




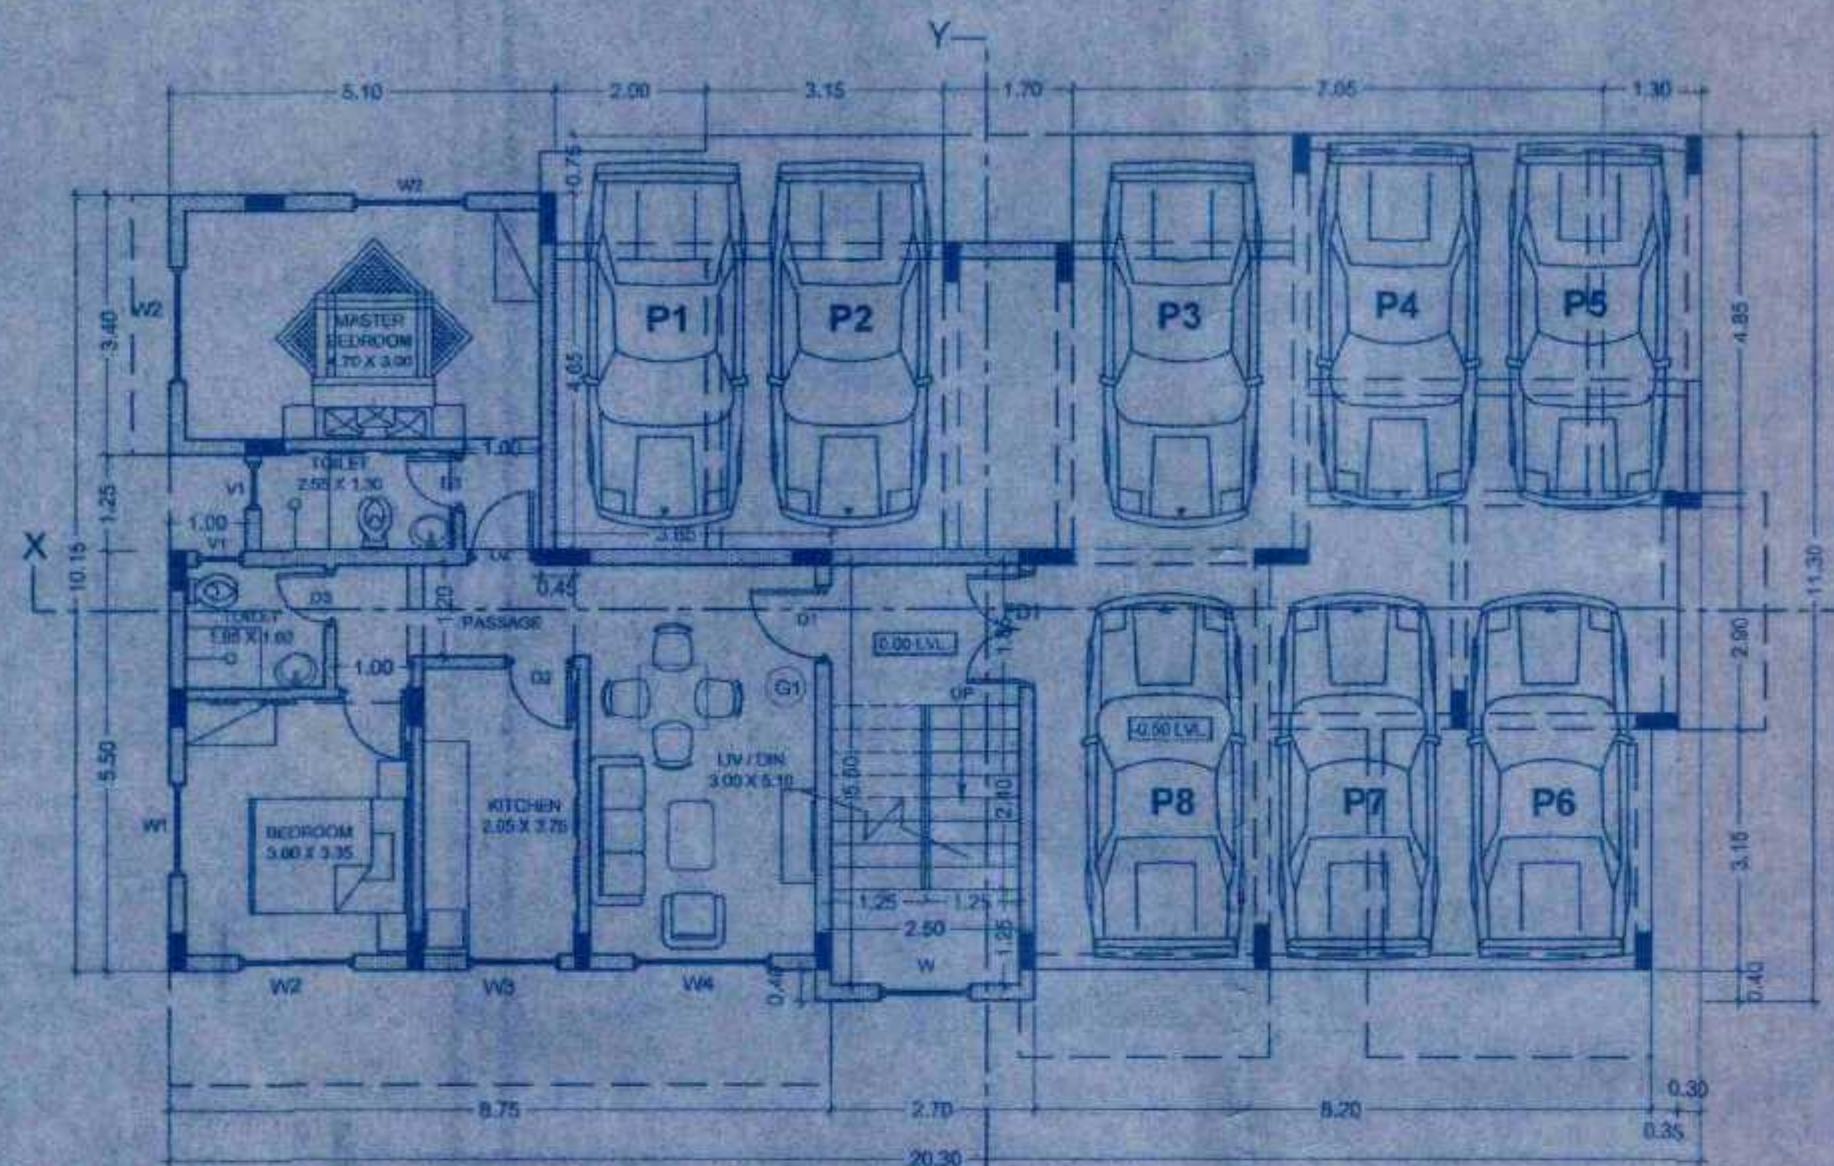


GROUND FLOOR PLAN

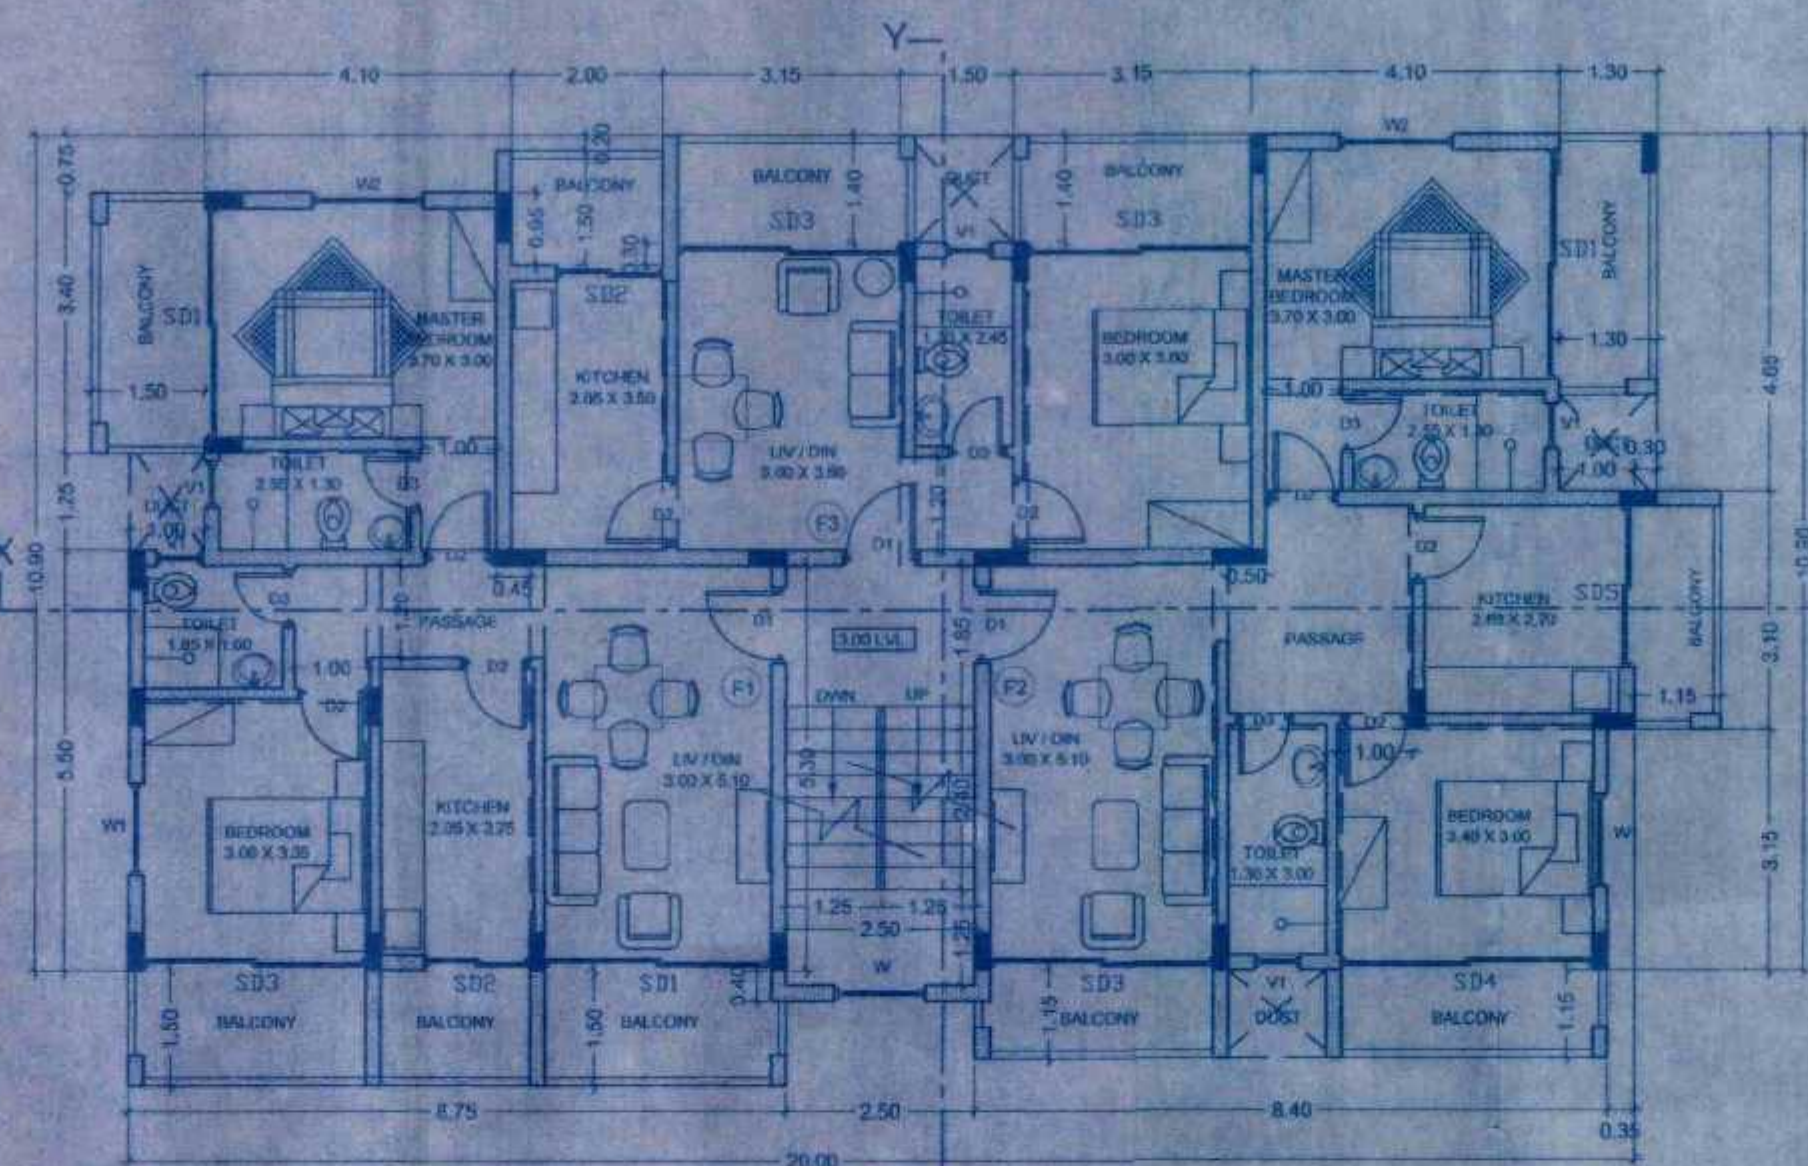


FIRST FLOOR PLAN

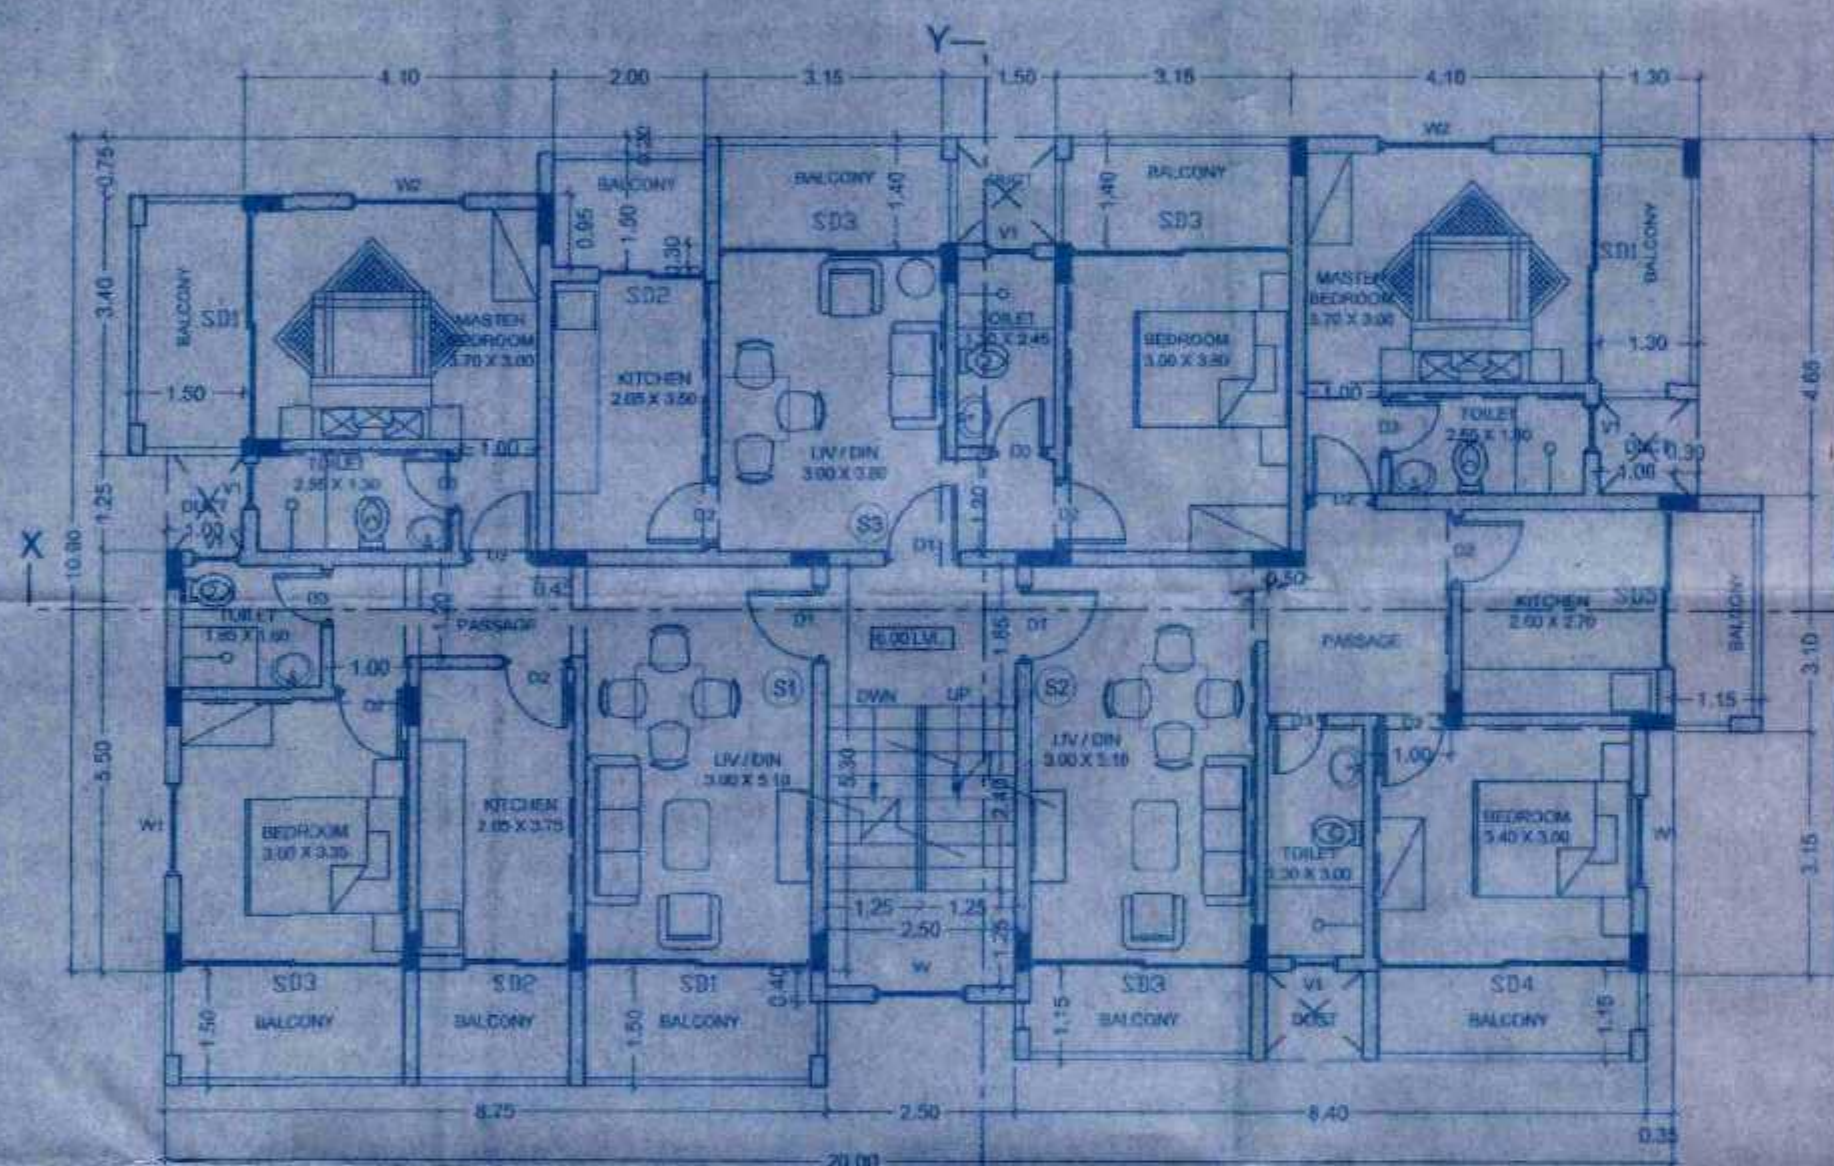


SECOND FLOOR PLAN

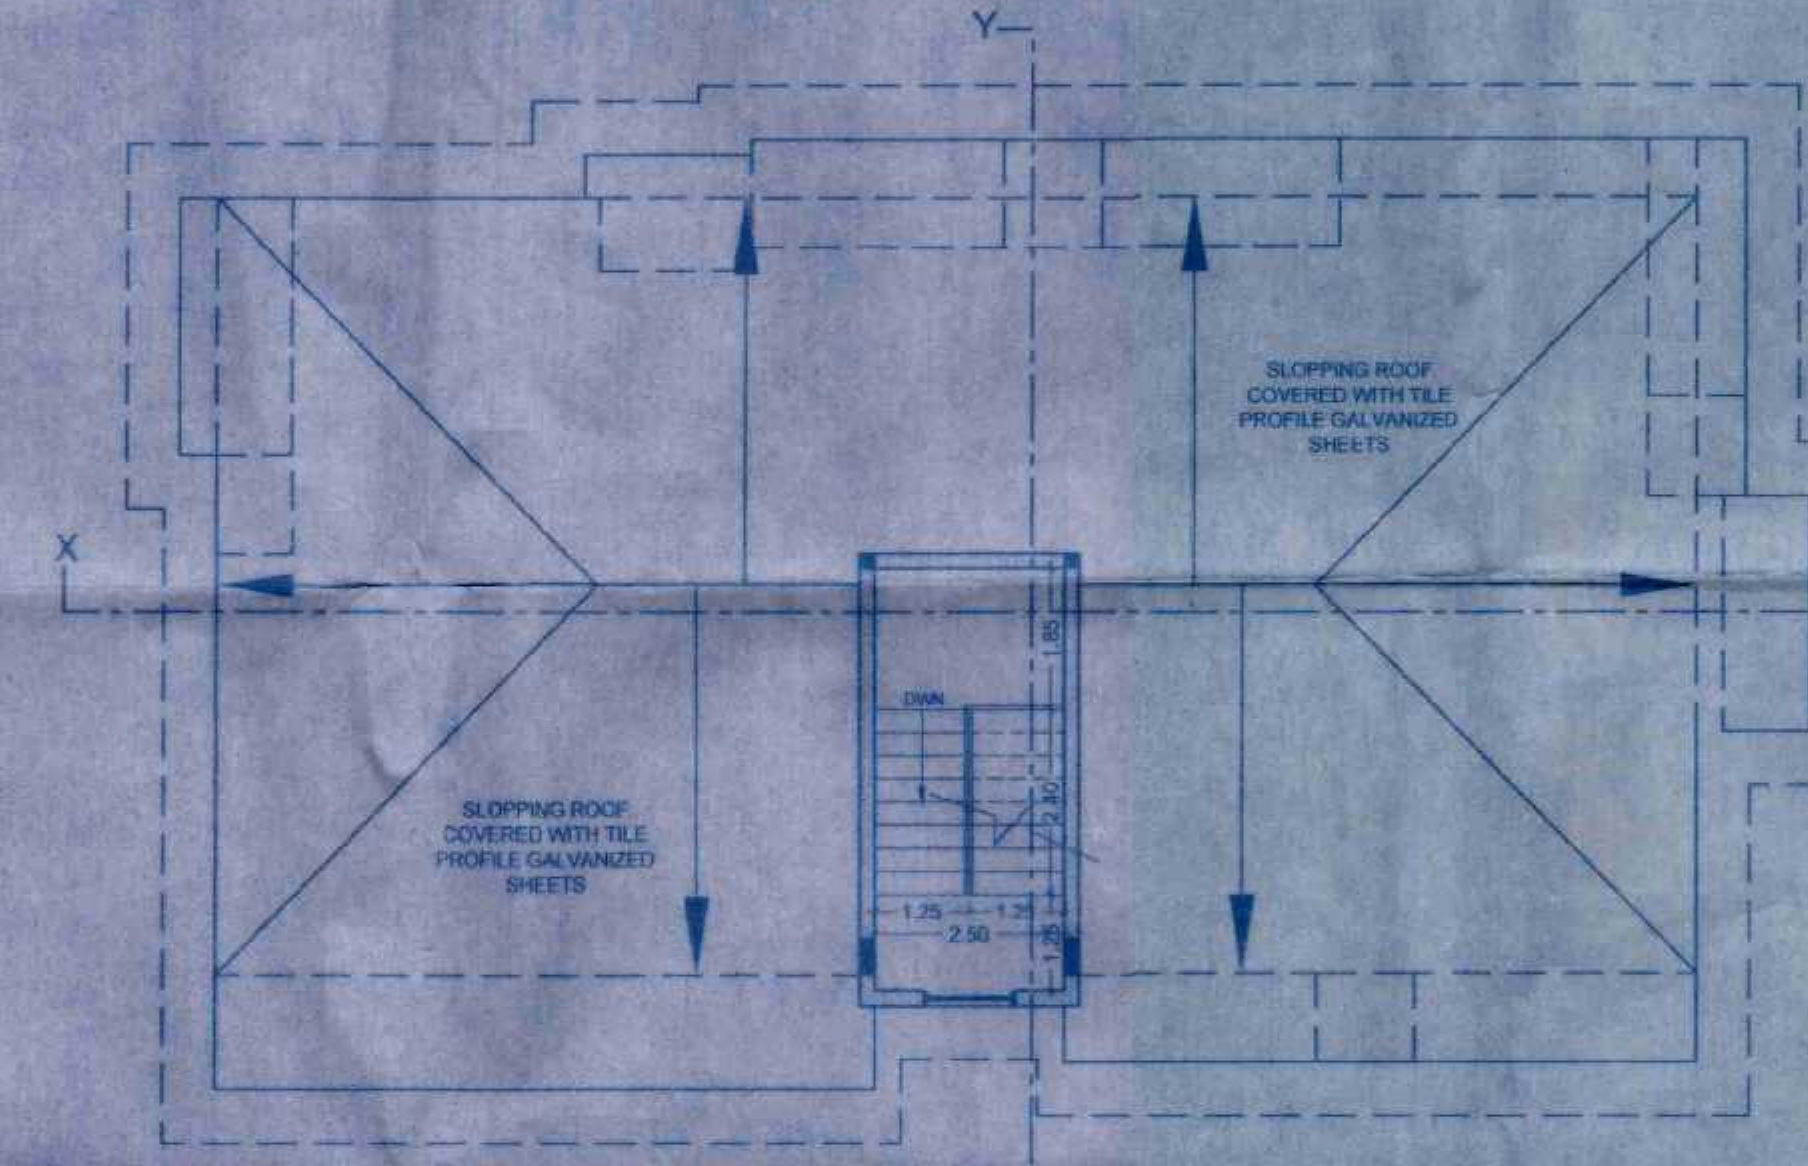


ROOF PLAN

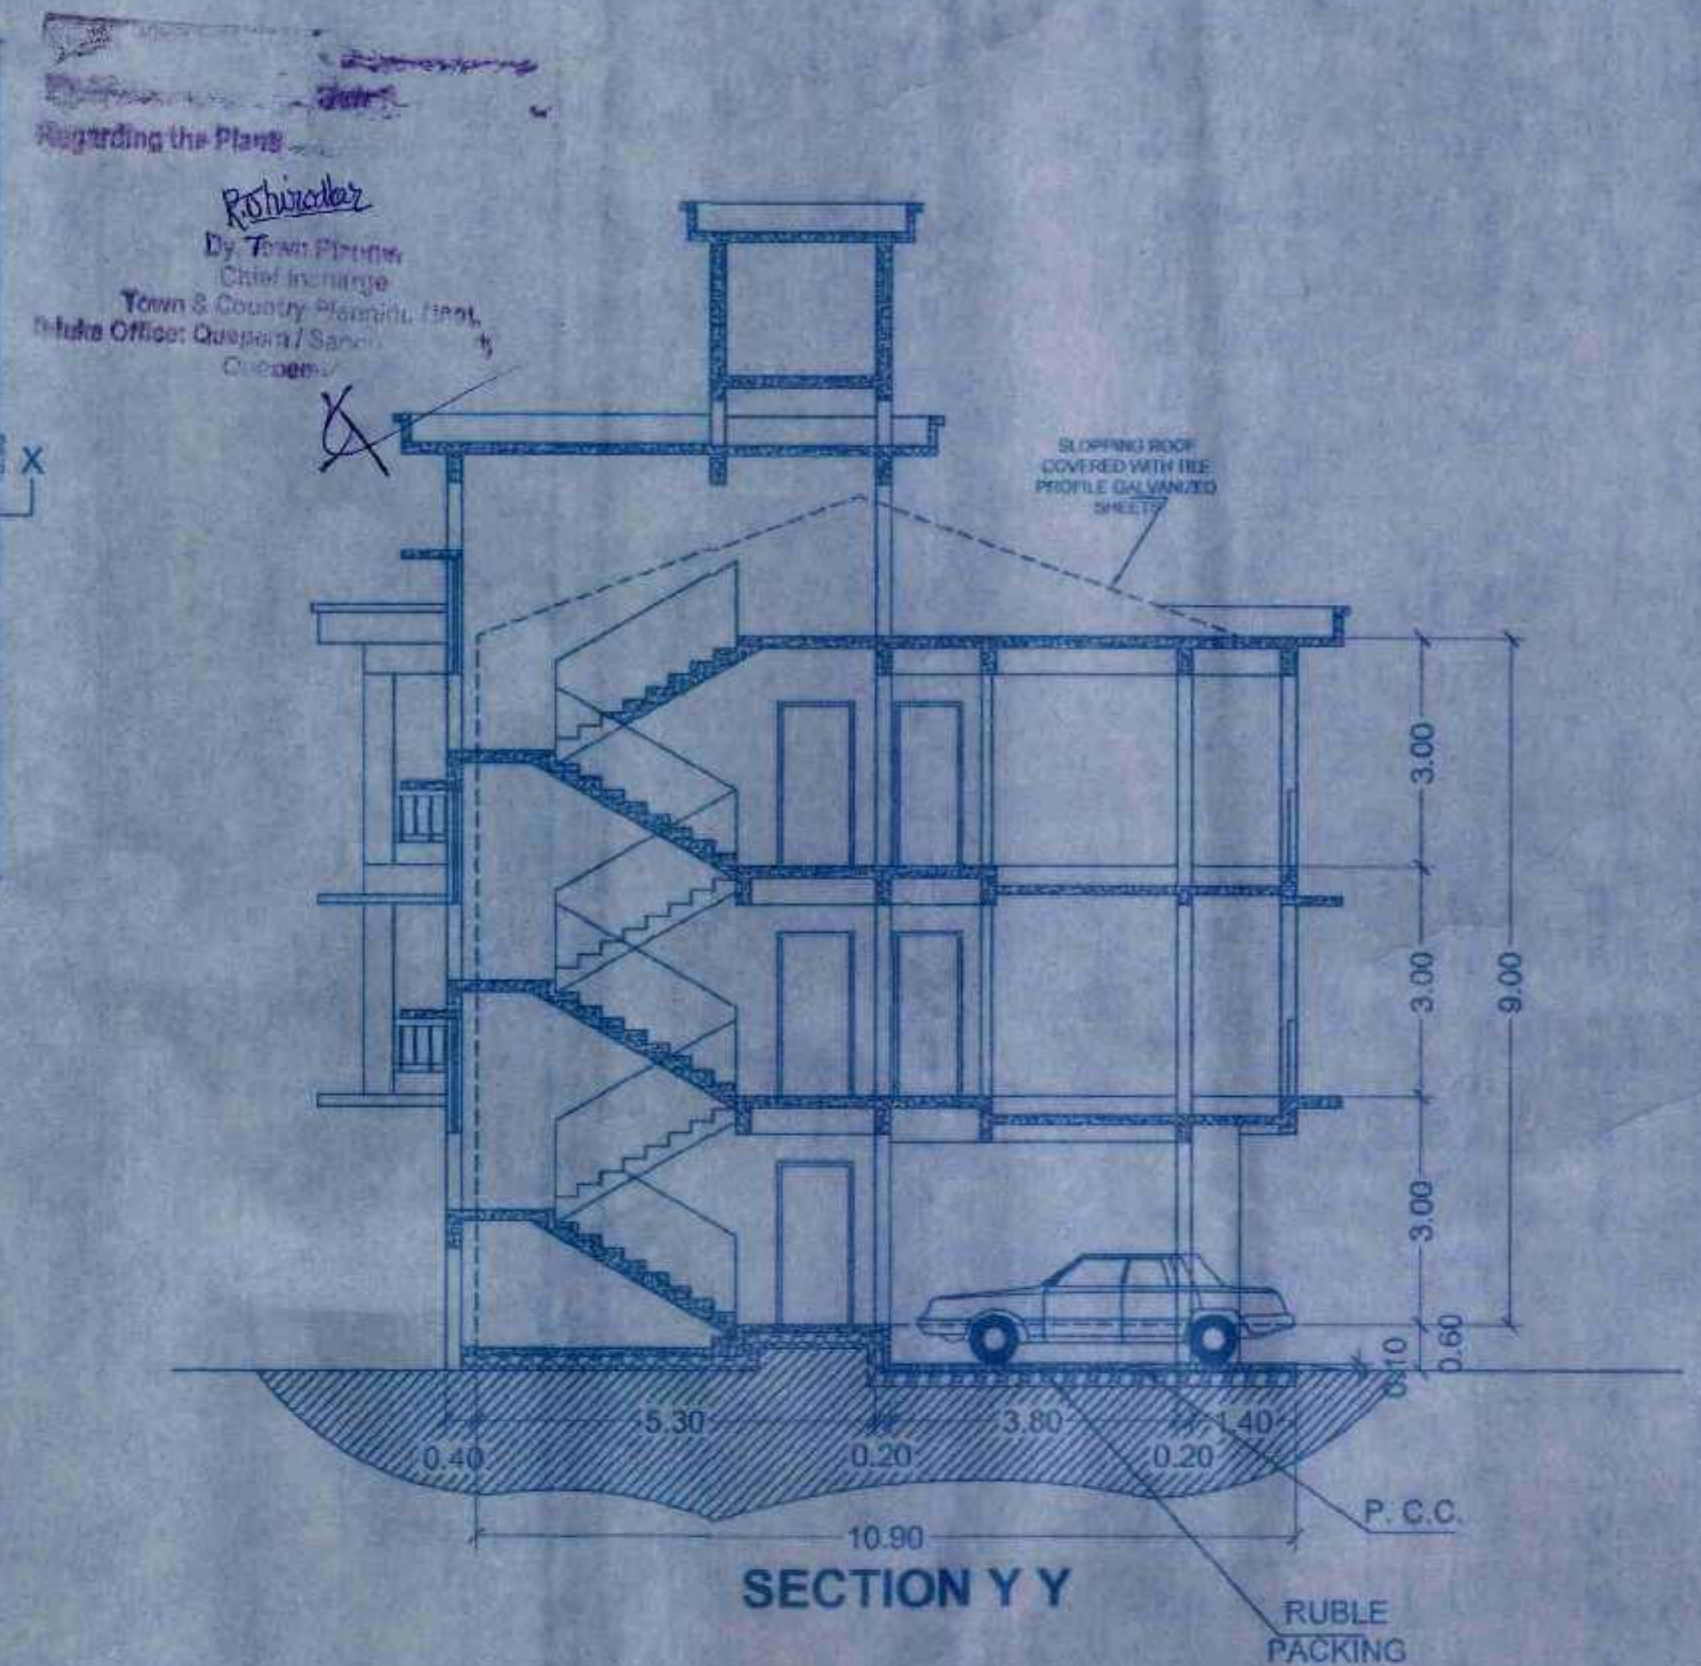

SECTION Y Y

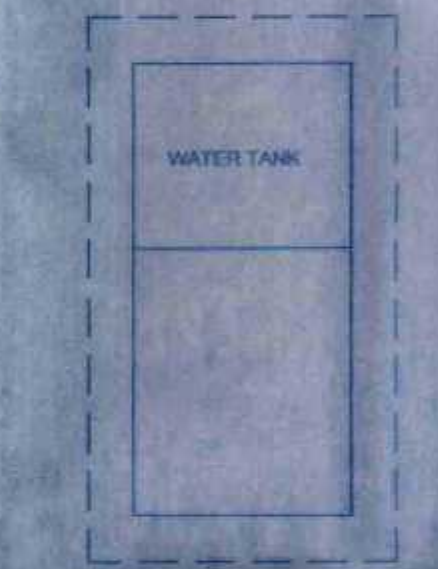

STAIRCASE COVER

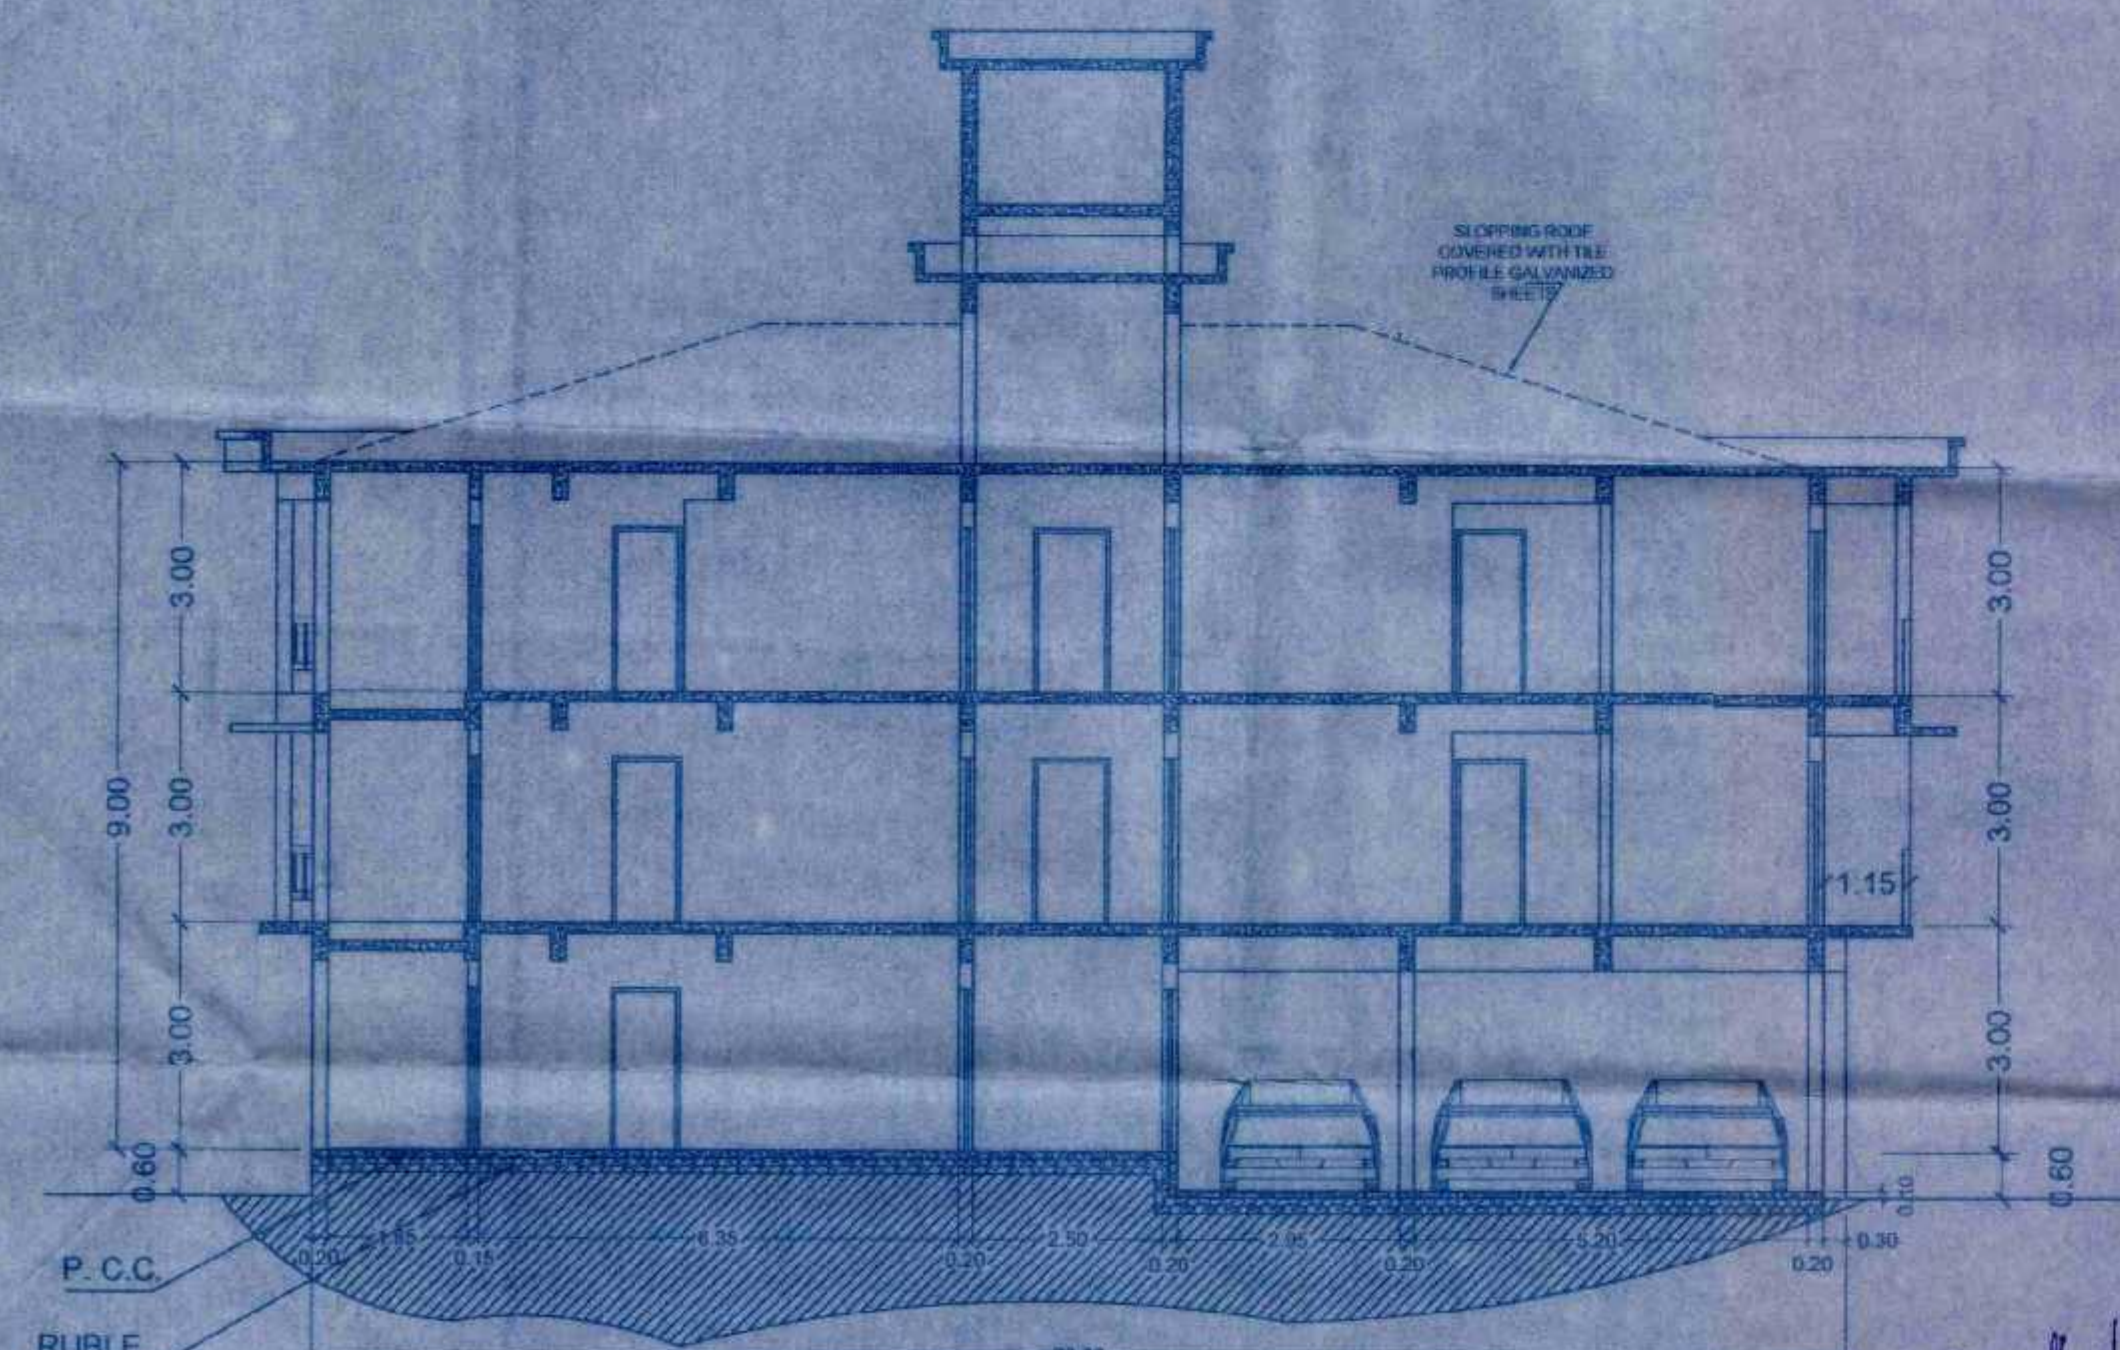

SECTION X X

SECRETARY
VILLAGE PANCHAYAT
XELDEM



SARPANCH
VILLAGE PANCHAYAT
XELDEM

OWNER	RABINDRA KAKODKAR & ASSOCIATES CONSULTANTS - MARGAO.	
	PROPOSED RESIDENTIAL BUILDING ON THE PLOT NO. 28 BEARING SURVEY NO. 136 / 12 - B - 28 OF XELDEM VILLAGE	DRG. No. - 02 DATE - 27.03.2018
	FOR : NIRMAL ESTATES	SCALE - 1:100 CKD. BY -

RABINDRA KAKODKAR
B. E. Civil (I, II, III) - LUDHIANA
I.C.P.D. Reg. No. ER/00005/2010
SE/0005/2010