
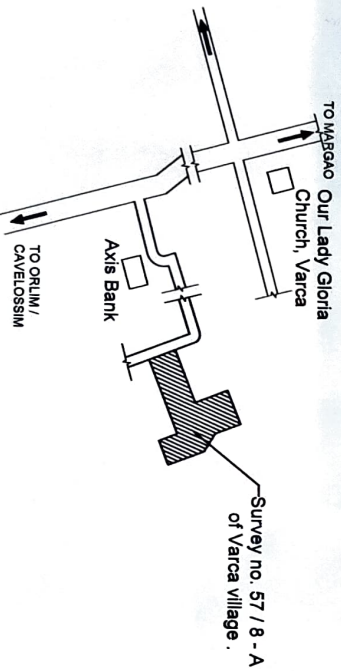


LOCATION PLAN (N.T.S.)

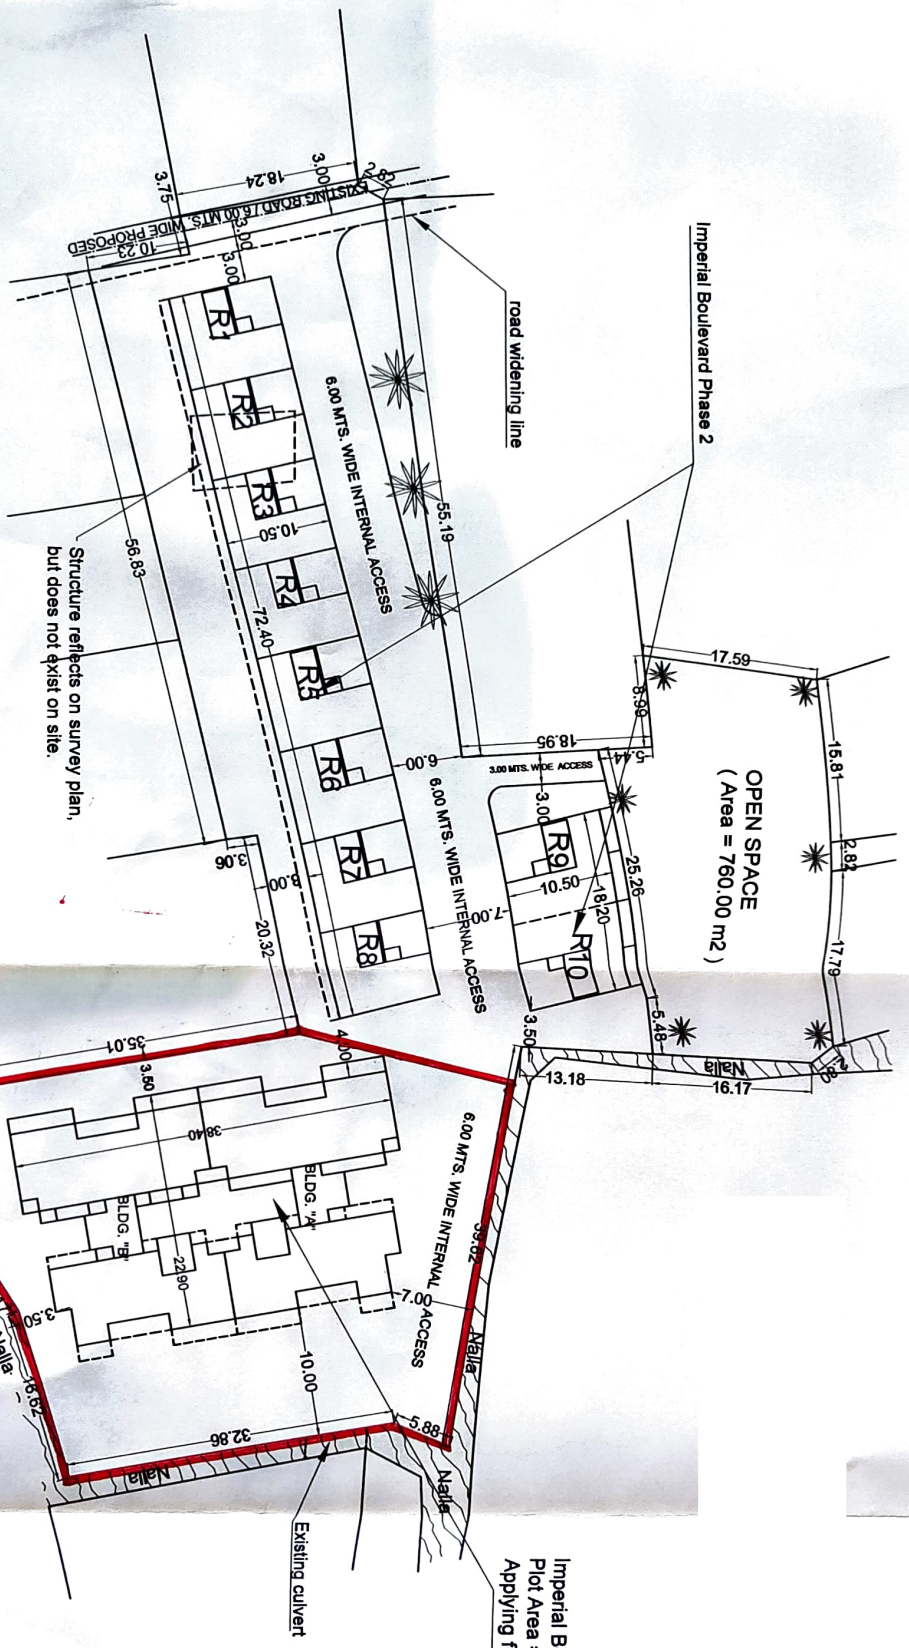

SITE PLAN
(Scale: 1:500)

Imperial Boulevard Phase 1
Plot Area = 1731.71 M2
Applying for RERA

RABINDRA CACODCAR
CONSULTANTS - MARGAO.

PROPOSED BUILDING "A & B" ON THE PROPERTY BEARING
SURVEY NO. 57 / 8 - A OF VARCA VILLAGE.

FOR : MR. RAMIRO SALES

RABINDRA CACODCAR
B.E. CIVIL (I.S.T.-LISBON)
T.C.P.D. Reg. No. ER/0008/2010

DRAWING NO.	1
DATE	29.10.2024
SCALE	1:500
CHECKED BY	