


AREA CALCULATION DIAGRAMS




AREA CALCULATIONS:

A	= 8.40 x 17.10	= 143.64	m ²	a	= 1.20 x 7.00	= 8.40	m ²	Z1	= 3.00 x 1.80	= 5.40	m ²
C	= 3.80 x 4.60	= 17.48	m ²	b	= 1.20 x 3.90	= 4.68	m ²	Z2	= 2.90 x 1.20	= 3.48	m ²
D	= 2.40 x 1.00	= 2.40	m ²	c	= 3.00 x 1.00	= 3.00	m ²	Z4	= 5.10 x 1.20	= 6.12	m ²
E	= 3.80 x 3.10	= 11.78	m ²	d	= 10.25 x 1.20	= 12.30	m ²	Z5	= 1.20 x 4.50	= 5.40	m ²
F	= 5.40 x 17.10	= 92.34	m ²	e	= 7.00 x 1.20	= 8.40	m ²	Z6	= 1.70 x 1.20	= 2.04	m ²
G	= 1.50 x 0.70	= 1.05	m ²	f	= 10.30 x 1.20	= 12.36	m ²	Z7	= 1.40 x 1.20	= 1.68	m ²
H	= 3.00 x 2.85	= 8.55	m ²	g	= 3.70 x 1.20	= 4.44	m ²	Z8	= 2.10	= 2.10	m ²
I	= 3.00 x 2.85	= 8.55	m ²	h	= 1.00 x 3.00	= 3.00	m ²	Z11	= 1.20 x 6.40	= 7.68	m ²
J	= 0.80 x 1.20	= 0.96	m ²	i	= 1.90 x 1.50	= 2.85	m ²	Z12	= 4.10 x 1.20	= 4.92	m ²
K	= 3.00 x 3.90	= 11.70	m ²	j	= 1.20 x 3.30	= 3.96	m ²	Z13	= 2.20 x 1.20	= 2.64	m ²
L	= 2.90 x 3.90	= 11.31	m ²	k	= 6.80 x 1.20	= 8.16	m ²	S1	= 4.60 x 5.80	= 26.68	m ²
M	= 28.15 x 3.90	= 109.785	m ²	l	= 1.00 x 2.90	= 2.90	m ²	S2	= 4.60 x 4.60	= 21.16	m ²
N	= 7.55 x 1.50	= 11.325	m ²	m	= 3.60 x 1.20	= 4.32	m ²	S3	= 4.80 x 1.00	= 4.80	m ²
O	= 2.85 x 3.00	= 8.55	m ²	n	= 3.90 x 1.20	= 4.68	m ²	S4	= 2.90 x 5.10	= 14.79	m ²
P	= 8.55 x 1.50	= 12.825	m ²	Z3	= 1.20 x 12.50	= 15.00	m ²	S5	= 1.80 x 2.50	= 4.50	m ²
Q	= 3.80 x 3.00	= 11.40	m ²	Z9	= 18.20 x 1.20	= 21.84	m ²	S6	= 2.80 x 3.90	= 10.92	m ²
R	= 22.90 x 3.90	= 89.31	m ²	Z10	= 4.33	= 4.33	m ²	S7	= 1.60 x 3.10	= 4.96	m ²
U	= 2.90 x 2.90	= 8.41	m ²	q	= 1.80	= 1.80	m ²	S8	= 3.00 x 1.20	= 3.60	m ²
V	= 3.20 x 4.40	= 14.08	m ²	r	= 3.60 x 2.50	= 9.00	m ²	S9	= 4.20 x 5.10	= 21.42	m ²
W	= 1.00 x 1.40	= 1.40	m ²	s	= 4.80 x 1.20	= 5.76	m ²	L1	= 1.90 x 2.90	= 5.51	m ²
X	= 8.65 x 9.50	= 82.175	m ²	t	= 1.20 x 5.10	= 6.12	m ²	L2	= 1.70 x 2.90	= 4.93	m ²
Y	= 3.60 x 1.20	= 4.32	m ²	u	= 1.15 x 2.90	= 3.335	m ²	T1	= 6.30 x 3.60	= 22.68	m ²
				v	= 1.50 x 5.10	= 7.65	m ²				
				w	= 1.50 x 4.40	= 6.60	m ²				
				x	= 5.77	= 5.77	m ²				
				y	= 3.42	= 3.42	m ²				


BASEMENT FLOOR AREA SCALE: 1:200

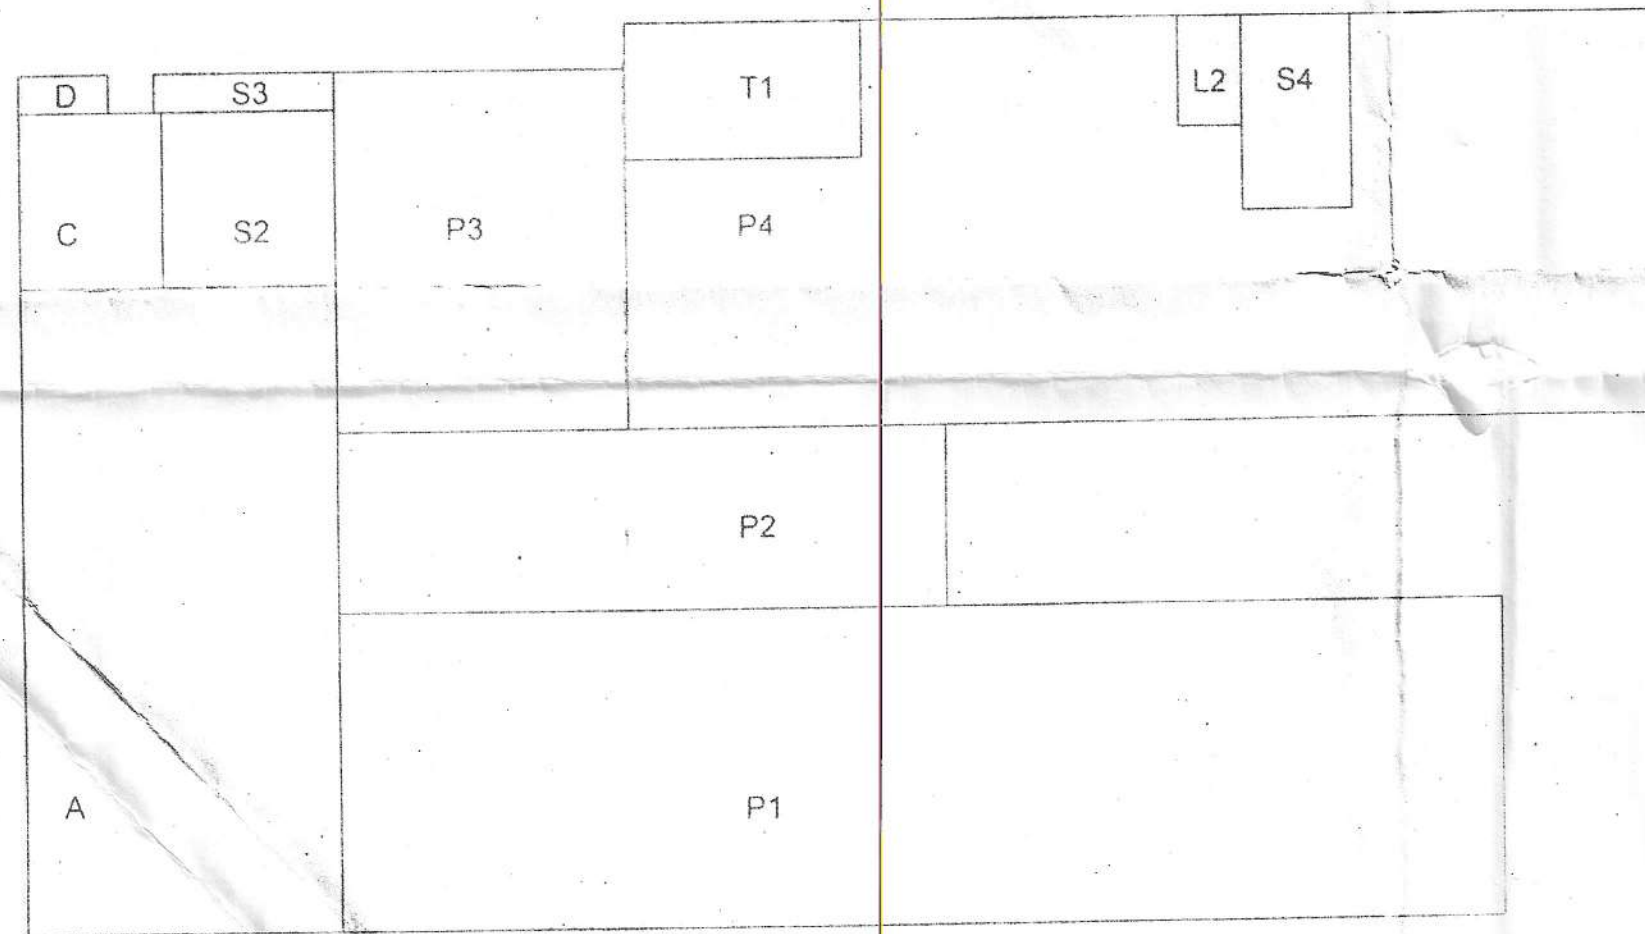

GROUND FLOOR AREA SCALE: 1:200

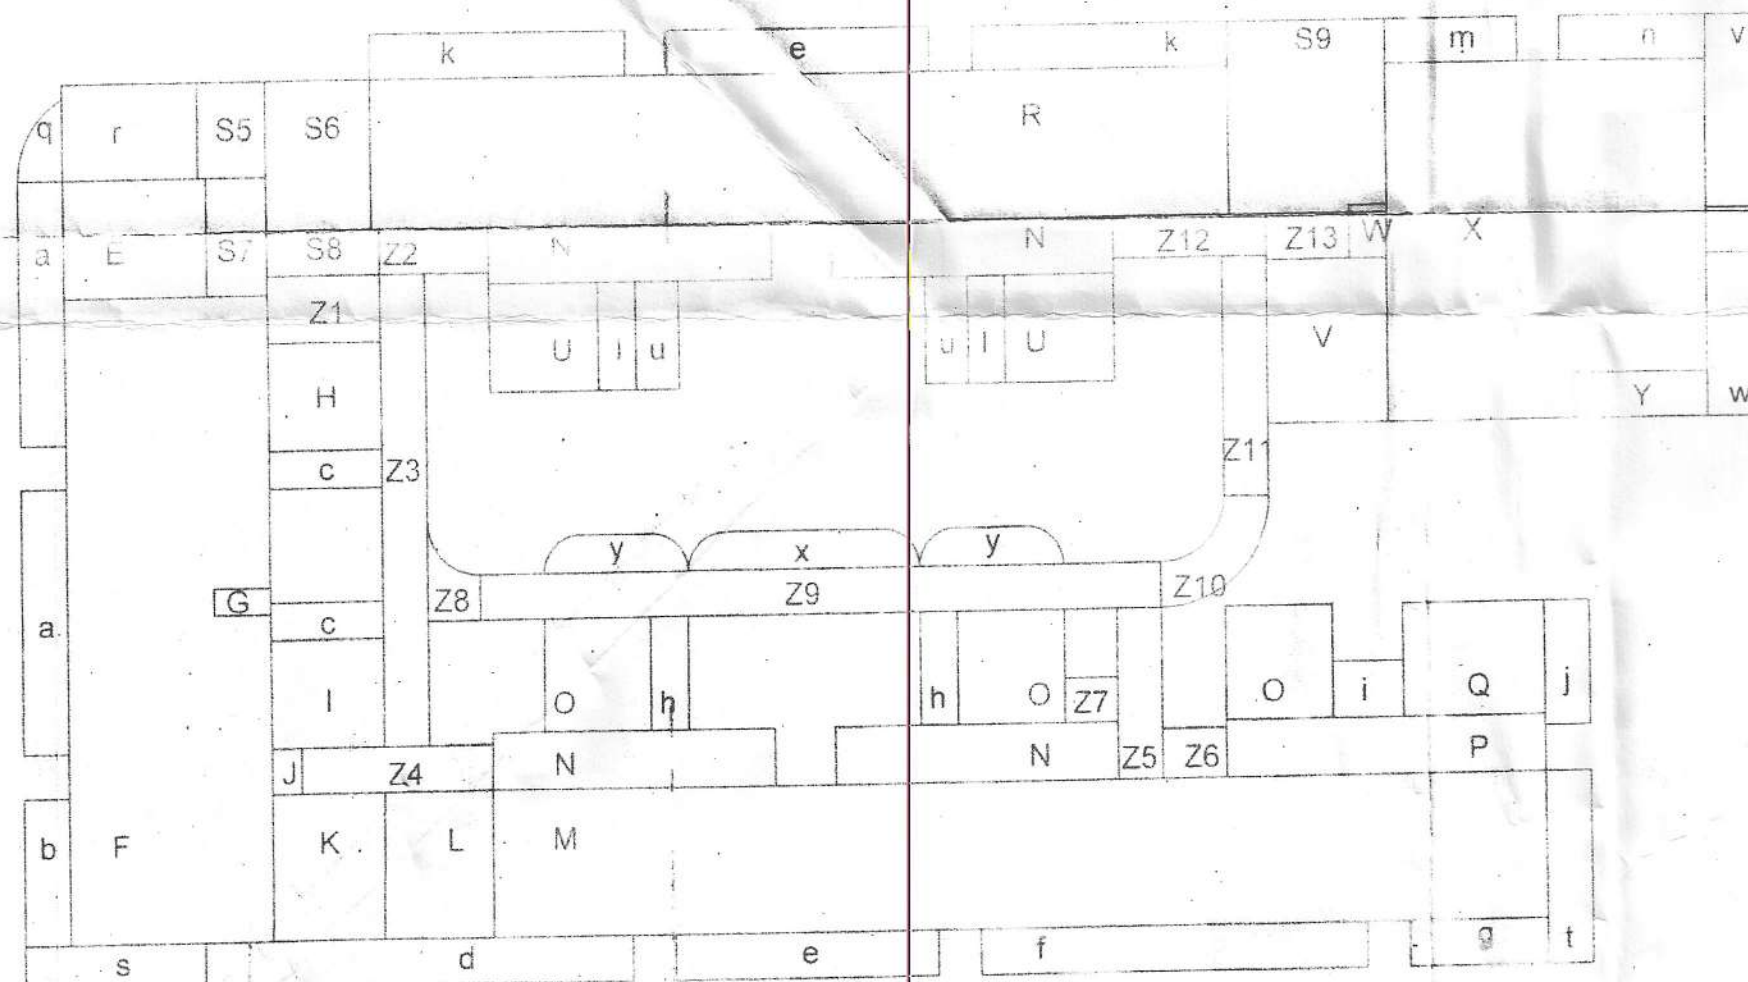

TYPICAL FLOOR AREA SCALE: 1:200

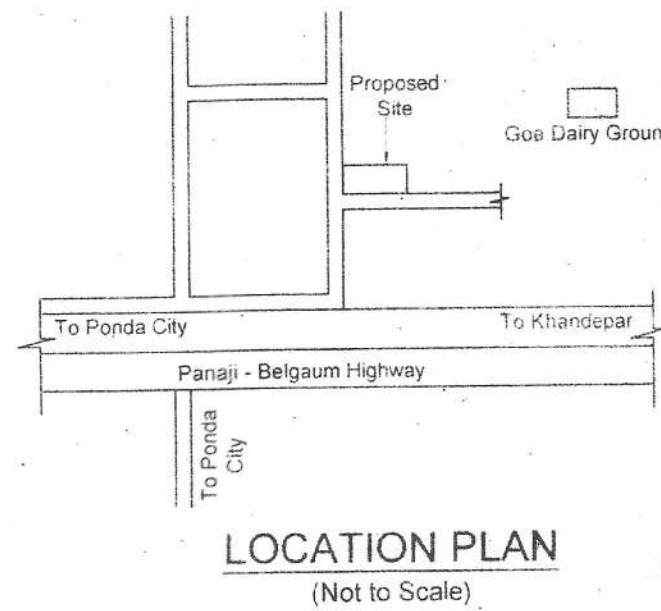

AREA CALCULATIONS - BLOCK B - CLUBHOUSE

Covered Area = 6.40 x 5.40
= 34.56 m²
Ground Floor Area = 6.40 x 5.40
= 34.56 m²

AREA CALCULATIONS - BLOCK A

Covered Area = A + C + D + S2 + S3 + P1 + P2 + P3 + P4
= 899.145 m²

Basement Floor Area
= (B1 + B2 - L1 + B3 + B4 + B5) Parking + (S1 + L1) Staircase, Lift
= 1248.025 (Parking) + 32.19 (Staircase, Lift)


Ground Floor Area
= (A + C + D) Floor Area + (S2 + S3 + S4 + L2) Staircase, Lift + (T1) Telecom Room
+ (P1 + P2 + P3 + P4 - T1 - L2 - S4) Stilt Parking
= **163.52** (Floor Area) + 45.68 (Staircase, Lift) + 22.68 (Telecom Room) + 667.265 (Stilt Parking)

First Floor Area
= (E + F - G + H + I + J + K + L + M + 2N + 3O + P + Q + R + 2N + 2U + V + W + X - Y) Floor Area
+ (S5 + S6 + S7 + S8 + S9) Staircase, Lift
+ (2a + b + 2c + d + e + f + g + 2h + i + j + 2k + e + 2l + m + n + Y + Z3 + Z9 + Z10) Balcony
+ (Z1 + Z2 + Z4 + Z5 + Z6 + Z7 + Z8 + Z11 + Z12 + Z13) Infra lobby + (1 + v + 2y) Open Terrace
= **548.565** (Floor Area) + 45.40 (Staircase, Lift) + 165.84 (Balcony) + 41.46 (Infra Lobby) + 29.00 (Open Terrace)


Second, Fourth, Sixth Floor Area
= (E + F - G + H + I + J + K + L + M + 2N + 3O + P + Q + R + 2N + 2U + V + W + X - Y) Floor Area
+ (S5 + S6 + S7 + S8 + S9) Staircase, Lift
+ (2a + b + 2c + d + e + f + g + 2h + i + j + 2k + e + 2l + m + n + Y + Z3 + Z9 + Z10) Balcony
+ (Z1 + Z2 + Z4 + Z5 + Z6 + Z7 + Z8 + Z11 + Z12 + Z13) Infra lobby + (1 + v + 2y) Open Terrace
= **548.565** (Floor Area) + 45.40 (Staircase, Lift) + 162.80 (Balcony) + 41.46 (Infra Lobby) + 20.61 (Open Terrace)

Third, Fifth, Seventh Floor Area
= (E + F - G + H + I + J + K + L + M + 2N + 3O + P + Q + R + 2N + 2U + V + W + X - Y) Floor Area
+ (S5 + S6 + S7 + S8 + S9) Staircase, Lift
+ (2a + b + 2c + d + e + f + g + 2h + i + j + 2k + e + 2l + m + n + Y + Z3 + Z9 + Z10) Balcony
+ (Z1 + Z2 + Z4 + Z5 + Z6 + Z7 + Z8 + Z11 + Z12 + Z13) Infra lobby + (1 + v + 2y) Open Terrace
= **548.565** (Floor Area) + 45.40 (Staircase, Lift) + 112.80 (Balcony) + 41.46 (Infra Lobby) + 24.80 (Open Terrace)

Total Floor Area
= **4003.475** (Floor Area) + 395.67 (Staircase, Lift) + 1135.64 (Balcony) + 290.22 (Infra Lobby)
+ 165.23 (Open Terrace) + 22.68 (Telecom Room) + 667.265 (Stilt Parking) + 1248.025 (Basement Parking)

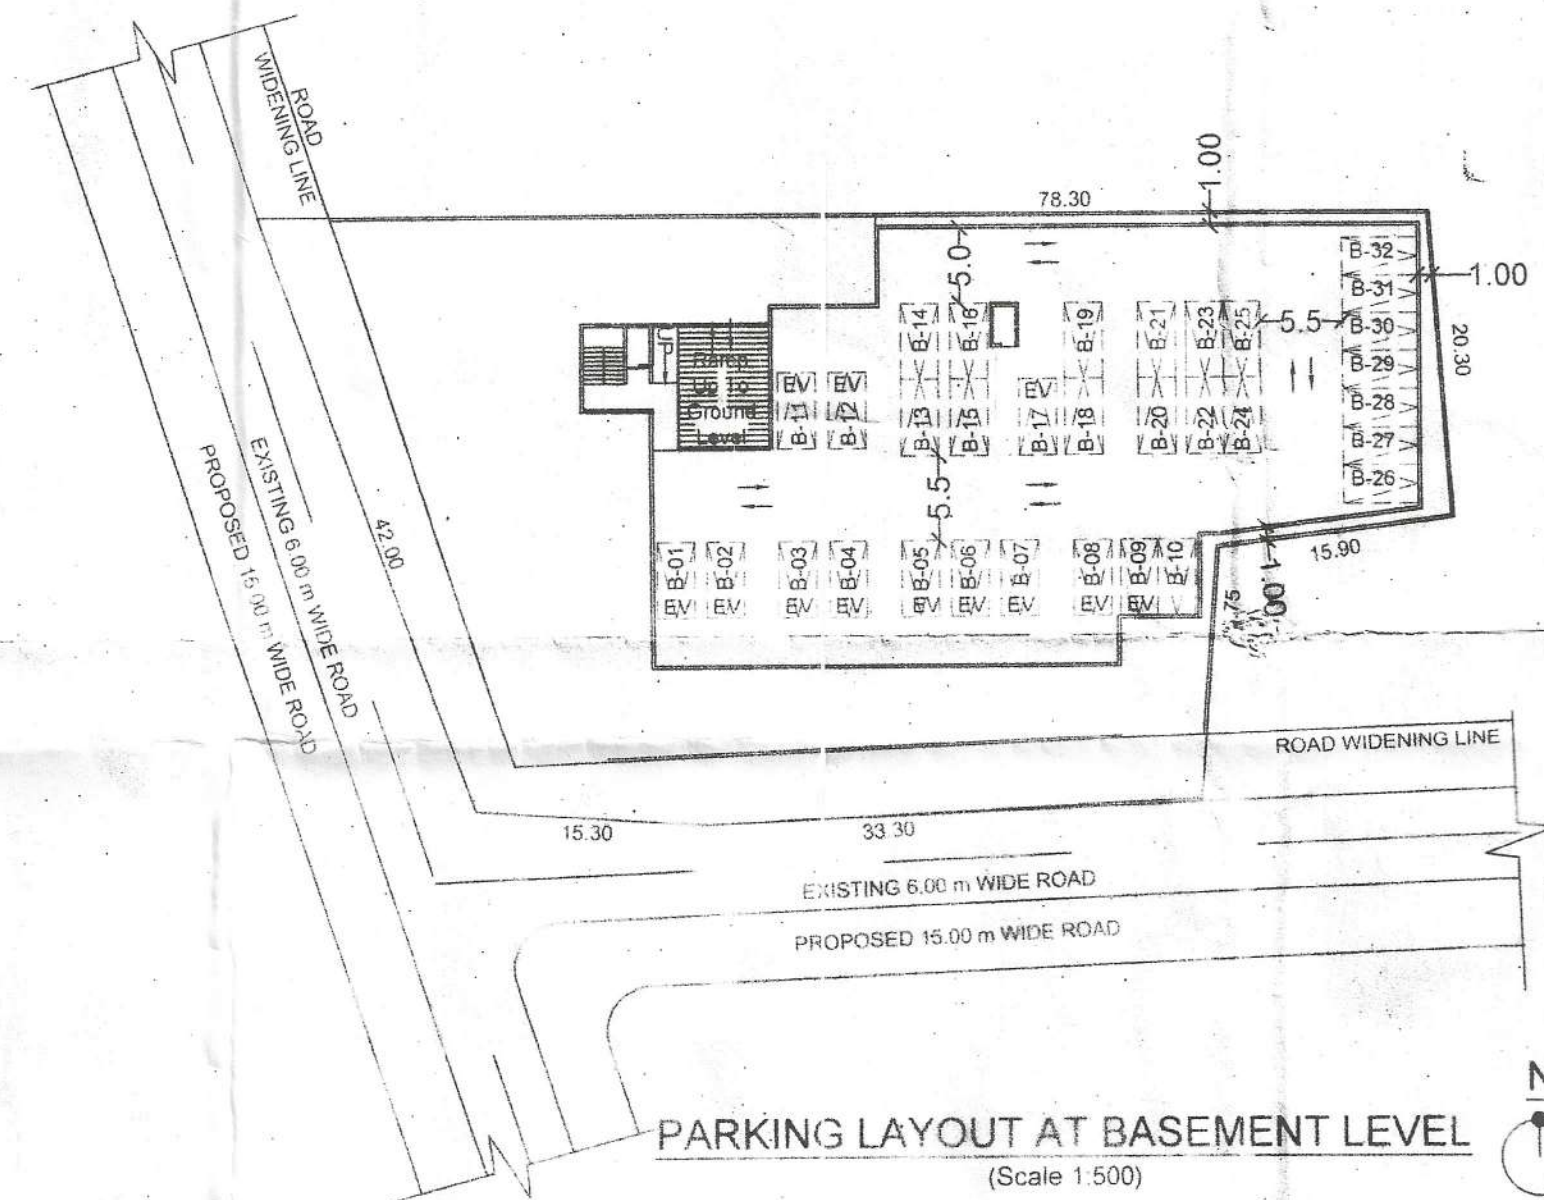


PARKING NO. B-01, B-02, B-03, B-04, B-05, B-06, B-07, B-08, B-09, B-11, B-12, B-17 are made with Electric Vehicle Ready (EV Charging Points).

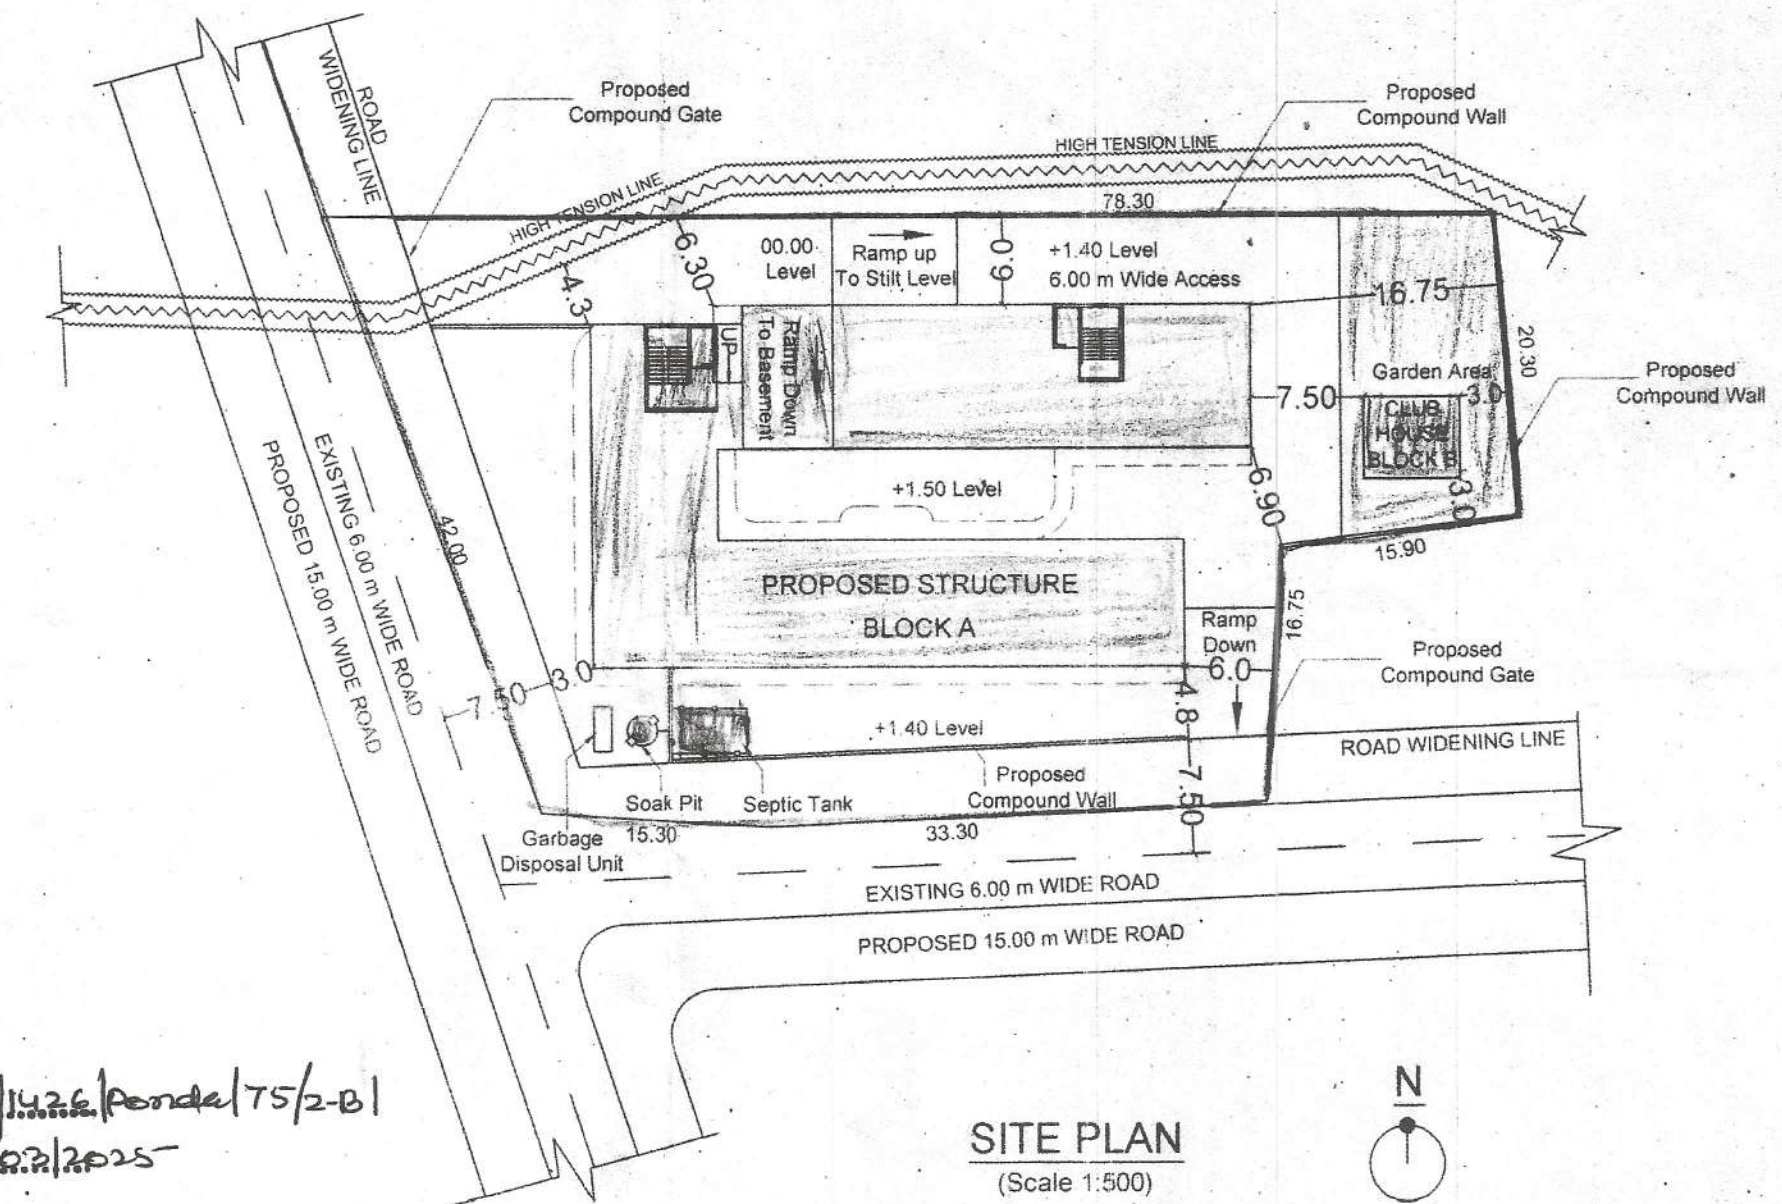

Please check letter No. **132/1426/Ponda/75/2-B**
2024/925 dated **27/02/2025**
regarding the Plans

Town Planner
Govt. of Goa,
Ponda

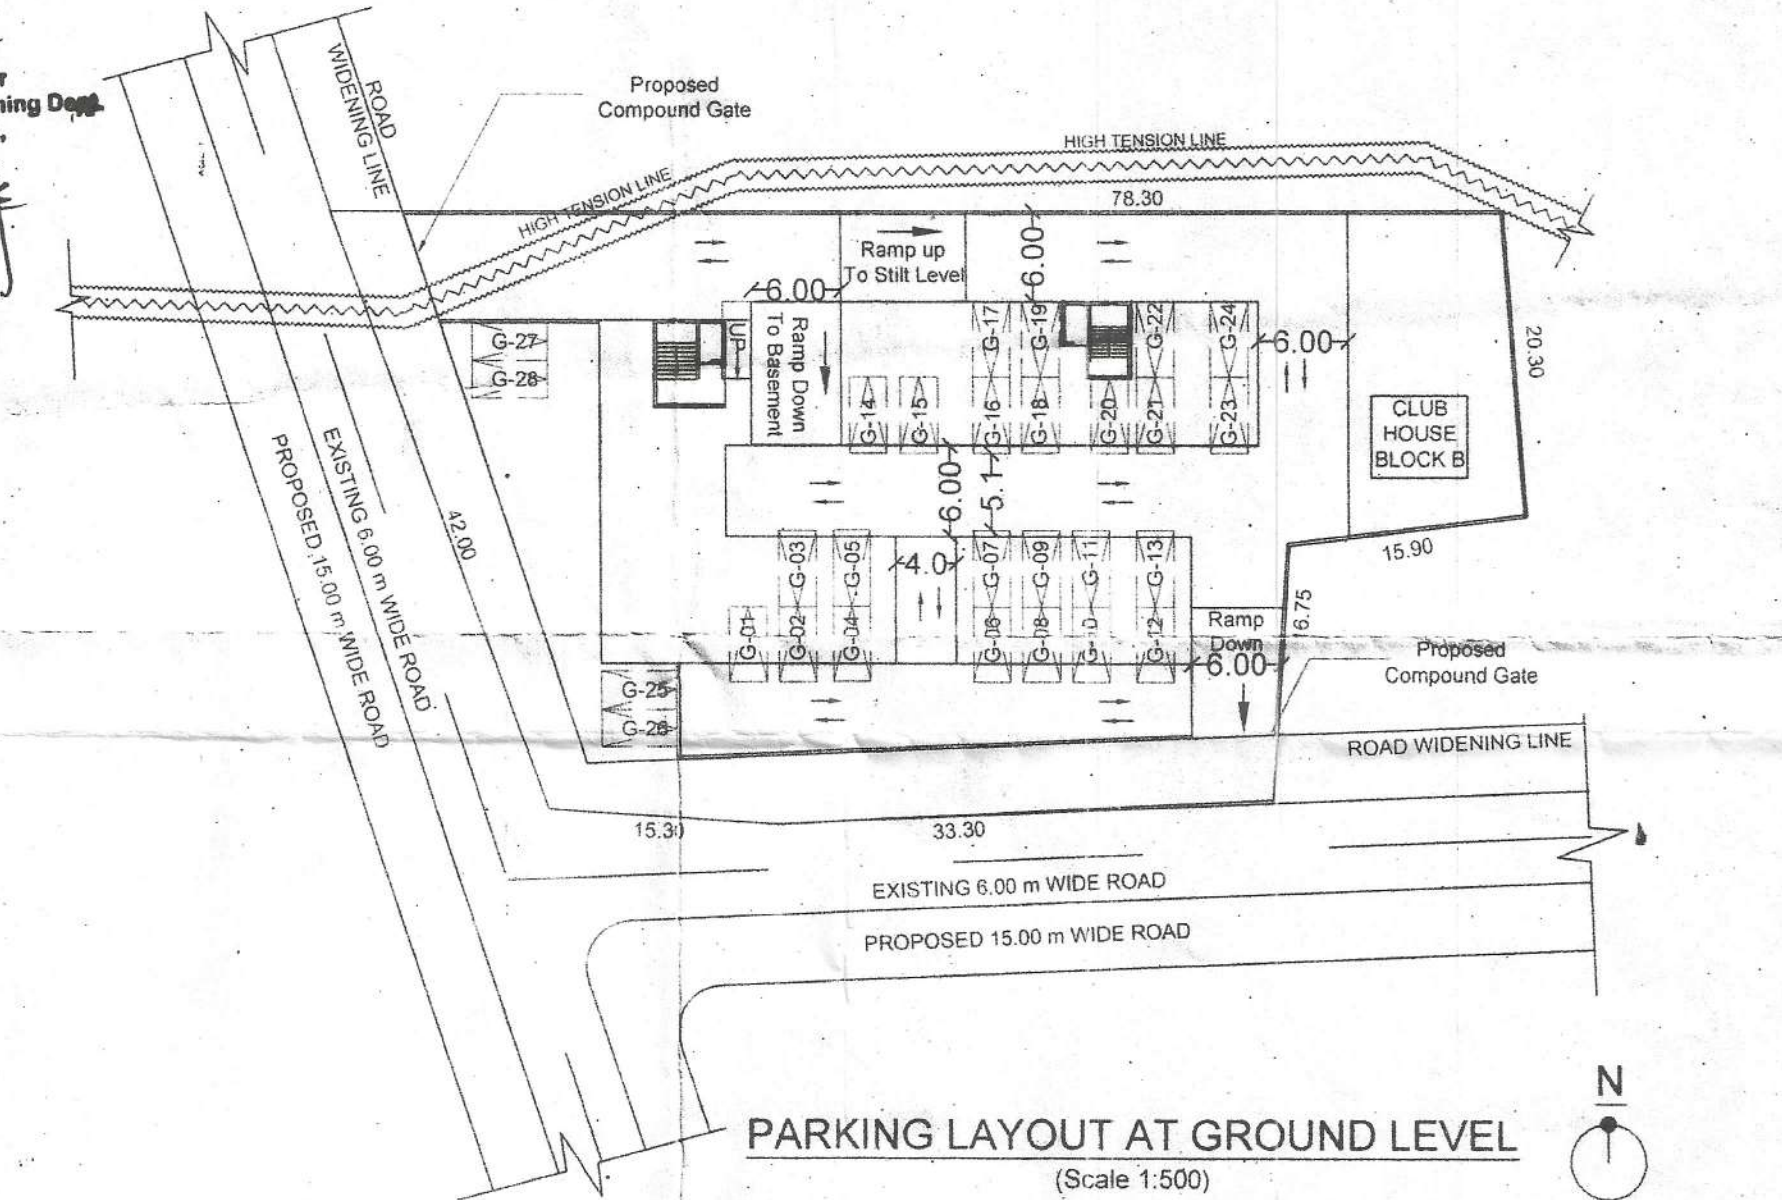

FLAT NO. F-105, F-205, F-305, F-405, F-505, F-605, F-106, F-206, F-306, F-406, F-506, F-606 are for the people with Disabilities and Elderly Person.	
NOTES:	1) all the dimensions are to be read in meters unless specified. 2) all external walls are 200mm thick & internal walls are 100mm thick.
SCHEDULE OF OPENINGS	
DOORS	WINDOW
1) D = 1.00 x 2.20	1) W = 1.00 x 1.30
2) D1 = 0.90 x 2.20	2) W1 = 0.80 x 1.30
3) D2 = 0.90 x 2.20	3) W2 = 2.00 x 1.60
4) D3 = 0.80 x 2.20	4) V = 0.60 x 0.70
5) DW = 1.60 x 2.20	5) V1 = 0.60 x 0.50
6) DW1 = 2.00 x 2.20	
7) DW1 = 2.90 x 2.80	
8) DW1 = 3.25 x 2.80	

AREA STATEMENT


1) Area of the plot	= 2704.00	m ²
2) Deduction for Road Widening	= 360.00	m ²
3) Effective plot area	= 2344.00	m ²
4) Covered Area allowed (40%)	= 937.60	m ²
5) Existing Covered area	= 00.00	m ²
6) Existing Covered area to be demolished	= 00.00	m ²
7) Proposed Covered area	= 933.705	m ²
8) Total covered Area	= 933.705	m ²
9) Total Coverage	= 39.83	%
10) Existing floor area	= 00.00	m ²
11) Existing floor area to be demolished	= 00.00	m ²
12) Proposed Floor area	= 4038.035	m ²
13) Total Floor area	= 4038.035	m ²
14) Total FAR	= 149.34	%
15) Parking Req.	= 60	Nos
16) Parking Provided	= 60	Nos
17) Length of compound wall	= 185.00	m
18) Commercial Area	= 163.52	m ²

PROJECT -
PROPOSED RESIDENTIAL AND COMMERCIAL BUILDING AND COMPOUND WALL AND GATE IN PLOT BEARING SURVEY NO. 75 / 2 - B AT PONDA VILLAGE, PONDA TALUKA, GOA.


Scale: 1:100, 1:200, 1:500
Sheet No. - 1/4
DWG BY: Ar C P
DWG NO. -
DATE - 23-08-2024

OWNER
ARCHITECT
VIRAJ DESSAI
A/0026/2011
Ponda, Goa


THE CONSTRUCTION OF PLOT NO. 75/2-B AT PONDA VILLAGE, PONDA TALUKA, GOA.
ISSUED UNDER NO. 132/1426/Ponda/75/2-B
DATED: 27/02/2025
Secretary

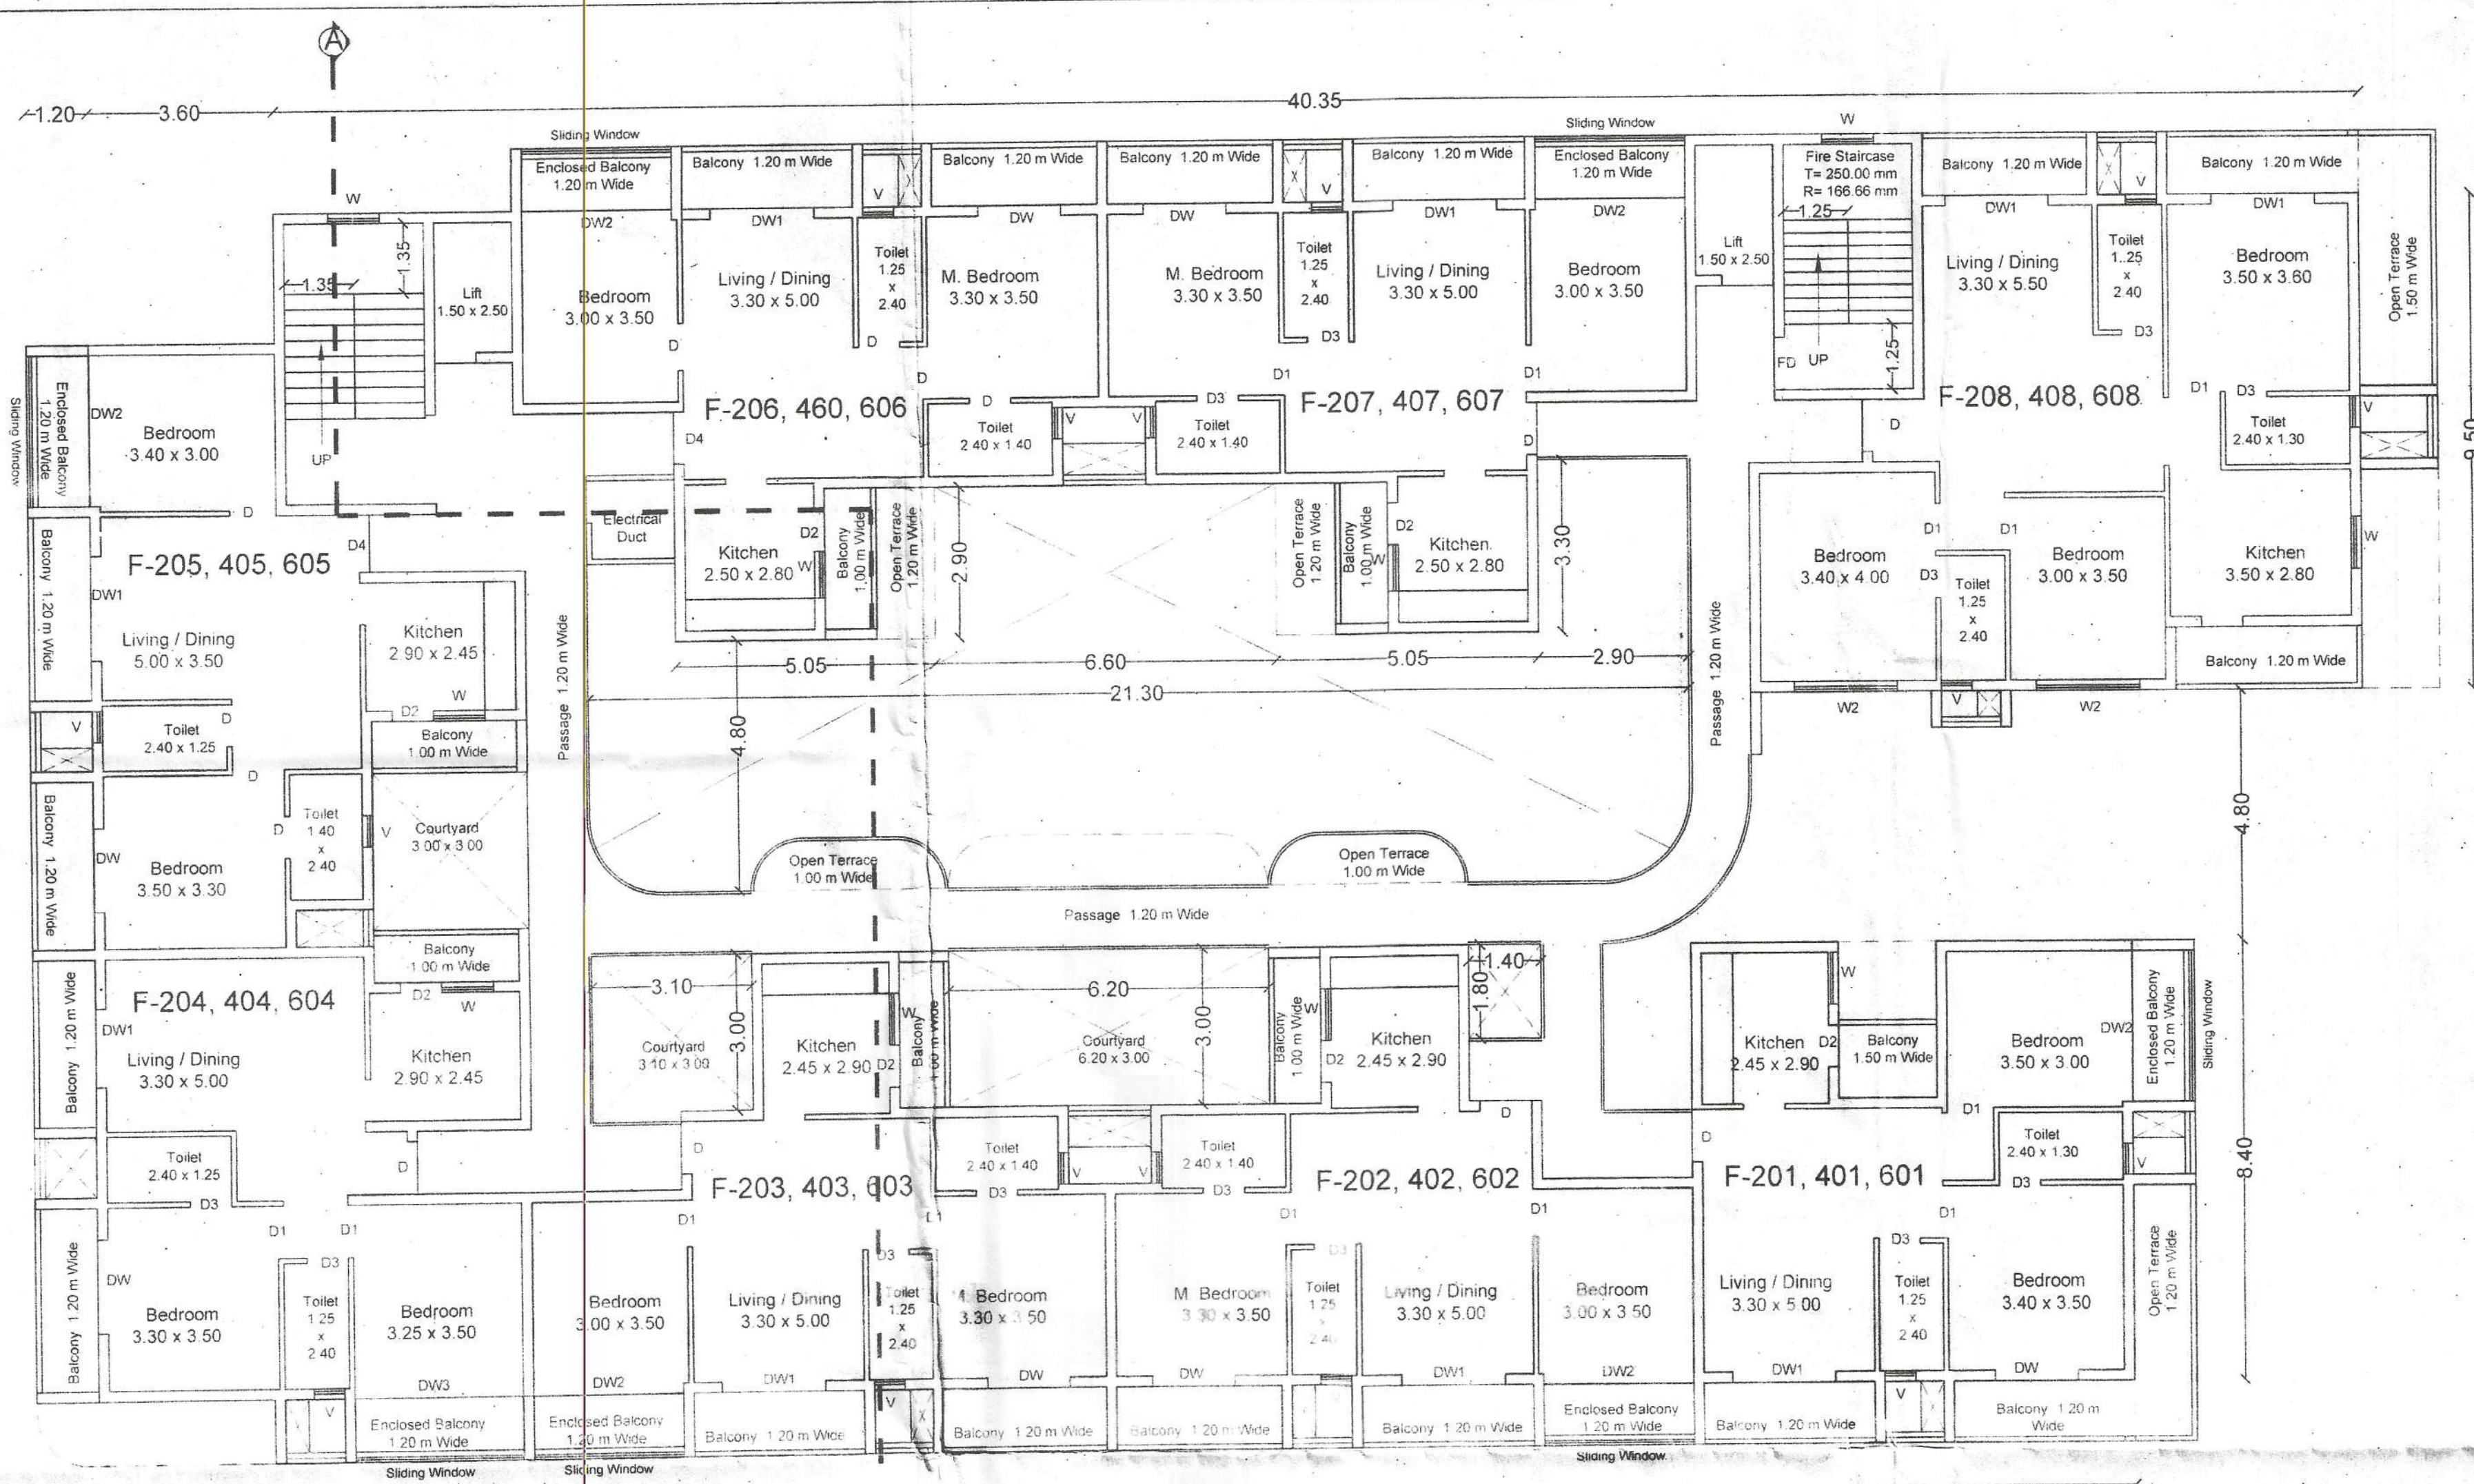

TYPICAL SECOND, FOURTH, SIXTH FLOOR PLAN (SCALE 1:100)

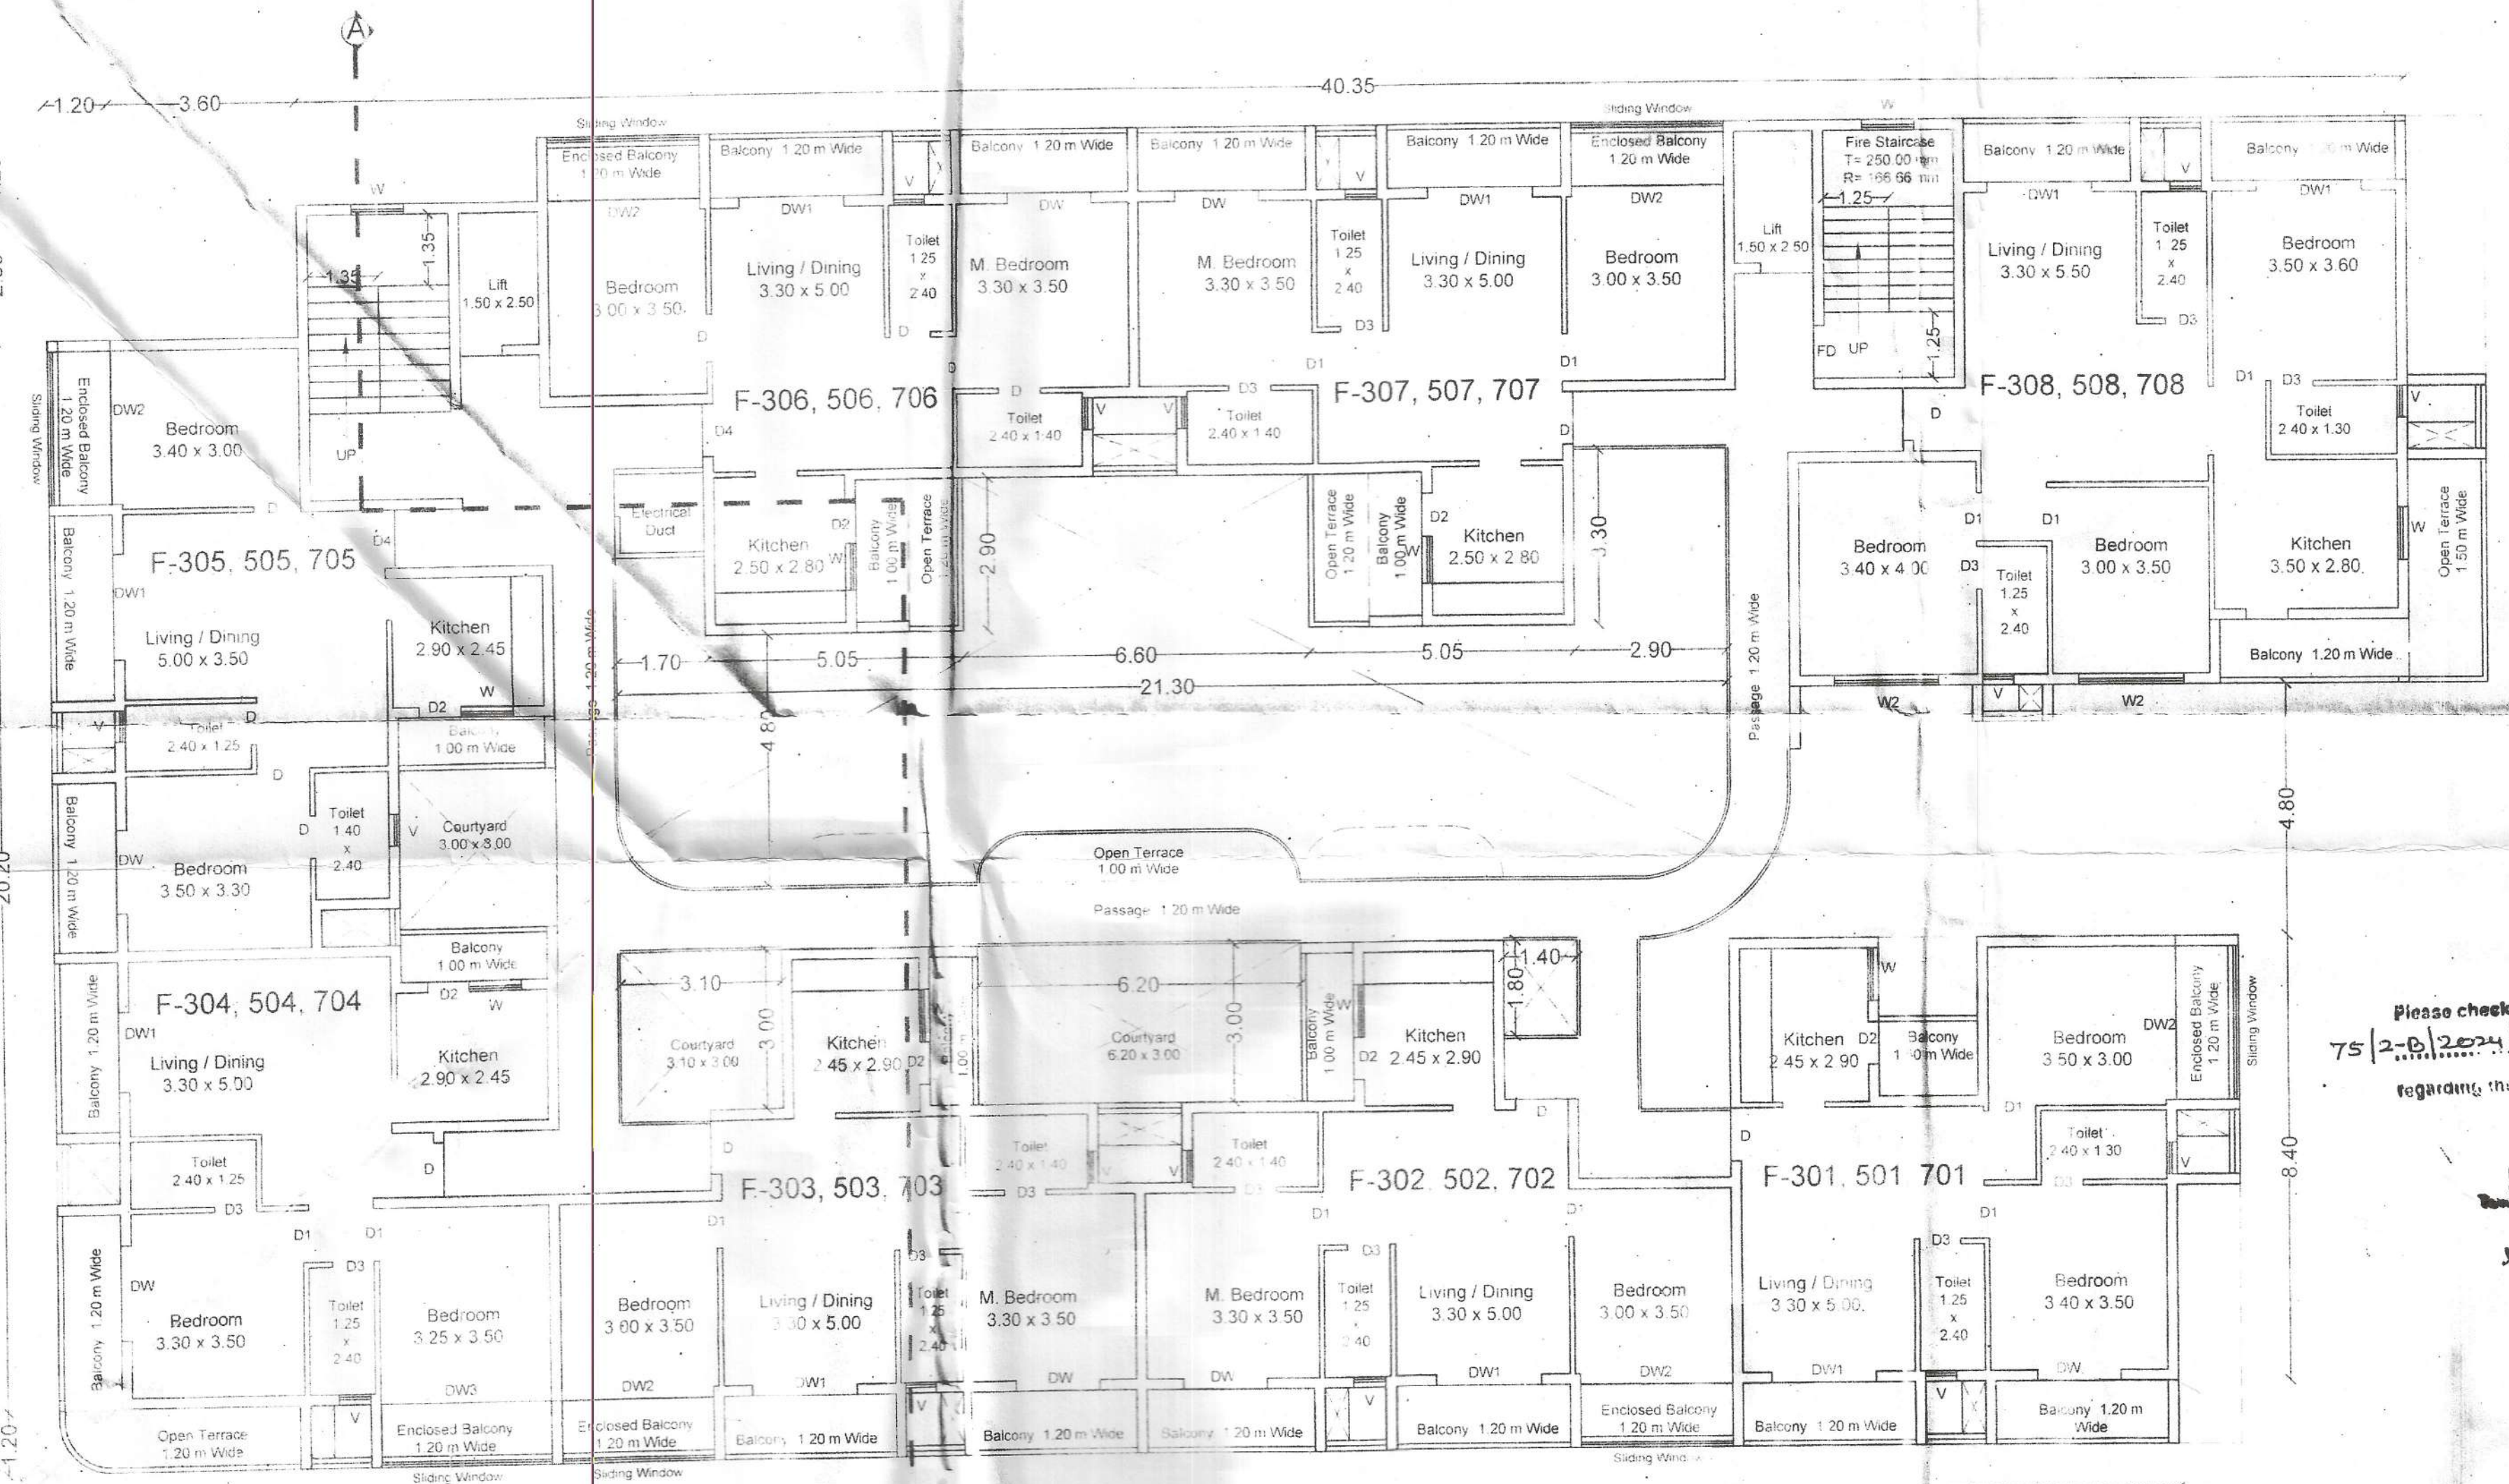


TYPICAL THIRD, FIFTH, SEVENTH FLOOR PLAN (SCALE 1:100)

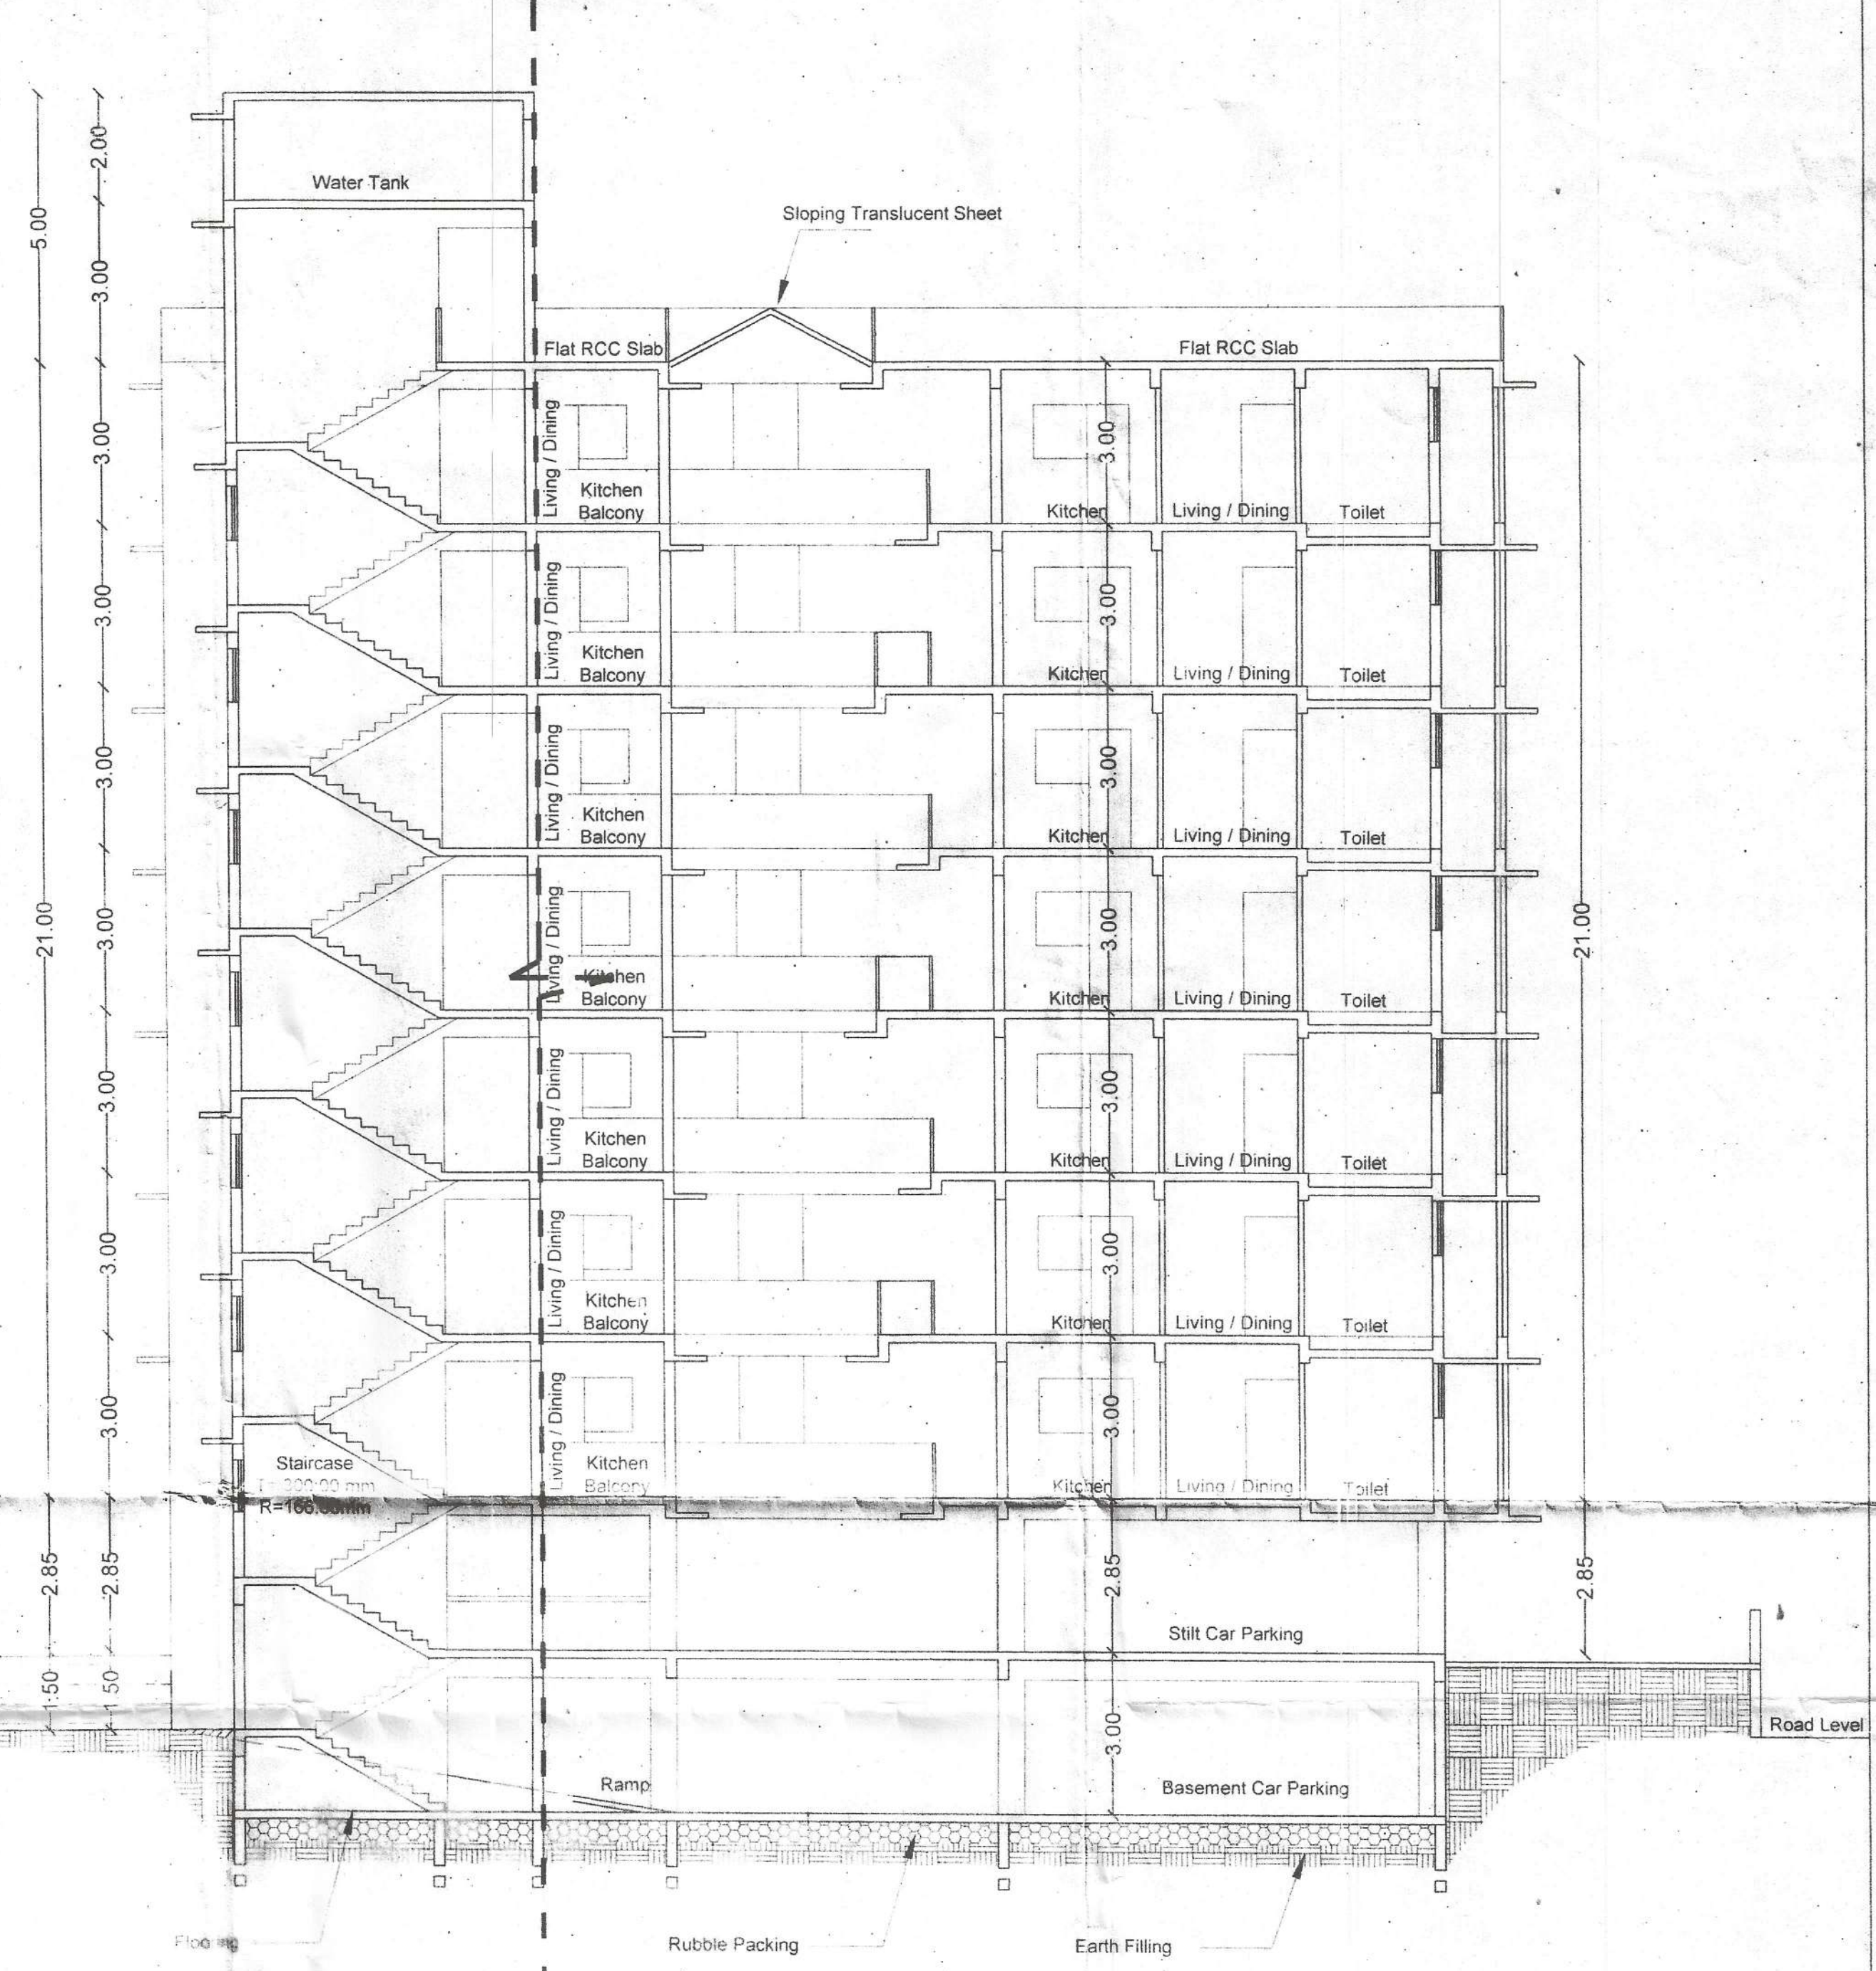

SECTION AA (SCALE 1:100)

PROPOSED COMPOUND WALL & COMPOUND GATE

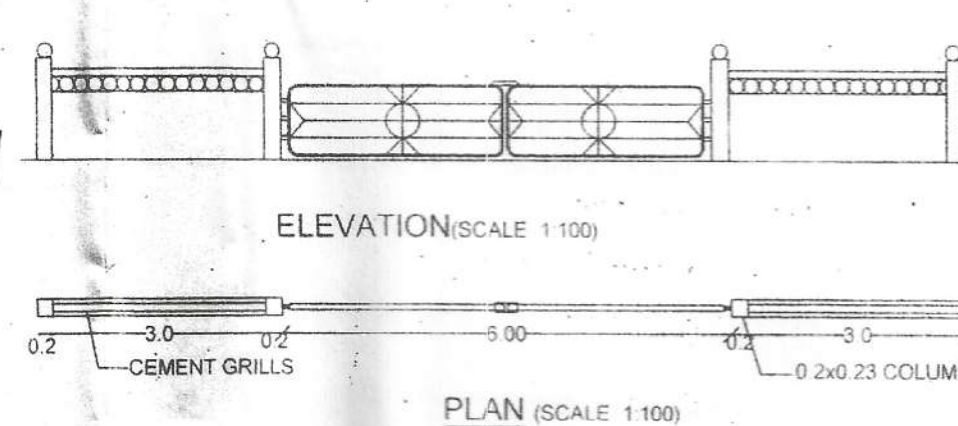

SECTION OF COMPOUND WALL (SCALE 1:100)

Please check letter No. JPR/1426/Pondal
75/2-2024 dated 22/03/2025
regarding the plan

D. J. Thero Planner
Thero & Associates, Planning Dept.
Chennai, India

FLAT NO. F-105, F-205, F-305, F-405, F-505, F-605, F-106, F-206, F-306, F-406, F-506, F-606 are for the people with Disabilities and Elderly Person.

NOTES:



- 1) all the dimensions are to be read in meters unless specified
- 2) all external walls are 200mm thick & internal walls are 100mm thick

SCHEDULE OF OPENINGS	
DOORS	WINDOW
1) D = 1.00 x 2.20	1) W = 1.00 x 1.30
2) D1 = 0.90 x 2.20	2) W1 = 0.80 x 1.30
3) D2 = 0.90 x 2.20	3) W2 = 0.80 x 1.30
4) D3 = 0.90 x 2.20	4) W3 = 0.80 x 1.30
5) D4 = 1.20 x 2.20	4) V = 0.60 x 0.70
6) DW = 1.60 x 2.20	5) V1 = 0.60 x 0.50
7) DW1 = 2.00 x 2.20	
8) DW2 = 2.90 x 2.80	
9) DW3 = 3.25 x 2.80	




PROJECT:-
PROPOSED RESIDENTIAL AND COMMERCIAL BUILDING AND COMPOUND WALL AND GATE IN PLOT BEARING SURVEY NO. 75 / 2 - B AT PONDAL VILLAGE, PONDAL TALUKA, GOA

Scale 1:100, 1:200, 1:500
Sheet No - 3/4
DWG NO -
DATE - 23-08-2024
ARCHITECT
OWNER

ARCHITECT: VIRAJ DESSAI
AR/0026/2011
THE CONSTRUCTION LICEN
ISSUED UNDER THE
DATED: 01/11/2024
Shop No. 812
Sankar
Symphony
403401
Pondal-Goa

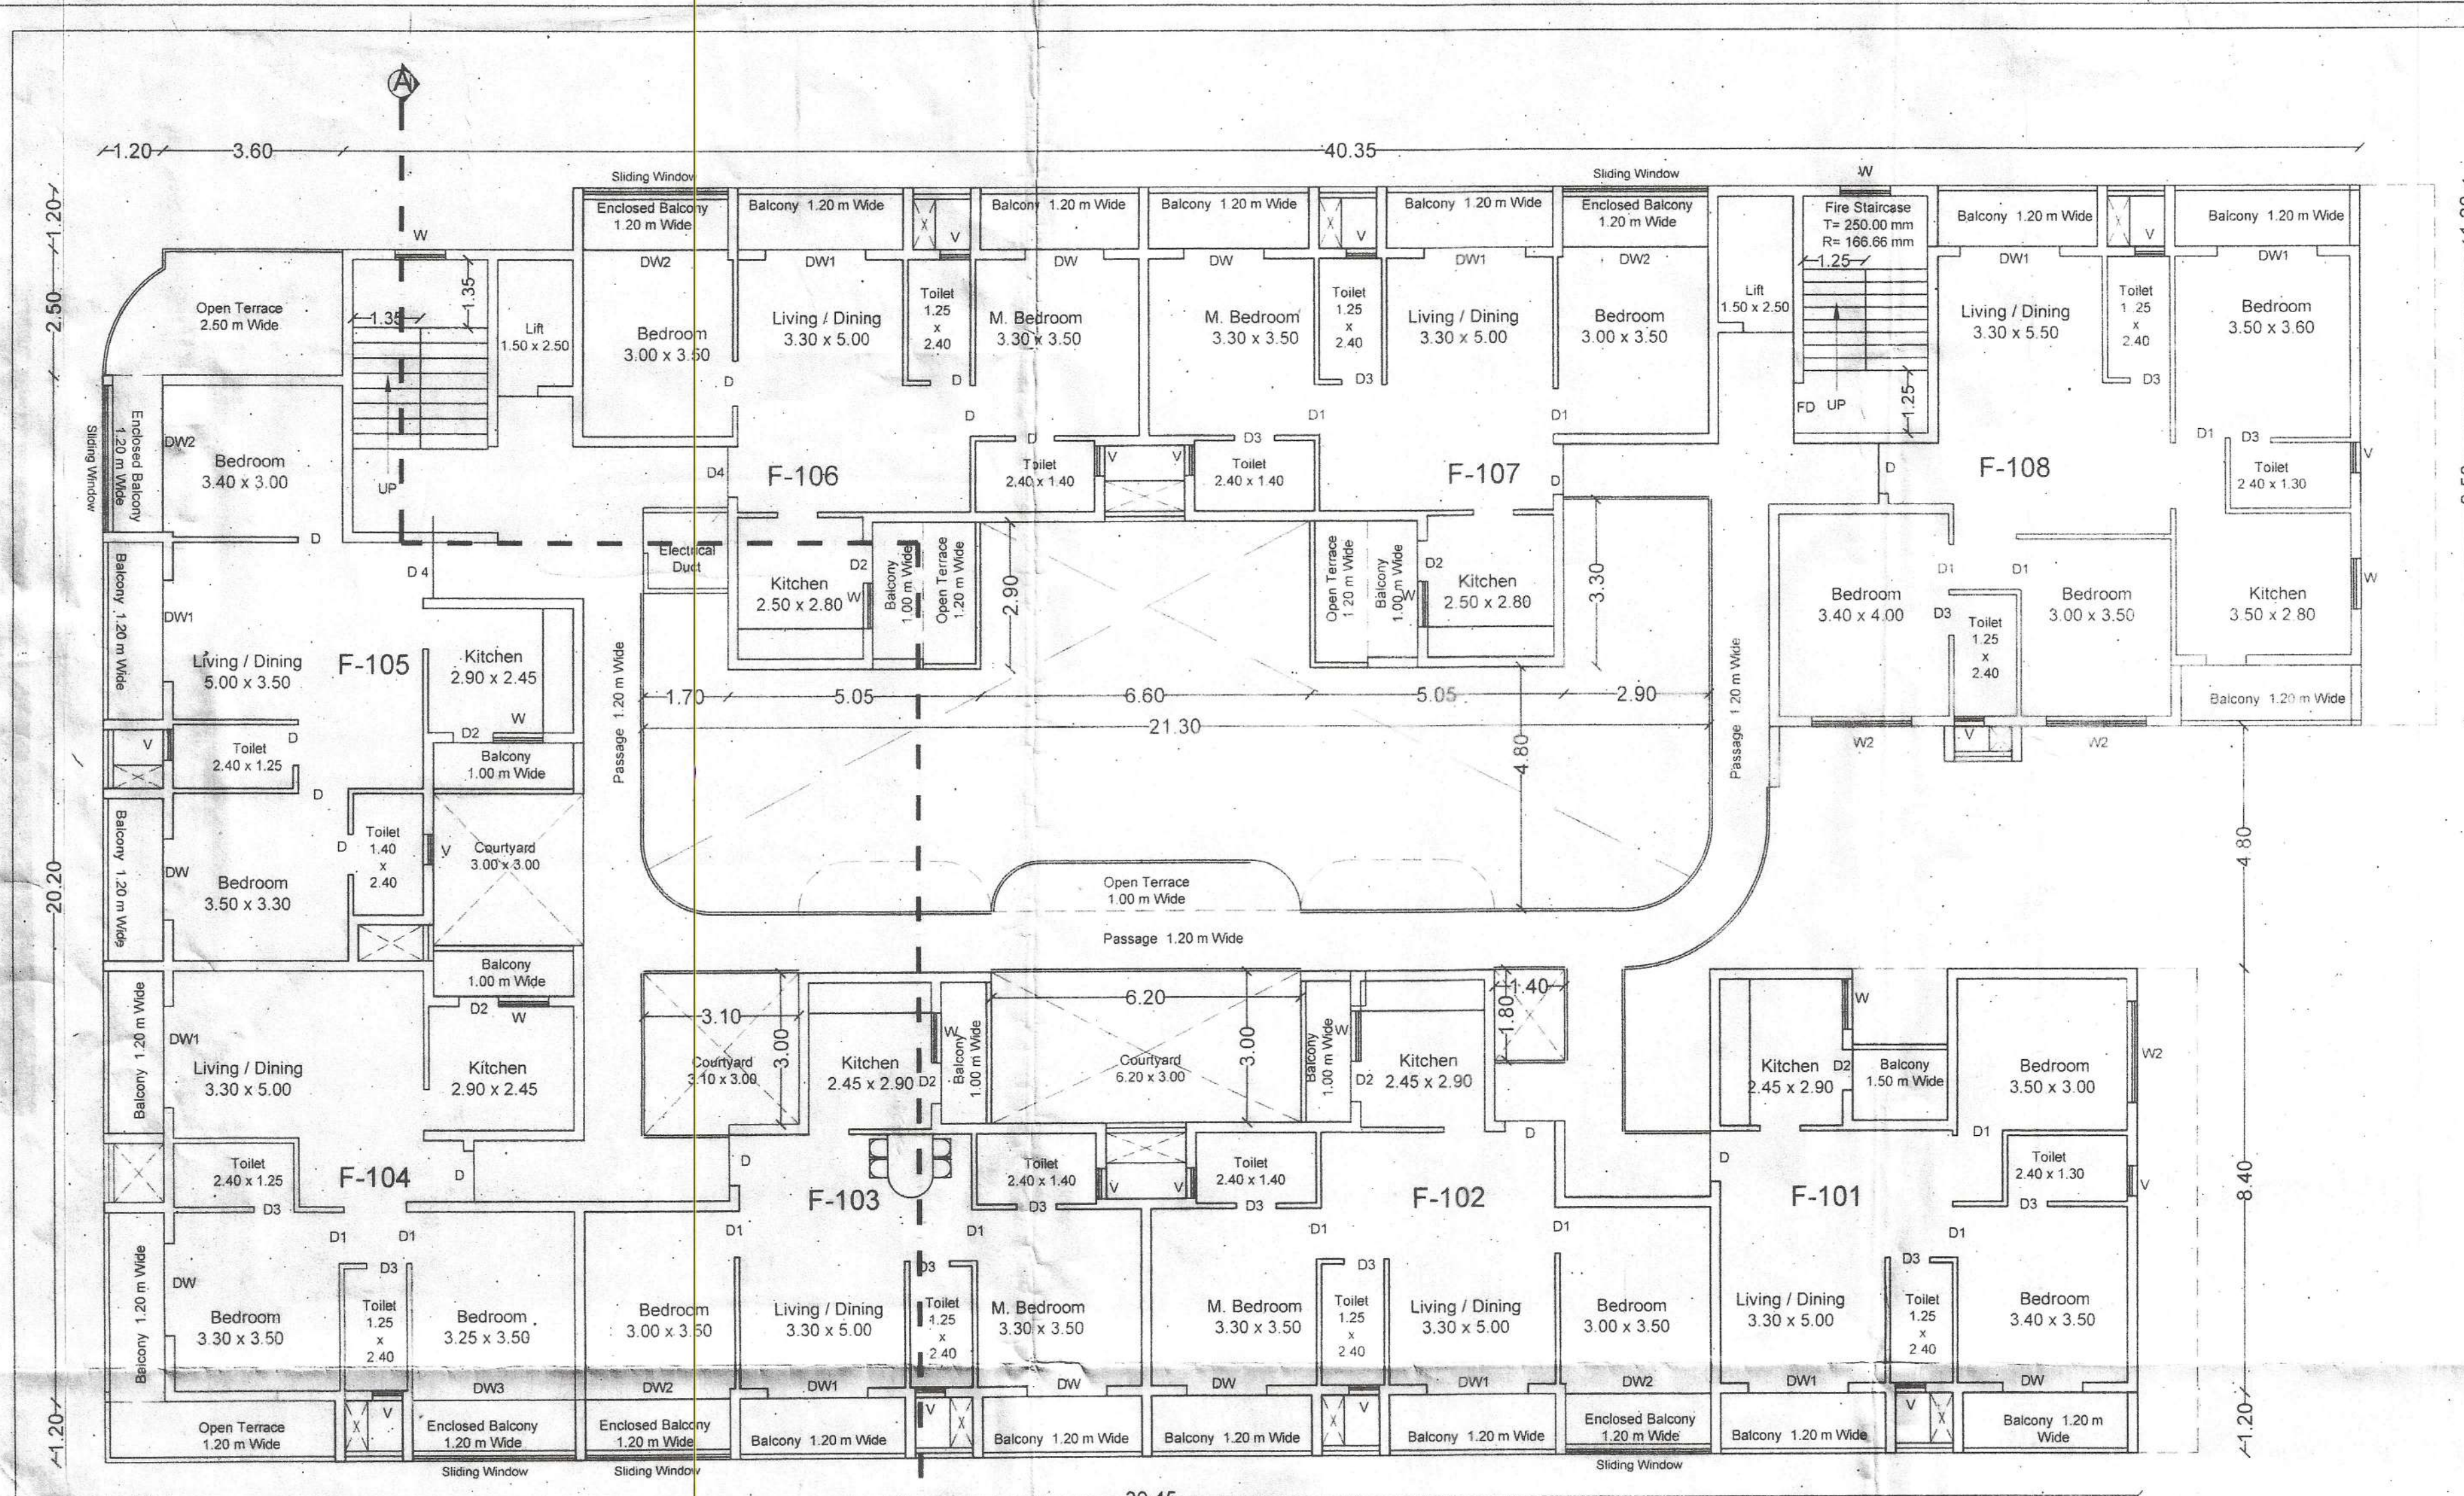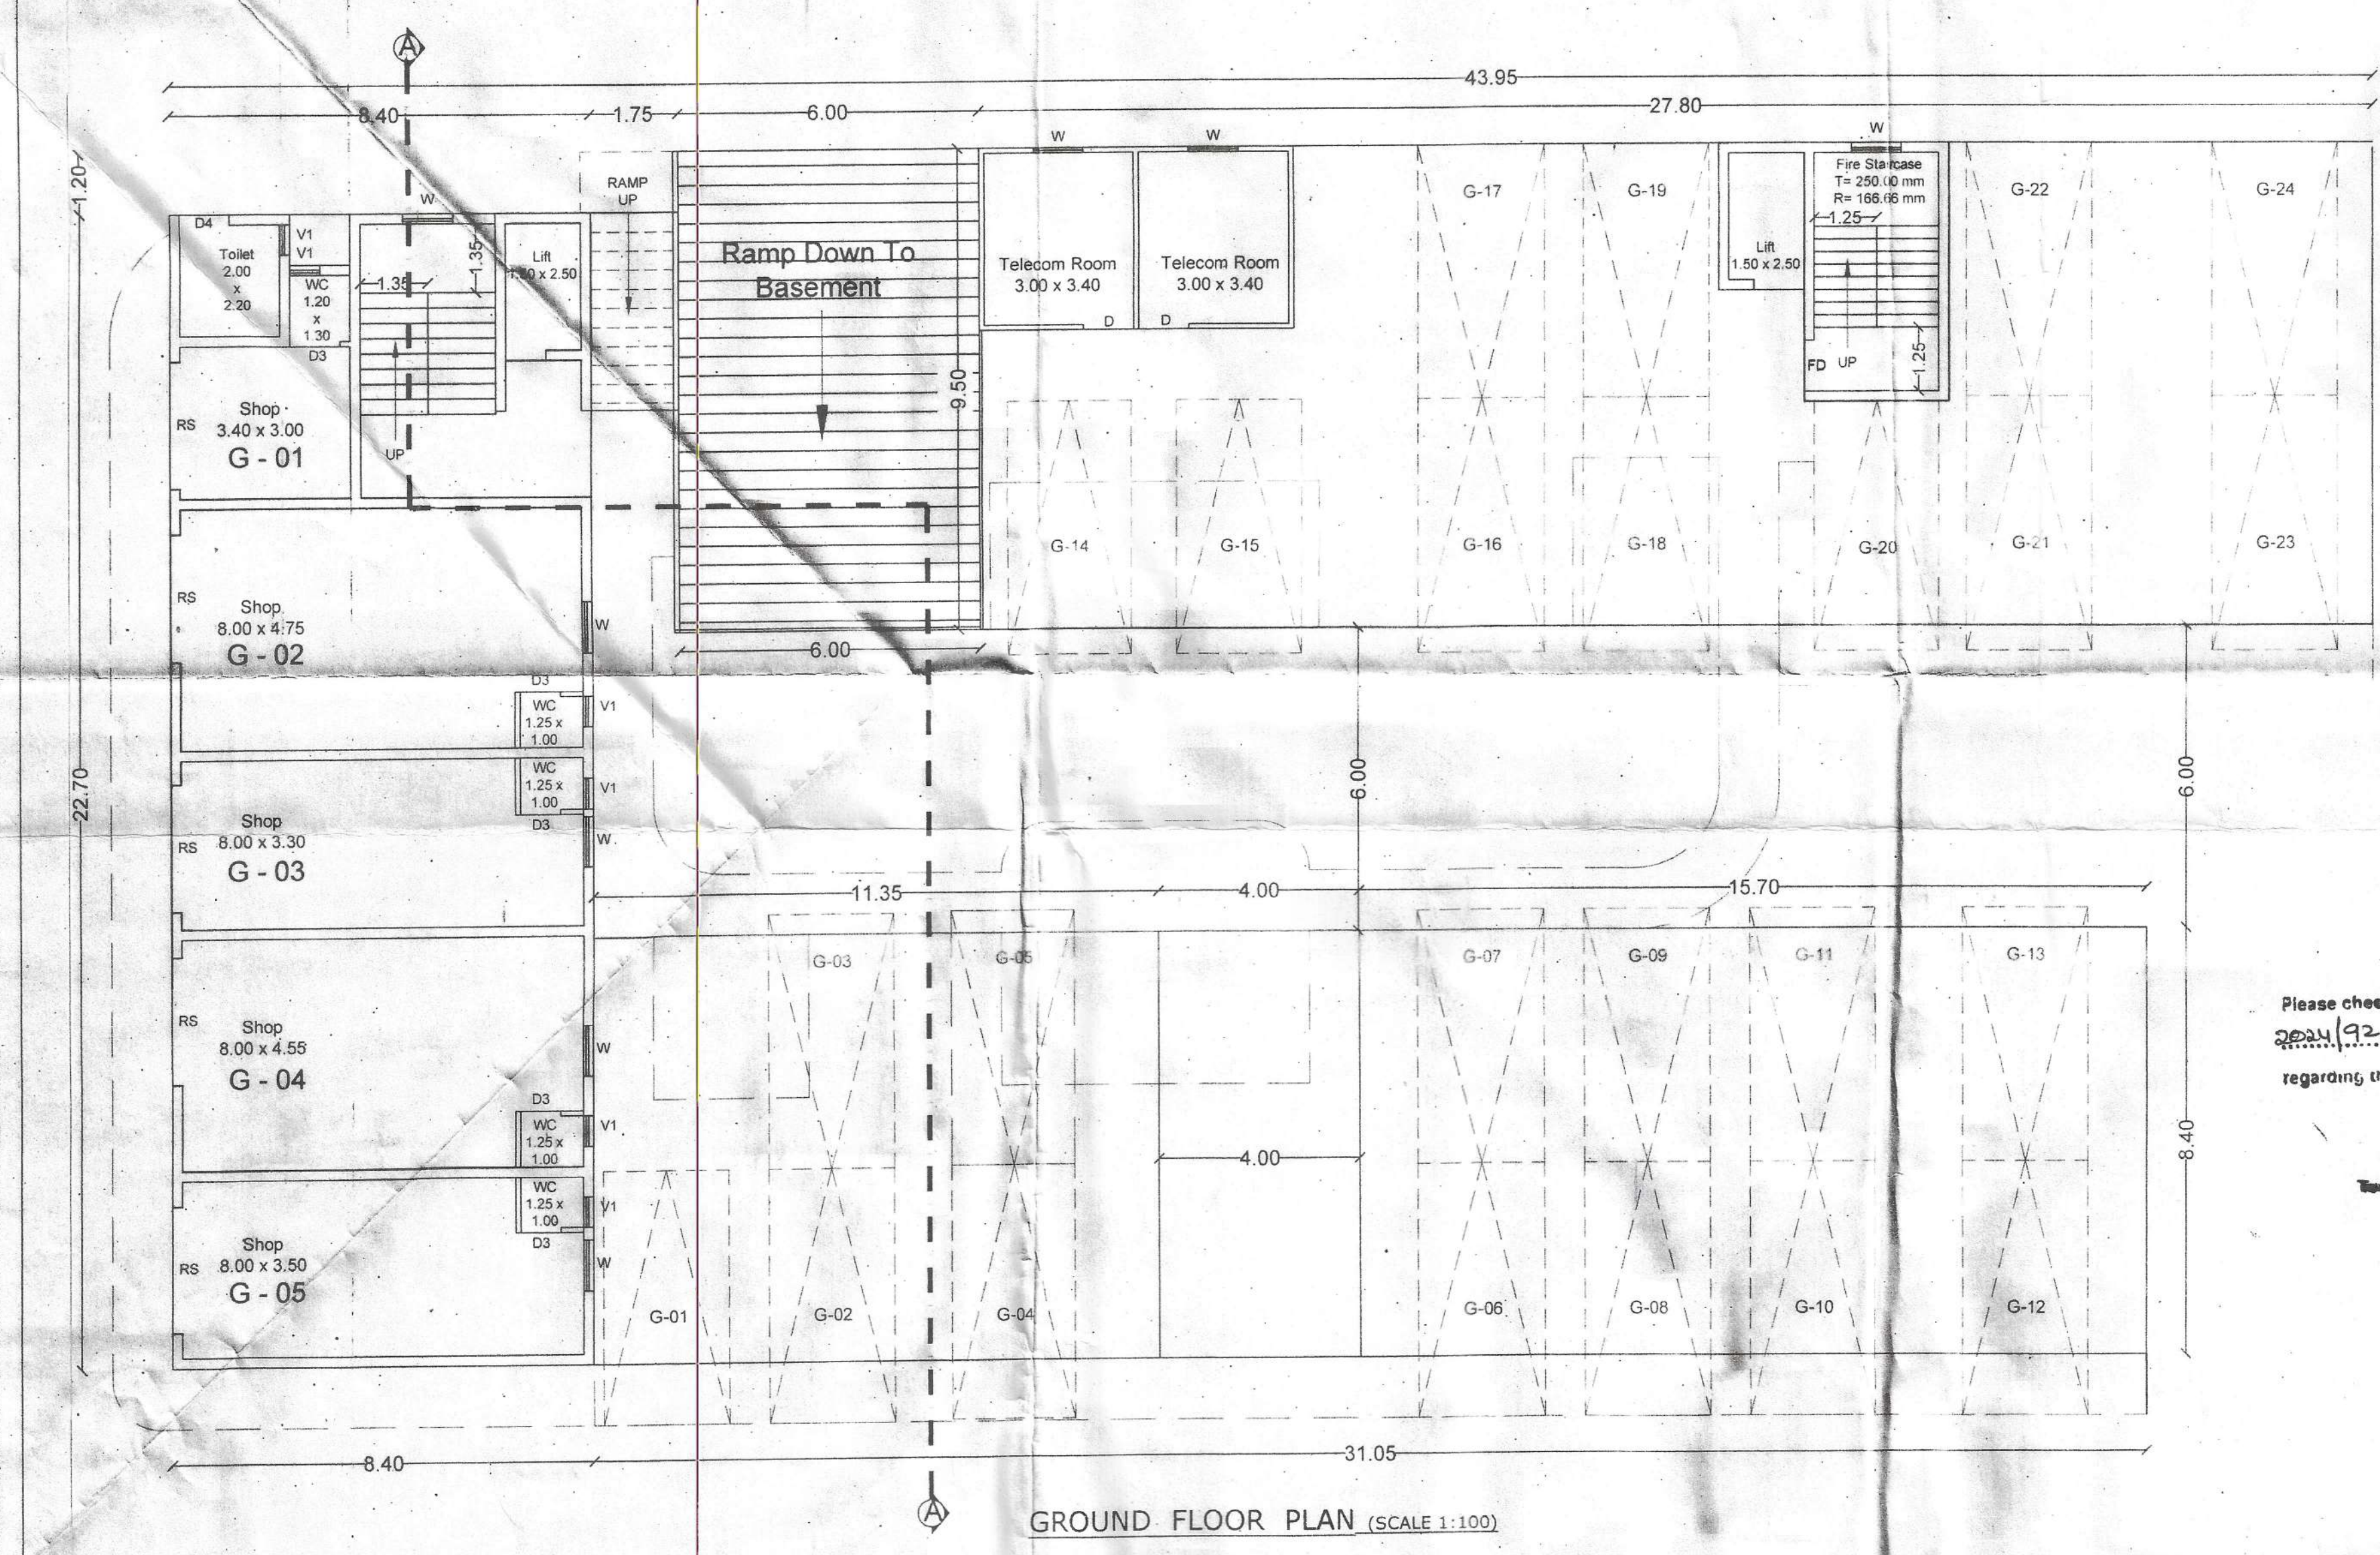


Please check letter No. 122/1116/1 ponda / 75/ 2-B / 2024/ 928 dated 23/09/2025 regarding the Plans

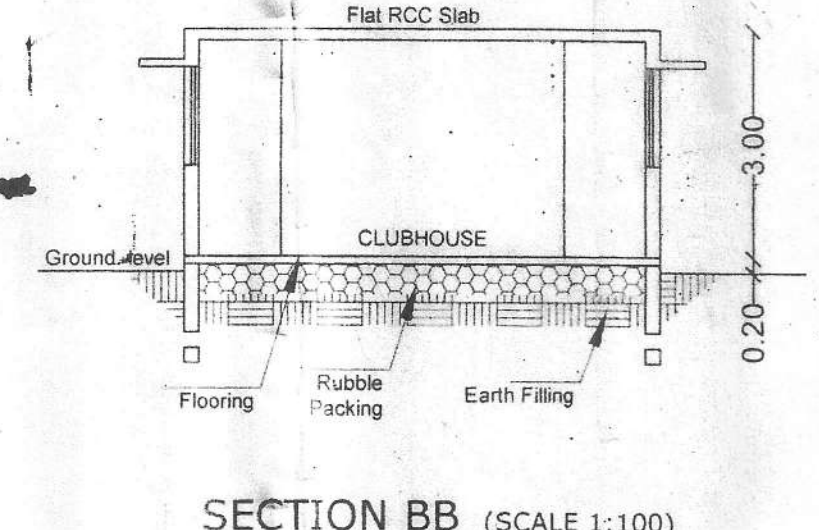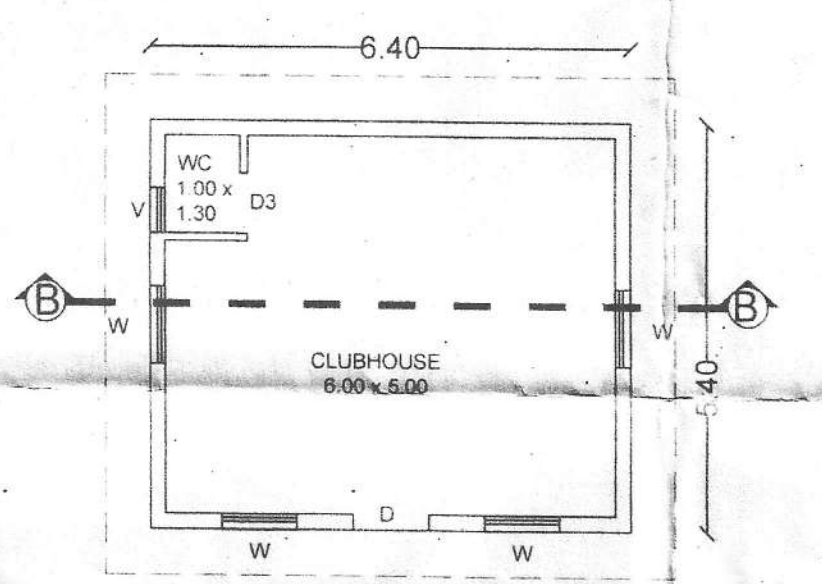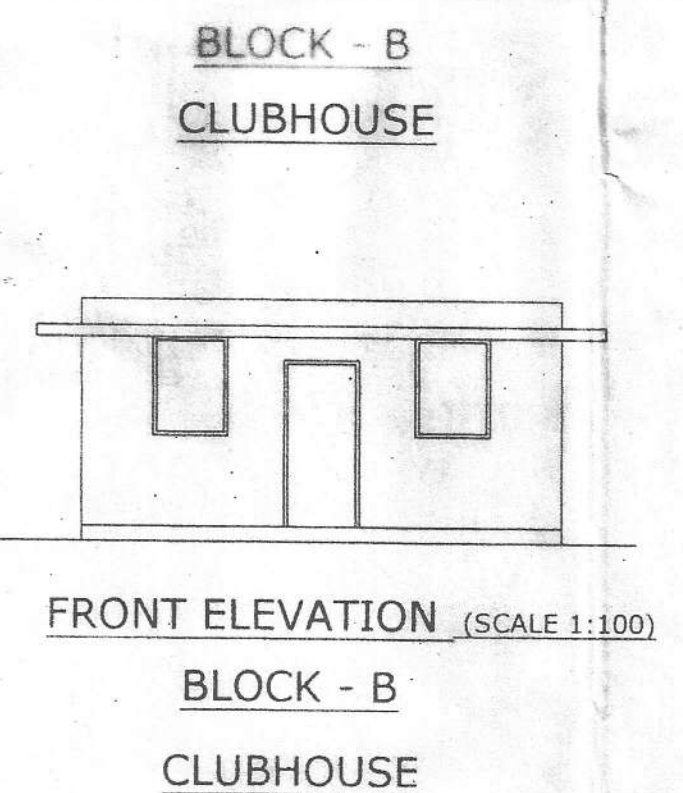


FLAT NO. F-105, F-205, F-305, F-405, F-505, F-605, F-106, F-206, F-306, F-406, F-506, F-606 are for the people with Disabilities and Elderly Person.	
NOTES: 1) all the dimensions are to be read in meters unless specified 2) all external walls are 200mm thick & internal walls are 100mm thick	
SCHEDULE OF OPENINGS	
DOORS 1) D = 1.00 x 2.20 2) D1 = 0.90 x 2.20 3) D2 = 0.90 x 2.20 4) D3 = 0.90 x 2.20 5) D4 = 1.20 x 2.20 6) DW = 1.60 x 2.20 7) DW1 = 2.00 x 2.20 8) DW2 = 2.90 x 2.80 9) DW3 = 3.25 x 2.80	WINDOW 1) W = 1.00 x 1.30 2) W1 = 0.80 x 1.30 3) W2 = 2.00 x 1.80 4) V = 0.80 x 0.70 5) V1 = 0.80 x 0.50
PROJECT:- PROPOSED RESIDENTIAL AND COMMERCIAL BUILDING AND COMPOUND WALL AND GATE IN PLOT BEARING SURVEY NO. 75 / 2 - B AT PONDA VILLAGE, PONDA TALUKA, GOA	
Scale: 1:100, 1:200, 1:500 Sheet No - 2/4 DWG NO - ARCHITECT ARCHITECT MR. VIJAY DESSAI AR/0026/2011	DWG BY: Ar C P DATE - 23-08-2024 OWNER SHRIKANTH DEVELOPERS Shop No. 812 Sanket Bym. runy 403401 Ponda Goa

THE CONSTRUCTION LICENSE
 ISSUED UNDER THE
 DATED 21/11/2024
 Secretary

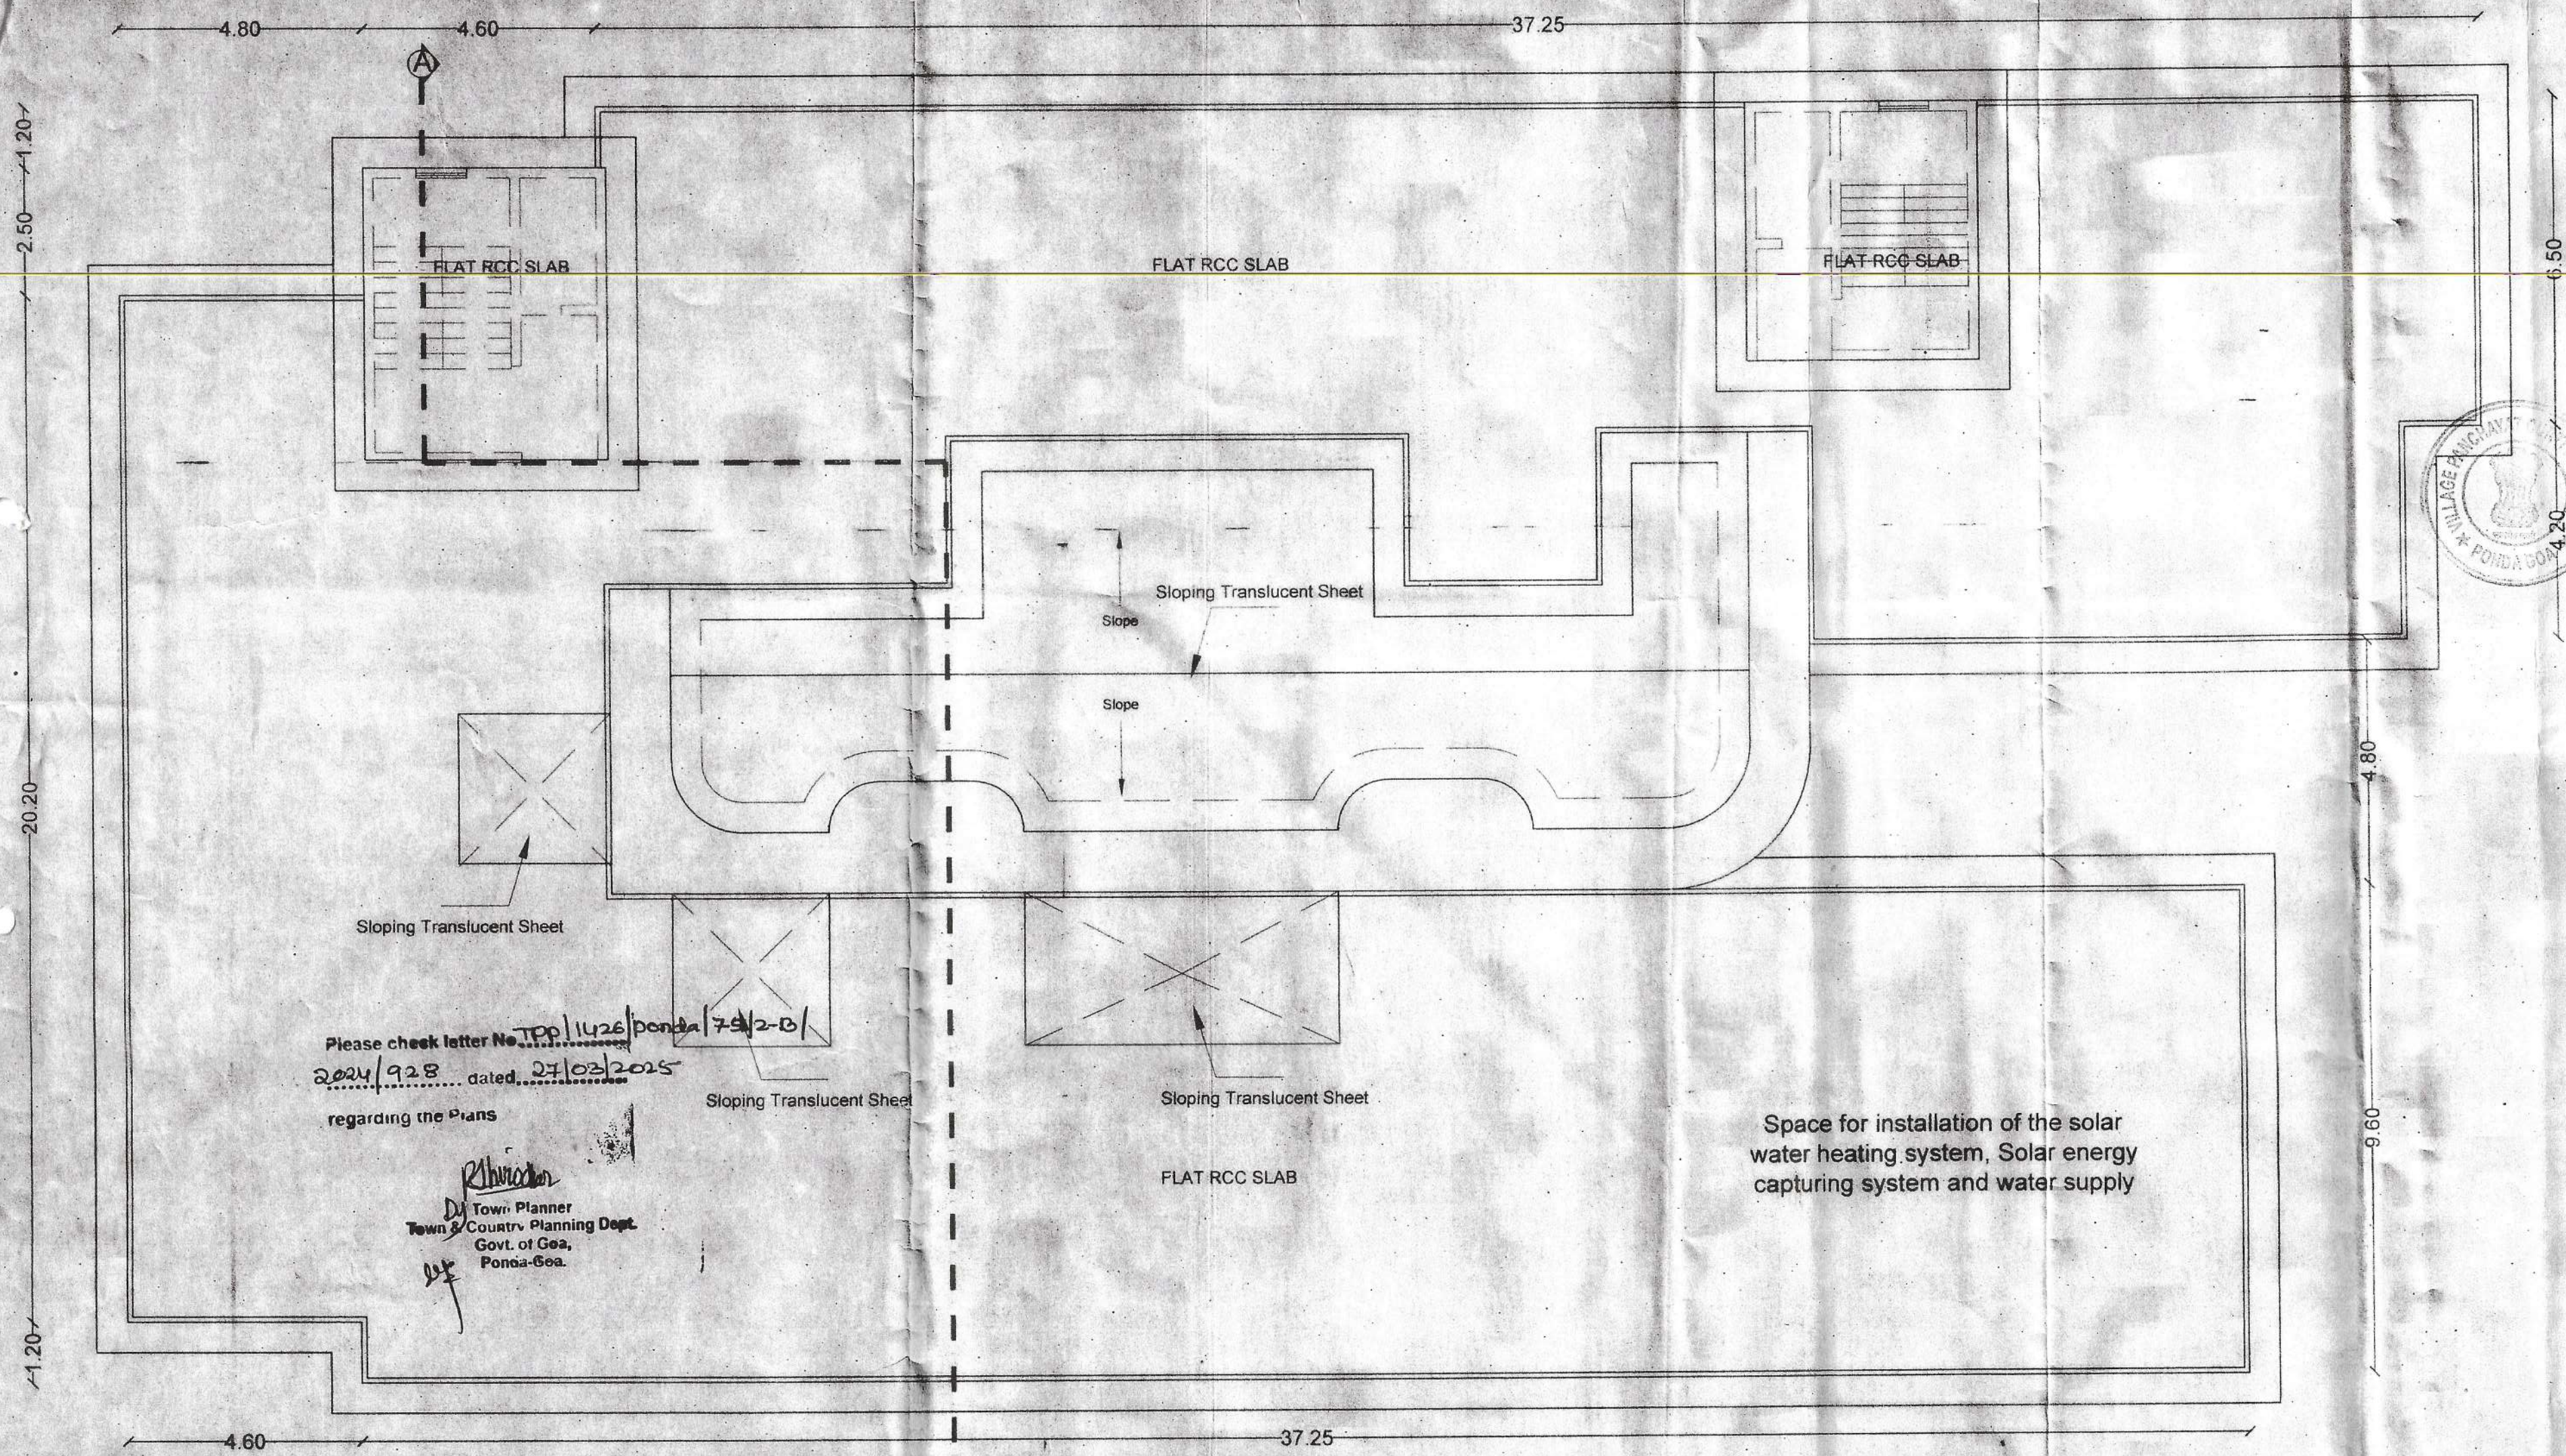

THE CONSTRUCTION
ISSUED UNDER
DATE 07/11/2023
30/08/2024
Secretary

ROOF PLAN (SCALE 1:100)

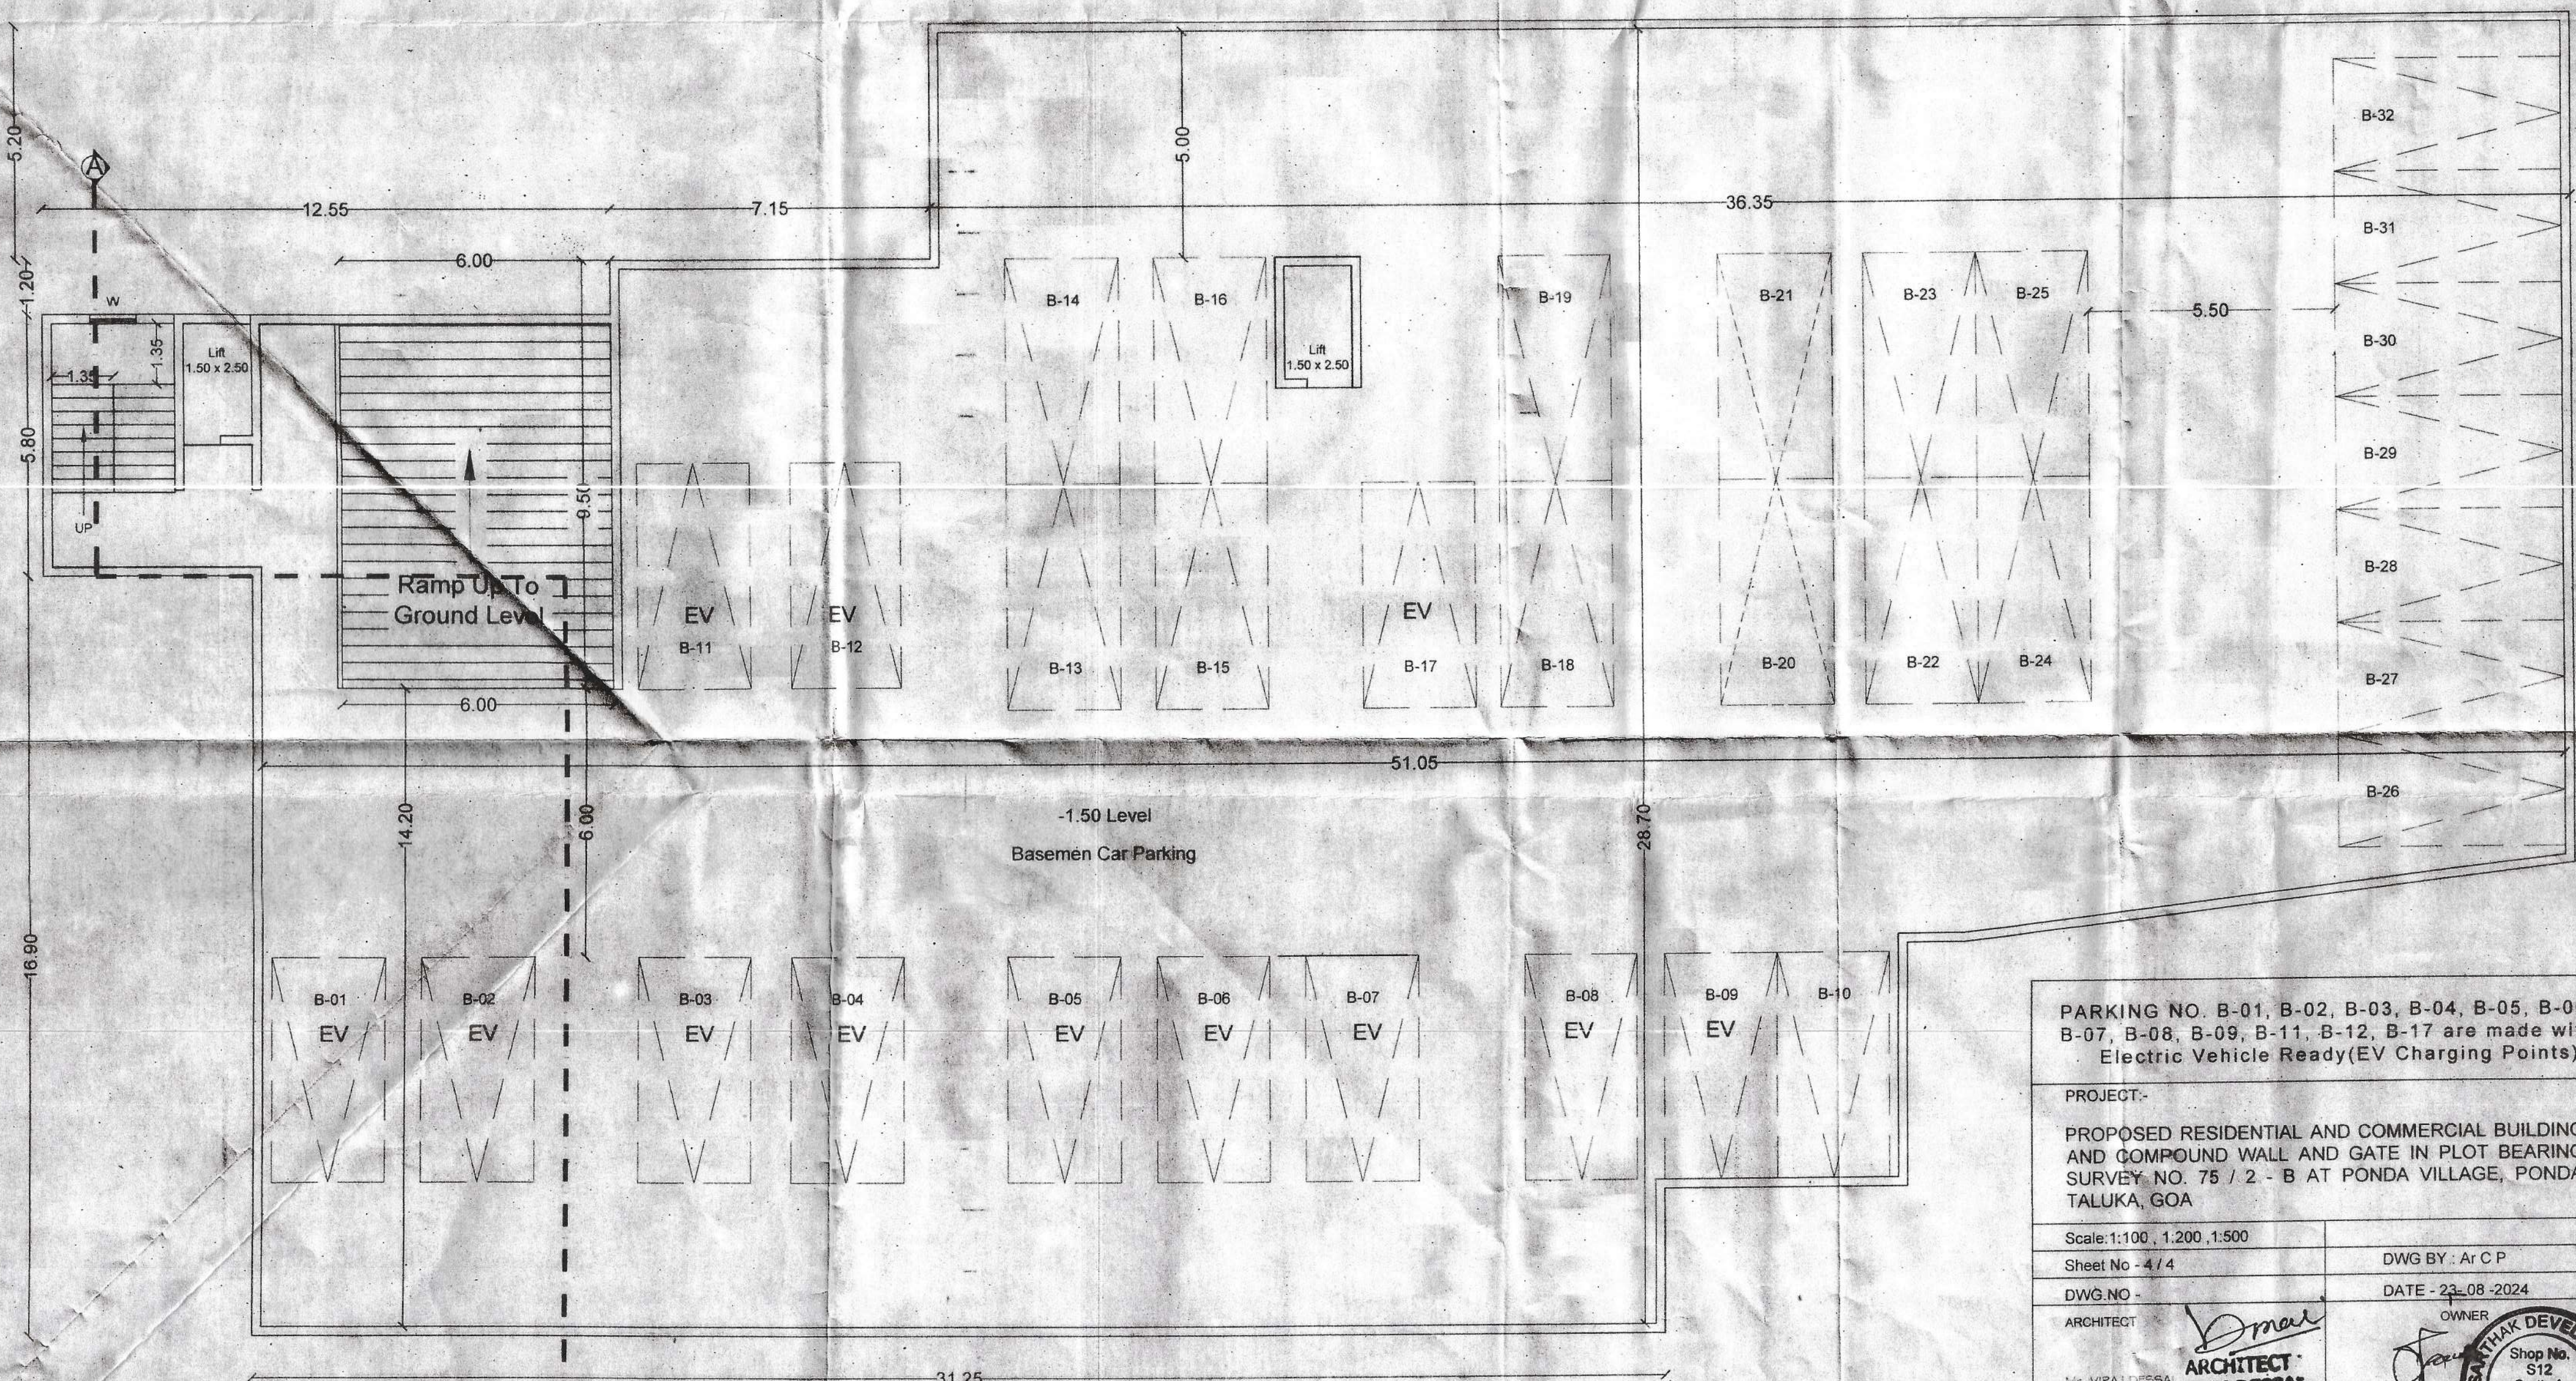

BASEMENT FLOOR PLAN (SCALE 1:100)

PARKING NO. B-01, B-02, B-03, B-04, B-05, B-06, B-07, B-08, B-09, B-11, B-12, B-17 are made with Electric Vehicle Ready (EV Charging Points)	
PROJECT:- PROPOSED RESIDENTIAL AND COMMERCIAL BUILDING AND COMPOUND WALL AND GATE IN PLOT BEARING SURVEY NO. 75 / 2 - B AT PONDA VILLAGE, PONDA TALUKA, GOA	
Scale: 1:100, 1:200, 1:500	DWG BY : Ar C P
Sheet No - 4 / 4	DATE - 23-08-2024
DWG NO -	OWNER
ARCHITECT	OWNER
Mr VIRAJ DESSAI AR/0026/2011 VASCO - GOA Contact: 9829363993	Shop No. S12 Sarthak Symphony 403401 Ponda-Goa