



PROPOSED VILLA - TYPE -H

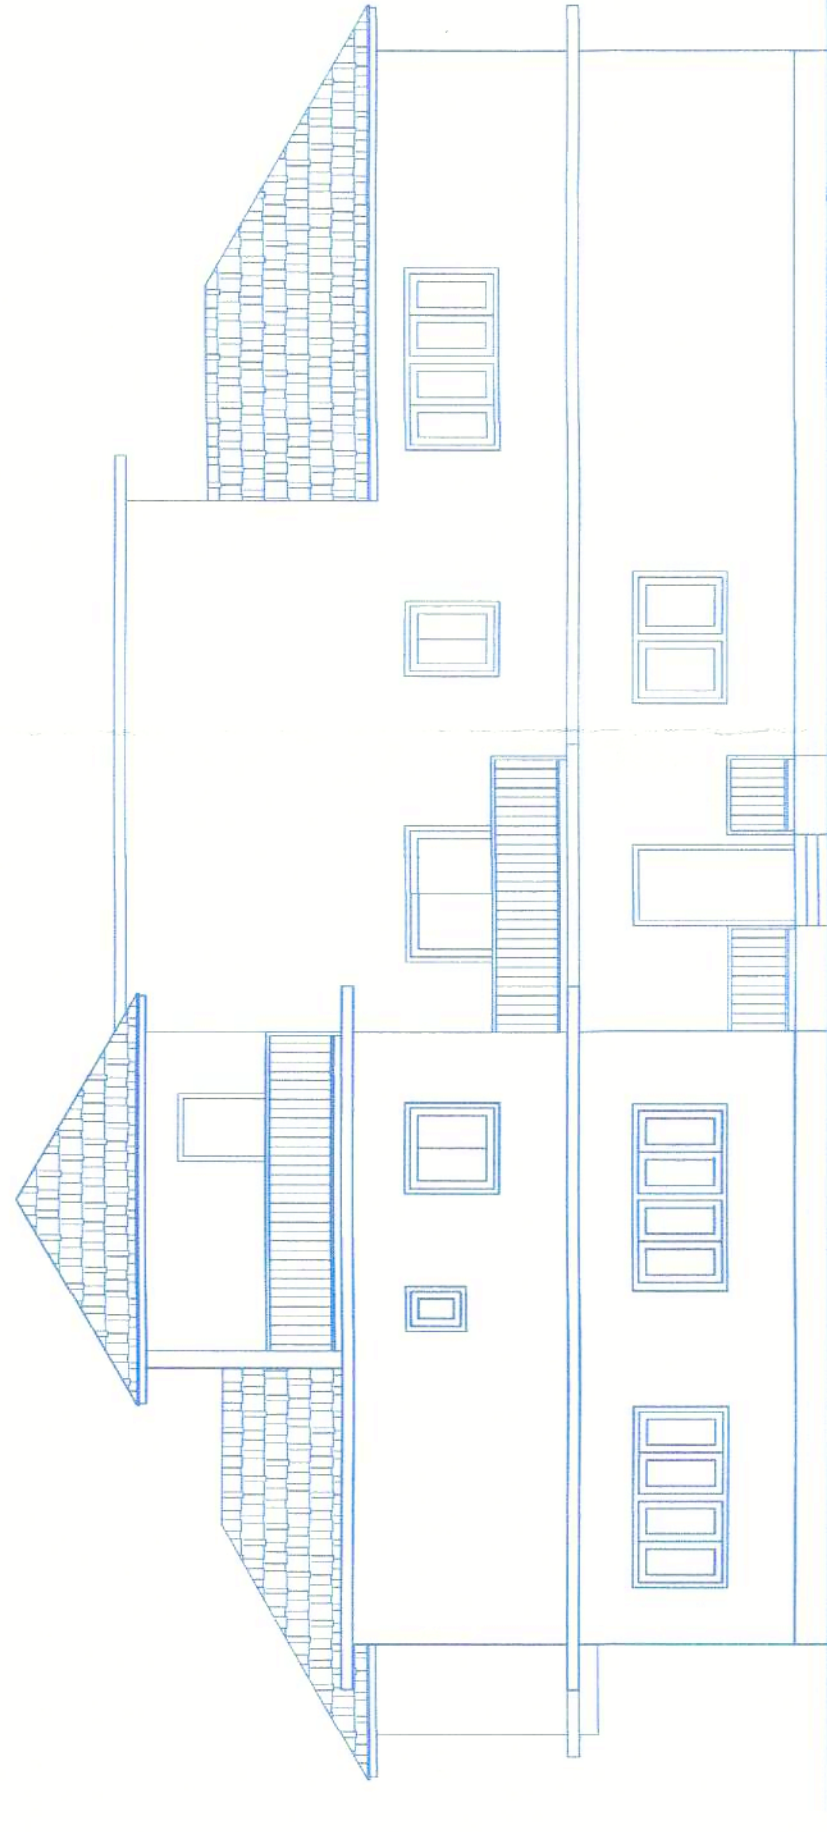


FRONT ELEVATION
(SCALE: 1:100)

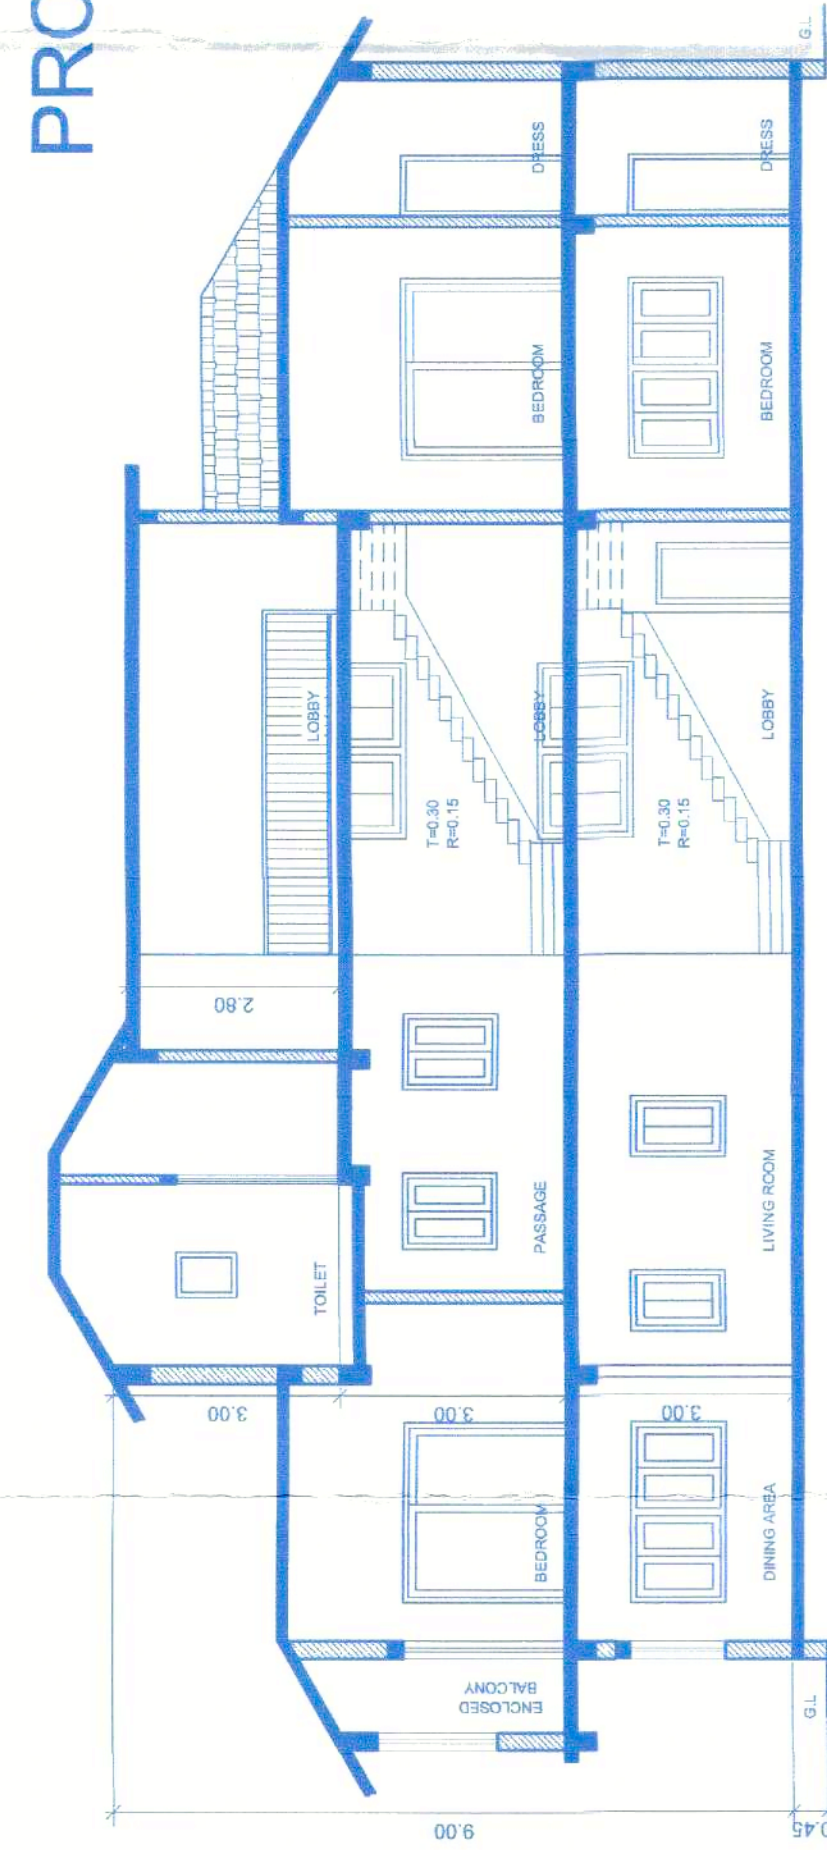


SECTION - A A
(SCALE: 1:100)


SUMMARY OF FORMER	
TYPE	WIDTH - HEIGHT
D1	0.00 - 2.15
D2	0.00 - 2.15
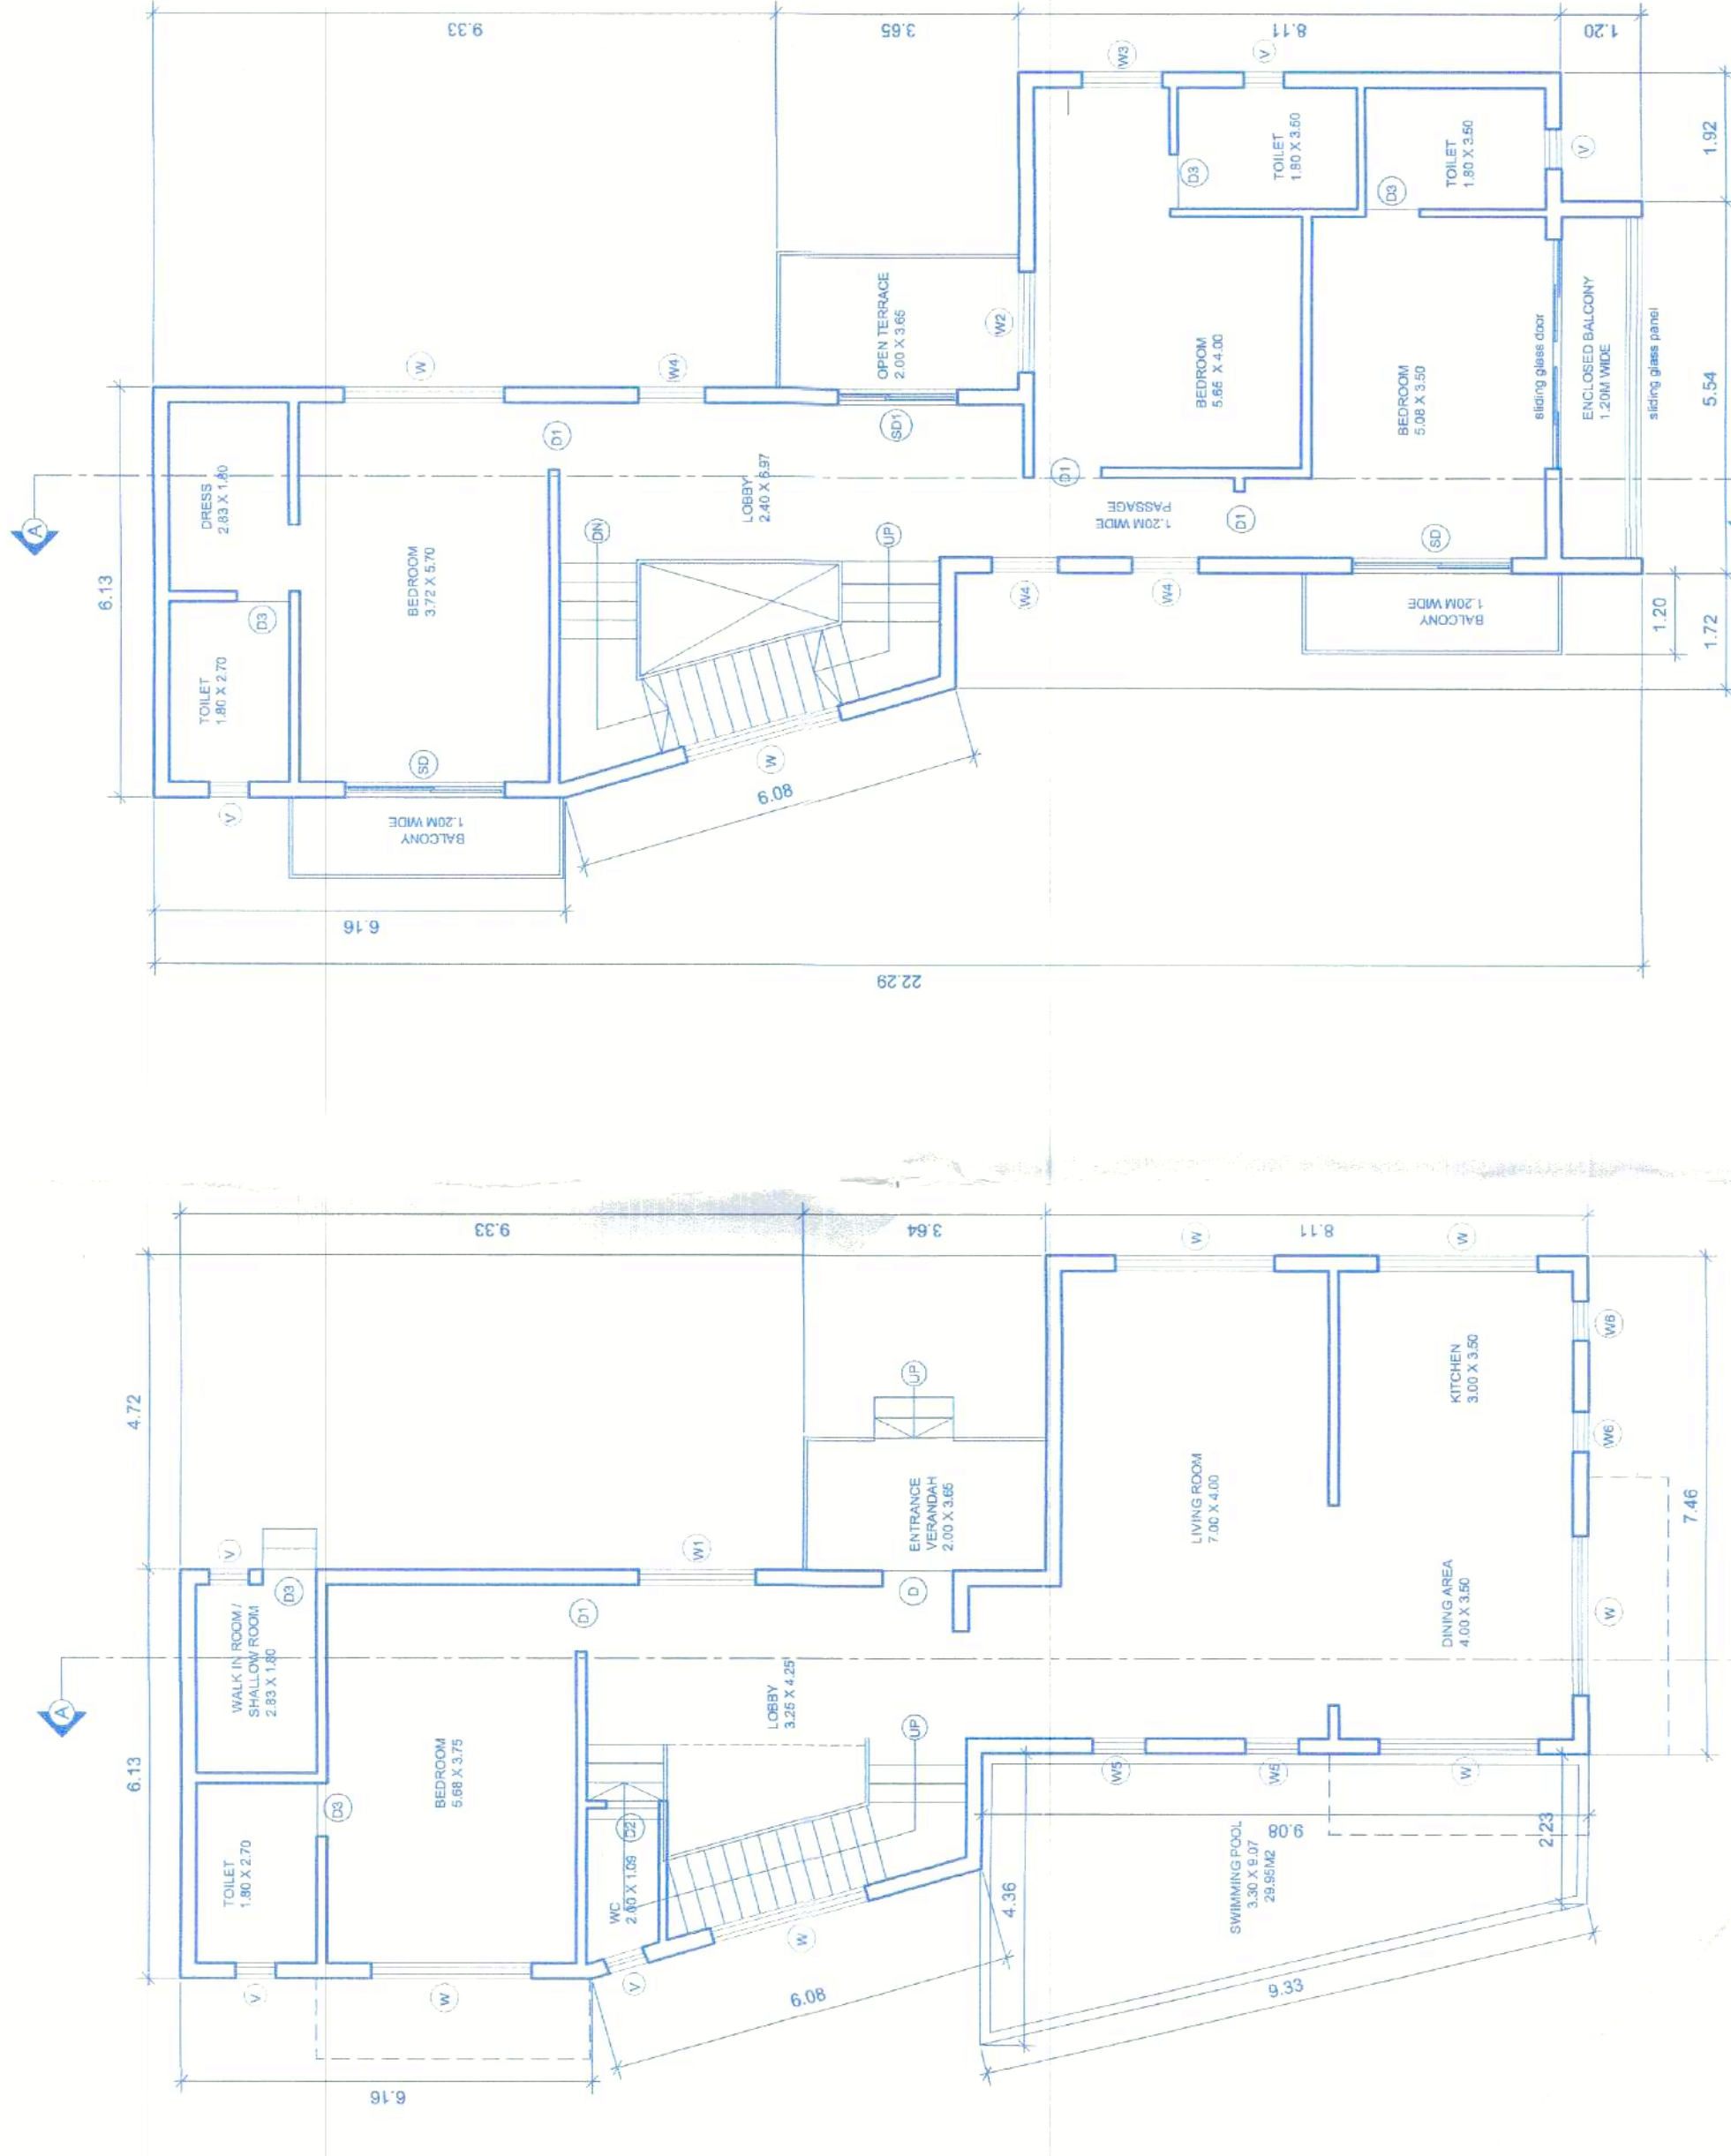


GROUND FLOOR PLAN
(SCALE: 1:100)

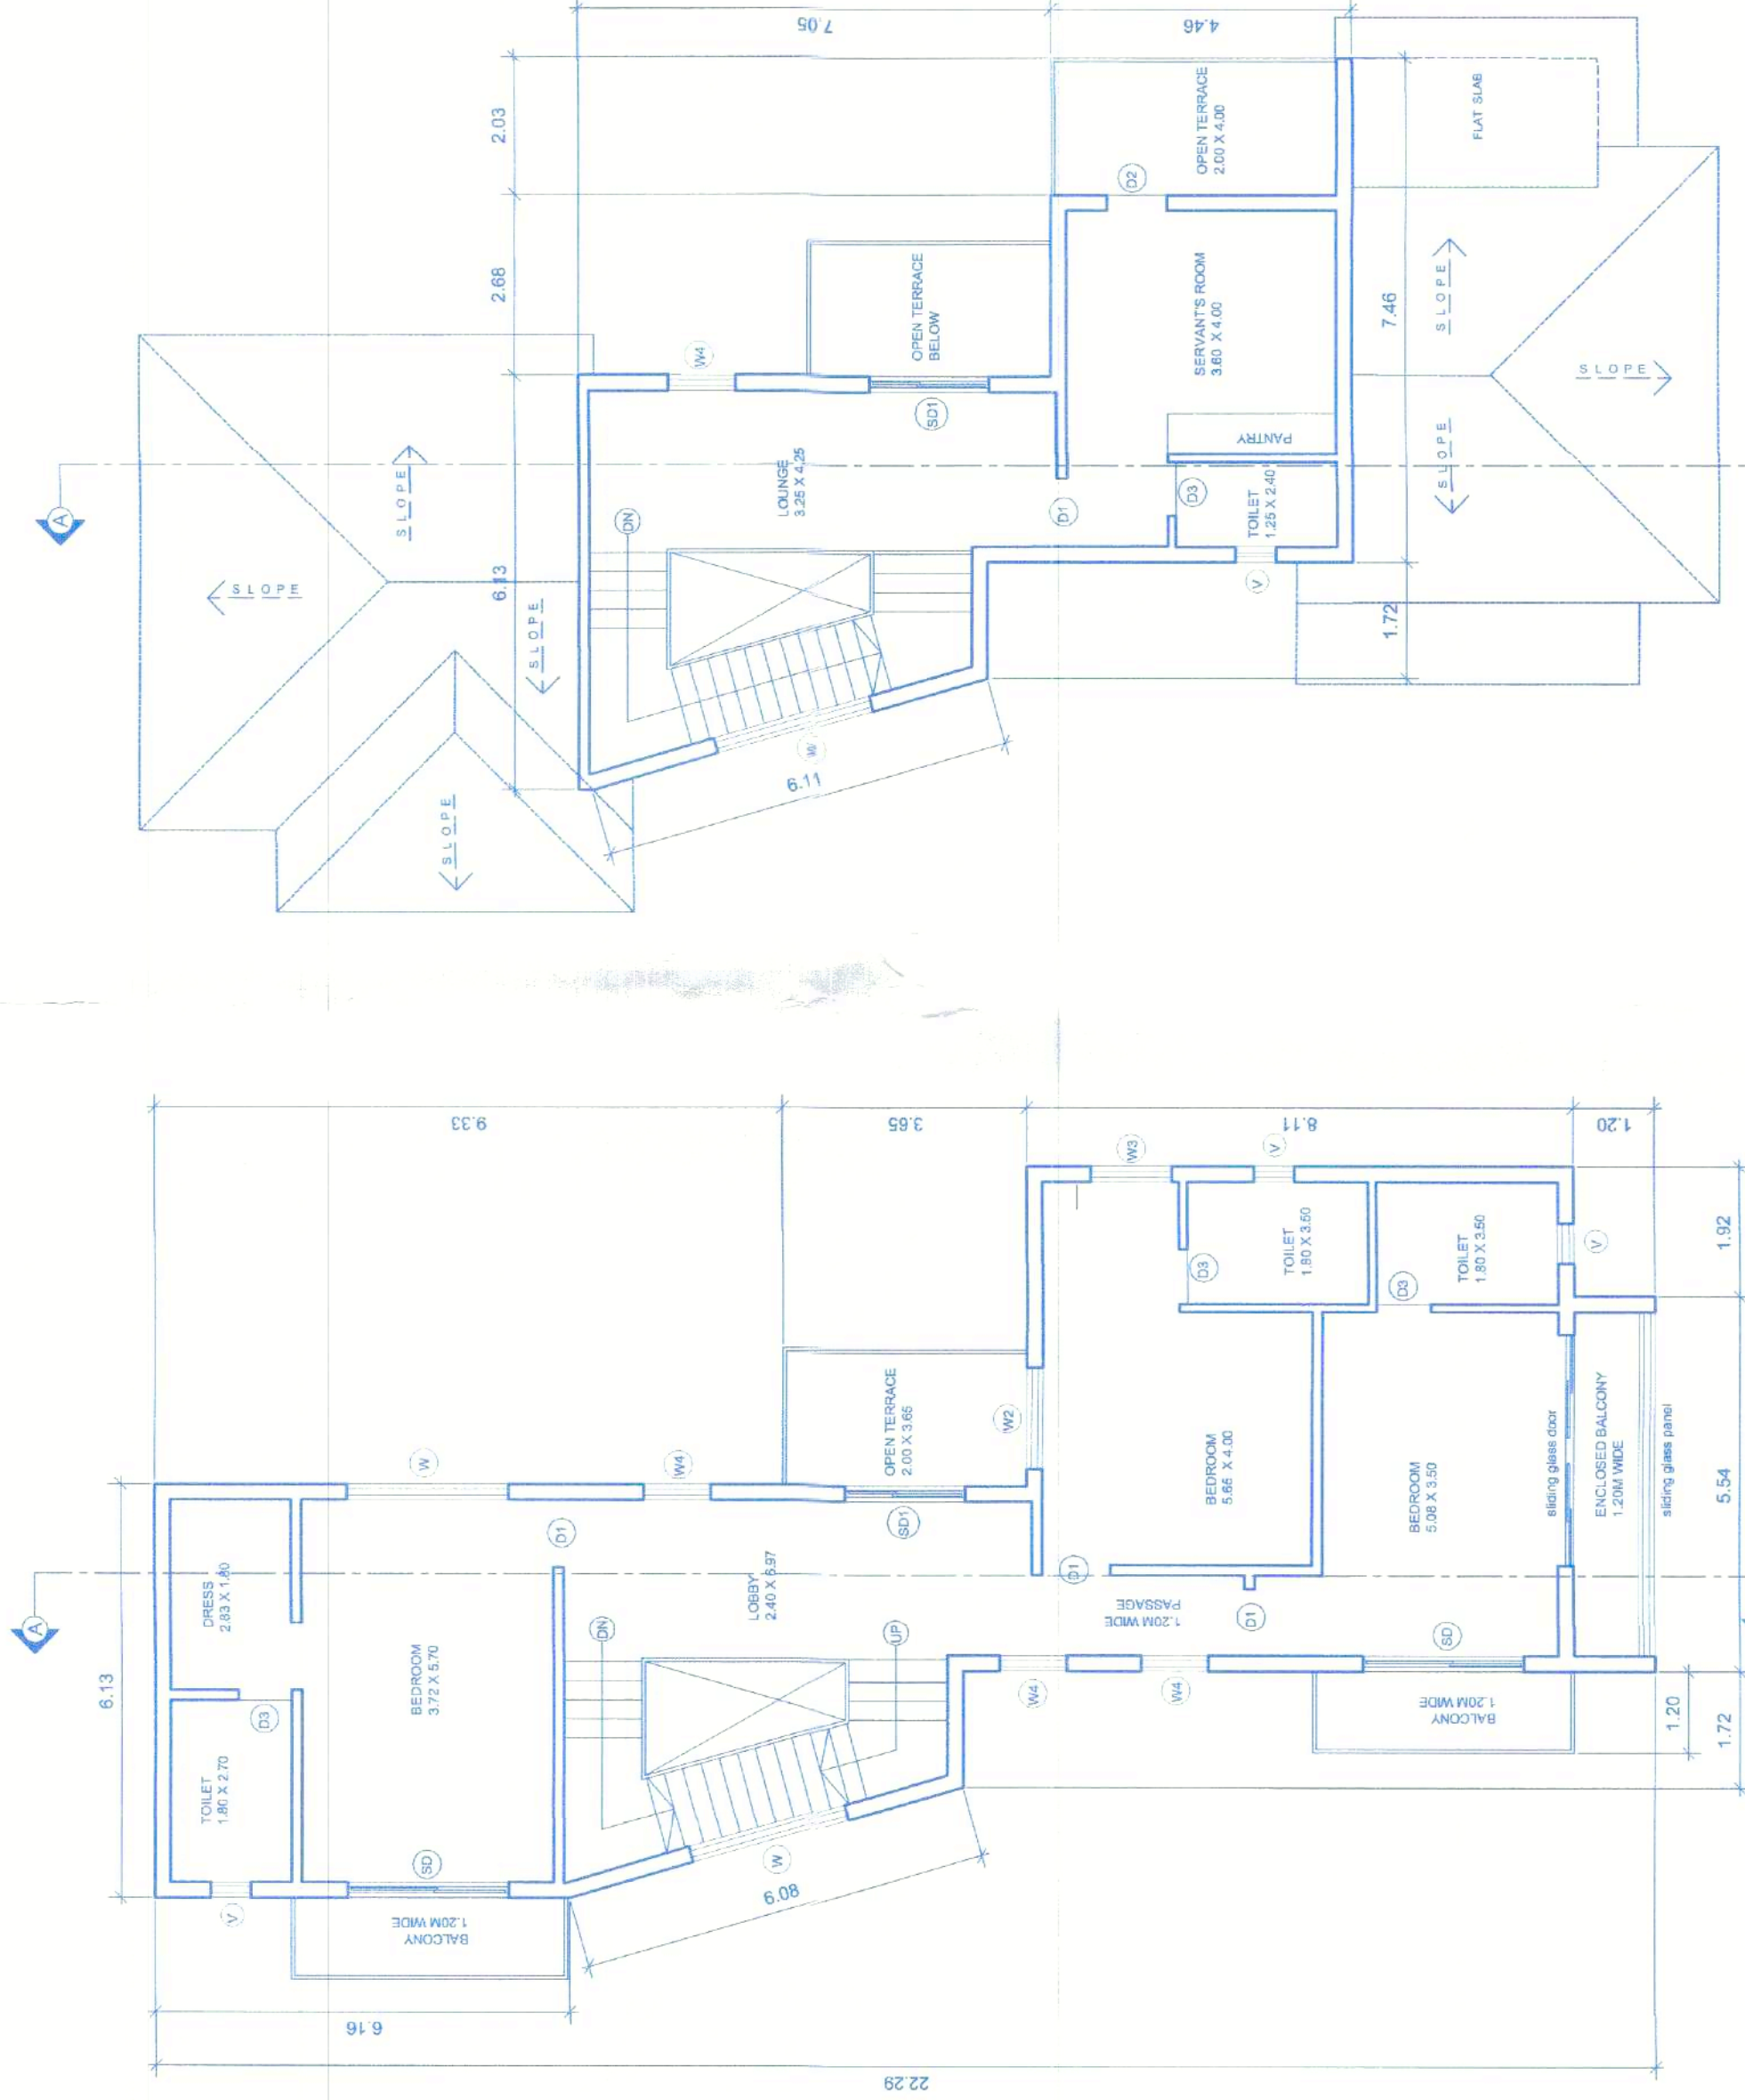


FIRST FLOOR PLAN
(SCALE: 1:100)

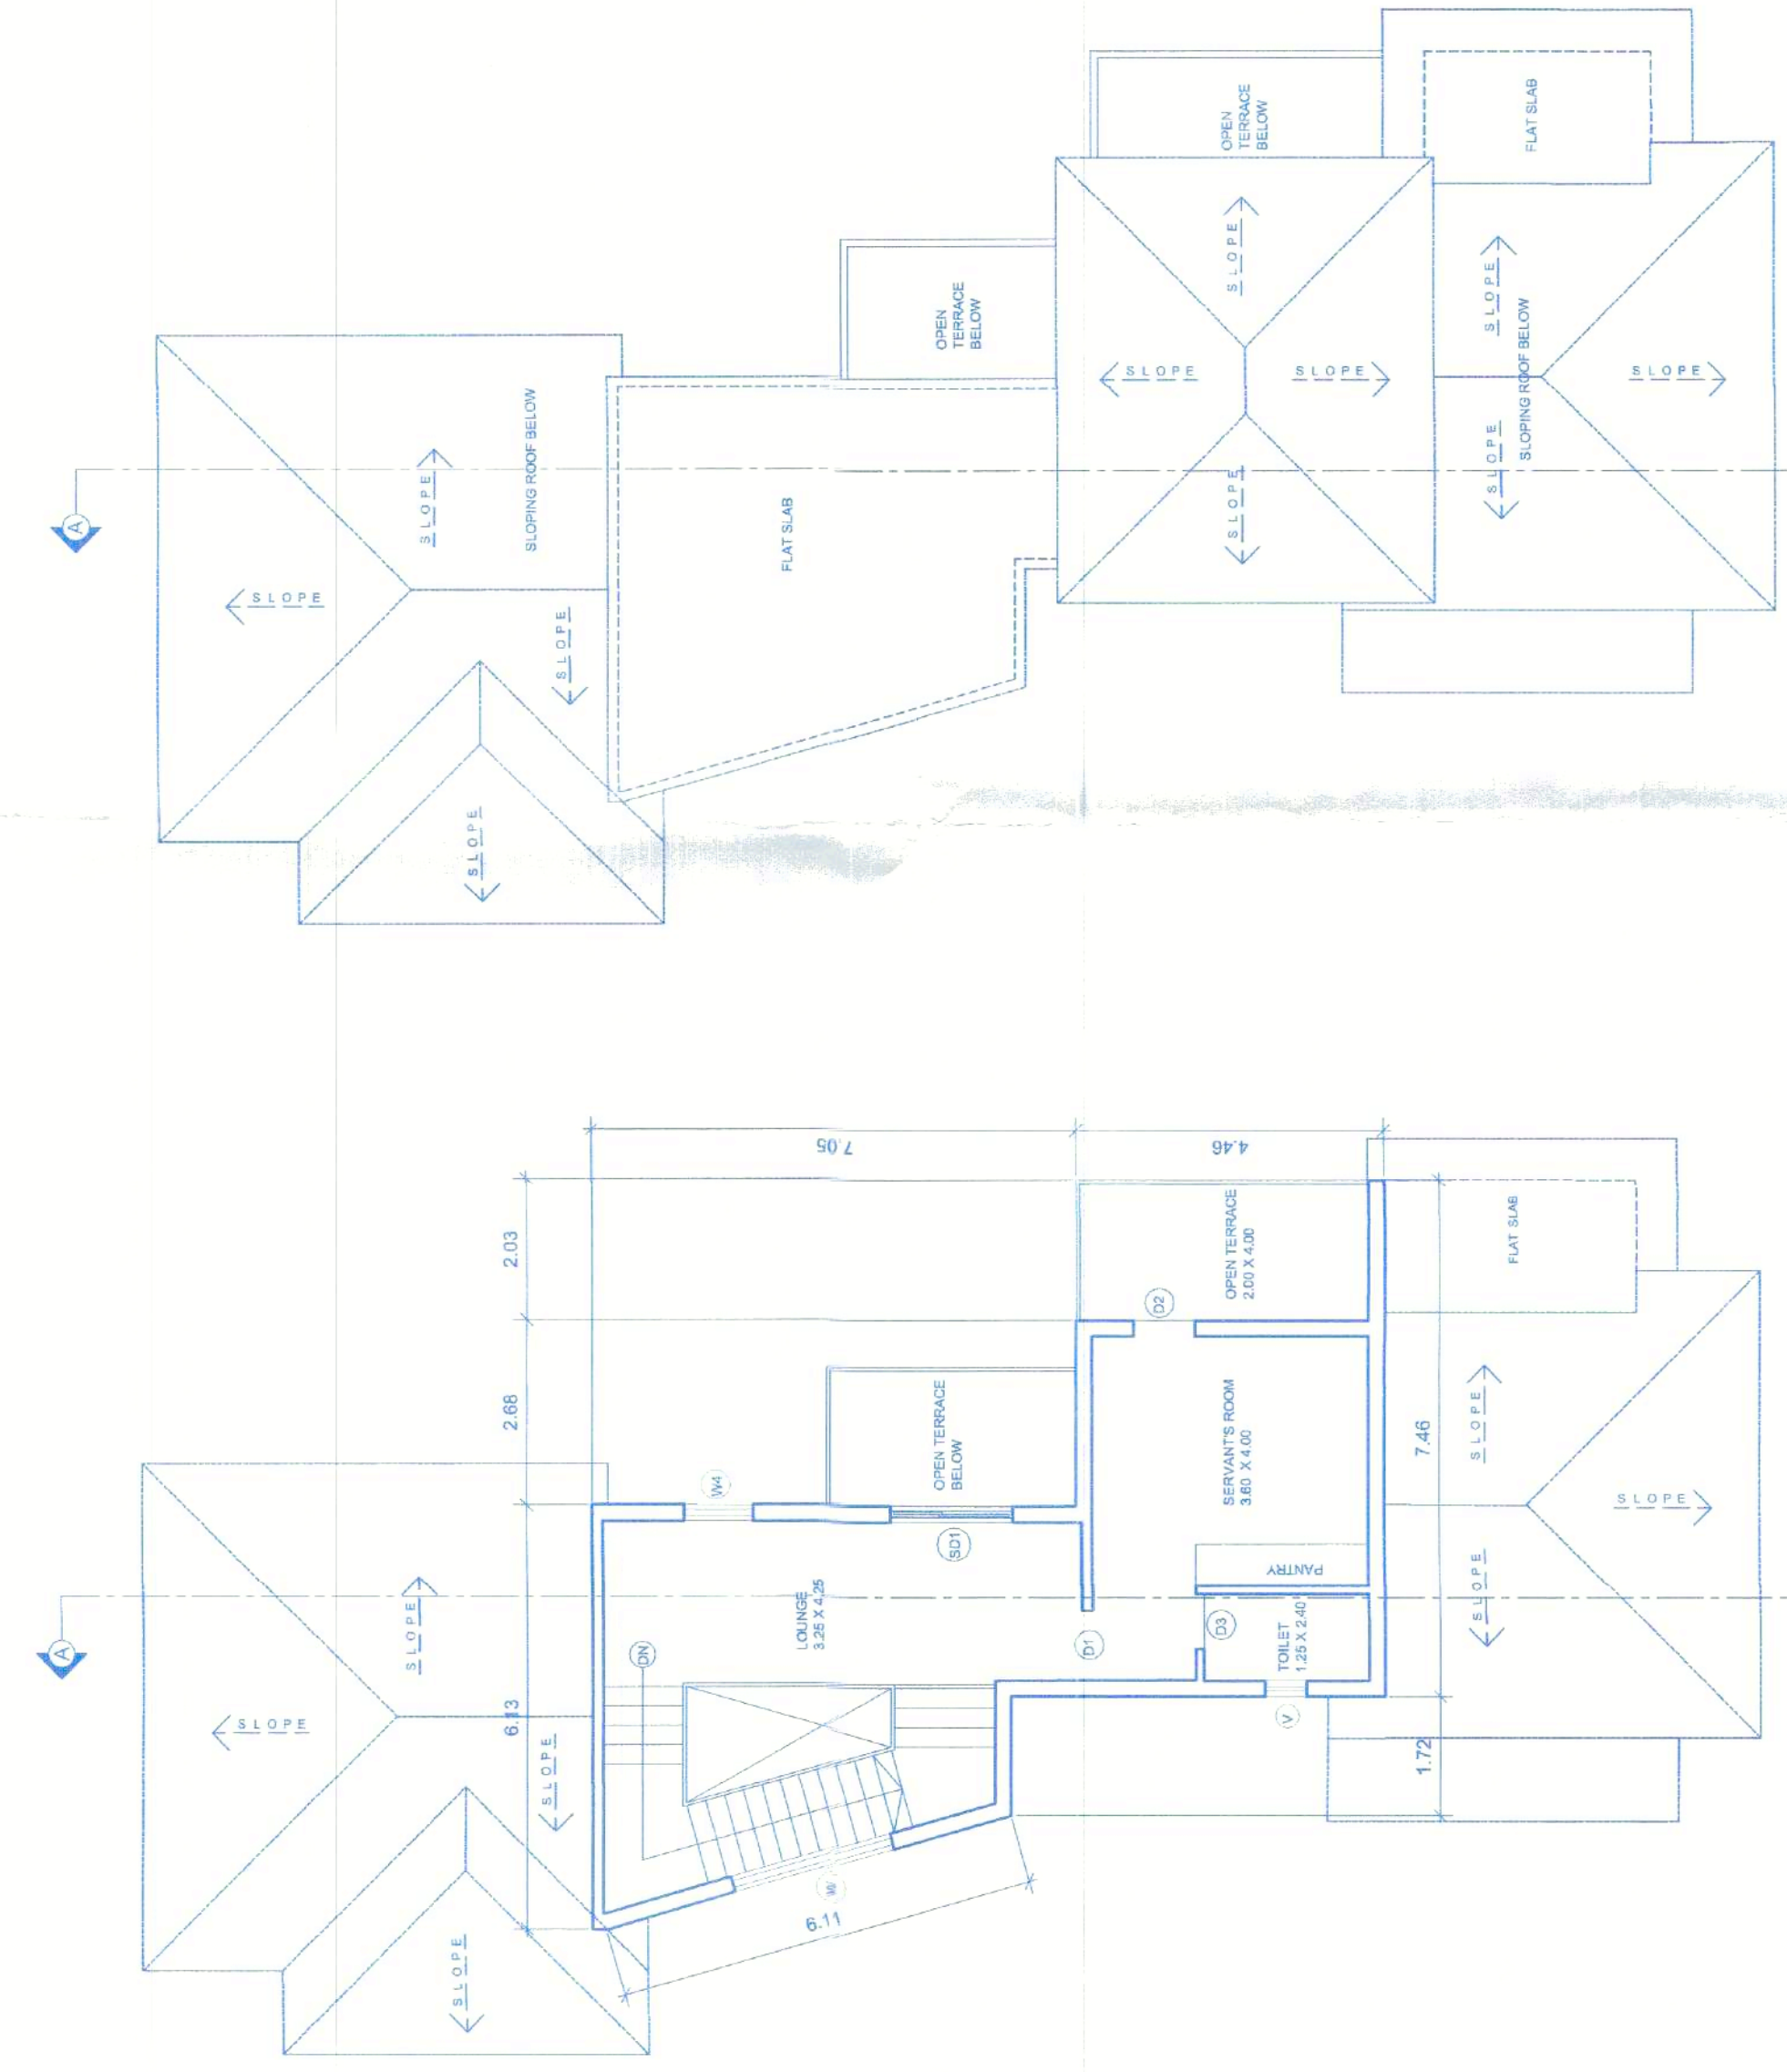


SECOND FLOOR PLAN
(SCALE: 1:100)

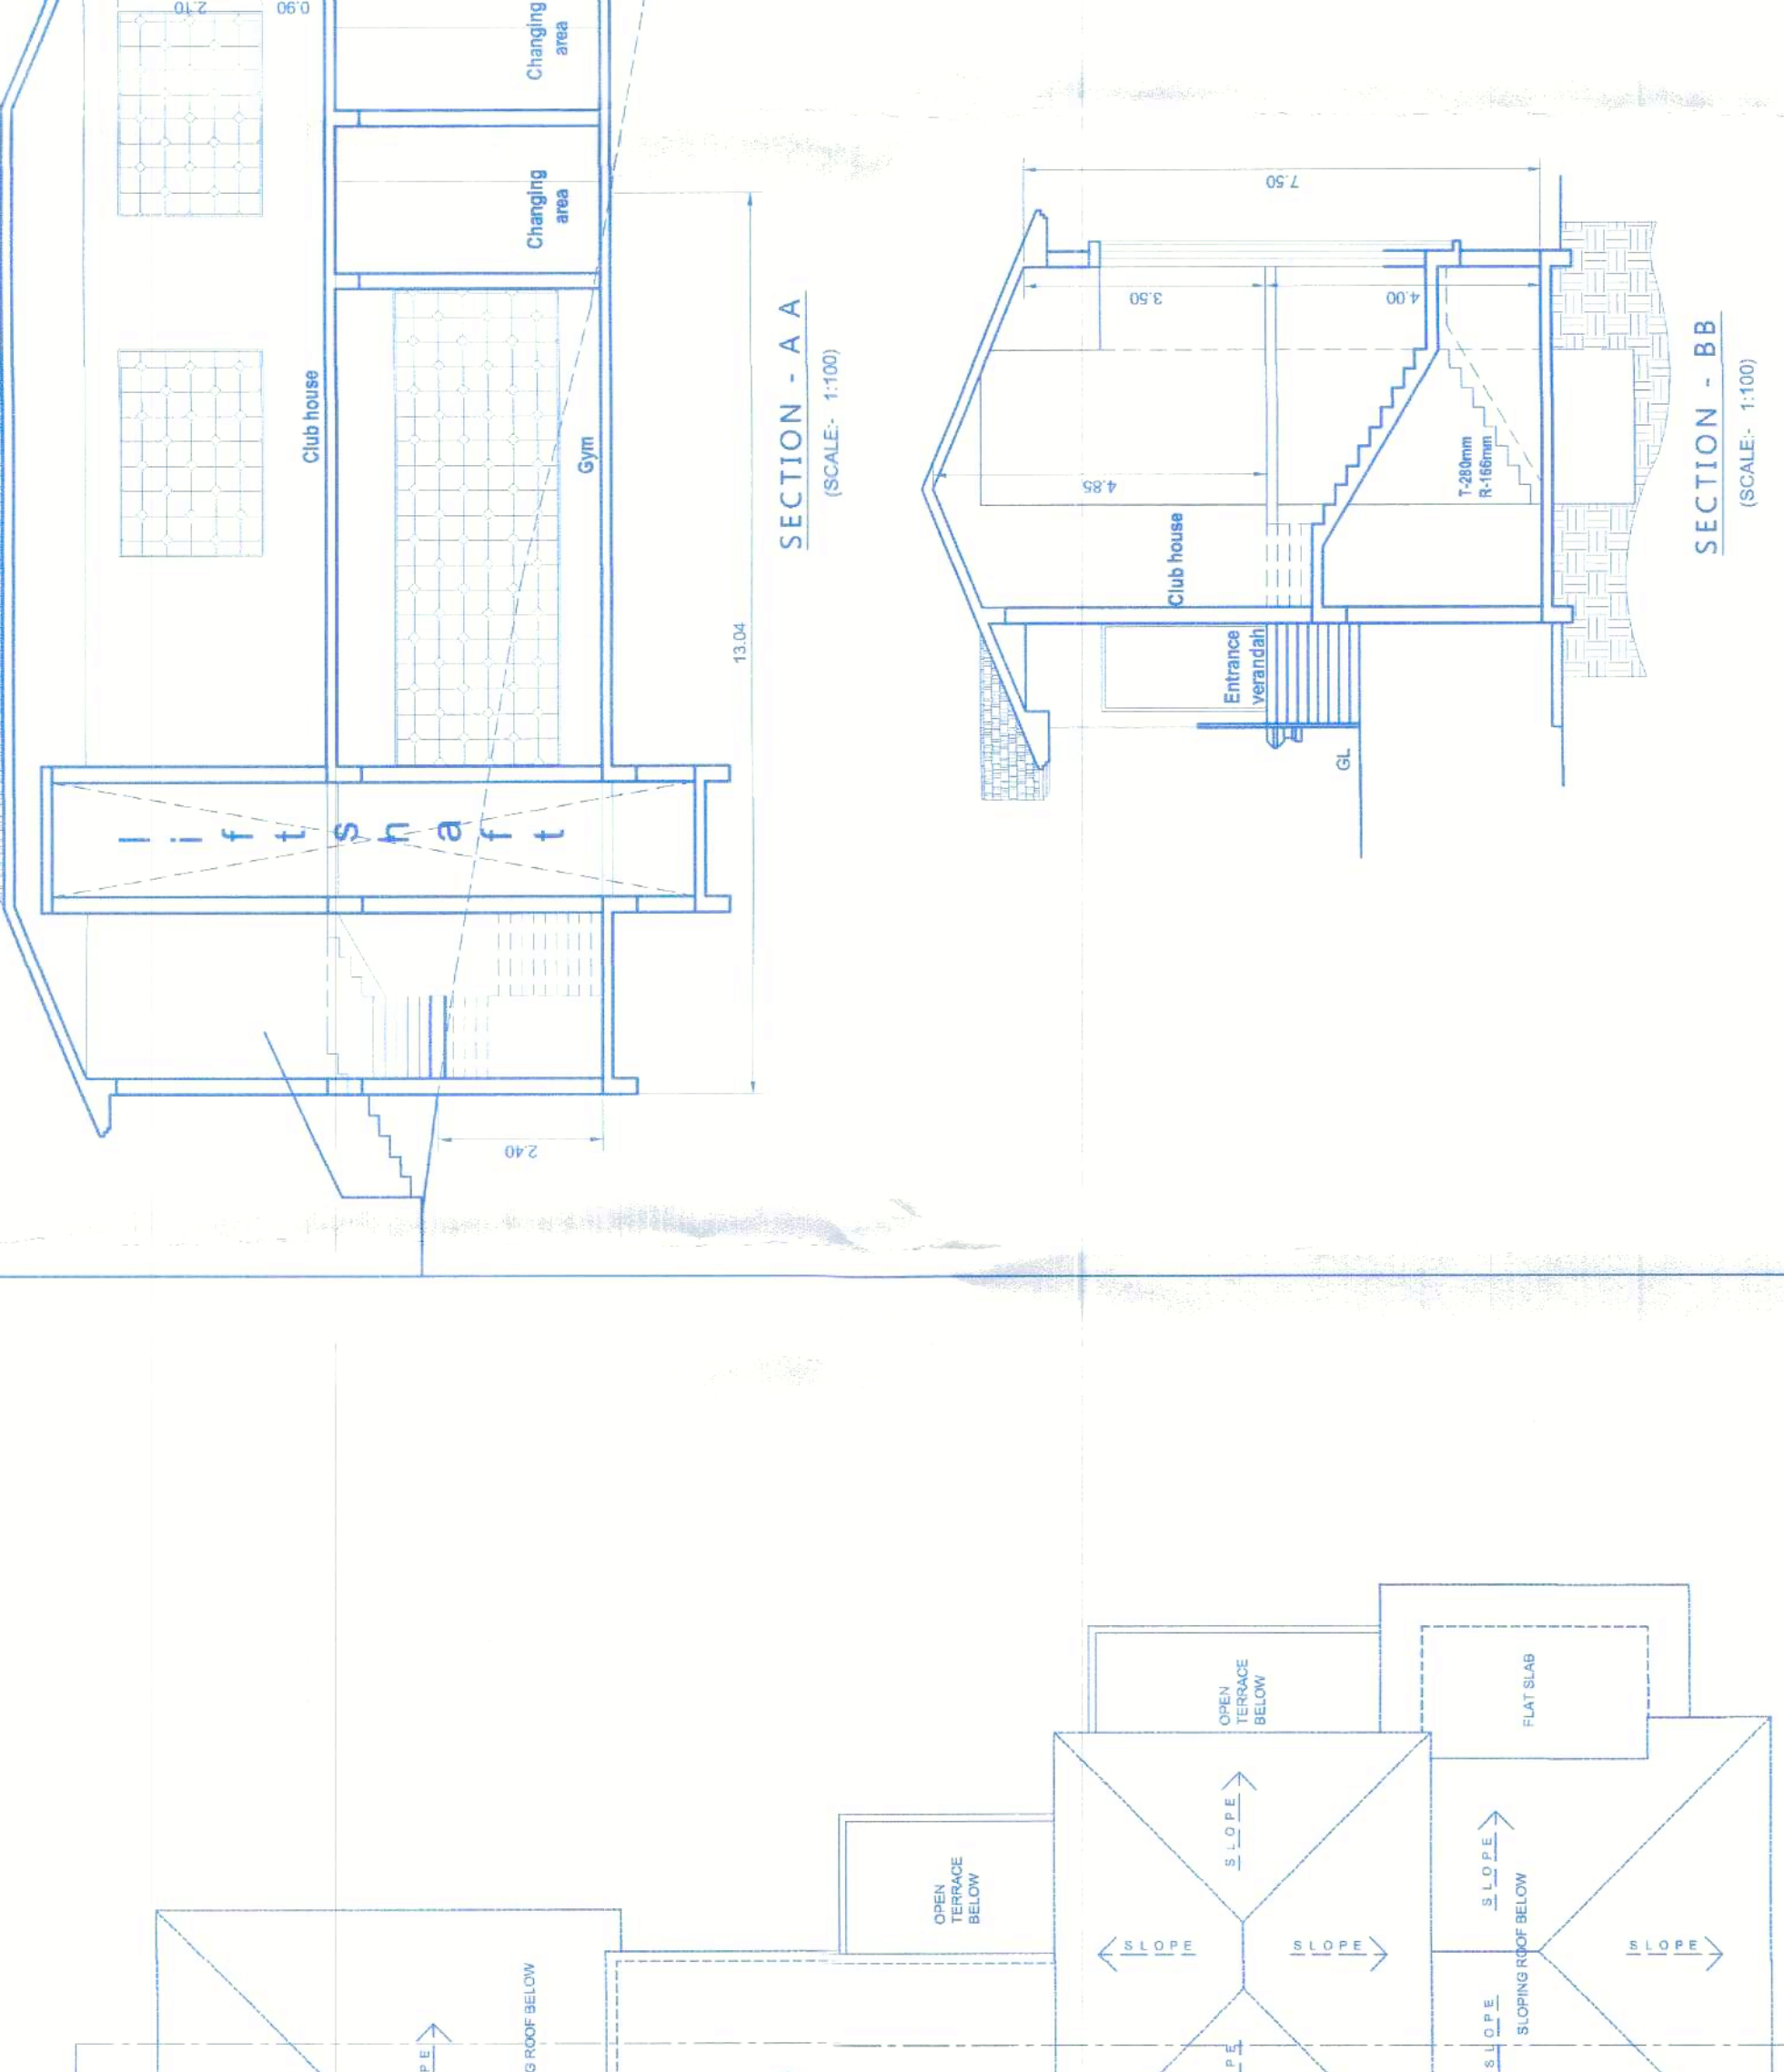

ROOF PLAN
(SCALE: 1:100)

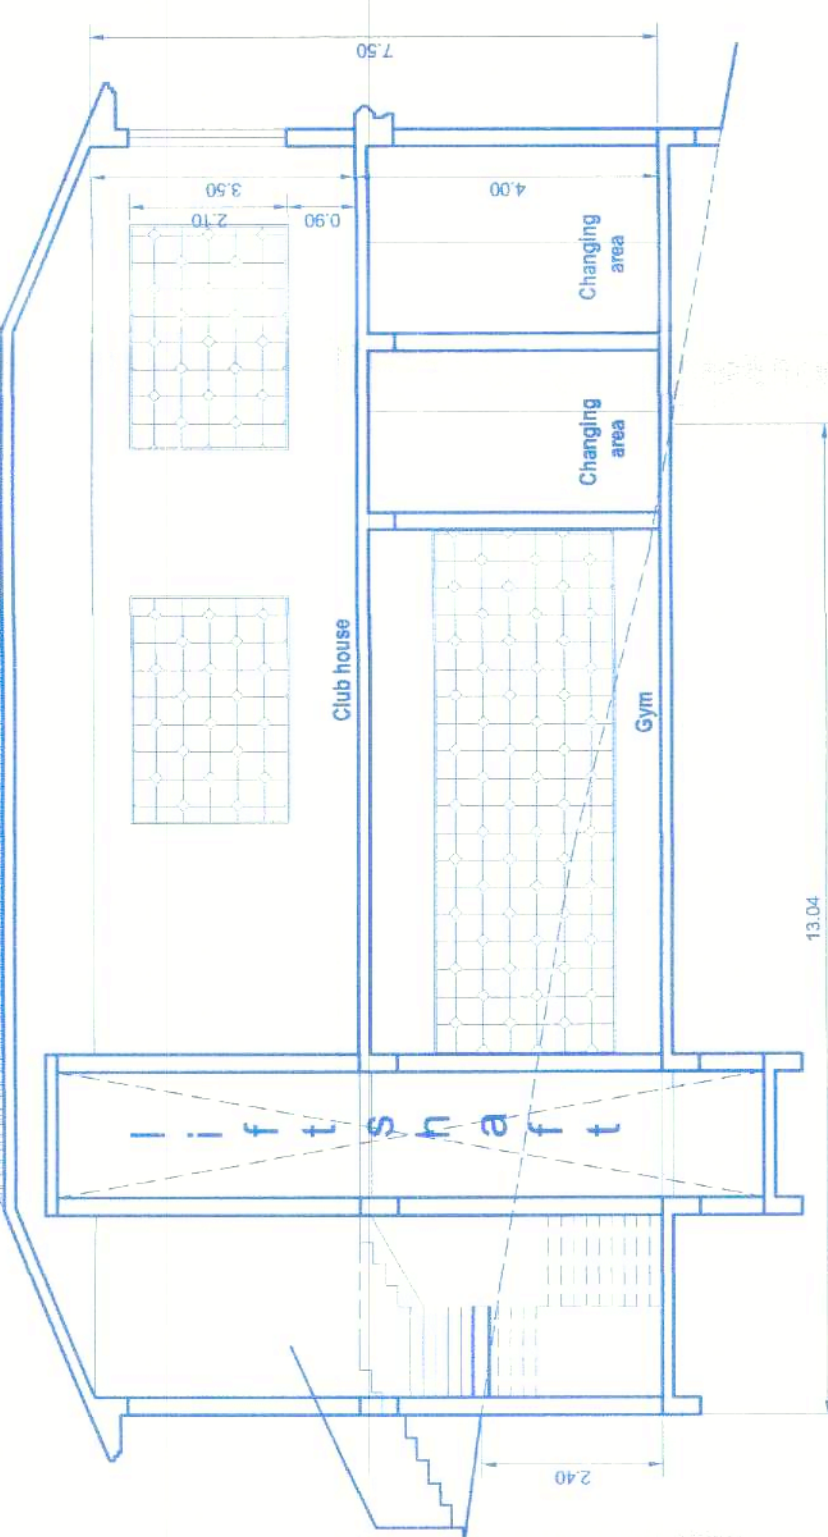


SECTION - A A
(SCALE: 1:100)

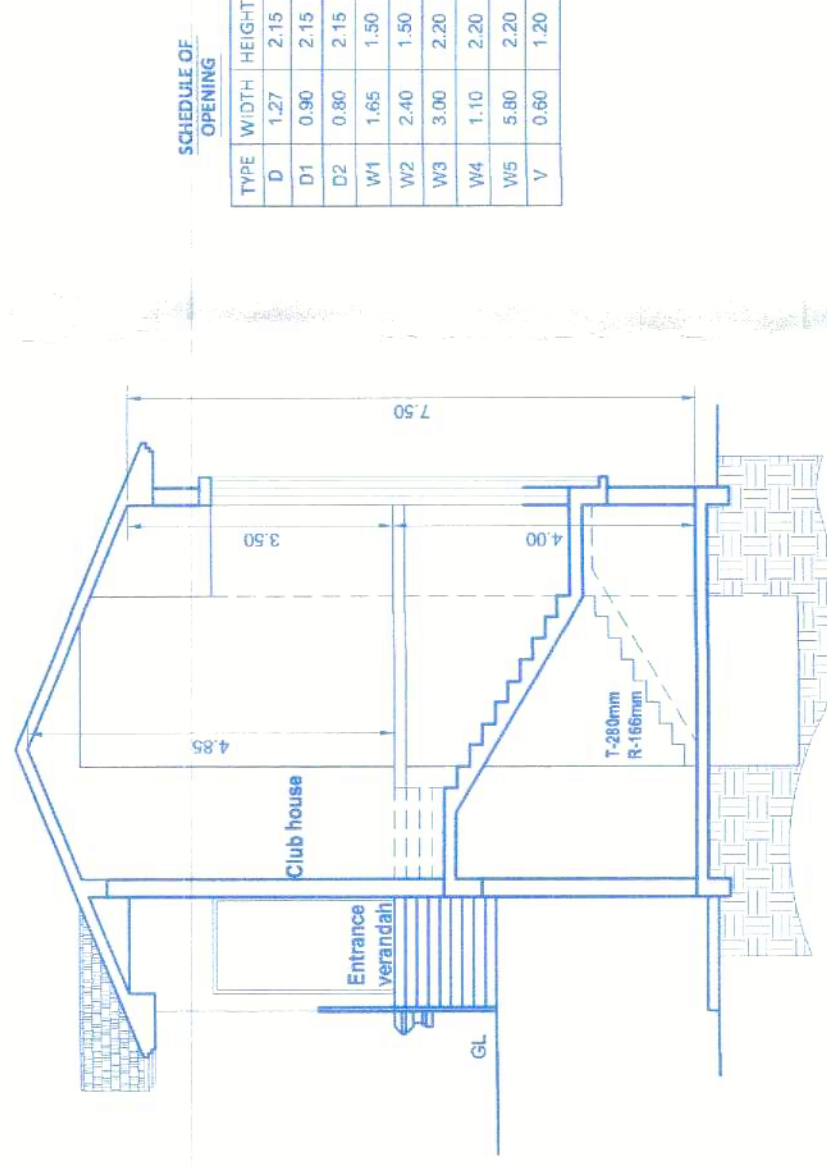


SECTION - B B
(SCALE: 1:100)

SUMMARY OF FORMER	
TYPE	WIDTH - HEIGHT
D1	0.00 - 2.15
D2	0.00 - 2.15
REVISED CLUB HOUSE

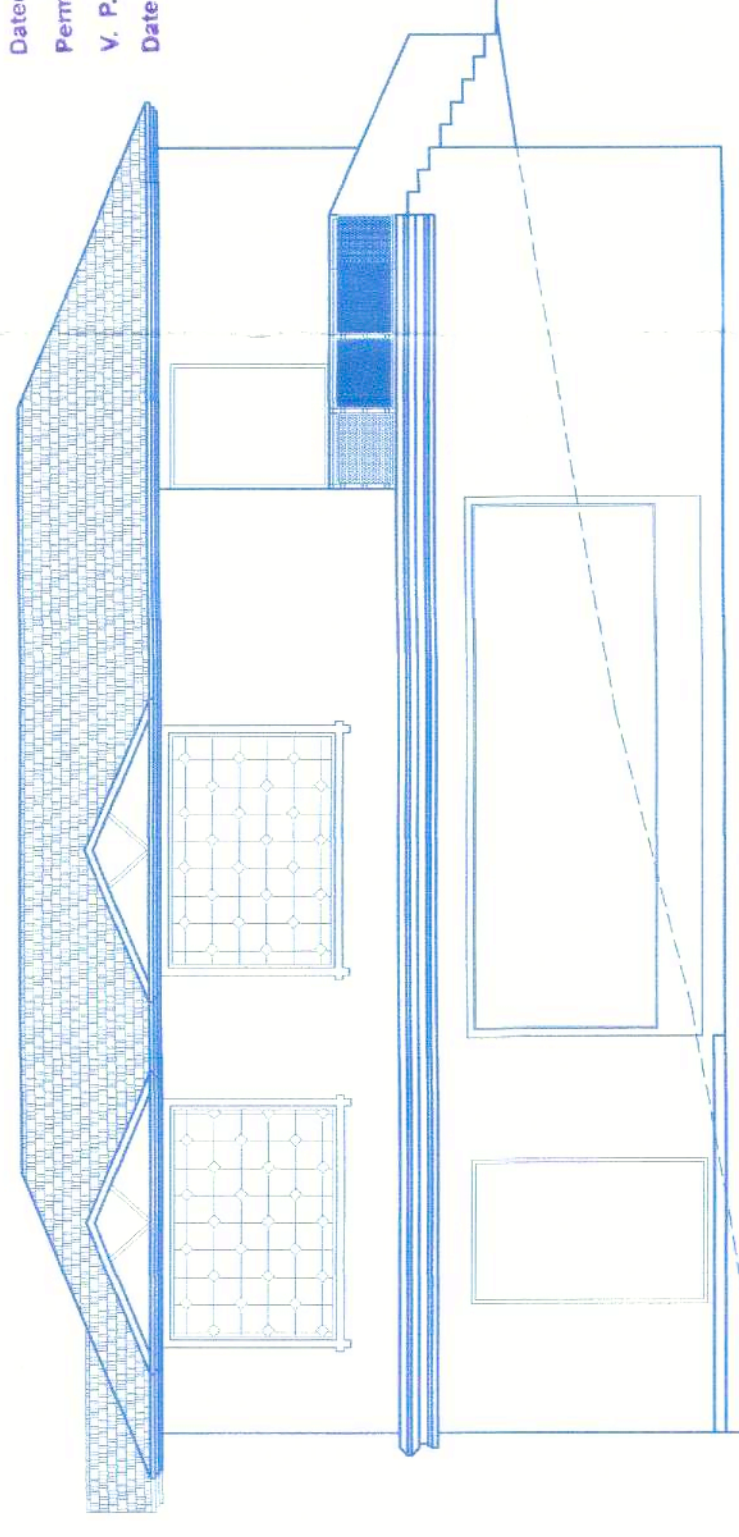

FRONT ELEVATION
(SCALE: 1:100)

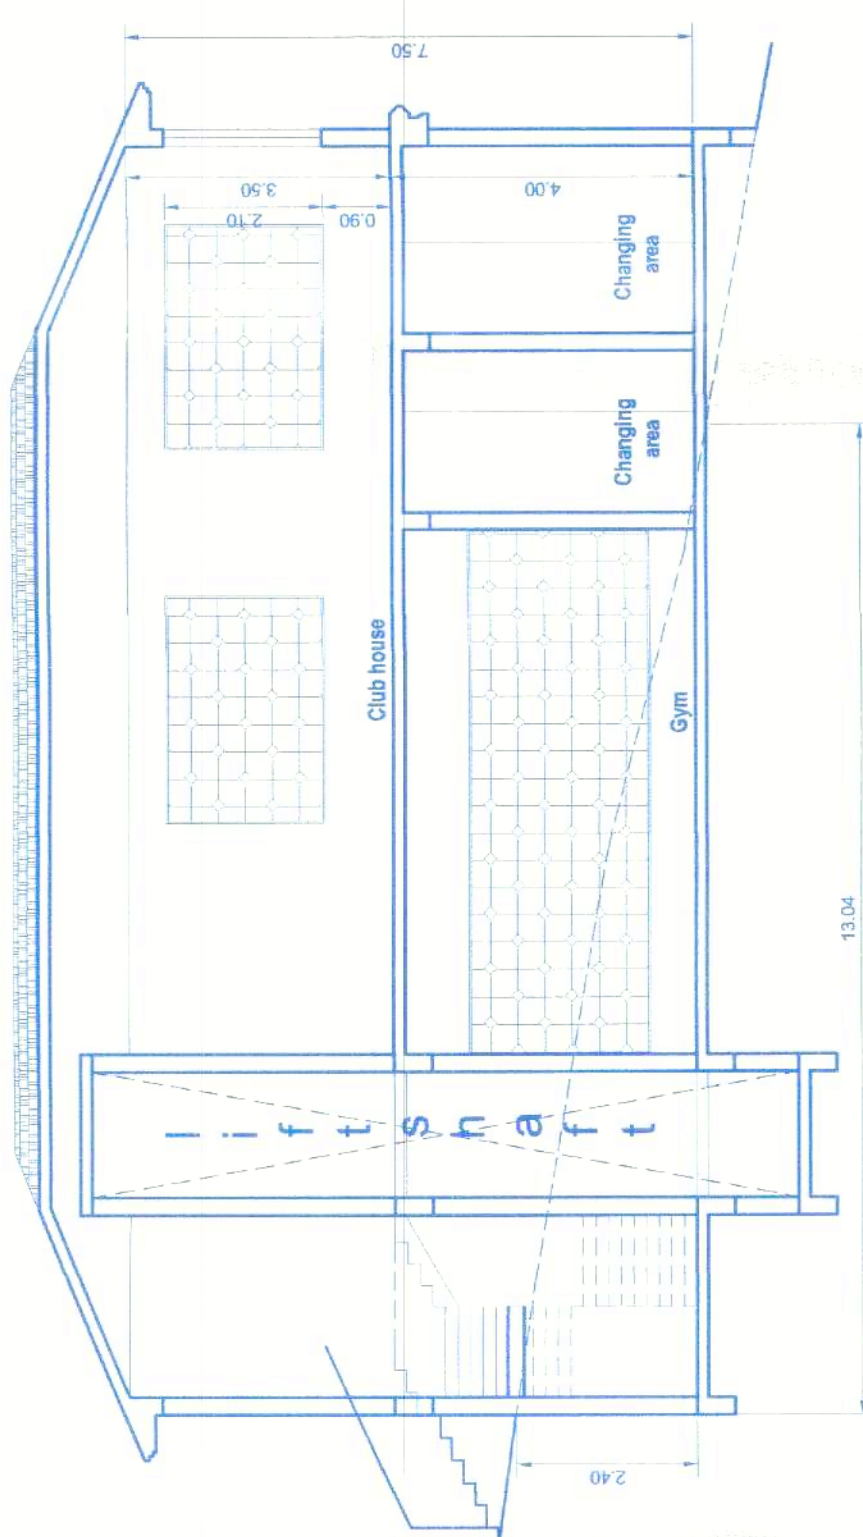

SECTION - A A
(SCALE: 1:100)

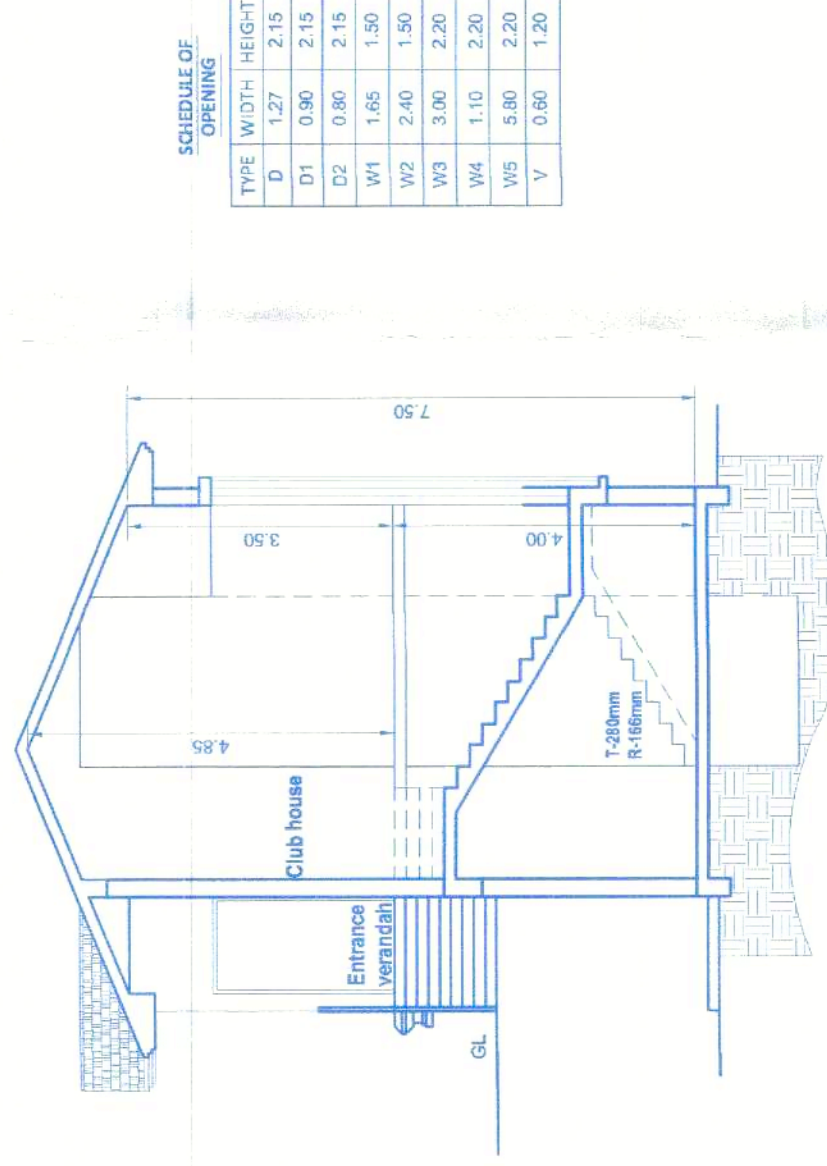

SECTION - B B
(SCALE: 1:100)

SUMMARY OF FORMER	
TYPE	WIDTH - HEIGHT
D1	0.00 - 2.15
D2	0.00 - 2.15
NOTE:-
1- ALL DRAWING ARE AT 1:100 SCALE UNLESS MENTIONED OTHERWISE
2 ALL DIMENSIONS ARE IN METERS

SIGNATURE OF OWNER

For K. K. BUILDERS

SIGNATURE OF ARCHITECT

SIGNATURE OF ARCHITECT

Ashwinikumar Prabhu
ARCHITECT
COA No. 100/2019
100/2019
100/2019

PROJ. NO.	DRG. NO.	REV. NO.
SAAR	SD - 04 OF 04	01
DATE	DRAWN BY	CKD. BY
27-10-2023	m. de Souza	ashwin. P

TITLE :
PROPOSED CONSTRUCTION OF
RESIDENTIAL VILLAS TYPE -A, D1,D2,D3,E,
VILLA TYPE-C 27 AND CLUB-HOUSE
(REVISED), OF APPROVED RESIDENTIAL
PROJECT AND PROPOSED VILLA TYPE -F
'G, H, I, J' IN AMALGAMATED PLOT
BEARING SURVEY NO.262 / 20 & 262 / 25,
SITUATED AT TIVIM VILLAGE
BARDEZ-GOIA. FOR M/s K BUILDERS &
KISHOR KASHINATH MHATRE ALIAS
KISHORE KASHINATH MATHRE

PROJECT ARCHITECT









ASHWINIKUMAR PRABHU

studio Arche'type

architecture + interiors






Office No-2 First Floor Alcon chambers D.B road Panaji Goa-INDIA
Ph:0091-0832-2421800. E-mail:studioarchetype@gmail.com

REVISED VILLA - TYPE -A




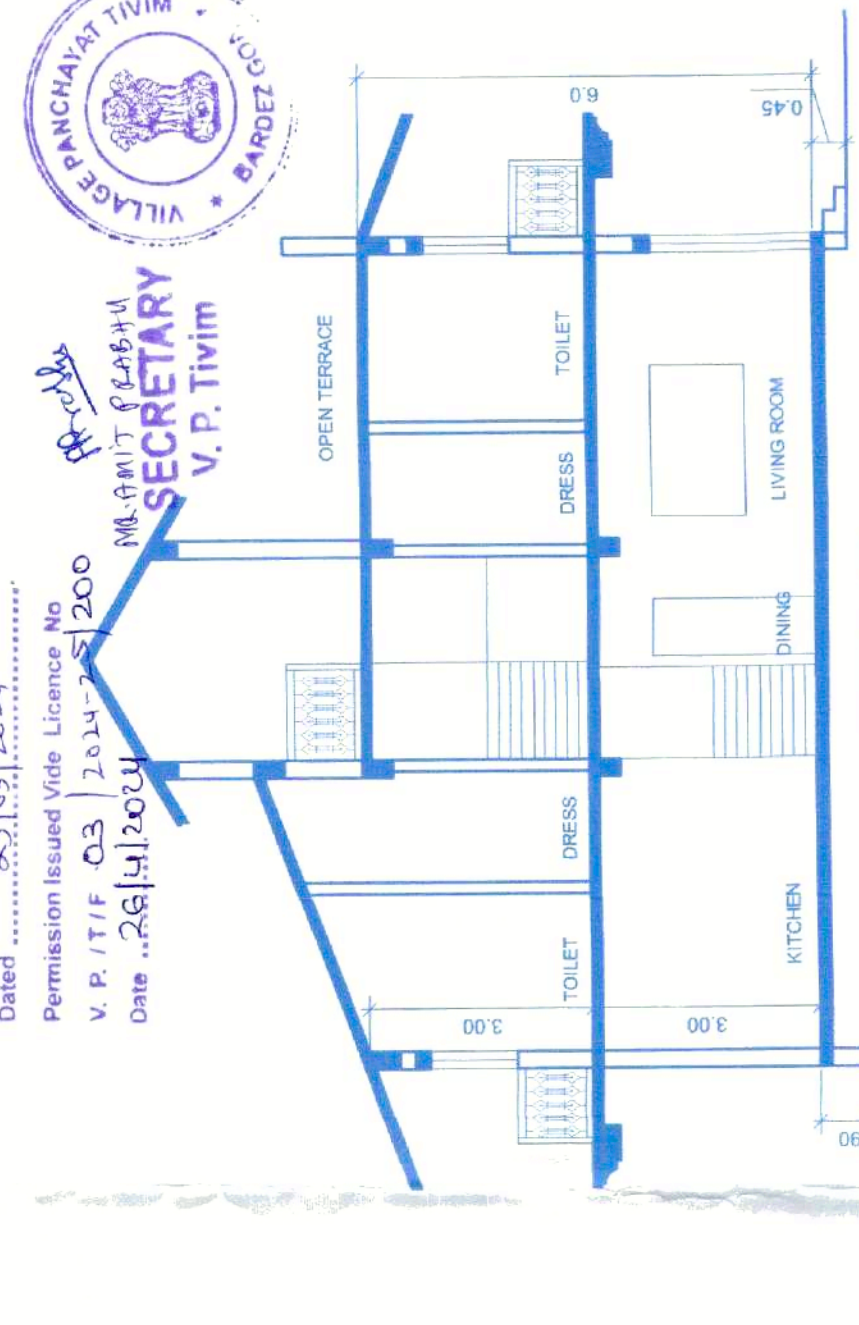
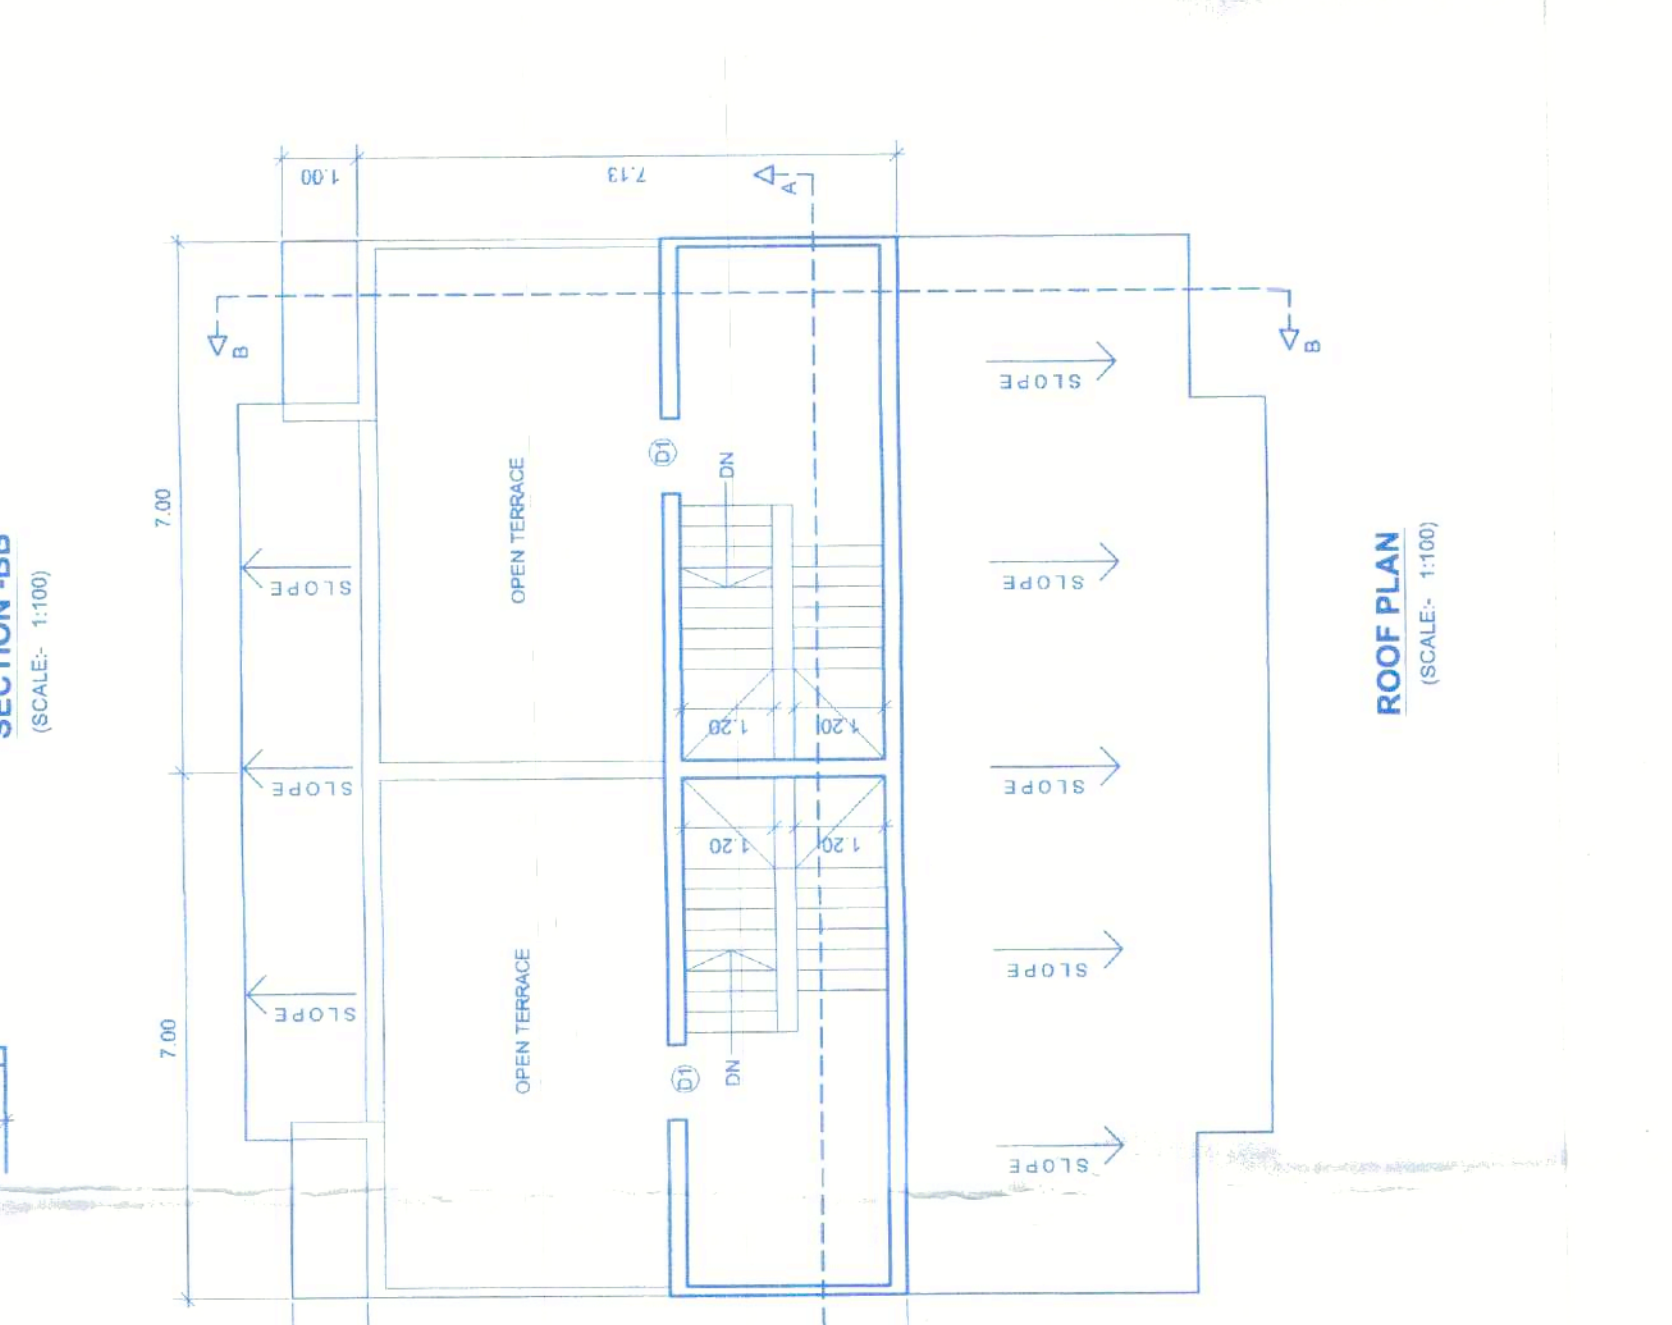
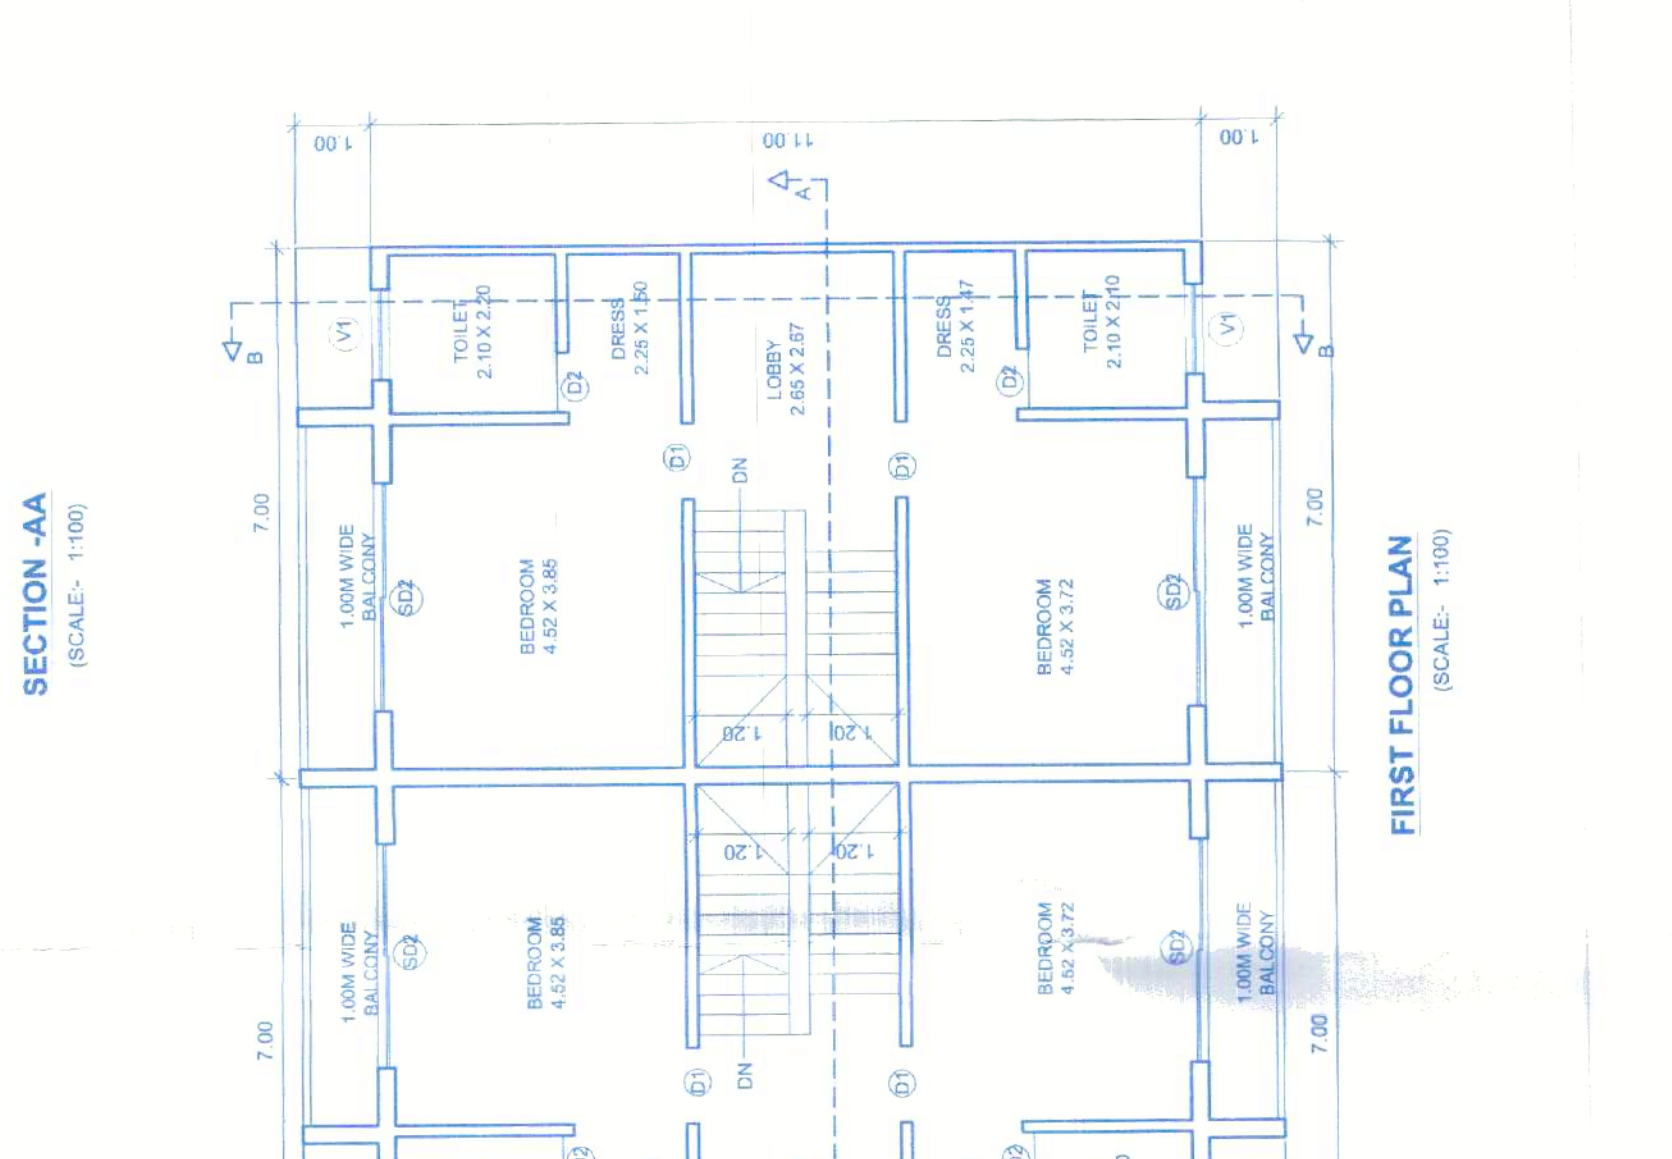
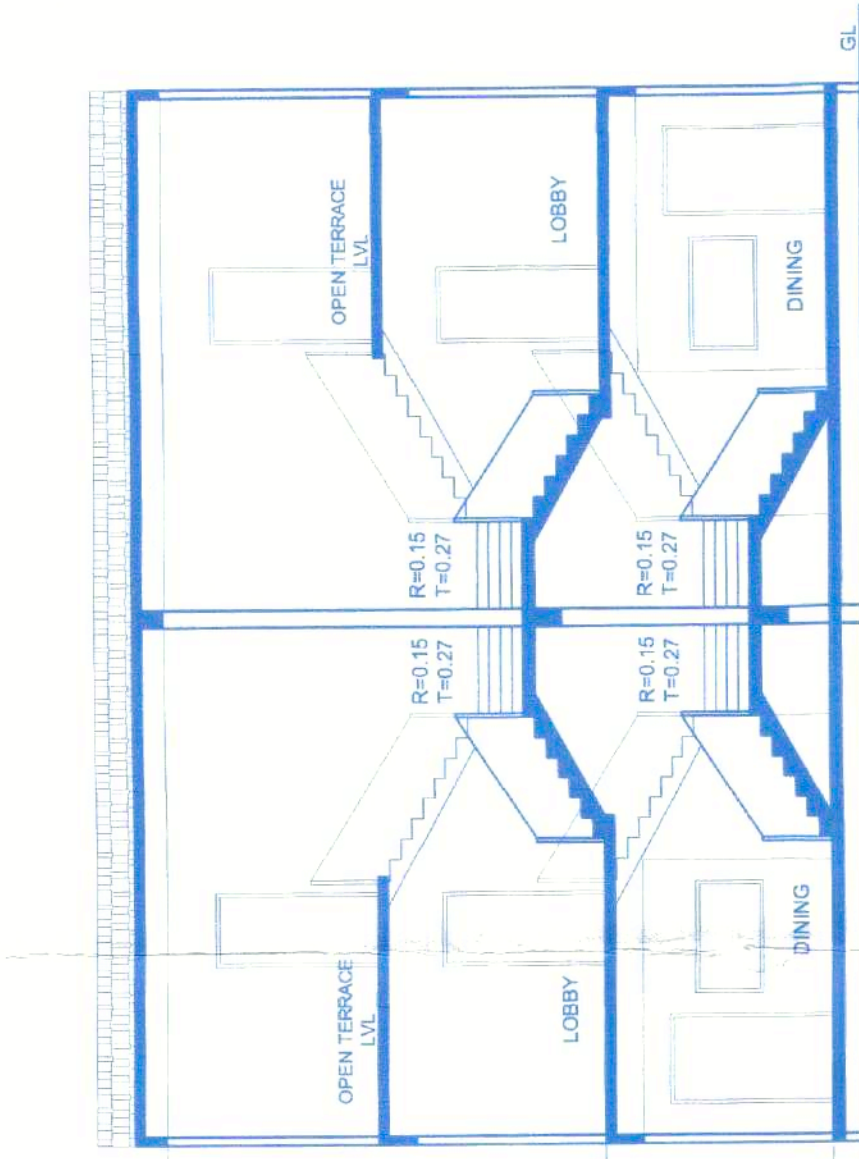
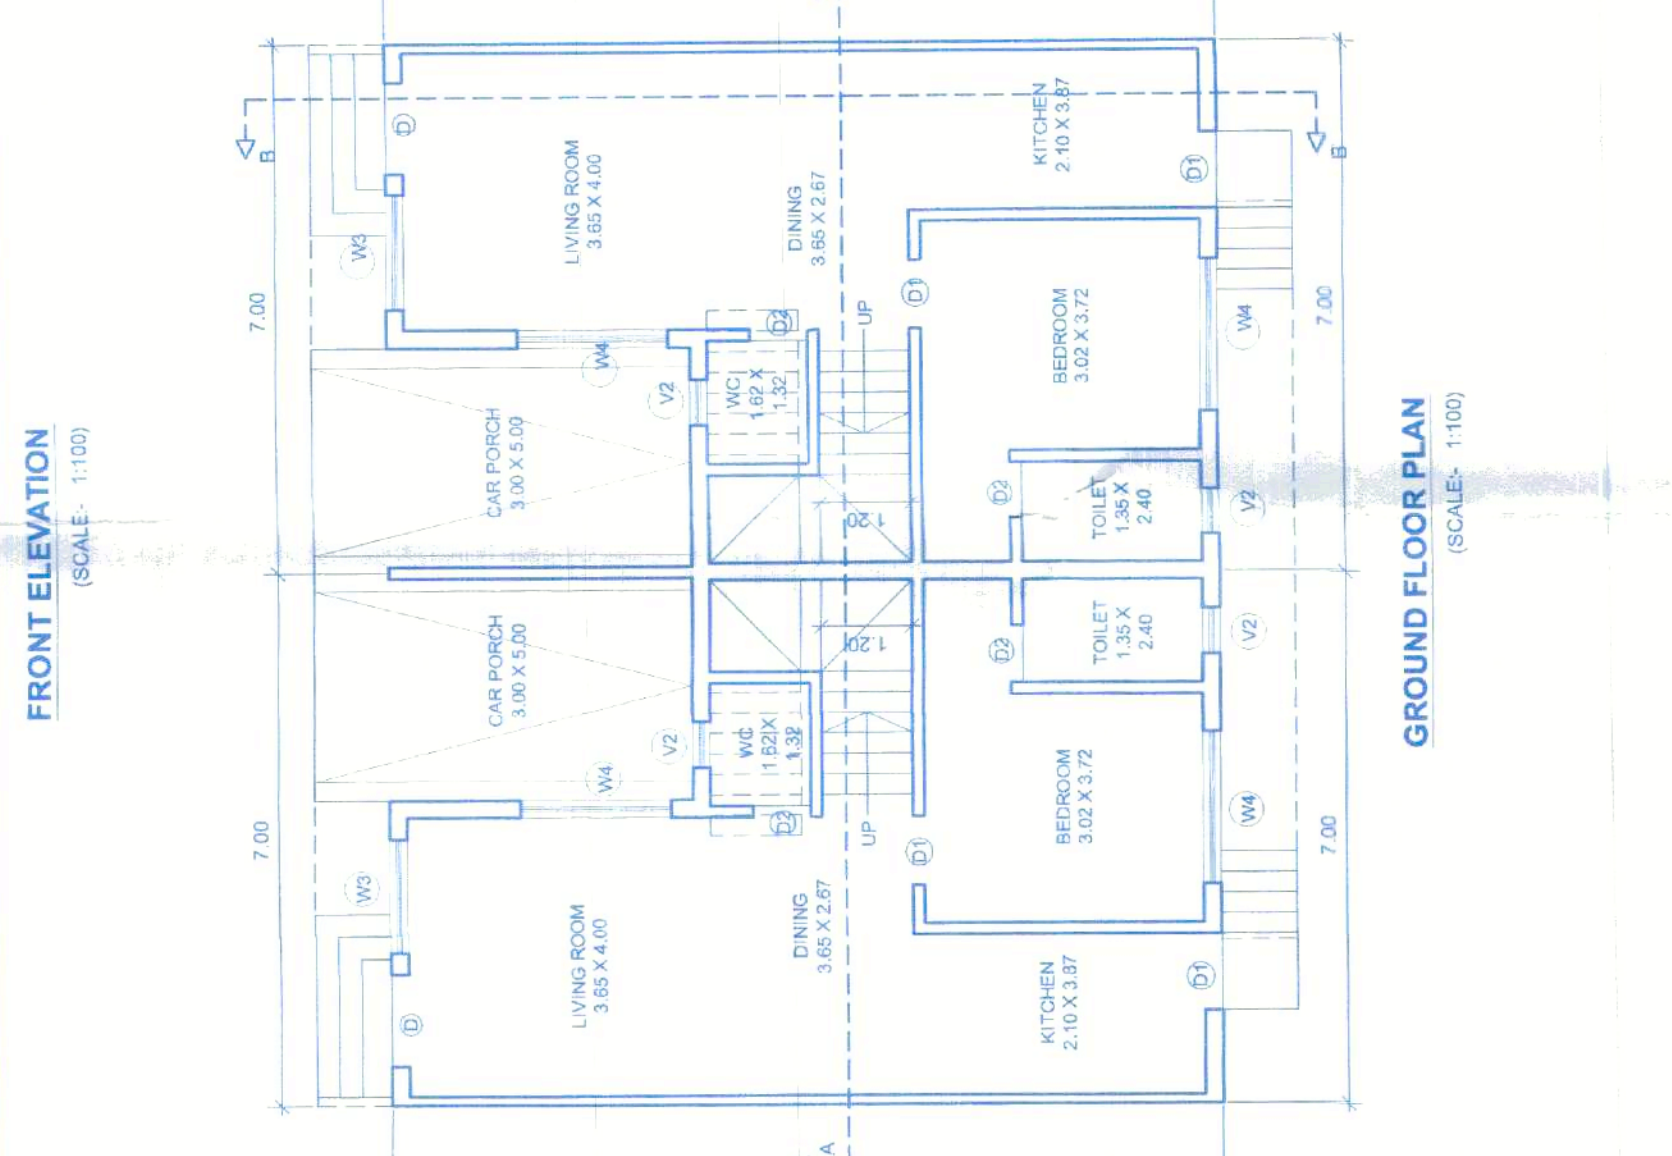
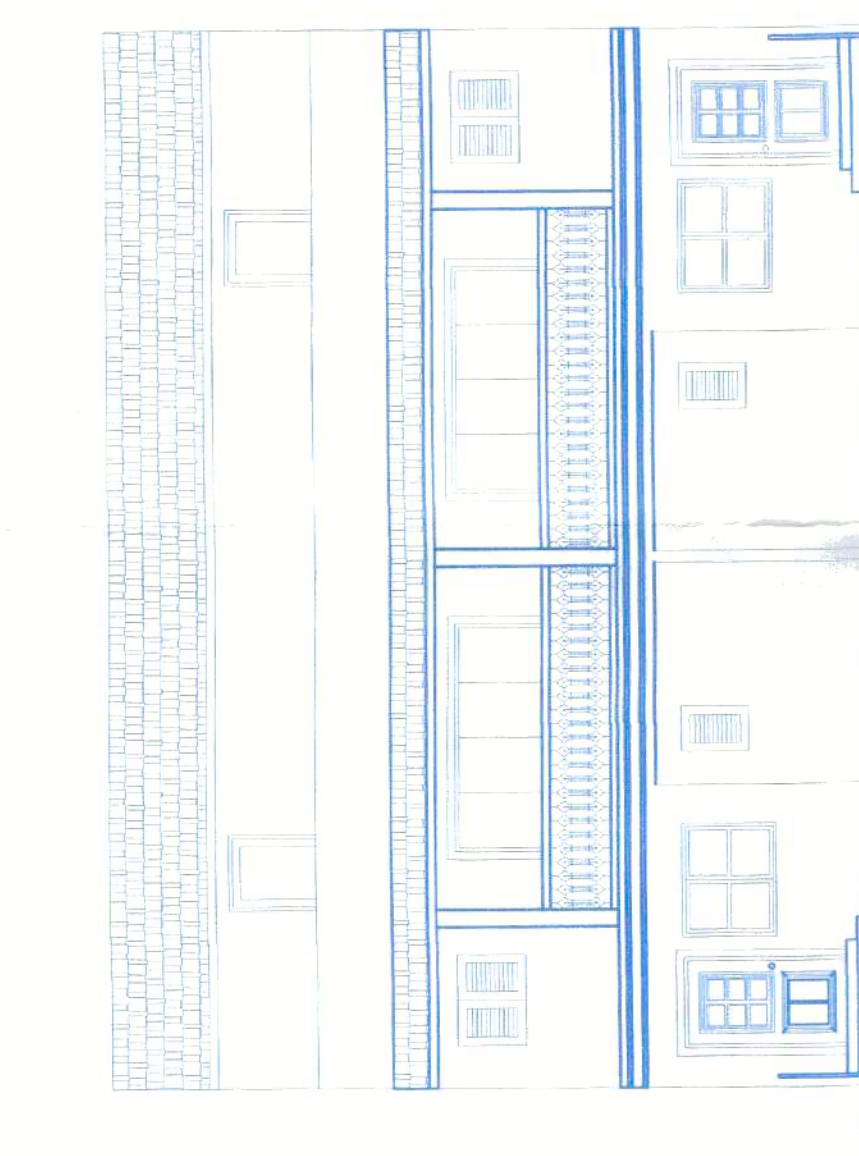
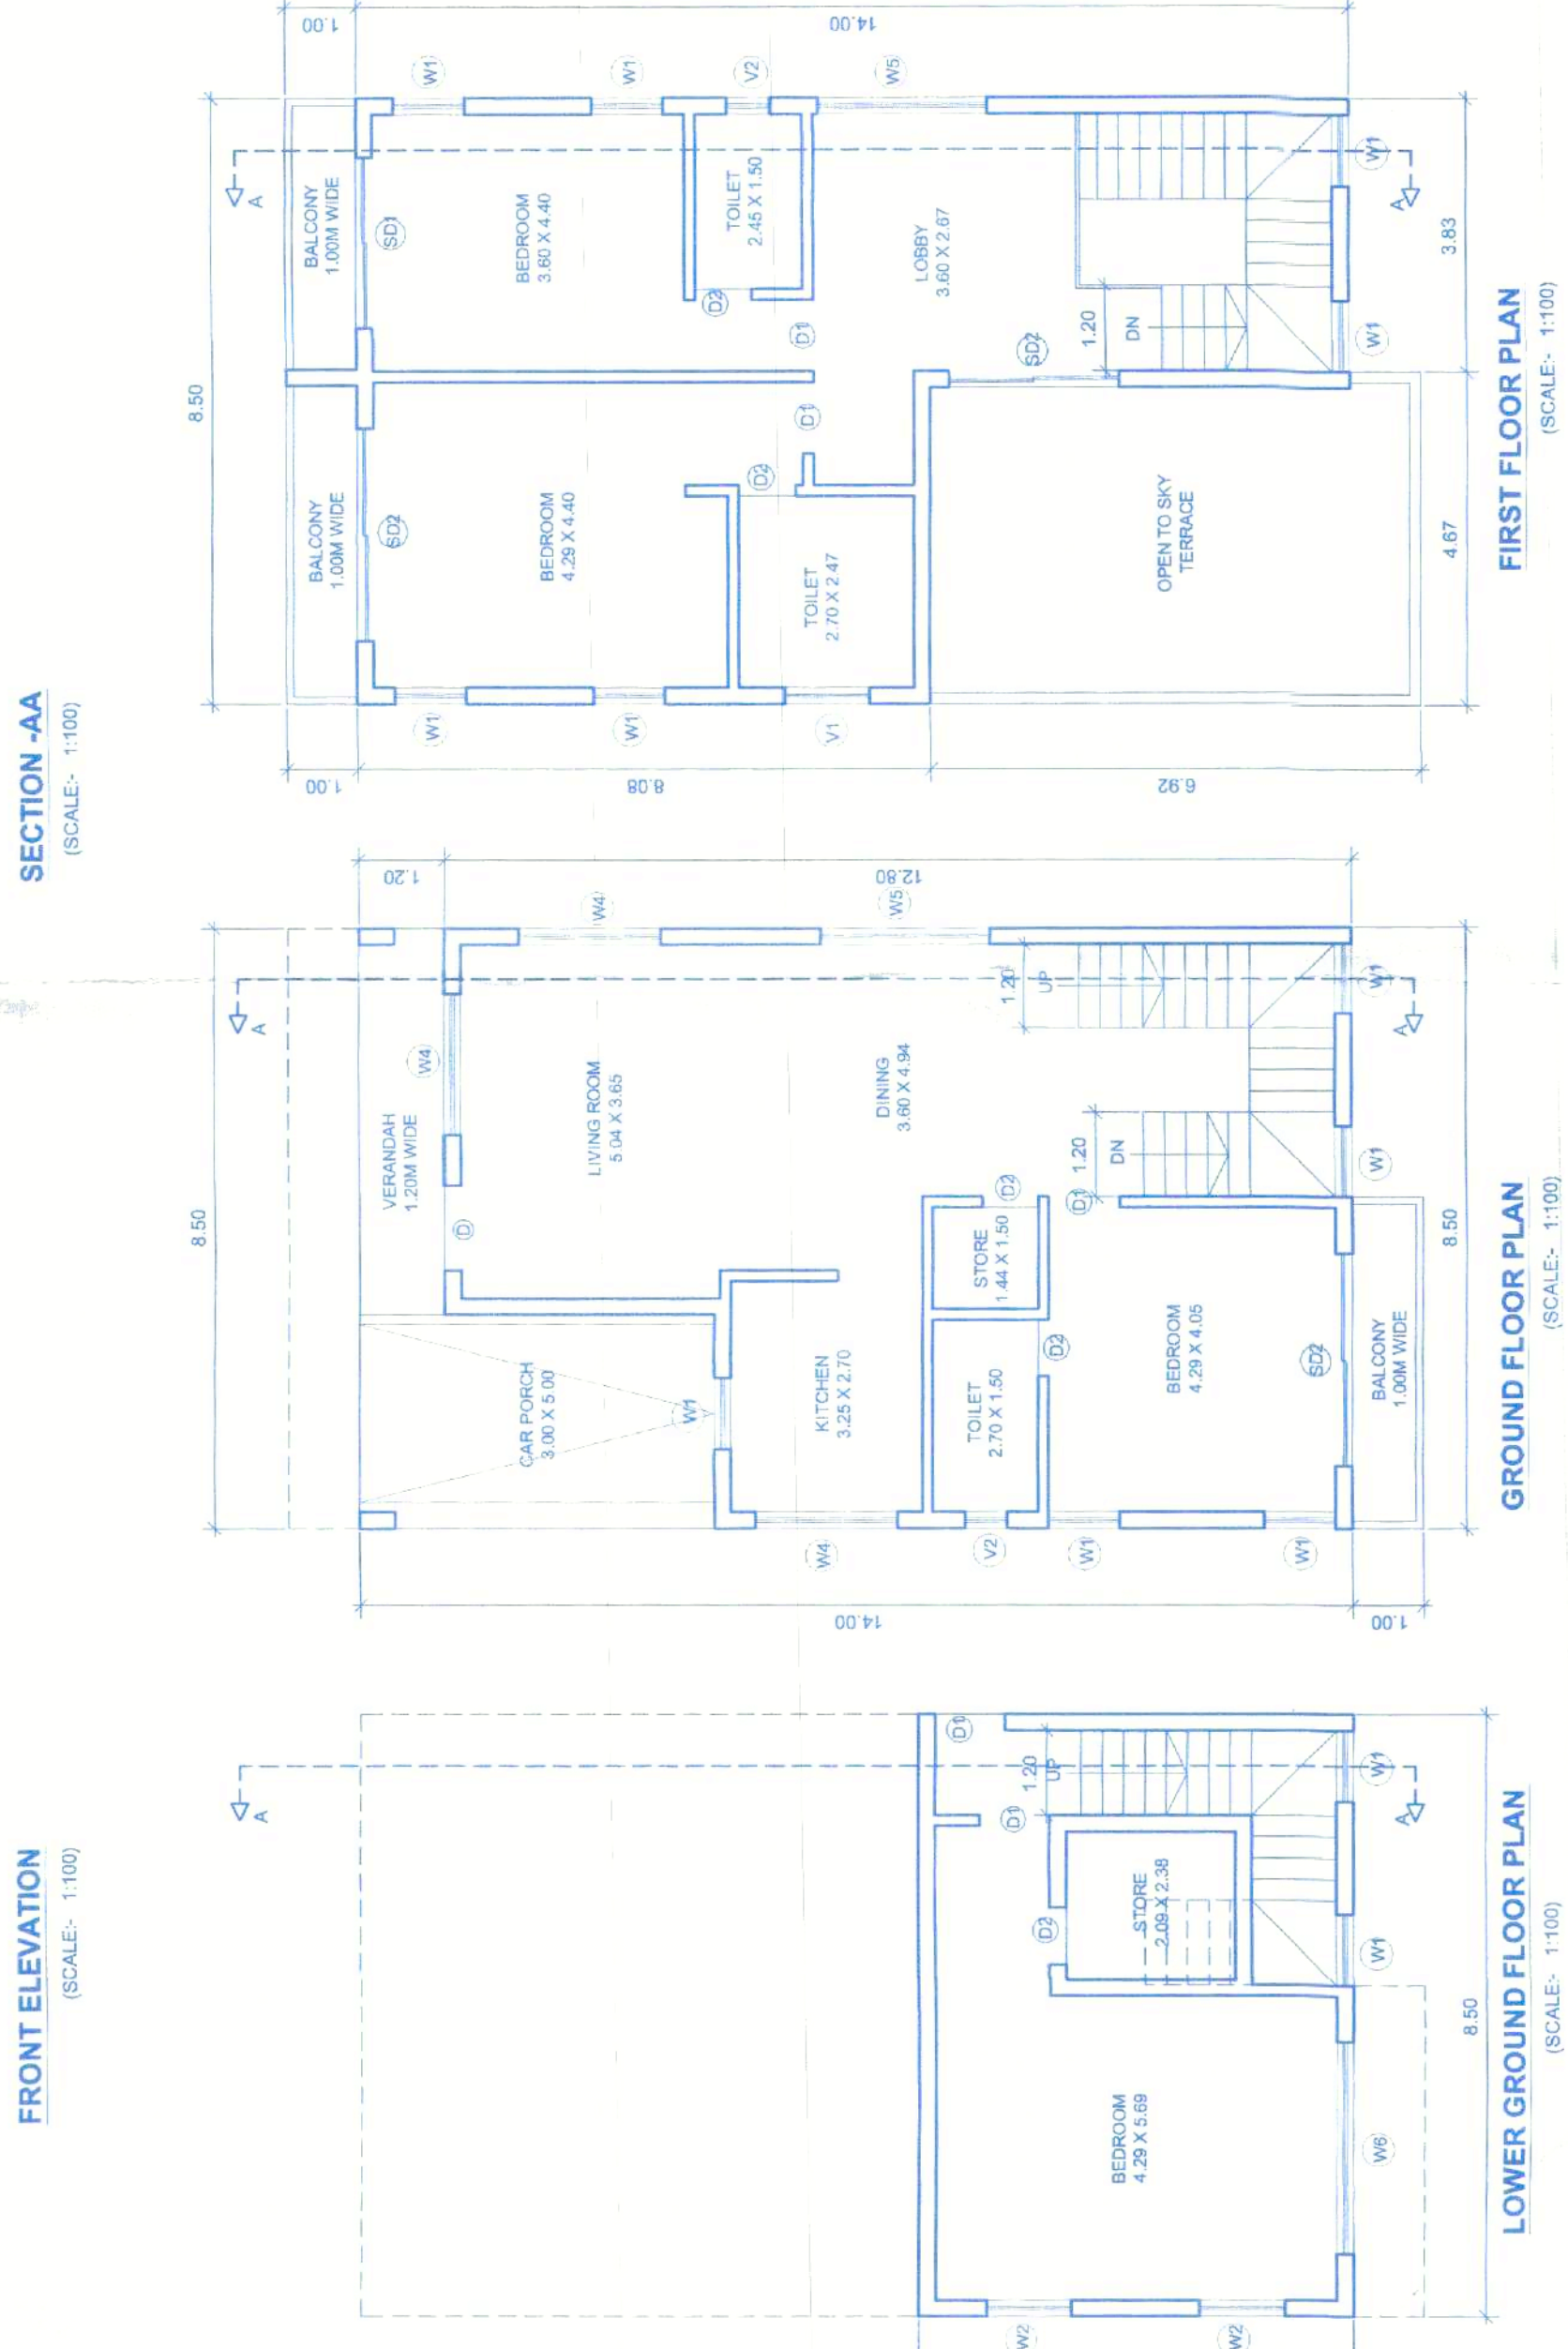
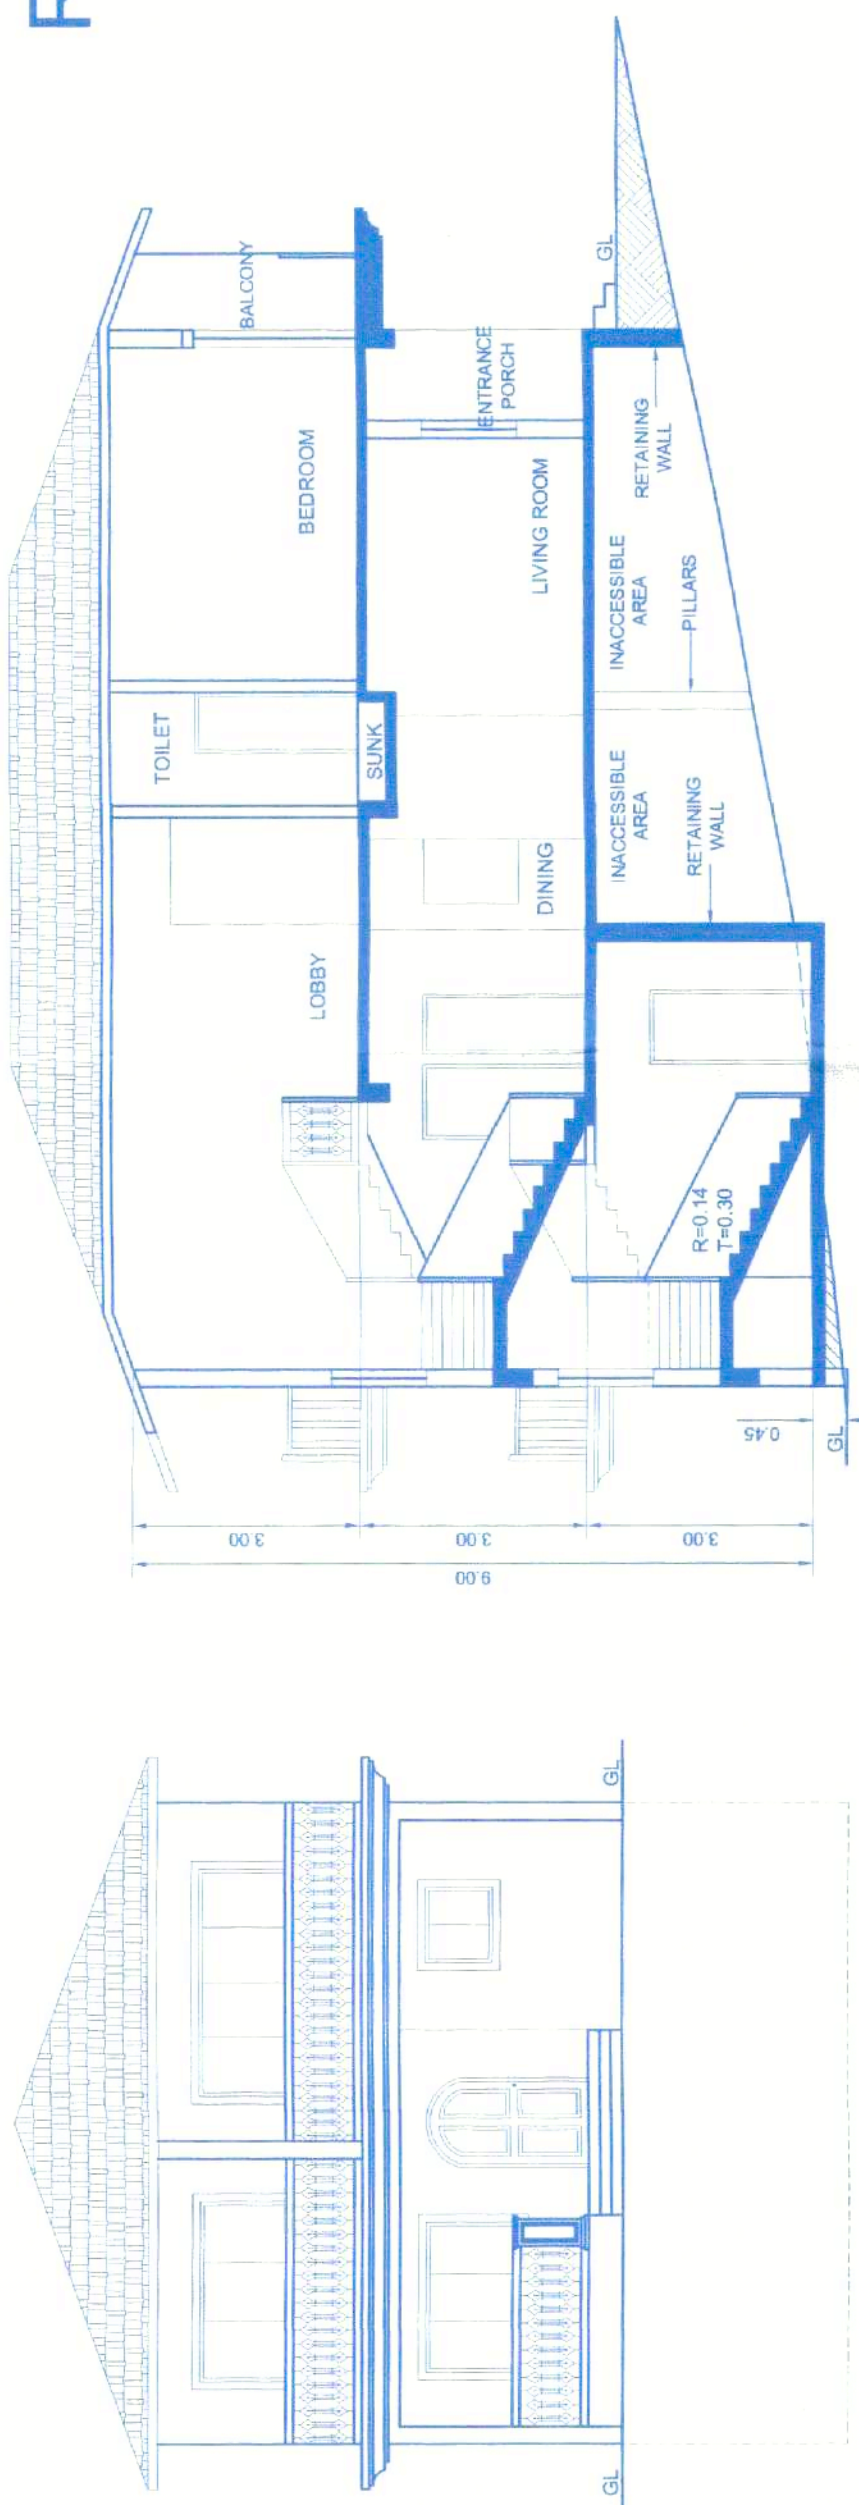


REVISED VILLA - TYPE -D1

Approved By: *[Signature]* No. *[Number]* / 2024
Date: *[Date]*

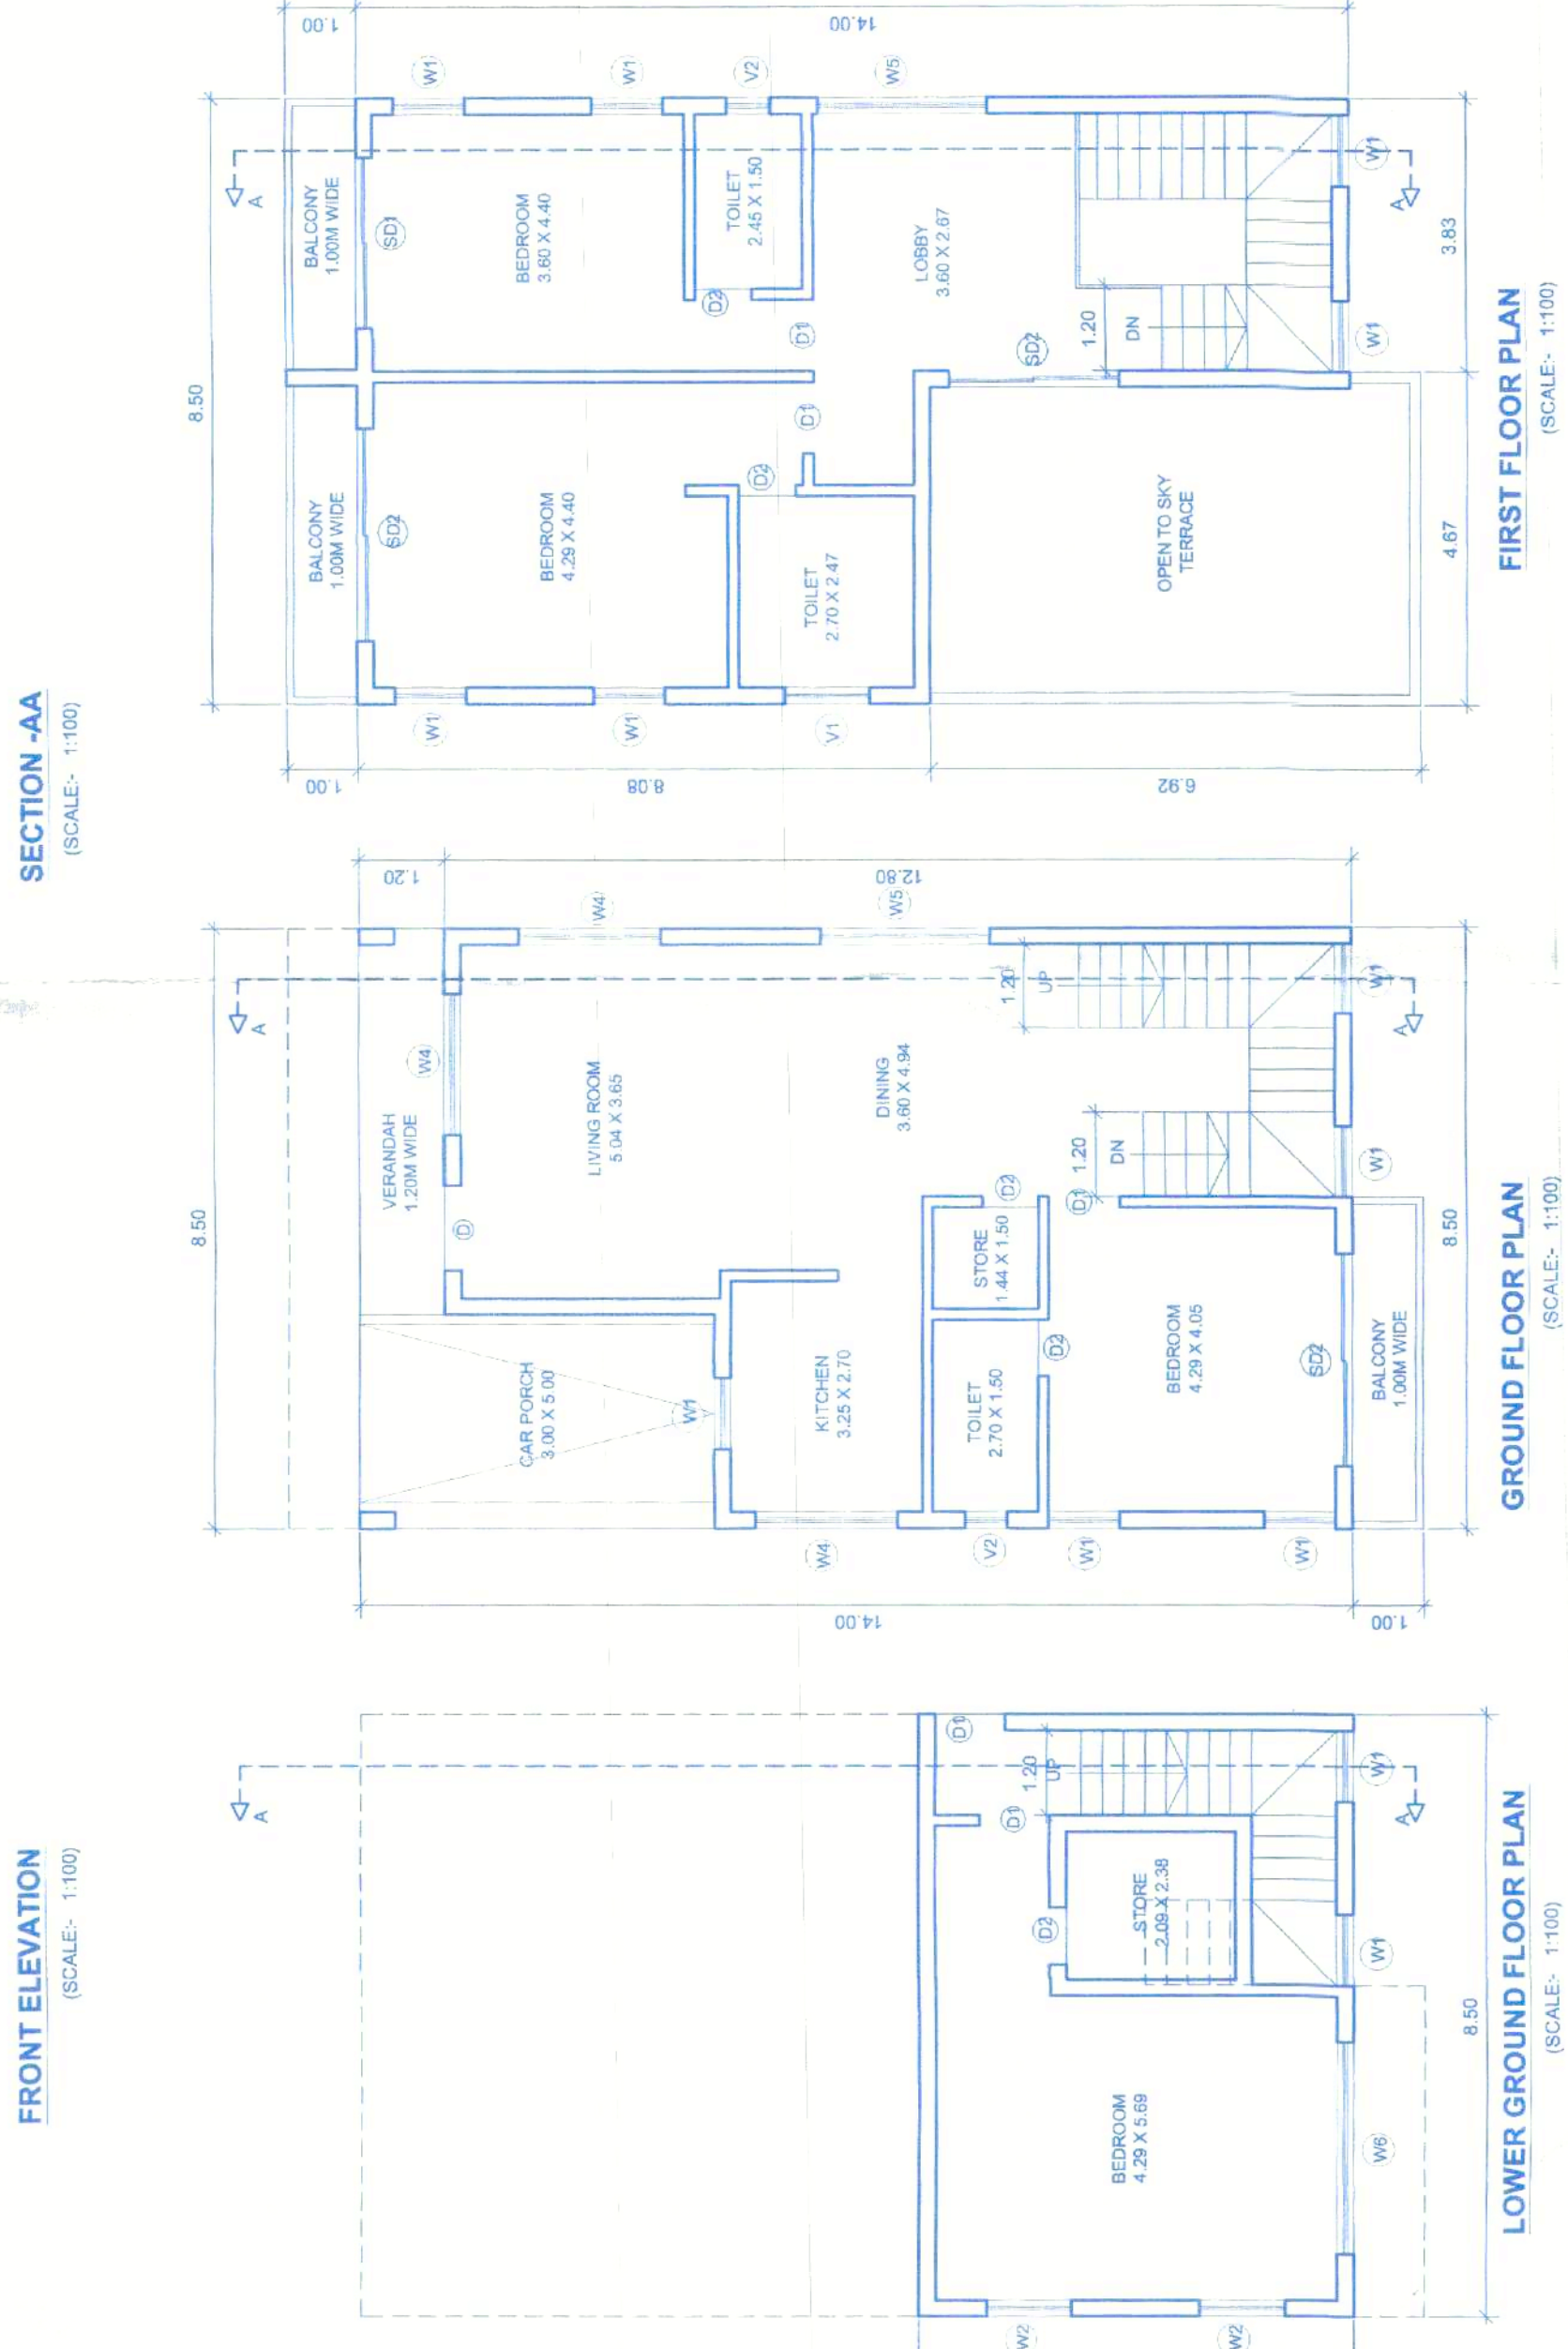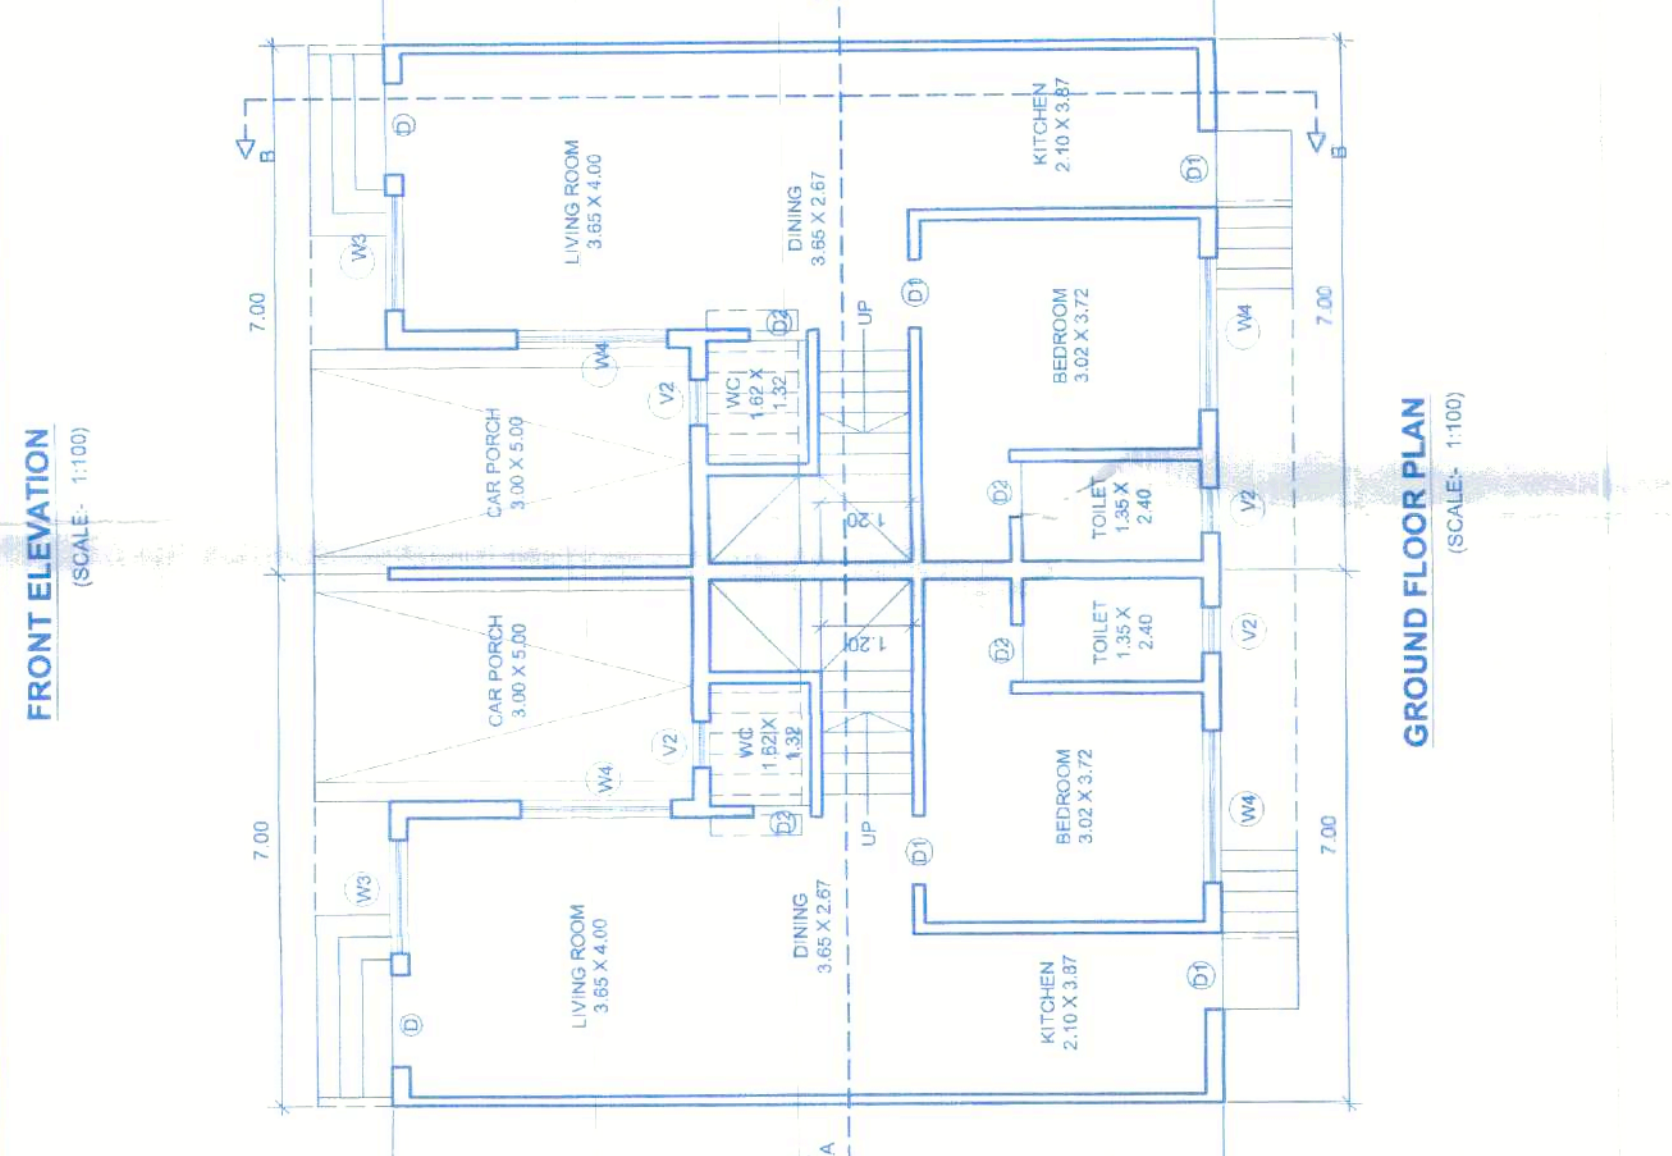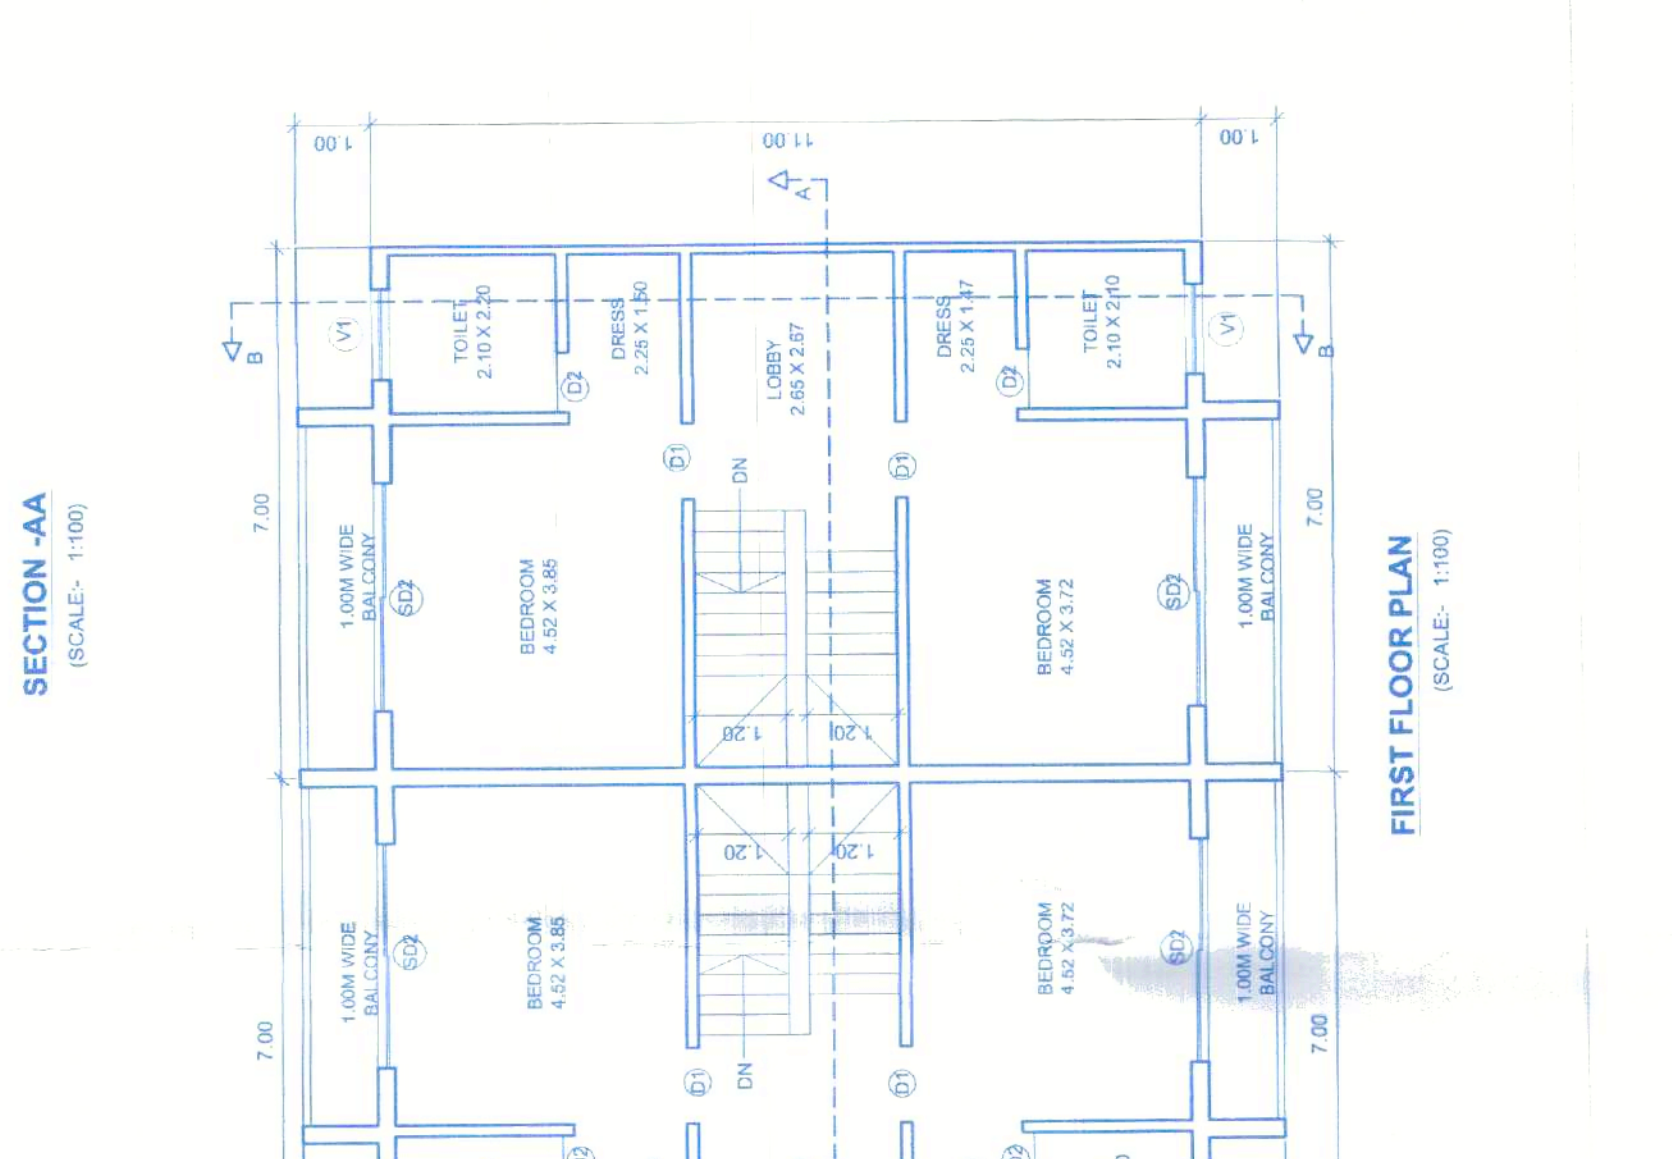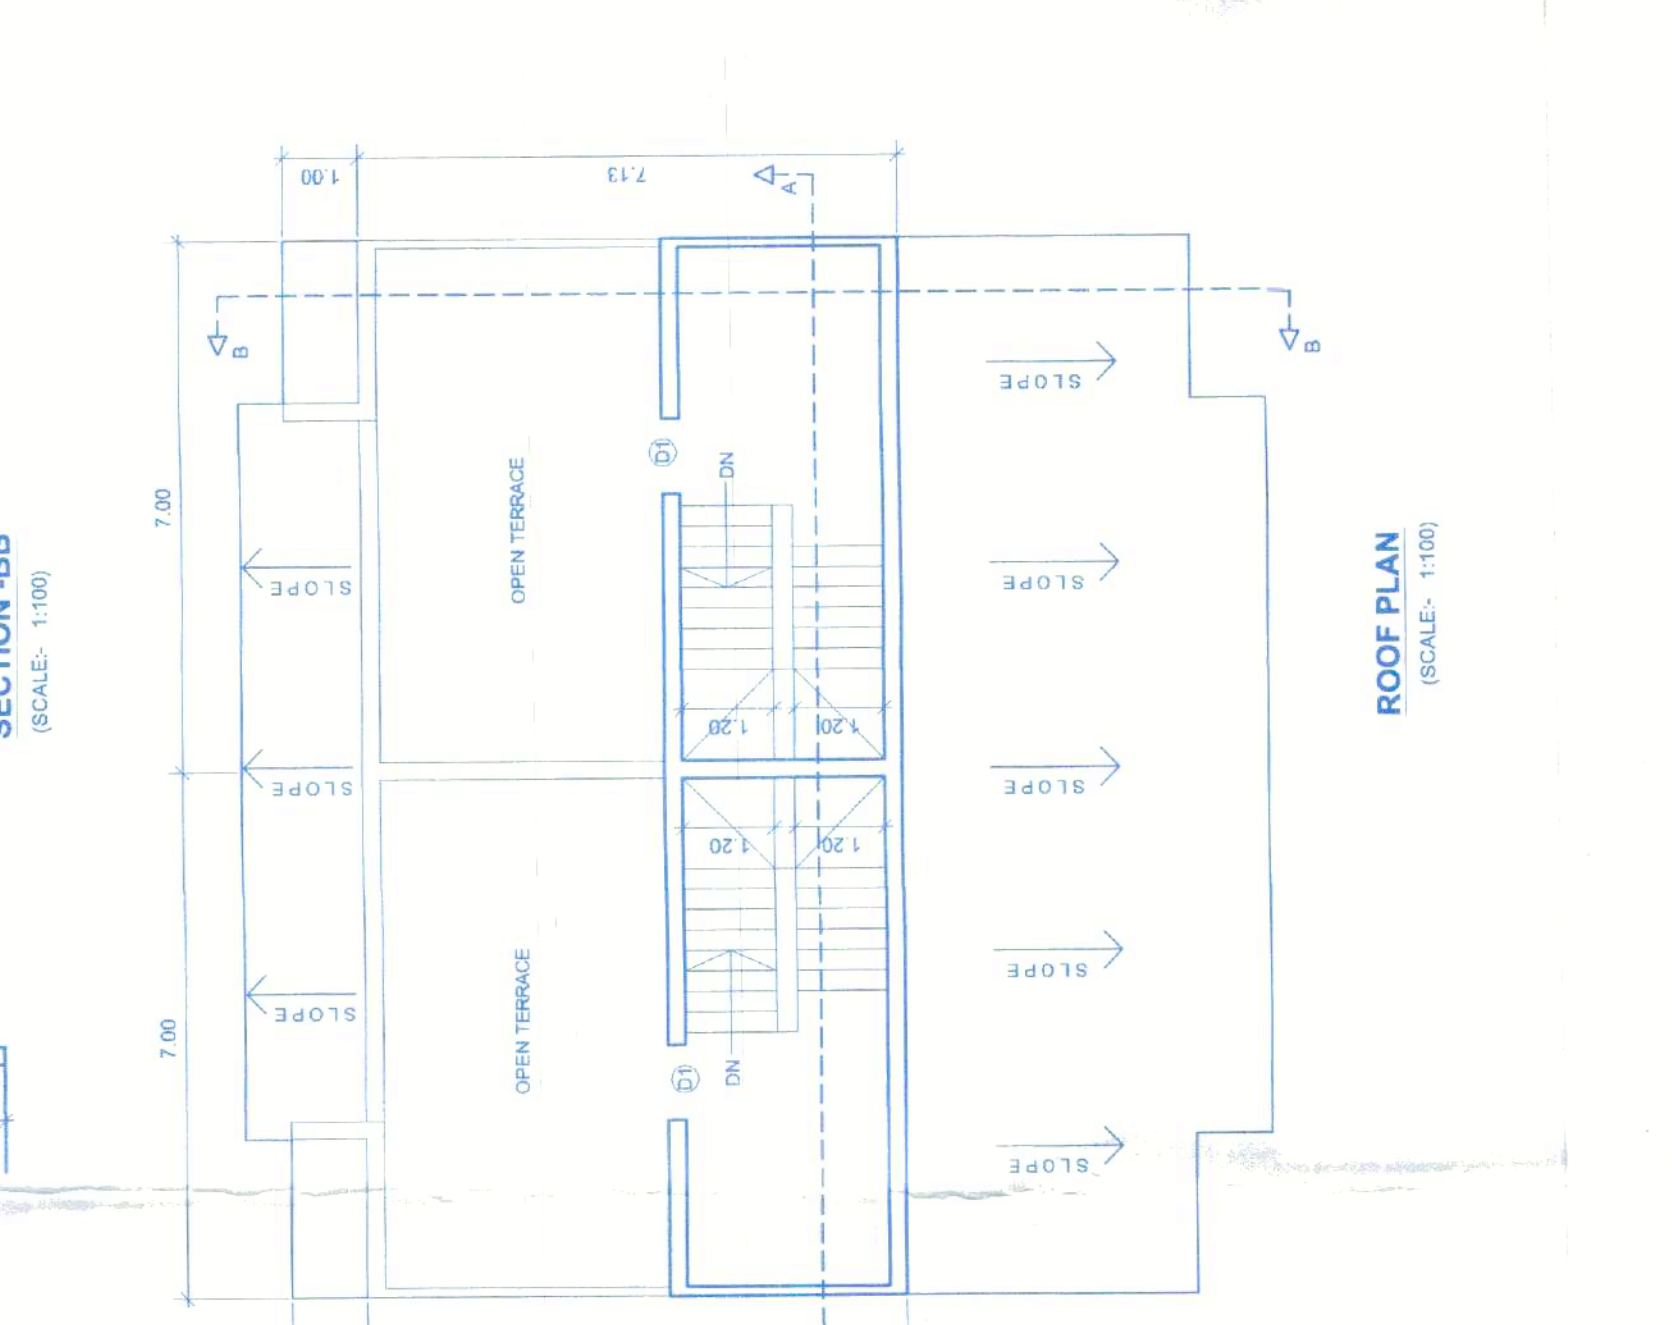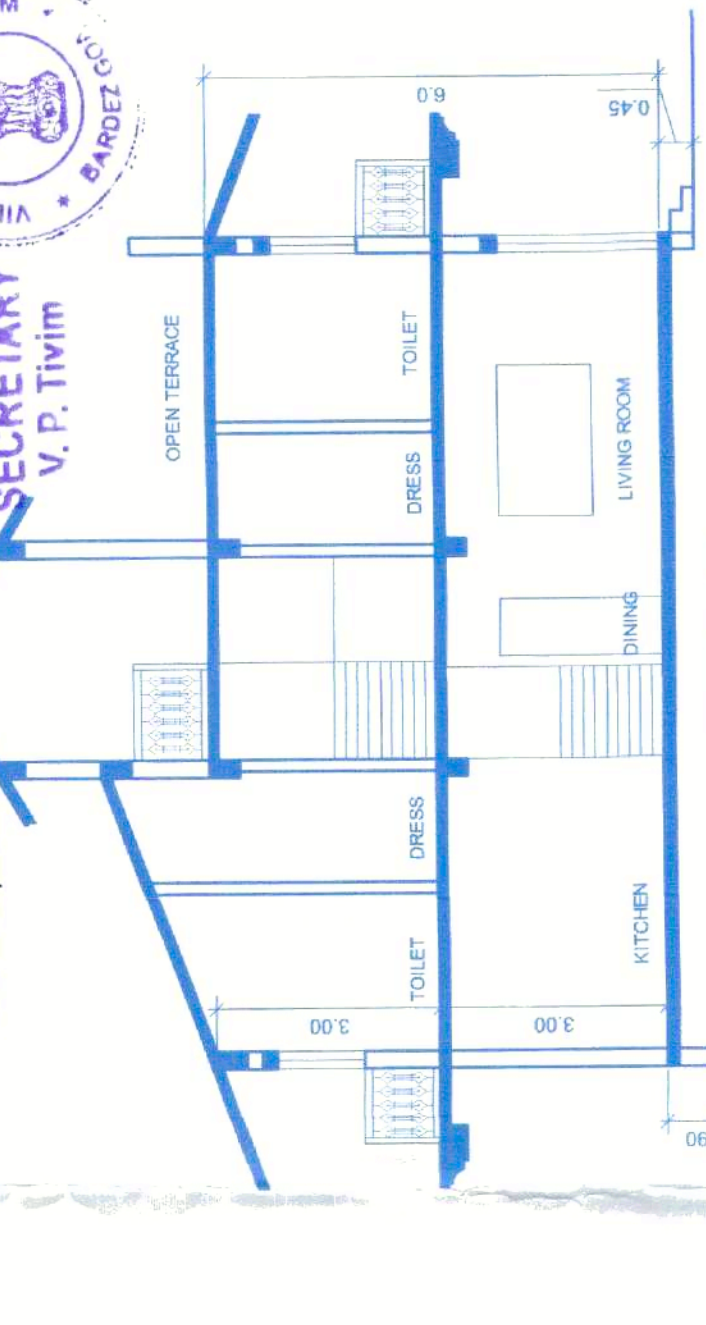

REVISED VILLA - TYPE -D2

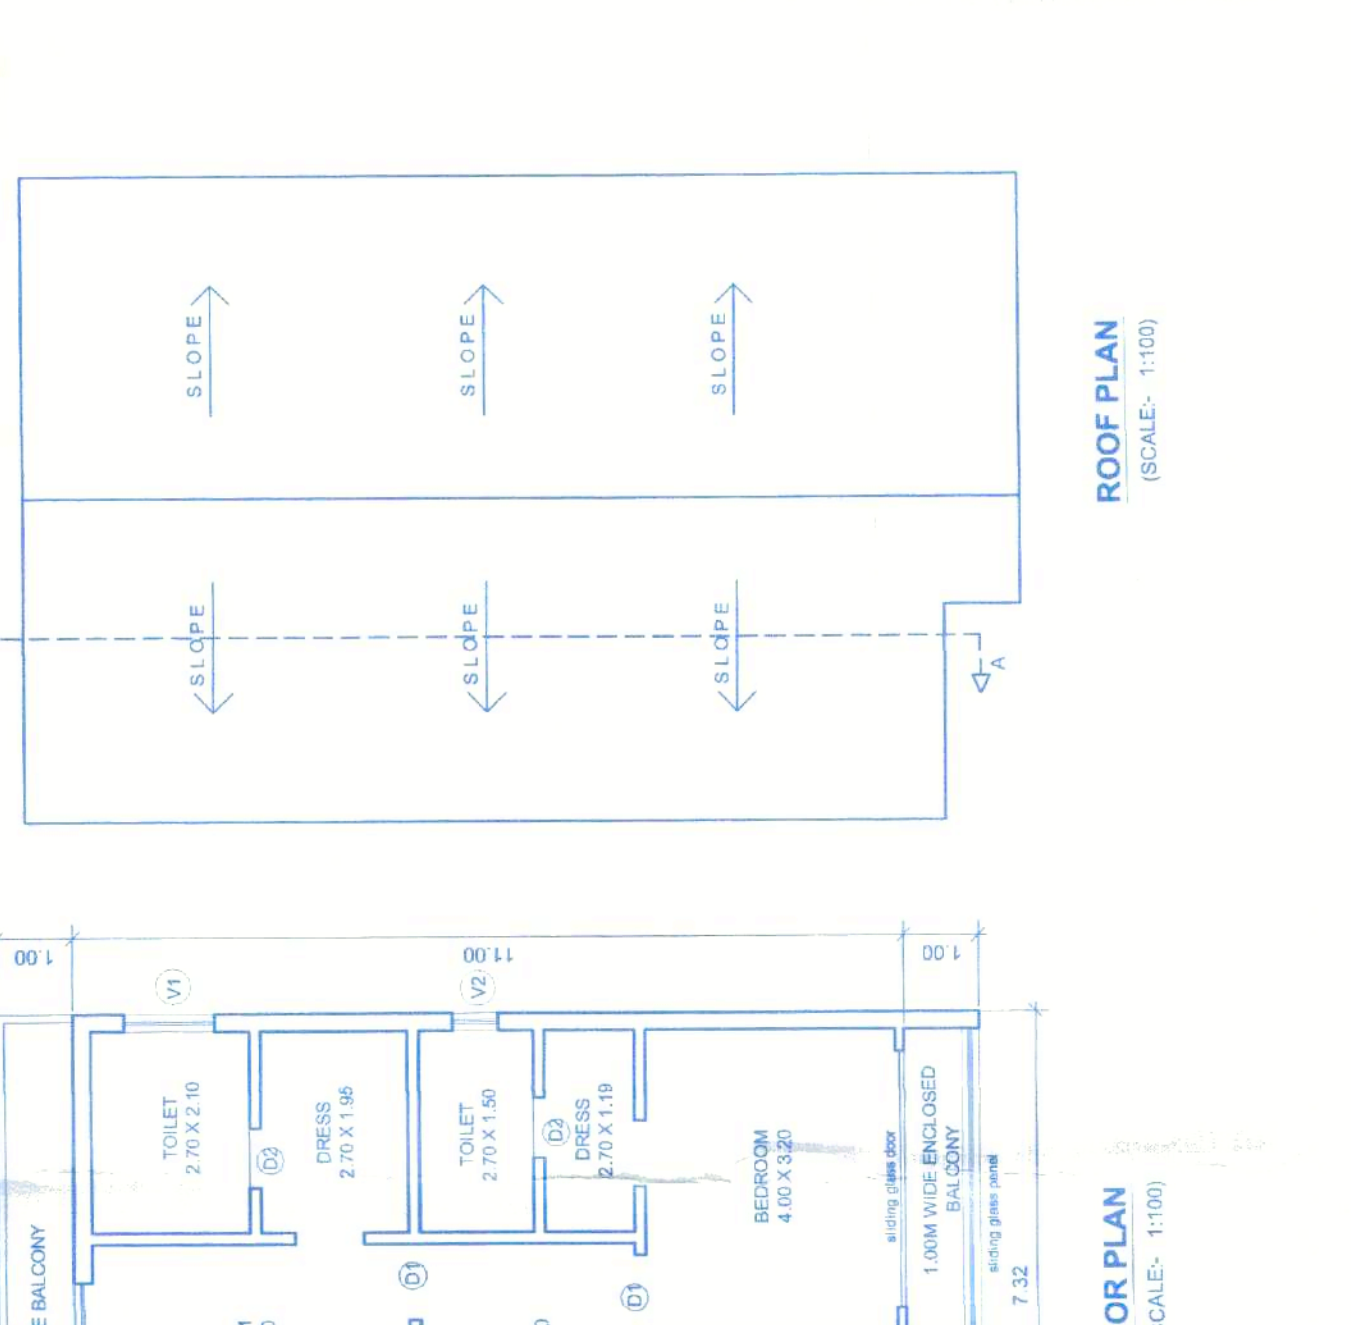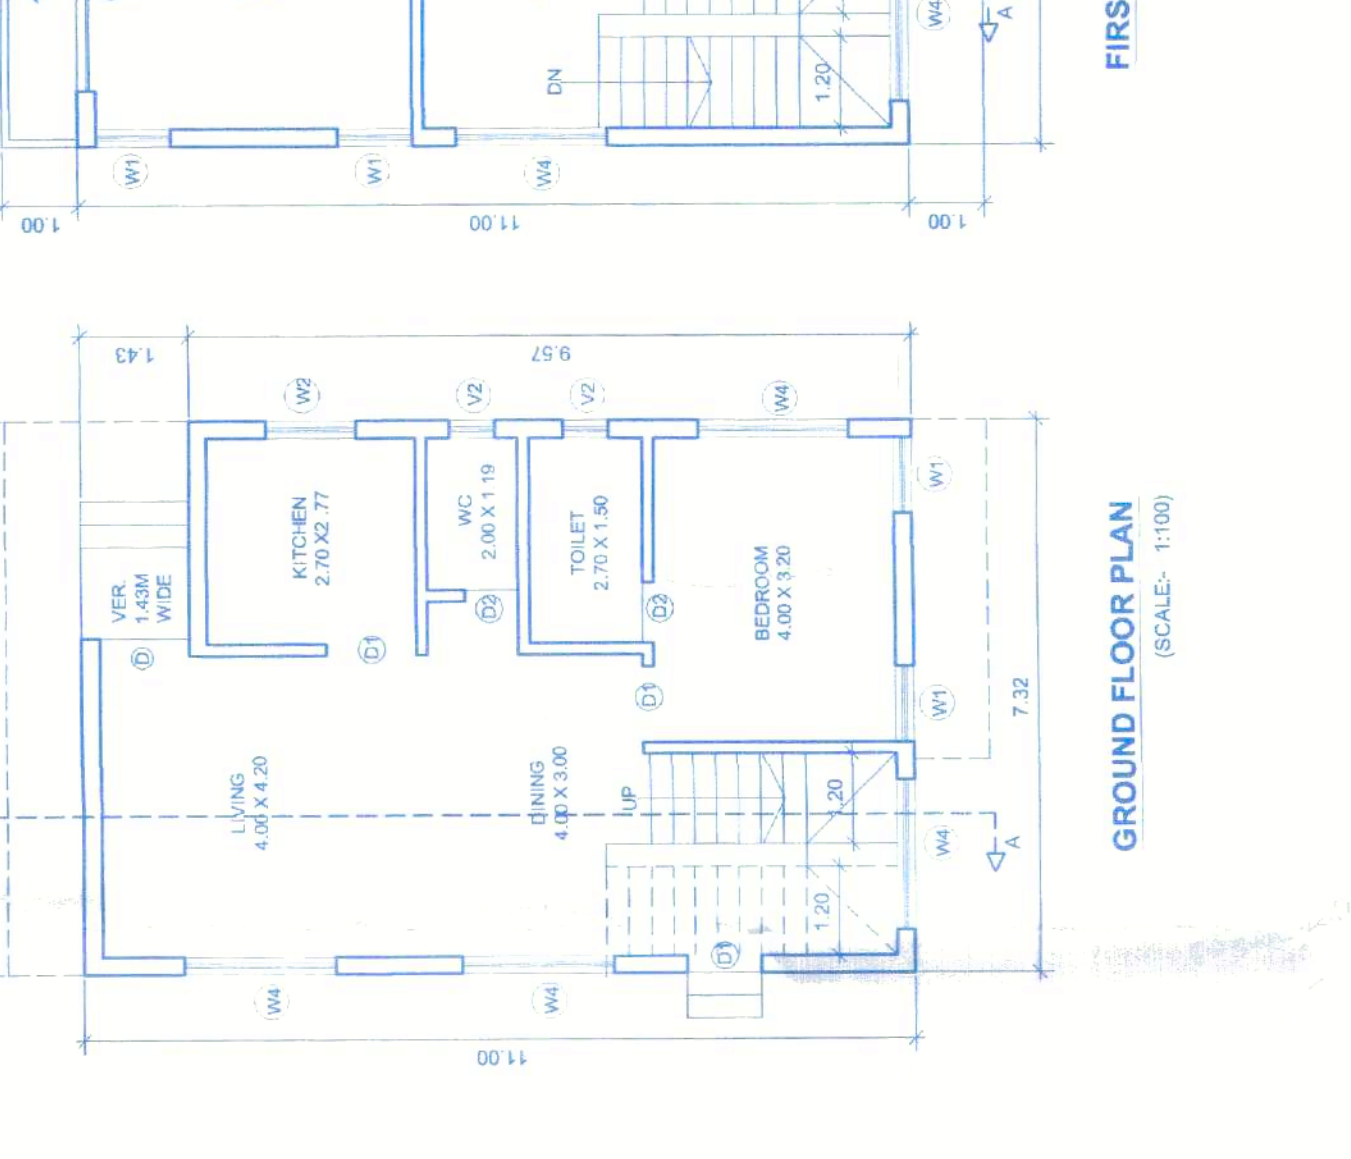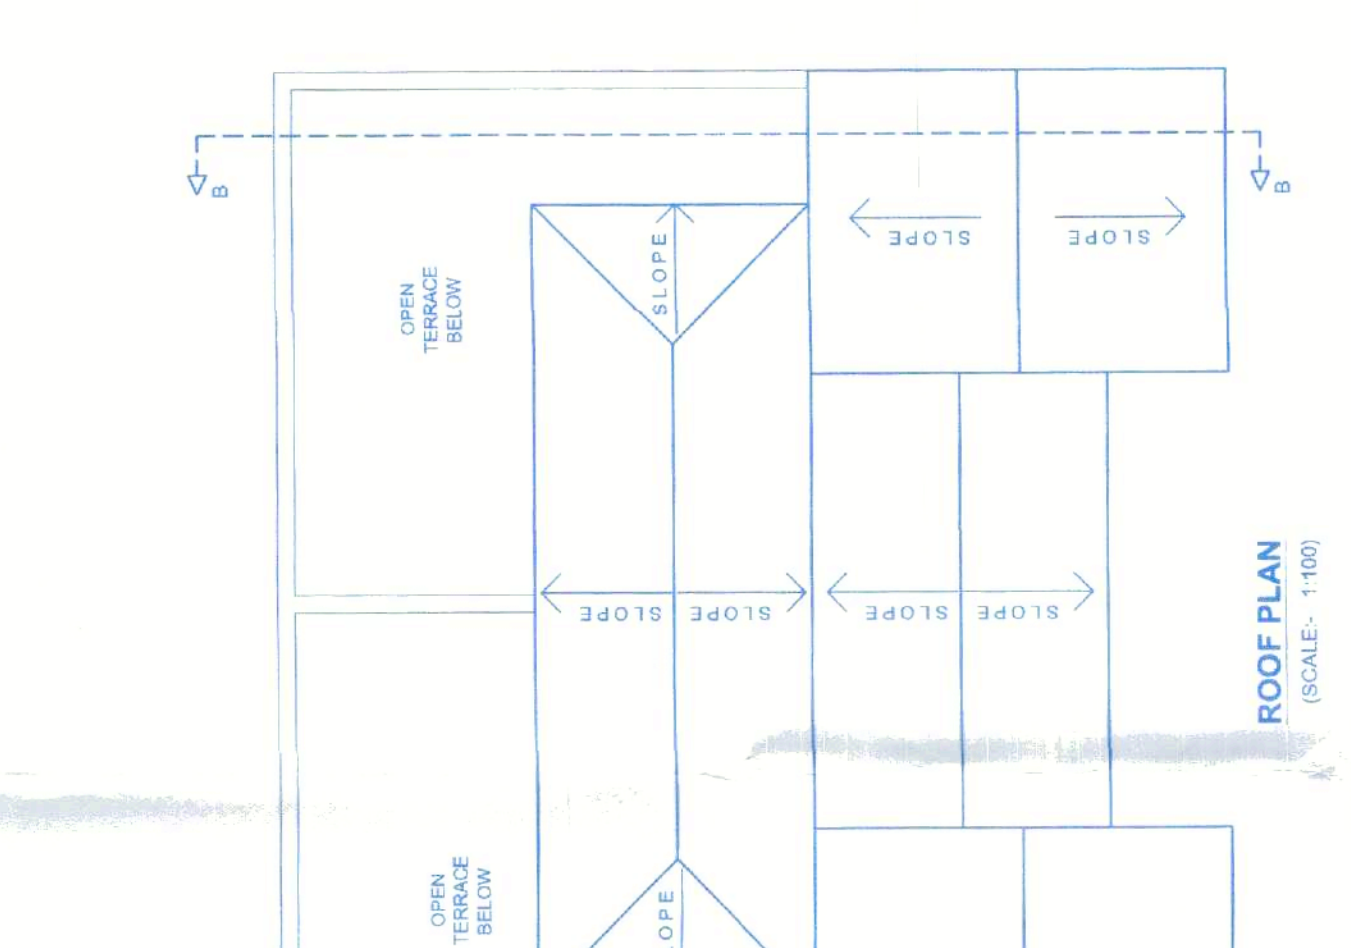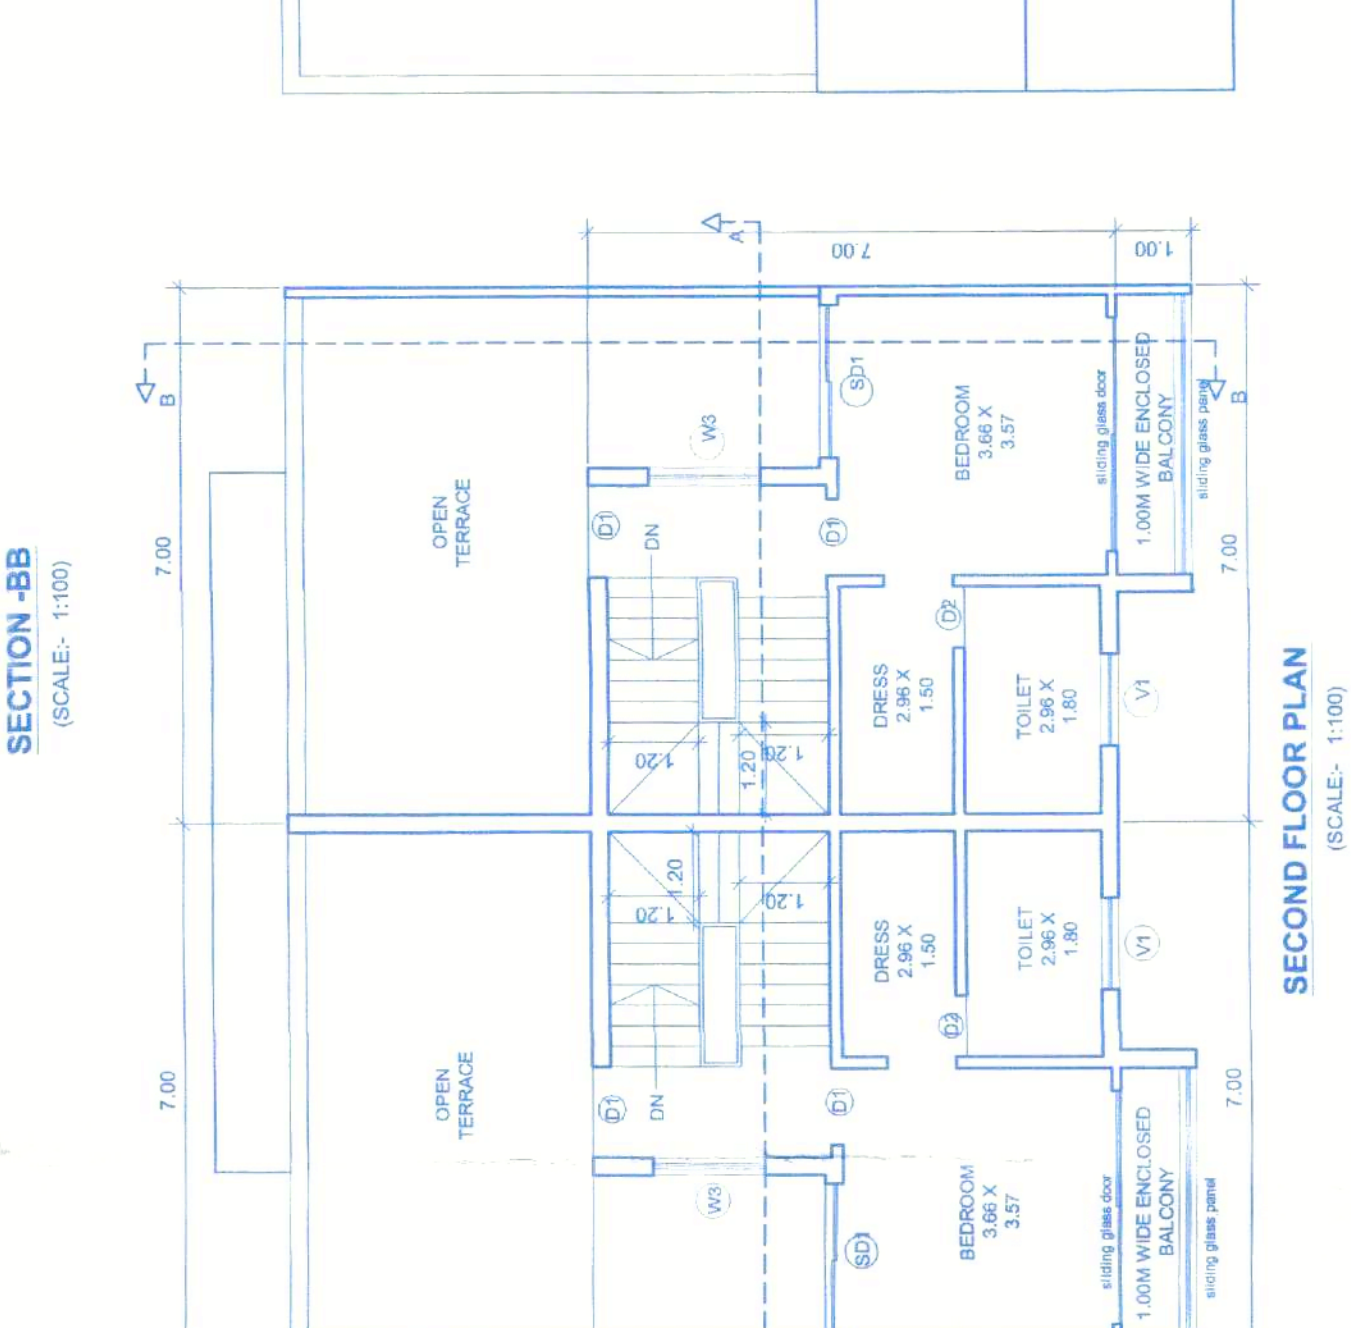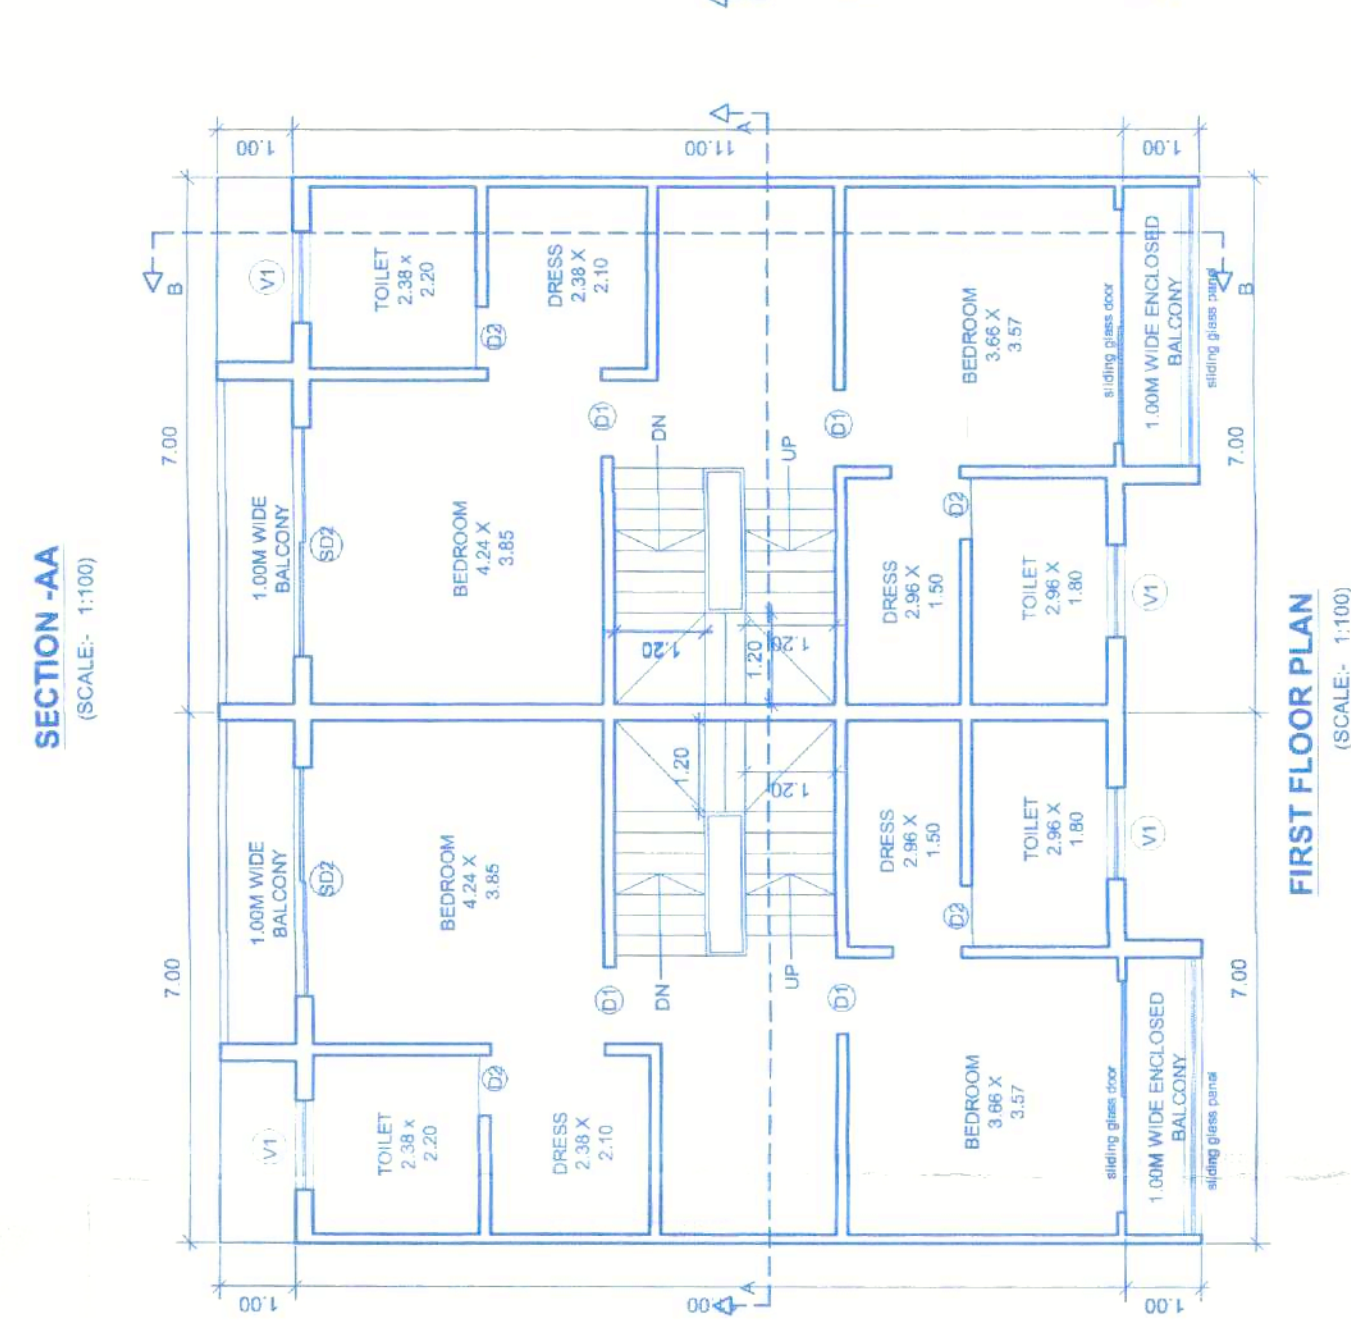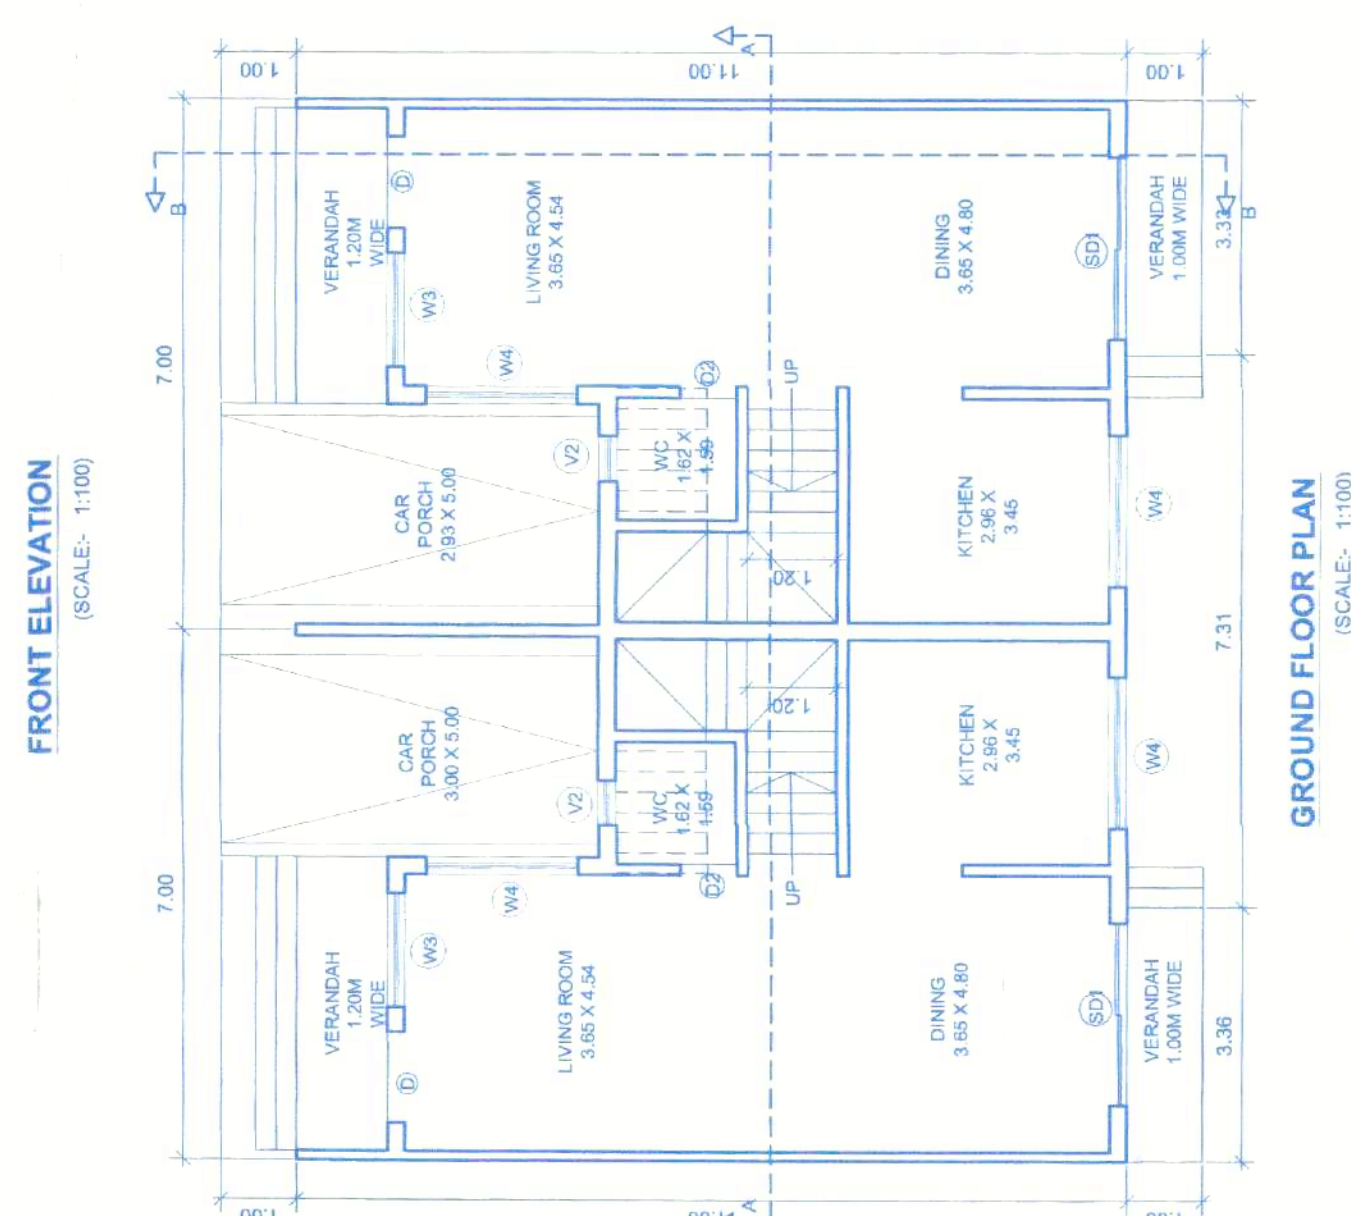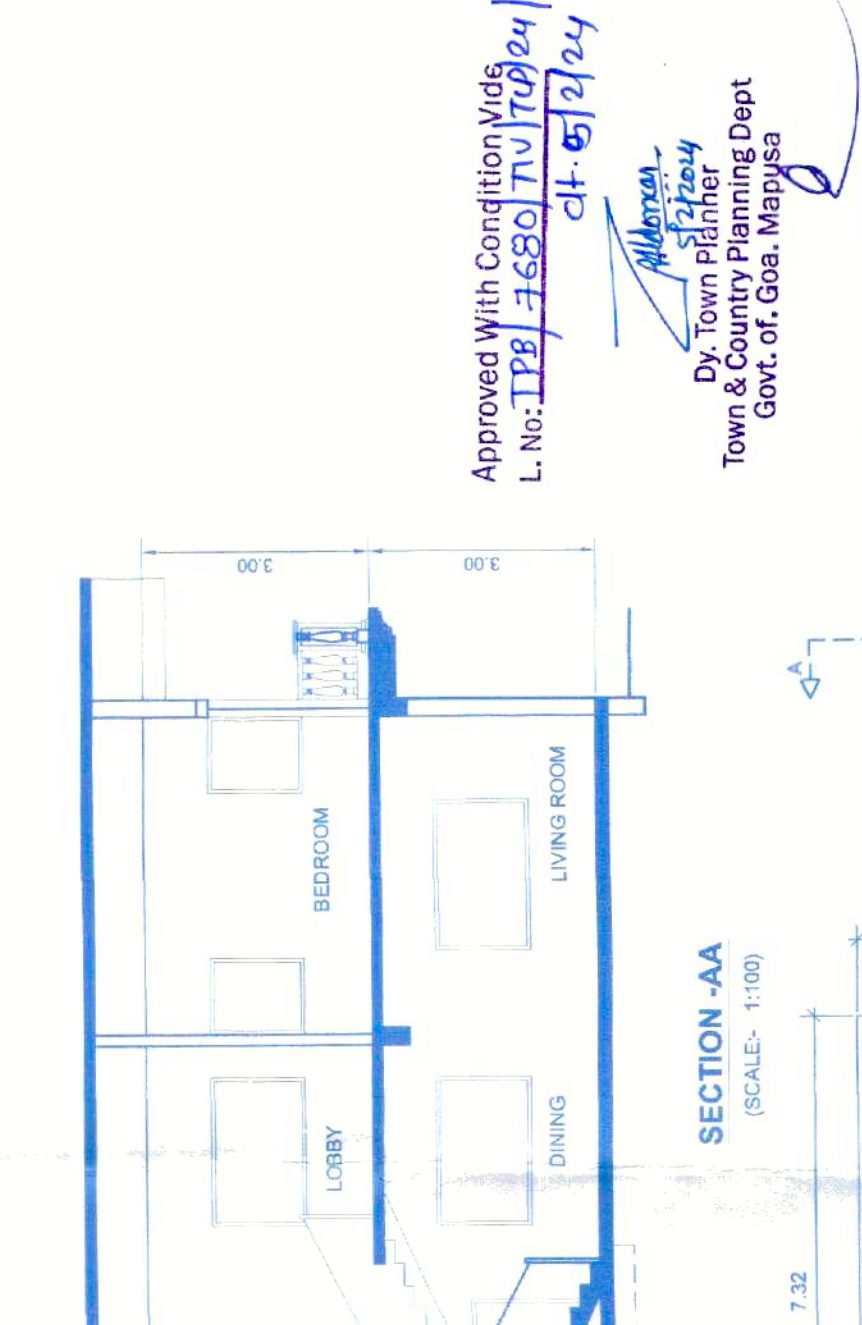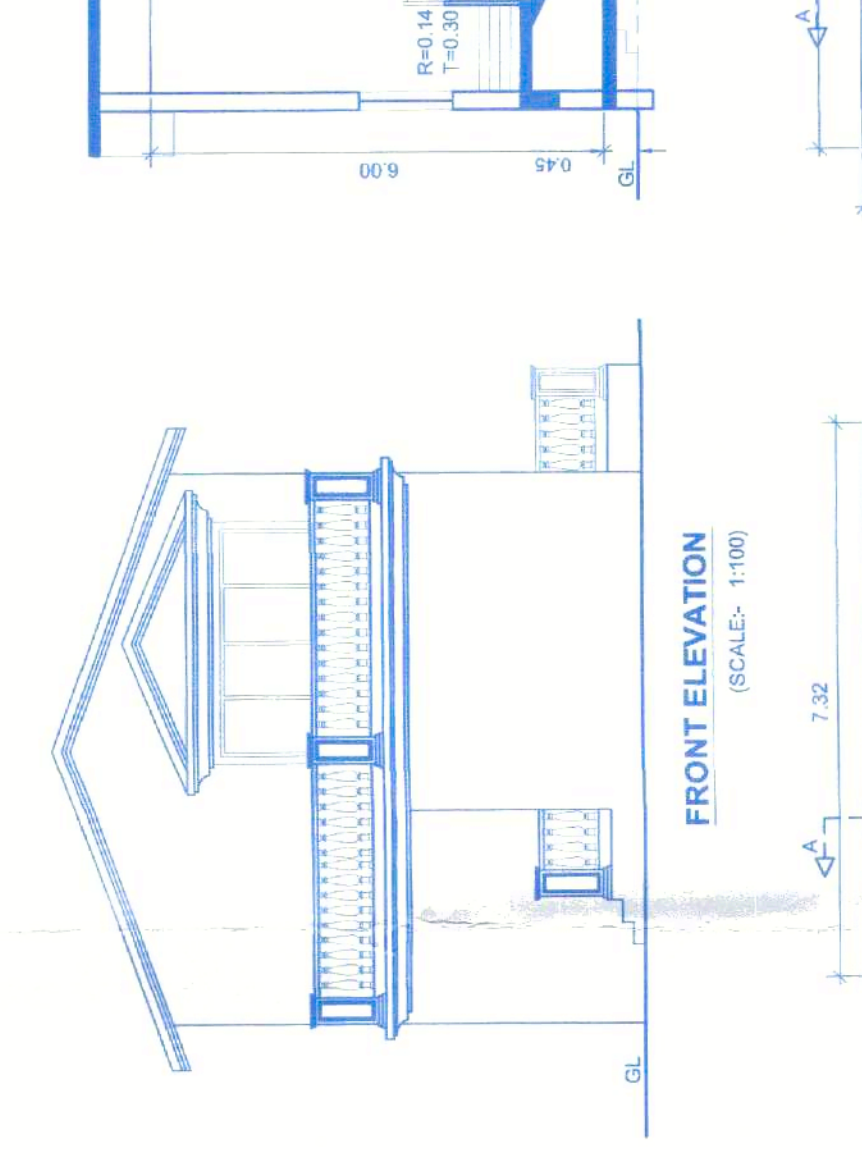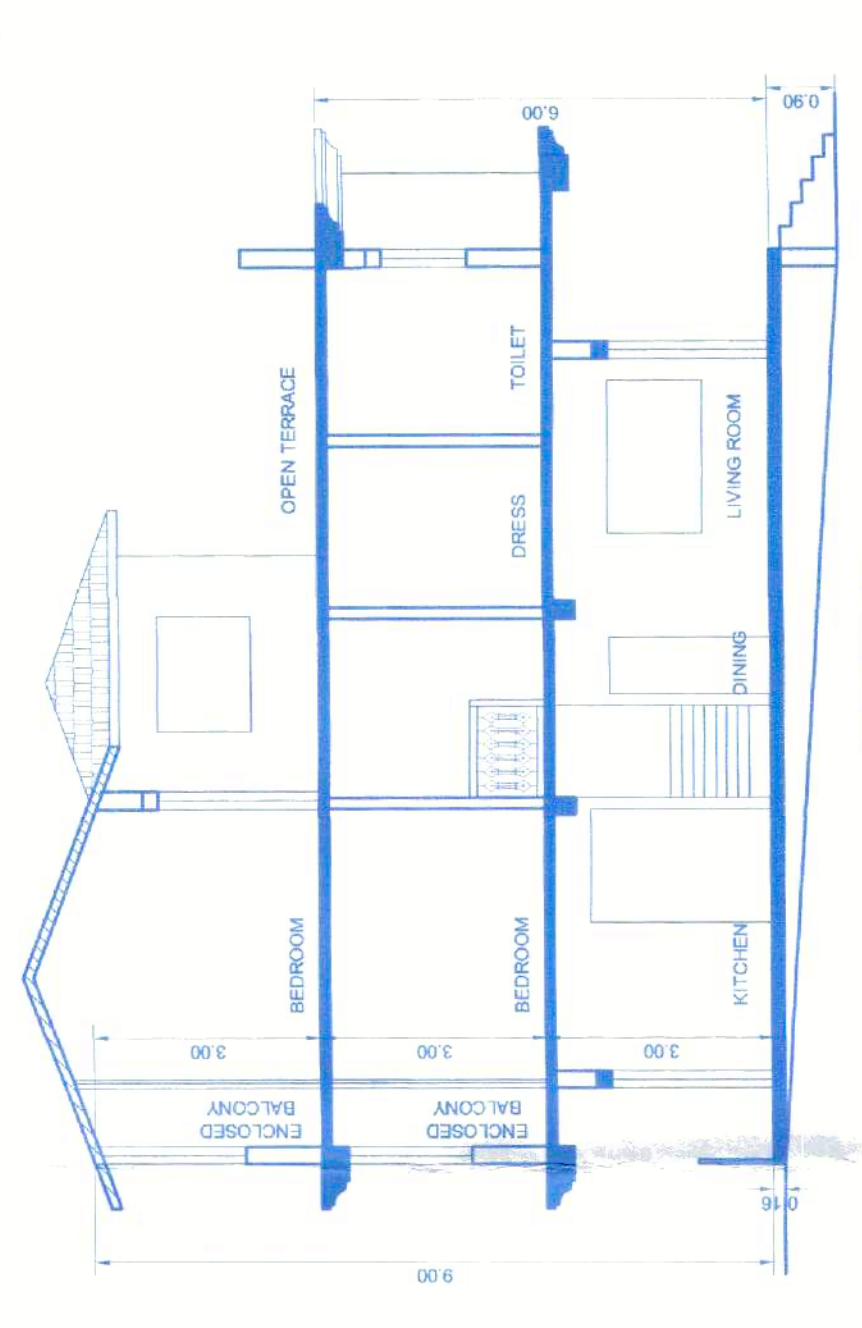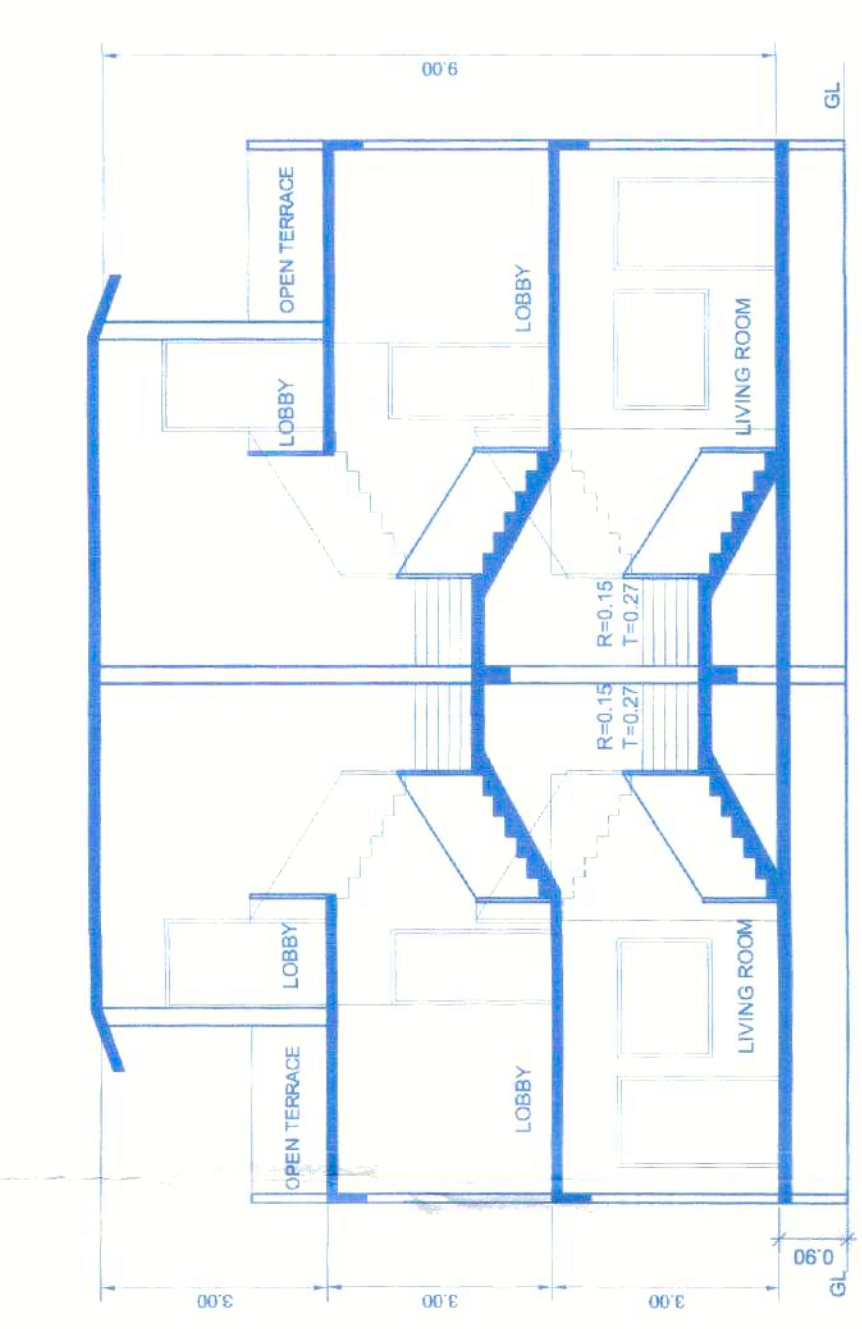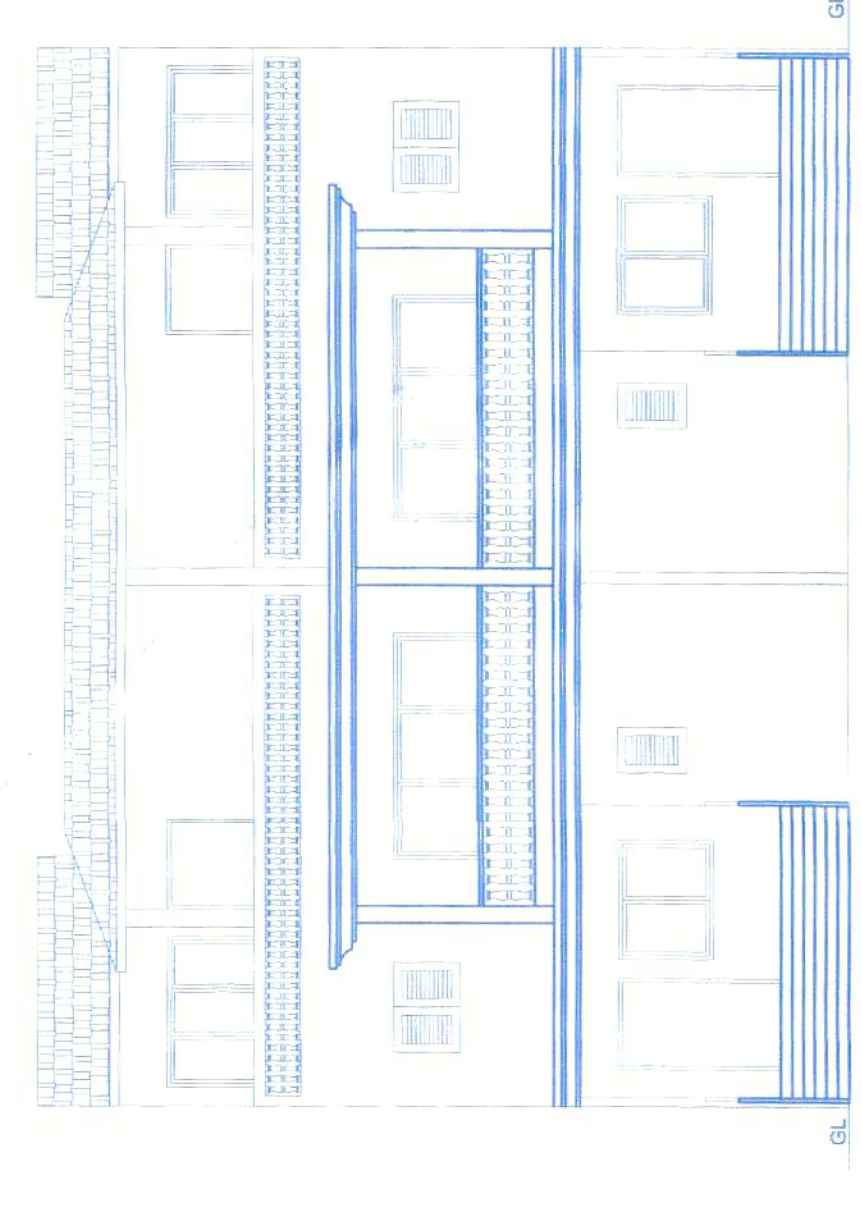

NOTE :-
1. ALL DRAWINGS ARE AT 1:100 SCALE UNLESS MENTIONED OTHERWISE
2. ALL DIMENSIONS ARE IN METERS

SIGNATURE OF OWNER
[Signature]
For K. K. BUILDERS
AUTHORITY SIGNATORY

SIGNATURE OF ARCHITECT
[Signature]

Approved With Condition *[Signature]*
L. No. *[Number]* / 2024
Date: *[Date]*
Town & Country Planning Dept
Govt. of Goa, Margao



PROJ. NO.	DRG. NO.	REV. NO.
W E	SA-R	SD - 02 OF 04
DATE	DRAWN BY	CHK. BY
27-10-2023	m. de Souza	ashwin. P

TITLE: PROPOSED CONSTRUCTION OF RESIDENTIAL VILLAS TYPE- A, D1, D2, D3, E, VILLA TYPE-C 27 AND CLUB-HOUSE (REVISED), OF APPROVED RESIDENTIAL PROJECT AND PROPOSED VILLA TYPE- F, G, H, I, J IN AMALGAMATED PLOT BEARING SURVEY NO 262 / 20 & 262 / 25, SITUATED AT TIVIM VILLAGE BARDEZ-GO.A. FOR M/s K BUILDERS & KISHOR KASHINATH MHATRE ALIAS KISHORE KASHINATH MATHRE

PROJECT ARCHITECT
ASHWINKUMAR PRABHU

studio Arche'type
architecture + interiors
Office No.2 First Floor, Alcazar Chambers, D.B. Road, Panaji, Goa, INDIA
Ph: 00-0991-0832-242-800.
E-mail: studioarchetype@gmail.com

REVISÉD VILLA - TYPE -D3

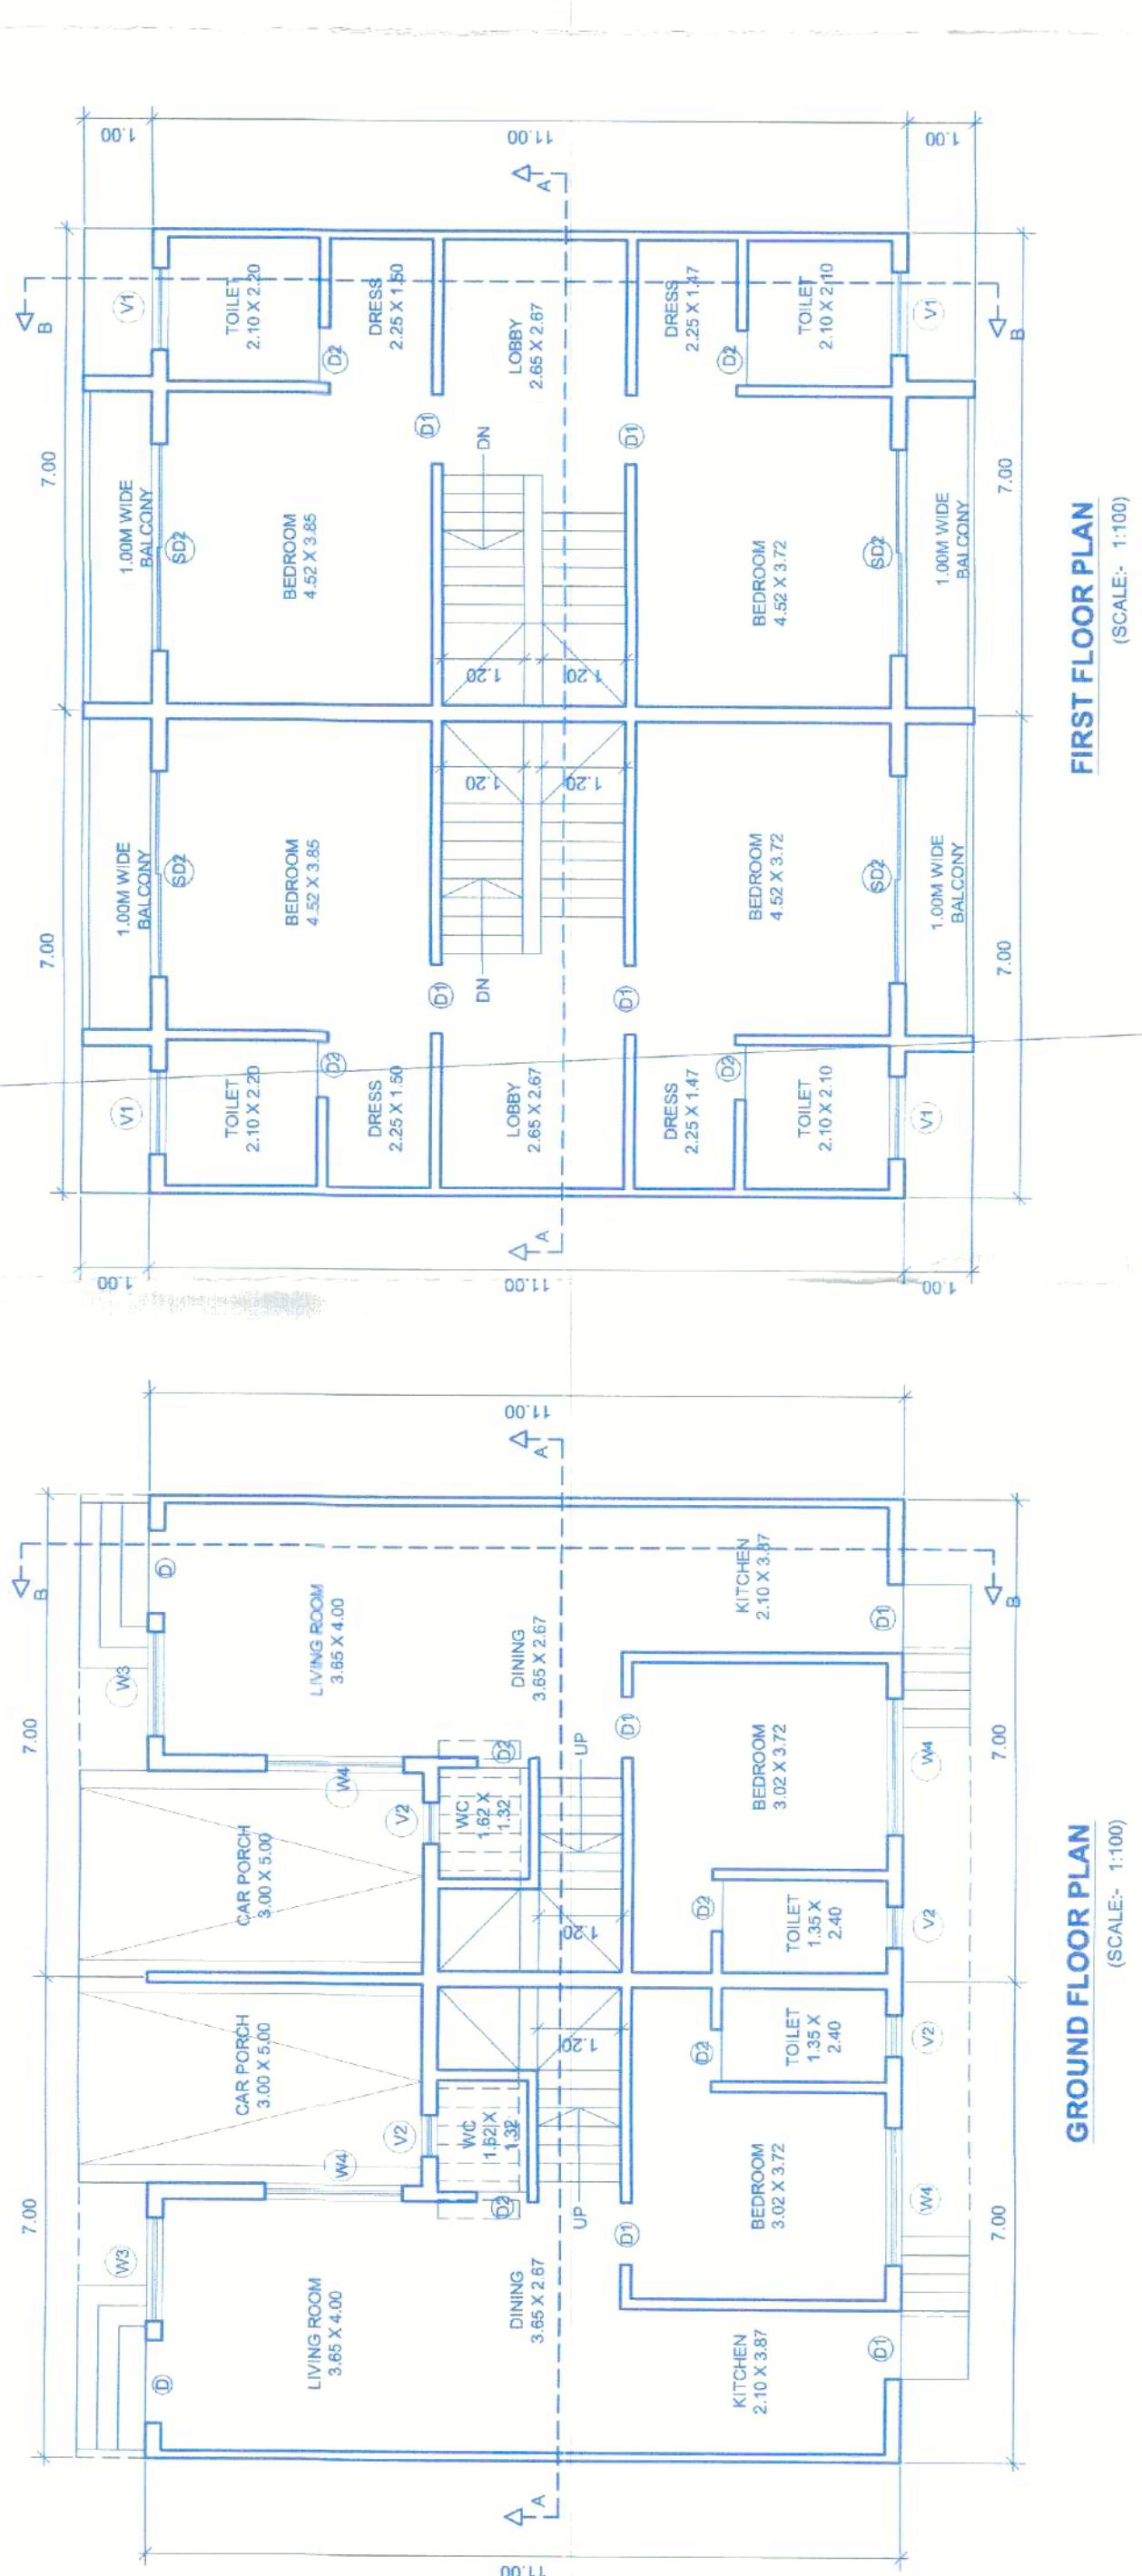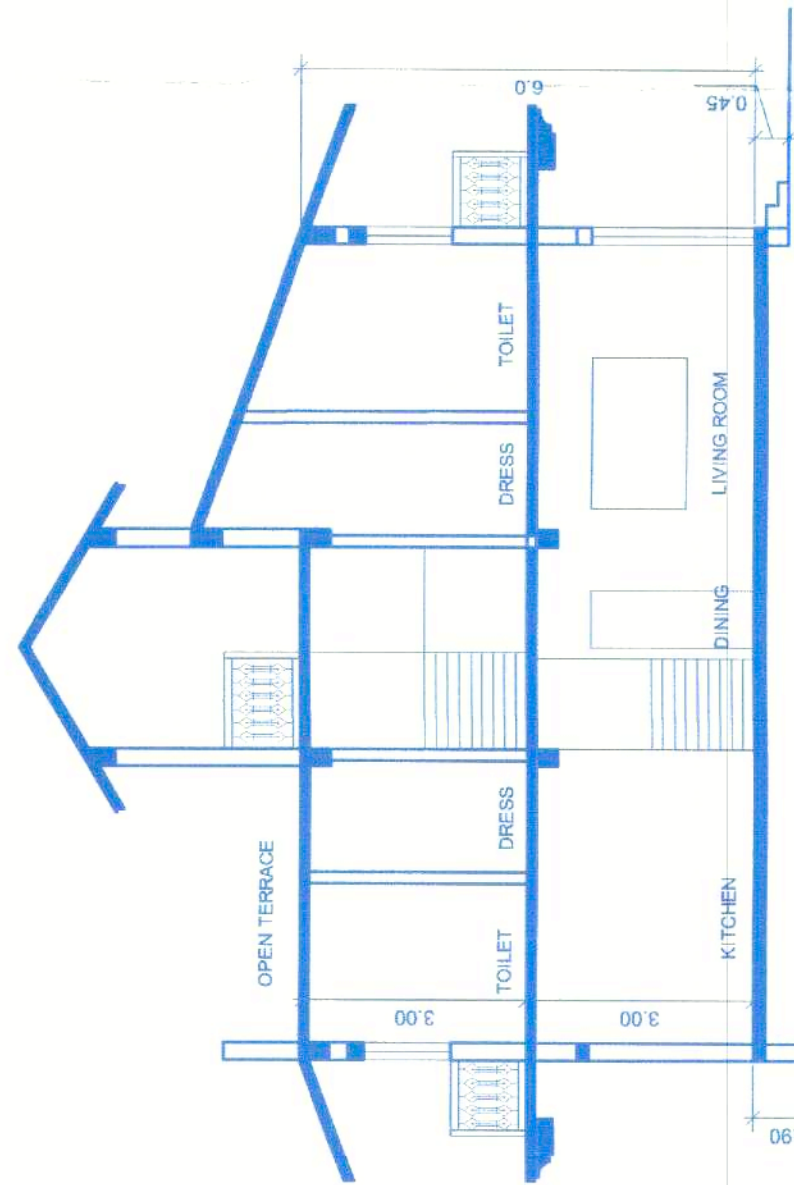

AREA STATEMENT						
1.	AREA OF SURVEY NO. 26270					7725.03 M2
2.	AREA OF SURVEY NO. 26272S					26500.01 M2
3.	TOTAL AREA COVERED BY RE-MALGRAMATION OF SURVEY NO. 26270 & 25					9975.00 M2
4.	AREA UNDER ROAD WIDENING					90.50 M2
5.	NET EFFECTIVE AREA OF PLOT					9884.50 M2
6.	OPEN SPACE REQUIRED [5% OF NET PLOT]					1482.68 M2
7.	OPEN SPACE PROVIDED					1483.00 M2
8.	COVERED AREA					
	VILLA - TYPE - A - (REVISED)	118.99	4	VILLAS		475.96 M2
	VILLA - TYPE - B1 (APPROVED)	115.77	1	VILLAS		1153.77 M2
	VILLA - TYPE - B2 (APPROVED)	109.18	1	VILLAS		1093.18 M2
	VILLA - TYPE - C-26 (APPROVED)	114.73	1	VILLAS		1144.73 M2
	VILLA - TYPE - C-27 (REVISED)	116.5	1	VILLAS		1151.50 M2
	VILLA - TYPE - D1 (REVISED)	79.99	5	VILLAS		399.95 M2
	VILLA - TYPE - D2 (REVISED)	82.55	10	VILLAS		825.50 M2
	VILLA - TYPE - D3 (REVISED)	79.99	3	VILLAS		239.97 M2
	VILLA - TYPE - E (REVISED)	78.13	1	VILLAS		78.13 M2
	VILLA - TYPE - F (PROPOSED)	78.12	1	VILLAS		78.12 M2
	VILLA - TYPE - G (PROPOSED)	78.12	2	VILLAS		156.24 M2
	VILLA - TYPE - H (PROPOSED)	139.24	1	VILLAS		139.24 M2
	VILLA - TYPE - I (PROPOSED)	78.12	1	VILLAS		78.12 M2
	VILLA - TYPE - J (PROPOSED)	78.12	4	VILLAS		312.48 M2
	CLUB-HOUSE (REVISED)	85	1			85.00 M2
	SECURITY CABIN (APPROVED)	6	1			6.00 M2
	TOTAL COVERED AREA					3330.89 M2
	COVERAGE CONSUMED					33.70 %
	COVERAGE PERMISSIBLE					40.00 %
9.	FLOOR AREA					
	LOWER GROUND FLOOR					362.89 M2
	GROUND FLOOR					2412.50 M2
	FIRST FLOOR					2509.60 M2
	SECOND FLOOR					577.66 M2
	CLUB-HOUSE					0.00 M2
	SECURITY CABIN					0.00 M2
	TOTAL FLOOR AREA					5768.65 M2
10.	F.A.R. CONSUMED					57.83
11.	FLOOR AREA PERMISSIBLE					7980.00 M2
12.	F.A.R. PERMISSIBLE					80.00
13.	ADDITIONAL FLOOR AREA PERMISSIBLE FOR INFRASTRUCTURE FACILITIES (5 % OF FLOOR AREA PROPOSED)					432.65 M2
14.	ADDITIONAL AREA CONSUMED FOR INFRASTRUCTURE FACILITIES					165.79 M2
15.	AREA CALCULATION FOR INFRASTRUCTURE TAX					
a.	PROPOSED SWIMMING POOL AREA					7190.56 M2
b.	PROPOSED SHUTTING POOL AREA (72.00 - 29.95)					101.96 M2
c.	TOTAL BUILDUP AREA					7292.52 M2
d.	LESS EARLIER APPROVED BUILDUP AREA					5419.04 M2
e.	BALANCE ADDITIONAL BUILDUP AREA FOR TAX					1843.48 M2

DETAIL OF AREA USED FLOOR WISE										NET FLOOR AREA
FLOOR REFERENCE	USE	BUILT-UP AREA	STAIR	BALC.	DEDUCTION HOUSE	PORCH	F.A.R			
VILLA - TYPE - A (REVISED)										
a. LOWER GROUND FLOOR	RESI	121.66	8.90	0.00	0.00	0.00	43.22			
b. GROUND FLOOR	RESI	52.16	3.50	11.27	0.00	15.00	84.89			
c. FIRST FLOOR	RESI	10.20	20.17	8.50	0.00	0.00	72.53			
TOTAL		276.98	41.57	19.77	0.00	15.00	200.64			
TOTAL X4		1107.92	166.28	79.08	0.00	60.00	802.56			
VILLA - TYPE - B1 (APPROVED)										
a. GROUND FLOOR	RESI	115.77	7.58	7.00	0.00	16.54	84.65			
b. FIRST FLOOR	RESI	124.80	16.17	25.63	0.00	93.00	177.60			
TOTAL		240.57	23.75	32.63	0.00	16.54	177.65			
VILLA - TYPE - B2 (APPROVED)										
a. GROUND FLOOR	RESI	105.18	7.58	3.41	0.00	13.54	84.65			
b. FIRST FLOOR	RESI	123.04	16.17	13.87	0.00	93.00	177.60			
TOTAL		228.22	23.75	17.28	0.00	13.54	177.65			
VILLA - TYPE - C-26 (APPROVED)										
a. LOWER GROUND FLOOR	RESI	50.22	9.33	0.00	0.00	0.00	40.89			
b. GROUND FLOOR	RESI	110.10	11.38	10.59	0.00	16.15	76.88			
c. FIRST FLOOR	RESI	59.76	24.79	8.00	0.00	66.47	108.87			
TOTAL		260.08	45.50	19.19	0.00	82.62	386.64			
VILLA - TYPE - C37 (REVISED)										
a. LOWER GROUND FLOOR	RESI	71.23	6.49	3.20	0.00	0.00	45.53			
b. GROUND FLOOR	RESI	116.51	8.50	8.00	0.00	16.15	76.88			
c. FIRST FLOOR	RESI	89.72	16.93	8.50	0.00	74.31	129.46			
TOTAL		288.45	30.77	21.70	0.00	85.15	351.87			
VILLA - TYPE - D1 (REVISED)										
a. GROUND FLOOR	RESI	79.59	6.11	0.00	0.00	15.00	58.88			
b. FIRST FLOOR	RESI	86.73	12.50	9.74	0.00	64.49	129.37			
TOTAL		166.32	18.61	9.74	0.00	79.49	188.25			
VILLA - TYPE - D2 (REVISED)										
a. GROUND FLOOR	RESI	82.55	6.4	7.36	0.00	15.00	53.76			
b. FIRST FLOOR	RESI	85.58	12.80	8.59	0.00	64.19	129.37			
c. SECOND FLOOR	RESI	44.32	13.62	4.00	0.00	0.00	77.00			
TOTAL		212.75	32.85	19.95	0.00	79.19	259.13			
TOTAL X10		2127.50	328.50	199.50	0.00	791.90	2591.30			
VILLA - TYPE - D3 (REVISED)										
a. GROUND FLOOR	RESI	73.99	6.11	0.00	0.00	15.00	58.88			
b. FIRST FLOOR	RESI	86.73	12.50	9.74	0.00	64.49	129.37			
TOTAL		160.72	18.61	9.74	0.00	79.49	188.25			
VILLA - TYPE - E (REVISED)										
a. GROUND FLOOR	RESI	78.13	12.02	1.71	0.00	0.00	64.40			
b. FIRST FLOOR	RESI	92.28	15.53	11.79	0.00	64.56	129.36			
TOTAL		170.41	27.55	13.50	0.00	129.36	293.76			
VILLA - TYPE - F (PROPOSED)										
a. GROUND FLOOR	RESI	78.12	5.70	3.58	0.00	0.00	68.84			
b. FIRST FLOOR	RESI	91.47	12.02	10.88	0.00	68.47	129.37			
c. SECOND FLOOR	RESI	52.32	22.02	3.66	0.00	36.64	129.37			
TOTAL		221.91	29.74	17.44	0.00	173.95	327.58			
VILLA - TYPE - G (PROPOSED)										
a. GROUND FLOOR	RESI	78.12	5.70	3.58	0.00	0.00	68.84			
b. FIRST FLOOR	RESI	88.72	11.14	8.23	0.00	69.35	129.37			
c. SECOND FLOOR	RESI	52.83	21.06	3.66	0.00	36.63	129.37			
TOTAL		219.67	29.90	15.47	0.00	174.82	327.58			
TOTAL X2		439.34	59.80	30.94	0.00	349.64	655.16			
VILLA - TYPE - H (PROPOSED)										
a. GROUND FLOOR	RESI	135.24	11.32	4.47	0.00	0.00	124.65			
b. FIRST FLOOR	RESI	148.50	15.00	22.22	0.00	0.00	146.09			
c. SECOND FLOOR	RESI	58.15	18.89	0.00	0.00	0.00	77.04			
TOTAL		346.17	35.20	21.69	0.00	0.00	347.78			
VILLA - TYPE - I (PROPOSED)										
a. GROUND FLOOR	RESI	78.12	5.70	3.58	0.00	0.00	68.84			
b. FIRST FLOOR	RESI	88.73	11.14	8.24	0.00	0.00	69.35			
c. SECOND FLOOR	RESI	52.83	21.06	3.66	0.00	36.63	129.37			
TOTAL		219.68	27.98	15.48	0.00	176.22	327.58			
TOTAL X4		878.72	111.92	61.92	0.00	704.88	1310.32			
CLUB HOUSE (REVISED)										
a. LOWER GROUND FLOOR	RESI	51.45	17.92	0.00	73.13	0.00	0.00			
b. GROUND FLOOR	RESI	116.54	17.92	7.76	92.36	0.00	0.00			
TOTAL		208.59	35.84	7.76	165.79	0.00	0.00			
SECURITY CABIN										
a. GROUND FLOOR	RESI	6.00	0.00	0.00	0.00	0.00	6.00			
TOTAL		6.00	0.00	0.00	0.00	0.00	6.00			
TOTAL										
RESI		7537.94	1004.40	574.83	165.79	347.38	5786.05			

	PROJ. NO.	DRG. NO.	REV. NO.
	SA-AR.	SD -01 OF 04	01
NORTH	DATE	DRAWN BY	CKD. BY
	27 -10- 2023	m. de Souza	ashwin. P

TITLE :

**PROPOSED CONSTRUCTION OF
RESIDENTIAL VILLAS TYPE- A, D1,D2,D3,E,
VILLA TYPE-C 27 AND CLUB-HOUSE
(REVISED) OF APPROVED RESIDENTIAL
PROJECT AND PROPOSED VILLA TYPE-F
, G, H, I, J IN AMALGAMATED PLOT
BEARING SURVEY NO.262 / 20 & 262 / 25,
SITUATED AT TVIM VILLAGE
BARDEZ-GO.A. FOR M/s K K BUILDERS &
KISHOR KASHINATH MHATRE ALIAS
KISHORE KASHINATH MATHRE**

PROJECT ARCHITECT

ASHWINIKUMAR PRABHU

studio Arche'type

architecture + interiors

Office No-2, First Floor, Alcon chambers, D.B road, Panajim, Goa-INDIA
Ph.no-0091-0832-2421800. E-mail-studioarchetype@gmail.com

E-mail-studioarchetype@gmail.com

E-mail-studioarchetype@gmail.com