


SITE PLAN SHOWING AREA TO BE CONVERTED FROM AGRICULTURAL TO NON-AGRICULTURAL IN SURVEY NO. 302/1 AT PRIOL VILLAGE OF PONDA TALUKA.



SCALE 1: 500

AREA STATEMENT

TOTAL PLOT AREA	— 1375.00sq.m
AREA ALREADY SOLD	— 200.00sq.m
REMAINING PLOT AREA	— 1175.00sq.m
AREA OF EXISTING STRUCTURES	— 343.00sq.m
AREA TO BE CONVERTED	— 832.00sq.m

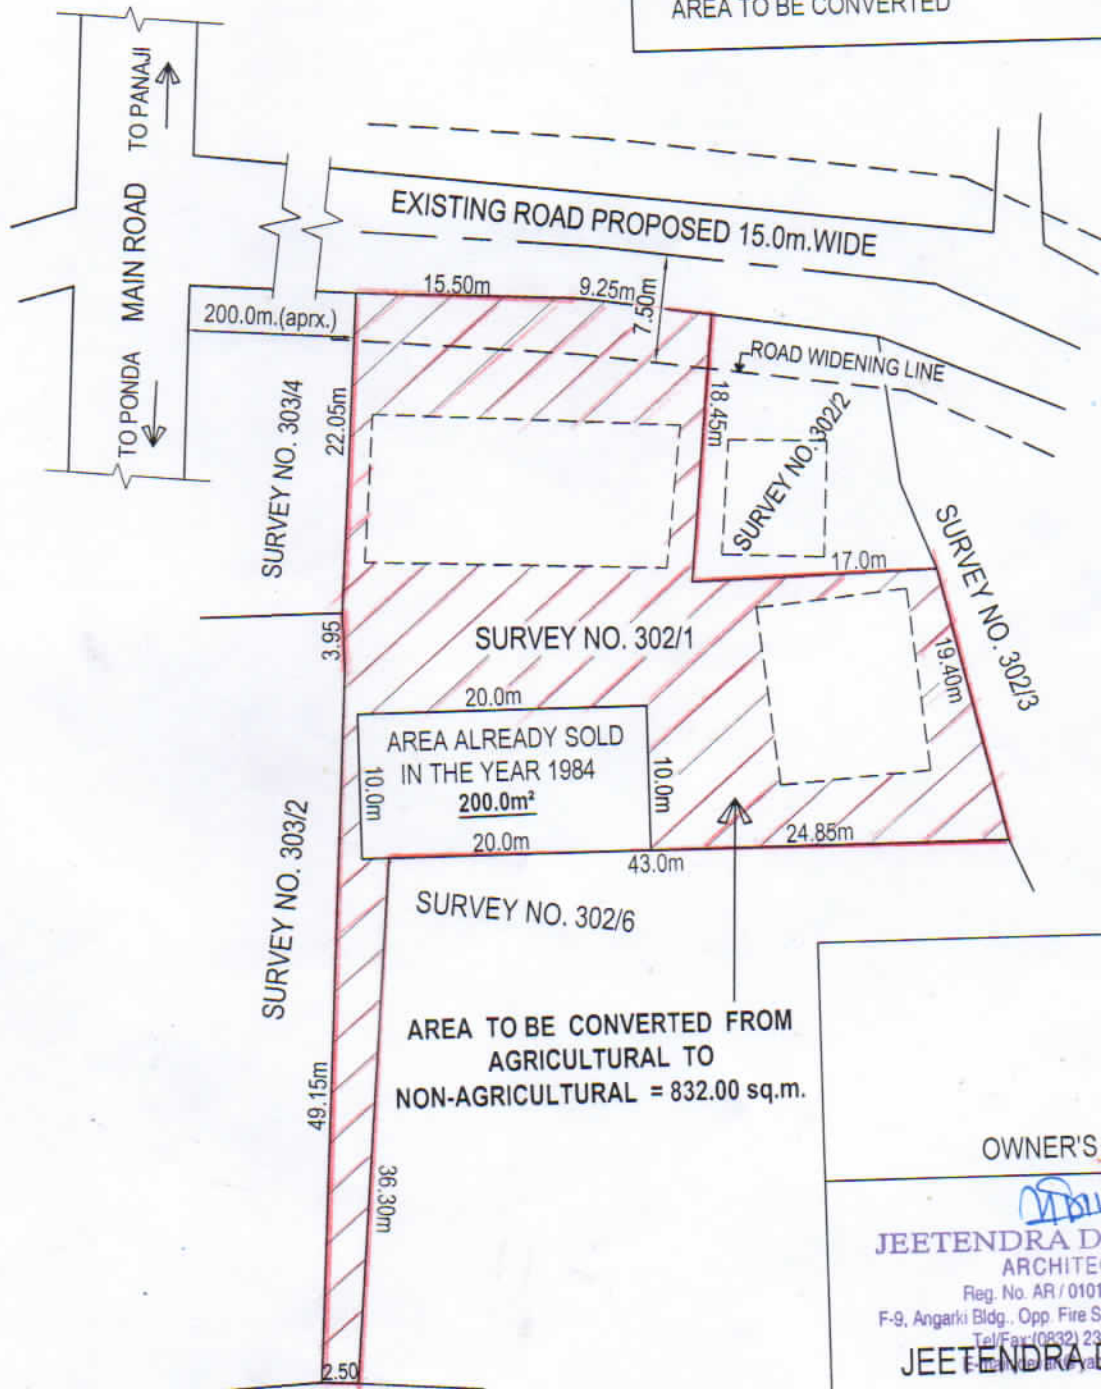

SITE PLAN

SCALE 1: 500

OWNER'S SIGN.

JEETENDRA D. DEVAI
ARCHITECT

Reg. No. AR / 0101 / 2010

F-9, Angarki Bldg., Opp. Fire Station, Ponda-GOA

Tel/Fax: (0832) 2314566
E-mail: jeetendra@rediffmail.com

JEETENDRA D. DEVARI

'ARCHITECT'

F-9, ANGARKI BUILDING,

OPPOSITE FIRE STATION

PONDA - GOA. TEL / FAX : 2314566

DRN. SANJAY NAIK

JOB NO. 782 / 2017

DATE: 05/ 10/ 2017

DRG. NO. 01