


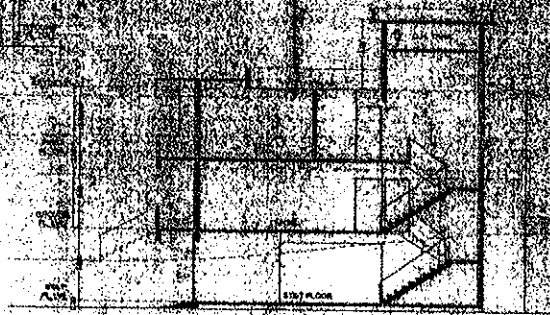


SECTION B'B'
SCALE 1:100


AREA DIAGRAMS & AREA CALCULATION

TYPE	NO	AREA	TOTAL
ST	1	1.70	1.70
ST	2	1.70	3.40
ST	3	1.70	5.10
ST	306	1.70	520.20
ST	307		


Approved with condition via
L No.: TFB/2492/TCP
[Signature]
Town Planning Officer
Dept. of Gen. Admin.

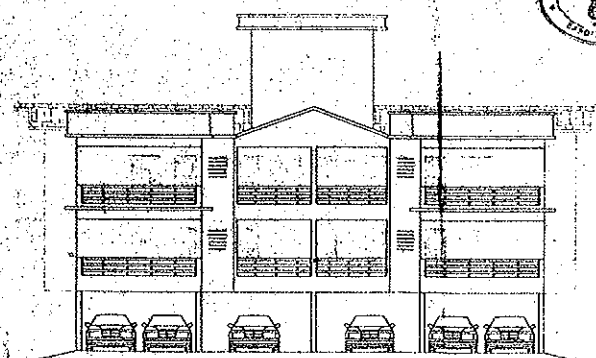

NORTH SIDE ELEVATION
SCALE 1:100

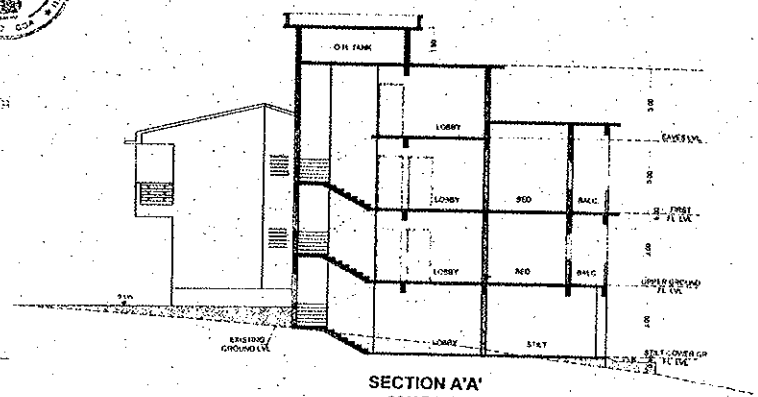

SECTION A'A'
SCALE 1:100

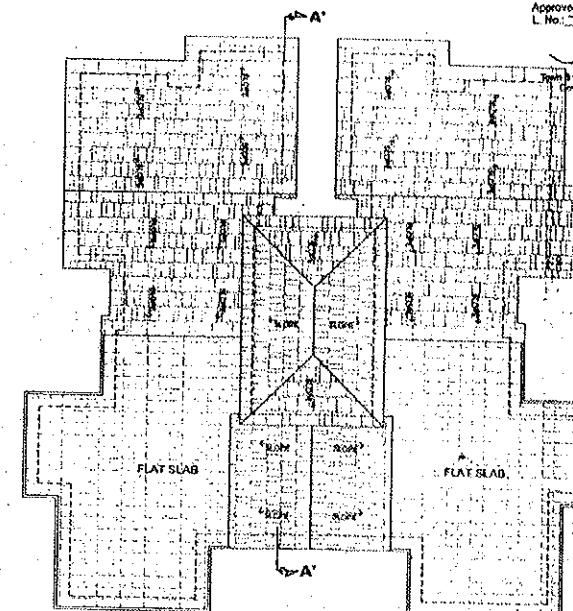


ROOF PLAN
SCALE 1:100

SCHEDULE OF OPENINGS


TYPE	SIZE	ALL HT.	INTER HT.	REMARKS
O1	1.00 x 2.15	-	2.15	FOLDING DOOR.
O2	0.90 x 2.15	-	2.15	7 W. DOOR
O3	0.78 x 2.15	-	2.15	TWIFLUSH DOOR
W	1.20 x 1.25	0.90	2.15	AL SLIDING
W1	1.50 x 1.25	0.90	2.15	AL SLIDING
V1	0.80 x 1.00	1.15	2.15	GLASS FROST LOW

CONTRACTOR TO VERIFY ALL DIMENSIONS ON SITE BEFORE COMMENCING WORK. FIGURED DIMENSIONS GIVEN ARE TO BE TAKEN IN PREFERENCE TO SCALING.


COPYRIGHT OF DESIGNS SHOWN HERE ON IS RETAINED BY THIS OFFICE. AUTHORITY IS REQUIRED FOR ANY REPRODUCTION. ALL DIMENSIONS ARE IN METRES UNLESS OTHERWISE SPECIFIED.

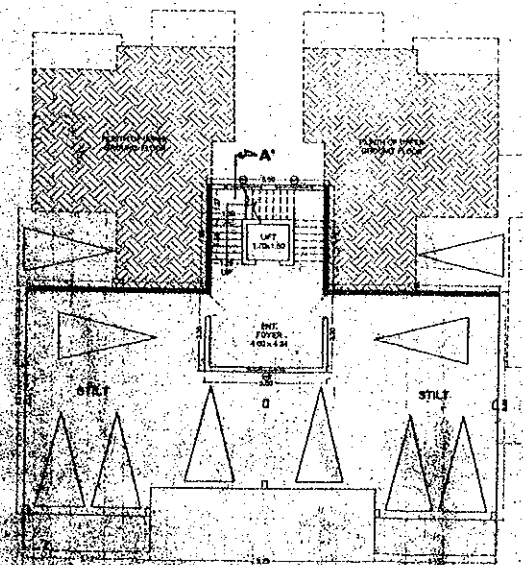

STILT TOWER GROUND FLOOR PLAN
SCALE 1:100

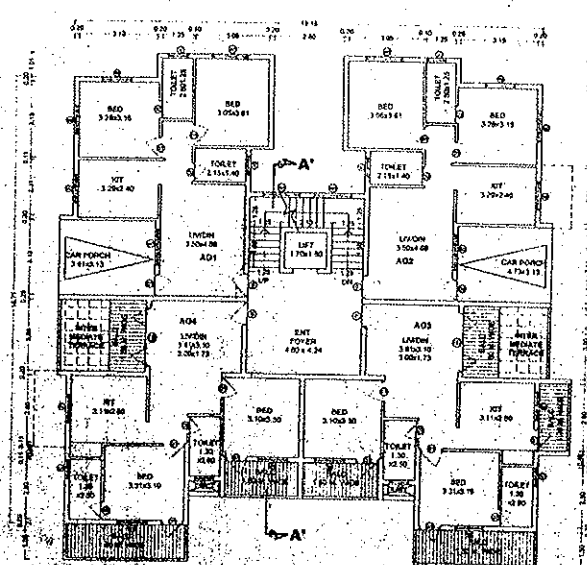

UPPER GROUND FLOOR PLAN
SCALE 1:100

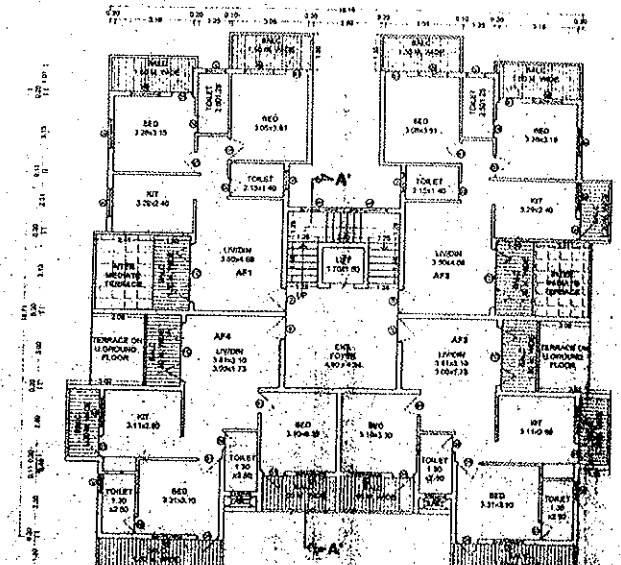

FIRST FLOOR PLAN
SCALE 1:100

DATE	ISSUED TO	AMENDMENT

DESIGN CONSULTANTS

MR. SANDESH K. PRADHU CHODURKAR
NEEV CONSULTANTS
ARCHITECTS & ENGINEERS

F-4 BUCKLE-A-1 JUNE COMETZ SEVERAL MILES SW. RICE, MS. 2-10

OWNER

MA. RUSHABH DEVELOPERS

PARTICULARS

PLANS OF PROPOSED RESIDENTIAL VILLAS &
APARTMENT BUILDING ON LAND BEARING S.
NO. 218/1 & 2, OF VILLAGE SOCORRO, TALUKA
BARDEZ GOA.

DRAWING TITLE
APARTMENT BLOCK A
FLOOR PLANS, ROOF PLAN, SECTIONS
ELEVATIONS, AREA DIAGRAMS AND
CALCULATIONS, SITE PLAN AND
LOCATION PLAN

SCALE 1:100 1:500

DATE 12-05-2015


DRAYER	1000
--------	------

1952




406

AREA DIAGRAMS & AREA CALCULATION

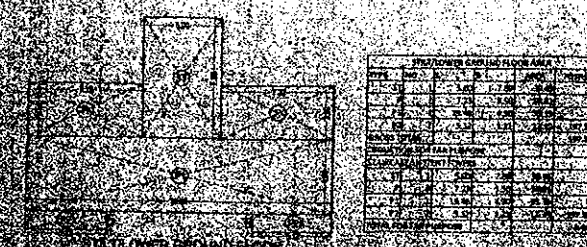


DATA OVER BEGINNING

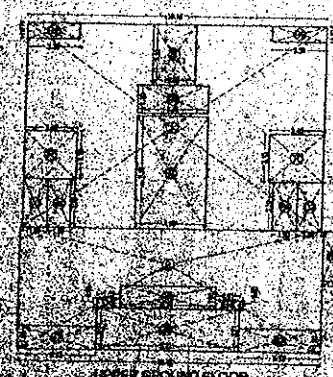

UPPER GROUND FLOOR

UPPER SURROUND FLOOR AREA					
TYPE	NO	A	B	C	TOTAL
1	1	55.00	23.33	285.25	
2	1	1.00	1.75	2.00	
3	1	1.00	1.75	2.00	
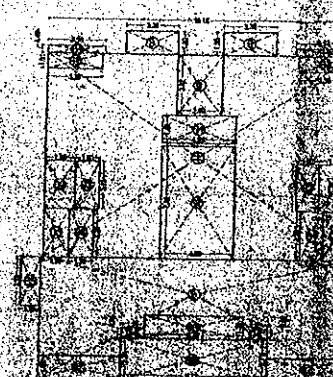

First Floor

1975-1976 (Cont.)					
STL	NO	NO	NO	NO	TOTL
1	1	1	1	1	1
2	2	2	2	2	2
3	3	3	3	3	3
100	100	100	100	100	100