


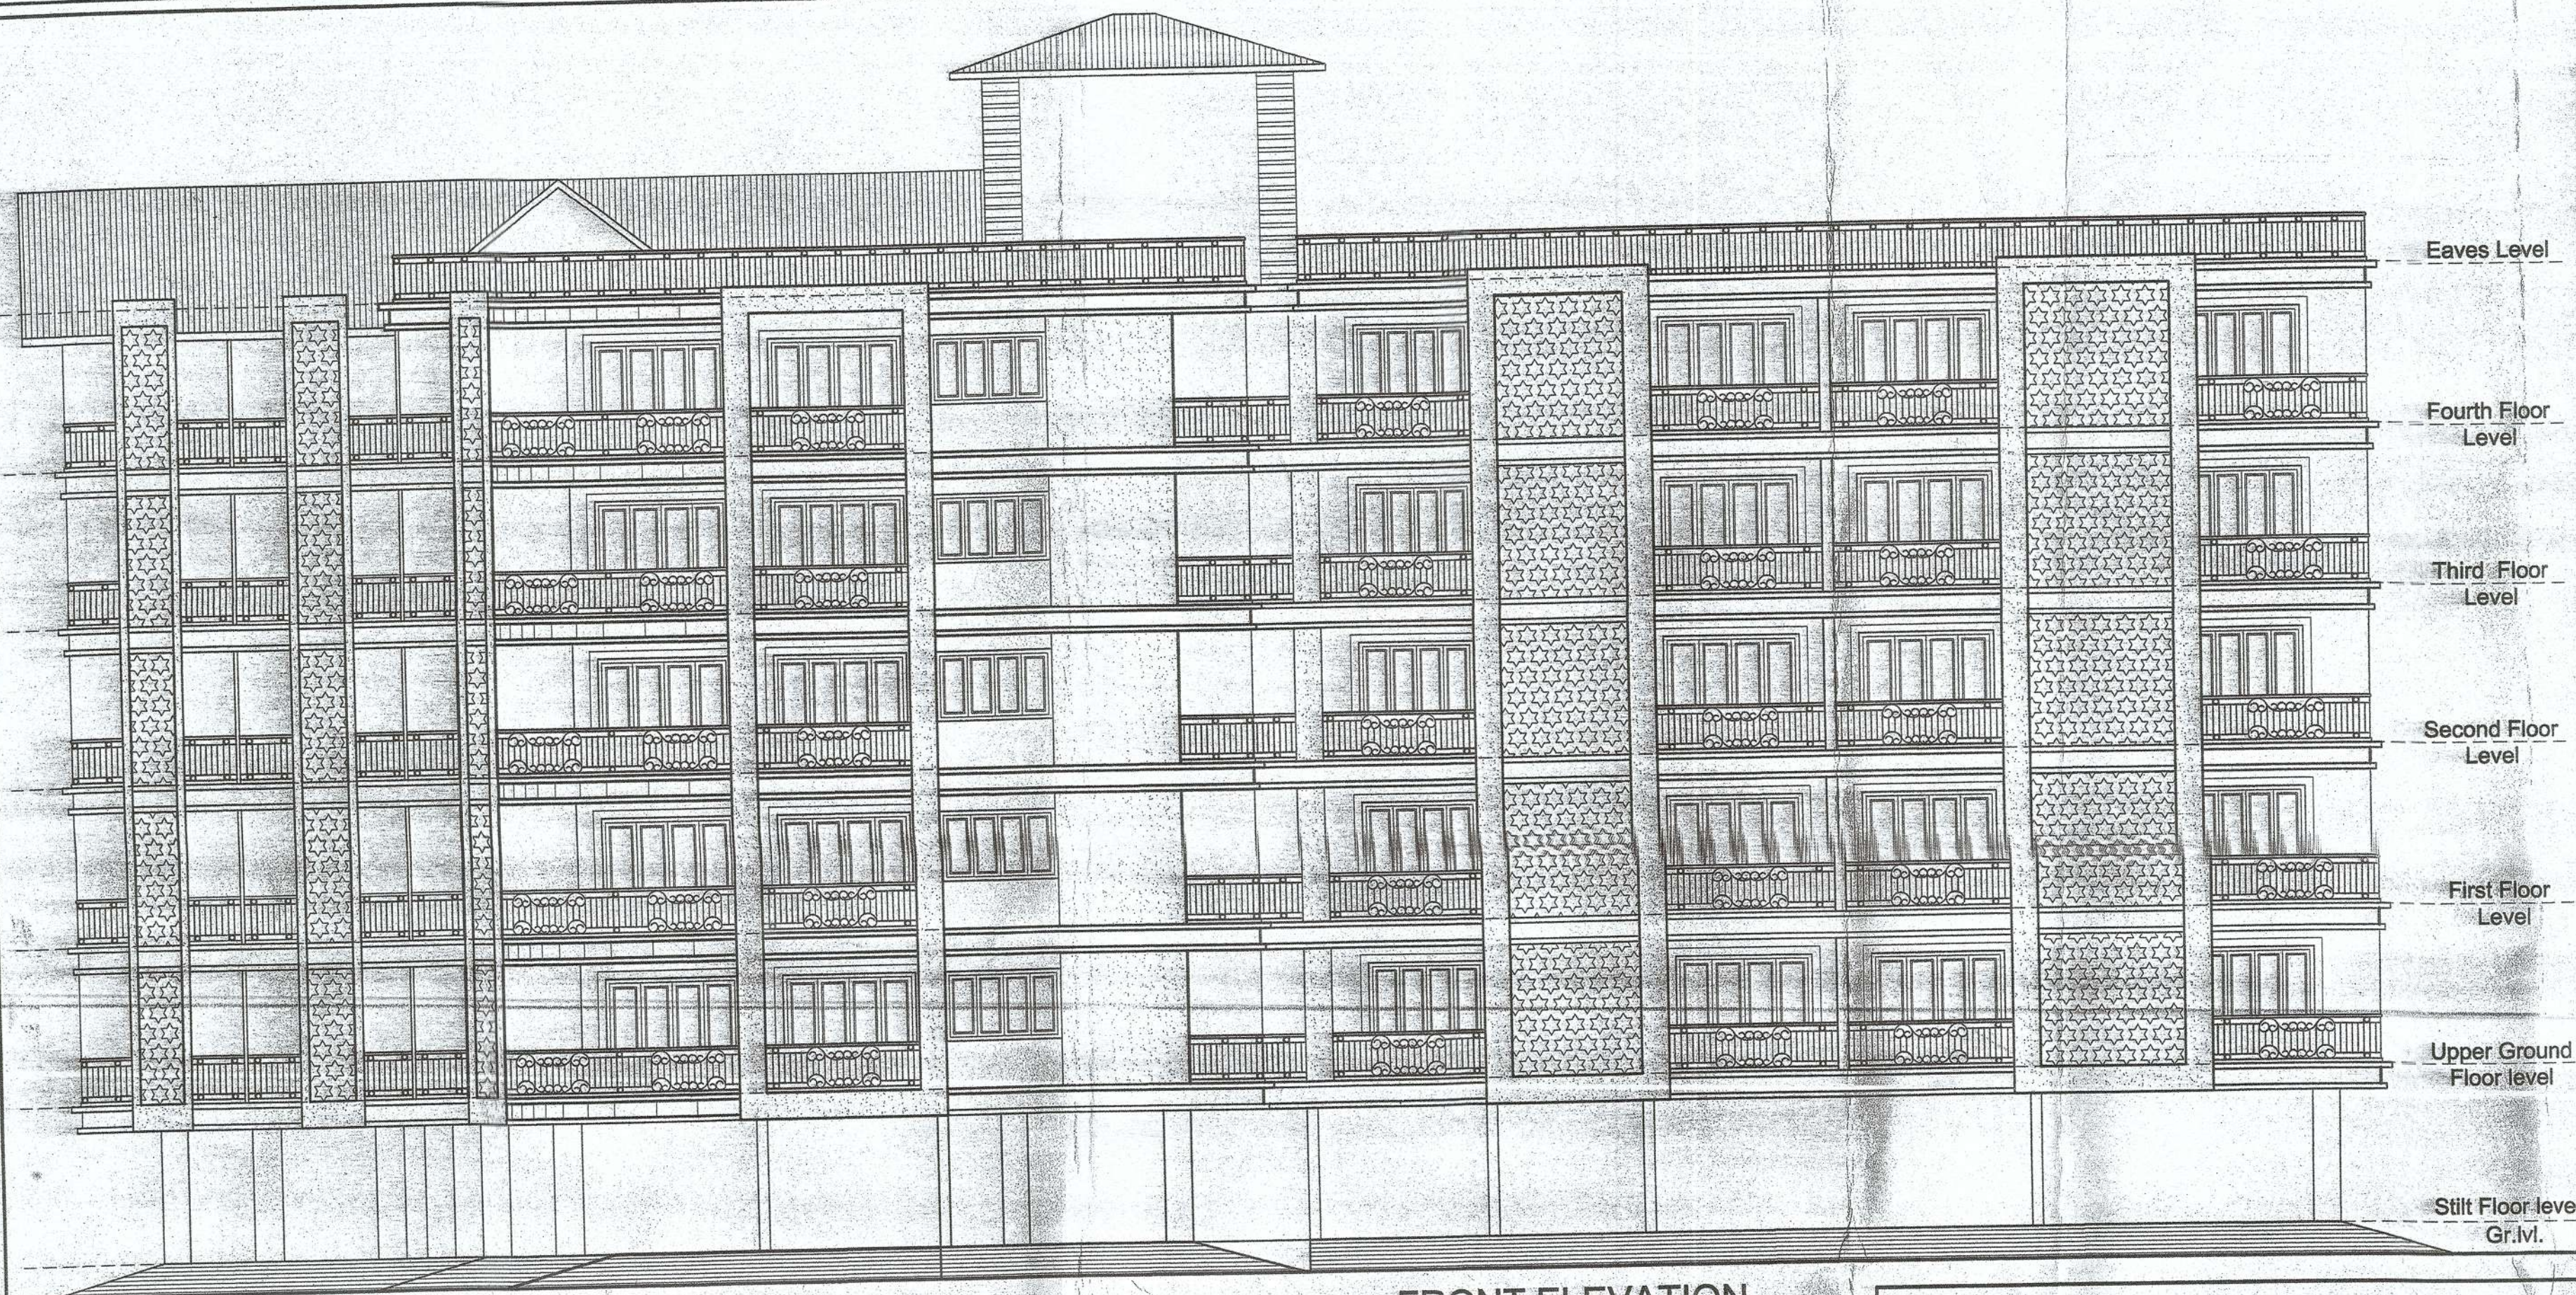
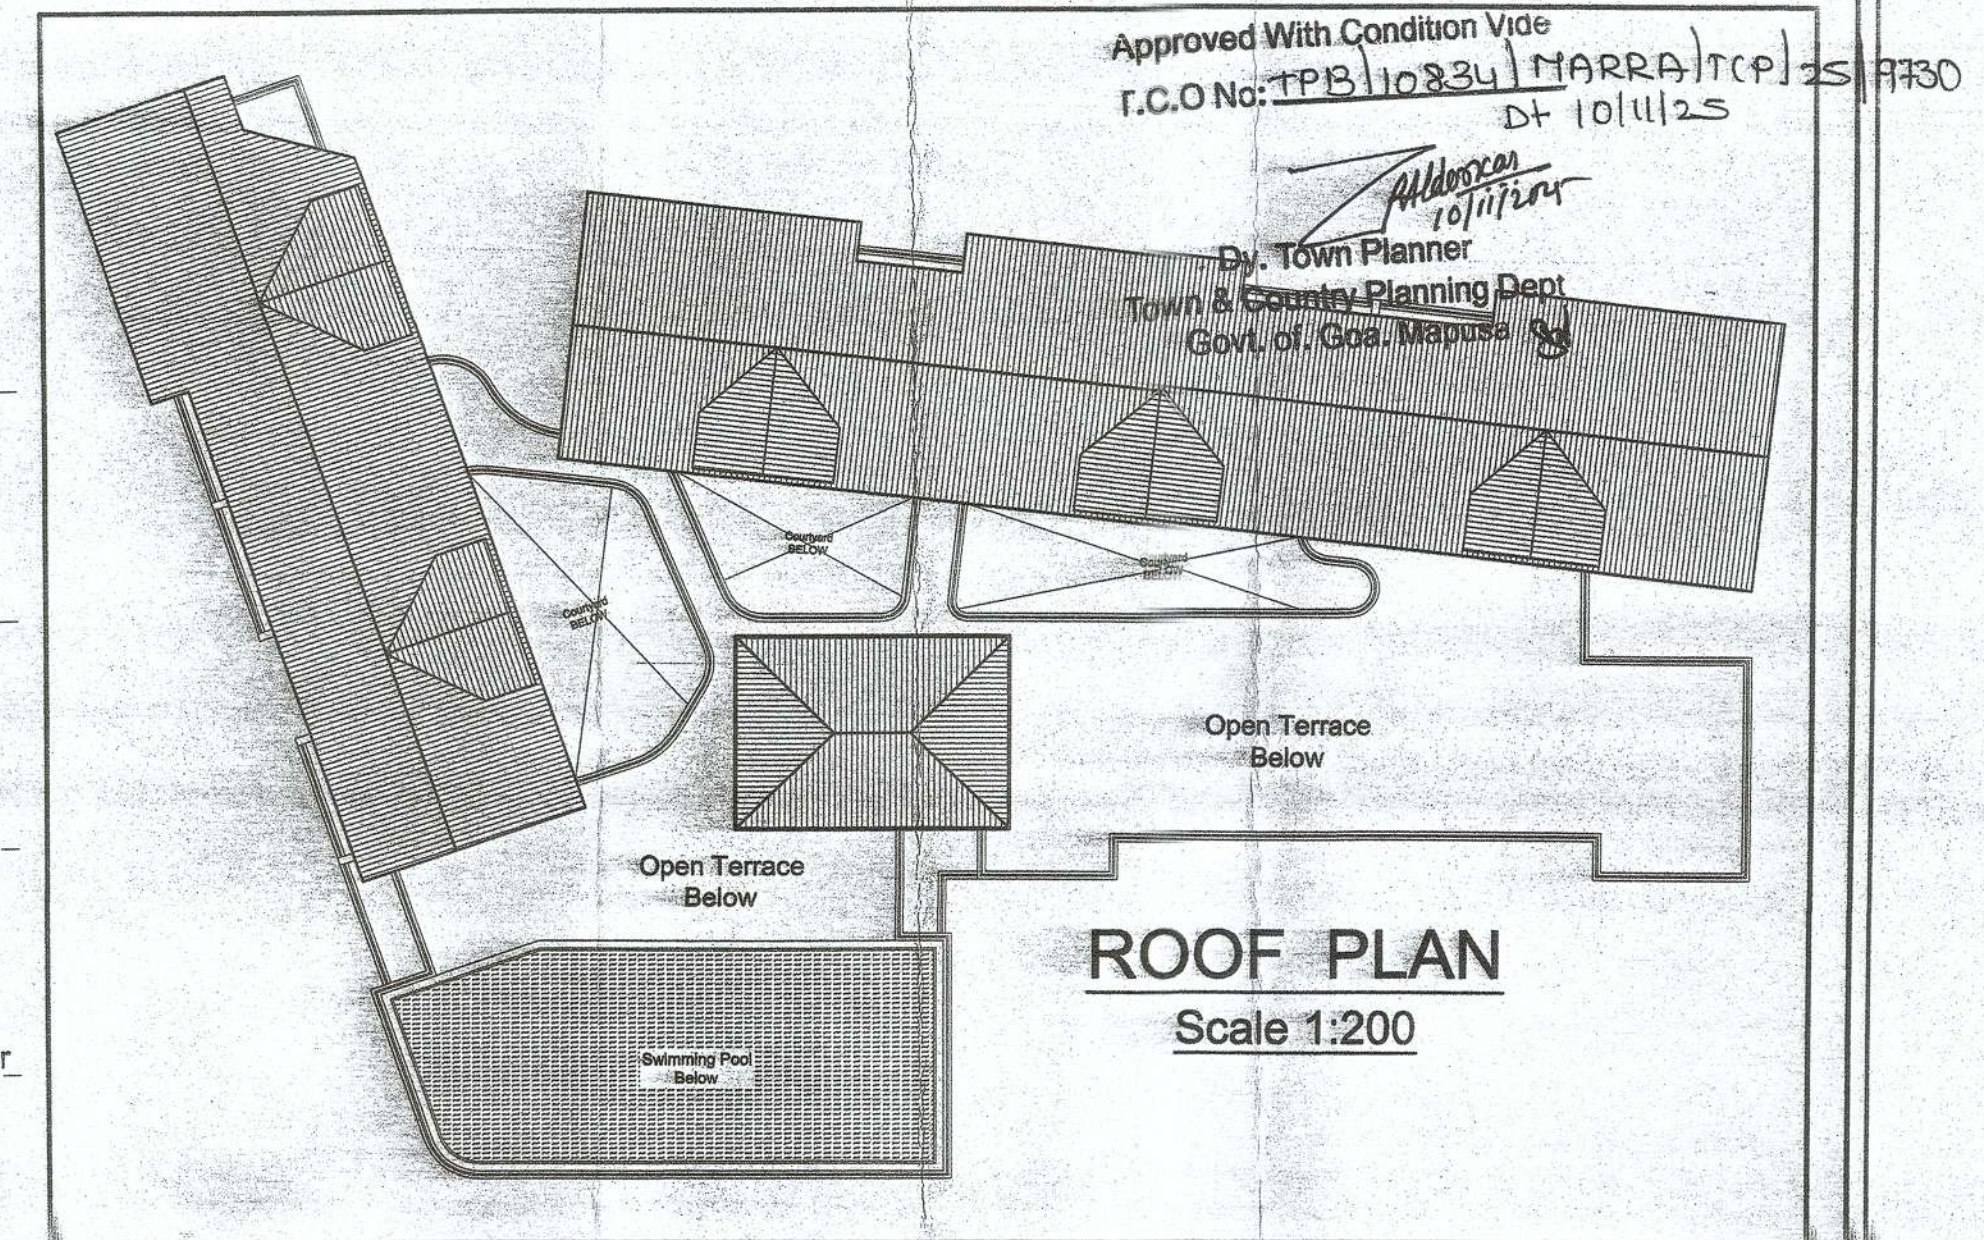


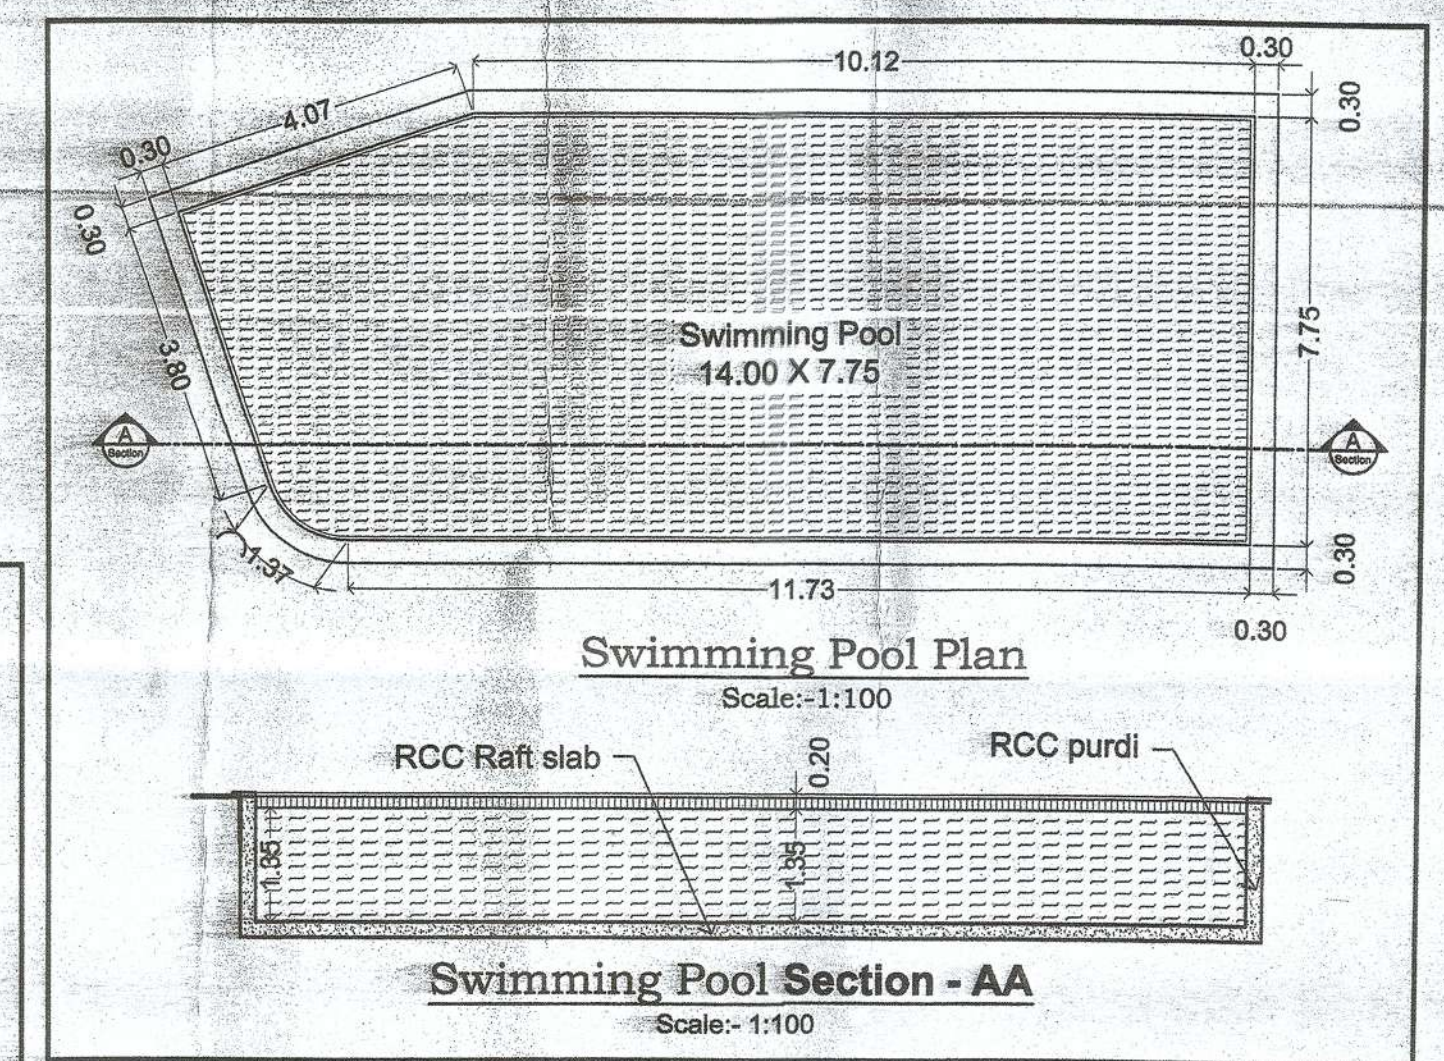

FRONT ELEVATION

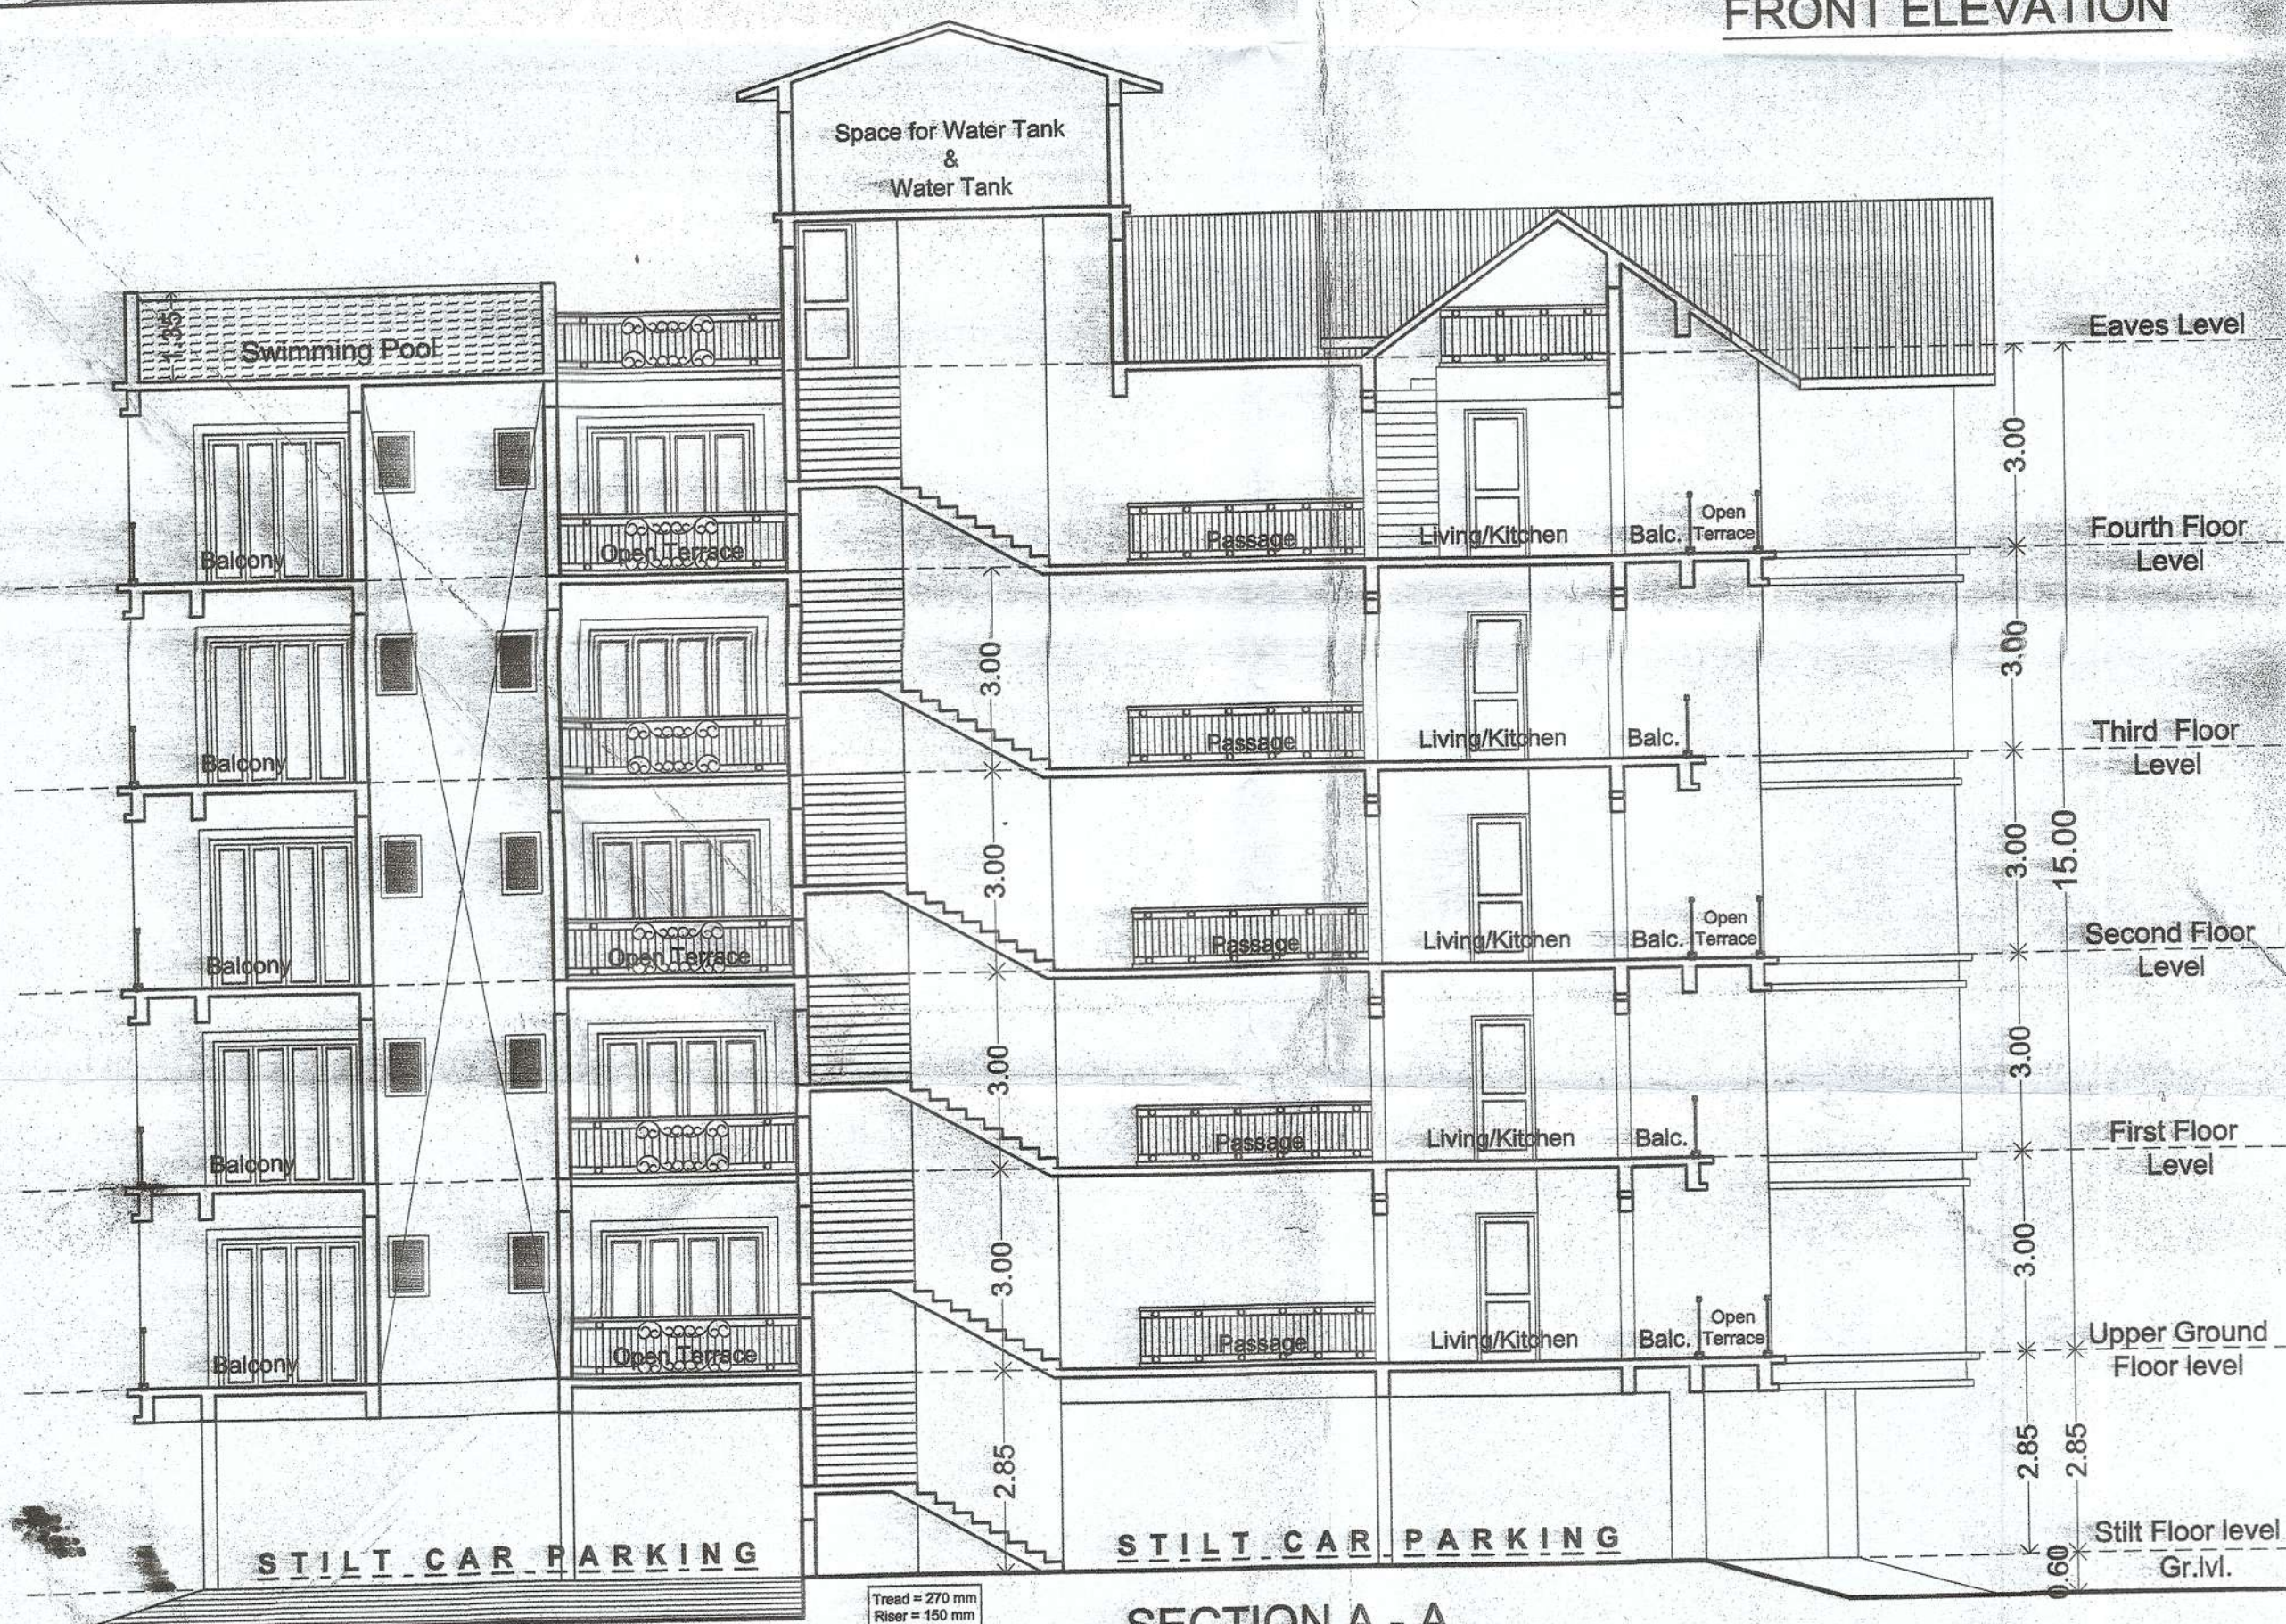

SECTION A - A

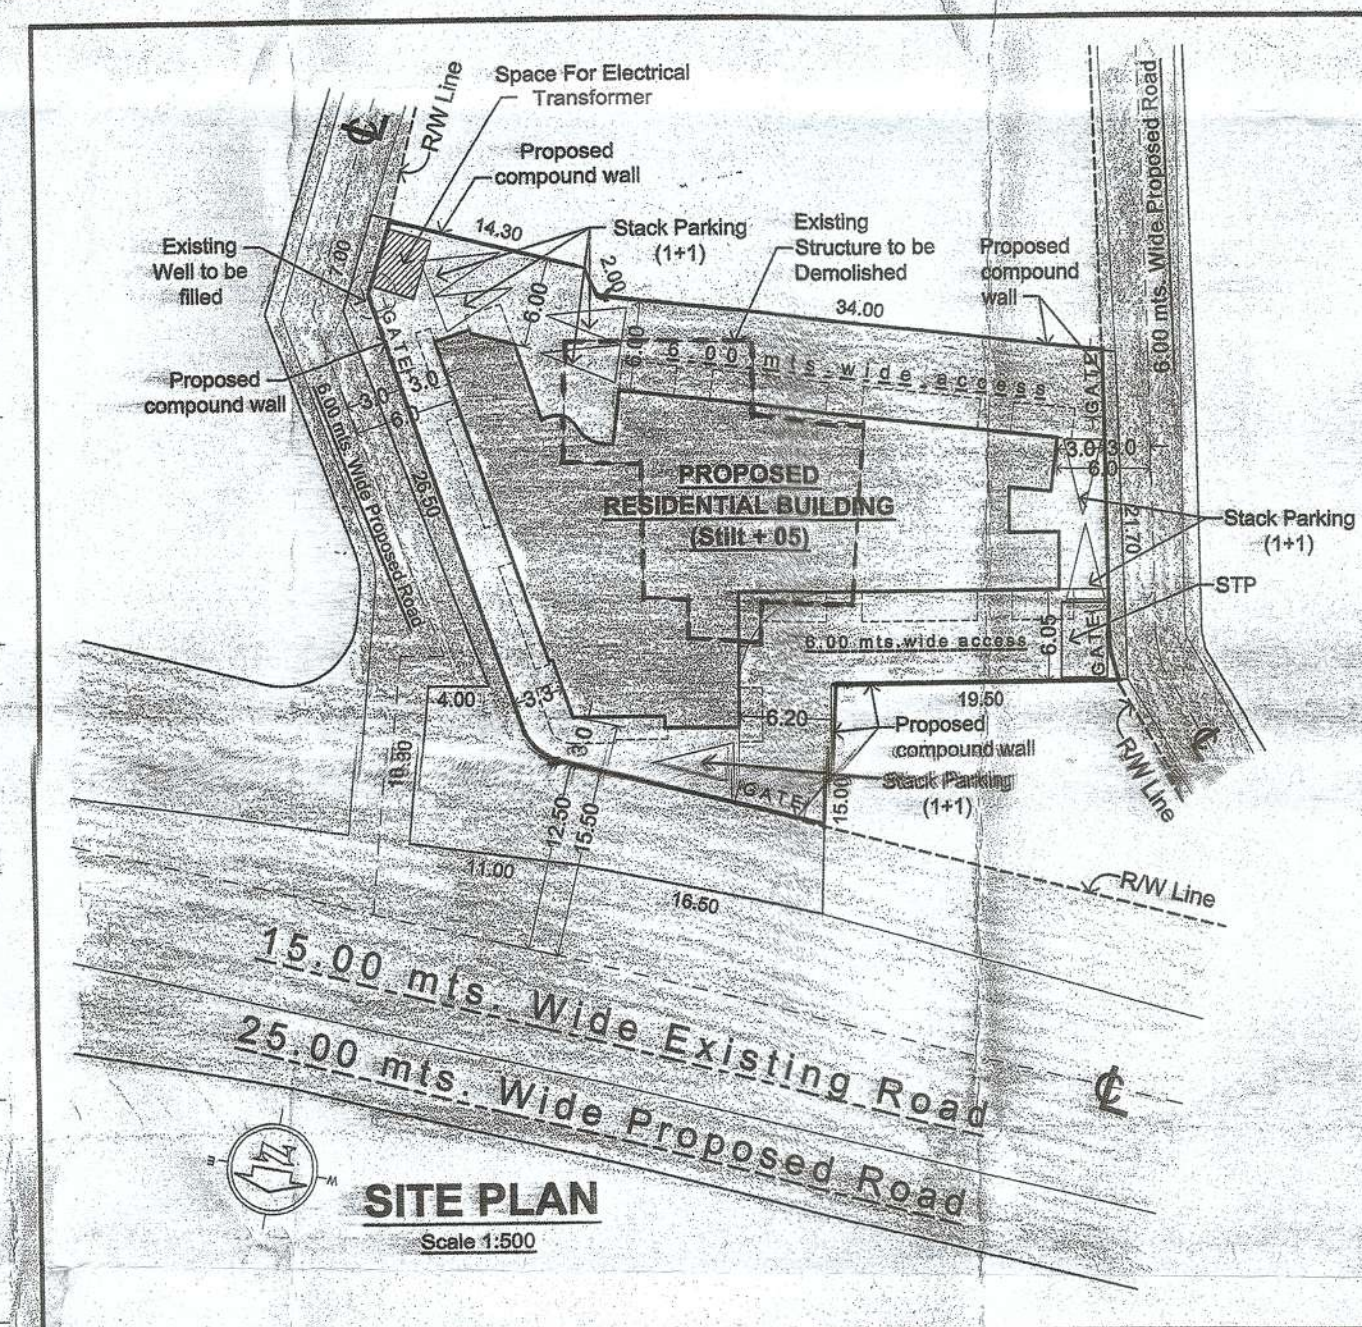

PROJECT: Proposed amalgamation of plots, Construction of Residential Building, Swimming Pool & Compound Wall		
LOCATION: Marra Pilerne, Bardez Goa		
CLIENT: M/S TK Horizon Infra		
TITLE: PLANS, ELEVATION, SECTION & SITE PLAN		
STATUS: SUBMISSION DRAWINGS (For approval only)		
NORTH: 	DRAWN: Santoshi	SCALE: 1:100, 1:200 & 1:500
	CHECKED: Prashant	DRAWING NUMBER: 02
	DATE: 15th October 2025	
THIS DRAWING IS THE PROPERTY OF Prashant Gaonkar AND THEIR CONSULTANTS AND NOT TO BE USED OR COPIED WITHOUT THEIR PERMISSION.		

Owner's signature

Architect's signature

Proposed amalgamation of plots, Construction of Residential Building, Swimming Pool & Compound Wall for M/S TK Horizon Infra in property bearing Survey No. 35/4-C & 35/2 at Marra Pilerne, Bardez, Goa.