




ELEVATION - 'A'
Scale:- 1:100




SECTION AA'
Scale:- 1:100



SECTION BB'
Scale:- 1:100

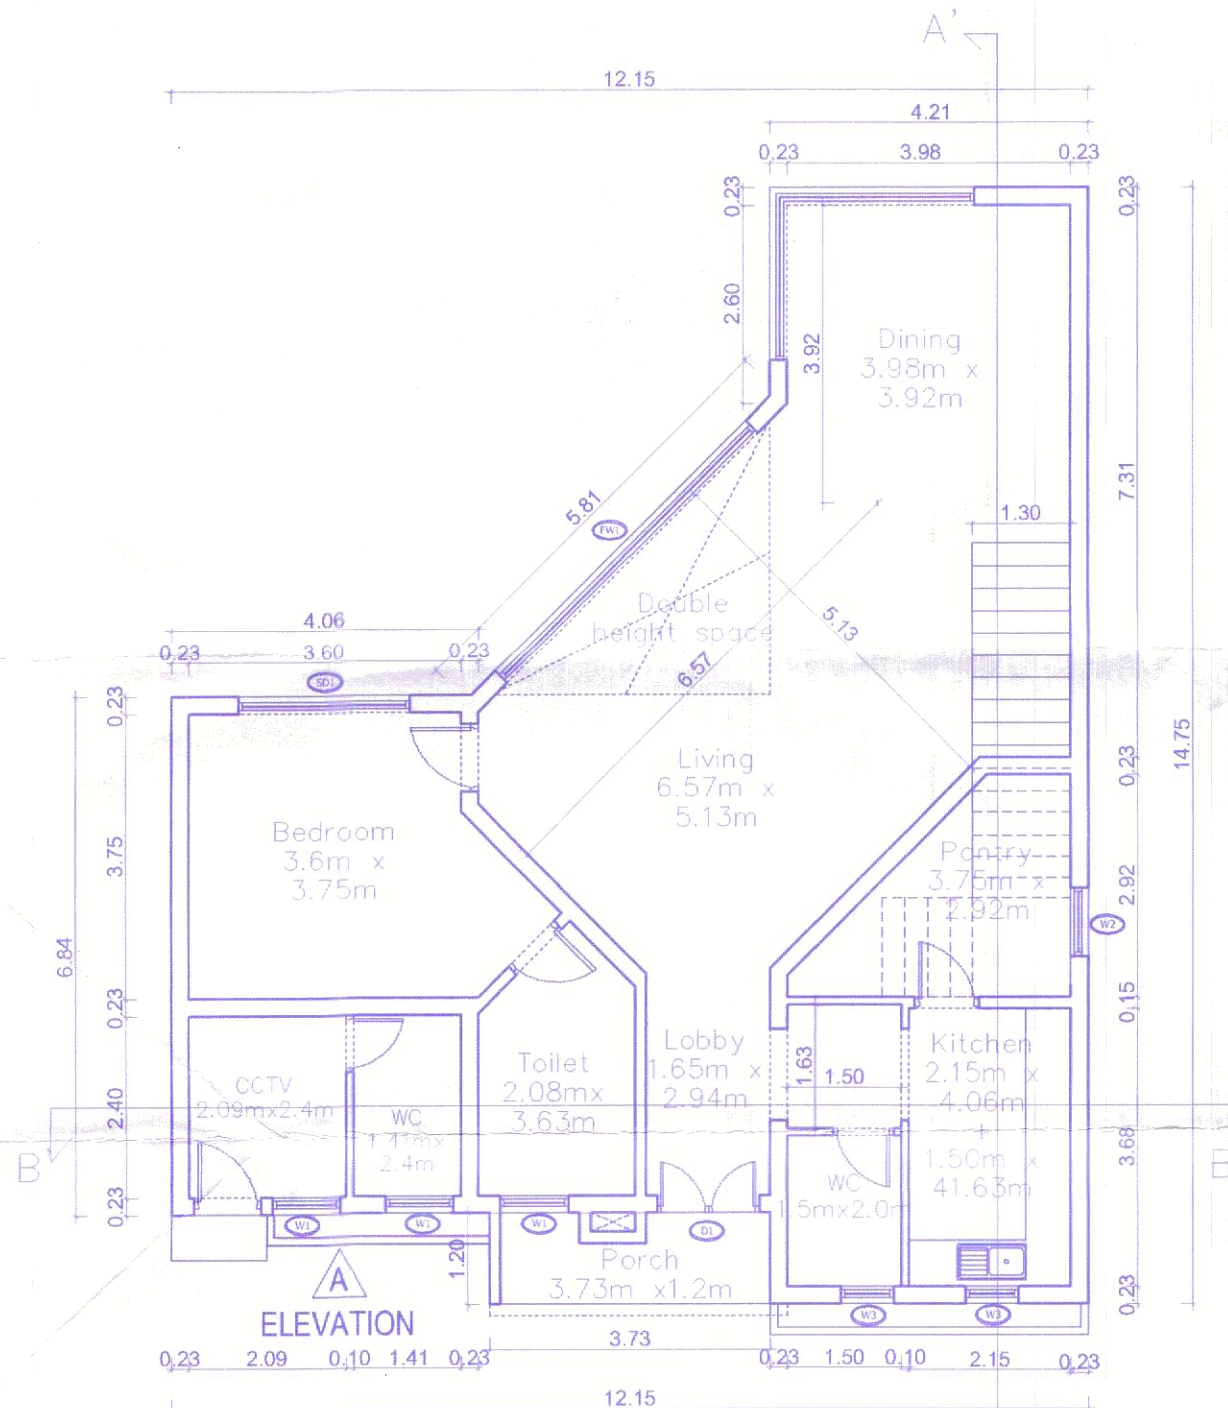

GROUND FLOOR PLAN
Scale:- 1:100

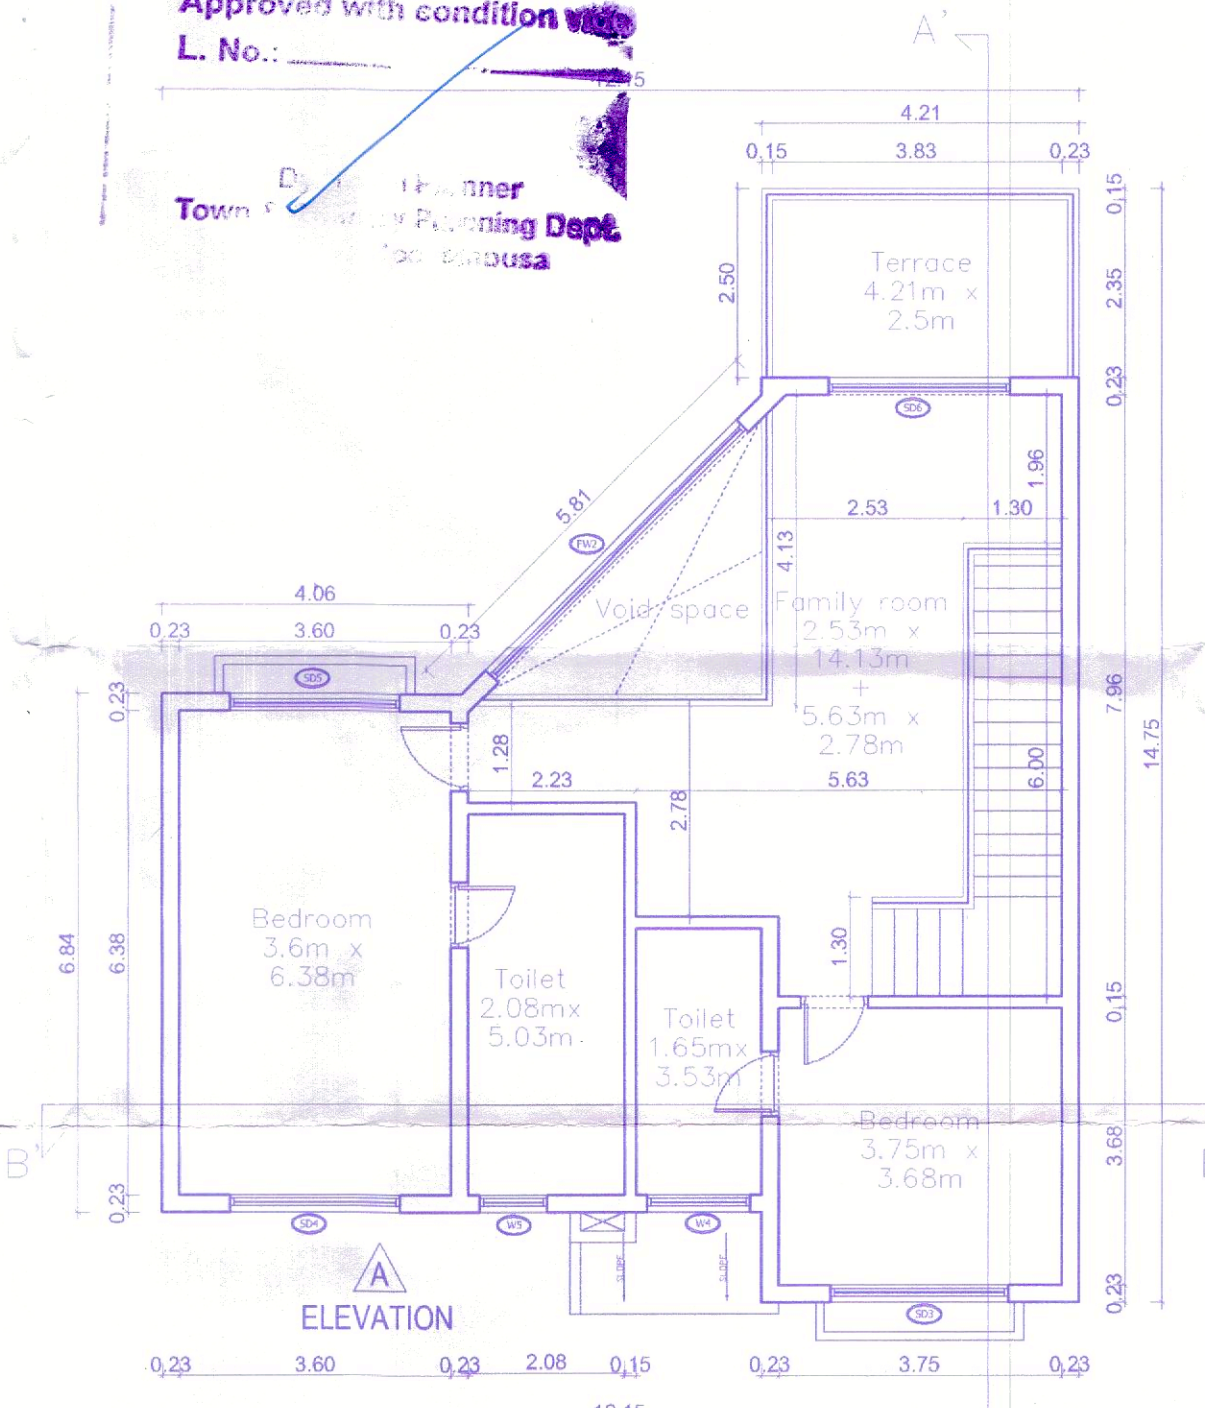

FIRST FLOOR PLAN
Scale:- 1:100


Approved with condition vide
L. No.: 718/5931/ANJ/01/2022/5795
Dated 19/10/2022
Dy. Town Planner
Town & Country Planning Dept.
Govt. of Goa, Mapusa




Permission granted under
No. VP/ANJ - CAI/3472
Dated 25/12/2022
Secretary
V.P. ANJUNA - CAISUA

ROOF PLAN
Scale:- 1:100

DOOR / WINDOW SCHEDULE ALL VILLA'S						
S.NO	DOOR & WIN. NO.	LOCATION	SILL	LINTEL	SIZE (H.O.B.)	REMARKS
1	01	MAIN DOOR	00	2650	1350 X 2650	01
2	02	STAFF QUARTER'S DOOR	00	2650	850 X 2650	01
3	03	BEDROOM - 01	00	3195 (H.O.B.)	2250 X 3195	01
4	04	DINING AREA	00	3195 (H.O.B.)	2585 X 3195	01
5	05	LOUNGE AREA	00	2400 (H.O.B.)	2400 X 2400	01
6	06	BEDROOM - 02	300	2625 (H.O.B.)	2250 X 2325	01
7	07	BEDROOM - 03	300	2625	2250 X 2325	01
8	08	BEDROOM - 03	300	2625	2250 X 2325	01
9	09	TOILET - 01	1200	2650	750 X 1450	01
10	10	KITCHEN	1200	2650	700 X 1450	02
11	11	STORE/UTILITY ONLY	1200	2650	800 X 1400	01
12	12	STAFF TOILET AND STAFF QUARTER	1200	2650	900 X 1450	02
13	13	TOILET - 02	300	2625	1350 X 2325	01
14	14	TOILET - 03	300	2625	900 X 2325	01
15	15	LIVING ROOM	00	3145 (H.O.B.)	4725 X 3145	01
16	16	DOUBLE HEIGHT AREA	00	8118 (H.O.B.)	4725 X 8118	01

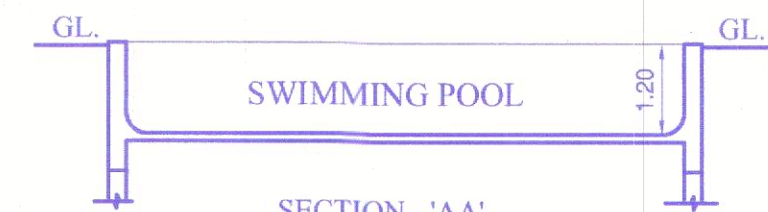

SECTION - 'AA'
SCALE - 1:100

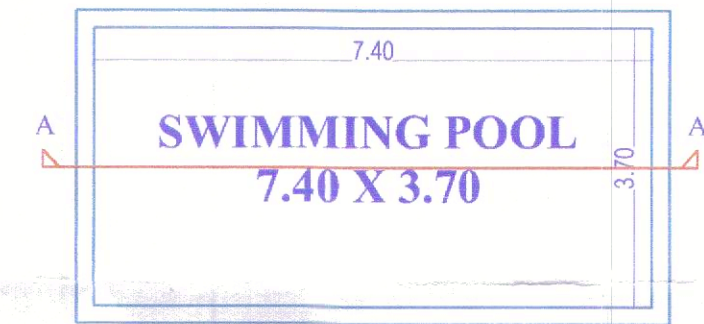

PLAN
SCALE - 1:100

PROJECT TITLE:
REVISED PLANS FOR PROPOSED CONSTRUCTION OF
RESIDENTIAL UNITS, SWIMMING POOL & COMPOUND
WALL ON AMALGAMATED PLOT BEARING SY. NOS.
199/3, 4 & 5 SITUATED AT ANJUNA VILLAGE, BARDEZ
TALUKA, GOA.

FOR- VIANAAR INFRA LLP.

SUBMISSION DRAWING SHEET NO. 2

OWNER'S SIGN

CONSULTANT SIGN

PARESH GAITONDE
BECH (II) AMJE FIV
CHARTERED ENGINEER
T.C.P. Reg. No. 1900370110