


VILLA-B 01, 02, 03, 04, 05, 06, 07, 08, 09, 10 (10)
VILLA-C 04, 05, 06, 07 (04)

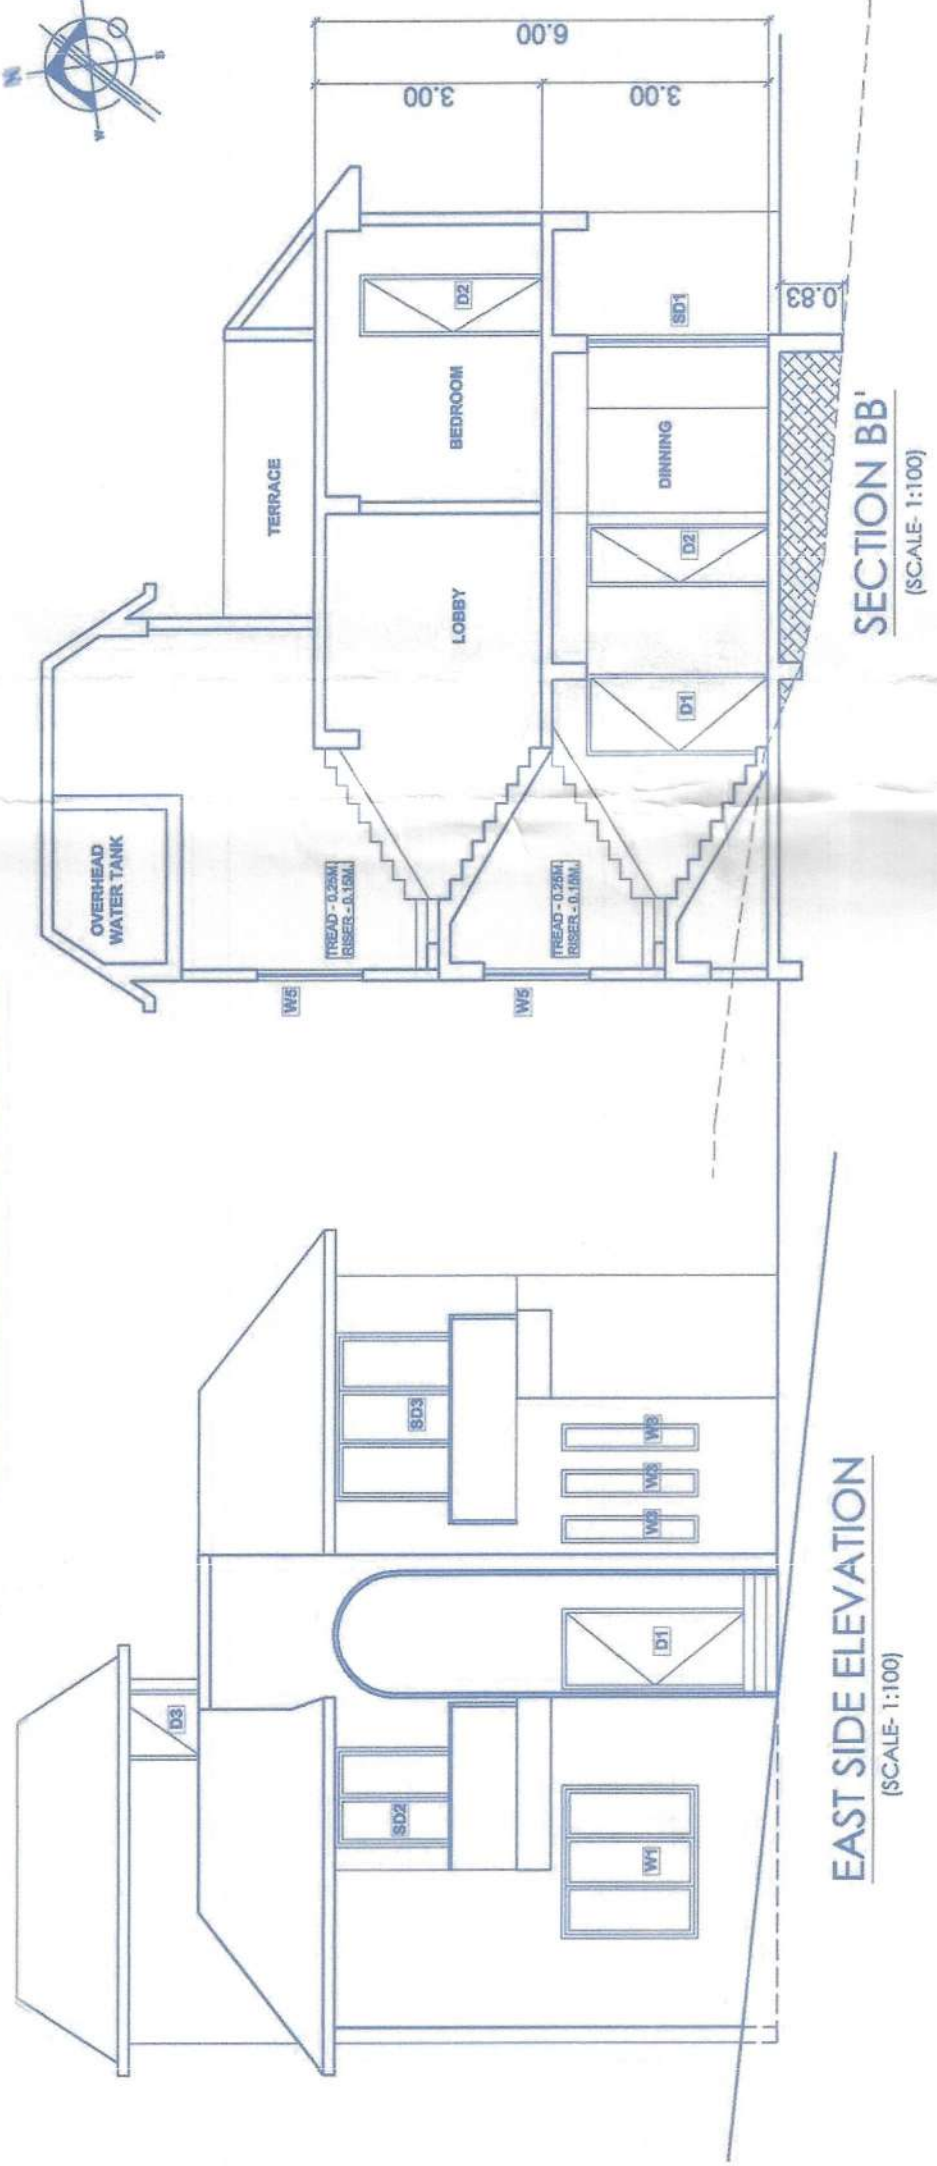

EAST SIDE ELEVATION
(SCALE: 1:100)

DOOR & WINDOW SCHEDULE

DOOR		S.N.	TYPE	SIZE	SILL LVL.	UNTEL LVL.
1	D1	1	D1	1.05 X 2.40	-	2.40
2	D2	2	D2	0.80 X 2.40	-	2.40
3	D3	3	D3	0.80 X 2.40	-	2.40
4	D4	4	D4	2.50 X 2.40	-	2.40
5	D5	5	D5	1.50 X 2.40	-	2.40
6	D6	6	D6	2.50 X 2.40	-	2.40
WINDOWS		S.N.	TYPE	SIZE	SILL LVL.	UNTEL LVL.
1	W1	1	W1	0.60 X 0.80	1.50	2.40
2	W2	2	W2	0.60 X 0.80	0.60	2.40
3	W3	3	W3	0.30 X 1.60	0.60	2.40
4	W4	4	W4	0.30 X 1.60	0.60	2.40
5	W5	5	W5	1.20 X 1.35	1.05	2.40
6	W6	6	W6	1.20 X 1.40	1.00	2.40

VILLA - A-09		SWIMMING POOL AREA = 18.75 SQ.M			
FLOOR	USE	TOTAL BUA (M2)	STAIR	VER/BAL LOBBY TERRACE	NET FLOOR AREA
GROUND FLOOR	RES.	108.08	0.00	4.55	112.63
FIRST FLOOR	RES.	113.53	0.00	5.01	118.54
TOTAL FOR 1 VILLA		221.61	0.00	9.56	231.17

VILLA-A13		SWIMMING POOL AREA = 18.75 SQ.M			
FLOOR	USE	TOTAL BUA (M2)	STAIR	VER/BAL LOBBY TERRACE	NET FLOOR AREA
GROUND FLOOR	RES.	101.92	0.00	5.46	107.38
FIRST FLOOR	RES.	120.16	0.00	11.48	131.64
TOTAL FOR 1 VILLA		222.08	0.00	16.94	238.02

VILLA - A15		SWIMMING POOL AREA = 19.29 SQ.M			
FLOOR	USE	TOTAL BUA (M2)	STAIR	VER/BAL LOBBY TERRACE	NET FLOOR AREA
GROUND FLOOR	RES.	110.05	0.00	5.48	115.53
FIRST FLOOR	RES.	118.38	0.00	11.27	129.65
TOTAL FOR 1 VILLA		228.43	0.00	16.75	246.18

VILLA - C03		SWIMMING POOL AREA = 18.75 SQ.M			
FLOOR	USE	TOTAL BUA (M2)	STAIR	VER/BAL LOBBY TERRACE	NET FLOOR AREA
GROUND FLOOR	RES.	103.71	0.00	9.08	112.79
FIRST FLOOR	RES.	116.27	0.00	13.62	129.89
TOTAL FOR 1 VILLA		219.98	0.00	22.70	242.68

CLUB HOUSE

FLOOR	USE	TOTAL BUA (M2)	STAIR	LIFT	PARK	VER/BAL LOBBY TERRACE	NET FLOOR AREA
BASEMENT FLOOR	SEMI-PUBLIC	160.88	16.44	4.83	111.53	0.00	293.68
GROUND FLOOR	SEMI-PUBLIC	160.88	14.52	4.83	0.00	21.06	181.29
FIRST FLOOR	SEMI-PUBLIC	148.56	14.52	4.83	0.00	18.76	186.67
TOTAL		469.32	45.48	14.49	111.53	39.82	661.64

VILLA - C08		SWIMMING POOL AREA = 18.75 SQ.M			
FLOOR	USE	TOTAL BUA (M2)	PARKING VERBAL	AREA USE FROM FAR VERBAL	NET FLOOR AREA
BASEMENT FLOOR	RES.	43.95	20.38	0.00	21.71
GROUND FLOOR	RES.	111.68	0.00	20.57	26.92
FIRST FLOOR	RES.	110.31	0.00	16.08	31.06
TOTAL FOR 1 VILLA		265.94	20.36	36.63	78.69

VILLA - C02 ✓		SWIMMING POOL AREA = 18.00 SQ.M				
FLOOR	USE	TOTAL BUA (M2)	AREAS FREE FROM FAR			NET FLOOR AREA
			STAIR	VERY BAL LOBBY TERRACE	TOTAL	
GROUND FLOOR	RES.	108.10	0.00	15.75	6.13	0.00
FIRST FLOOR	RES.	117.81	0.00	20.57	5.83	8.40
TOTAL FOR 1 VILLA		225.91	0.00	36.32	11.96	8.40

VILLA - A07 ✓		NO. OF VILLAS = 01				
FLOOR	USE	TOTAL BUA (M2)	STAIR	AREAS FREE FROM FARR		NET FLOOR AREA
				VER/ BAL LOBBY (7.0%)	TERRACE	TOTAL
GROUND FLOOR	RES.	98.41	0.00	16.78	4.20	0.00
FIRST FLOOR	RES.	108.56	0.00	12.44	5.79	7.23
TOTAL FOR 1 VILLA		206.97	00.00	29.22	9.99	7.23
						180.53

VILLA - C01 ✓		NO. OF VILLAS = 01				
FLOOR	USE	TOTAL BUA (M2)	STAIR	AREAS FREE FROM FAR VER/BAL LOBBY TERRACE (7.5%)	TOTAL	NET FLOOR AREA
GROUND FLOOR	RES.	107.09	0.00	18.58	3.55	0.00
FIRST FLOOR	RES.	108.59	0.00	20.31	5.23	8.51

BLOCK-A

FLOOR	USE	TOTAL BUA (M2)	STAIR	LIFT	PARK	VER/BAL LOBBY TERRACE	NET FLOOR AREA
BASEMENT FLOOR	COMM.	157.41	10.35	4.84	117.39	0.00	289.99
GROUND FLOOR	COMM.	387.90	13.41	4.84	0.00	0.00	406.15
FIRST FLOOR	COMM.	461.44	13.23	4.84	0.00	83.20	563.71
TOTAL		1006.75	36.99	14.52	117.39	83.20	1263.85

VILLA - A10, A11, A12		NO. OF VILLAS = 03				
FLOOR	USE	TOTAL BUA (M2)	STAIR	VER/BAL LOBBY TERRACE	AREAS FREE FROM FAR	NET FLOOR AREA
GROUND FLOOR	RES.	103.20	0.00	11.92	0.00	18.00
FIRST FLOOR	RES.	111.23	0.00	9.29	5.96	7.23
TOTAL FOR 1 VILLA		214.43	0.00	21.21	11.44	7.28
TOTAL FOR 3 VILLAS		643.29	0.00	63.63	34.32	21.84

VILLA - A04, A05, A06, A14		NO. OF VILLAS = 04			
FLOOR	USE	TOTAL BUA (M2)	STAIR	AREAS FREE FROM FAR VER. BAL. LOBBY TERRACE	NET FLOOR AREA
GROUND FLOOR	RES.	105.90	0.00	17.34	0.00
FIRST FLOOR	RES.	105.85	0.00	13.59	3.92
TOTAL FOR 1 VILLA		211.75	0.00	30.93	3.92
TOTAL FOR 4 VILLAS		847.00	0.00	123.72	15.68
					665.28

VILLA - A01, A02, A03, A08		NO. OF VILLAS = 04				
FLOOR	USE	TOTAL BUA (M ²)	STAIR	VER/BAL LOBBY TERRACE	AREAS FREE FROM FAR	NET FLOOR AREA
GROUND FLOOR	RES.	108.48	0.00	10.63	4.95	0.00
FIRST FLOOR	RES.	105.63	0.00	18.18	5.51	0.00
TOTAL FOR 1 VILLA		214.11	0.00	28.79	10.46	0.00
TOTAL FOR 4 VILLAS	RES.	856.44	0.00	115.16	41.84	0.00

TOTAL AREAS FOR ALL		AREAS FREE FROM FAR			
BUILDINGS	USE	TOTAL BUA (M2)	STAIR	LIFT	NET FLOOR AREA
ALL VILLAS	RESIDENTIAL	9088.48	0.00	20.36	1178.54
CLUB HOUSE	SEMI-PUBLIC	459.92	45.48	14.49	111.53
BLOCK A	COMMERCIAL	1066.75	36.99	14.52	117.39
TOTAL		10555.15	82.47	29.41	1307.46

VILLA - B01, B02, B03, B04, B05, B06, B07, B08, B09, B10, C04, C05, C06, C07							NO. OF VILLAS = 14
FLOOR	USE	TOTAL BUA (M2)	STAIR	VERY BAL LOBBY	AREAS FREE FROM FAR TERRACE	TOTAL	NET FLOOR AREA
GROUND FLOOR	RES.	105.45	0.00	13.00	6.12	0.00	88.33
FIRST FLOOR	RES.	114.39	0.00	15.24	6.63	6.53	88.99
TOTAL FOR 1 VILLA		219.84	0.00	28.24	12.75	6.53	177.32
TOTAL FOR 14 VILLAS	RES.	3077.76	0.00	395.56	178.50	91.42	2422.48

VILLA - D01, D02, D03, D04, D05		NO. OF VILLAS = 06				
FLOOR	USE	TOTAL BUA (M2)	STAIR	VER/BAL LOBBY TERRACE	AREAS FREE FROM FAR	NET FLOOR AREA
GROUND FLOOR	RES.	83.75	0.00	11.21	4.57	67.97
FIRST FLOOR	RES.	84.39	0.00	14.22	13.41	53.80
TOTAL FOR 1 VILLA		168.14	0.00	25.43	17.98	121.77
TOTAL FOR 06 VILLAS		1008.84	0.00	152.58	107.88	730.82

VILLA - D07, D08, D09, D10, D11		NO. OF VILLAS = 05				
FLOOR	USE	TOTAL BUA (M2)	STAIR	AREAS FREE FROM FAR VER/BAL LOBBY TERRACE (7.58)	TERrace	NET FLOOR AREA
GROUND FLOOR	RES.	86.44	0.00	13.51	3.78	0.00
FIRST FLOOR	RES.	83.19	0.00	10.67	3.70	14.23
TOTAL FOR 1 VILLA		169.63	0.00	24.18	7.48	14.23
TOTAL FOR 05 VILLAS		848.15	0.00	120.90	37.40	71.15
						223.45
						616.70



SITE PLAN
SCALE: 1:500

AREA STATEMENT

SR.NO	DESCRIPTION	AREA	UNITS
1	AREA OF PLOT	15921.00	sq.mt
2	AREA OF PLOT	15921.00	sq.mt
26	TOTAL FLOOR AREA	7958.92	sq.mt
27	FAR PERMISSIBLE (50%)	49.99	%
28	FAR PERMISSIBLE (50%)	7960.50	sq.mt
29	LENGTH OF COMPOUND WALL	491.94	R.mt
30	AREA FOR INFRASTRUCTURE TAX	10432.68	sq.mt
31	PARKING REQUIRED	78	Nos
32	PARKING PROVIDED	78	Nos


COMMERCIAL AREA FOR INFRASTRUCTURE TAX = 889.59M2
RESIDENTIAL AREA FOR INFRASTRUCTURE TAX = 9426.52M2
SWIMMING POOL AREA FOR INFRASTRUCTURE TAX = 116.80M2
TOTAL AREA FOR INFRASTRUCTURE TAX = 10432.91M2

NO. OF COMM BLOCK
NO. OF VILLAS
TOTAL NO. OF UNITS
1 NOS.
44 NOS.
45 NOS.


NOTE: 1. ALL DRAWING ARE AT 1:100 SCALE UNLESS MENTIONED OTHERWISE
2. ALL DIMENSIONS ARE IN METERS

TITLE: PROPOSED CONSTRUCTION OF
VILLA - A-01,02,03,04,05,06,07,08,09,10,11,12,13,14,15,
VILLA - B-01,02,03,04,05,06,07,08,09,10,11,12,13,14,15,
VILLA - C-01,02,03,04,05,06,07,08,09,10,11,12,13,14,15,
VILLA - A-01,02,03,04,05,06,07,08,09,10,11,12,13,14,15,
VILLA - B-01,02,03,04,05,06,07,08,09,10,11,12,13,14,15,
VILLA - C-01,02,03,04,05,06,07,08,09,10,11,12,13,14,15,
VILLA - D-01,02,03,04,05,06,07,08,09,10,11,12,13,14,15,
VILLA - E-01,02,03,04,05,06,07,08,09,10,11,12,13,14,15,
VILLA - F-01,02,03,04,05,06,07,08,09,10,11,12,13,14,15,
VILLA - G-01,02,03,04,05,06,07,08,09,10,11,12,13,14,15


CLUB HOUSE

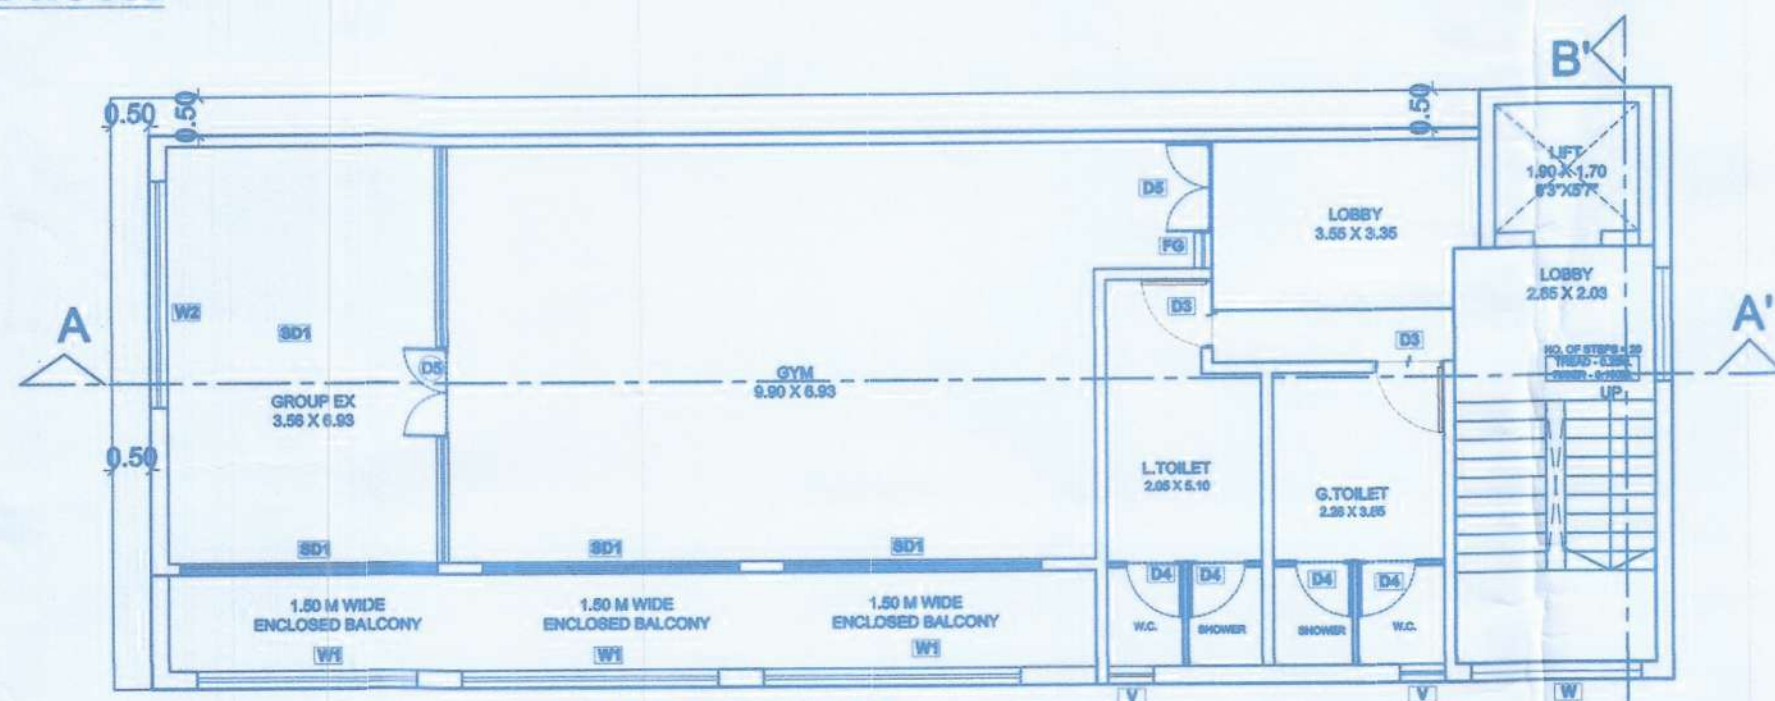


FIRST FLOOR PLAN
(SCALE: 1:100)

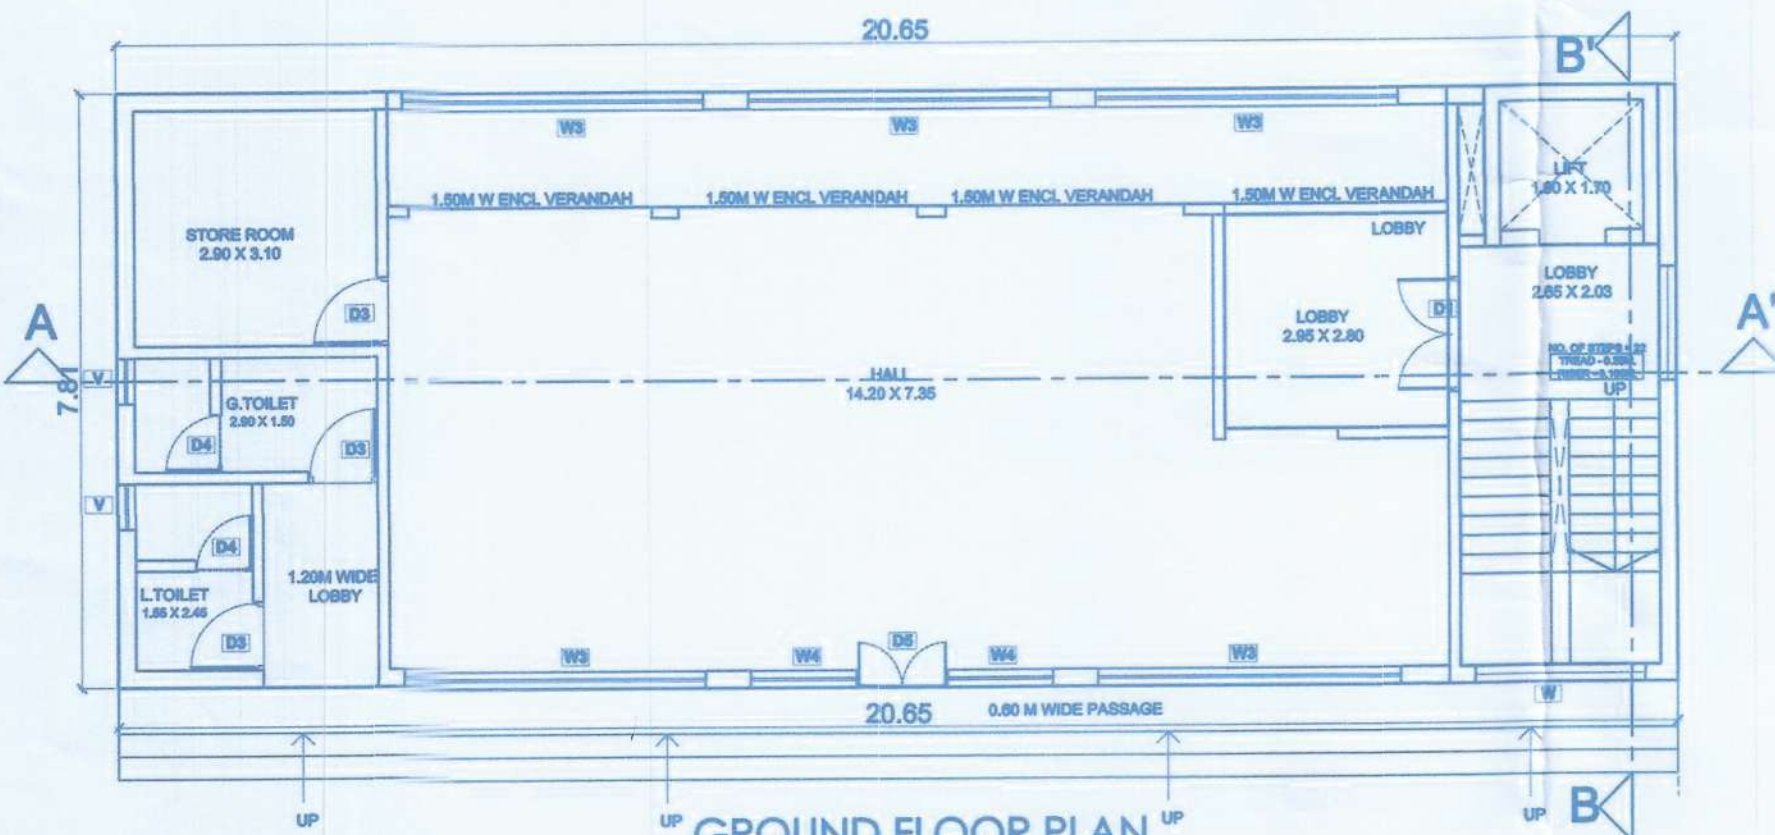


GROUND FLOOR PLAN
(SCALE: 1:100)

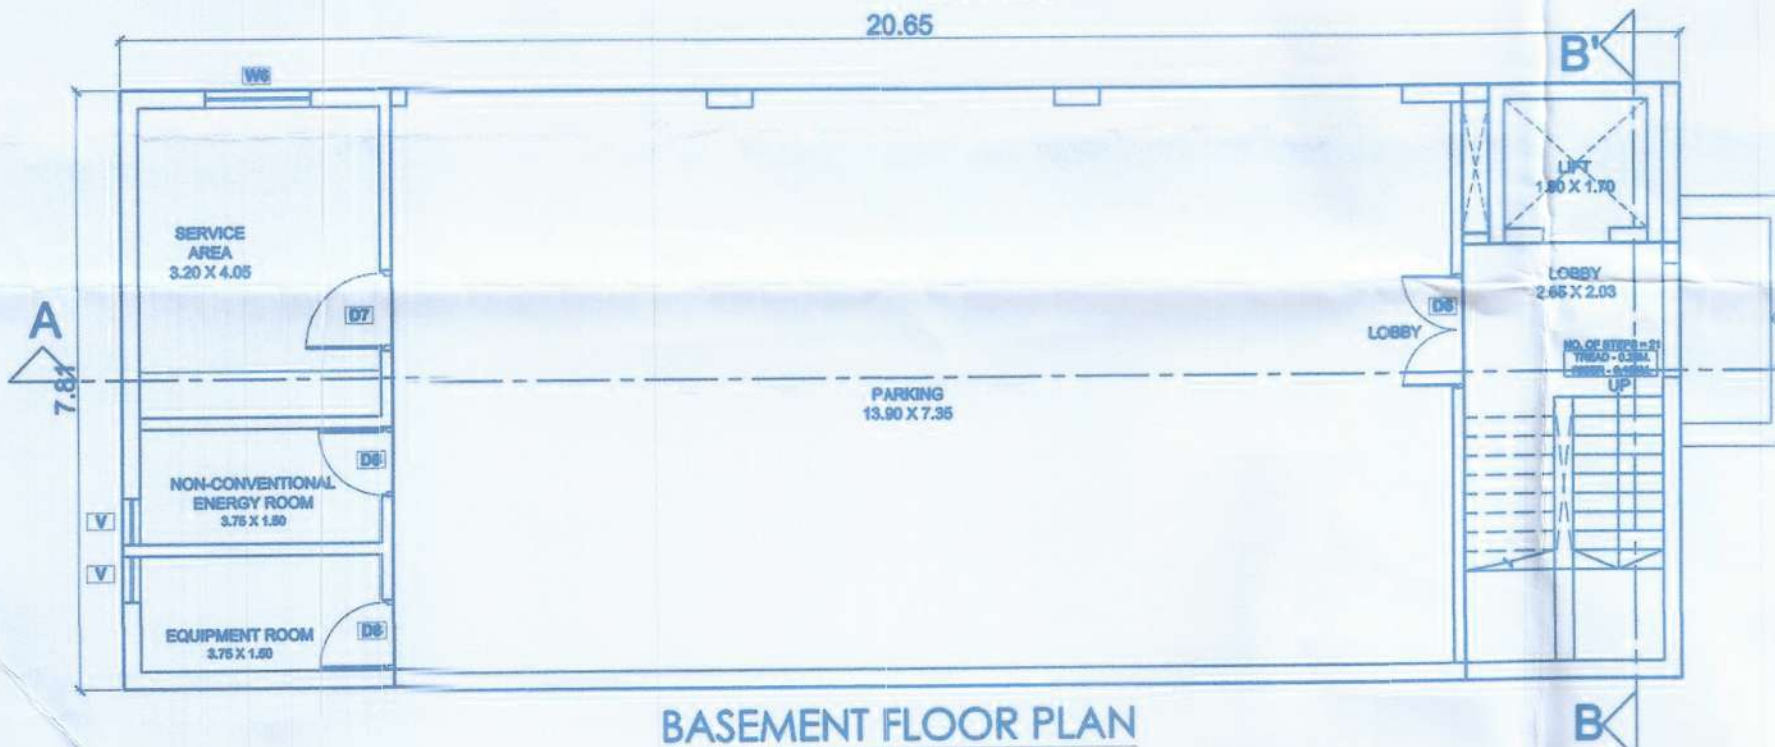


BASEMENT FLOOR PLAN
(SCALE: 1:100)

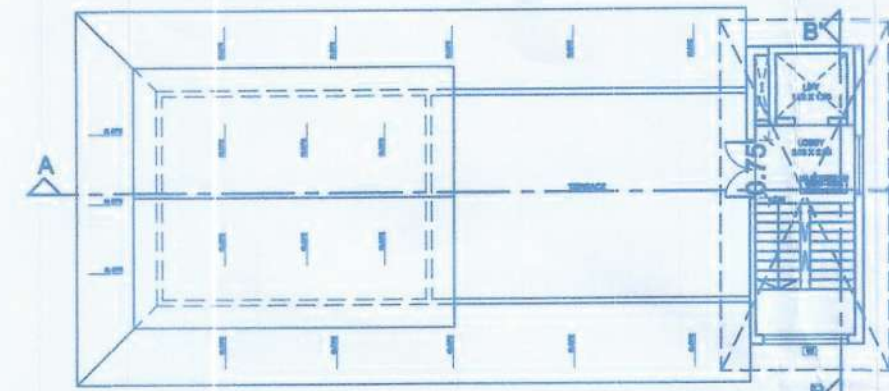

TERRACE FLOOR PLAN
(SCALE: 1:200)

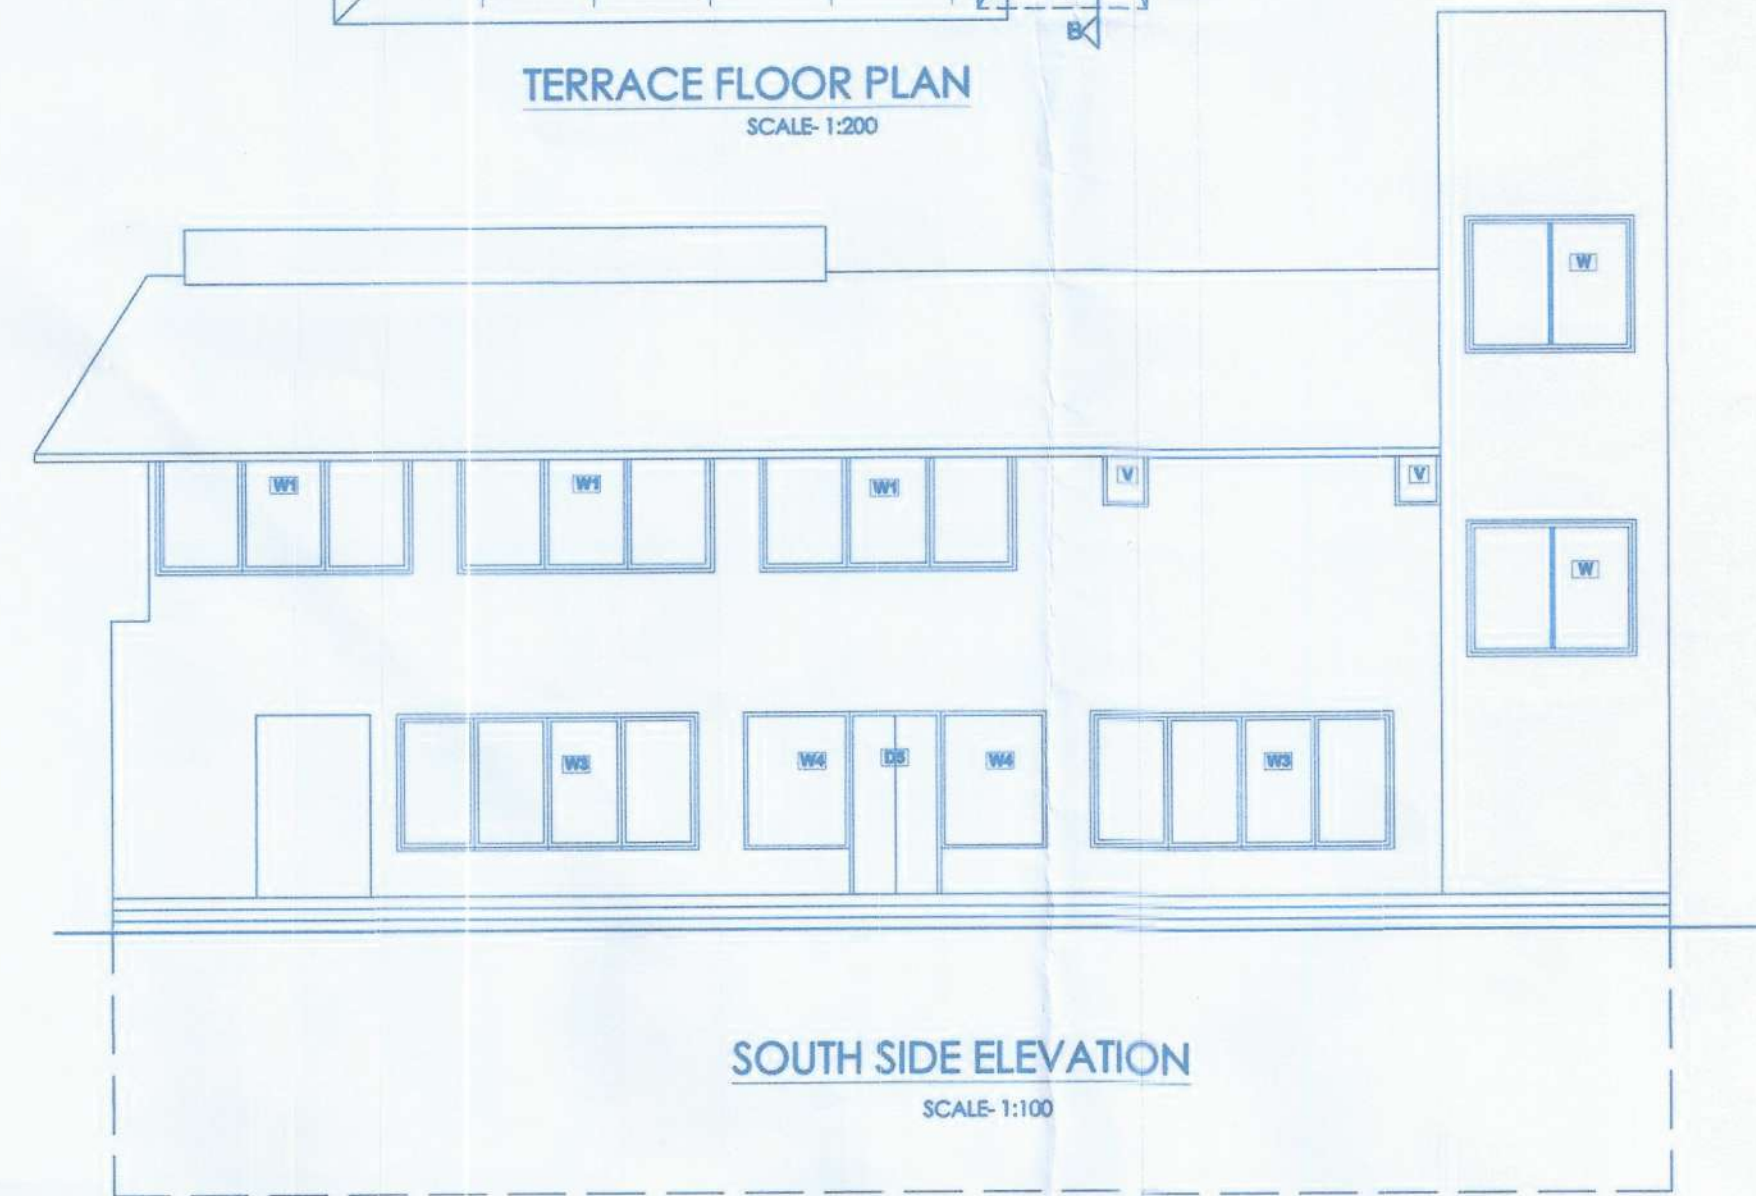


SOUTH SIDE ELEVATION
(SCALE: 1:100)

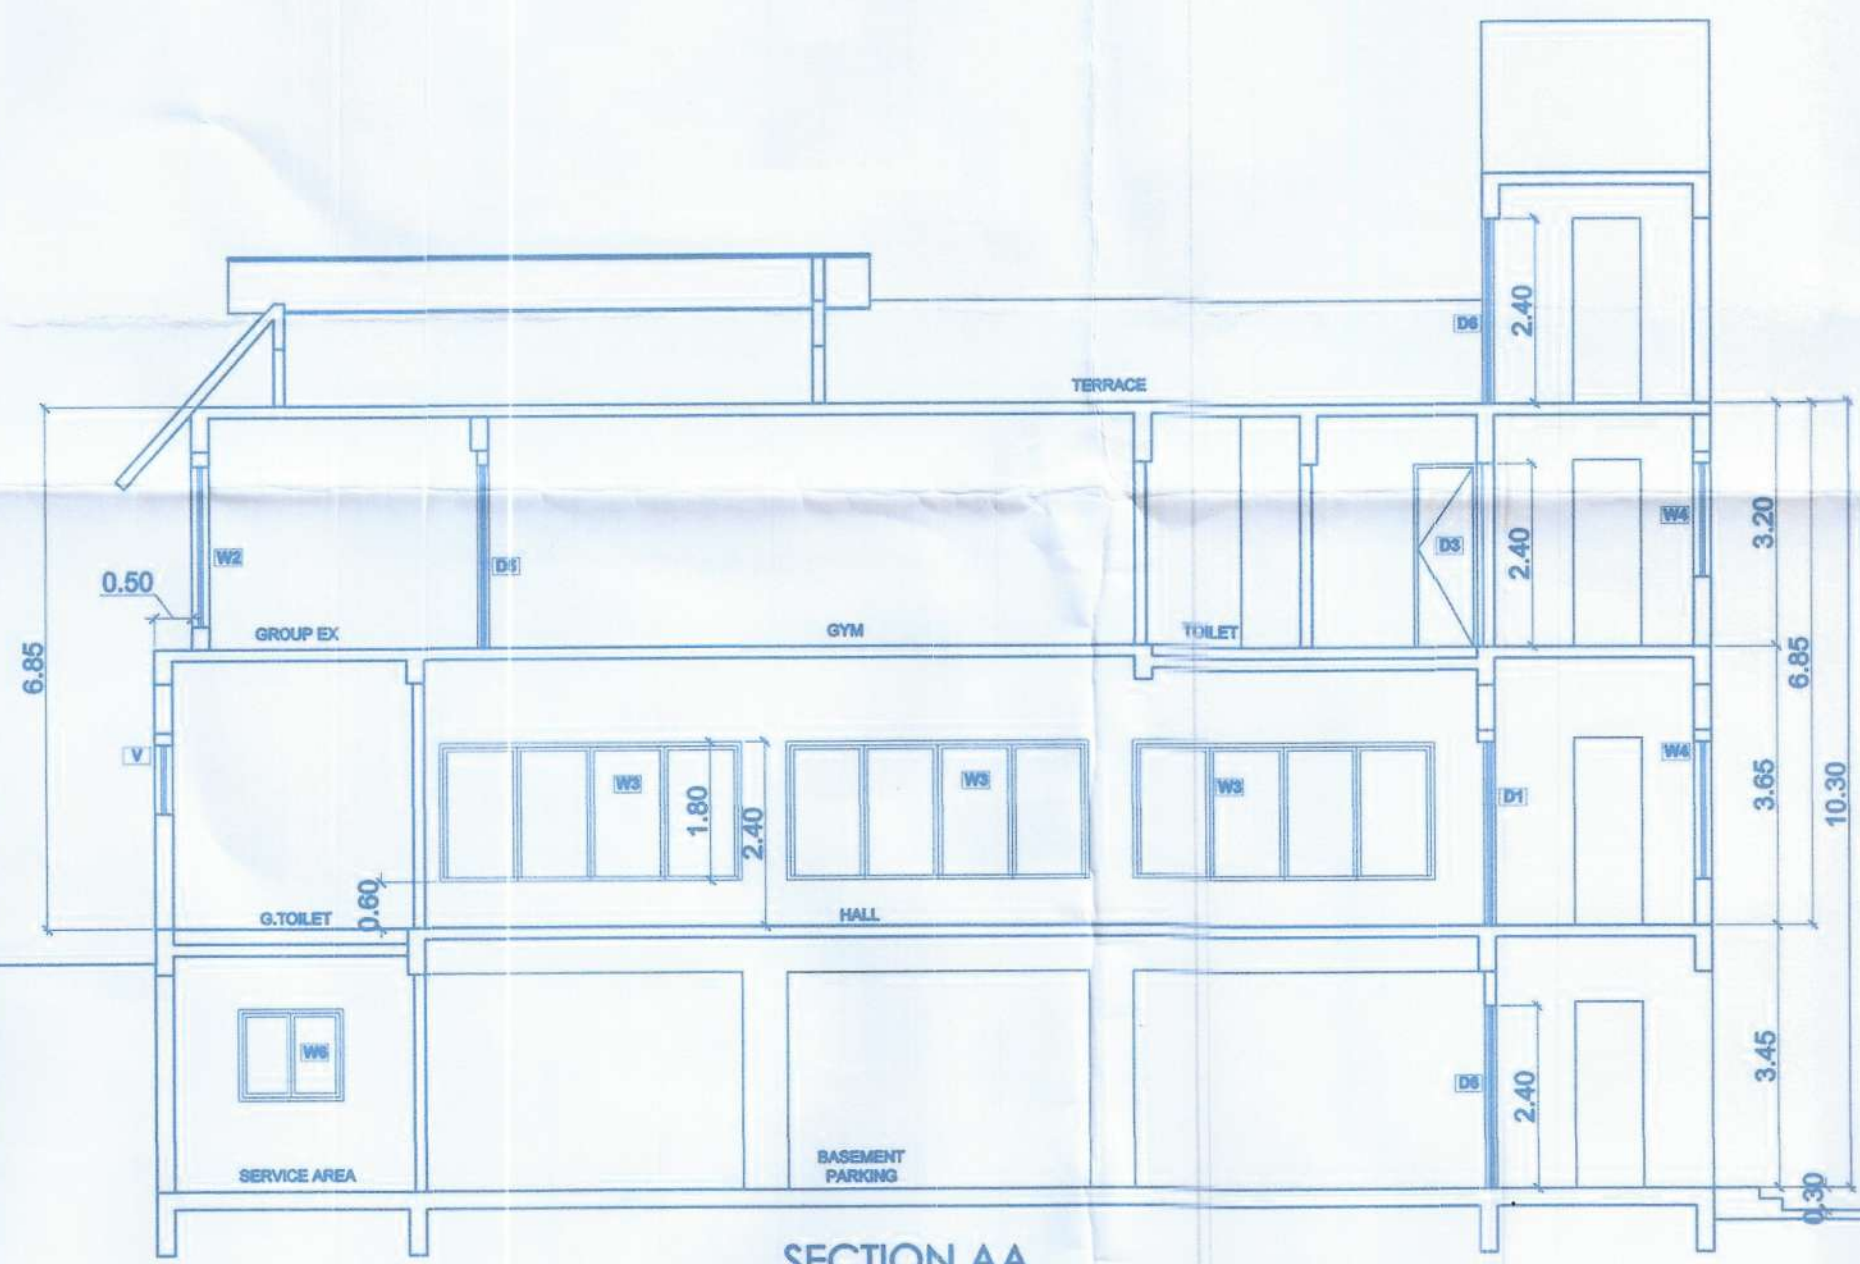

SECTION AA
(SCALE: 1:100)

S.NO.	NAME	SIZE (M)	SILL LVL	LINTEL LVL
01.	D1	1.50 X 2.40	0.00	2.40
02.	D2	1.05 X 2.40	0.00	2.40
03.	D3	0.90 X 2.40	0.00	2.40
04.	D4	0.75 X 2.40	0.00	2.40
05.	D5	1.20 X 2.40	0.00	2.40
06.	D6	1.20 X 2.40	0.00	2.40
07.	D7	1.05 X 2.40	0.00	2.40
08.	D8	0.90 X 2.40	0.00	2.40
09.	D9	0.75 X 2.40	0.00	2.40
10.	SD1	3.40 X 2.40	0.00	2.40
11.	W	2.25 X 1.80	0.83	2.63
12.	W1	3.40 X 1.80	0.60	2.40
13.	W2	3.00 X 1.80	0.60	2.40
14.	W3	4.00 X 1.80	0.60	2.40
15.	W4	1.40 X 1.80	0.60	2.40
16.	W5	4.00 X 1.80	0.60	2.40
17.	W6	1.40 X 1.20	1.20	2.40
18.	V	0.60 X 0.90	1.50	2.40

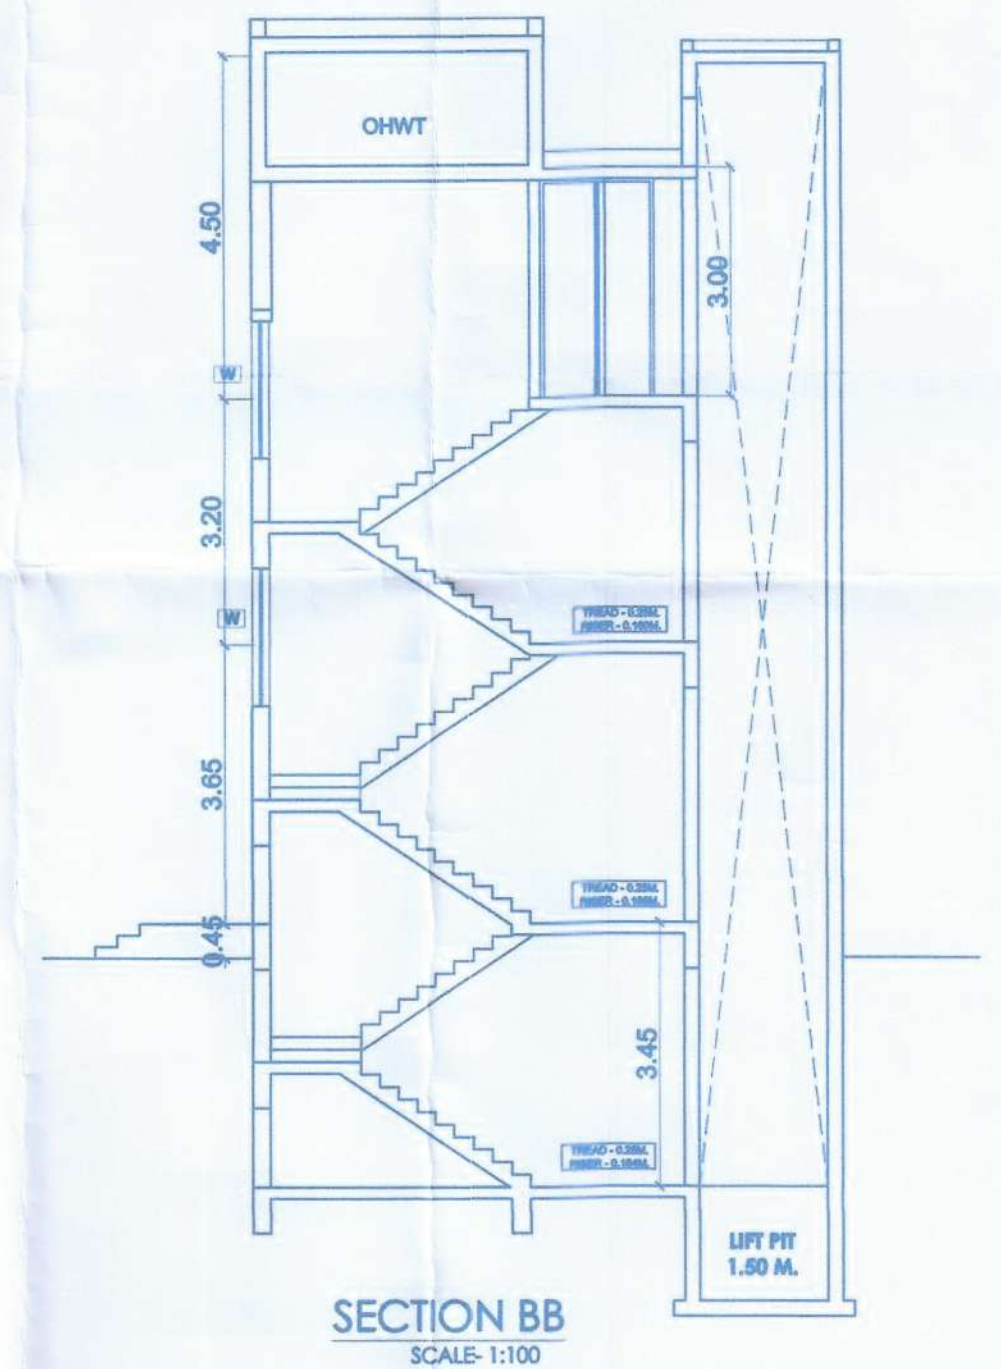


SECTION BB
(SCALE: 1:100)


VILLA-C 01 (01)




WEST SIDE ELEVATION
(SCALE: 1:100)

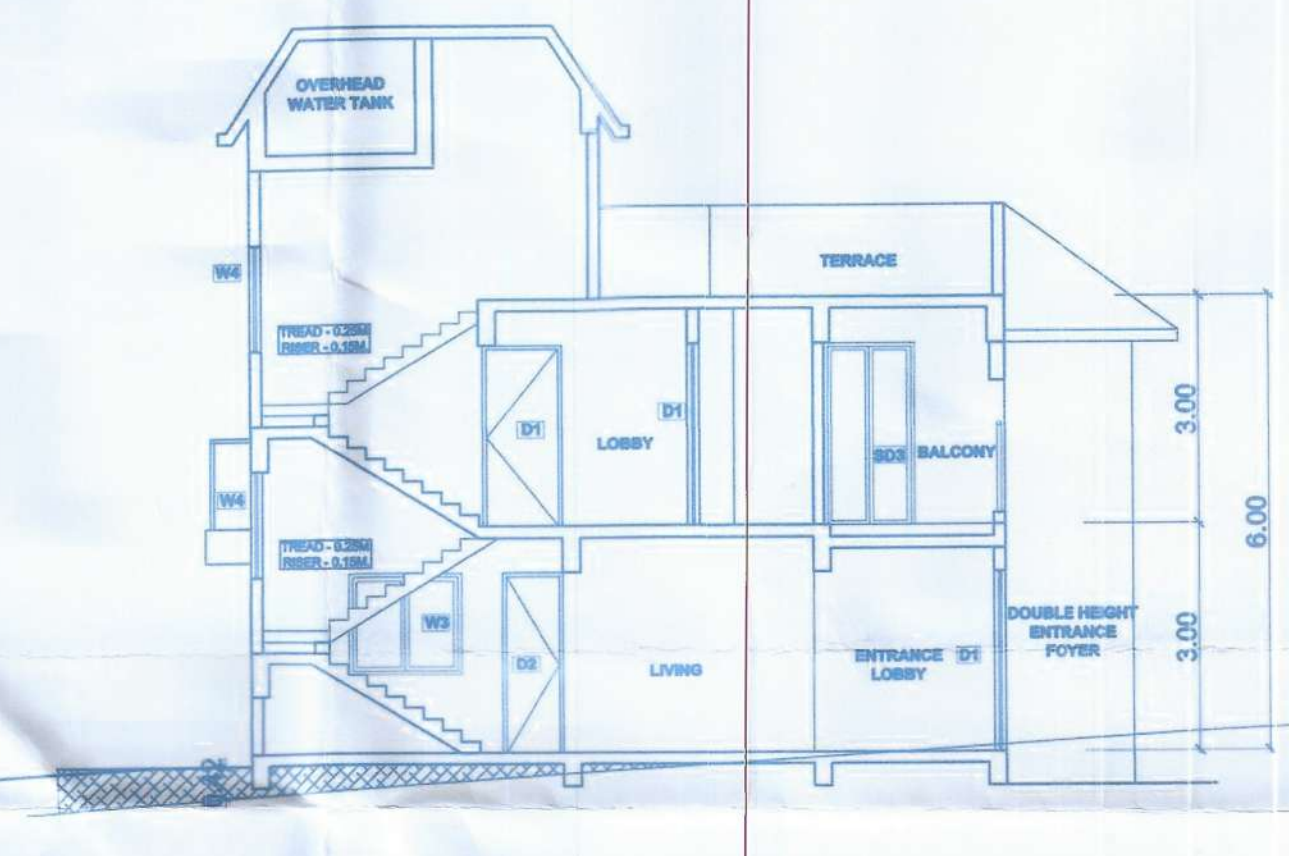


SECTION AA'
(SCALE: 1:100)

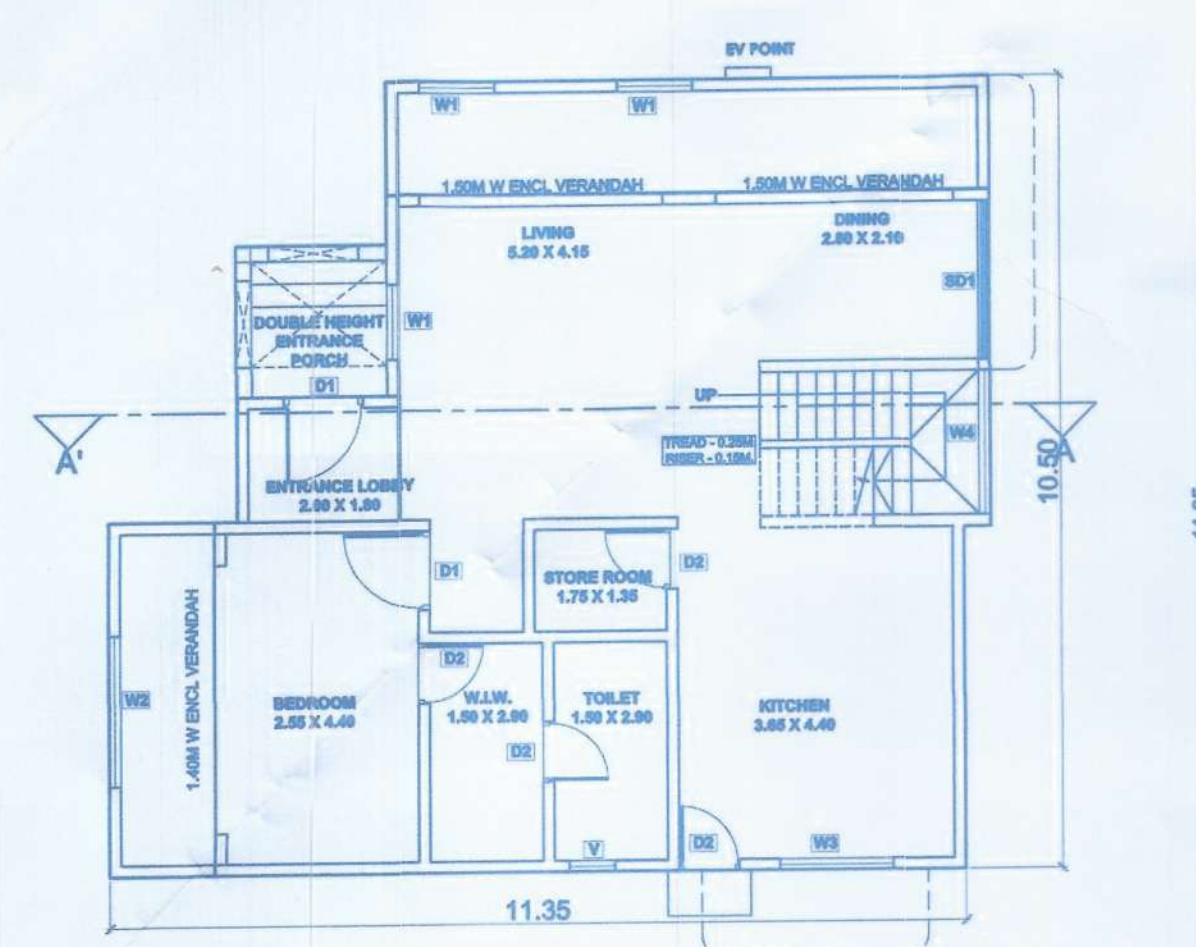

GROUND FLOOR PLAN
(SCALE: 1:100)

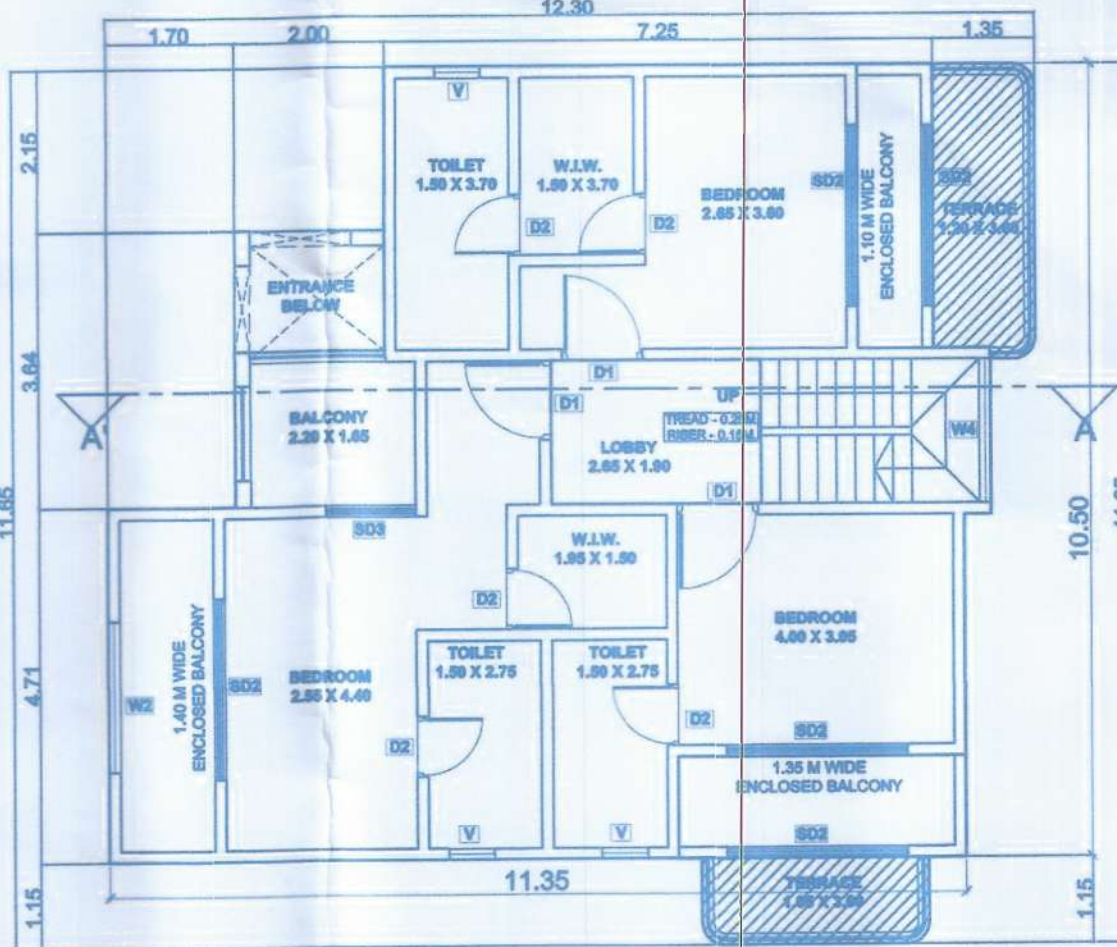

FIRST FLOOR PLAN
(SCALE: 1:100)

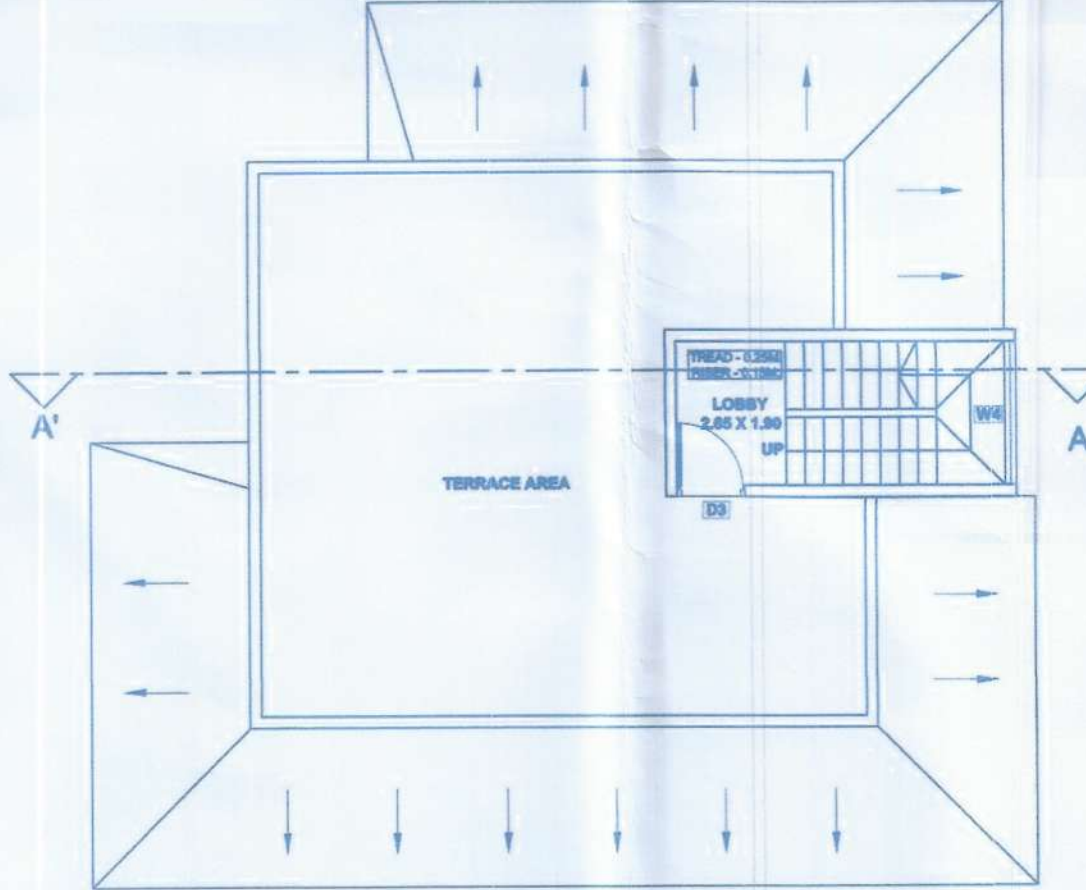

TERRACE FLOOR PLAN
(SCALE: 1:100)

DOOR & WINDOW SCHEDULE

S.N.	TYPE	SIZE	SILL LVL	LINTEL LVL
1	D1	1.05 X 2.40	-	2.40
2	D2	0.80 X 2.40	-	2.40
3	D3	0.90 X 2.40	-	2.40
4	SD1	2.10 X 2.40	-	2.40
5	SD2	2.40 X 2.40	-	2.40
6	SD3	1.20 X 2.40	-	2.40
WINDOWS				
1	V	0.60 X 0.90	1.50	2.40
2	W1	1.00 X 1.80	0.60	2.40
3	W2	2.00 X 1.80	0.60	2.40
4	W3	1.50 X 1.35	1.05	2.40
5	W4	1.30 X 1.44	1.00	2.40

Please Check Letter No. 12/11293/BAR/CP/2026/195 dated 27/01/2026 regarding the Plan.

By: Town Planner,
Town & Country Planning Dept
Govt. of Goa,
Tiswadi, Panaji, Goa

NOTE:-
1. ALL DRAWING ARE AT 1:100 SCALE UNLESS MENTIONED OTHERWISE
2. ALL DIMENSIONS ARE IN METERS

TITLE: PROPOSED CONSTRUCTION OF VILLA - A-01,02,03,04,05,06,07,08,09,10,11,12,13,14,15, VILLA - B-01,02,03,04,05,06,07,08,09,10 VILLA-C- 01,02,03,04,05,06,07,08 VILLA-D 01,02,03,04,05,06,07,08,09,10,11, BLOCK-A, CLUB HOUSE, COMPOUND WALL, SECURITY RM AND SWIMMING POOLS IN LAND BEARING SURVEY NO.19. SUB DIV NO. 2-A-1. SITUATED AT BAINGUINIM VILLAGE, TISWADI - GOA FOR M/s. SHREE YAGNA BUILDERS AND DEVELOPERS

SIGNATURE OF OWNER

SIGNATURE OF CONSULTANT



DOOR & WINDOW SCHEDULE					
DOOR	S.N.	TYPE	SIZE	SILL/LVL	UNTEL/LVL
	1	D1	1.06 X 2.40	-	2.40
	2	D2	0.90 X 2.40	-	2.40
	3	D3	0.90 X 2.40	-	2.40
	4	D4	0.90 X 2.40	-	2.40
	5	S82	2.40 X 2.40	-	2.40
	6	S83	3.00 X 2.40	-	2.40
	7	S83	1.20 X 2.40	-	2.40








WINDOWS					
S.N.	TYPE	SIZE	SILL/LVL	UNTEL/LVL	
1	V	0.60 X 0.90	1.50	2.40	
2	W1	3.00 X 1.90	0.80	2.40	
3	W2	1.00 X 1.90	0.80	2.40	
4	W3	1.00 X 1.35	1.05	2.40	
5	W4	2.25 X 1.40	1.00	2.40	

TITLE: PROPOSED CONSTRUCTION OF VILLA - A-01, 02/03/04/05/06/07/08/09/10/11, 12/13/14/15, VILLA - B - 01, 02, 03/04/05/06/07/08/09/10, 11/12/13/14/15, VILLA - C - 01, 02/03/04/05/06/07/08/09/10, 11/12/13/14/15, VILLA - D - 01, 02/03/04/05/06/07/08/09/10, 11/12/13/14/15, CLUB HOUSE, COMPOUND WALL, SECURITY RM AND SWIMMING POOLS IN LAND BEARING SURVEY NO.19, SUB DIV NO. 2-A-1, SITUATED AT BANGIJUNUR VILLAGE, TISSADI, GOA


FOR: SHREE YAGNA BUILDERS AND DEVELOPERS

SIGNATURE OF OWNER


 R. PURVA SHINDE
CA/2005/36630

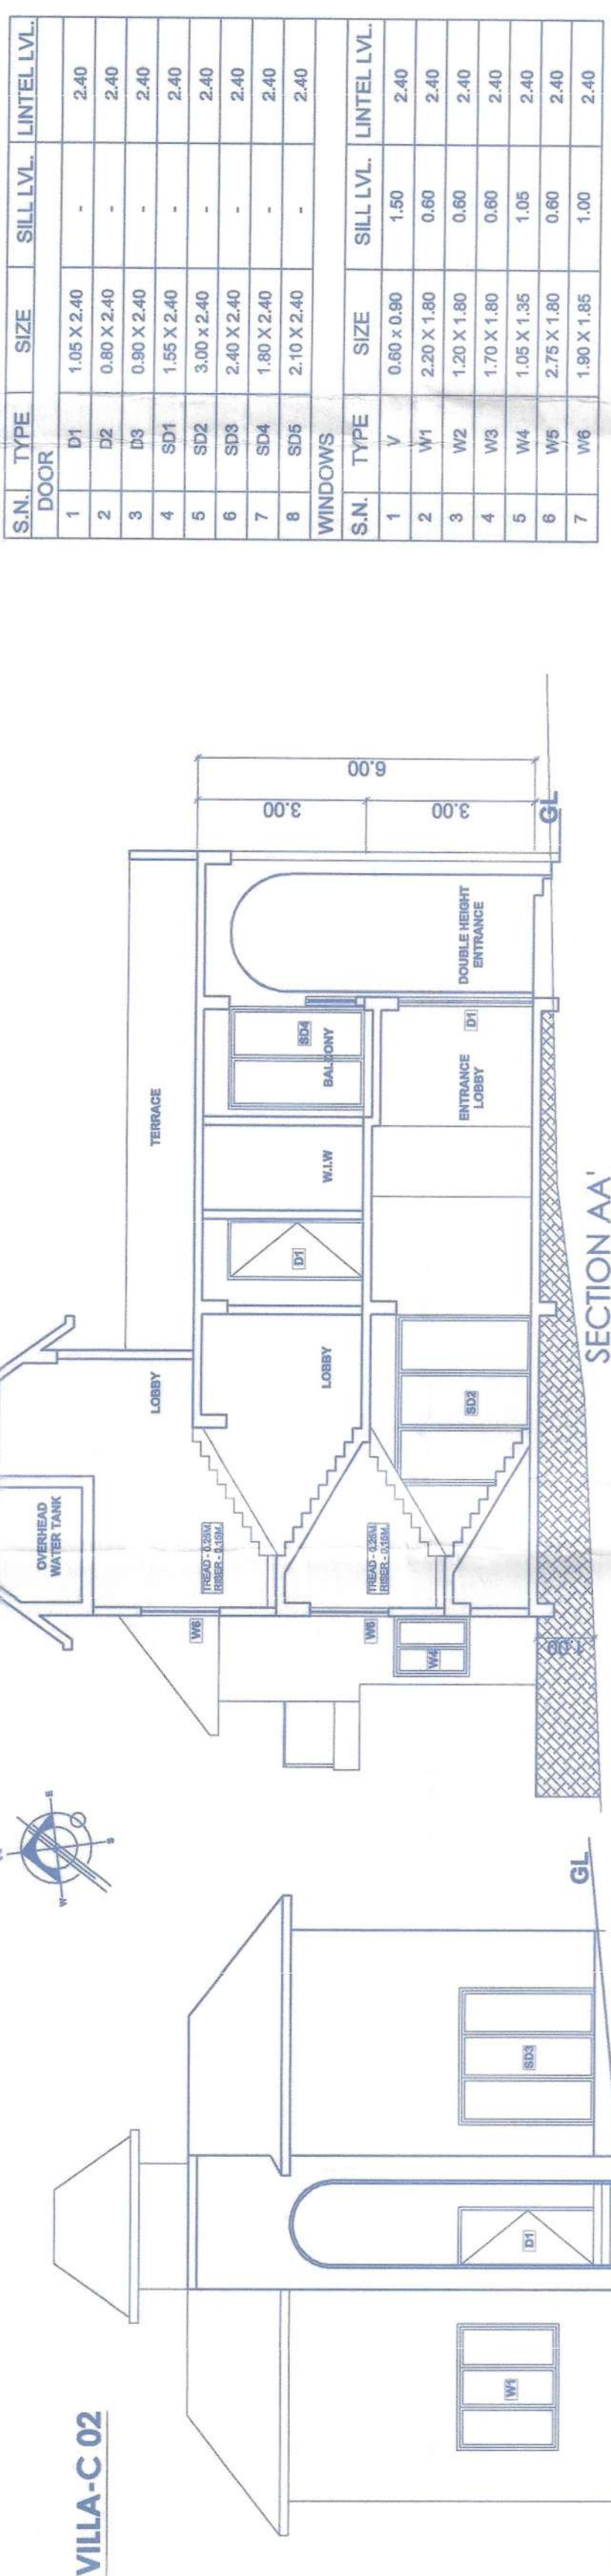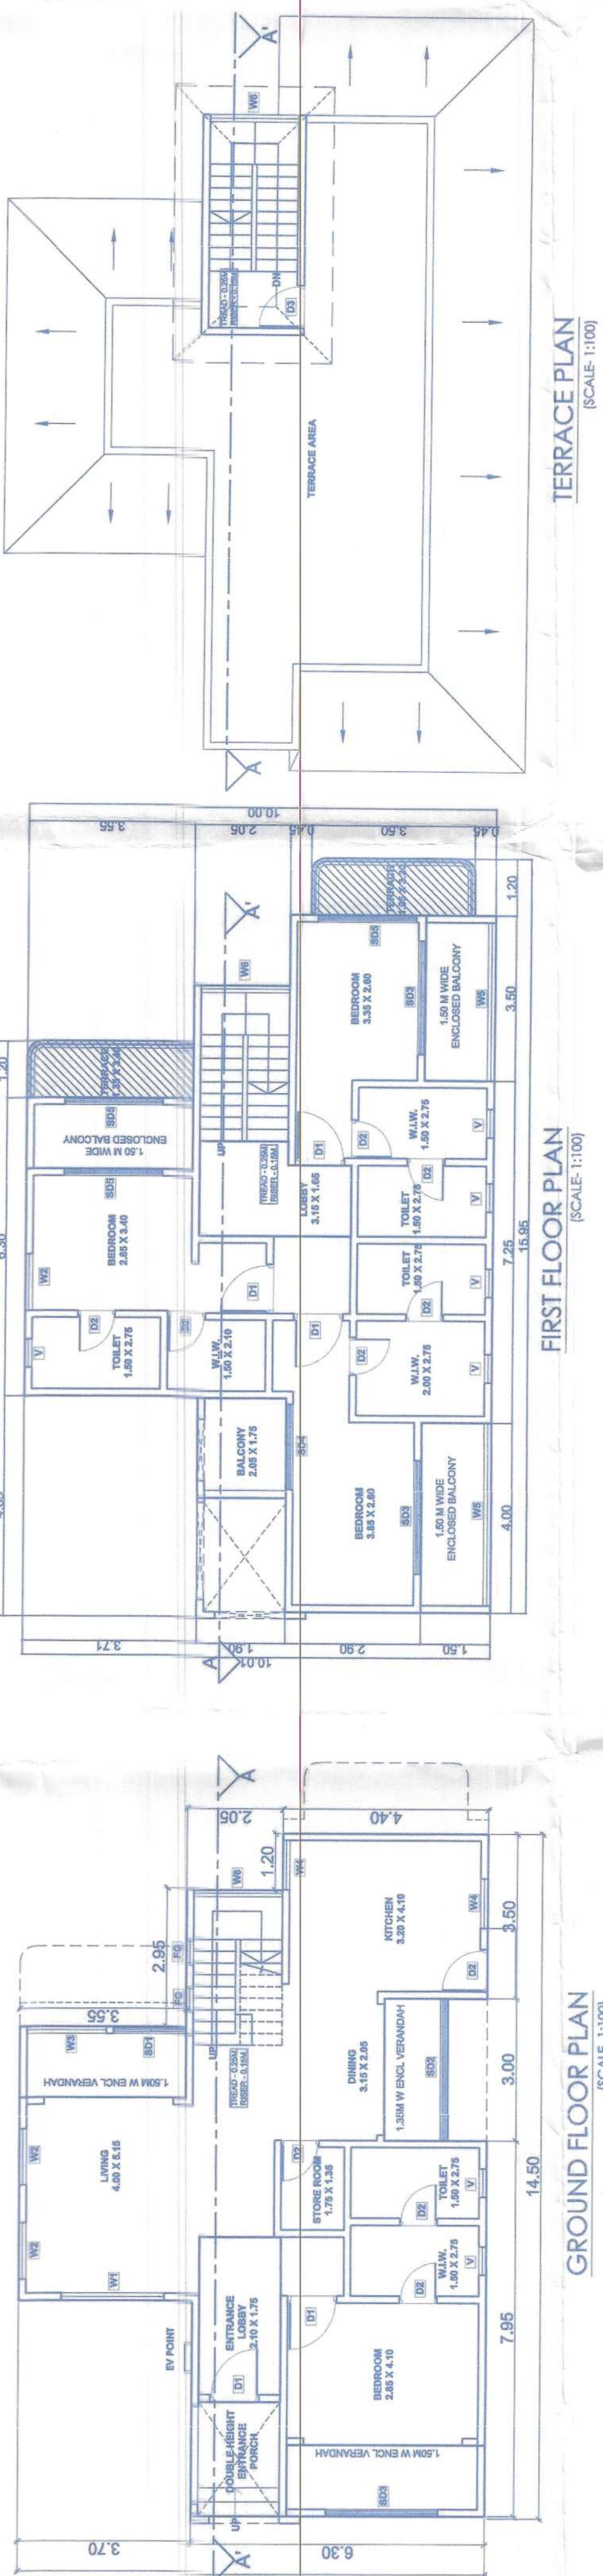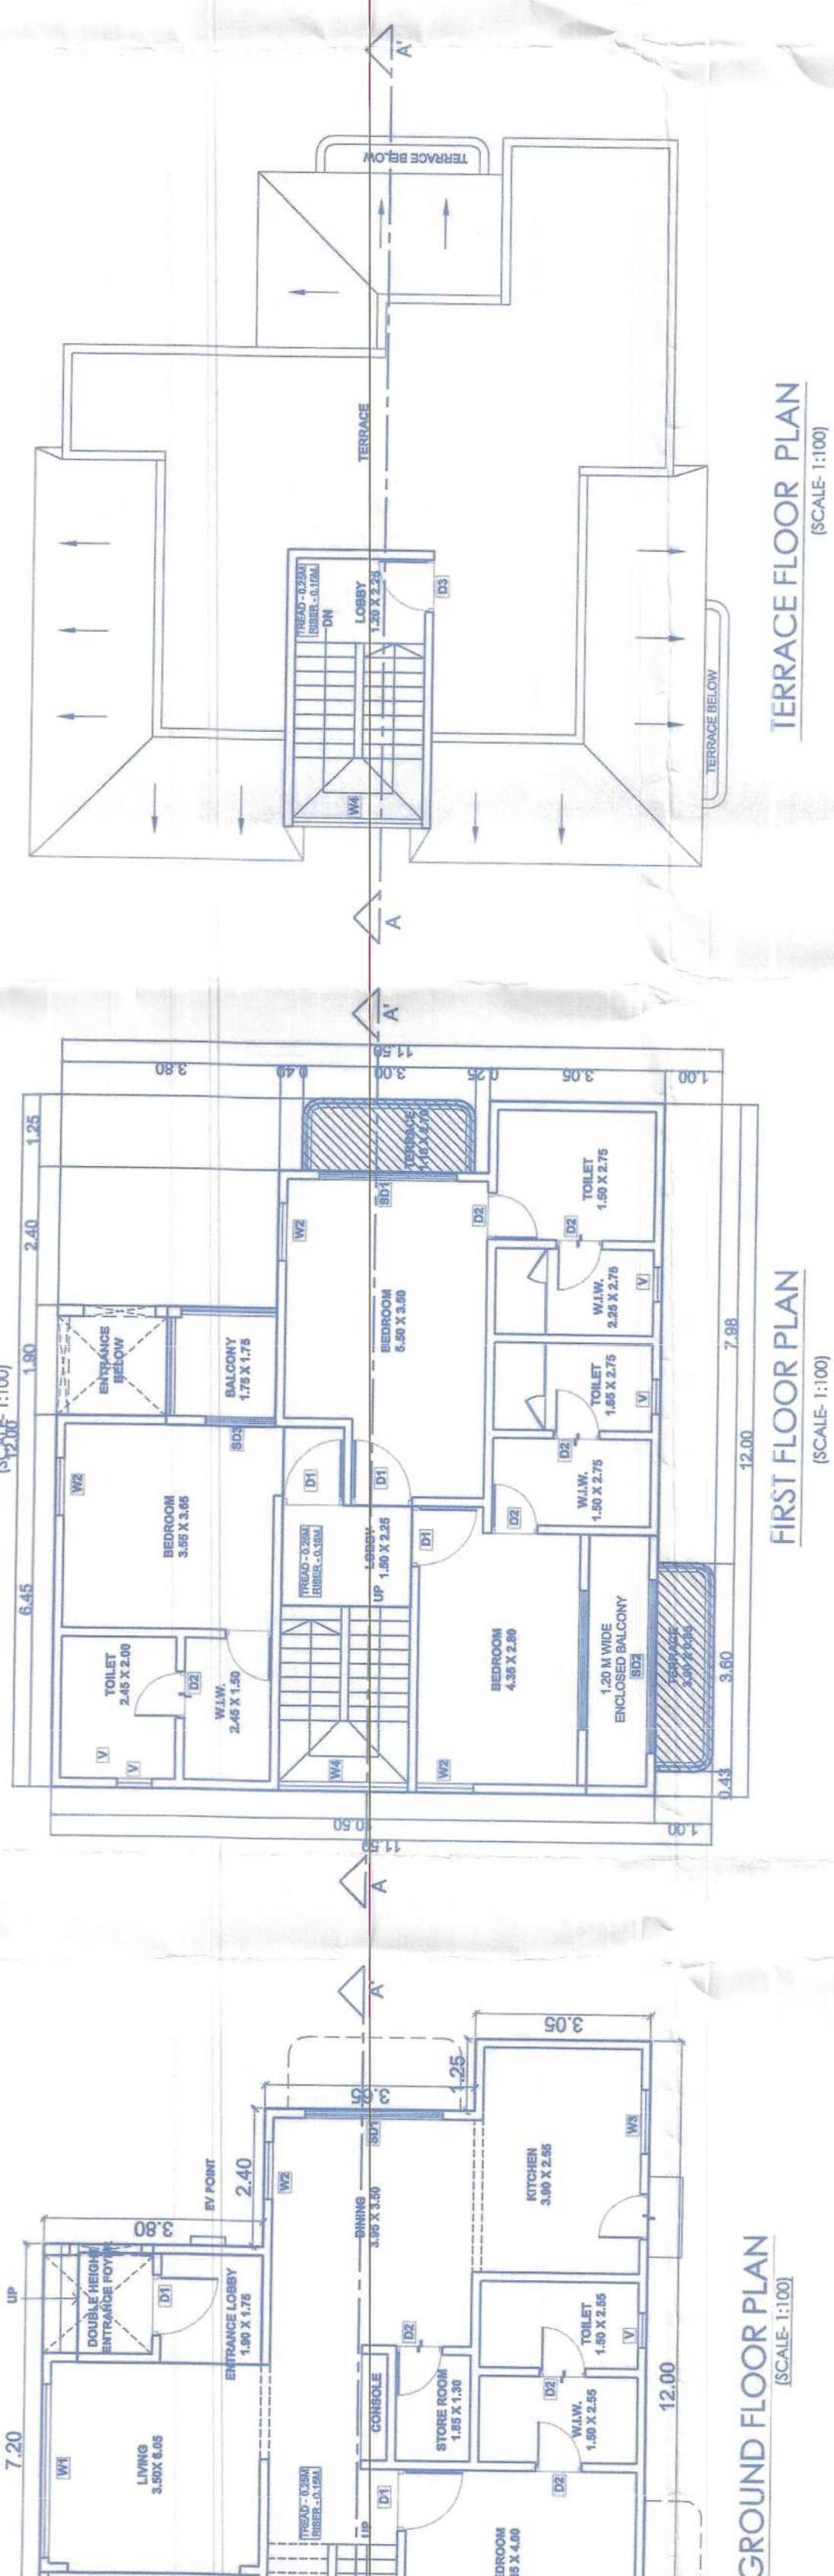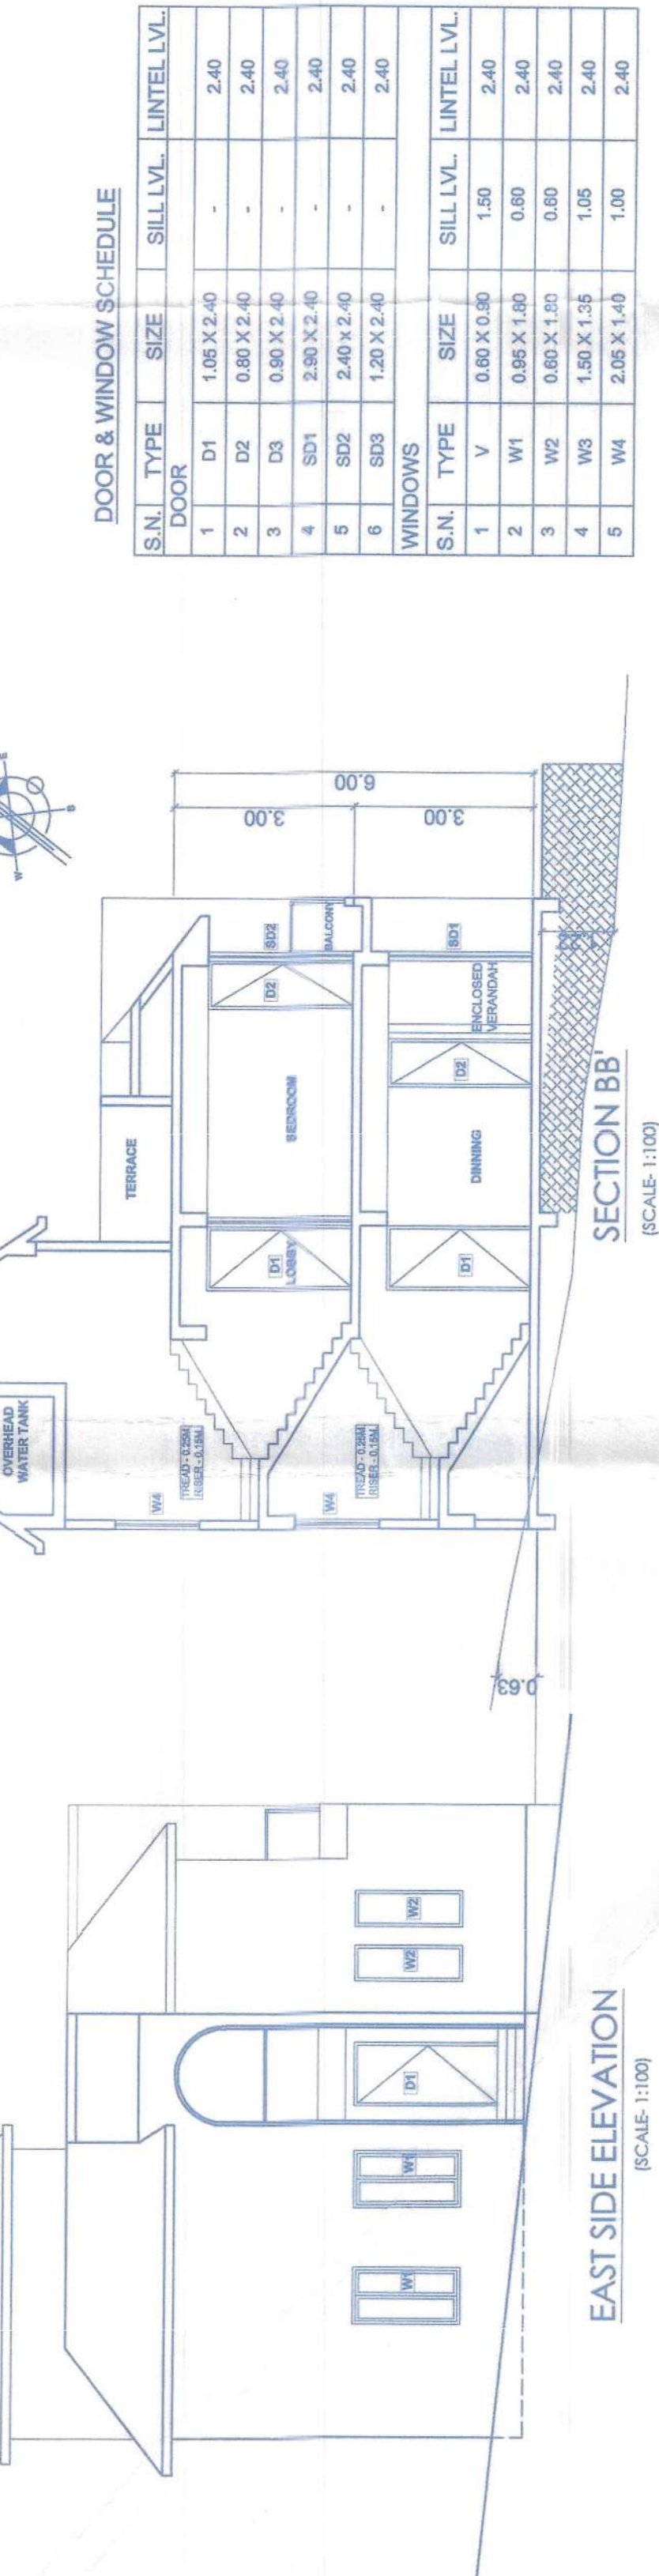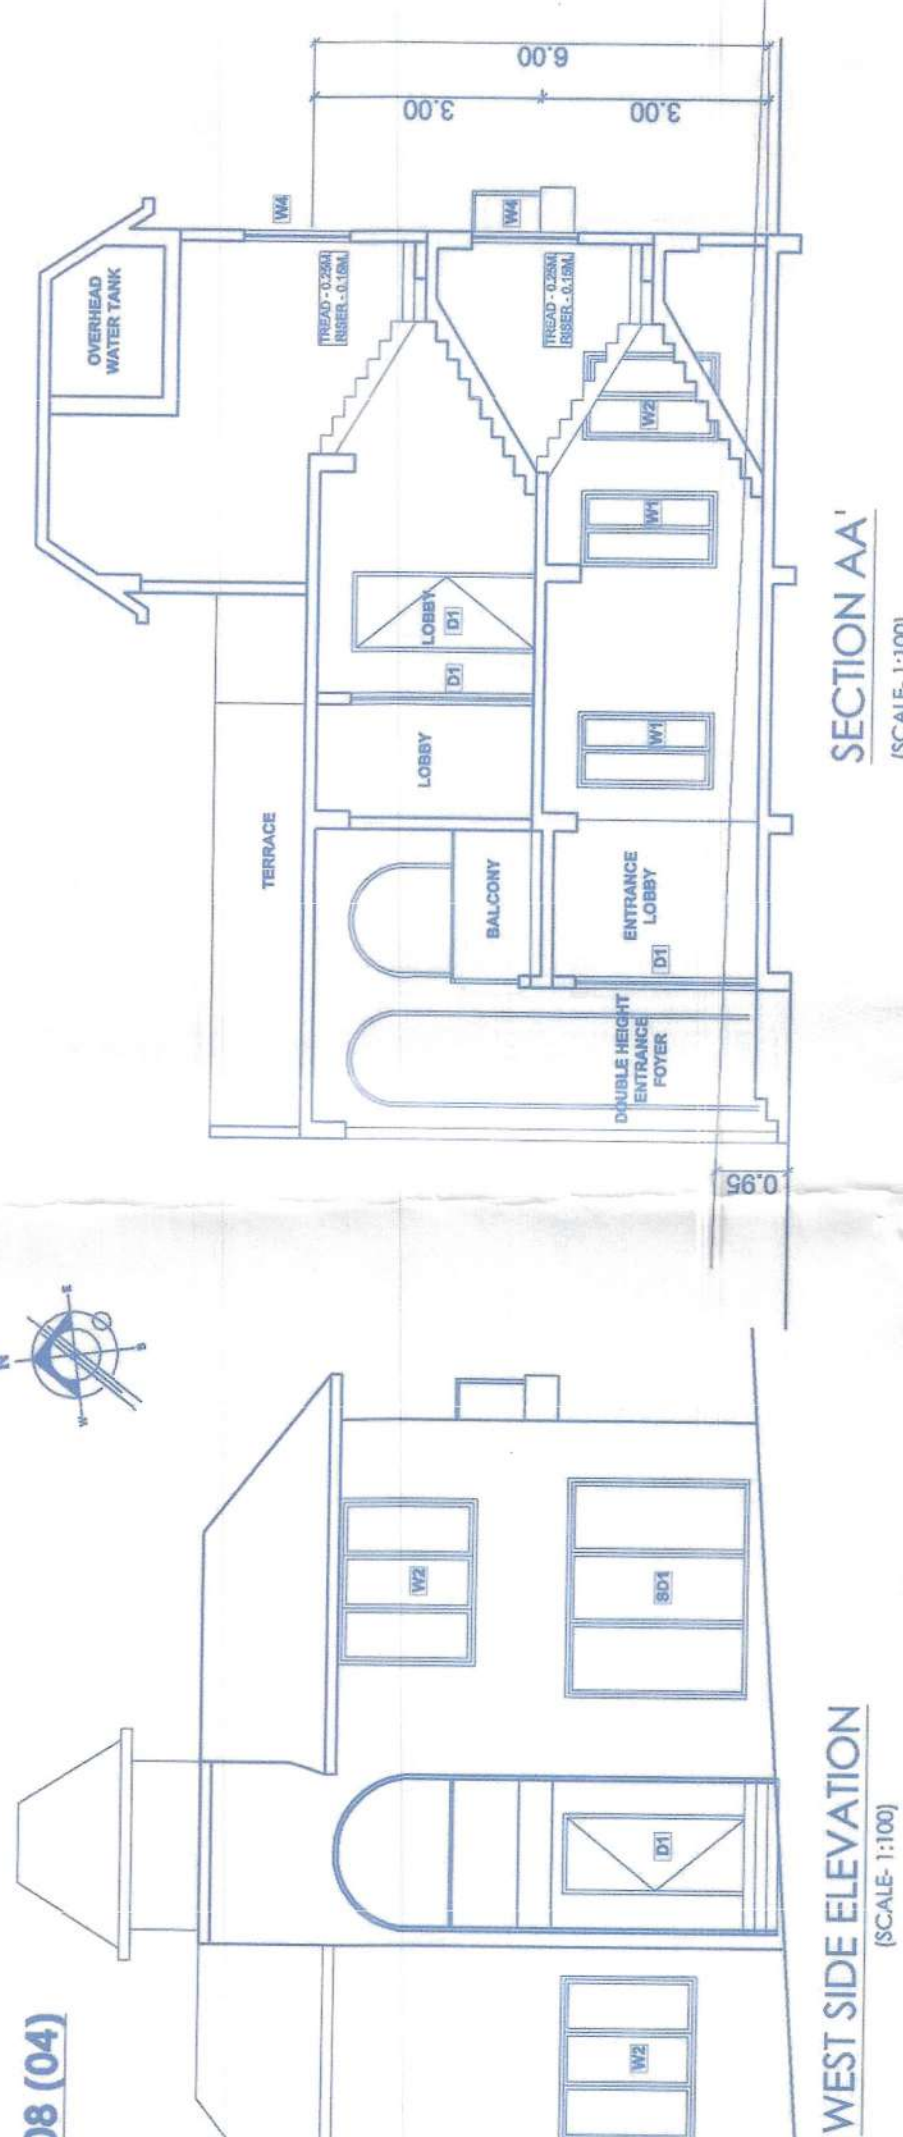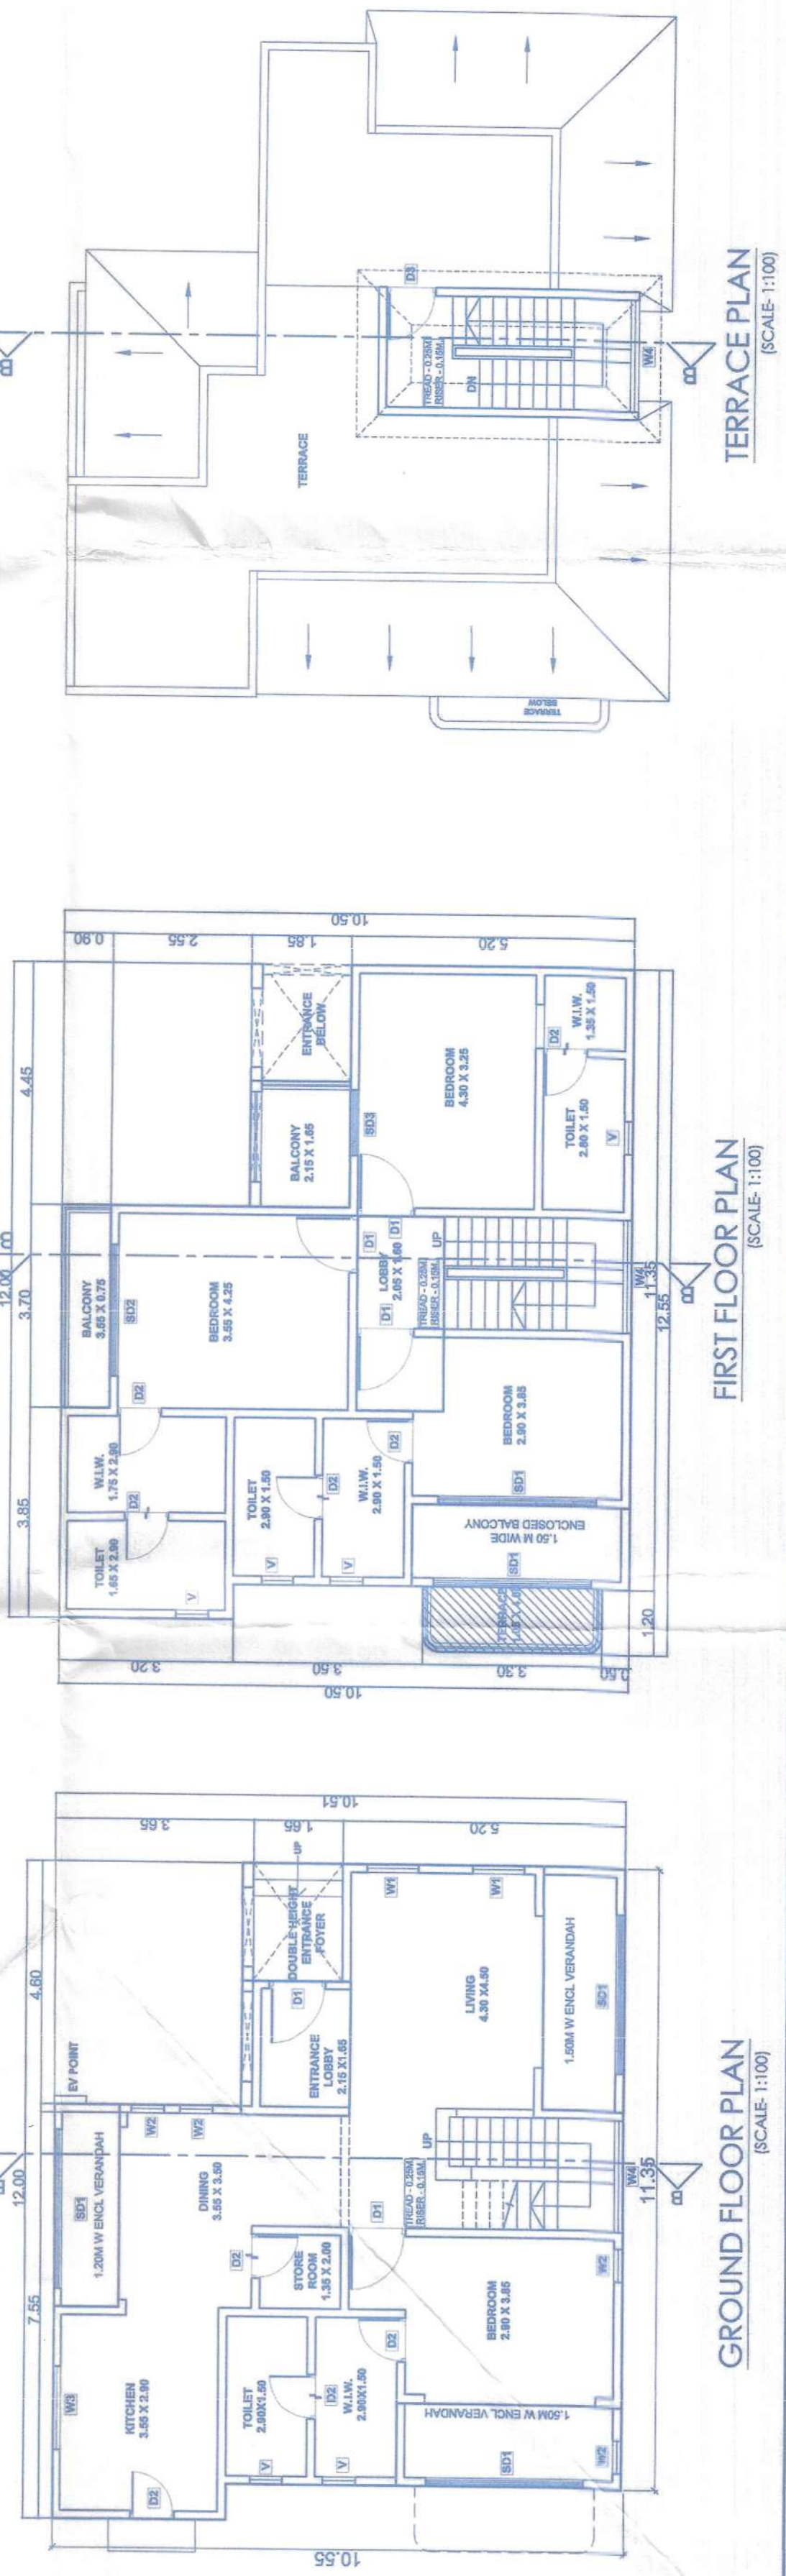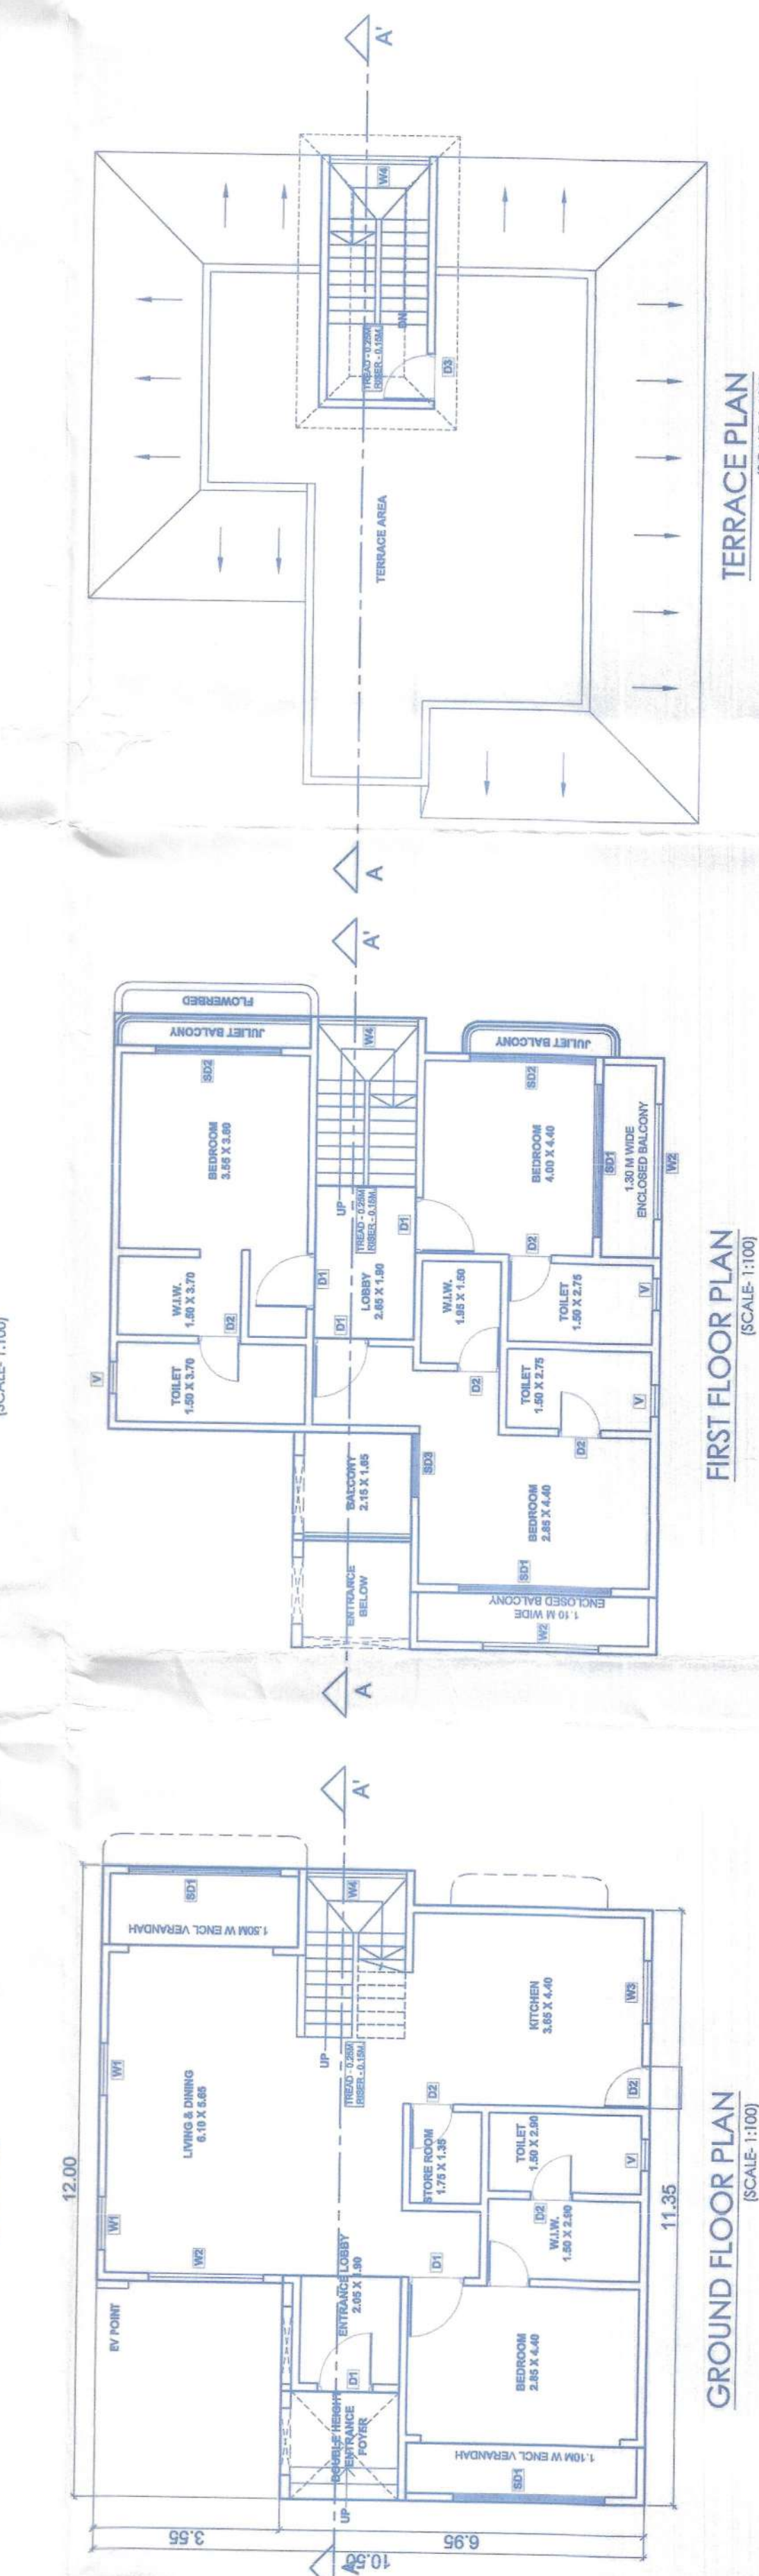


TERRACE PLAN

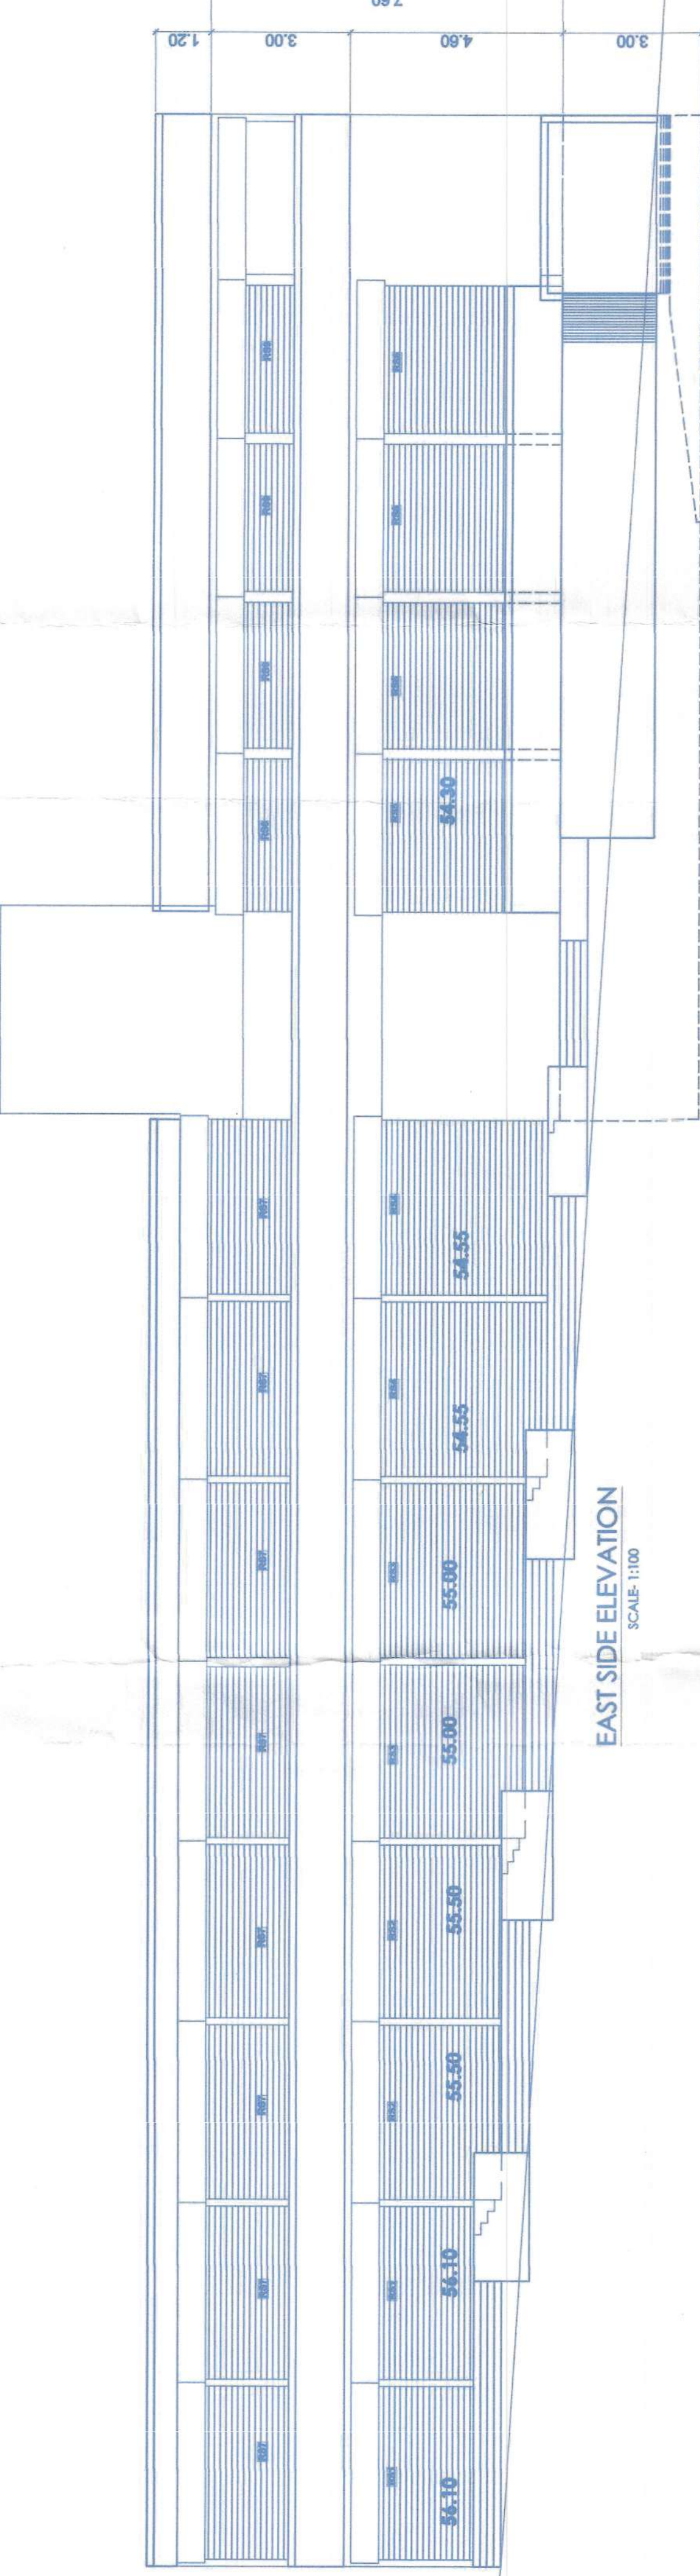


EAST SIDE ELEVATION
SCALE: 1:100

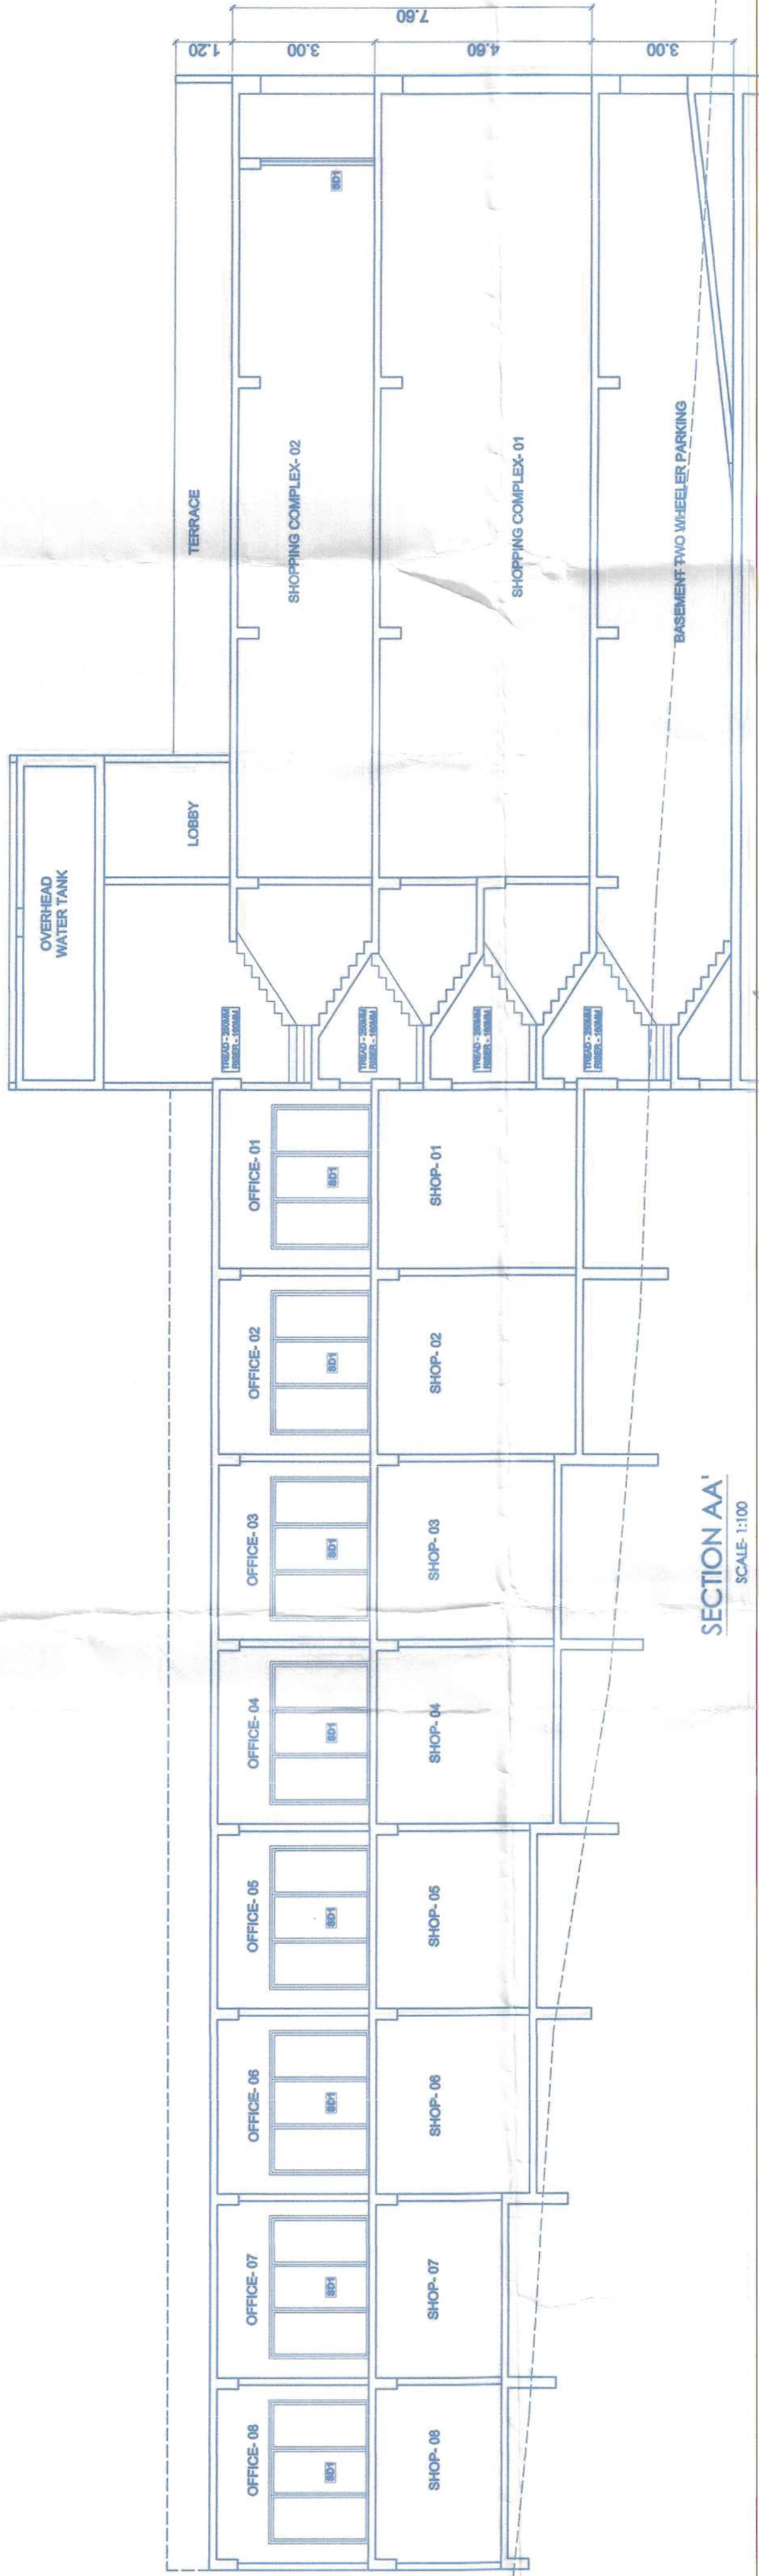


SECTION AA'
SCALE: 1:100

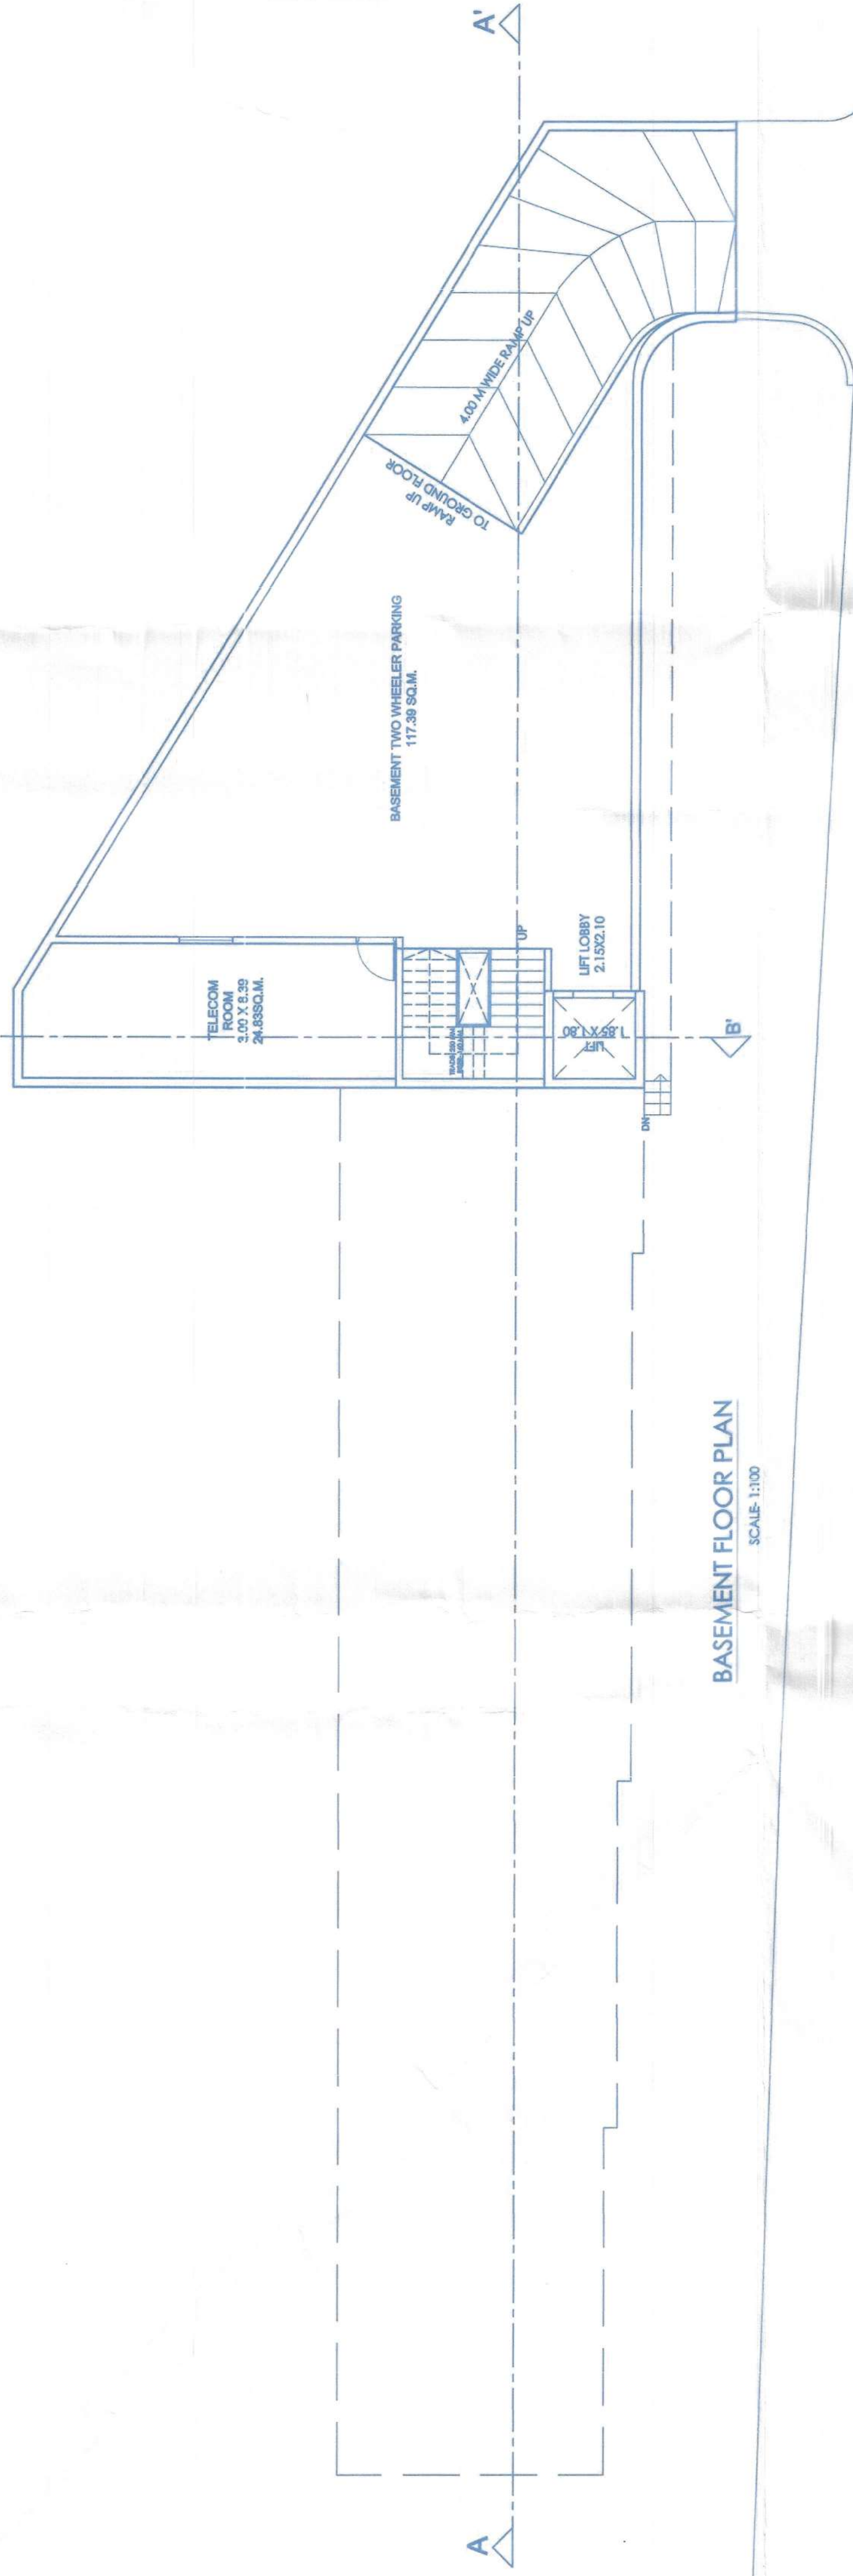


BASEMENT FLOOR PLAN
SCALE: 1:100

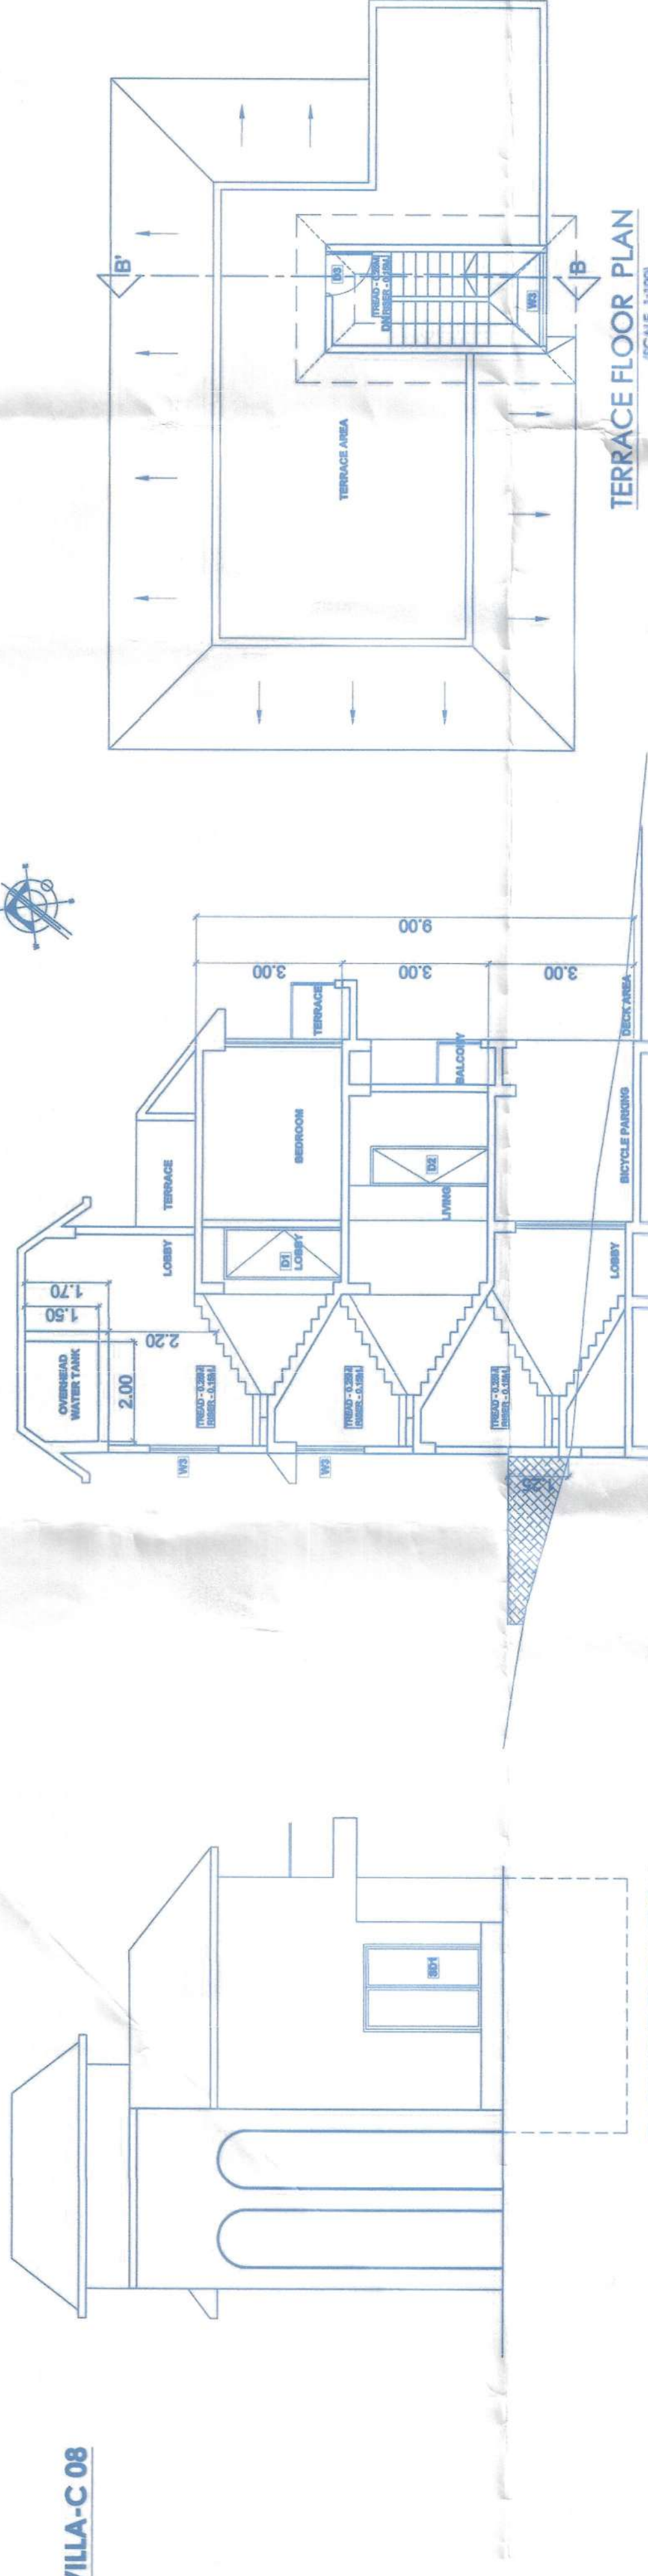


EAST SIDE ELEVATION
SCALE: 1:100

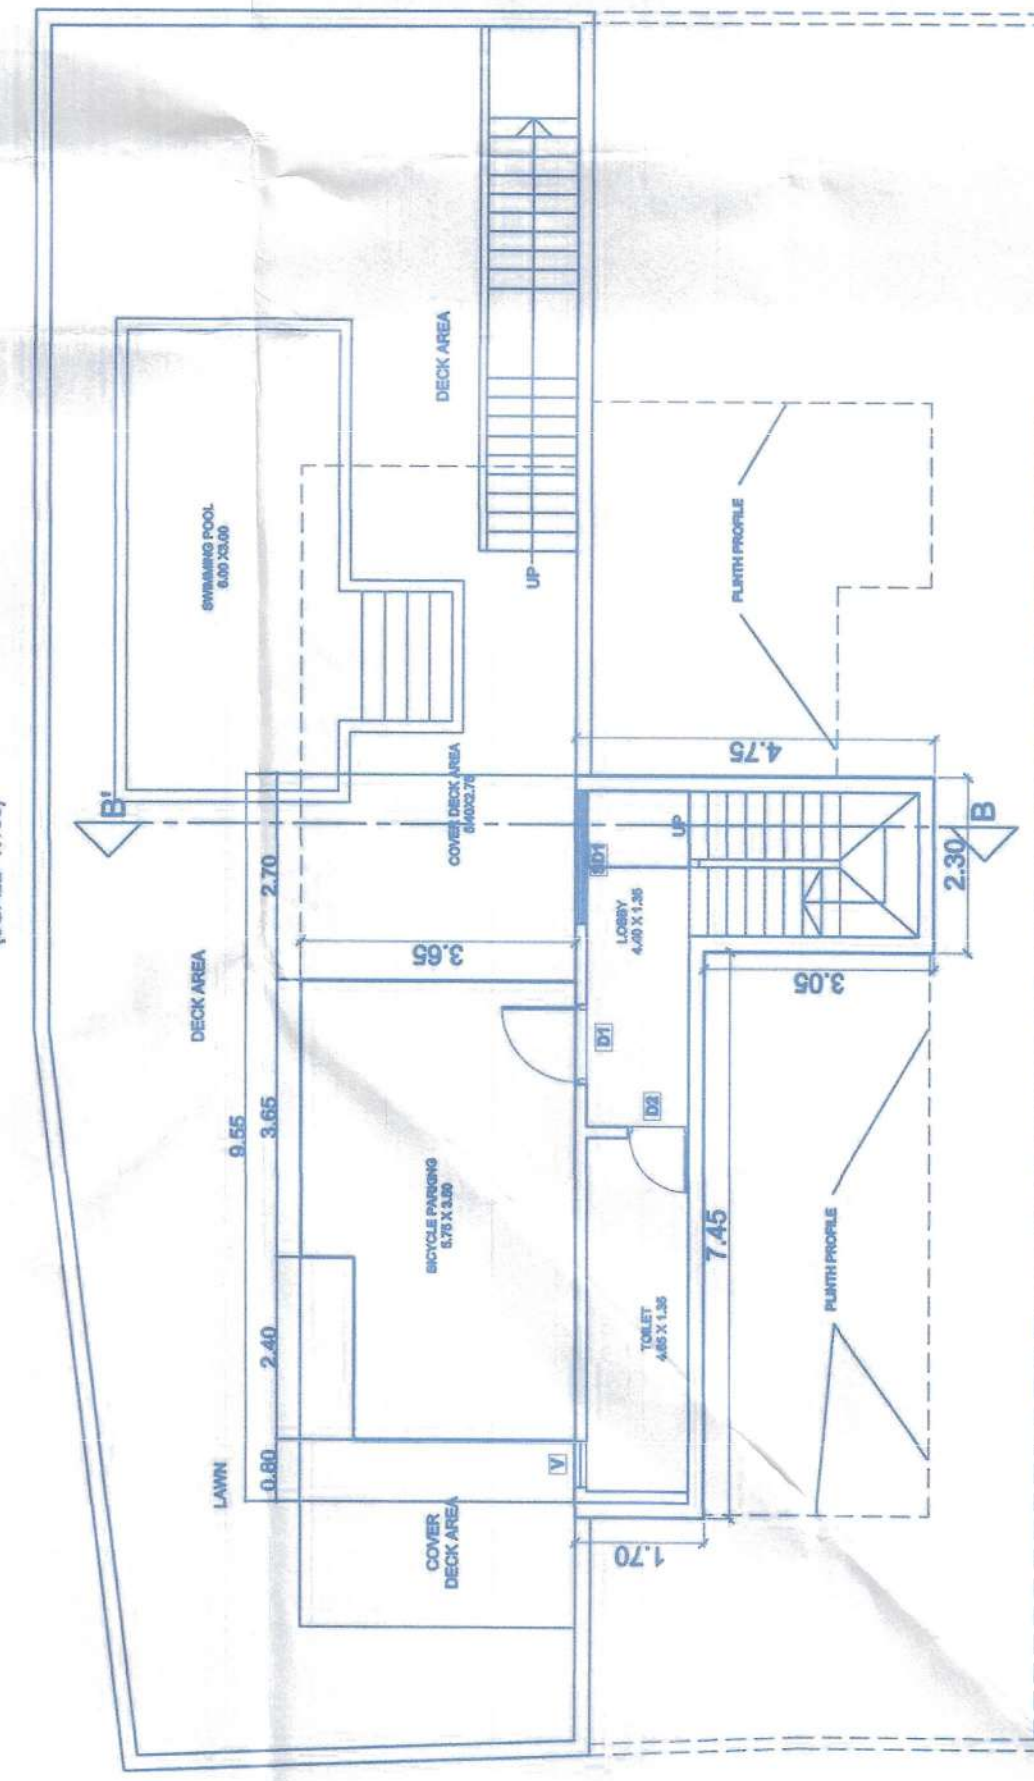

LOWER GROUND FLOOR PLAN
SCALE: 1:100

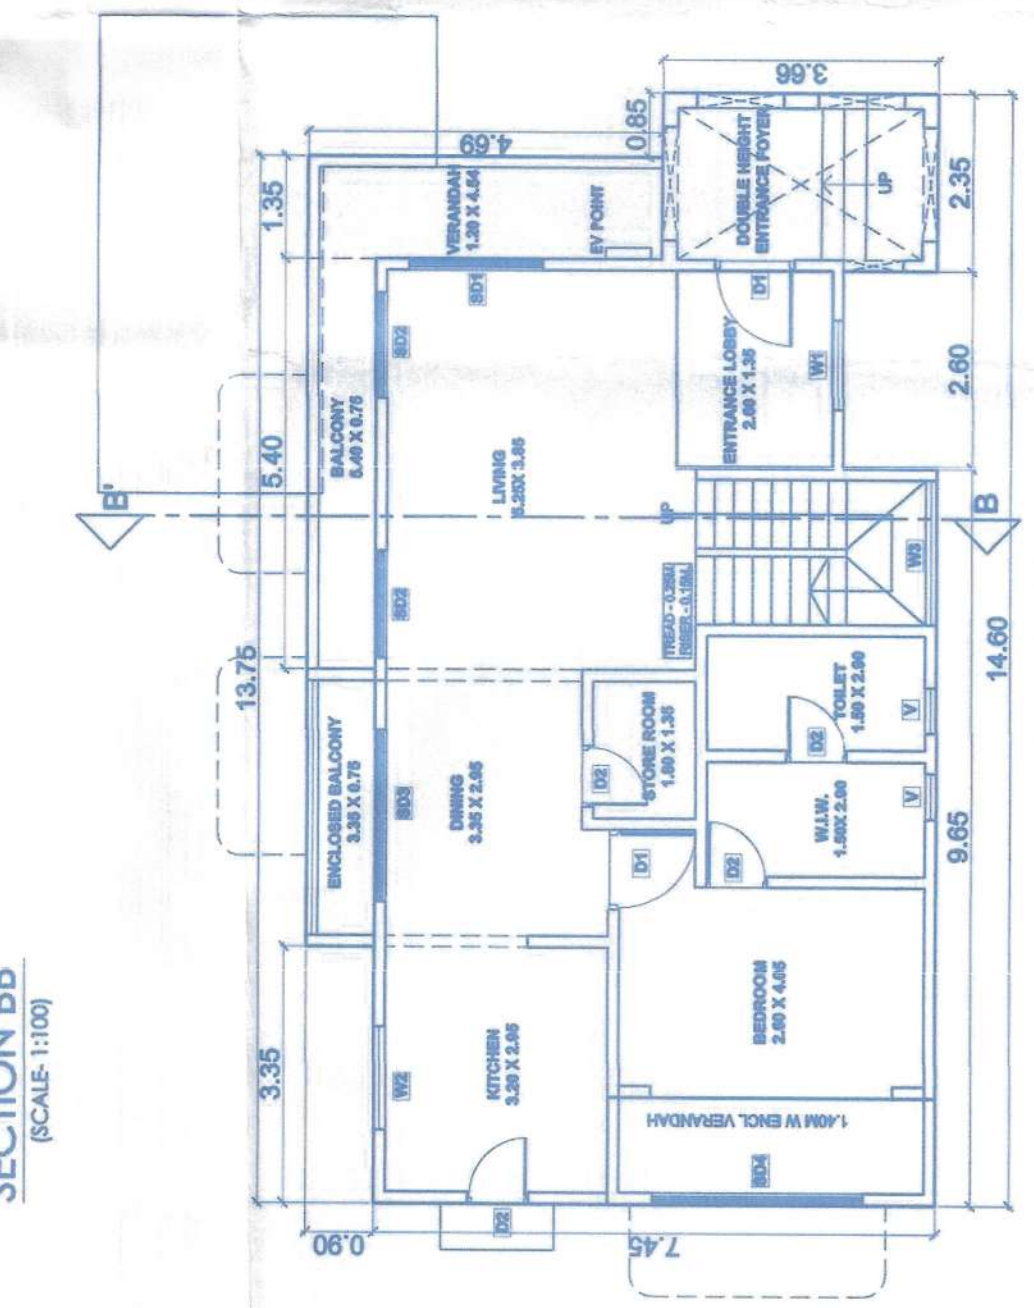


GROUND FLOOR PLAN
SCALE: 1:100

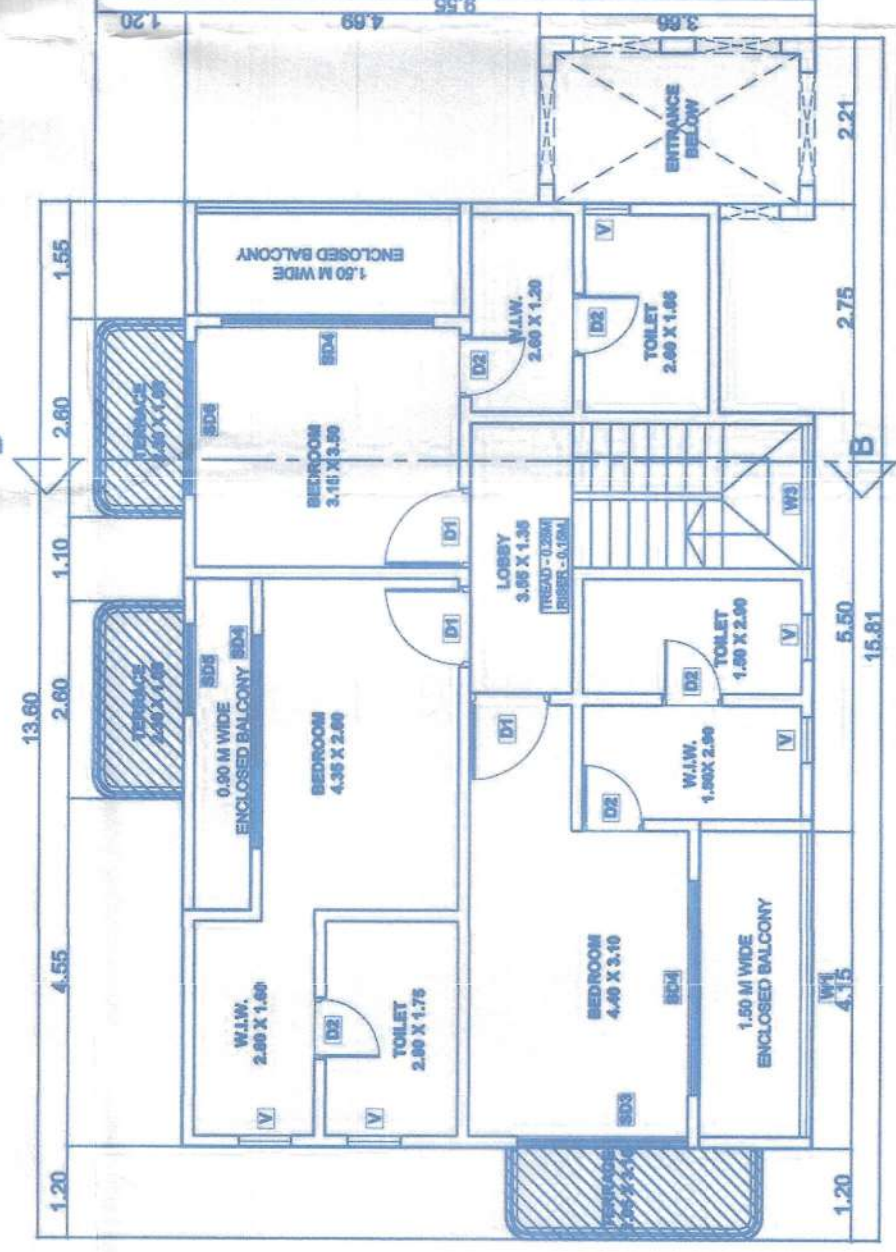


FIRST FLOOR PLAN
SCALE: 1:100

DOOR & WINDOW SCHEDULE			
S.N.	TYPE	SIZE	SILL LVL. INT'L LVL.
1	D1	1.00 X 2.40	- 2.40
2	D2	0.80 X 2.40	- 2.40
3	D3	0.80 X 2.40	- 2.40
4	D4	1.00 X 2.40	- 2.40
5	D5	1.00 X 2.40	- 2.40
6	D6	1.00 X 2.40	- 2.40
100	D100	1.00 X 2.40	- 2.40

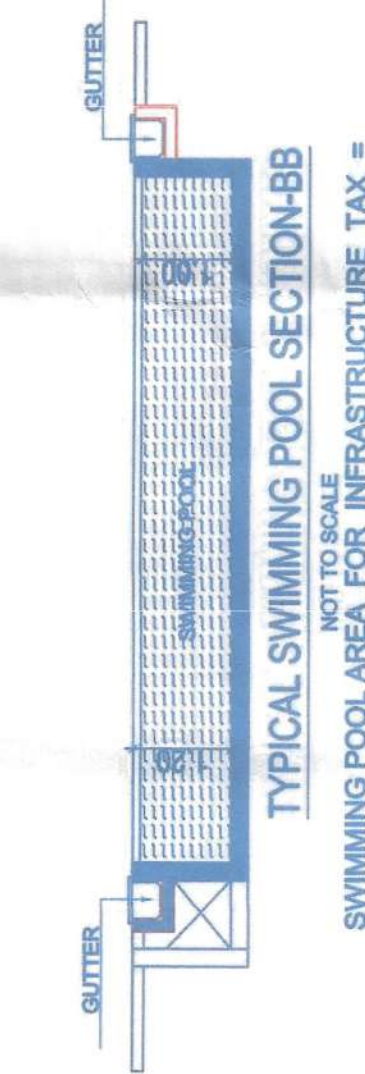

TYPICAL SWIMMING POOL SECTION-BB
NOT TO SCALE

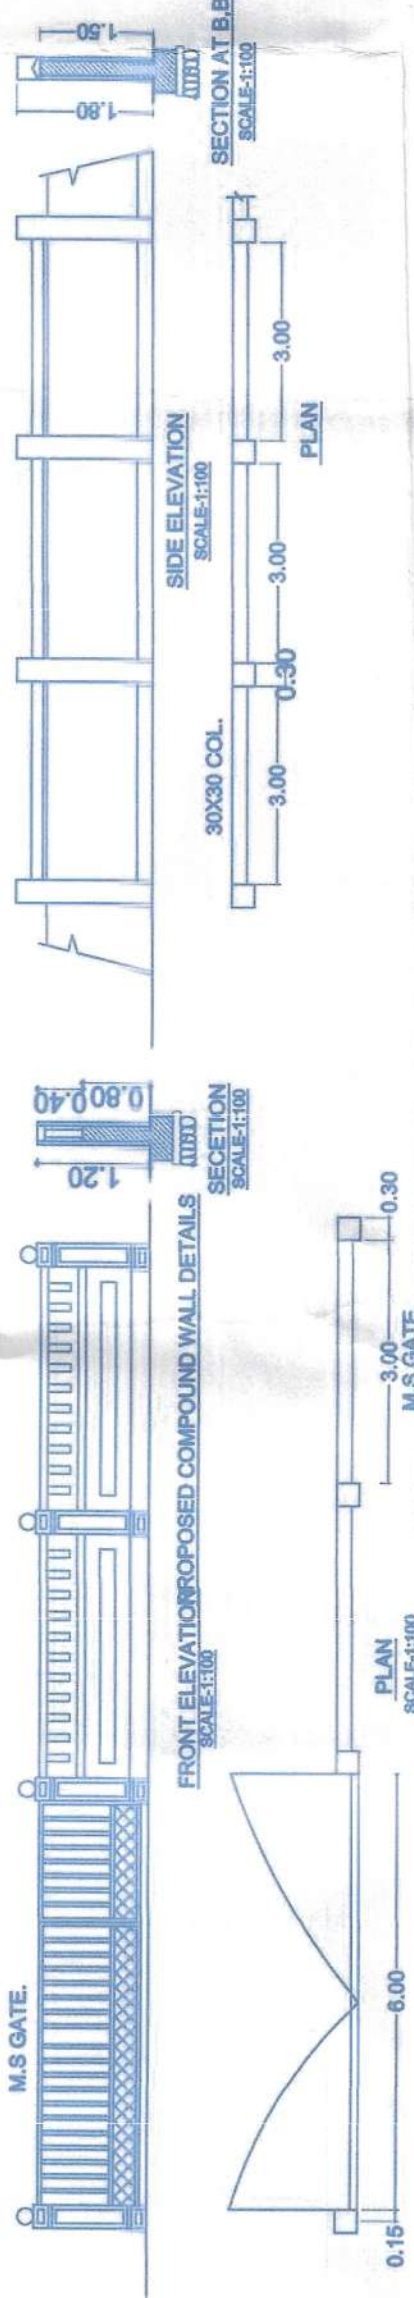

GROUND FLOOR PLAN
SCALE: 1:100

TITLE: PROPOSED CONSTRUCTION OF
VILLA - A-01, 02, 03, 04, 05, 06, 07, 08, 09, 10, 11, 12, 13, 14, 15,
VILLA - B-01, 02, 03, 04, 05, 06, 07, 08, 09, 10,
VILLA - C-01, 02, 03, 04, 05, 06, 07, 08, 09, 10,
01, 02, 03, 04, 05, 06, 07, 08, 09, 10, 11, BLOCK-A, CLUB
HOUSE, COMMONS AND ALL SECURITY RM AND
COMMONS AND COMMONS AND COMMONS AND
SUB DIV NO. 2-A-1, SITUATED AT BANGUNIM
VILLAGE - T I S W A D I - G O A
FOR MRS. SHREE YAGNA BUILDERS AND DEVELOPERS

SIGNATURE OF OWNER

SIGNATURE OF CONSULTANT



Please Check Later the 11/3/2024/2025
regarding the Plan.
Mangalwan
Team & Consulting Design
Guntur & Co. Ltd.
Thiruvananthapuram

DOOR & WINDOW SCHEDULE


S.N.	TYPE	SIZE	SILL LVL. INT'L LVL.
1	D1	0.80 X 2.40	- 2.40
2	D2	0.80 X 2.40	- 2.40
3	D3	0.80 X 2.40	- 2.40
100	D100	0.80 X 2.40	- 2.40

TERRACE FLOOR PLAN
SCALE: 1:100



SECTION BB
SCALE: 1:100

FIRST FLOOR PLAN
SCALE: 1:100

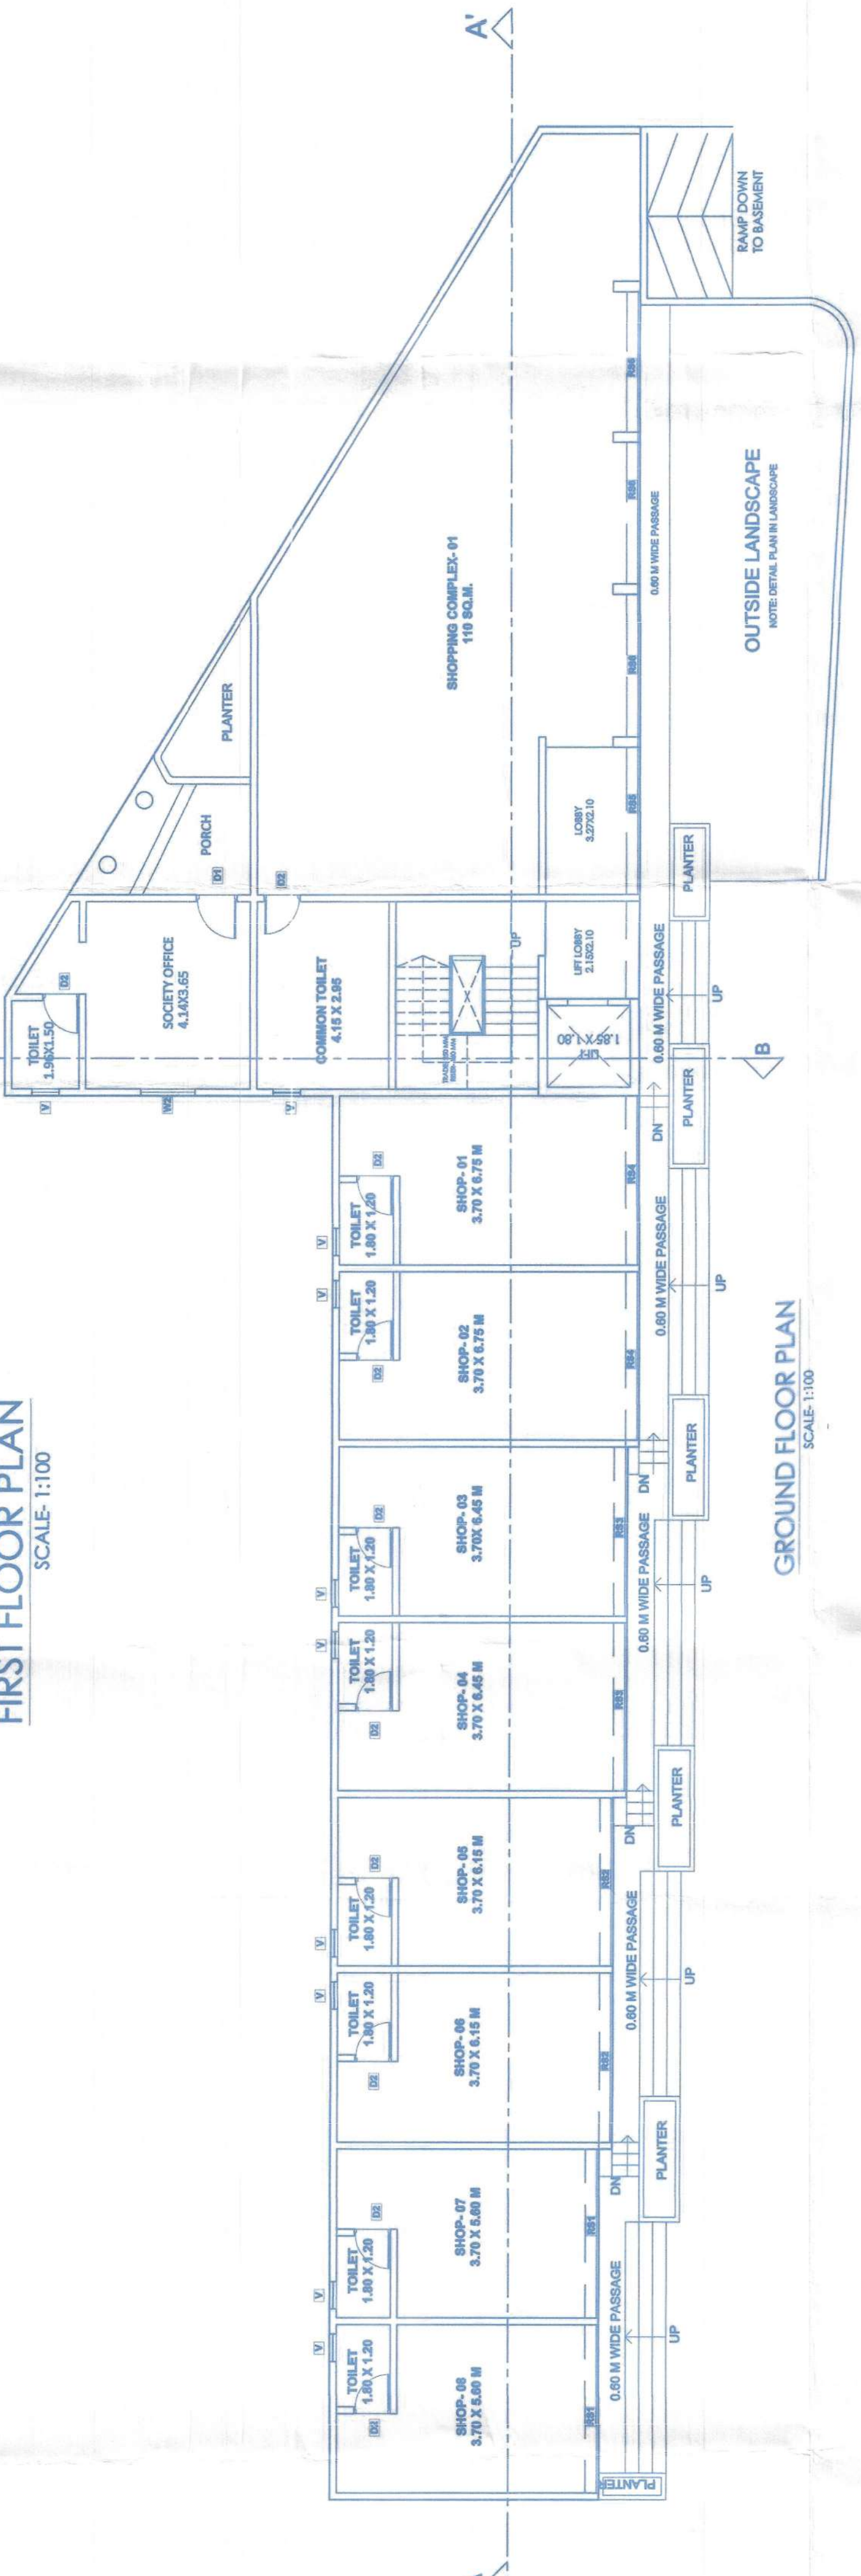

GROUND FLOOR PLAN
SCALE: 1:100

NOTE: 1. ALL DRAWING ARE AT 1:100 SCALE UNLESS MENTIONED OTHERWISE
2. ALL DIMENSIONS ARE IN METERS