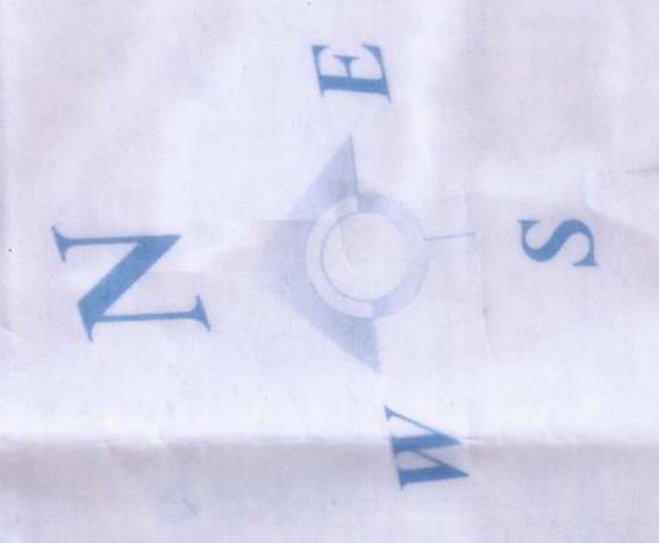
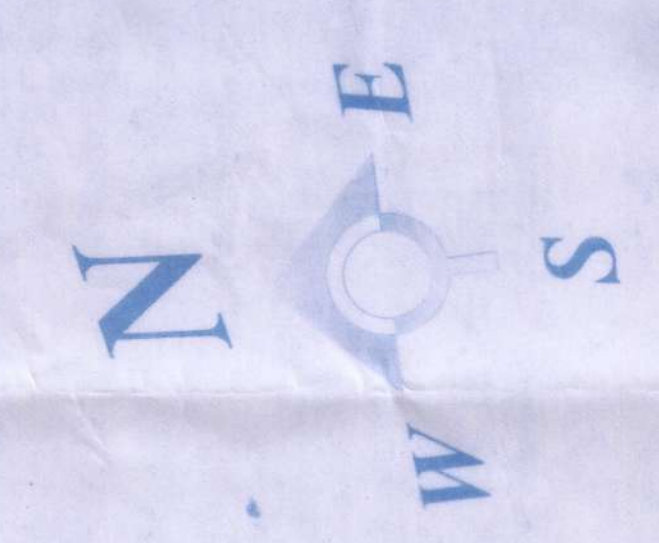
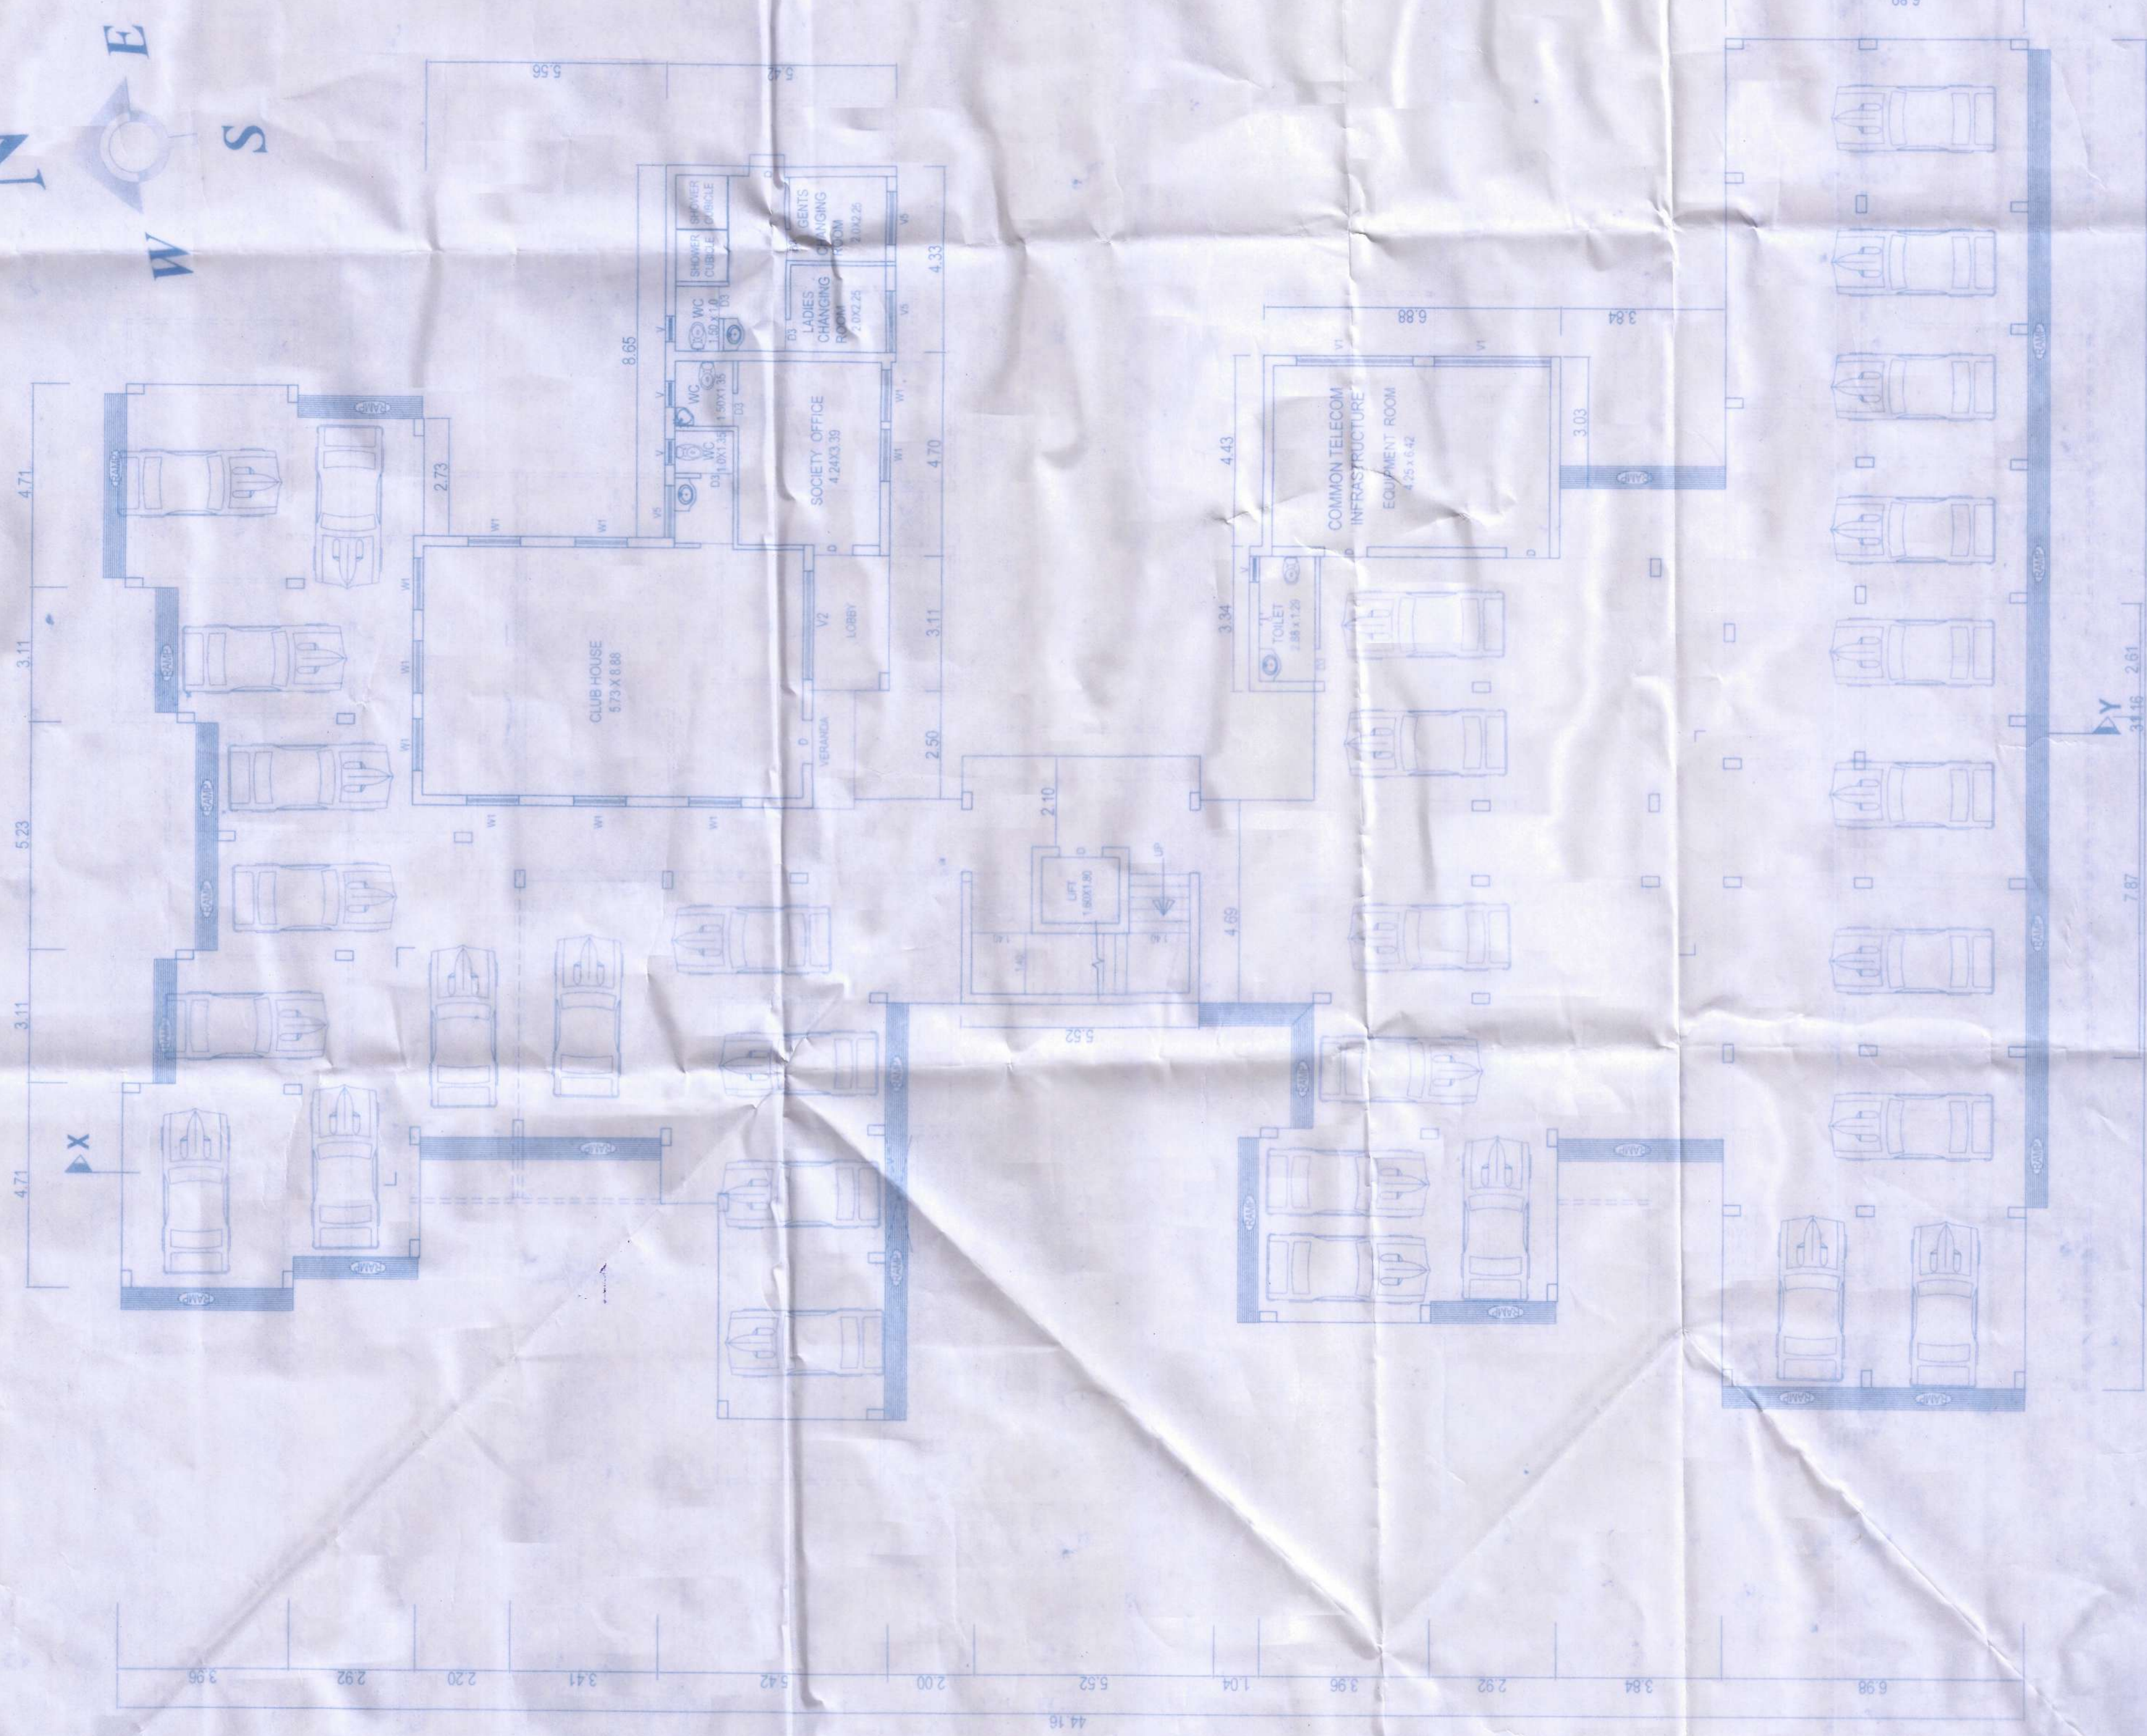
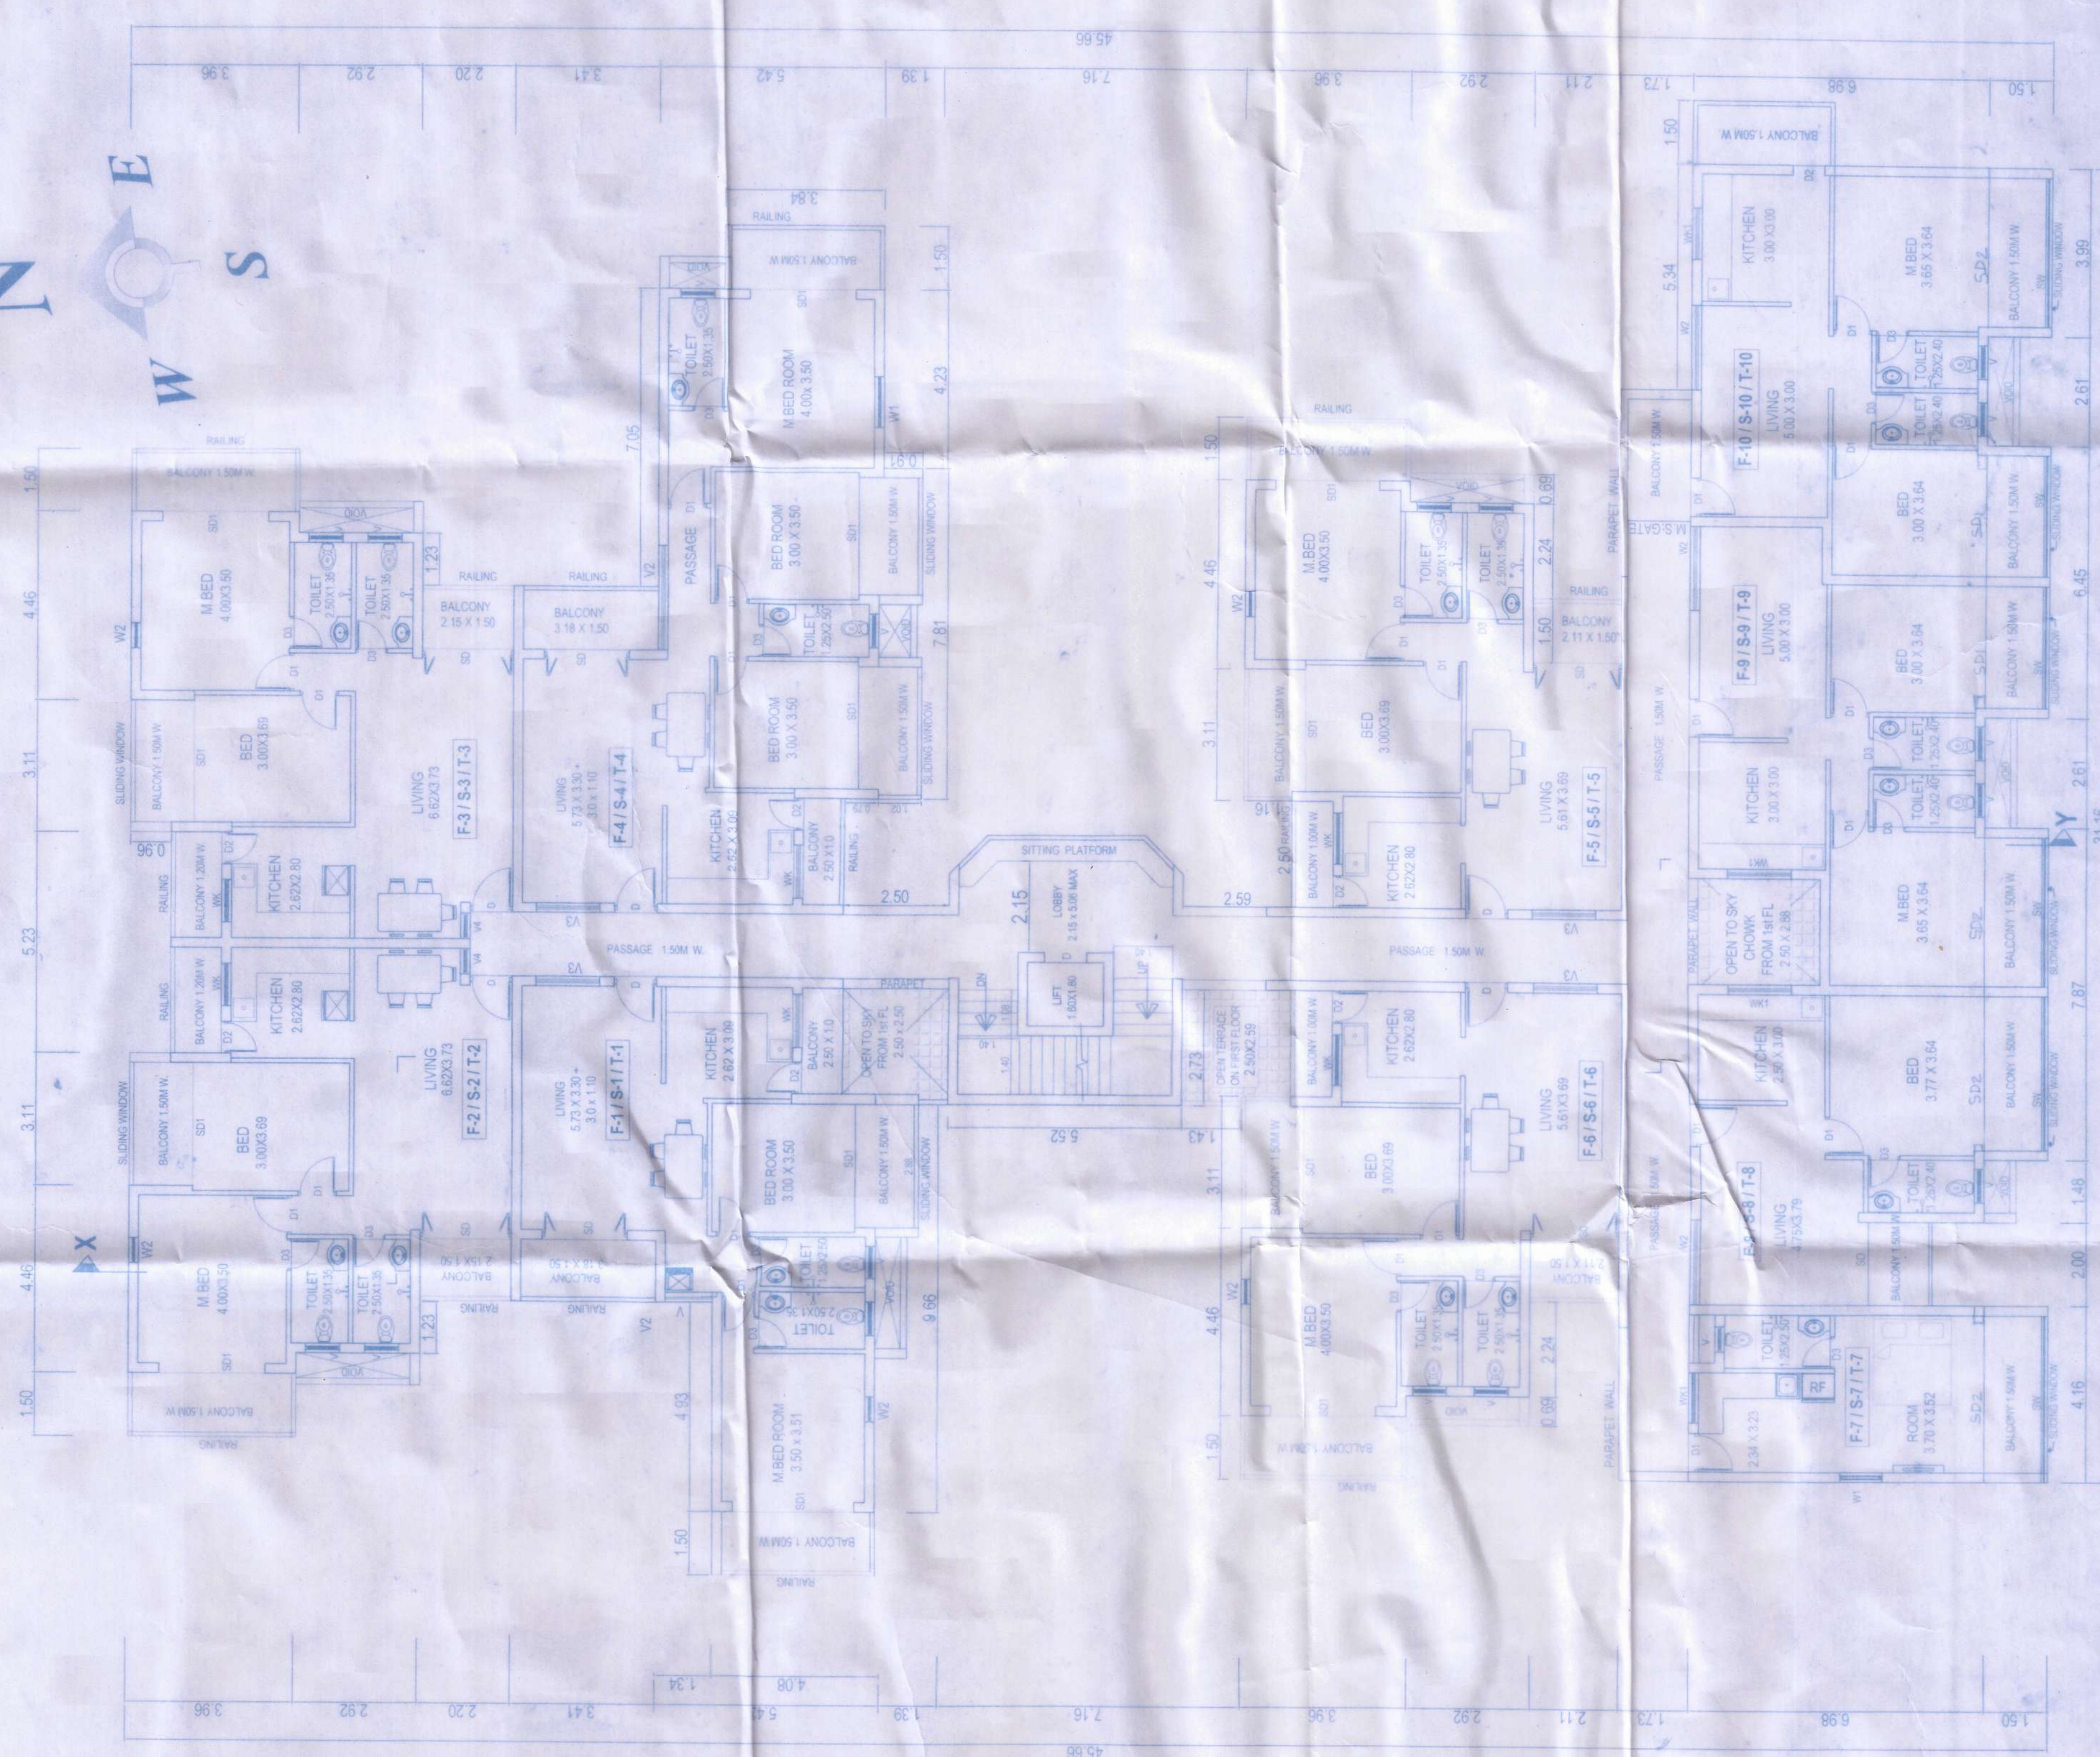
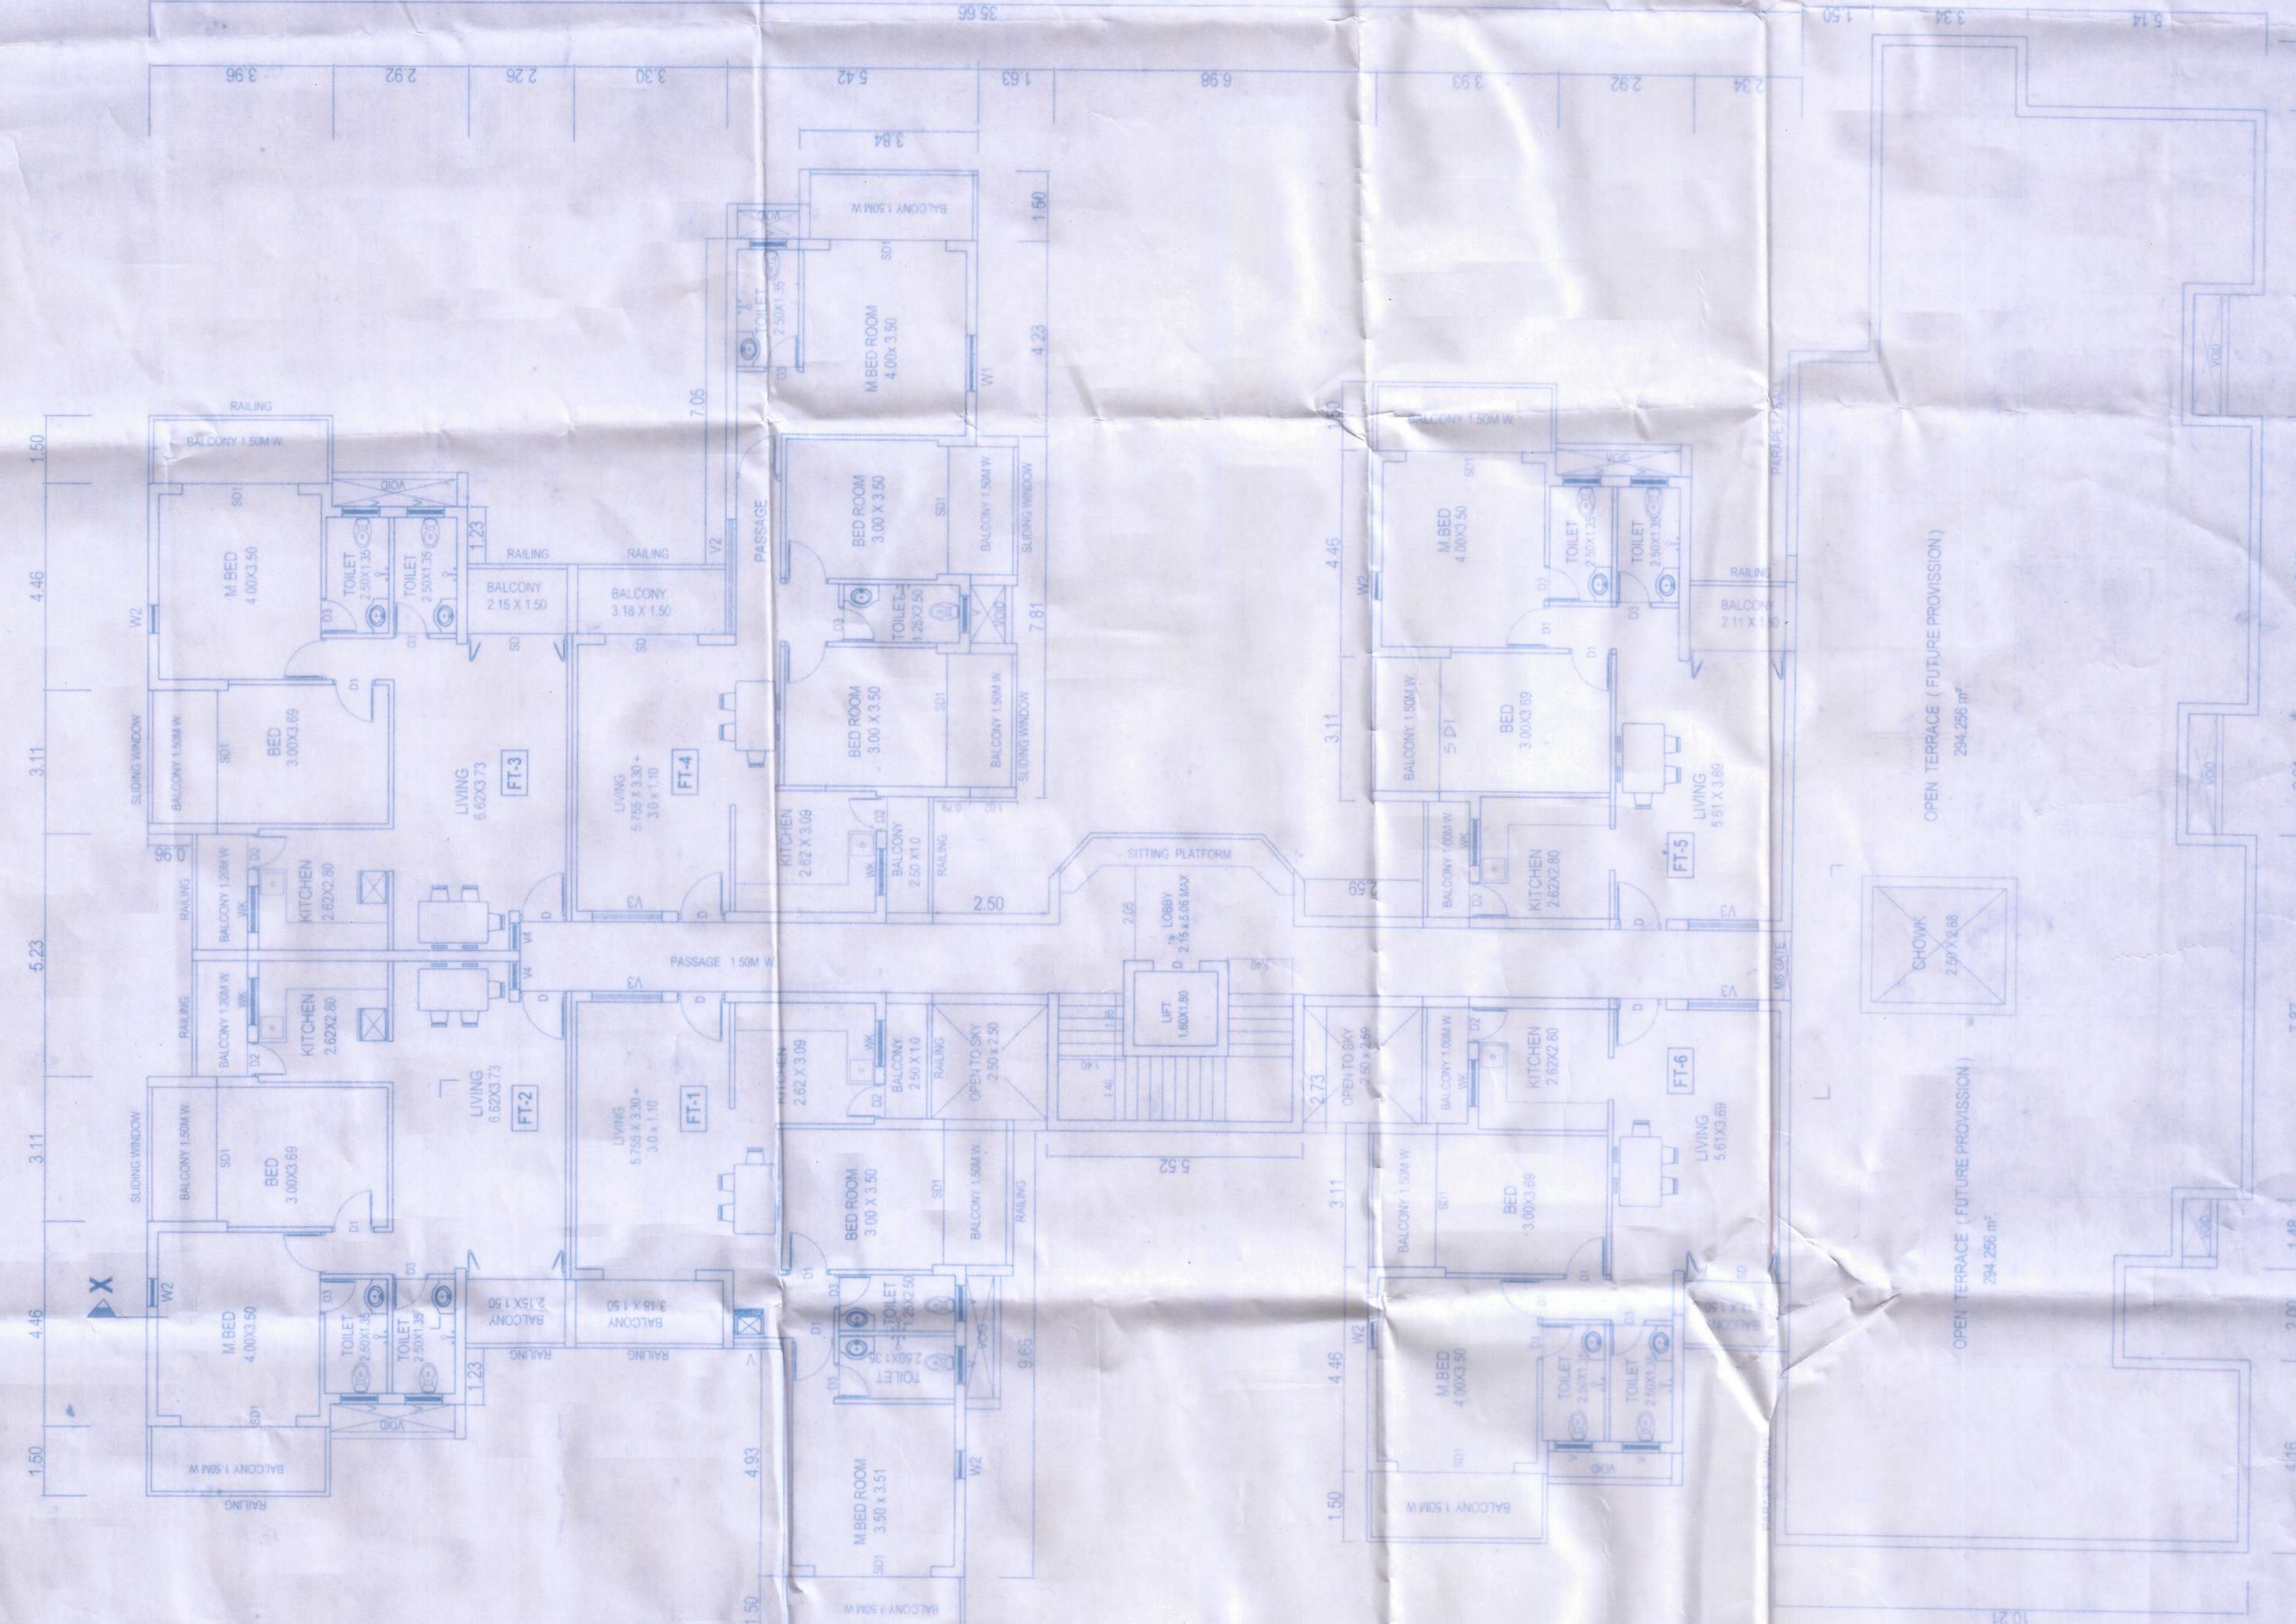


Please send letter No. 101021214 (comm.) 103, 103/1024
2024, 21/10, 1010212024
regarding the Plans

Skinner
District Engineer
Town & Country Planning Dept.
Govt. of Otago
P.O. Box 14

[illegible][illegible]

NUMBER OF UNITS:	
A. 3 BED RM. APARTMENT	4 No's
B. 2 BED RM. APARTMENT	26 No's
C. 1 BED RM. APARTMENT	3 No's
D. STUDIO APARTMENT	3 No's
TOTAL UNITS	36 No's

OWNER'S SIGNATURE	ARCHITECT	DATE
	Mr. A. C. CHAVHAN ARCHITECTS 101, 102, 103, 104, 105 CHANDLER STREET POONA-400 004	20th JUL 2002
JYOTI D. DEVARI	Reg. No. 101/102/103/104/105	DATE
4, Agarwal Bldg, Chandra Bazar, PUNE-400	Reg. No. 101/102/103/104/105	21.08.2004

GROUND FLOOR PLAN SCALE 1:100



TYPICAL FIRST, SECOND & THIRD FLOOR PLAN SCALE: 1/160

FOURTH FLOOR PLAN


PROPOSED COMPOUND WALL & BUILDING IN SURVEY NO. 103/11 & PLOT -C OF SURVEY NO.103/7 (AFTER AMALGAMATION) AT BORIM VILLAGE OF PONDA TALUKA - GOA

Please check letter No. T.P.P. 1614/103/11/2024/
S.V.P.O. dated 19/02/2024
regarding the Plans


Town Planner
Town & Country Planning Dept.
Govt. of Goa,
Panaji-Goa

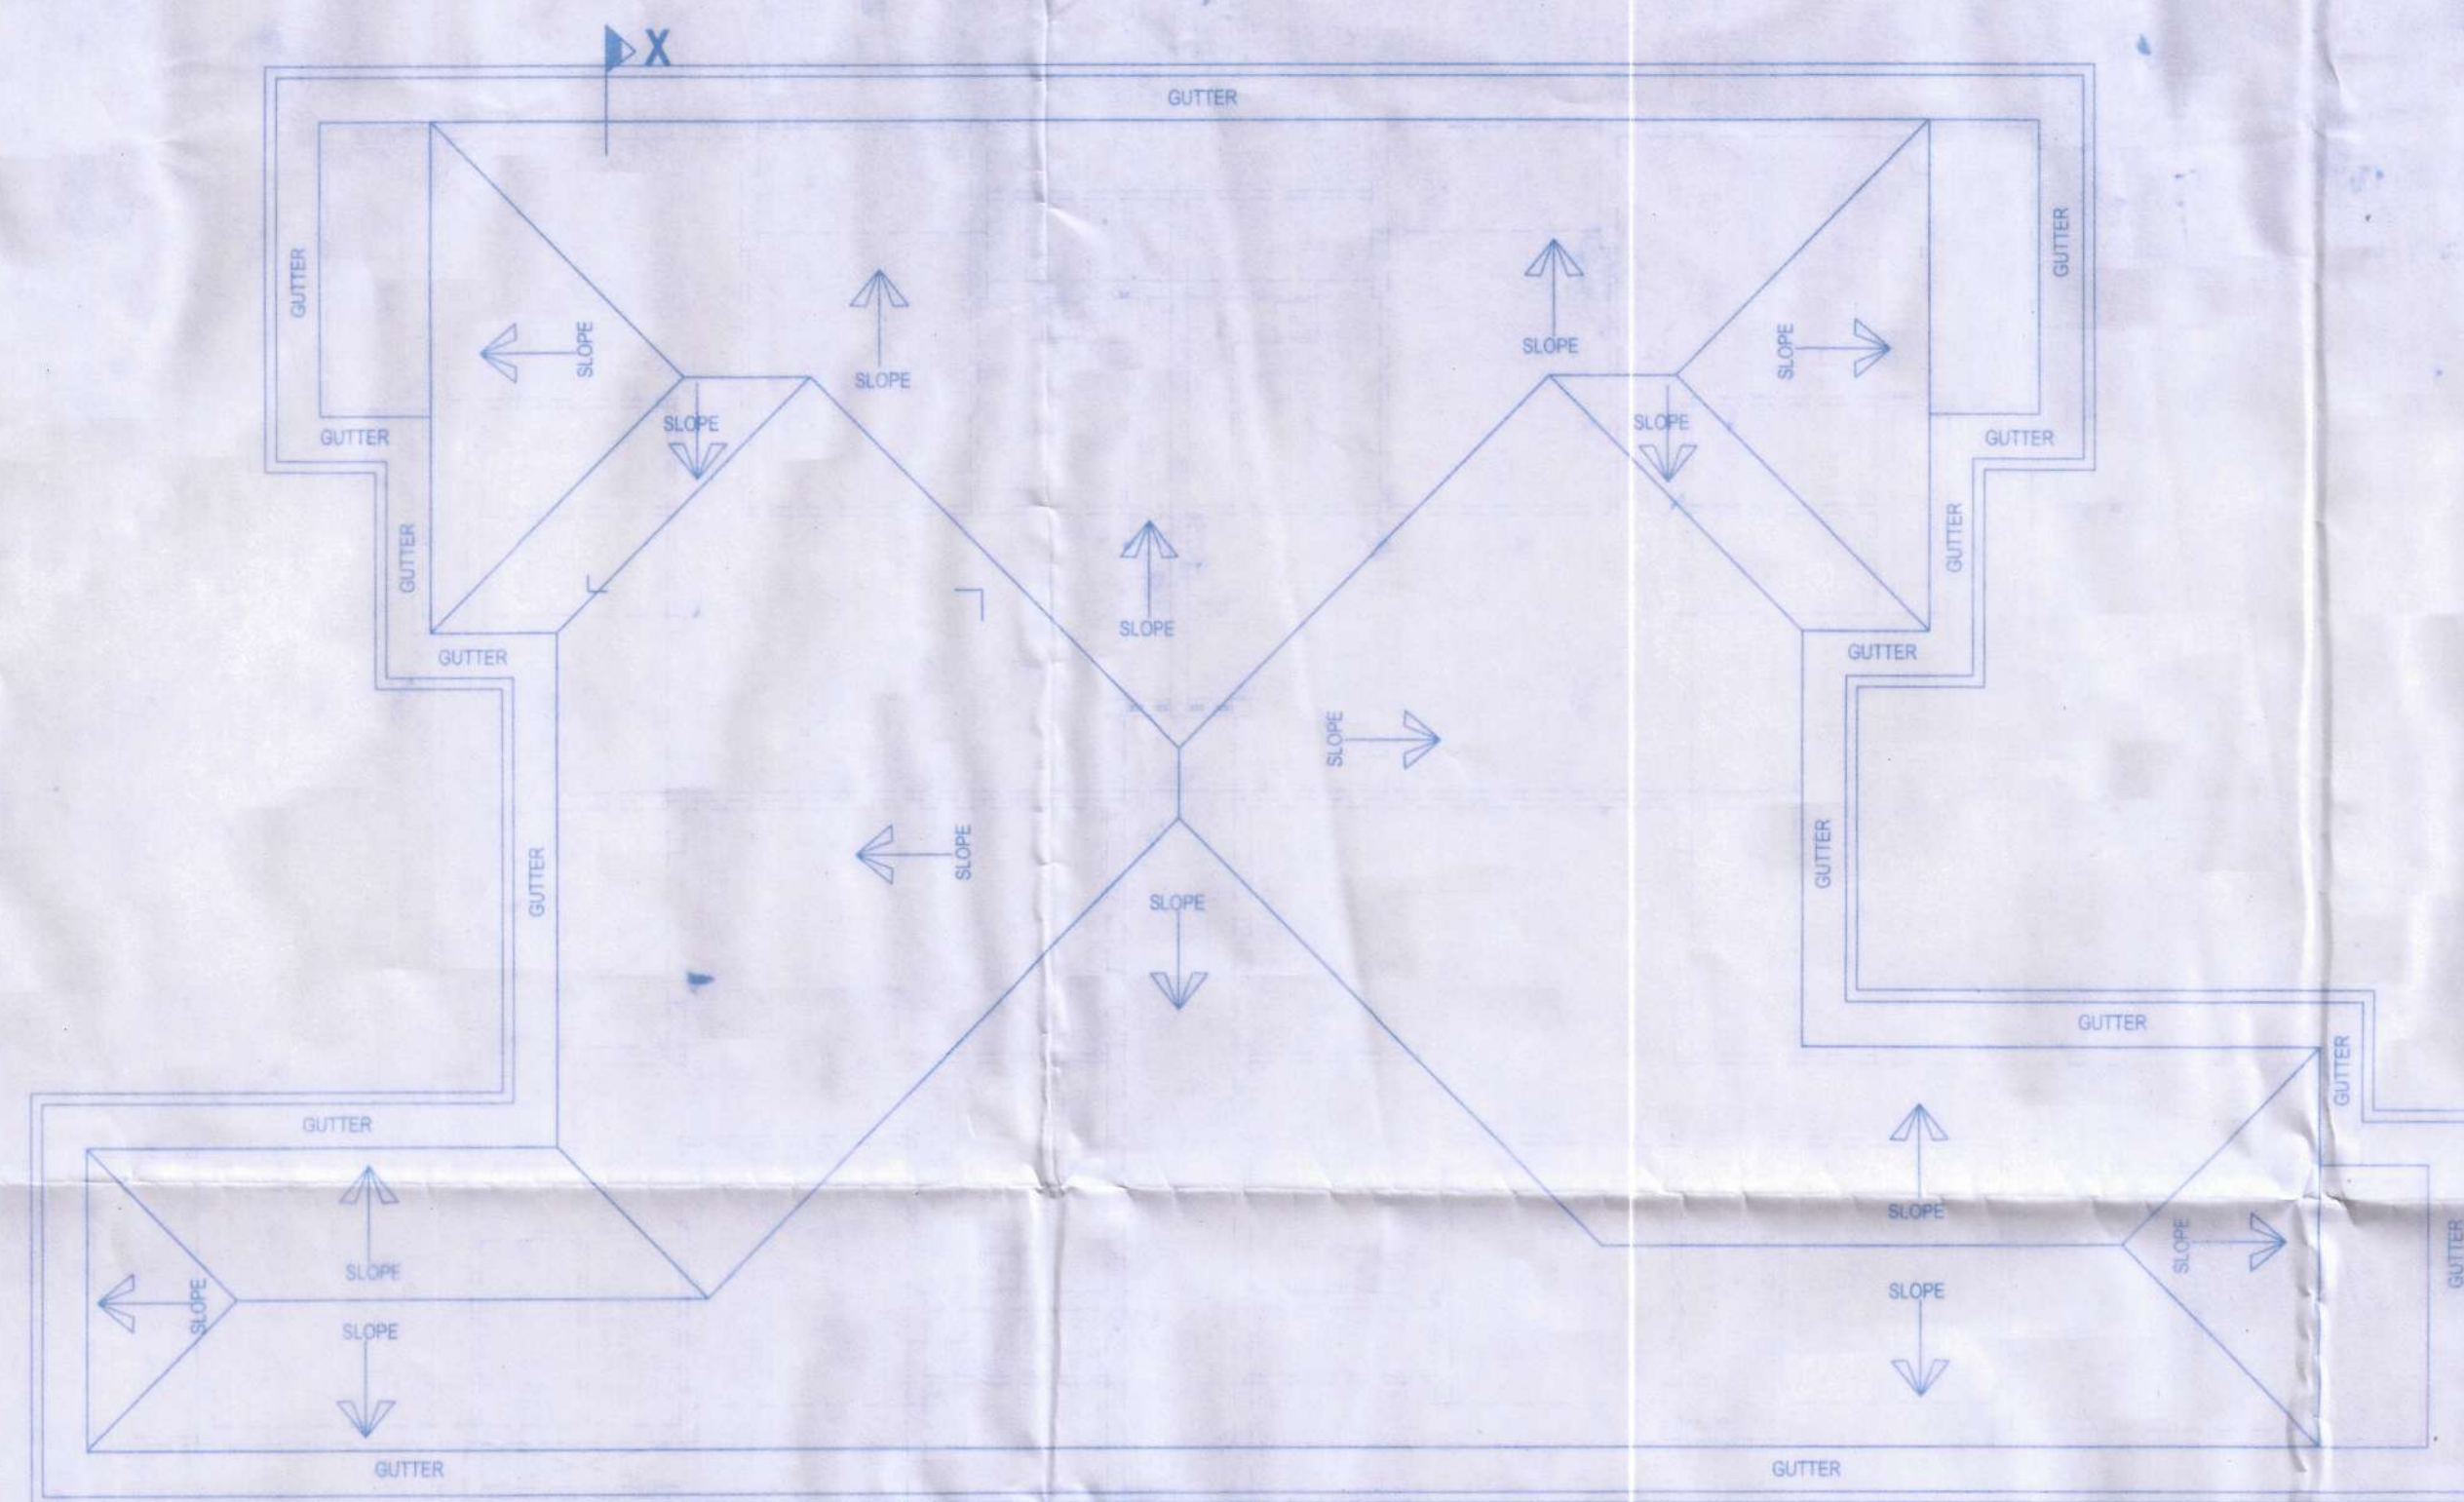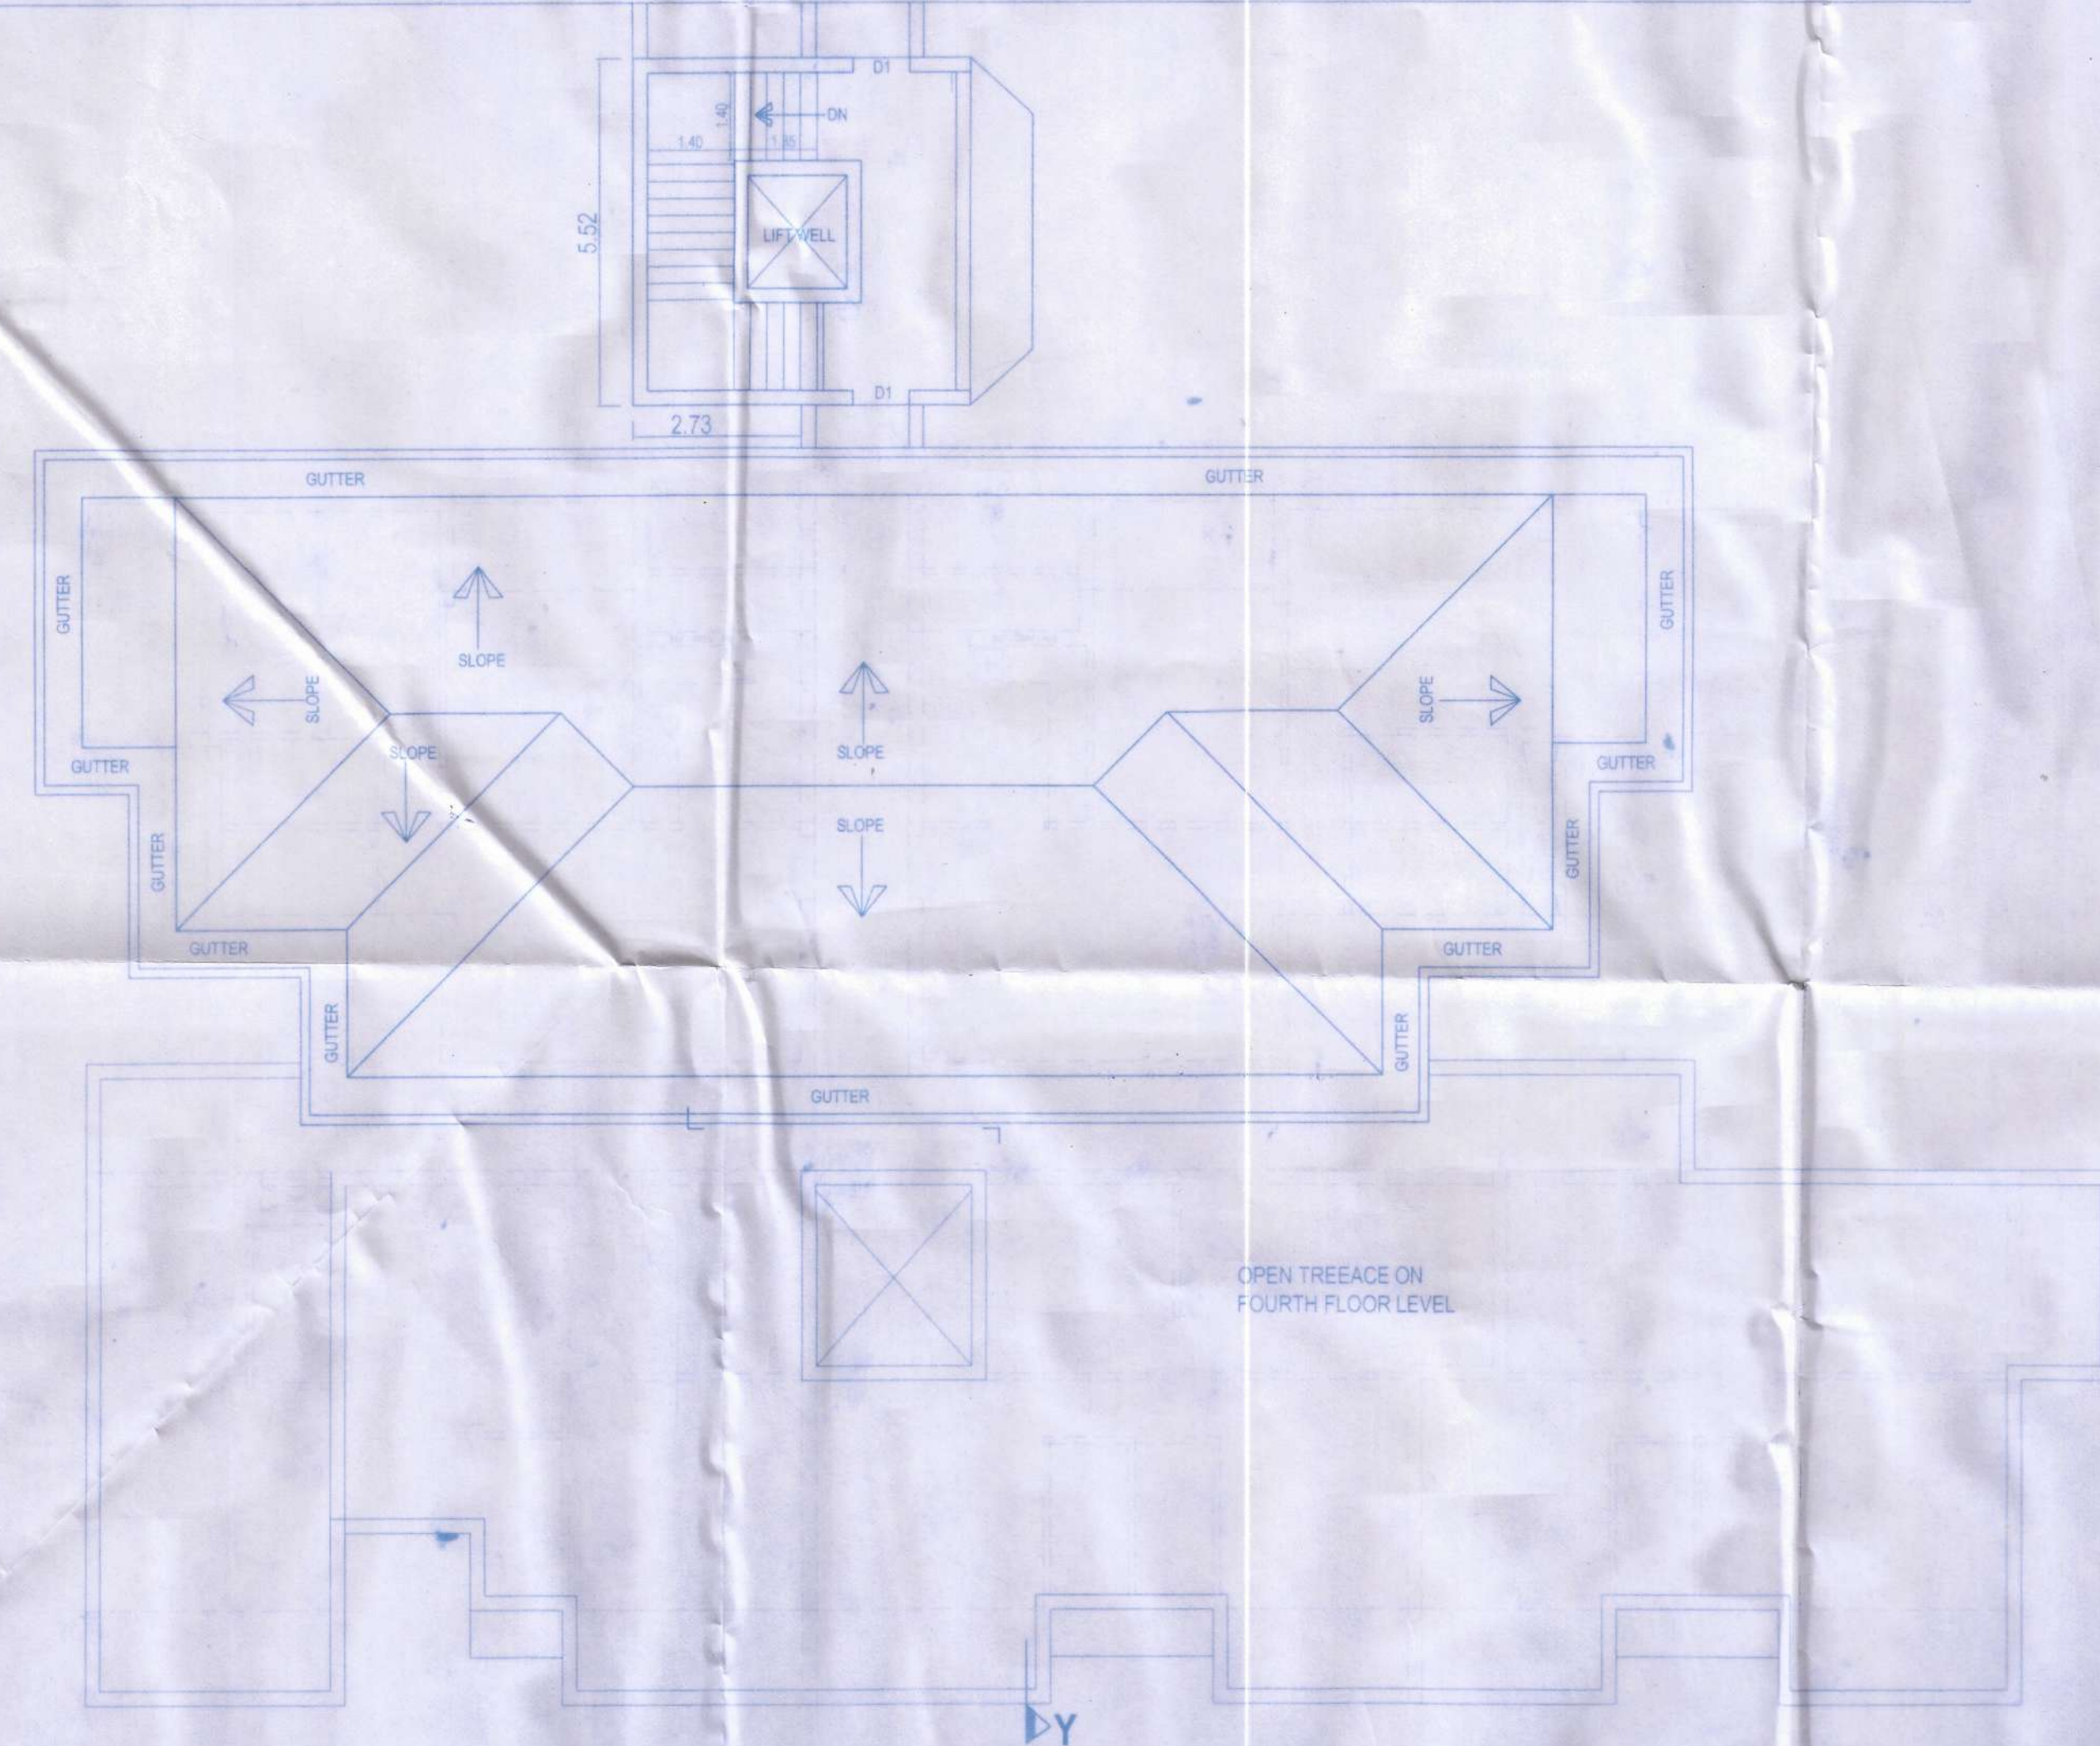

ROOF PLAN SCALE 1:100

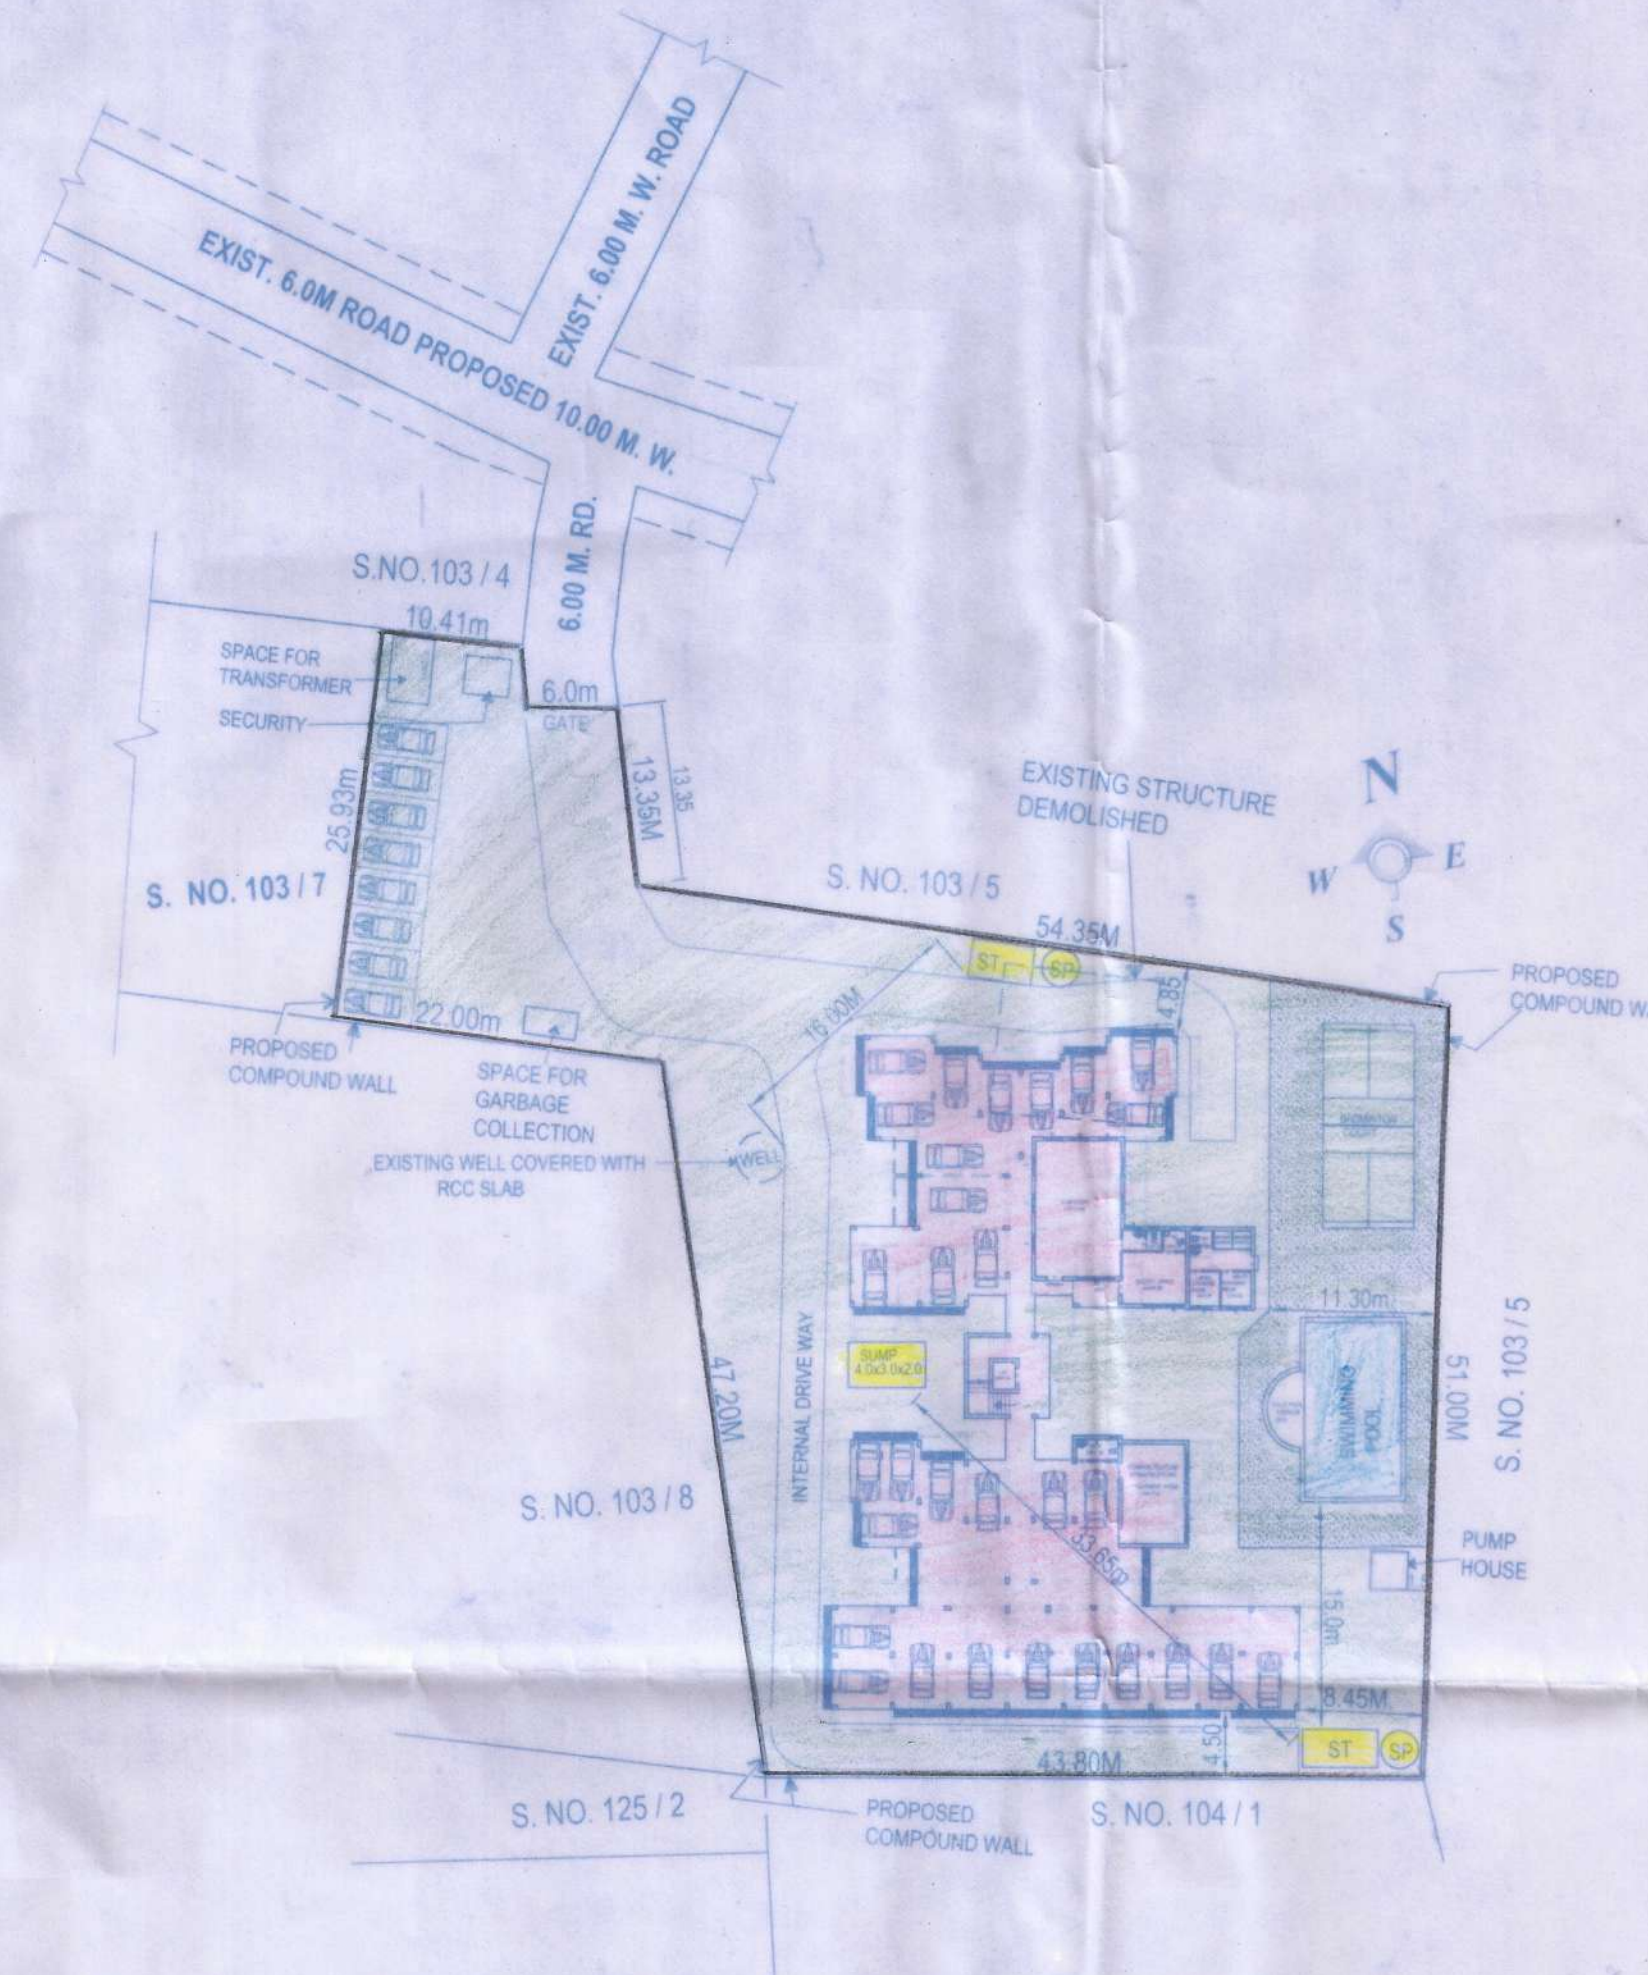


SITE PLAN SCALE 1:500

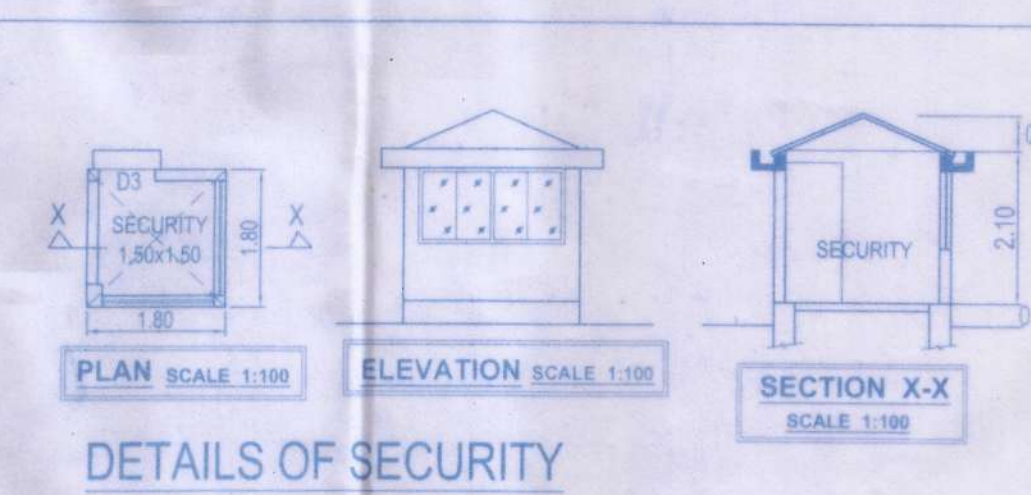

DETAILS OF SECURITY

DETAILS OF SWIMMING POOL SCALE 1:100

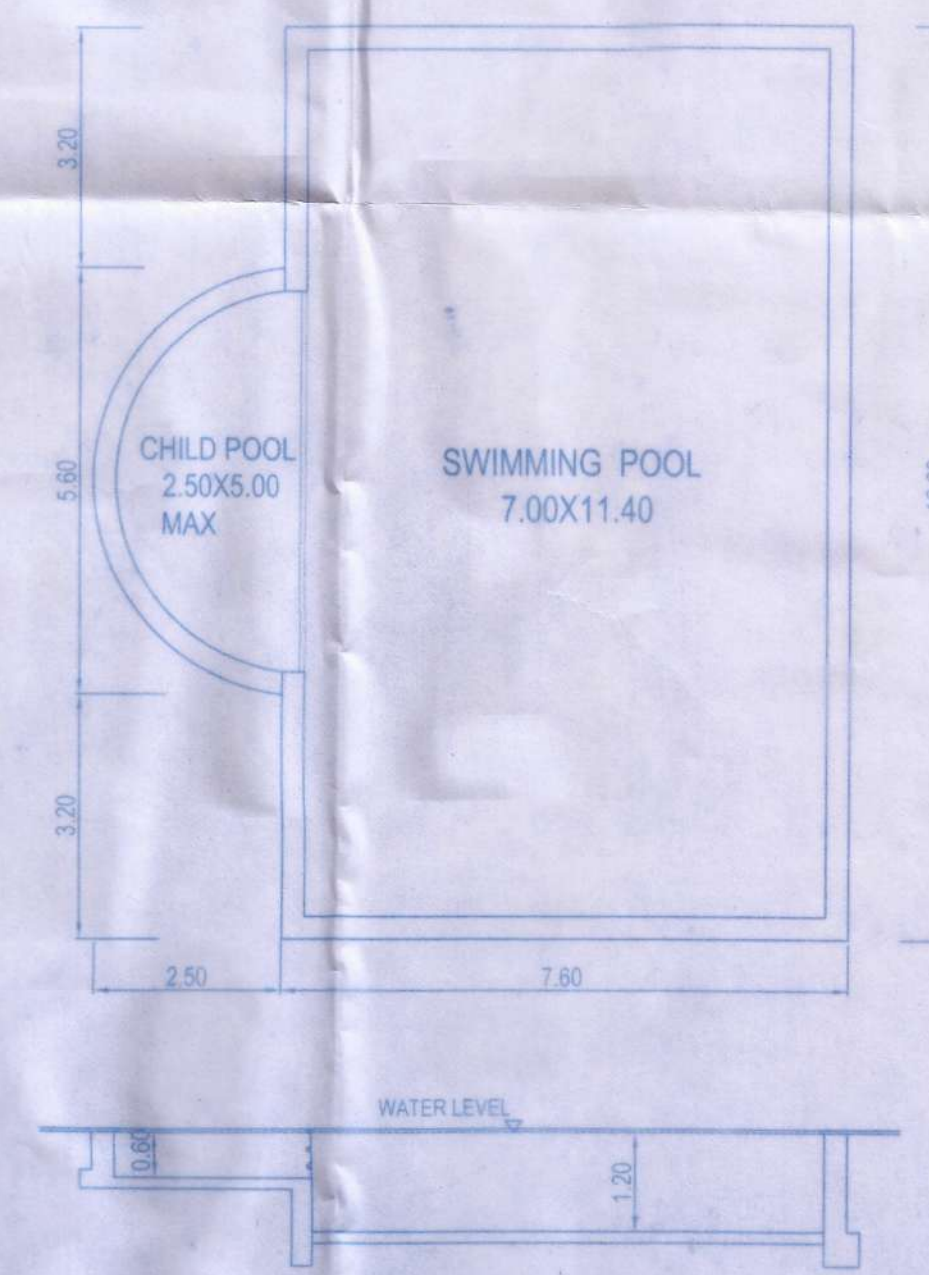

CROSS SECTION OF SWIMMING POOL

AREA STATEMENT

01) Total Area of the (Survey No.103/11 = 2600.00 M² + Plot of Survey No.103/7 = 465.00M²) = 3065.00sqm.

02) Deduction For:

a) Area Within road Widening Nil sq.mts.

b) Area Reserved For Any Other Use Nil sq.mts.

03) Effective Area of Plot (01-02) = 3065.00 sq.mts

04) Whether Any Extra F.A.R. is Claimed on the Basis of Road

Widening / Proposed Road: If "Yes", State

a) Area of Road Widening Nil sq.m

b) Whether the land has been Gifted to the Local Body Nil sq.m

05) Area Occupied By the Existing Building in the Plot = 125.00 sq.mts

06) Area of the Building to be Demolished 125.00 sq.mts

07) Covered Area of Proposed Building = 807.355 sq.mts

08) Total Covered Area (05+07-06) = 807.355 sq.mts.

09) Total Coverage = 26.341 %

10) Detail of Area and use, Floor Wise

Floor(%)	Reference	Use	Total Build up Area M ²	Bal.	Stairs / Lift	Passage	Shops + C.T. Infra	Society Off. + Club House	open ter	Net Floor Area M ²	FAR
GR. FLOOR	RES.	807.355 M ²	807.355	41.937	615.261	35.35	23.80	90.007	20.412	662.675	79.841
1st FLOOR	RES.	945.571 M ²	166.356	44.625	61.503	---	---	---	---	662.675	---
2nd FLOOR	RES.	925.159 M ²	166.356	44.625	61.503	---	---	---	---	662.675	---
3rd FLOOR	RES.	925.159 M ²	166.356	44.625	61.503	---	---	---	---	662.675	---
4th FLOOR	RES.	932.936 M ²	109.408	44.625	25.53	---	---	---	294.256	459.117	---
TOTAL			4536.18 M ²	578.476	220.437	210.039	651.611	113.807	314.688	2447.142 M ²	---

11) Parking detail.

Floor Area	Use	No. of Car Park./Parking Area	
		Provided	Required
2431.936 M ²	RES.	38 CARS	33 CARS

12) Length of the Proposed Compound Wall with Gate = 272.09 R.mts.

13) Built up Area of the Infrastructure Tax = 4536.16 Sq.mts.

14) First Floor Balcony Area = 146.355 m² (23.595 % of floor area)

15) Second Floor Balcony Area = 146.356 m² (23.595 % of floor area)

16) Third Floor Balcony Area = 156.356 m² (23.595 % of floor area)

17) Fourth Floor Balcony Area = 109.408 m² (23.83 % of floor area)


18) Area of Swimming pool = 102.02 m².

19) Area of Society Office = 23.80 m² (0.972 % of floor area)

20) Area of Security Room = 3.24 m² (0.132 % of floor area)

21) Area of Pump House = 6.00 m² (0.245 % of floor area)

22) Area of Club House & Dressing Room = 90.007 m² (3.678 % of floor area)

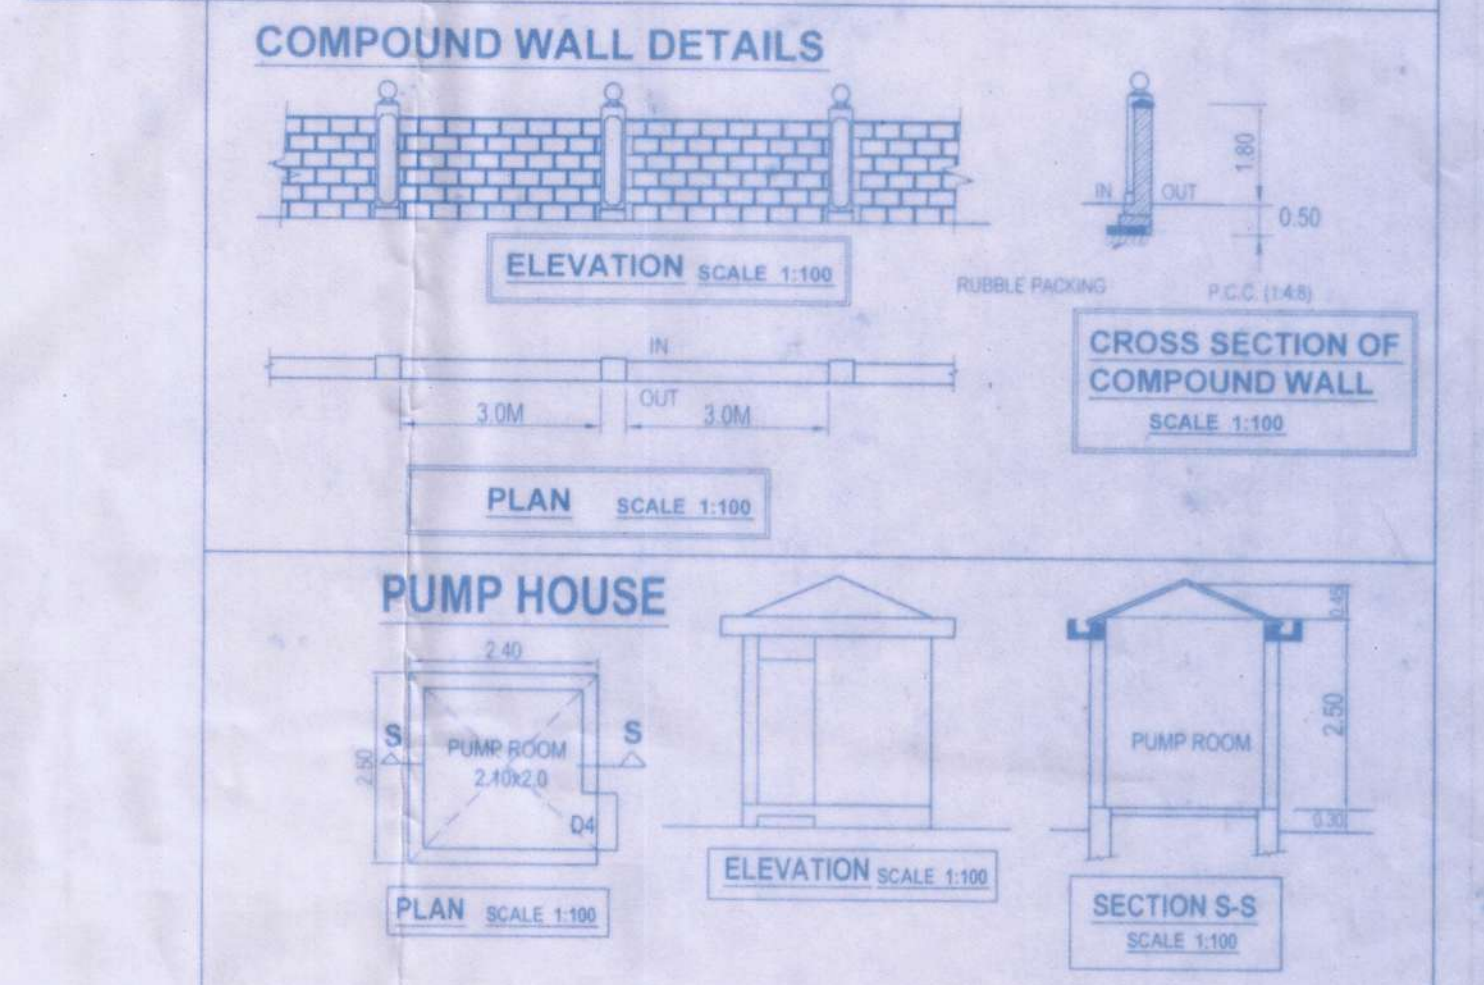

NUMBER OF UNITS:	
A) 3 BED RM. APARTMENT	4 No's
B) 2 BED RM. APARTMENT	26 No's
C) 1 BED RM. APARTMENT	3 No's
D) STUDIO APARTMENT	3 No's
TOTAL UNITS	36 No's

SCHEDULE OF OPENING

DOORS	WINDOWS
D --- 1.00 X 2.50	W1 --- 1.20 X 1.50
D1 --- 0.90 X 2.10	W2 --- 1.20 X 1.30
D2 --- 0.90 X 2.50	W3 --- 1.00 X 1.30
D3 --- 0.75 X 2.10	V --- 0.80 X 1.00
D4 --- 0.75 X 2.50	V1 --- 2.70 X 0.60
SD --- 2.20 X 2.50	V2 --- 2.50 X 0.45
SD1 --- 2.50 X 2.50	V3 --- 1.50 X 0.60
	V4 --- 0.80 X 0.80
	V5 --- 1.50 X 0.60
	SW --- 3.50 X 1.60

NOTE:-
 * Furniture & some accessories shown are conceptual in nature and are not part of the offer.
 * Dimensions & Architecture are subject to marginal change due to technical reasons.
 * All Dimensions are: Excluding Plaster / Putty & Floor / Wall Tiles.
 * Elevation is subject to change as per Architect / Owner's Choice.
 * Swimming pool though approved to be constructed ONLY if Residents / Housing Maintenance society contributes for construction & maintenance of the same.
 * For Club House, space is provided And the equipments/accessories to be procured & maintained by Resident/Housing Maintenance Society.

OWNER'S SIGNATURE
 JEETENDRA D. DEVARI
 ARCHITECT
 Reg. No. CA/93/16204 / ARCH/0101/2010
 F-9, ANGARKI BUILDING,
 OPPOSITE FIRE STATION
 PONDA - GOA.
 Email : jdevan@yahoo.com TEL/ FAX : 2954565

DRN. SANJAY NAIK JOB NO. 89/2023
 DATE : 21.05.2024 DRG. NO. 02