

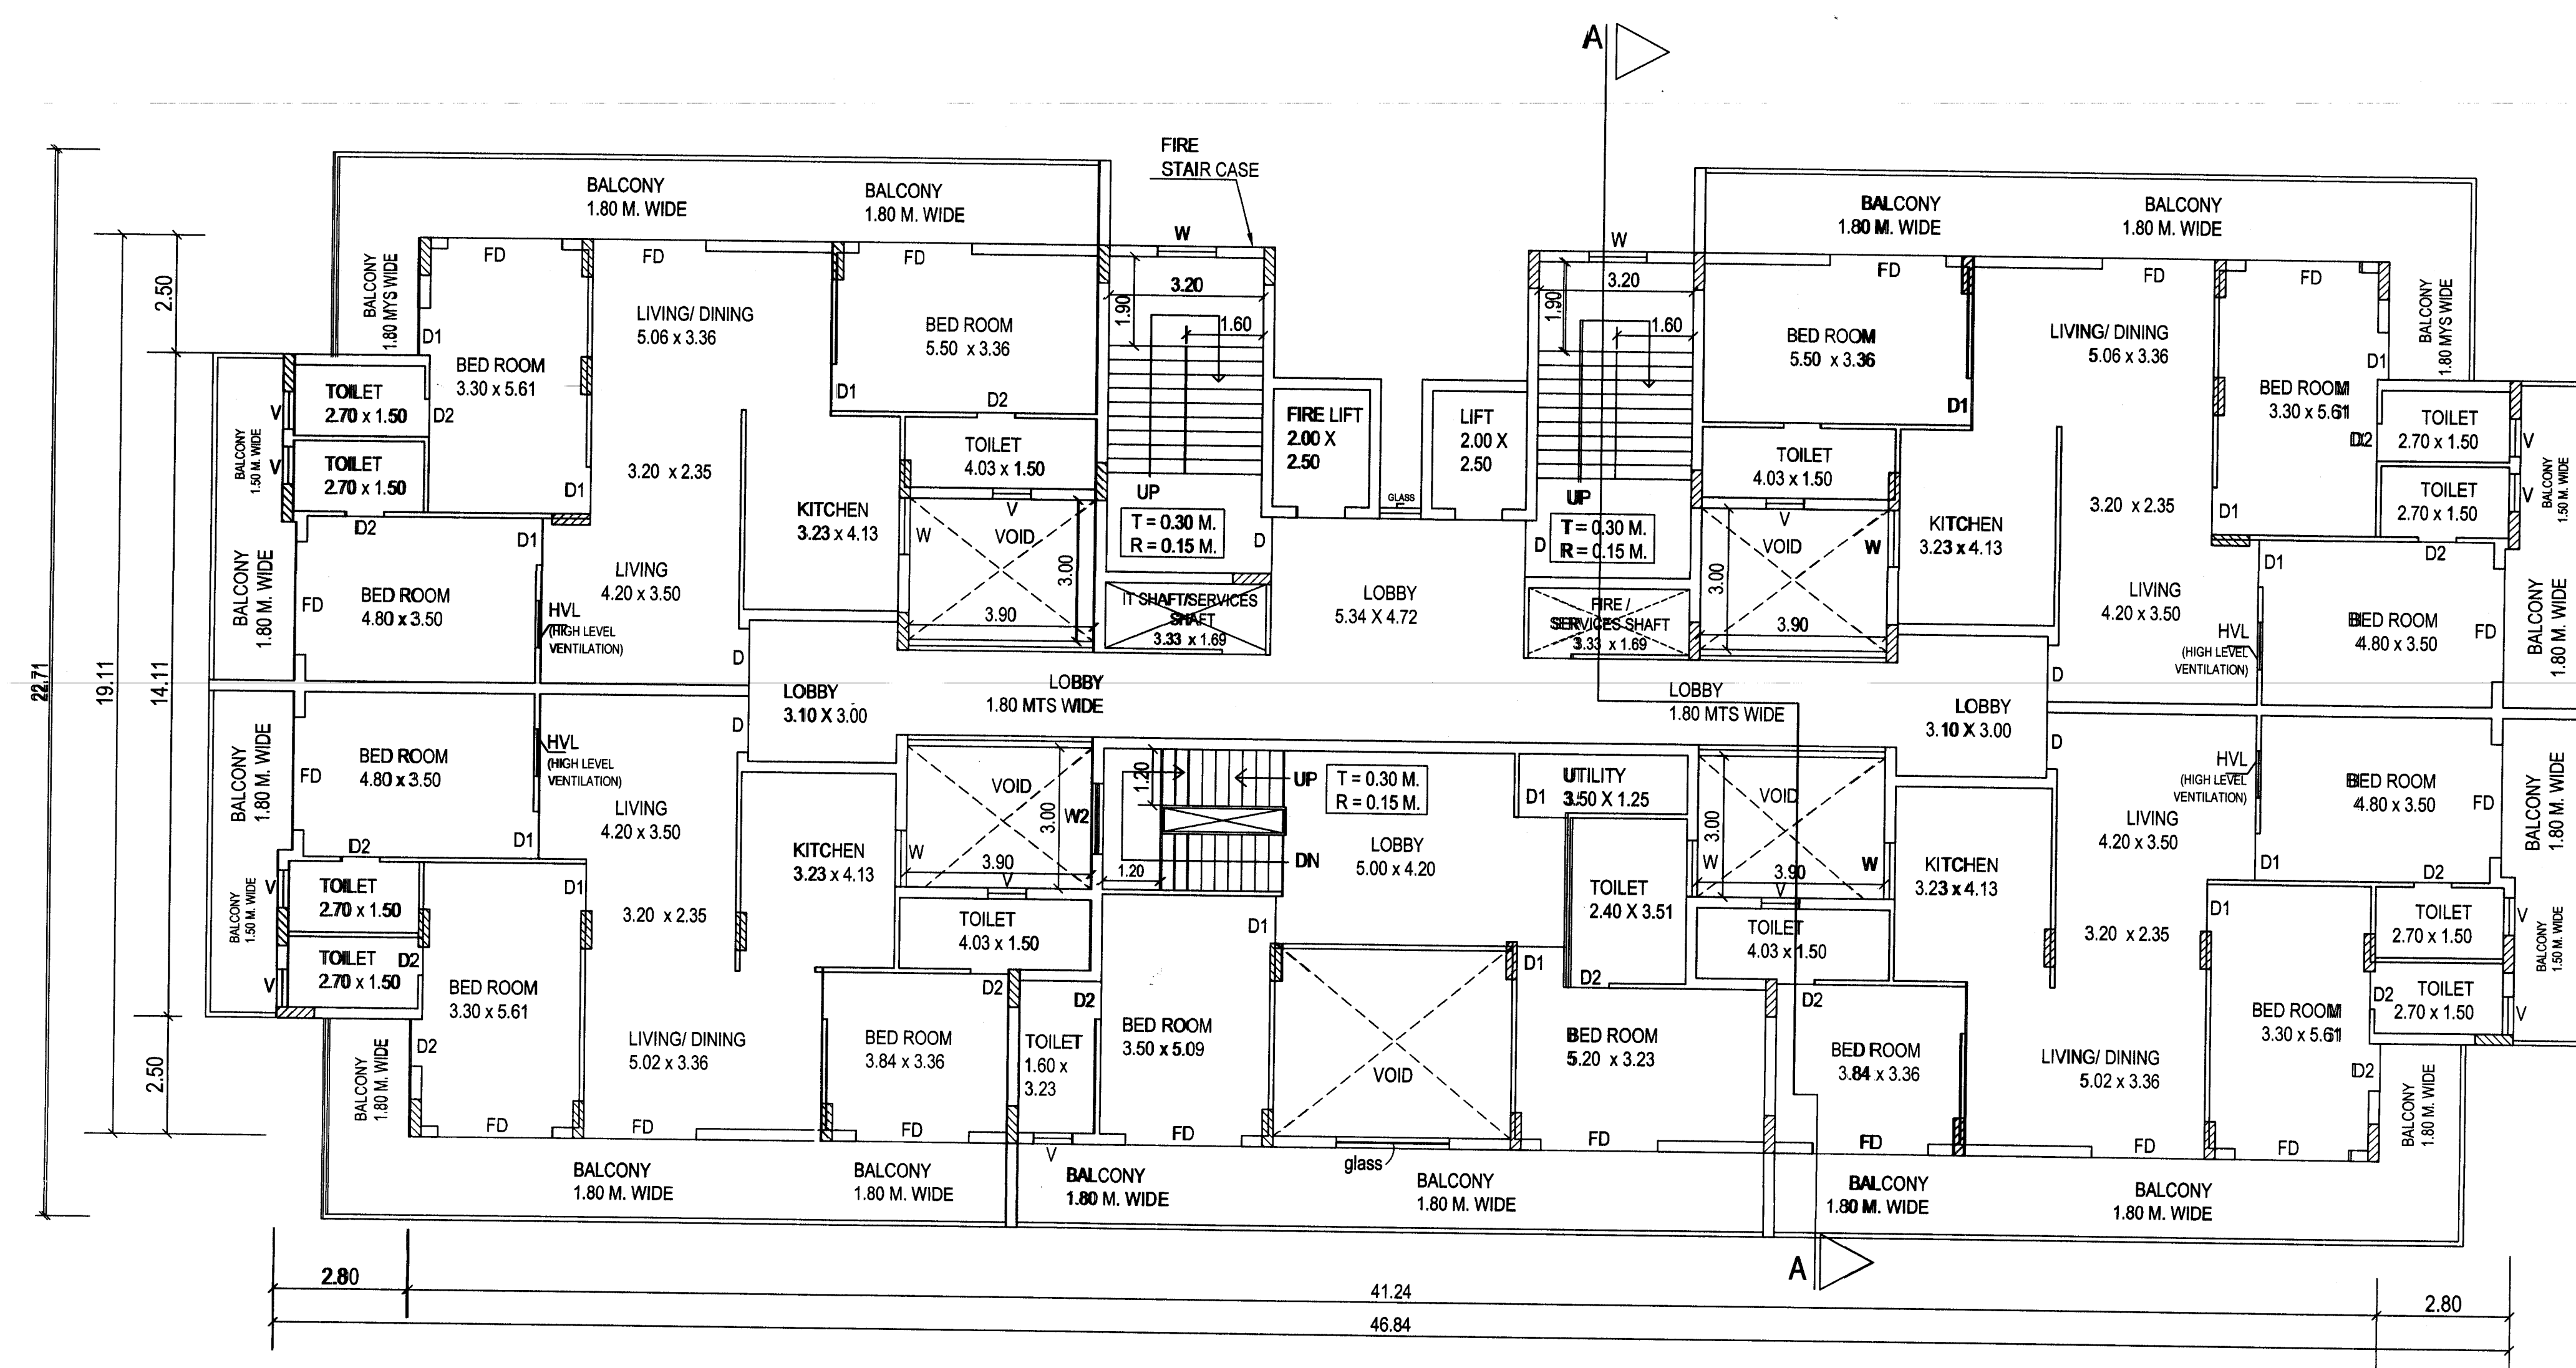
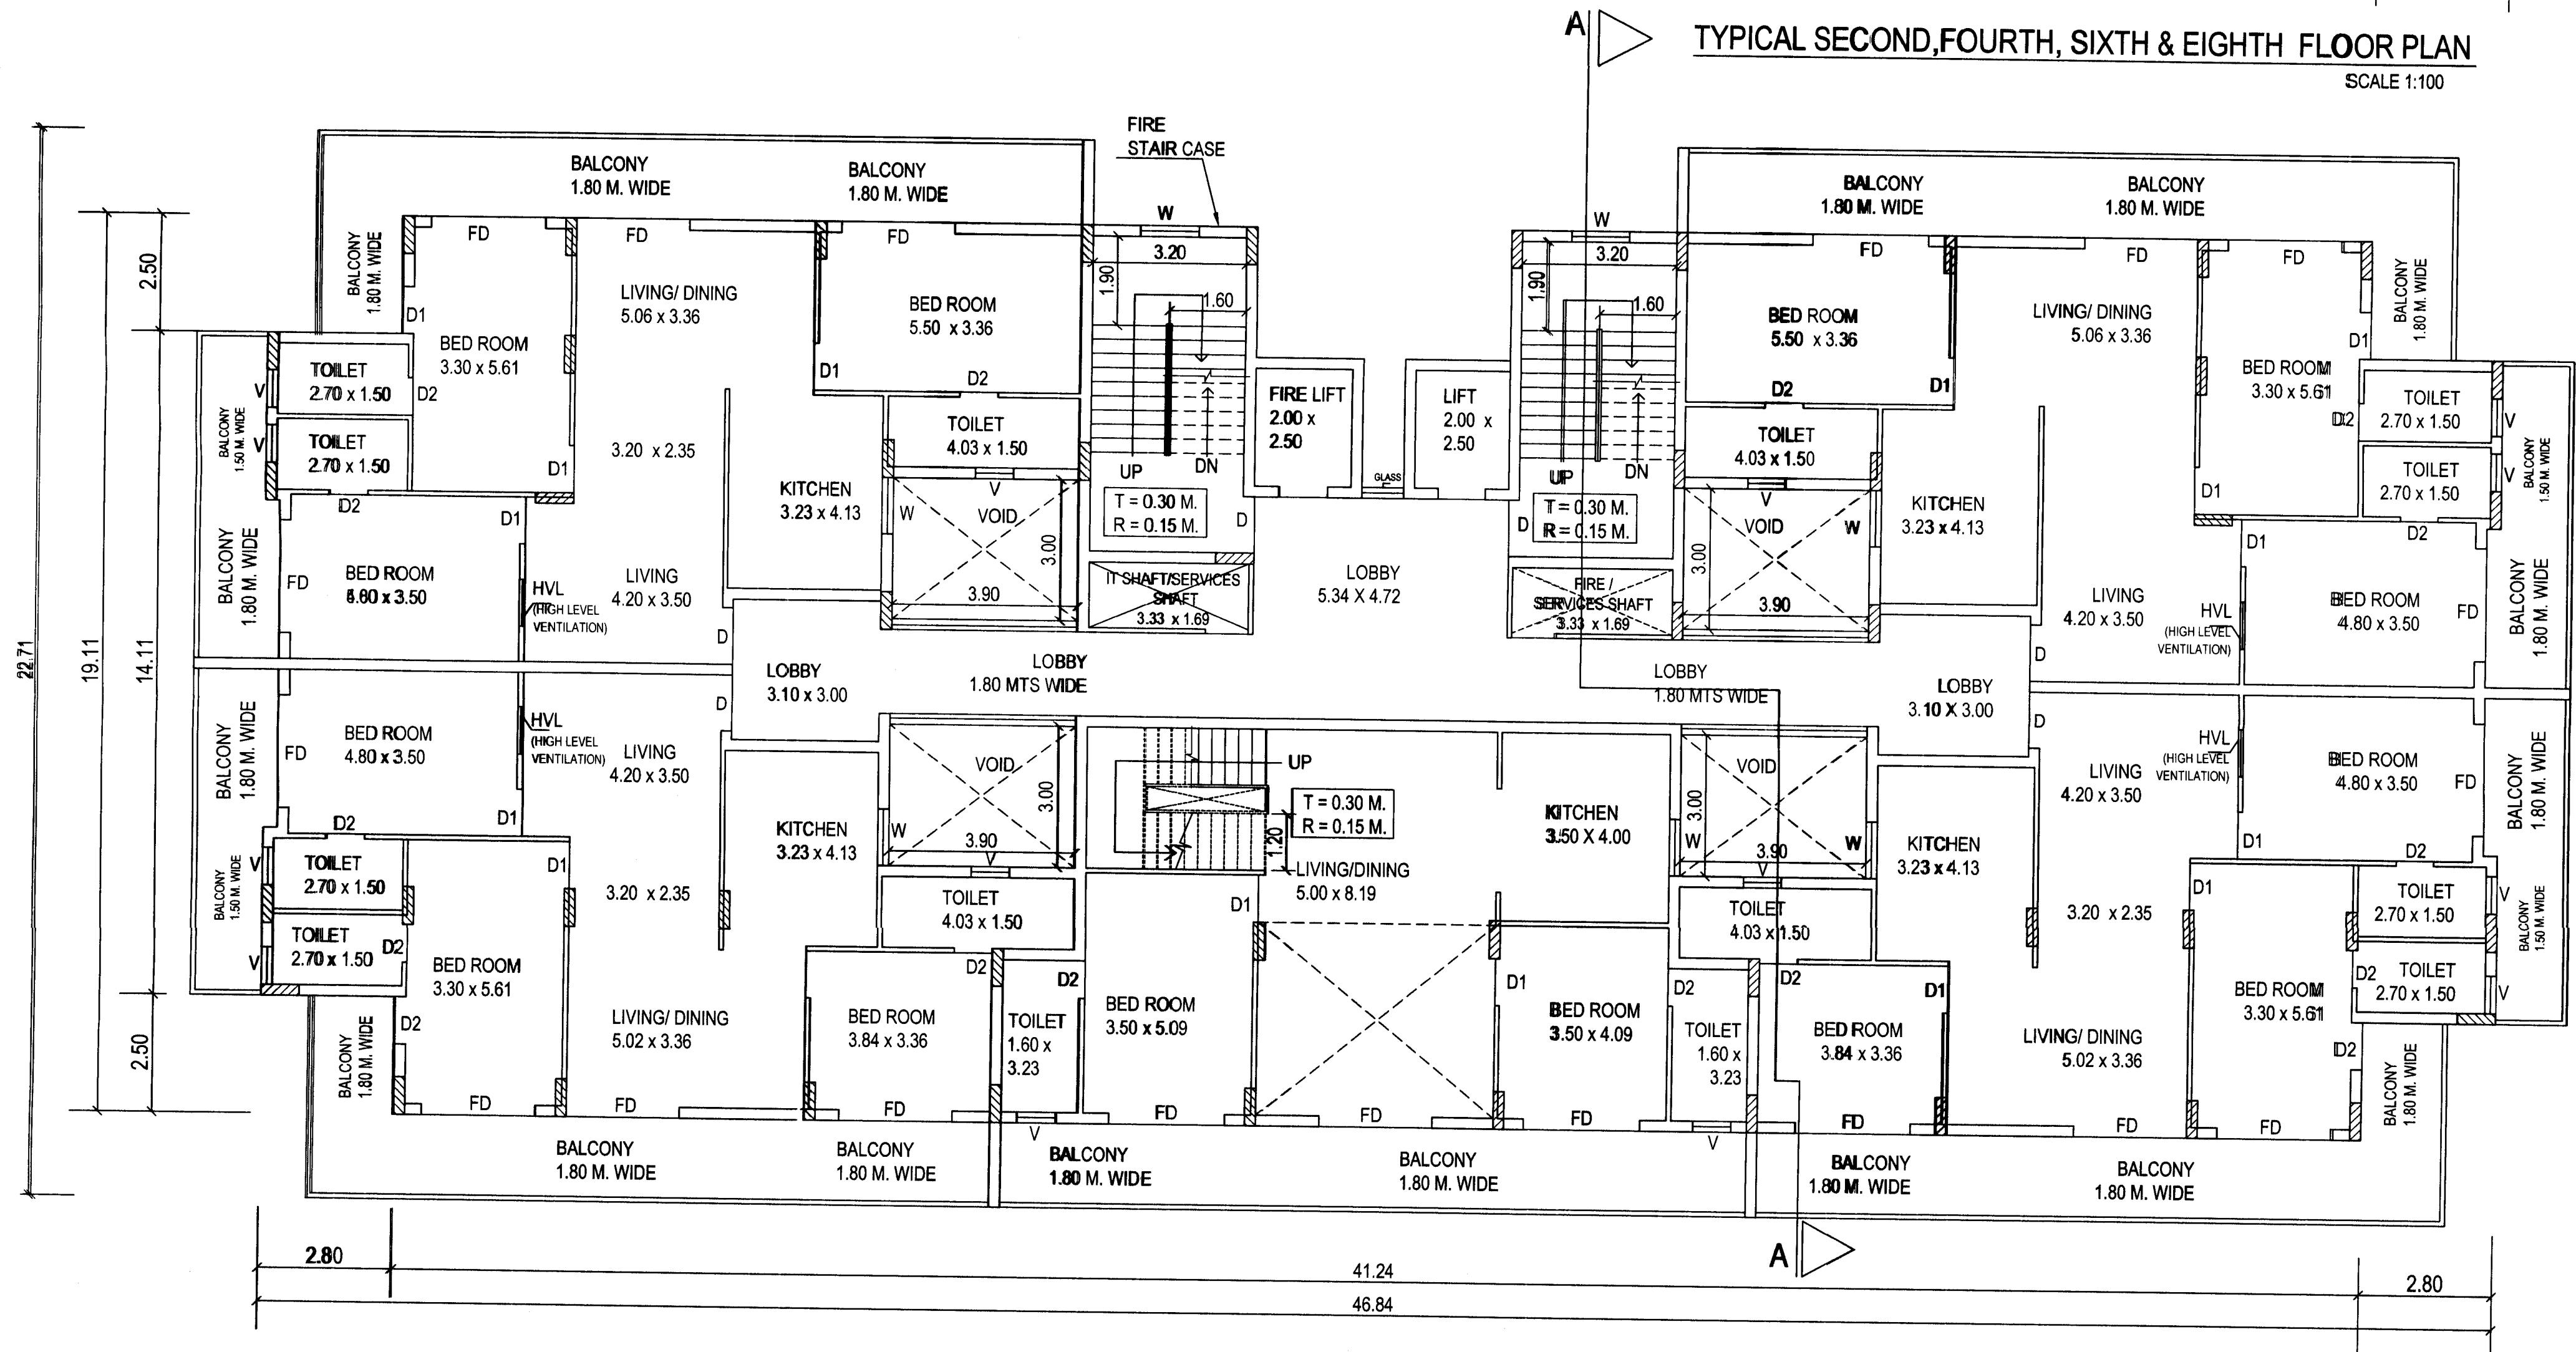
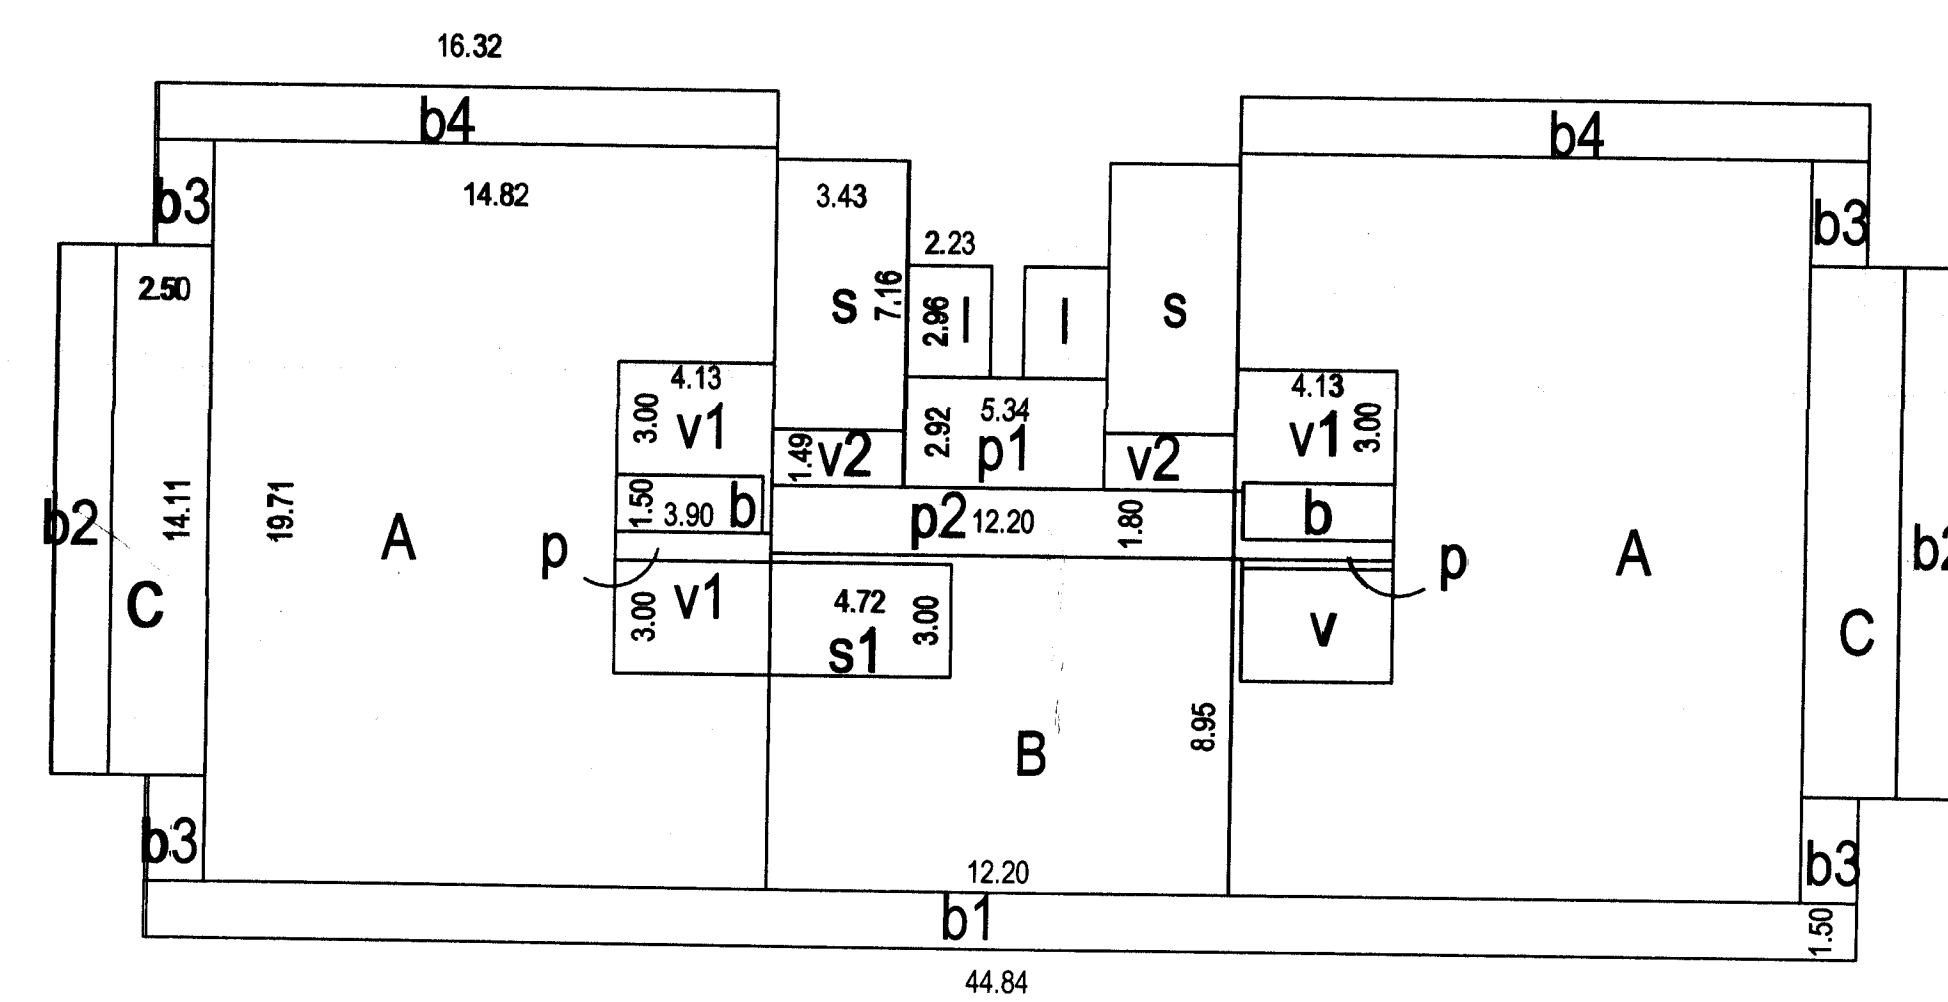


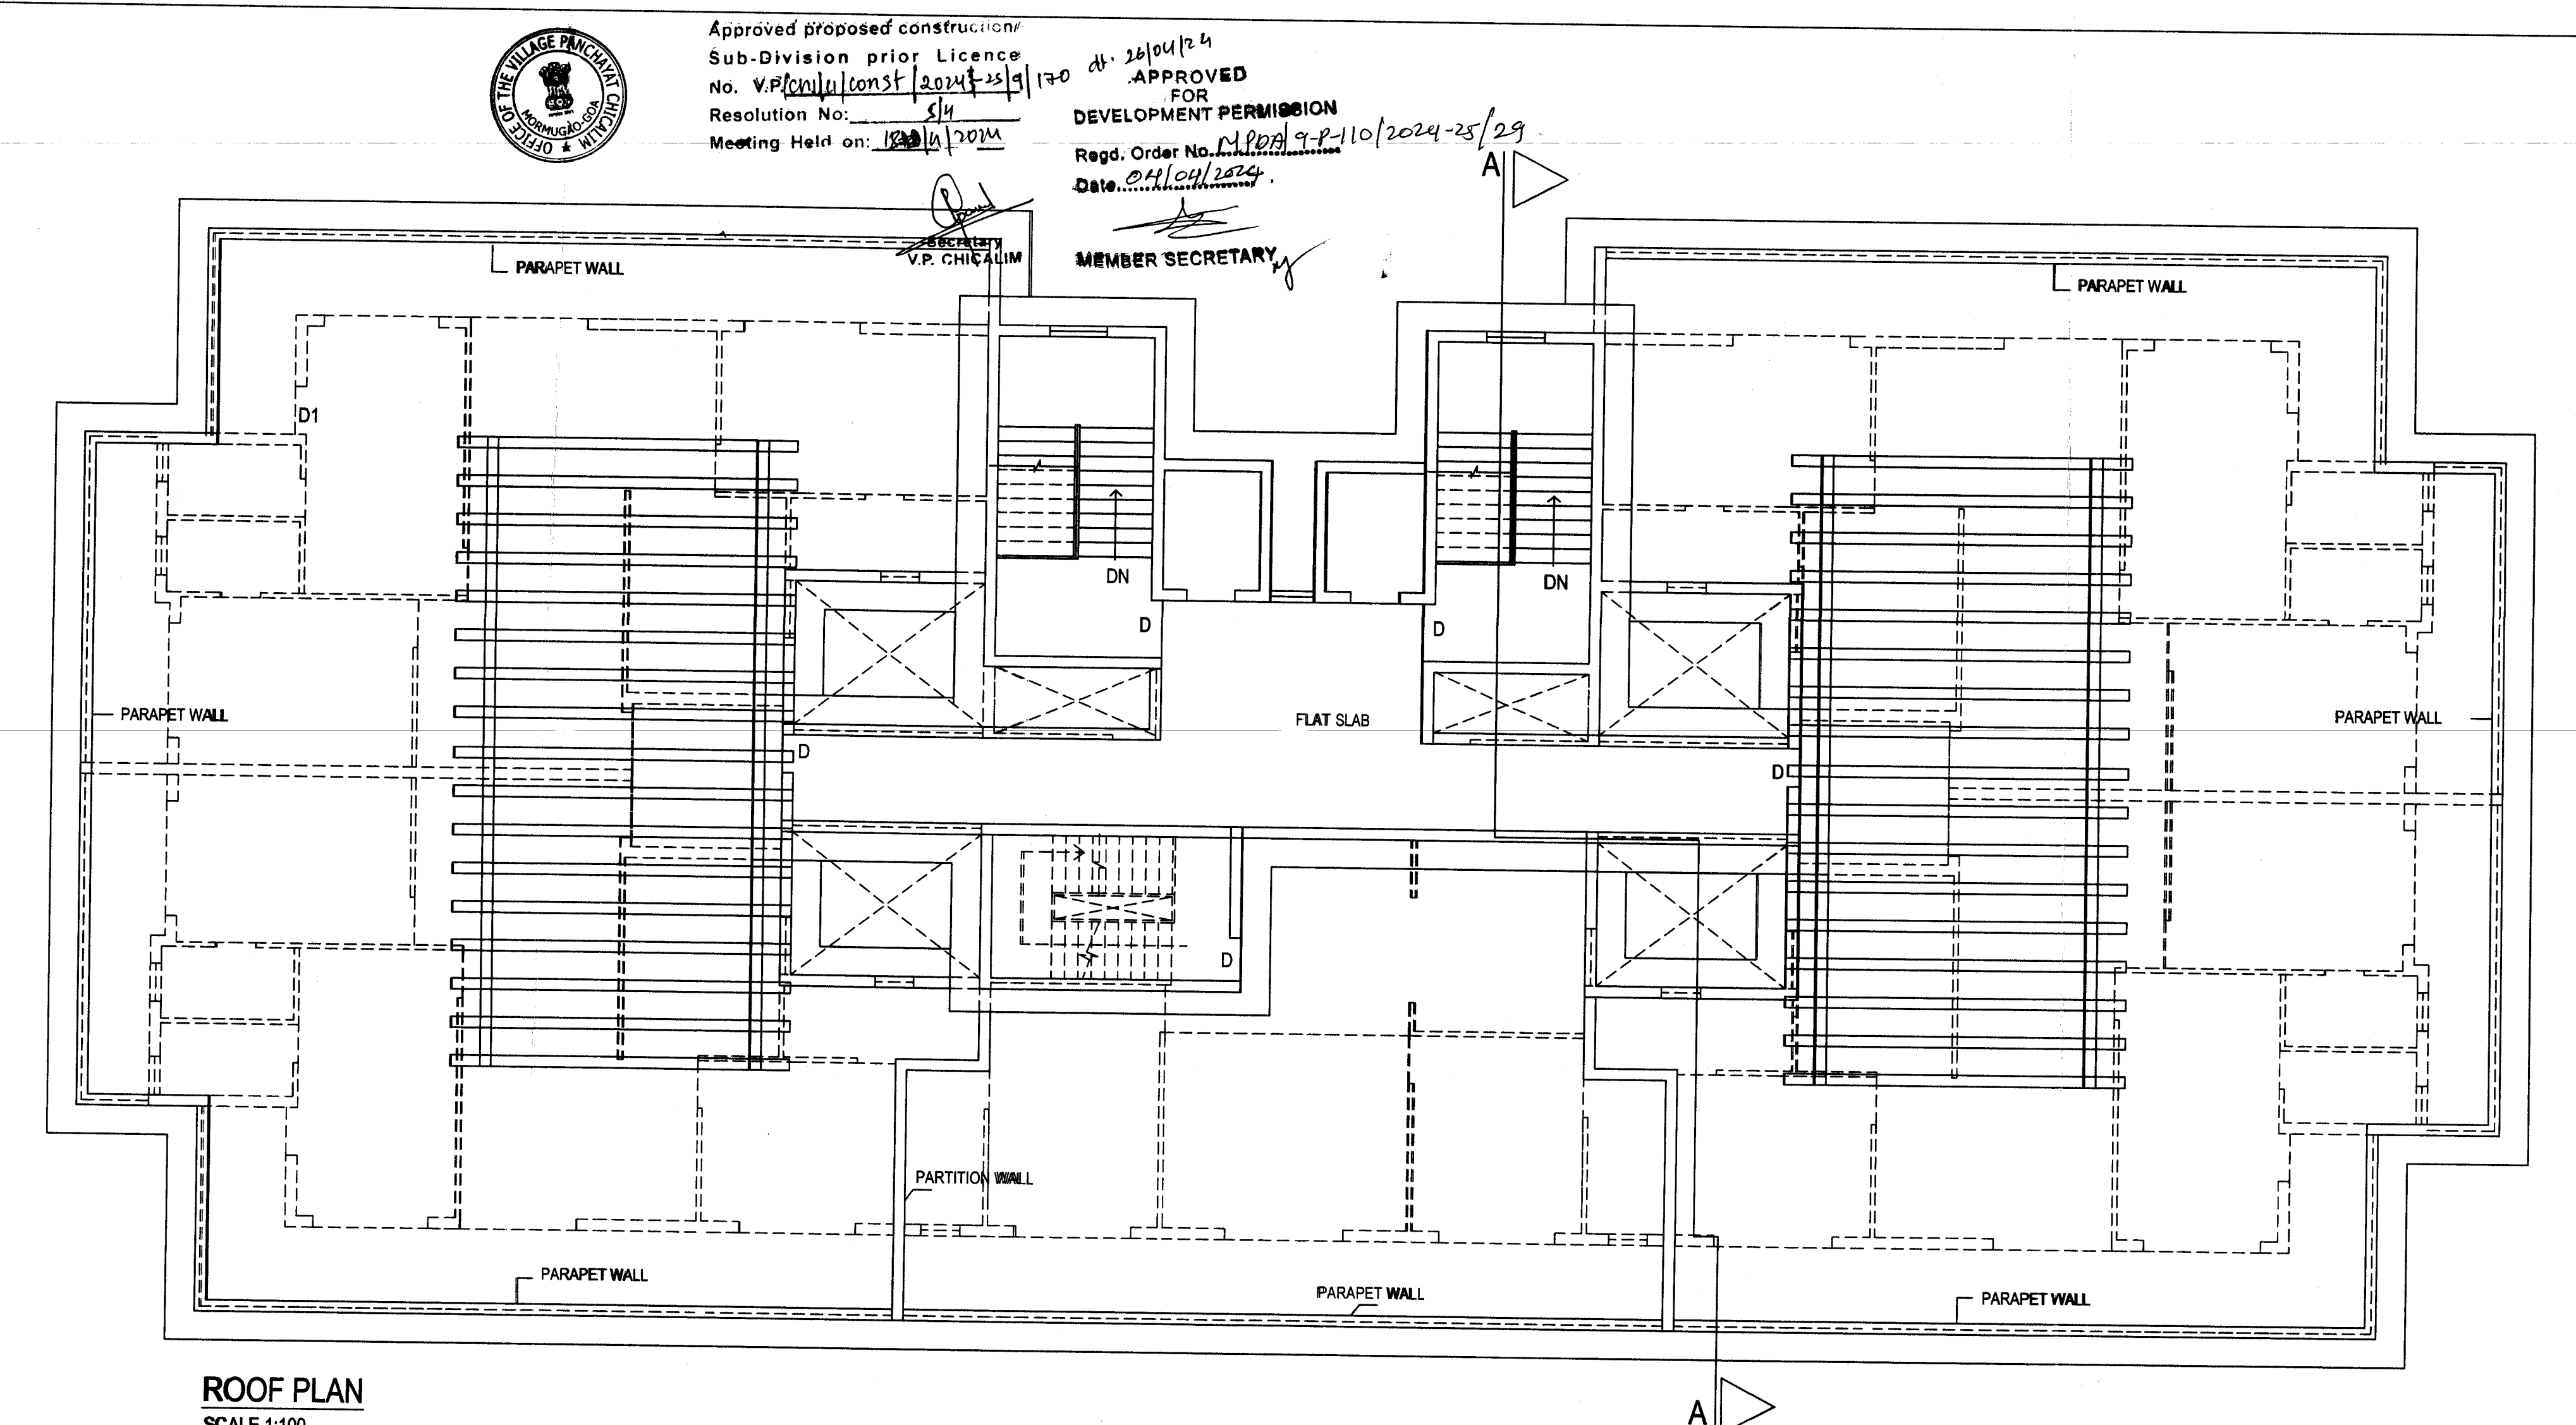

TYPICAL SECOND TO EIGHTH FLOOR PLAN
SCALE 1/2"=1'-0"

A	=14.82 x 1971 x 2	=594.20
v	= 3.00 x 3.00 x 1	= 17.00_vold
V	= 4.13 x 3.00 x 3	= 37.17_vold
p1	= 1.70 x 2.85 x 2	= 117.00_balcony
v1	= 4.13 x 0.78 x 2	= 6.42_vold
A+v1-vp		=517.36
B	= 12.20 x 8.95	= 109.19
S1	= 4.72 x 30.00	= 146.06_stair
St1		= 95.13
S	= 3.50 x 14.11 x 2	= 70.55
s	= 24.37 x 16 x 2	= 101.11_stair
p1	= 2.38 x 2.98 x 2	= 132.00_vld
i	= 5.34 x 2.92	= 155.88_lobby
v2	= 12.20 x 1.80	= 21.96_lobby
v2	= 34.43 x 1.49 x 2	= 102.22_vld
b1	= 0.48 x 4.1 x 50	= 67.26_balcony
b2	= 1.41 x 1.50 x 2	= 42.35
b3	= 1.41 x 2.28 x 4	= 15.80
b4	= 16.32 x 1.50 x 2	= 49.86
TOTAL FA	= 682.94	
TOTAL STAIR/LIFT	= 794.94	
TOTAL LOBBY	= 43.82	
TOTAL BALCONY	= 197.05	
TOTAL B.A.	= 690.28	

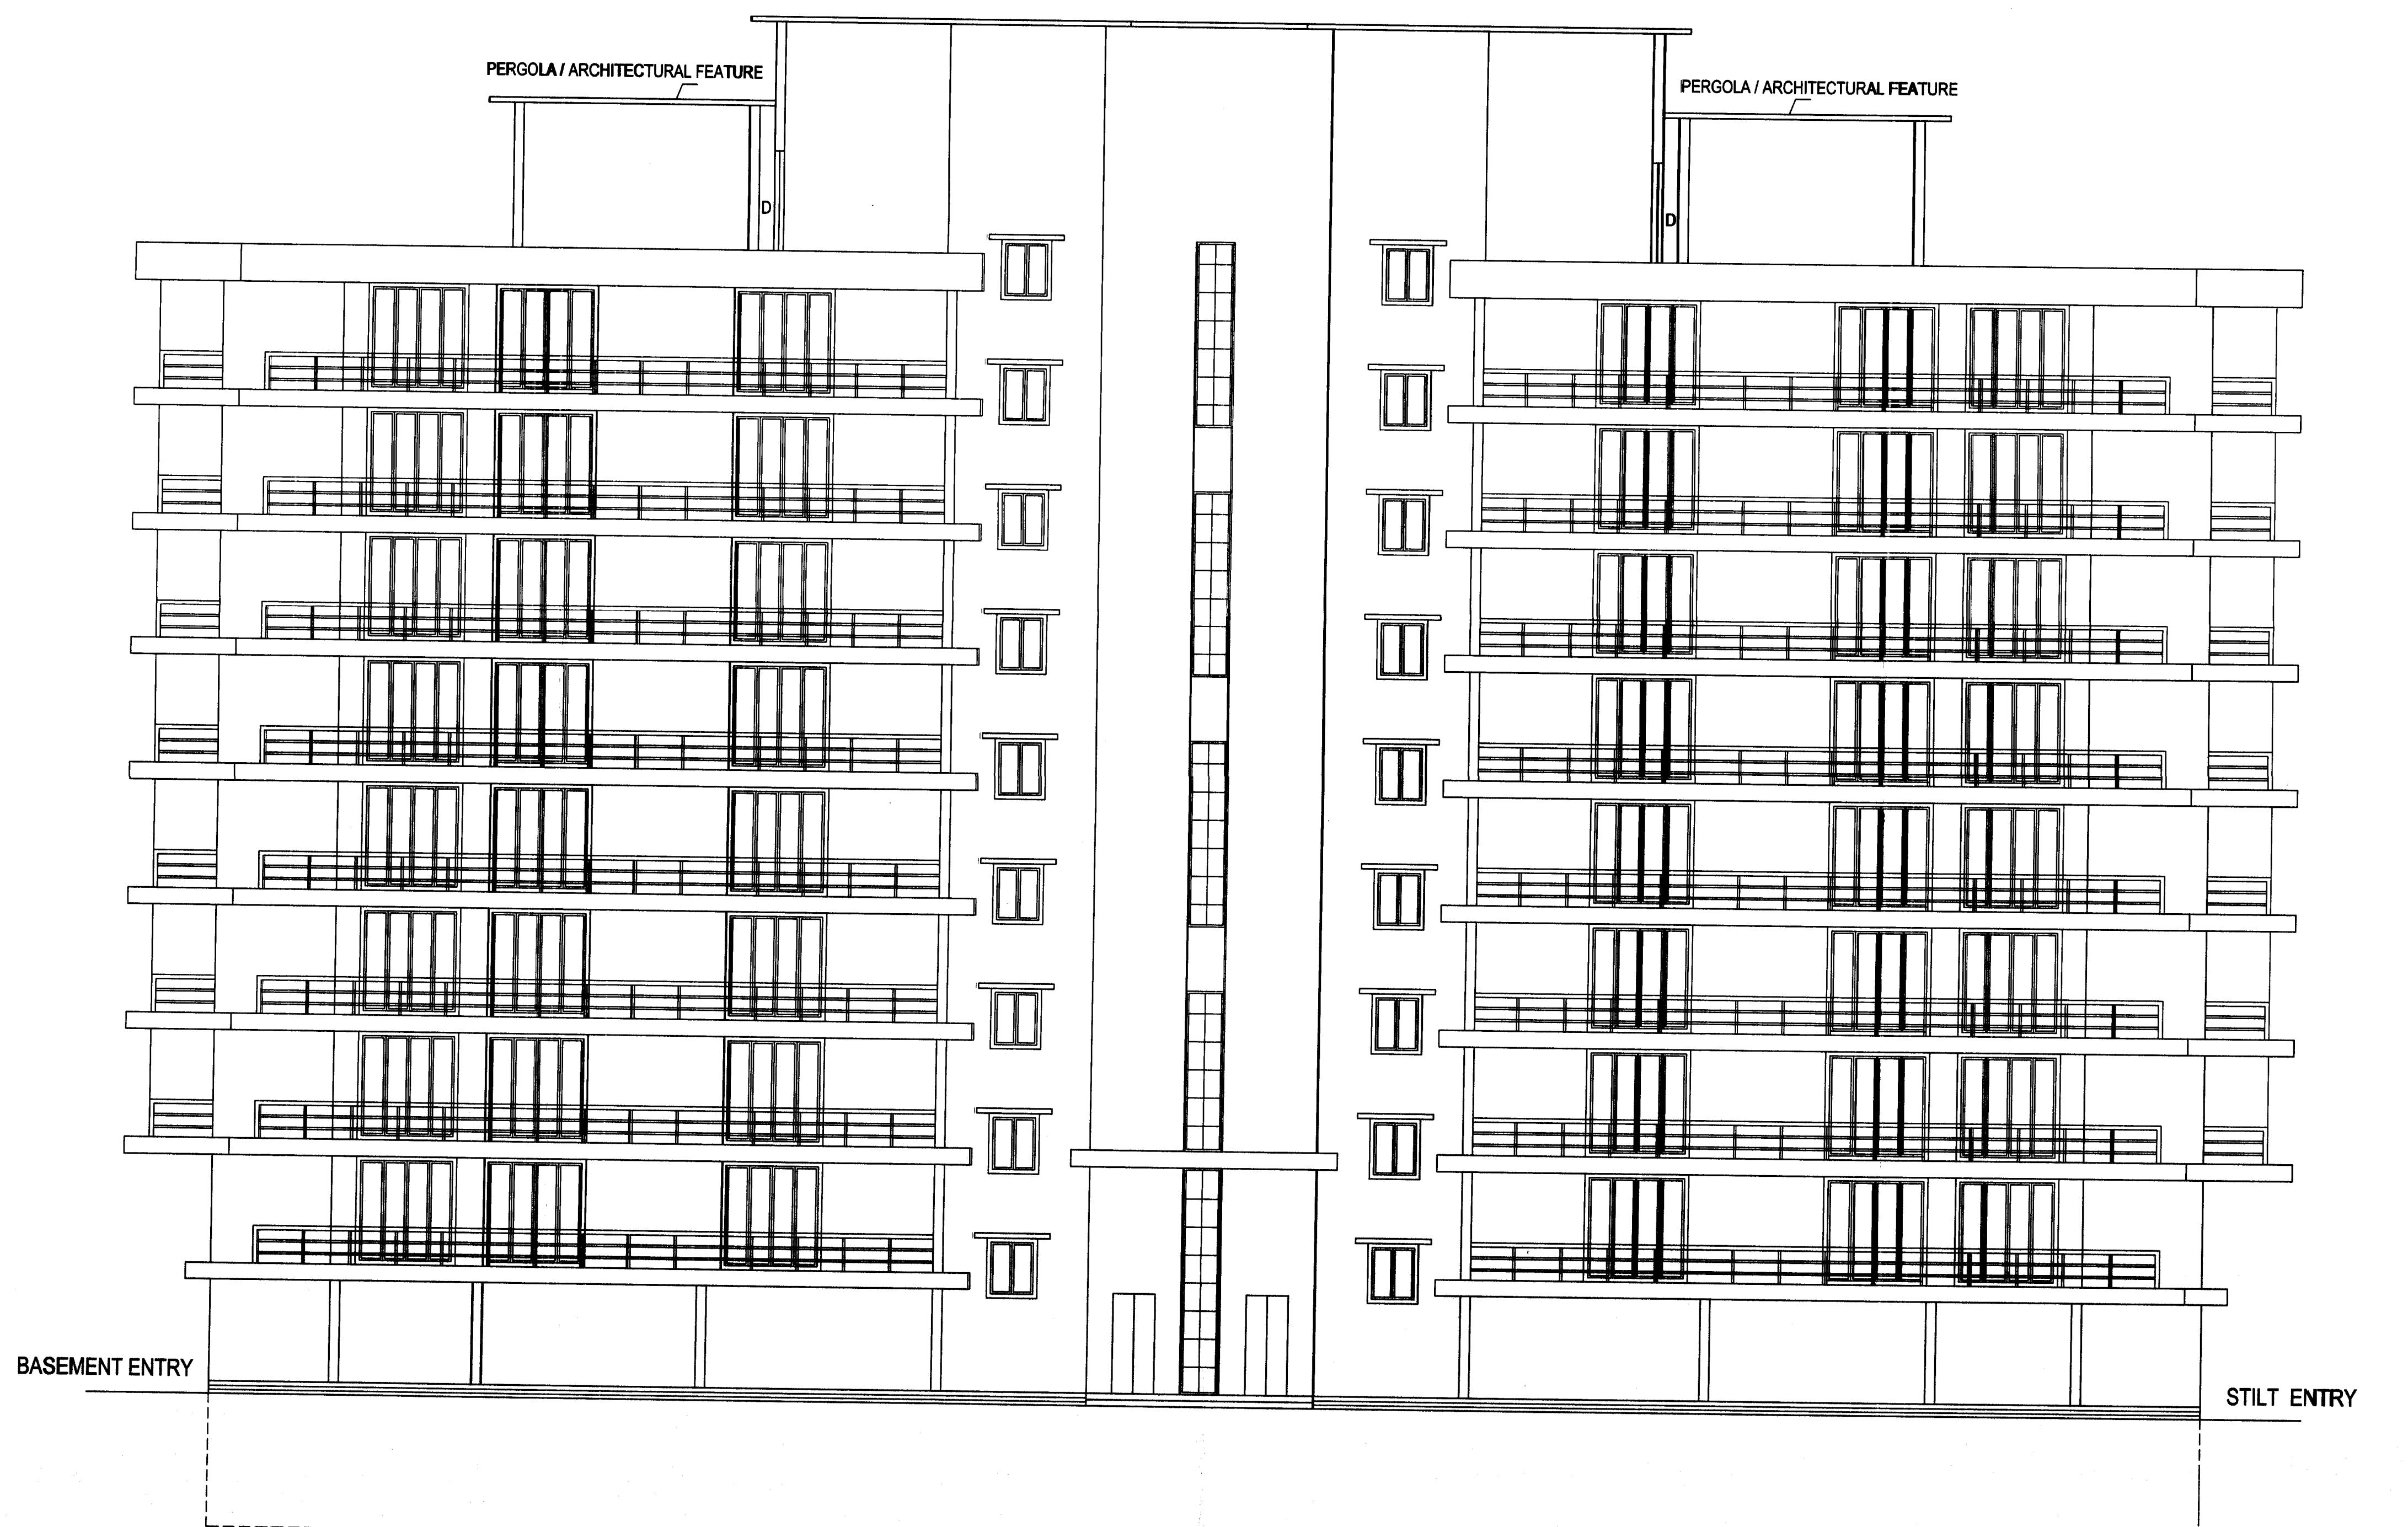

PROPOSED RESIDENTIAL BUILDING & COMPOUND WALL IN PLOT BEARING SY NO 13/4-C-6 AT DABOLIM VILLAGE MORMUGAO TALUKA GOA.

CLIENT.	PRABHU REALTORS
---------	-----------------

DRG. NO	SCALE
SD-02	AS INDICATED
TITLE	
SUBMISSION DRAWING	
KUNDAN V. PRABHU	
ARCHITECT AND INTERIOR DESIGNER	
783, PARVATHI HOUSE	
ALTO - BETIM, PORVORIM, BARDEZ - GOA.	
TEL -0832-2413990 , M:08622485141	

DRAWN BY: FIRDOZ
OWNER SIGNATURE: For PRABHU REALTORS
ARCHITECT SIGNATURE: KUNDAN V. PRABHU
ARCHITECT & INTERIOR DESIGNER
CA/04/17396
AR/00732010