

License issued under No. A/21/2022-23
Dated. 21/10/2022
Subject to the conditions stipulated therein


CHIEF OFFICER,
MARGAO MUNICIPAL COUNCIL

Development Permission Granted
Subject To Conditions Vide Order
No SGPDA/P/4465/1300/21-22
Dated. 21/12/22

Member/Secretary

Municipal Engineer
Margao Municipal Council


LEVEL 0 FLOOR PLAN
(104.50M LVL)

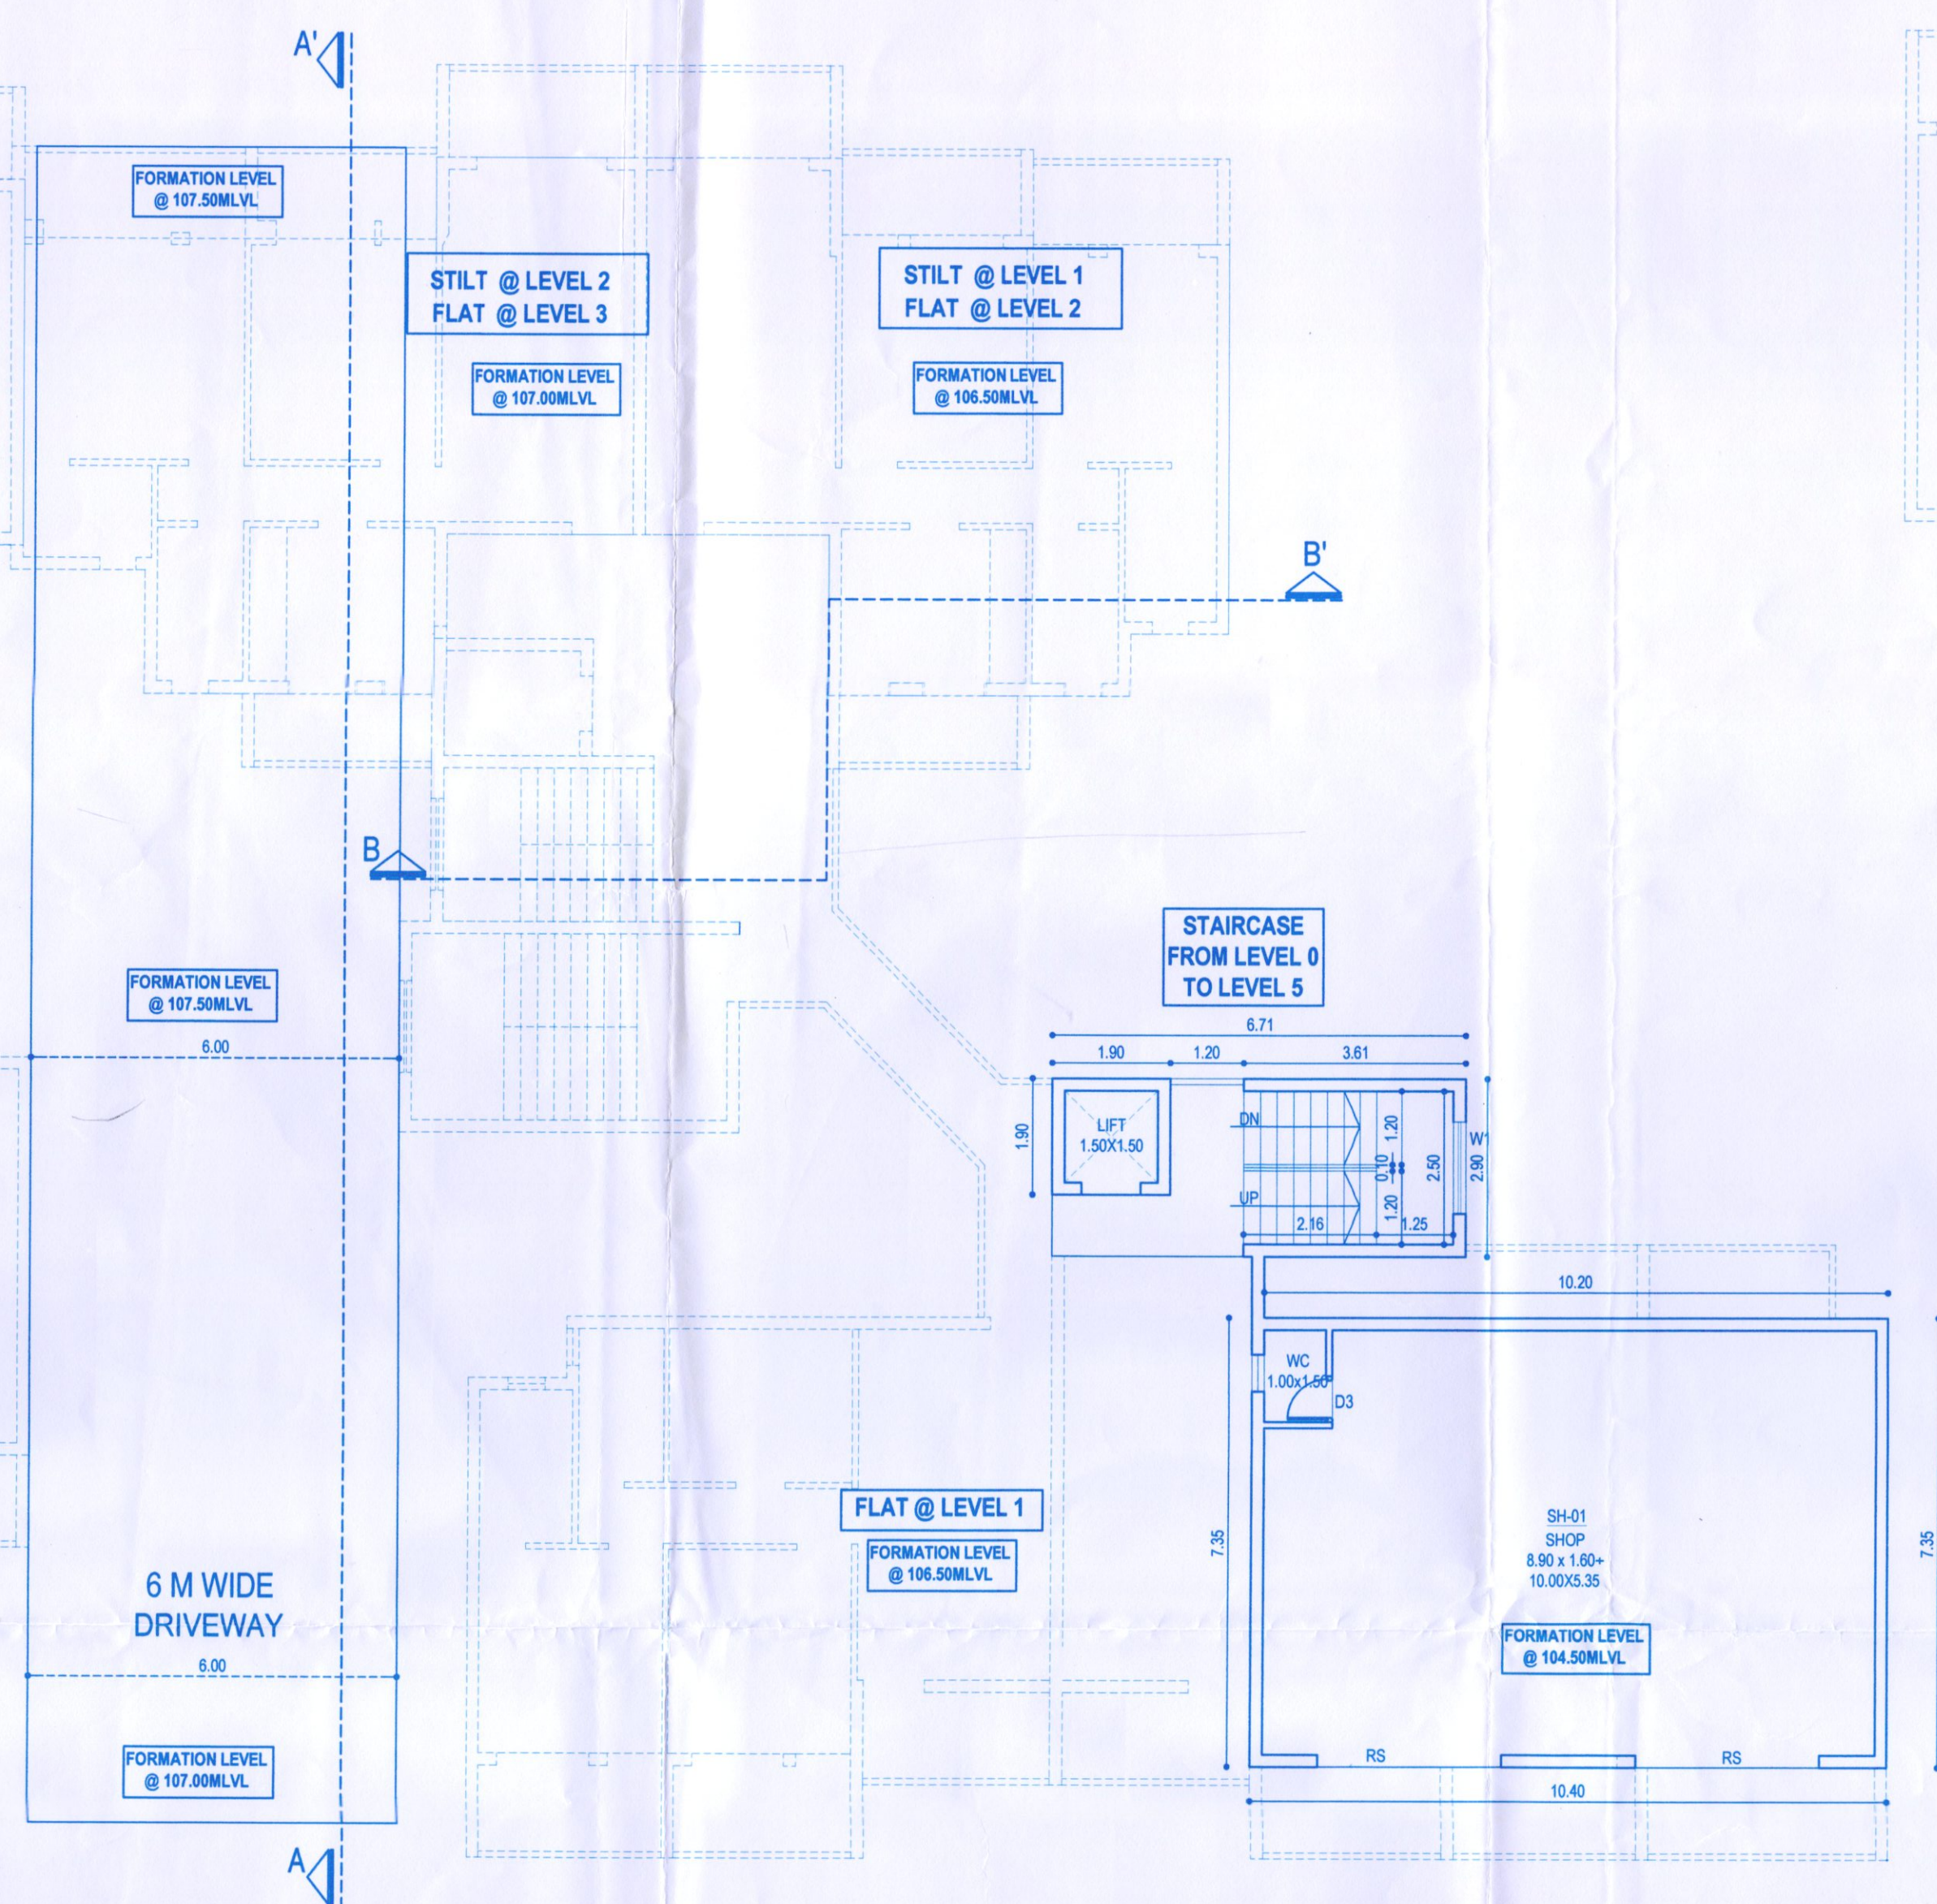


LEVEL 0		
FAR CALCULATIONS		
A	10.40x7.35	76.44 M ²
TOTAL FAR		76.44 M ²
STAIRCASE		
S1	4.81x2.90	13.95 M ²
S2	1.90x1.00	1.90 M ²
TOTAL STAIRCASE		15.85 M ²
LIFT		
L1	1.90x1.90	3.61 M ²
TOTAL STAIRCASE		3.61 M ²

LEVEL- 0


AREA DIAGRAMS
SCALE-1:200

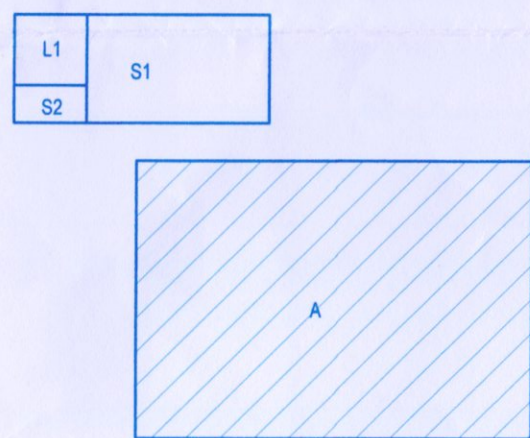


LEVEL 1 FLOOR PLAN
(106.50M LVL)

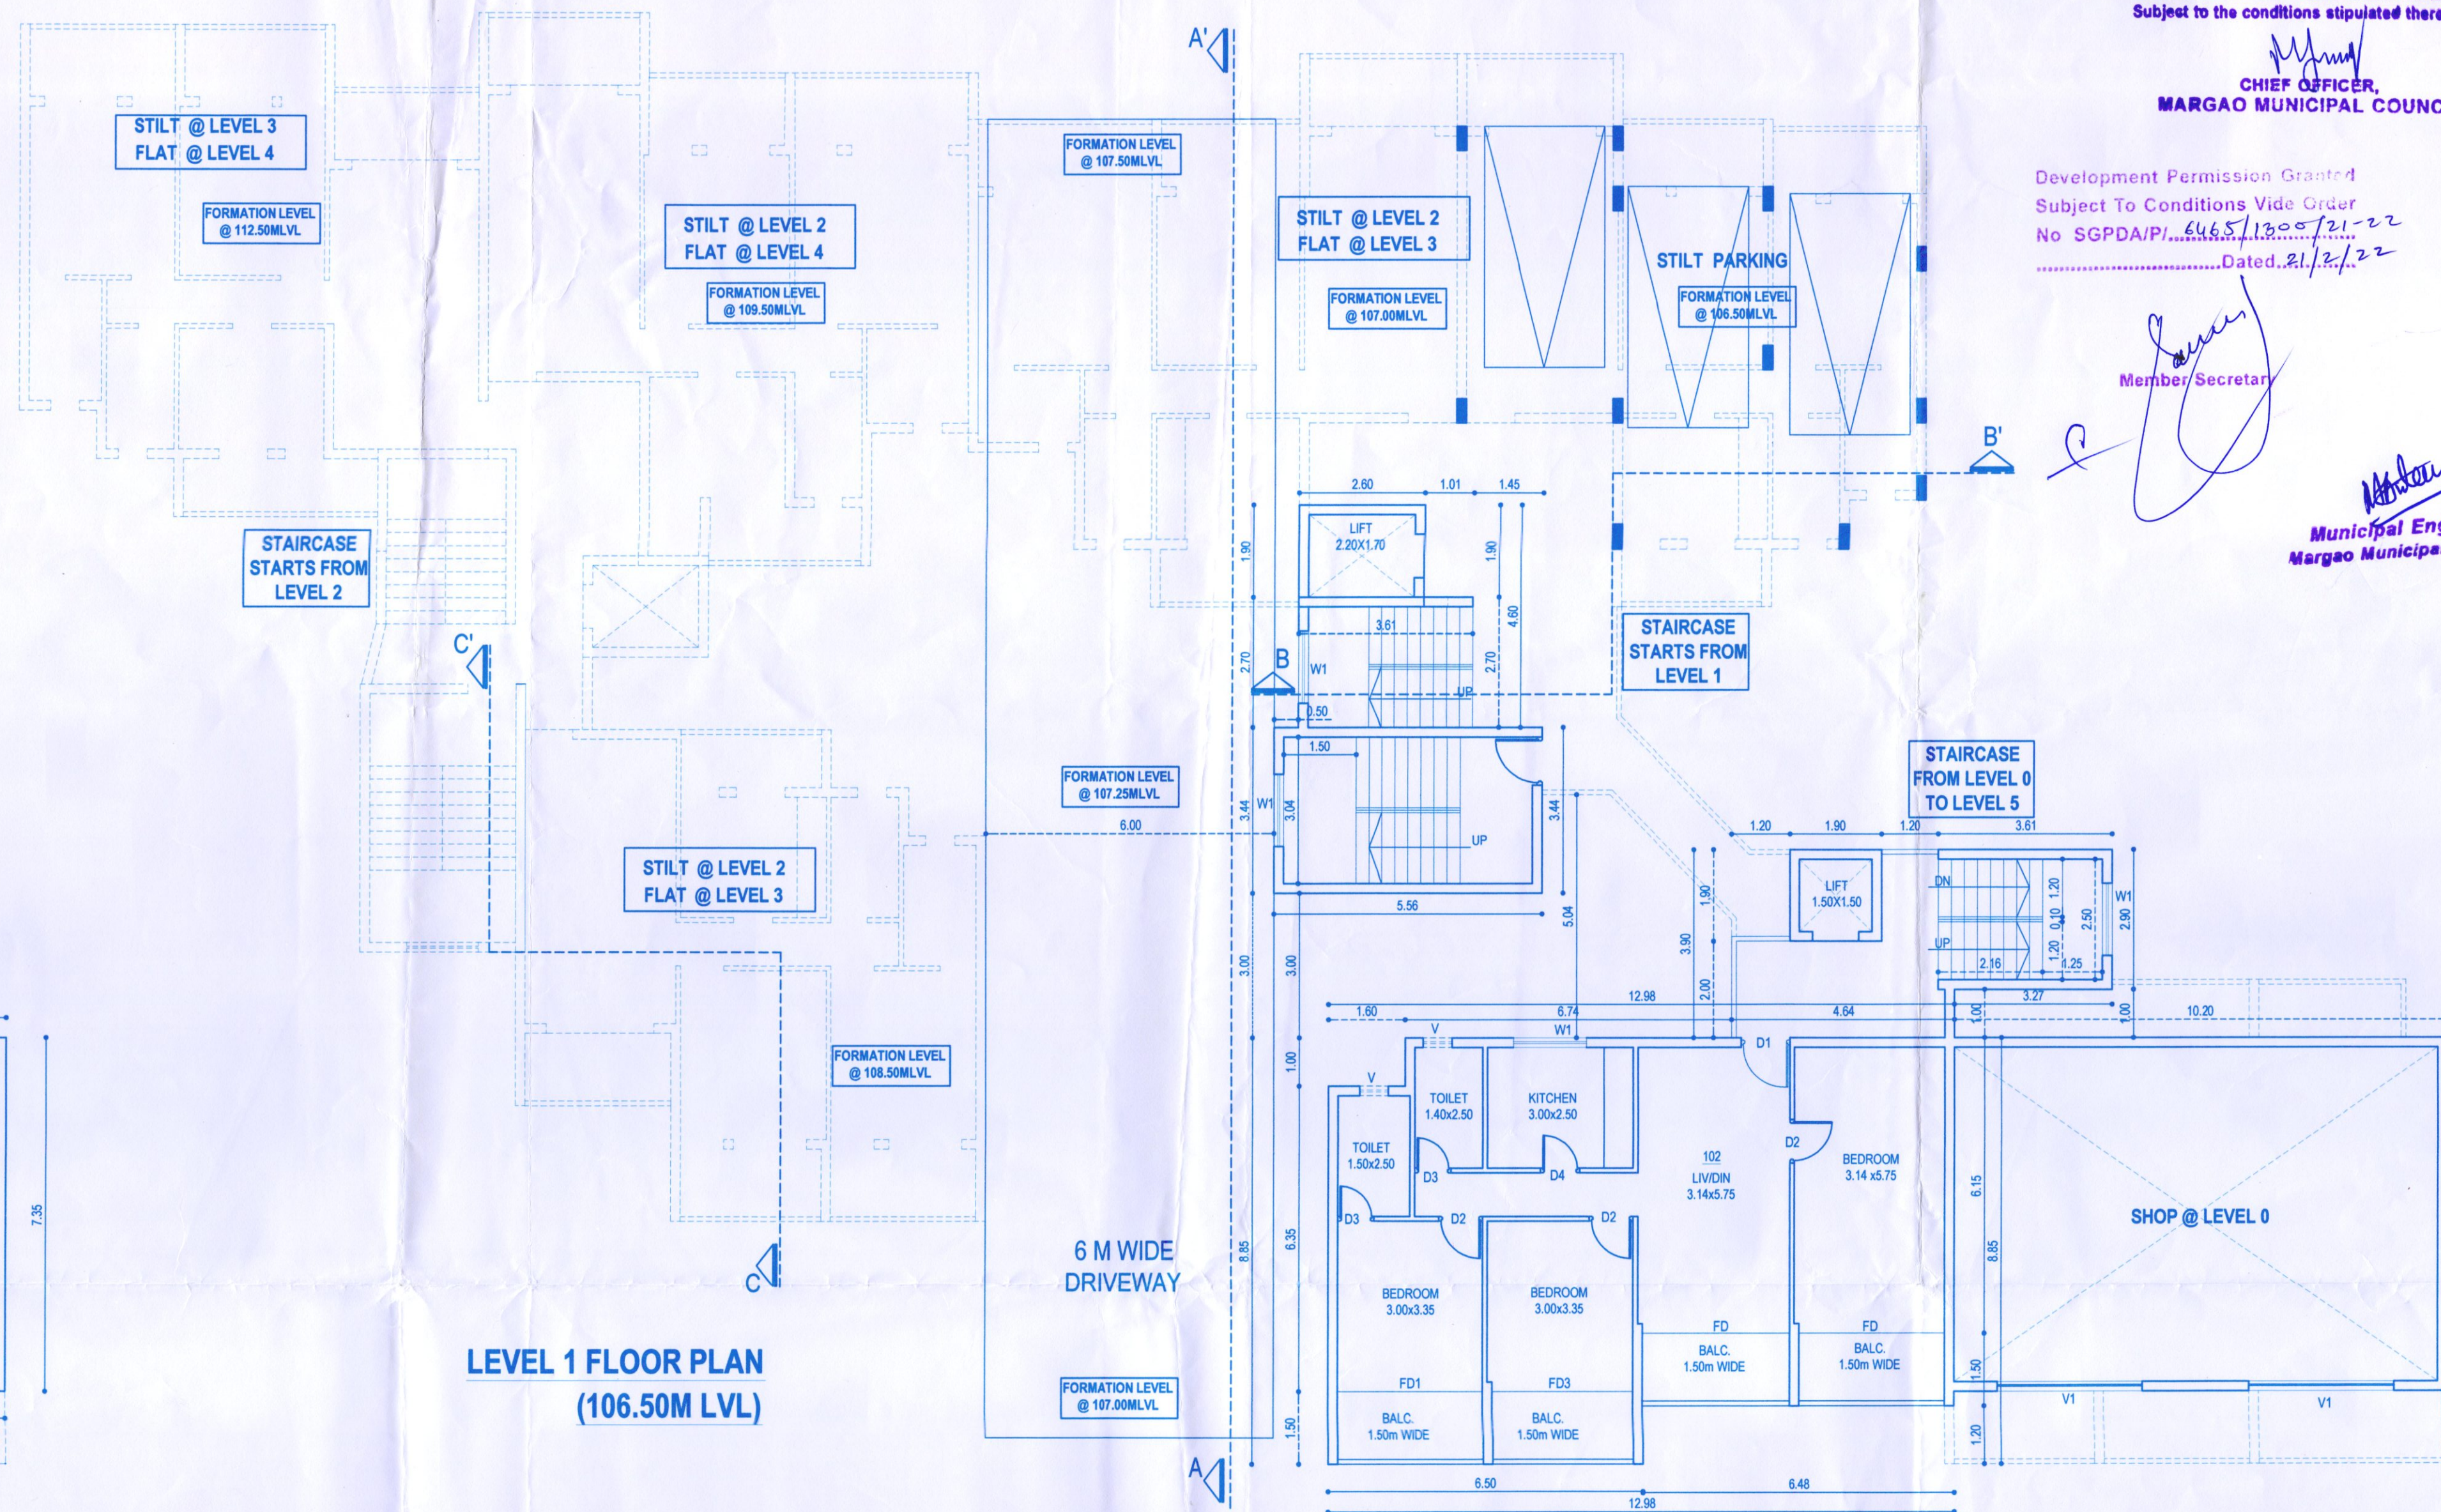

LEVEL- 1

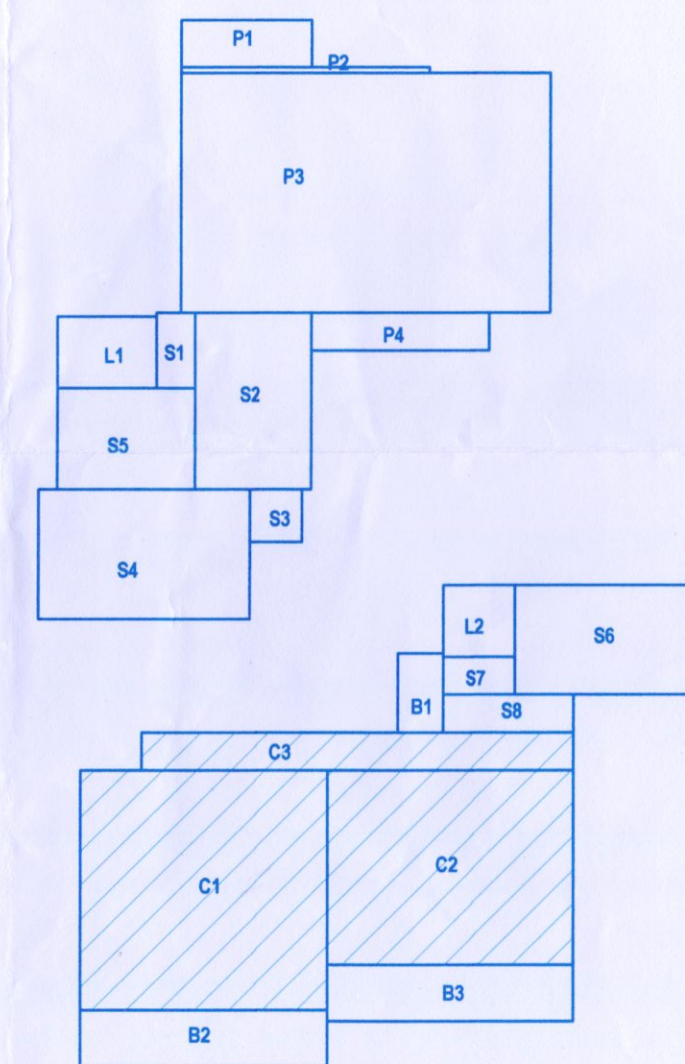

LEVEL-1		
FAR		
C1	6.50x6.35	41.27 M ²
C2	6.48x5.15	33.37 M ²
C3	11.38x1.00	11.38 M ²
TOTAL OF FAR		86.02 M ²
BALCONY		
B1	1.20x2.10	2.52 M ²
B2	6.50x1.50	9.75 M ²
B3	6.48x1.50	9.72 M ²
TOTAL OF BALCONY		21.99 M ²
STAIRCASE		
S1	1.01x2.00	2.02 M ²
S2	3.07x4.70	14.43 M ²
S3	1.38x1.40	1.93 M ²
S4	5.56x3.44	19.12 M ²
S5	3.61x2.70	9.75 M ²
S6	4.81x2.90	13.95 M ²
S7	1.90x1.00	1.90 M ²
S8	3.44x1.00	3.44 M ²
TOTAL OF STAIRCASE		65.56 M ²
LIFT		
L1	2.60x1.90	4.94 M ²
L2	1.90x1.90	3.61 M ²
TOTAL OF LIFT		8.55 M ²
PARKING		
P1	3.44x1.25	4.30 M ²
P2	6.50x0.15	0.98 M ²
P3	9.74x0.35	61.85 M ²
P4	4.70x1.00	4.70 M ²
TOTAL OF PARKING		71.83 M ²

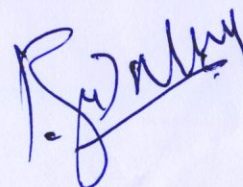SCHEDULE OF OPENINGS - DOORS				OWNER : R.N. TALAK & DEVELOPERS	
TYPE	SIZE		LINTEL		
	W	HT.			
D1	1.00	2.50	2.50	PROJECT : PROPOSED COMMERCIAL AND RESIDENTIAL BUILDING AND COMPOUND WALL AT AQUM, MARGAO	
D2	0.90	2.20	2.20		
D3	0.75	2.20	2.20		
D4	0.80	2.20	2.20		
D5	0.80	2.50	2.50		
D6	0.90	2.50	2.50		
FD	3.04	2.50	2.50	DRG. NO-735 / 02	JOB NO- 2399
FD1	3.00	2.50	2.50	SCALE- 1:100, 1:500.	LOT NO 29, CHALTA NO 100, P.T. SHEET NO.201
FD2	3.80	2.50	2.50	DATE- 30-08-2021	ENGINEER'S SIGNATURE :
RS	3.00	4.50	4.50	DEALT- TASKEEN	
SCHEDULE OF OPENINGS-WINDOWS				OWNER'S SIGNATURE :	
TYPE	SIZE		SILL	LINTEL	
	W	HT.			
W1	1.50	1.60	0.90	2.50	
WK	1.00	1.35	1.15	2.50	
V	0.80	1.00	1.20		
SCHEDULE OF OPENINGS-VENTILATOR					
TYPE	SIZE		SILL		
	W	HT.			
V	0.80	1.00	1.20		

UDAY SAWANT B.E.(CIVIL) Reg. No. ER/0022/2010	
 SAWANT & ASSOCIATES ARCHITECTS, ENGINEERS INTERIOR DESIGNERS BAPANA, ARCADE, 1ST FLOOR MALHATTA, BGA, PHONE NO(02) 8725663	

NOTE: ALL BALCONIES TO BE ENCLOSED WITH GLASS AT PARAPET LEVEL