


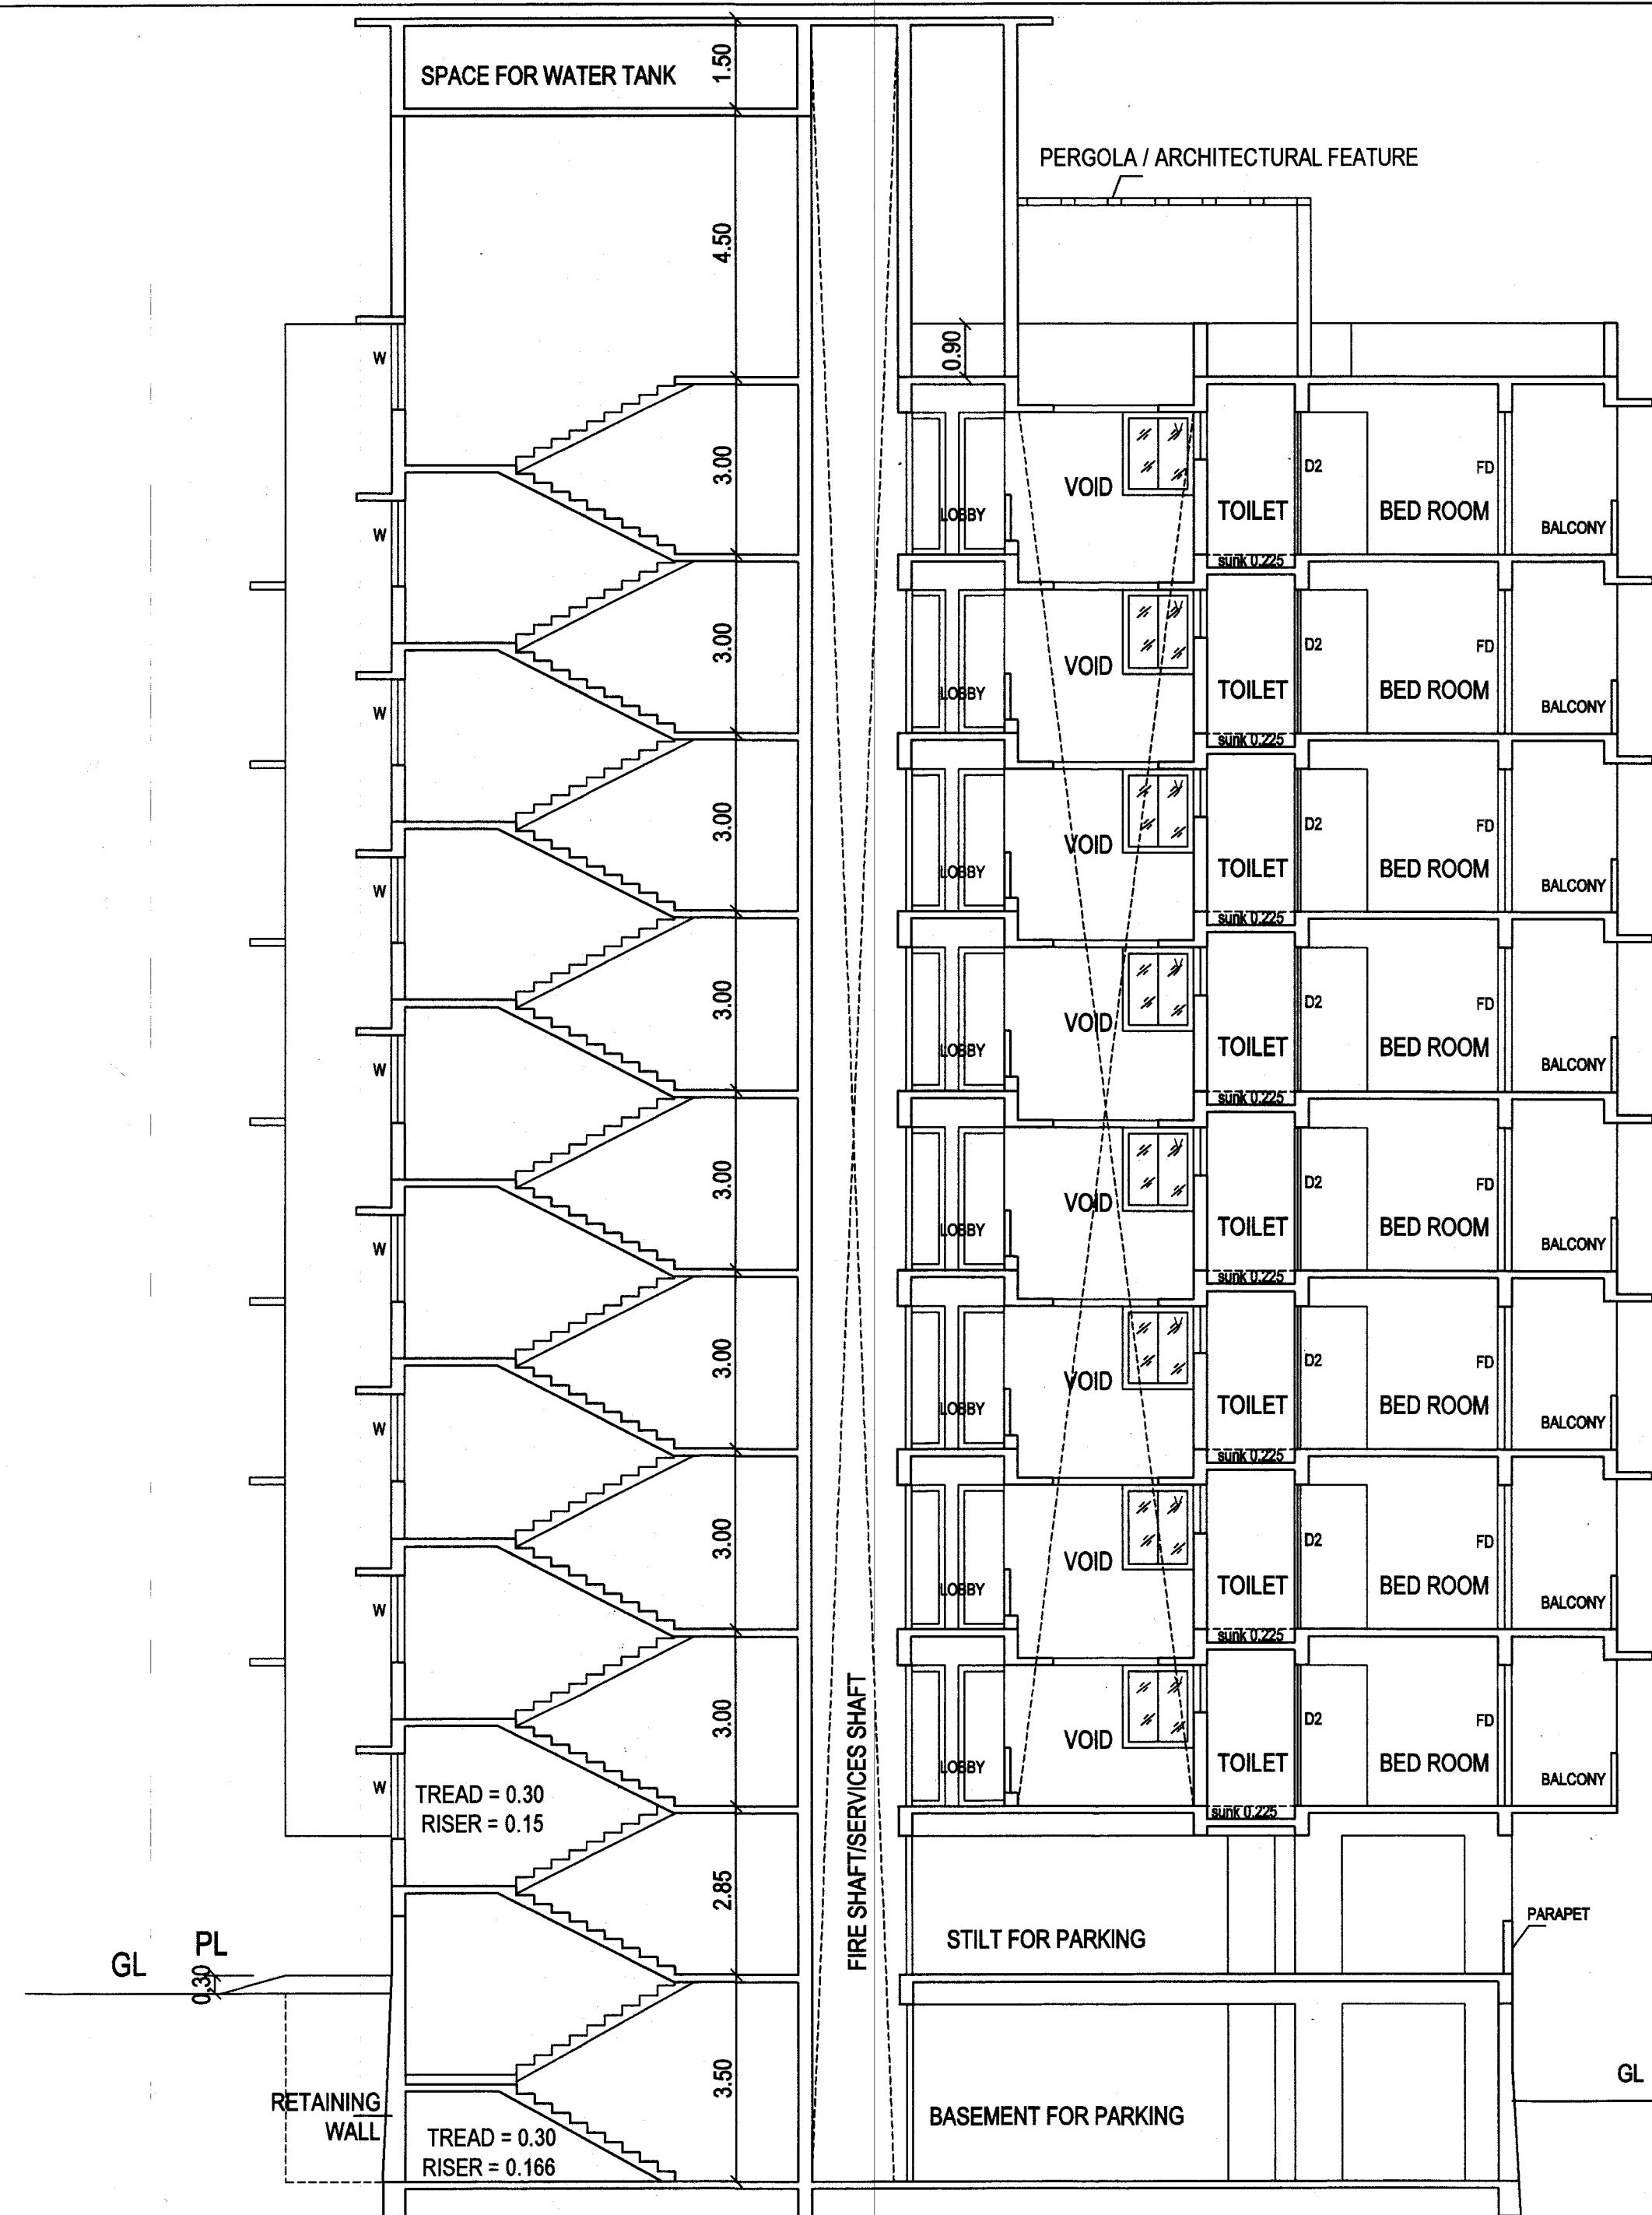

SECTION AA
SCALE 1:100


01. AREA OF THE PLOT 2730.00 sq.m
02. DEDUCTION FOR
A. AREA UNDER 10.00 MTS WIDE EXISTING ROAD..... 480.00 sq.m
03. EFFECTIVE AREA OF THE PLOT 2250.00 sq.m
04. WHETHER ANY EXTRA F.A.R IS CLAIMED ON
THE BASIC OF ROAD WIDENING / PROPOSED
ROAD IF 'YES' STATE YES
a. AREA OF ROAD WIDENING..... 480.00 sq.m
b. WHETHER THE LAND HAS BEEN GIFTED TO THE
LOCAL BODY NO
05. AREA OCCUPIED BY THE EXISTING BUILDING IN
THE PLOT..... 0.00 sq.m
06. AREA OF THE BUILDING TO BE DEMOLISHED..... 0.00 sq.m
07. COVERED AREA OF THE PROPOSED BUILDING... 890.06 sq.m
08. TOTAL COVERED AREA 890.06 sq.m
09. TOTAL COVERAGE 39.55 %
10. DETAIL OF AREA AND USE FLOOR WISE

FLOOR REFERENCE	USE	TOTAL BUILT UP AREA (m²)	PARKING/ UNSTORIED PORCH POOL	RAMP	AREA FREE FROM F.A.R				NET FLOOR AREA (m²)
					LOBBY/ SERVICES 7.5%	BALCONY	STAIR/LIFT	TOTAL	
BASEMENT FLOOR	PAR/ UTI	1030.05	881.50	96.00	14.79	-	37.76	1030.05	-
STILT FLOOR	RES	1000.85	842.54	96.00	-	-	62.31	1000.85	-
FIRST FLOOR	RES	928.29	-	-	43.82	130.92	76.47	251.21	677.08
SECOND FLOOR	RES	990.28	-	-	43.82	187.05	76.47	307.34	682.94
THIRD FLOOR	RES	990.28	-	-	43.82	187.05	76.47	307.34	682.94
FOURTH FLOOR	RES	990.28	-	-	43.82	187.05	76.47	307.34	682.94
FIFTH FLOOR	RES	990.28	-	-	43.82	187.05	76.47	307.34	682.94
SIXTH FLOOR	RES	990.28	-	-	43.82	187.05	76.47	307.34	682.94
SEVENTH FLOOR	RES	990.28	-	-	43.82	187.05	76.47	307.34	682.94
EIGHT FLOOR	RES	990.28	-	-	43.82	187.05	76.47	307.34	682.94
POOL	POOL	16.80	16.80					16.80	
SECURITY CABIN(2 NOS)	SEC	4.50			4.50			4.50	
TOTAL		9912.45	1740.84	192.00	369.85	1440.27	711.83	4454.79	5457.66


LOBBY PERMISSIBLE = 409.50
LOBBY CONSUMED = 369.85

PARKING REQUIRED = 72 NOS
PARKING PROVIDED = 72 NOS
BASEMENT = 35 NOS
STILT = 35 NOS
FRONT SET BACK = 02 NOS


TOTAL FLATS = 36 NOS
3 BHK = 32
4 BHK = 04(DUPLEX)

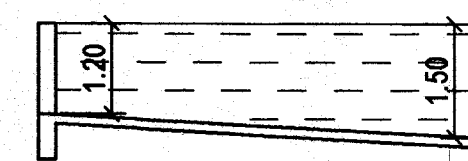


SECTION AA
SCALE 1:100

 


AREA
SCALE 1:200
A = 6.00 X 2.80 = 16.80

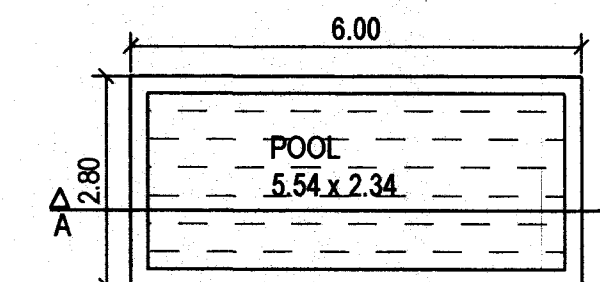


SWIMMING POOL
SCALE 1:100

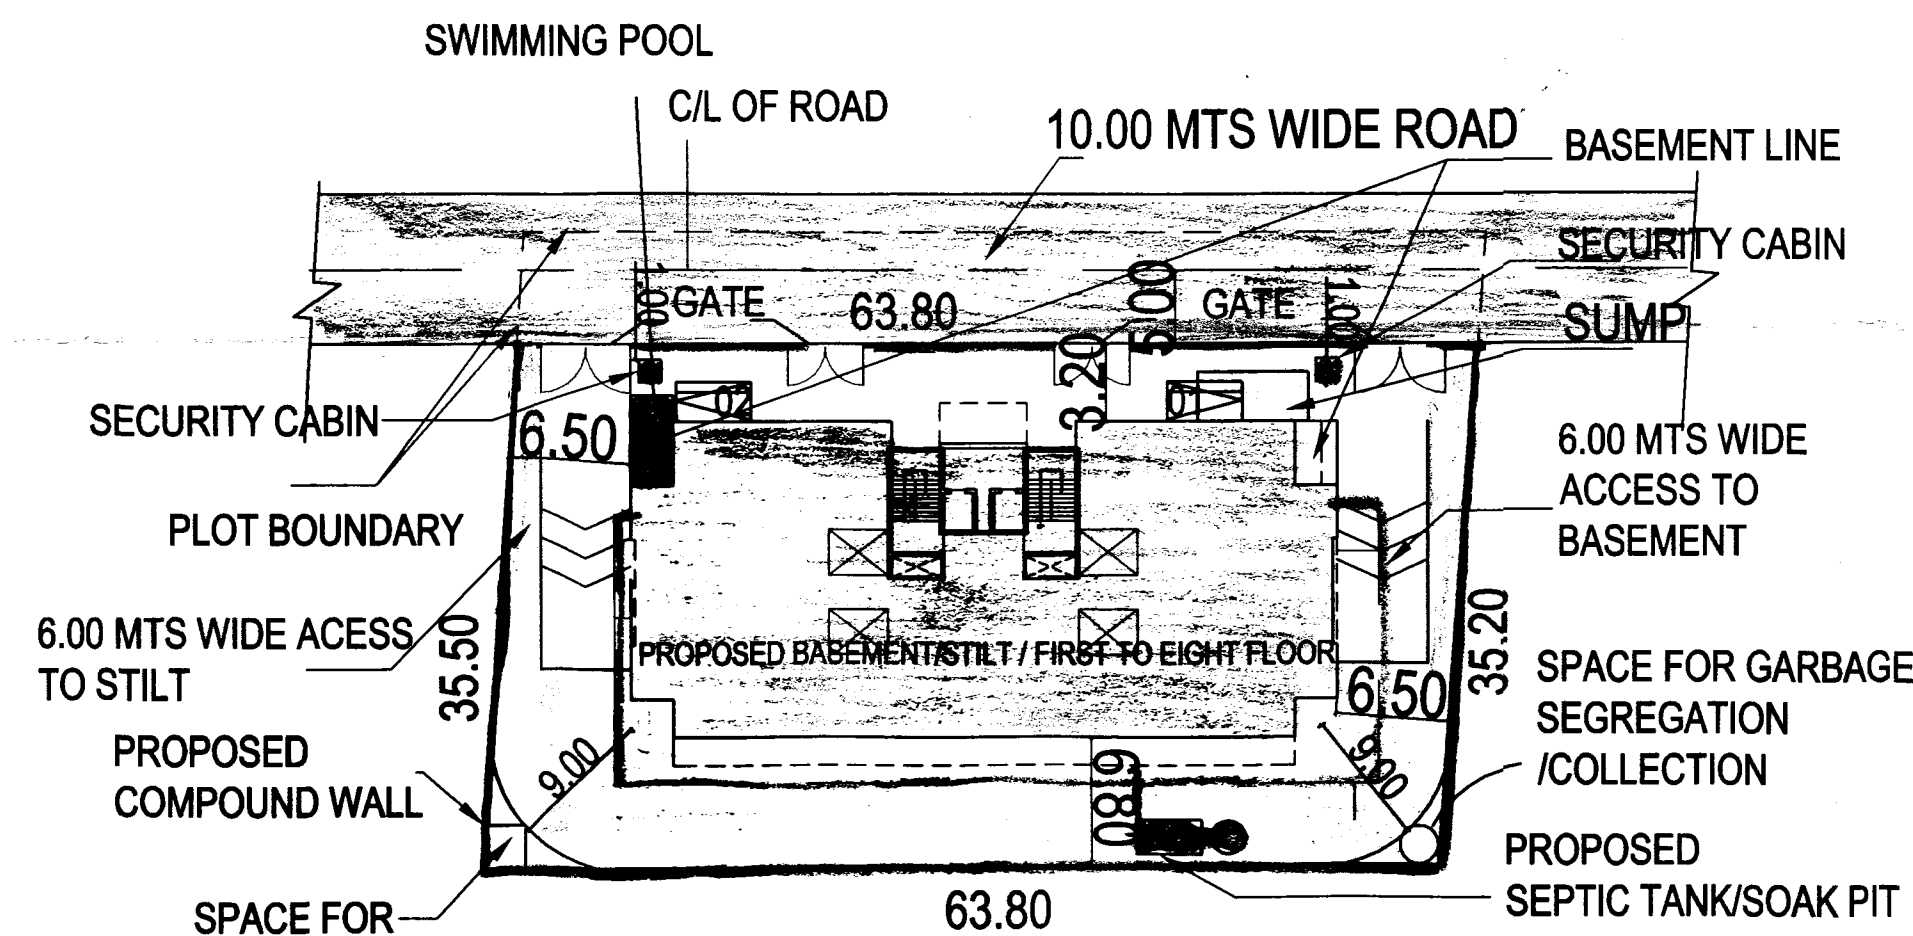


SITE PLAN
SCALE 1:500

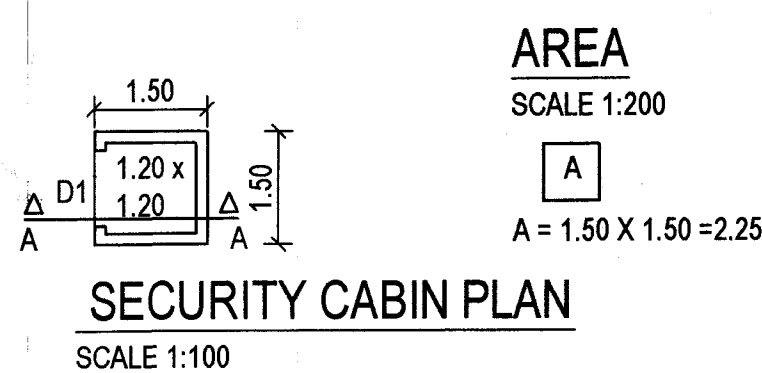


SECURITY CABIN PLAN
SCALE 1:100

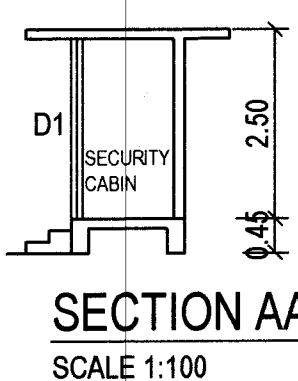

SECTION AA
SCALE 1:100

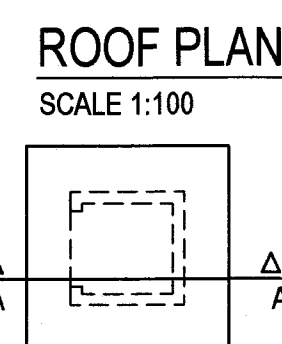

ROOF PLAN
SCALE 1:100

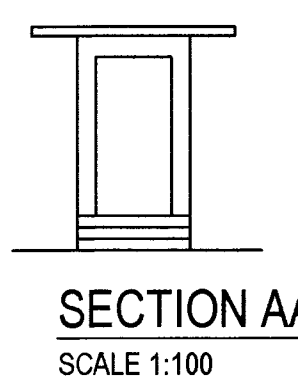

SECTION AA
SCALE 1:100



SPACE FOR
TRANSFORMER/DG

Approved proposed construction/
Sub-Division prior Licence
No. V.P./M/11/10/1/2014-25/1/170 dt. 24/04/2014
Resolution No: 5/4
Meeting Held on: 18/04/2014

Secretary
V.P. CHICALIM

APPROVED
FOR
DEVELOPMENT PERMISSION
Regd. Order No. 11/2014-25/1/170
Date: 24/04/2014
MEMBER SECRETARY

PROJECT. PROPOSED RESIDENTIAL BUILDING & COMPOUND WALL IN PLOT BEARING SY NO 13/4-C-6 AT DABOLIM VILLAGE MORMUGAO TALUKA GOA.		
CLIENT. PRABHU REALTORS		
DRG. NO SD-03	SCALE AS INDICATED	DRAWN BY: FIRDOZ OWNER SIGNATURE For PRABHU REALTORS
TITLE SUBMISSION DRAWING		ARCHITECT SIGNATURE KUNDAN V. PRABHU Arch. A.I.I.A. ARCHITECT & INTERIOR DESIGNER 783, PRABHU HOUSE ALTO - BETIM, PORVORIM, BARDEZ - GOA. TEL: 0832-2413990, M: 09822485141