




VILLA - 1 and VILLA 2

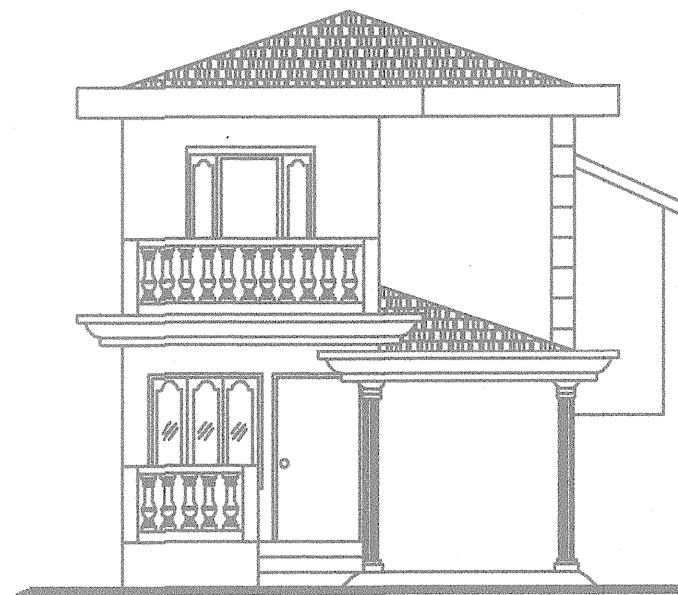

Front Elevation

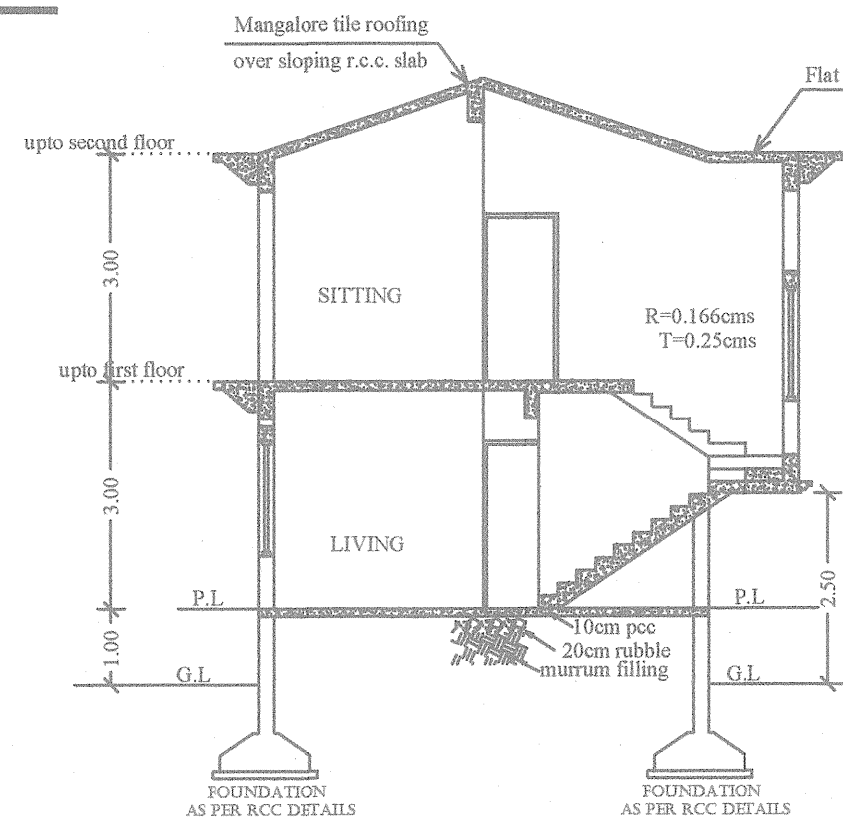


SECTION X-X

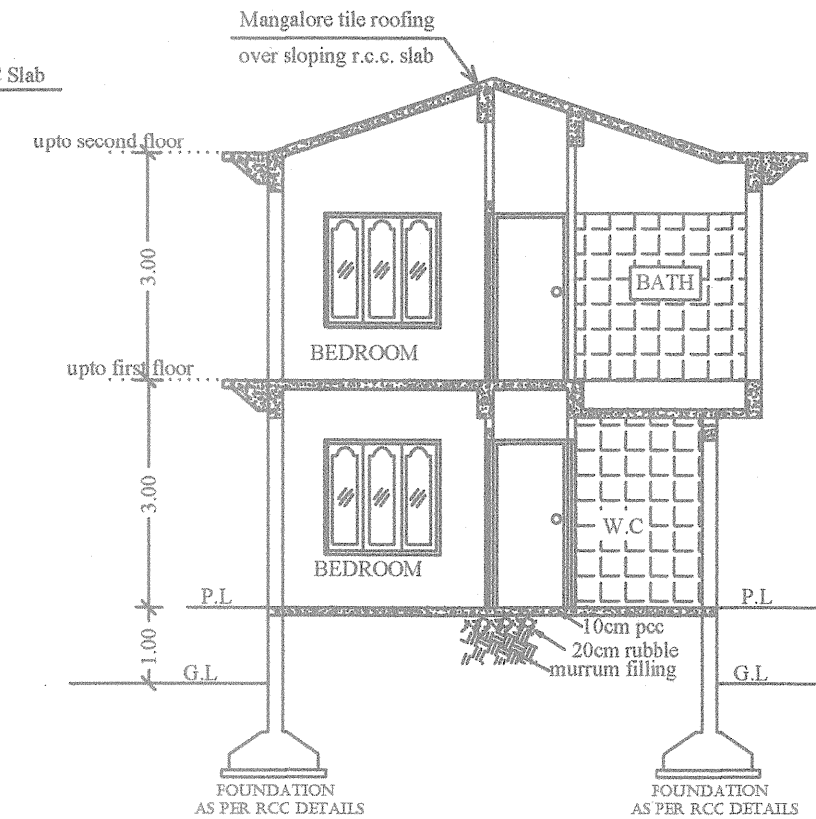


SECTION Y-Y


VILLA - 3

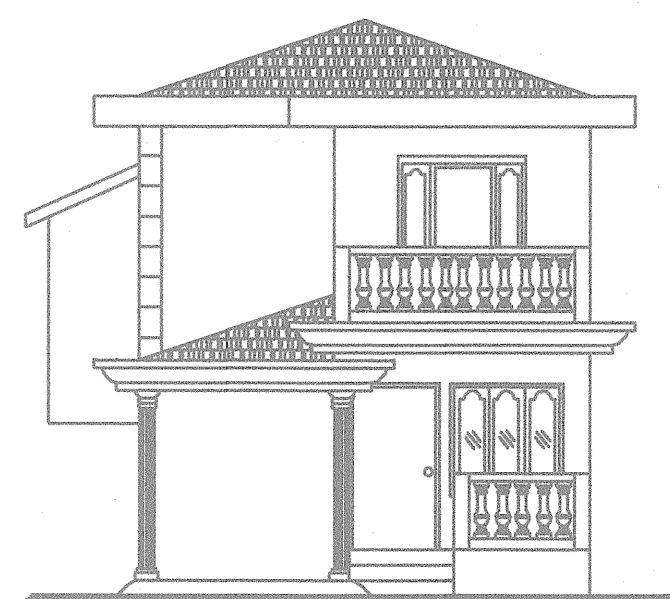

Front Elevation

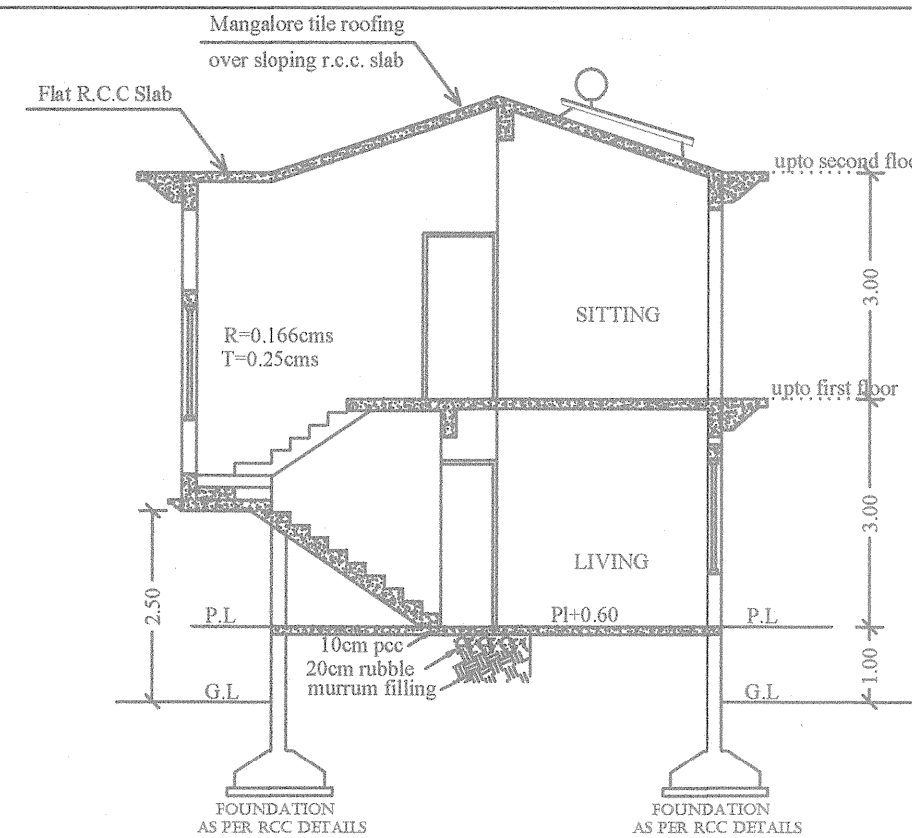

SECTION X-X

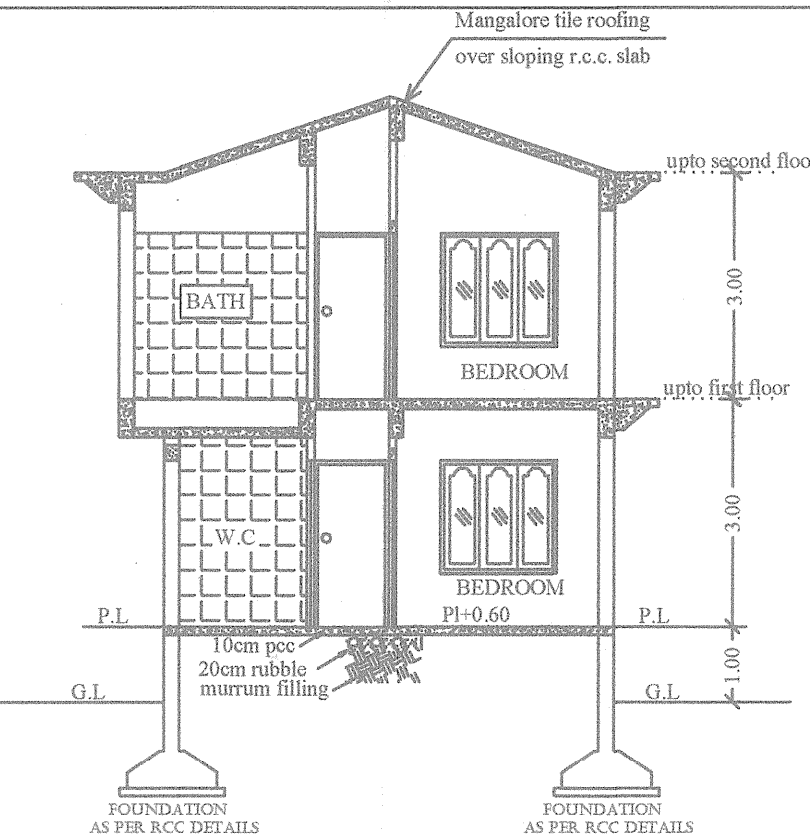

SECTION Y-Y

PROJECT TITLE

Revision to VILLA 1, 2, 3,4 and Proposed Construction of VILLA 4 and Block C for Mr.ROY MONTEIRO in Plot Bearing Survey No.5/2-D situated Loutolim Village of Salcete Taluka

OWNER'S SIGN

[Signature]

ENGINEER'S SIGN

FRANCISCO AGUIAR FERNANDES
CIVIL ENGINEER
ER/0064/2016

DRAWING TITLE

PLAN, SECTION, ELEVATION
SITE PLAN.

DATE:-04/10/2018


SCALE 1:100 , 1:500 , 1:200

VILLAGE PANCHAYAT LOUTULIM


Approved the Construction / Sub division Plan in the monthly meeting held on 29/7/19 vide Resolution No. 3 (1) and Construction Licence / Provisional/Flat NOC has been issued vide Licence / N. O. C. No. VPL/2019-20/10/19 dated 16/8/2019.

SECRETARY
V.P LOUTULIM


PAGE NO. 1/3

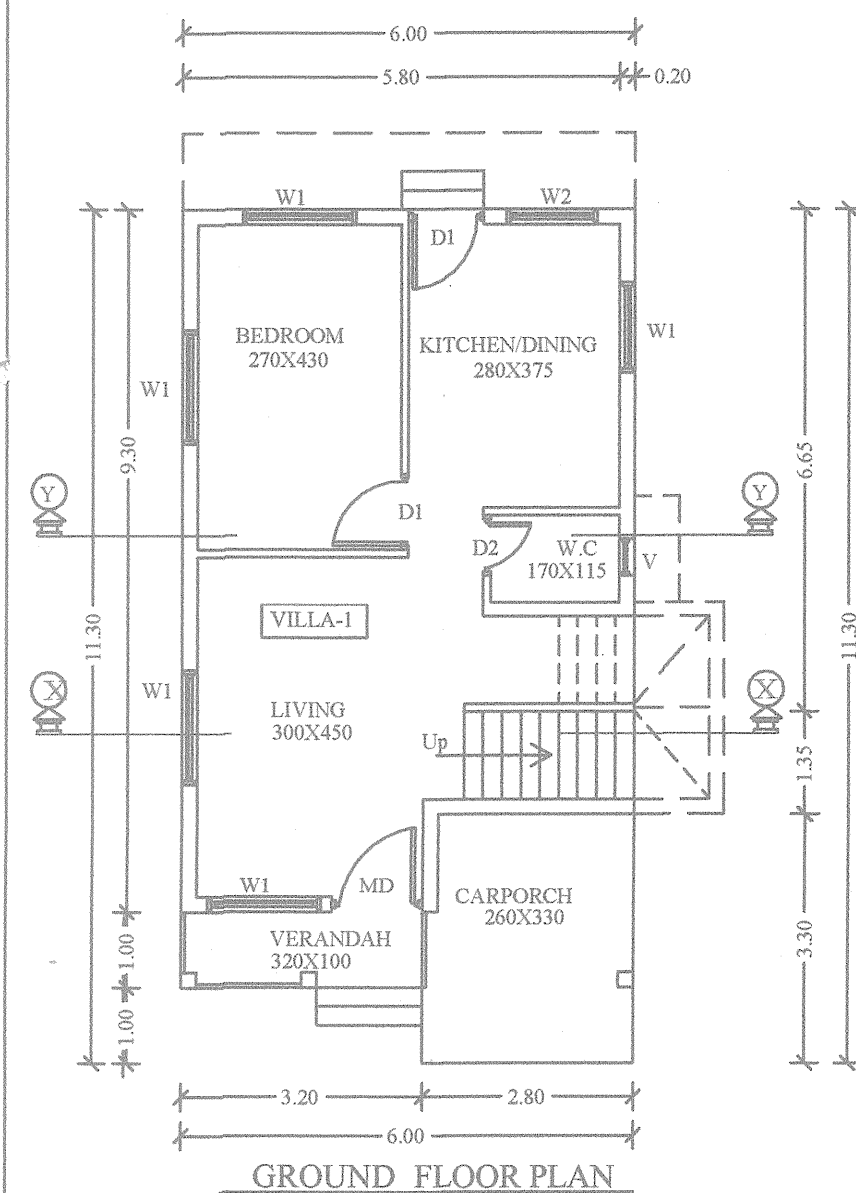

GROUND FLOOR PLAN

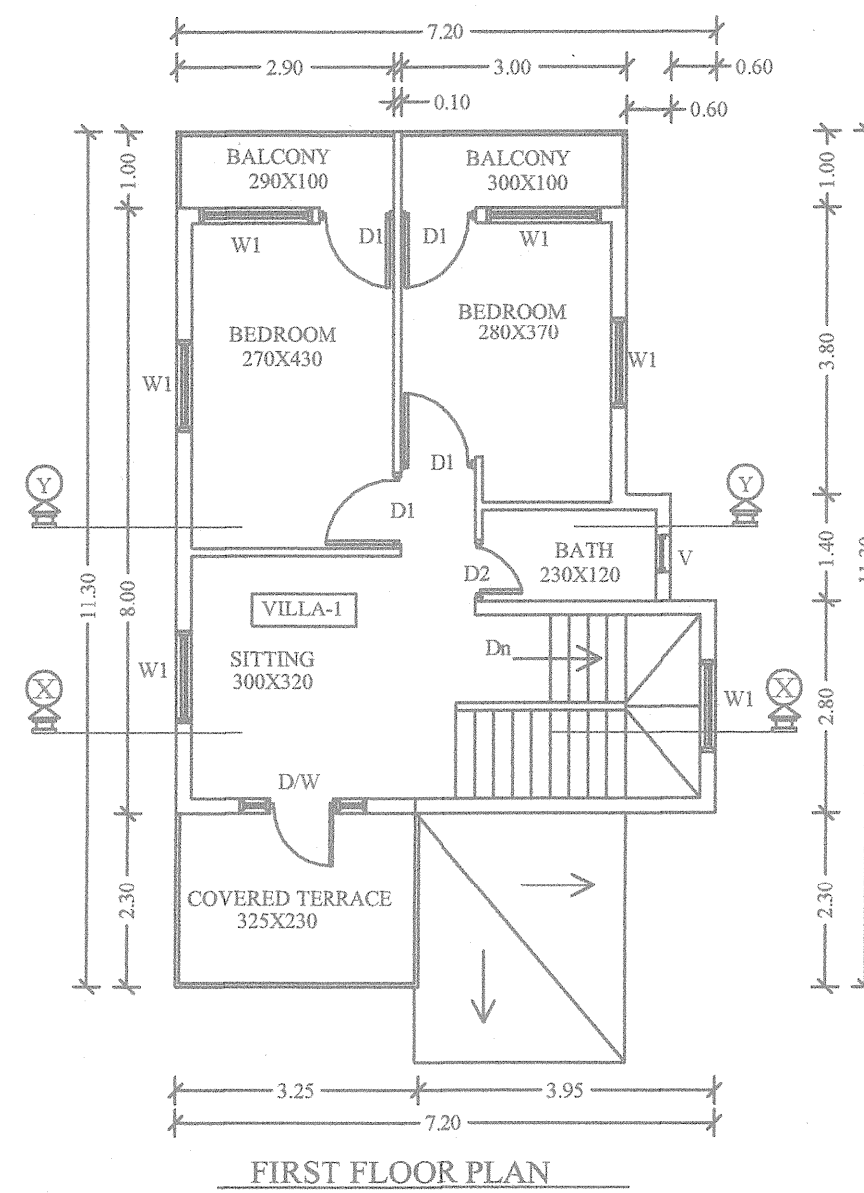


FIRST FLOOR PLAN

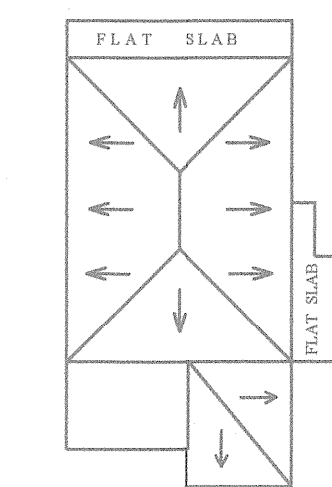


ROOF PLAN

(Scale 1:200)

DOORS & WINDOWS SCHEDULE - VILLA 1				
S.No	Designation	Size	G.Fl	F.Fl
1	MD	120X220	1	-
2	D1	100X220	2	4
3	D2	80X200	2	1
4	W1	150X150	6	6
5	W2	120X150	1	-
6	V	60X60	1	1
7	D/W	180X220	-	1

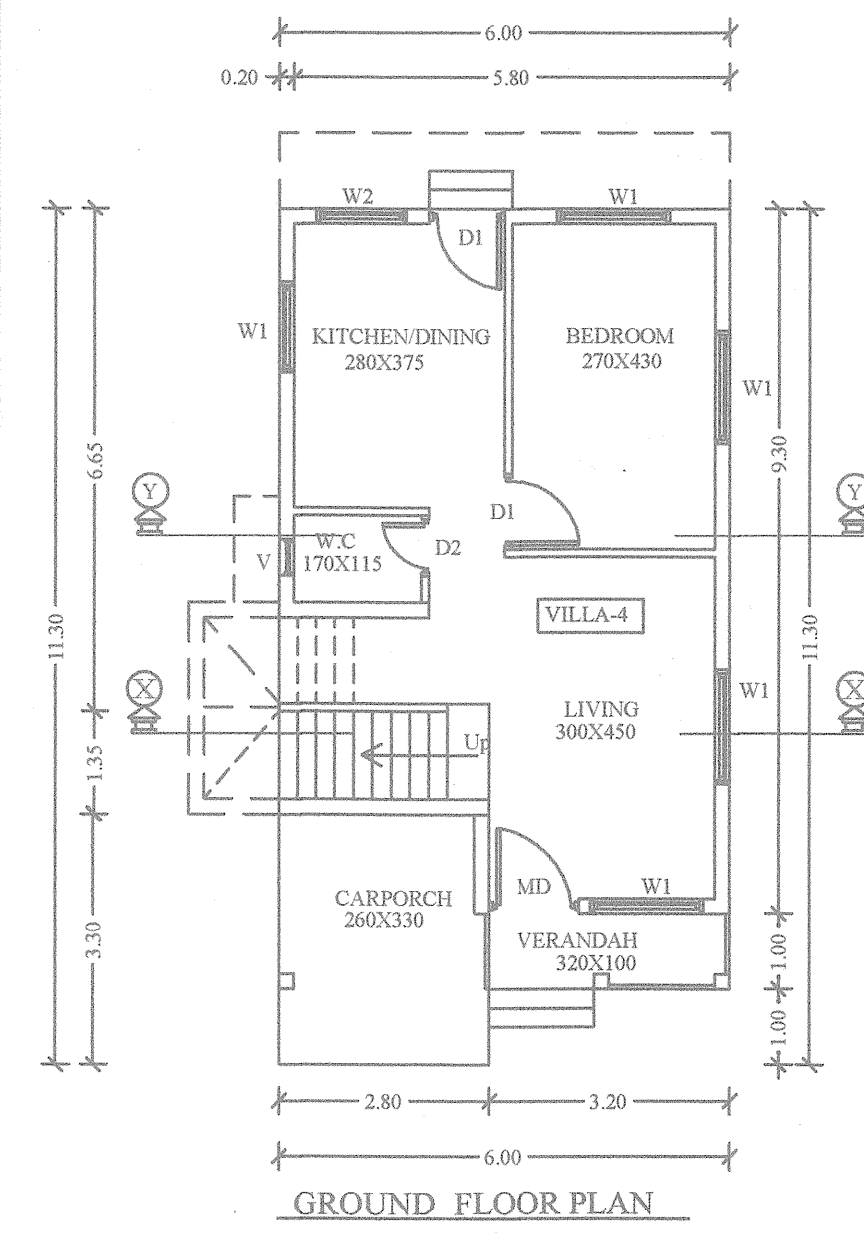

GROUND FLOOR PLAN

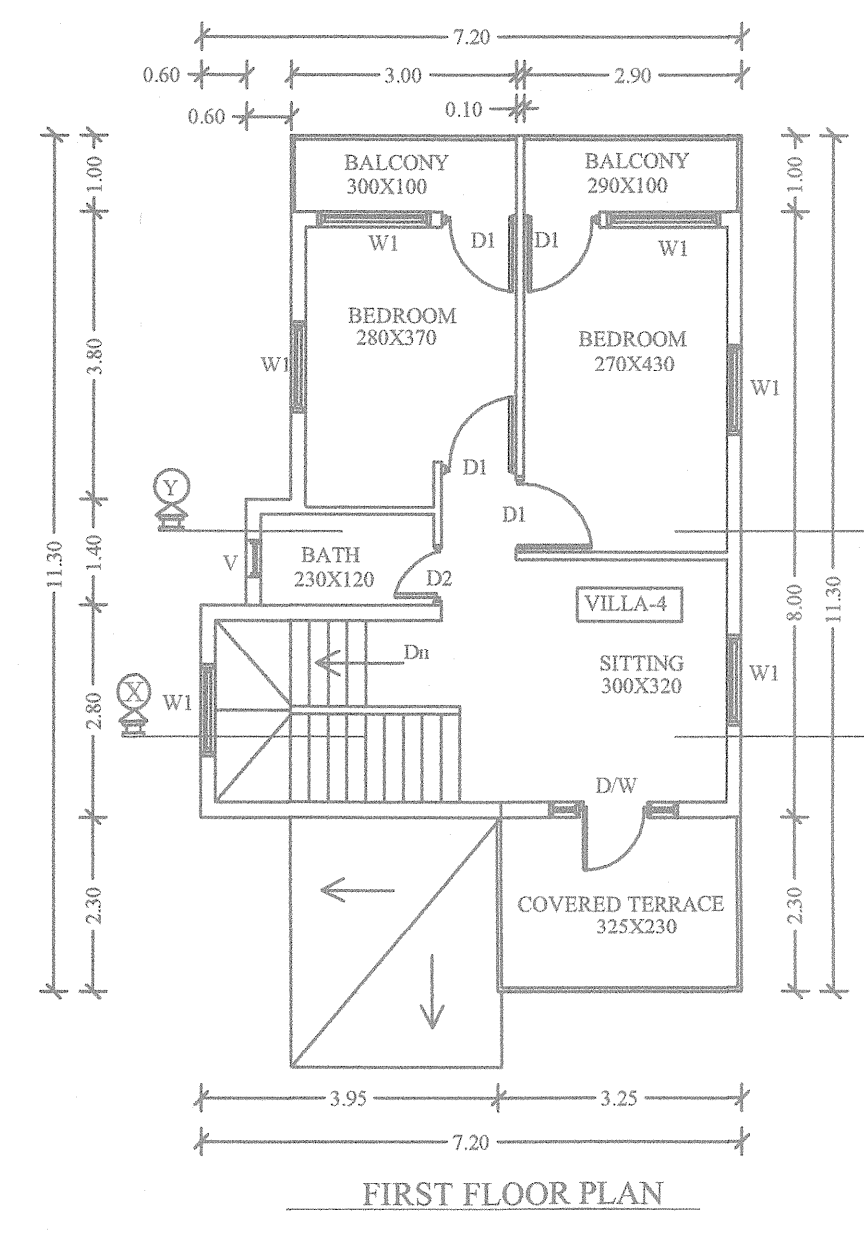


FIRST FLOOR PLAN



DOORS & WINDOWS SCHEDULE - VILLA 4				
S.No	Designation	Size	G.Fl	F.Fl
1	MD	120X220	1	-
2	D1	100X220	2	4
3	D2	80X200	2	1
4	W1	150X150	6	6
5	W2	120X150	1	-
6	V	60X60	1	1
7	D/W	180X220	-	1




SOUTH SIDE ELEVATION

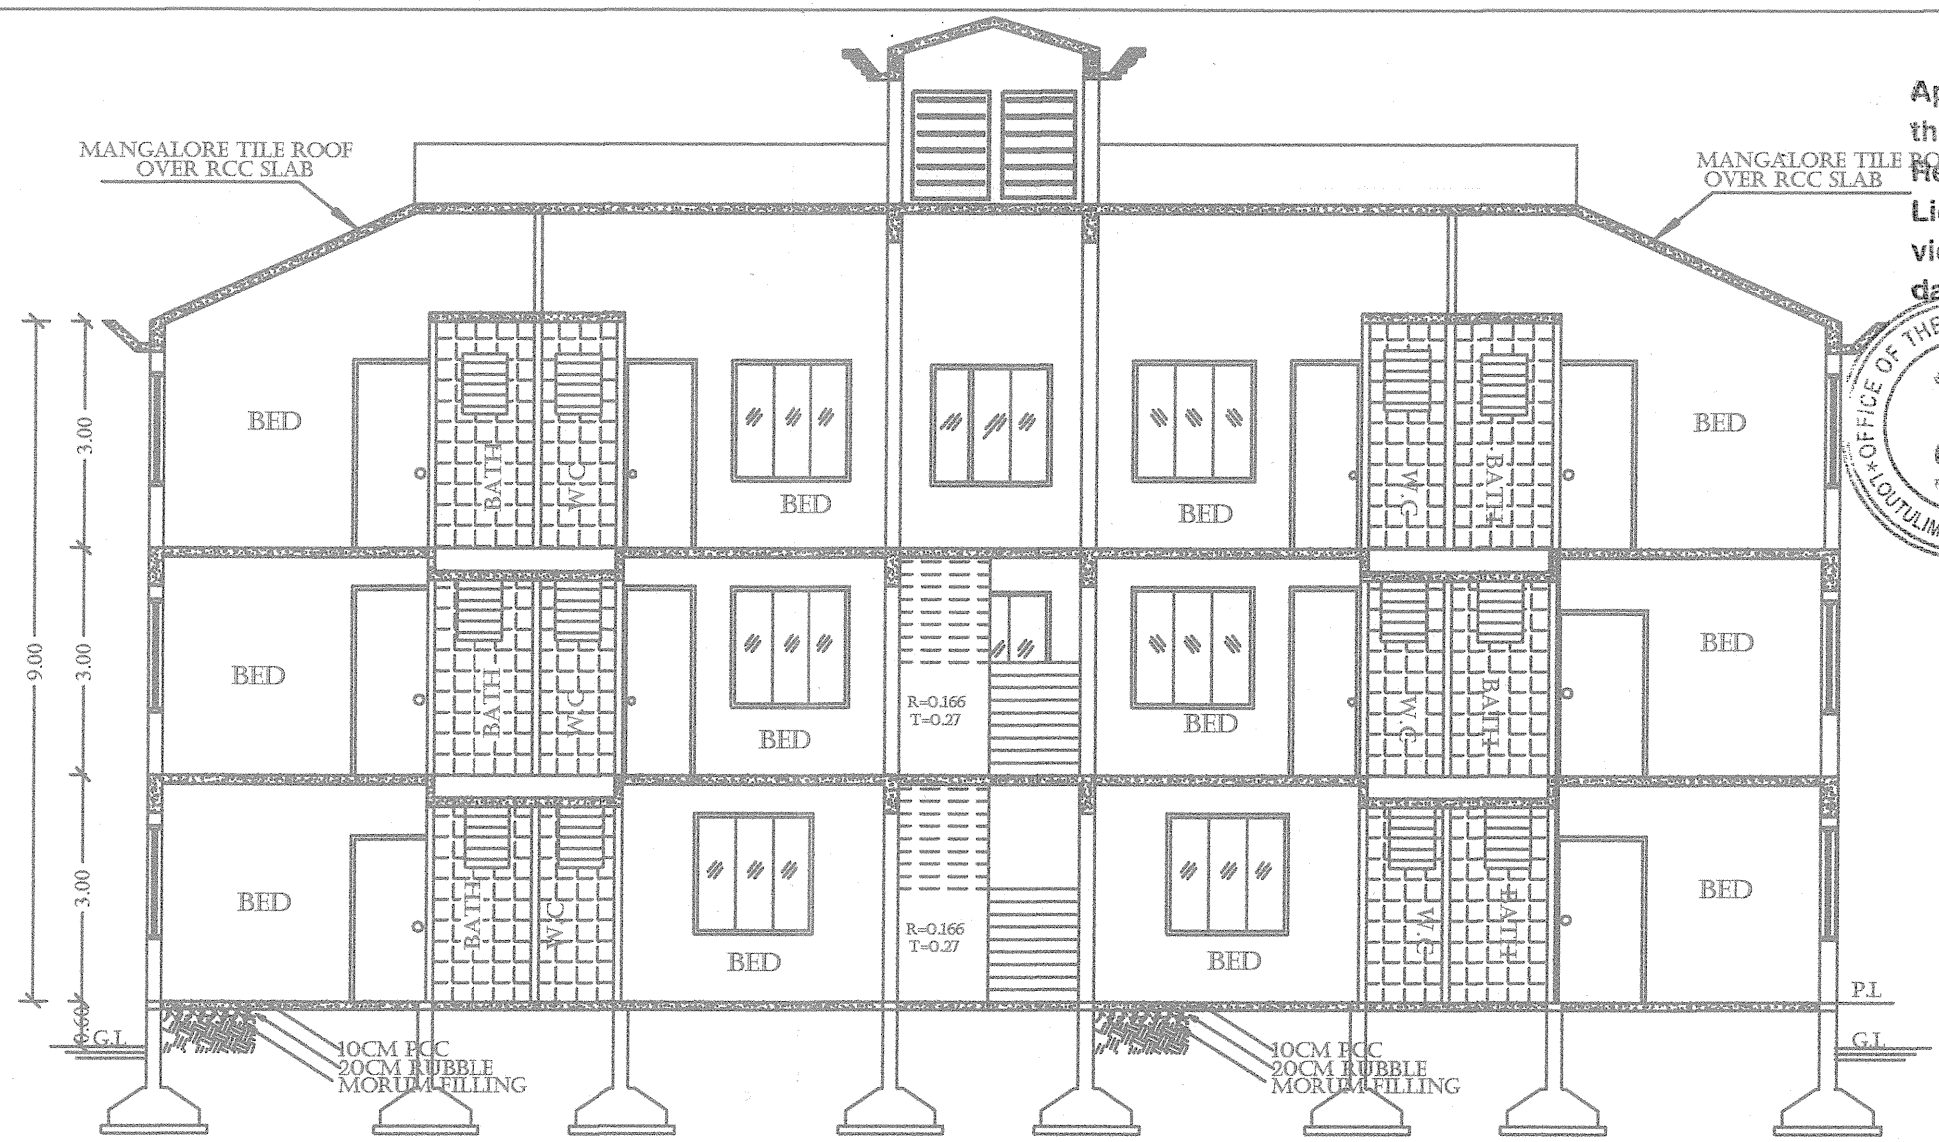


SECTION A-A

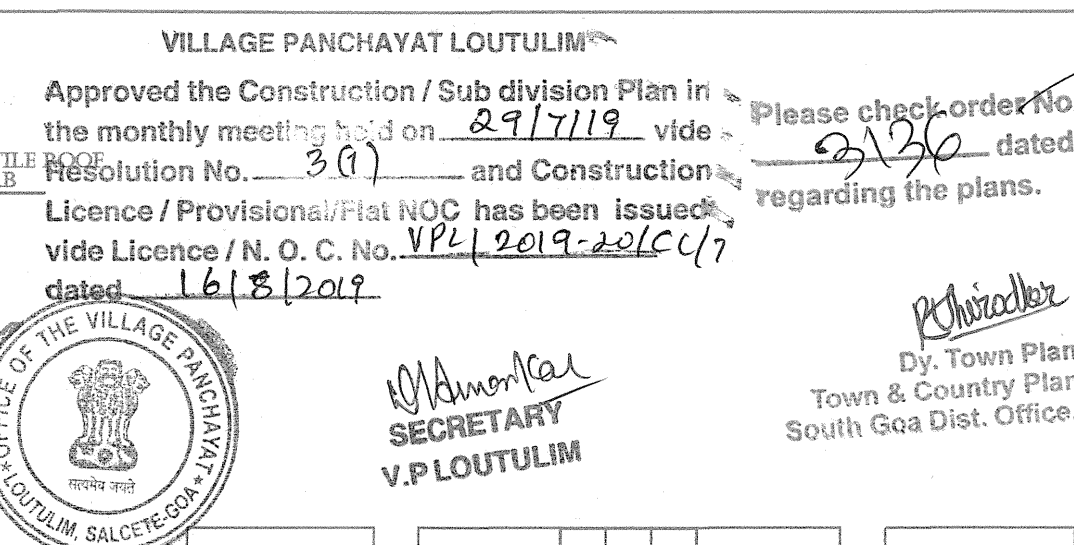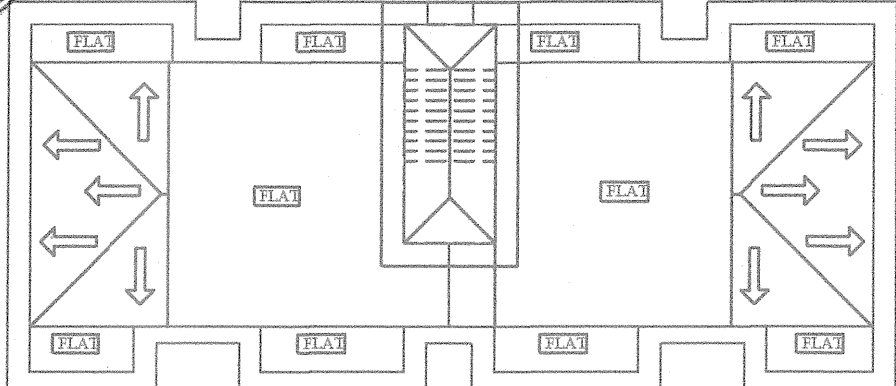


ROOF PLAN (BLOCK C)
(SCALE:200)

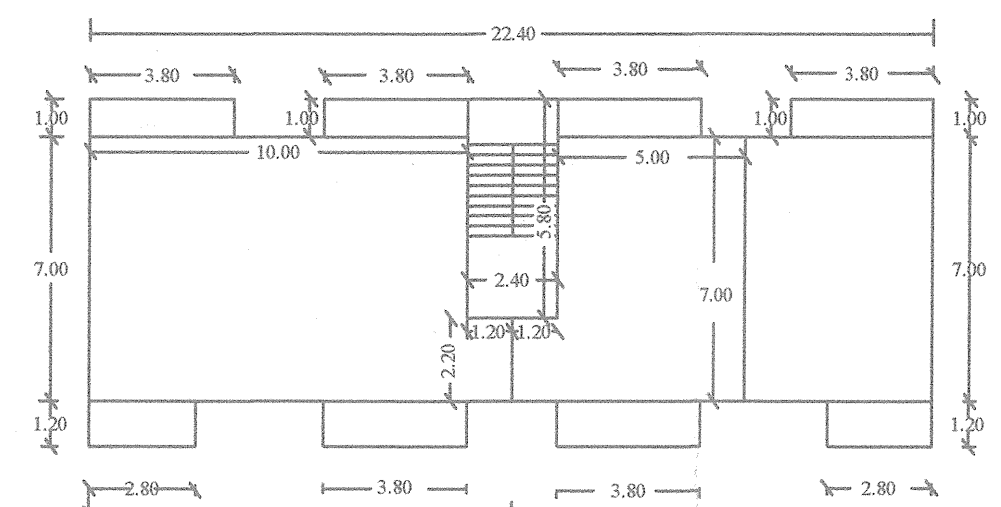


PLAN FOR AREA CALCULATIONS (BLOCK C)
(SCALE:200)

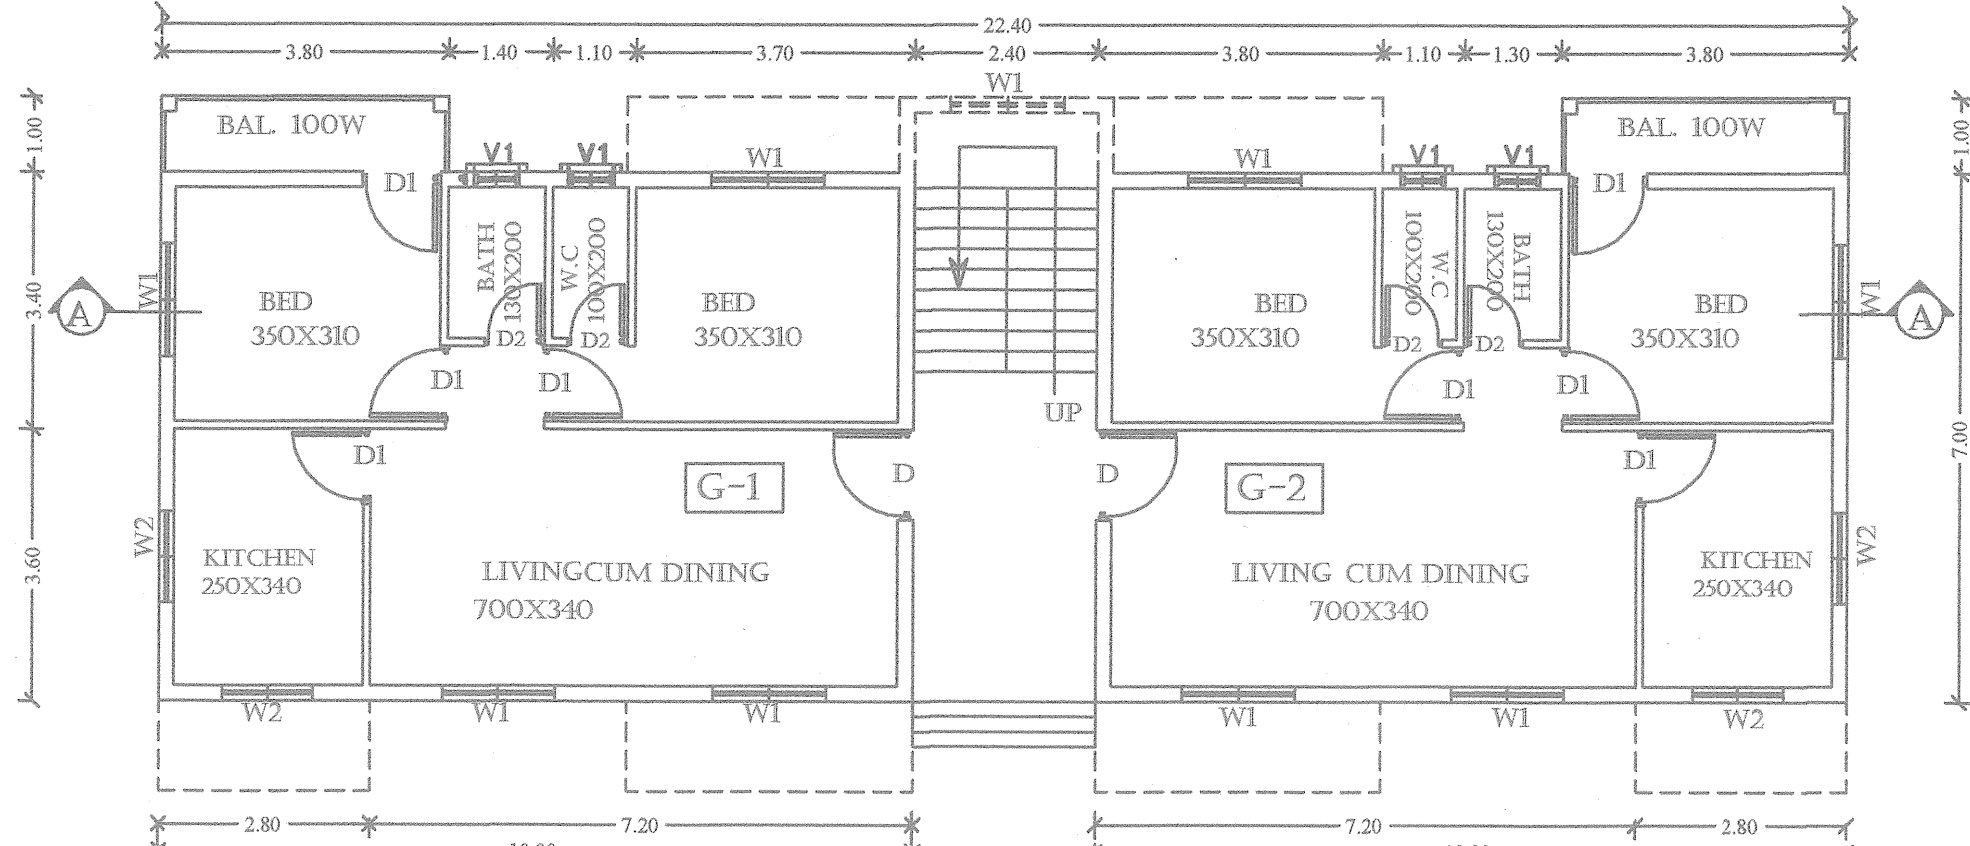

GROUND FLOOR PLAN (BLDG B)
AREA = 70.00M²
BAL. = 3.80M²
STAIRS = 16.80M²

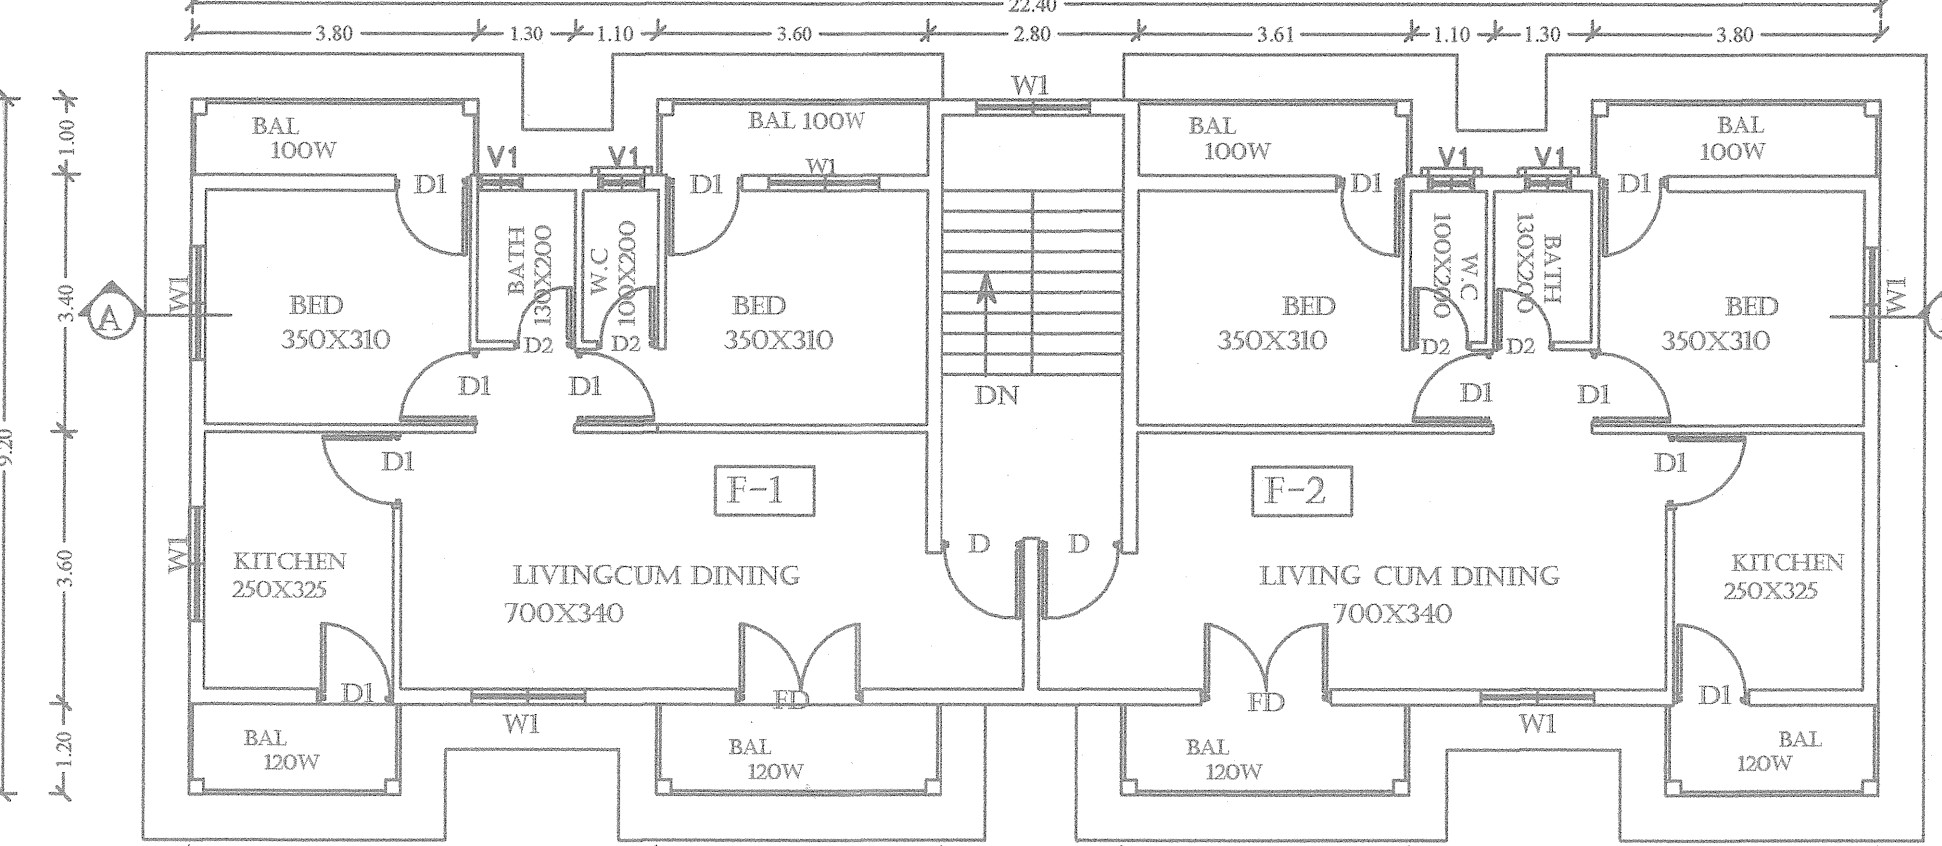

FIRST FLOOR PLAN
AREA = 72.64M²
BAL. = 15.52M²
STAIRS = 13.92M²

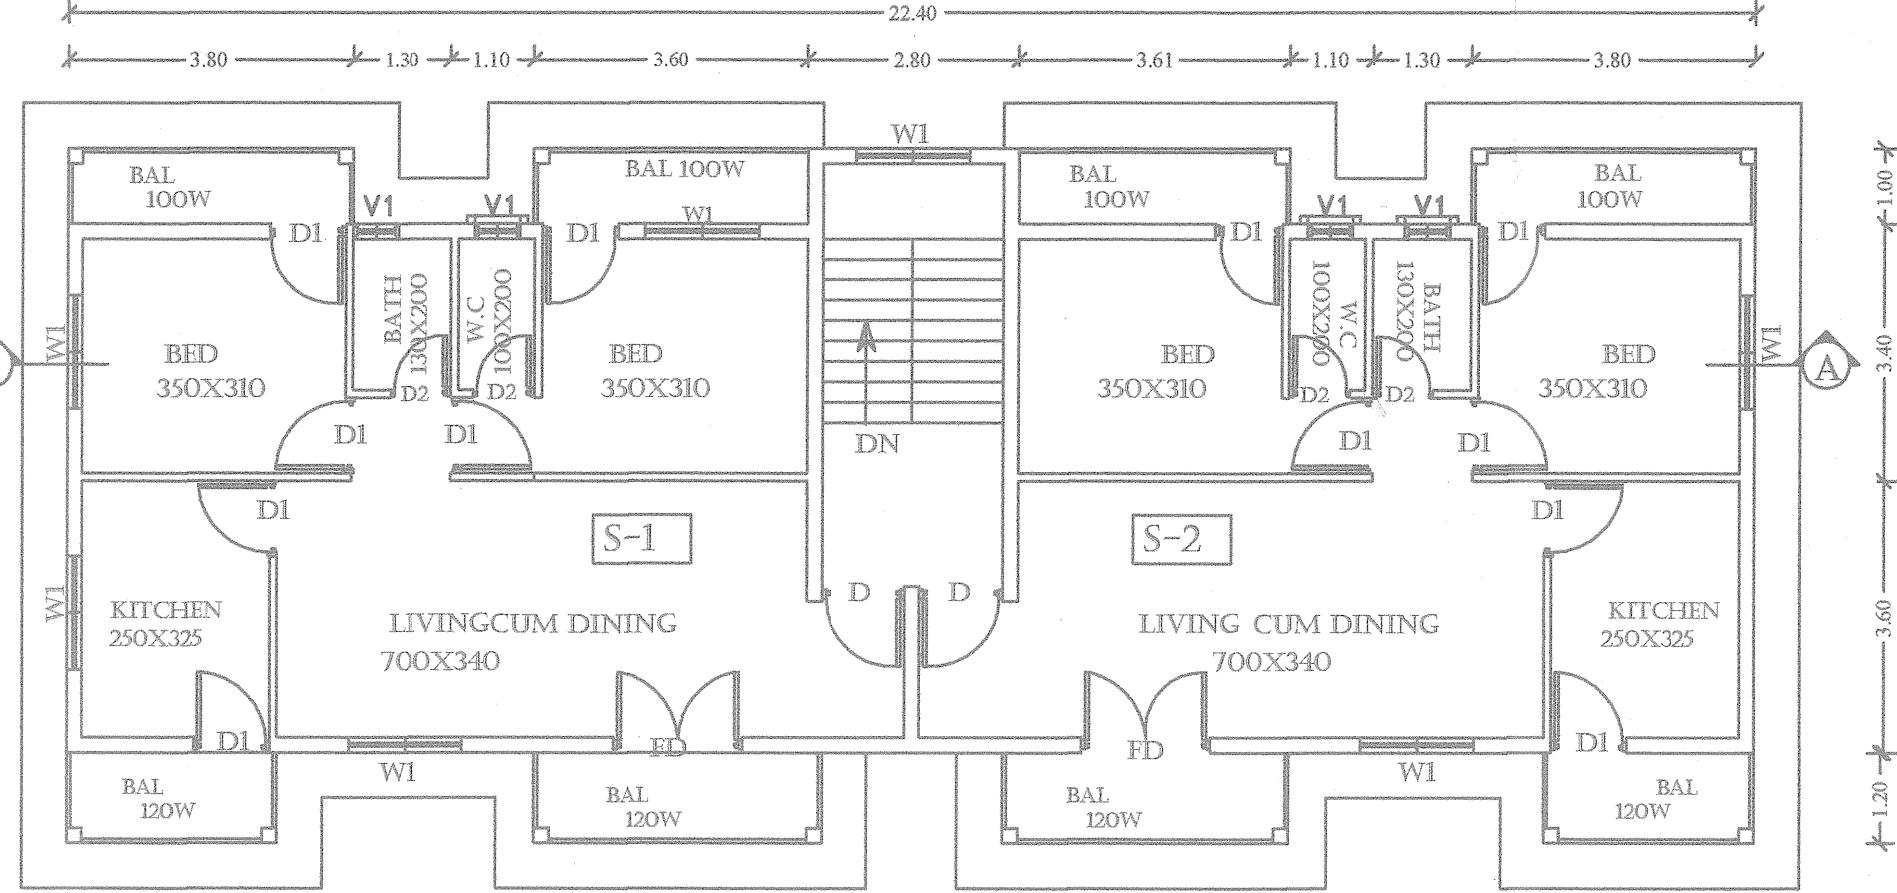

SECOND FLOOR PLAN
AREA = 72.64M²
BAL. = 15.52M²
STAIRS = 13.92M²

PROJECT TITLE
Revision to VILLA 1, 2, 3,4 and
Proposed Construction of VILLA 4
and Block C for Mr.ROY MONTEIRO
in Plot Bearing Survey No.5/2-D
situated Loutolim Village of
Salcete Taluka


OWNER'S SIGN

ENGINEER'S SIGN


DRAWING TITLE
PLAN, SECTION, ELEVATION
SITE PLAN.

DATE:-09/05/2017


SCALE 1:100, 1:200

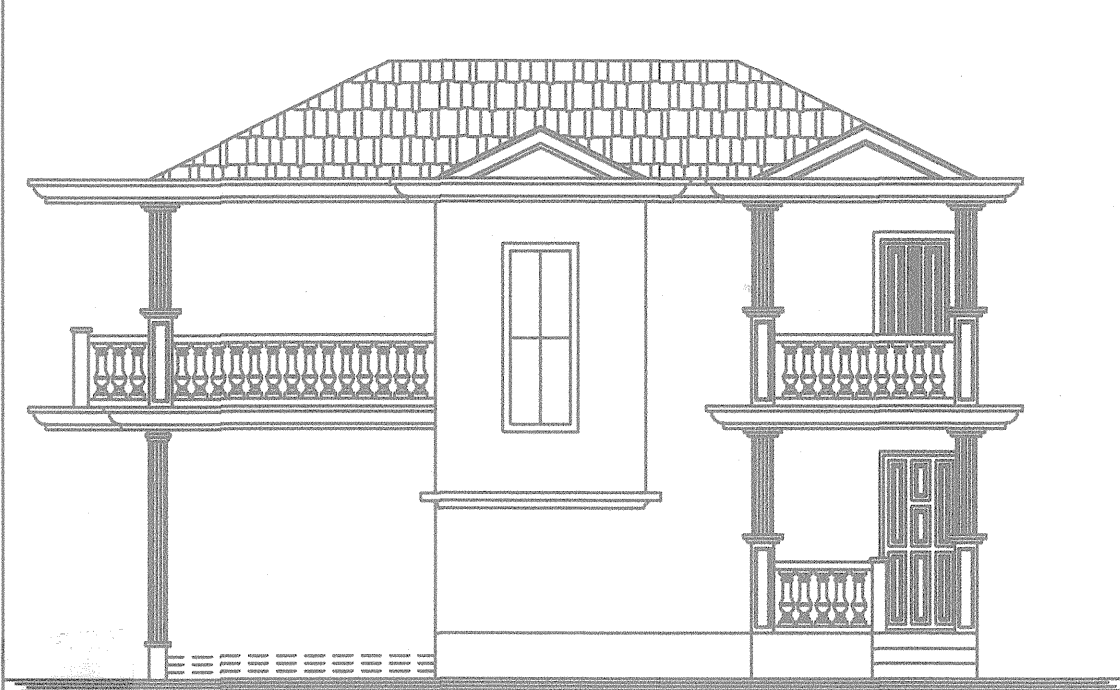

ELEVATION

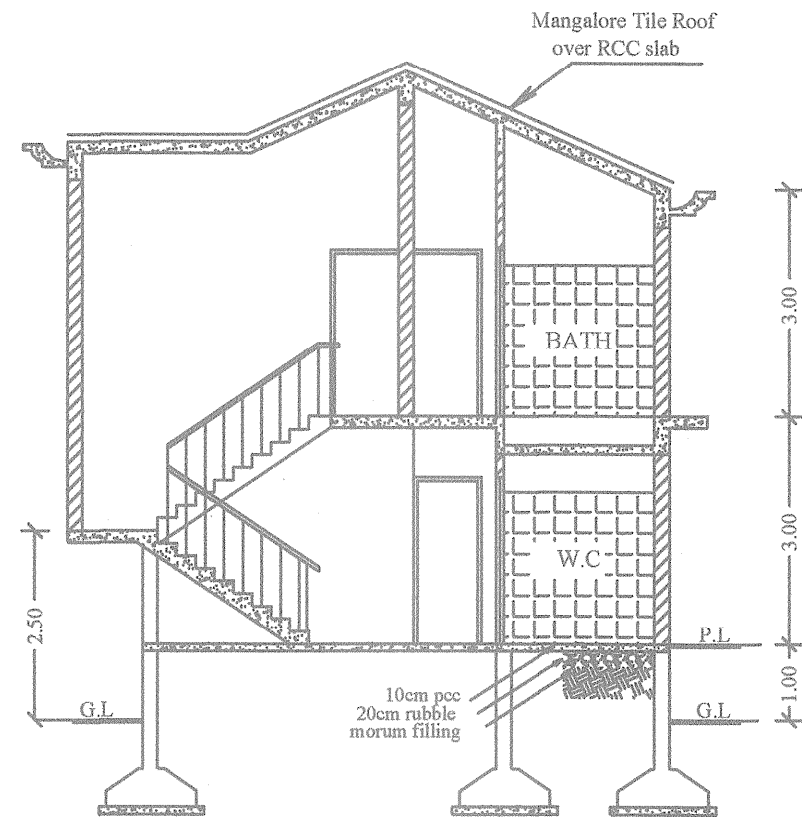

SECTION

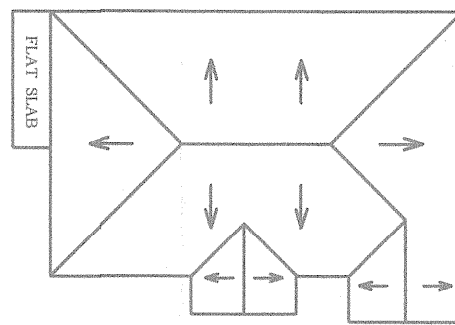

ROOF PLAN


(Scale 1:200)

DOORS & WINDOWS SCHEDULE VILLA NO. 3 & 2						
S.No	Designation	Size	G.Fl		F.Fl	
			VILLA-2	VILLA-3	VILLA-2	VILLA-3
1	MD	120X220	1	1	-	-
2	D1	100X220	2	2	4	4
3	D2	80X200	2	2	1	1
4	W1	150X150	6	6	6	6
5	W2	120X150	1	1	-	-
6	V	60X60	1	1	1	1
7	D/W	180X220	-	-	1	1


Medical Officer VC
Primary Health Centre
Loutolim

TCP Approval Ref No. TPM/23943/Lout/5/2-D/2016/1471 dated 21/03/2016
Construction Licence Ref. No. VPL/2015-16/CL/05/794 dated 22/07/2015


TCP Approval Ref No. TPM/23943/Lout/5/2-D/17/3464 dated 5/09/2017
Construction Licence Ref. No. VPL/2018-19/CL/4/123 dated 03/05/2018

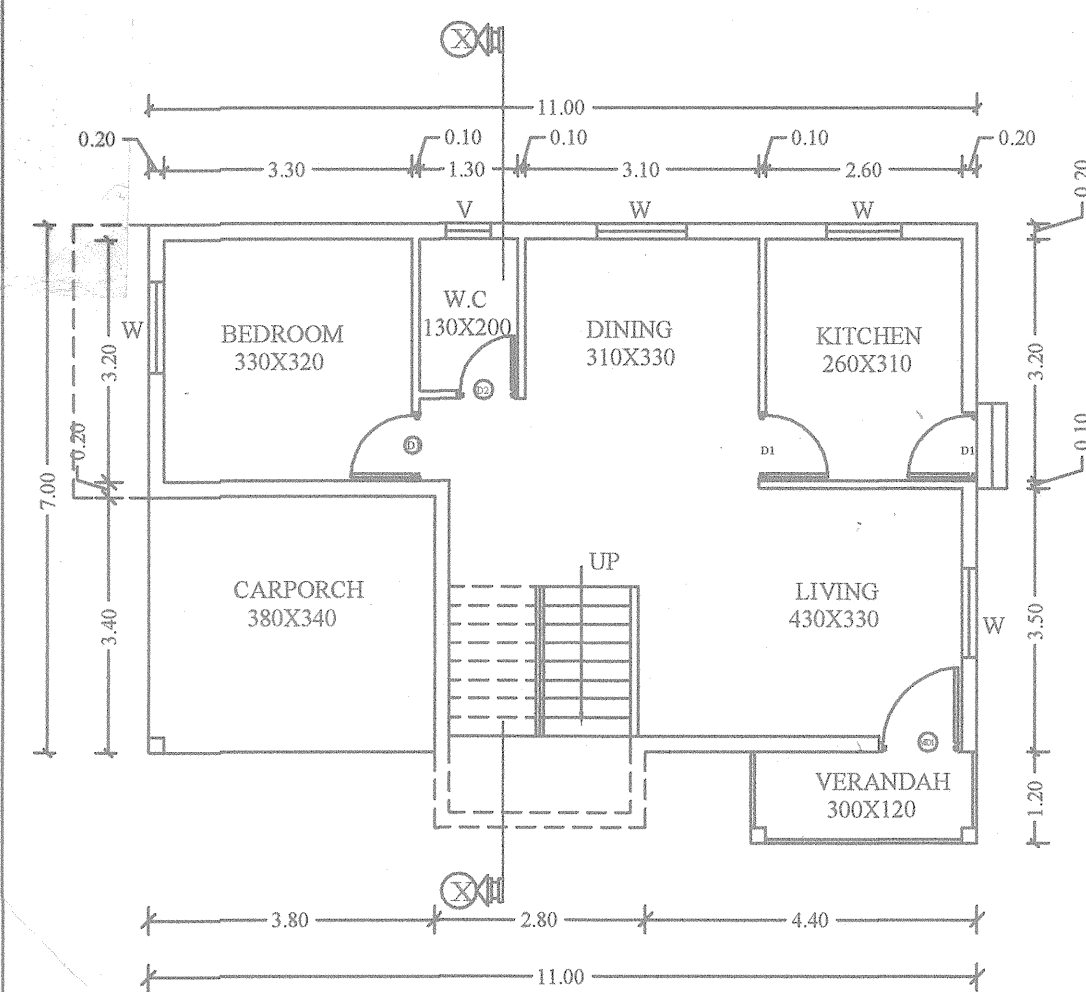

GROUND FLOOR PLAN

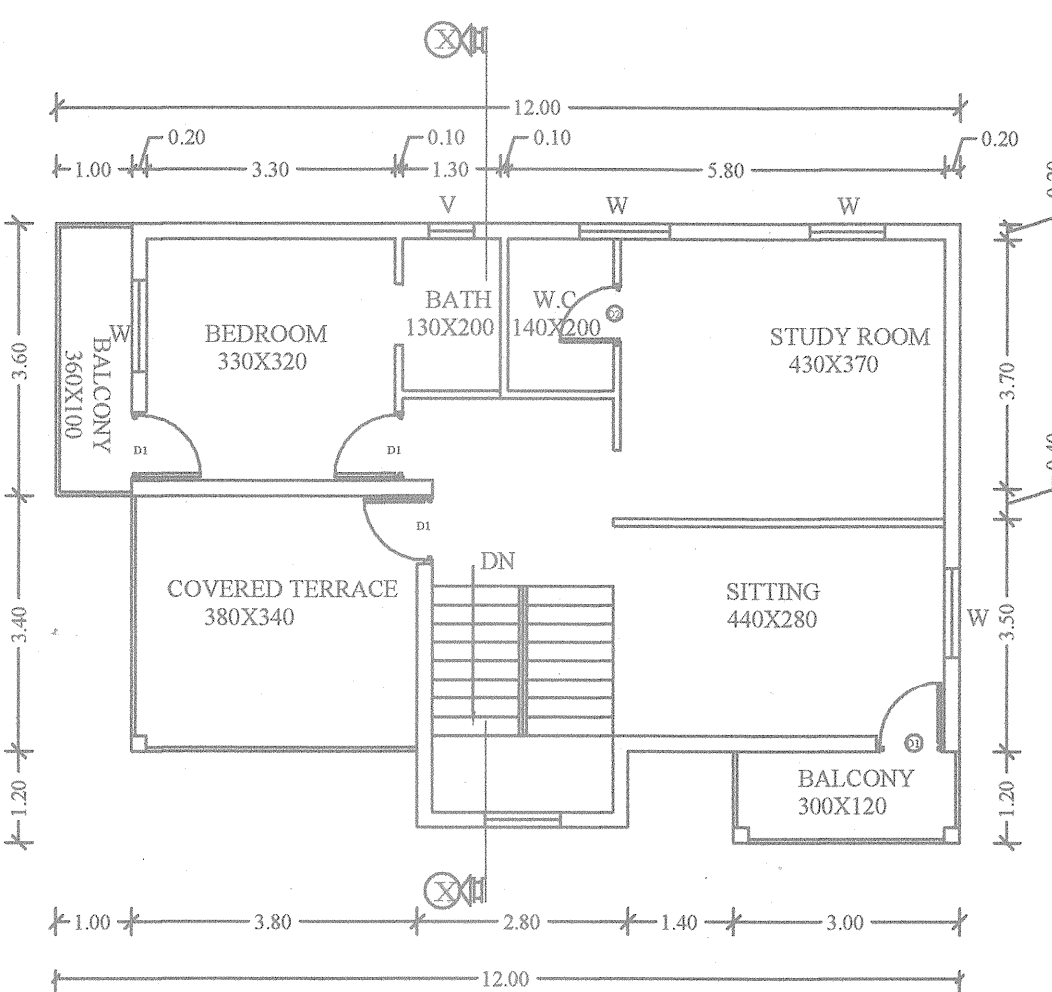

FIRST FLOOR PLAN

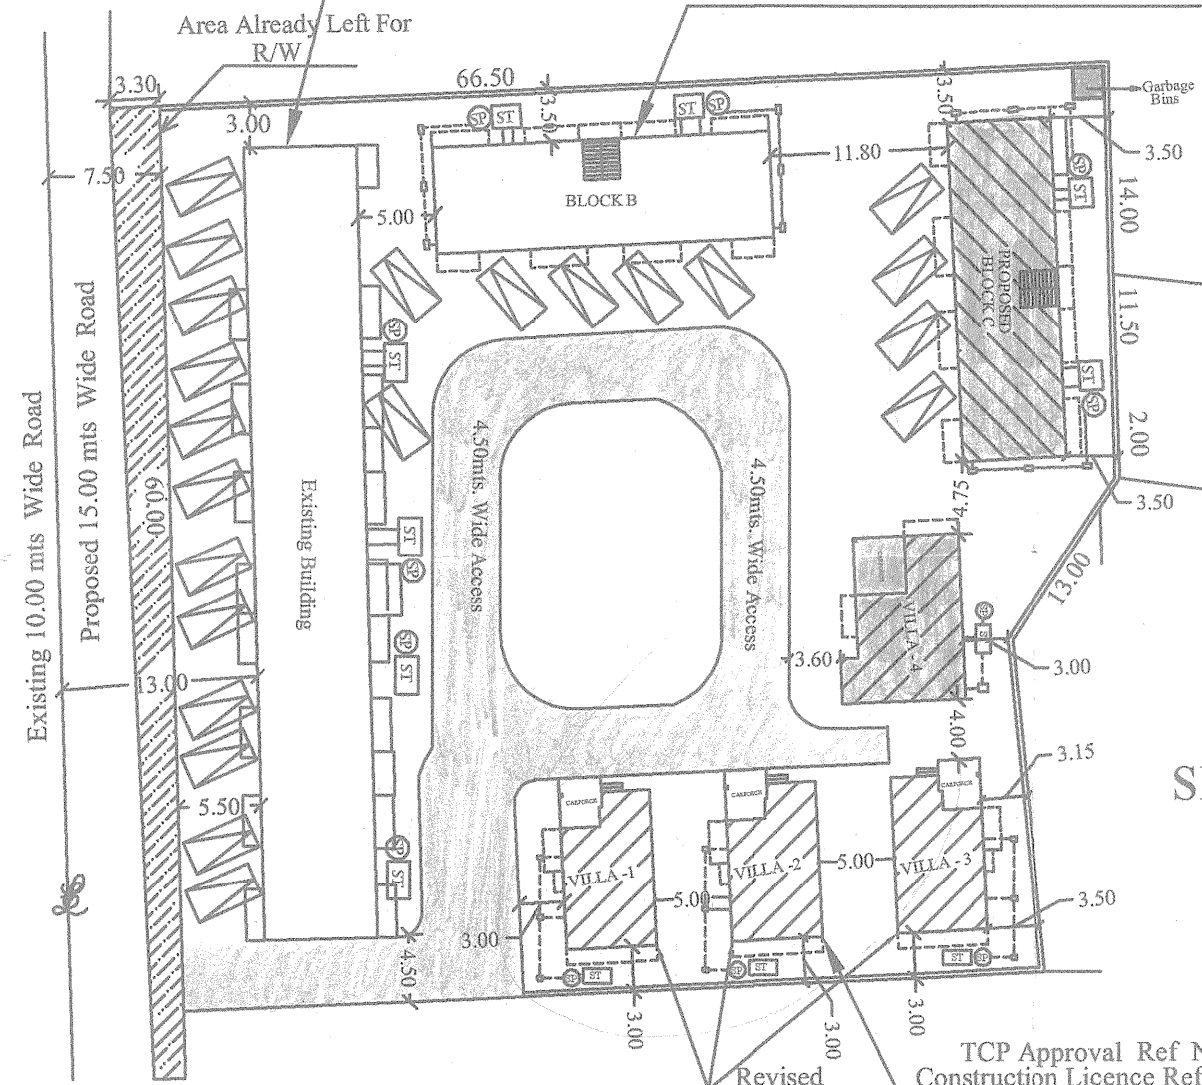

SITE PLAN (Scale 1:500)



Please check order No. 3126 dated 10/5/19 regarding the plans.

Dr. Town Planner
Town & Country Planning Dept.
South Goa Dist. Office, Margao Goa

PROJECT TITLE

Revision to VILLA 1, 2, 3, 4 and
Proposed Construction of VILLA 4
and Block C for Mr.ROY MONTEIRO
in Plot Bearing Survey No.5/2-D
situated Loutolim Village of
Salcete Taluka

OWNER'S SIGN

ENGINEER'S SIGN

FRANCISCO ADRIANO FERNANDES
CIVIL ENGINEER
EP/00064/2016

DRAWING TITLE
PLAN, SECTION, ELEVATION
SITE PLAN.

DATE:-04/10/2018
SCALE 1:100, 1:500, 1:200

AREA STATEMENT

Area of Plot (C)	= 3910.00m2
Area under R/W	= 164.70m2
Nett Plot Area	= 3745.30m2
Covered Area	
Prop. Ground Floor	= 438.80m2
Proposed coverage (438.80/3745.30)x100	= 11.71 %
Plot coverage	
Approved Earlier Building = 411.12m2 Block (B) = 164.40m2	= 575.52m2
Prop. = 438.80m2	
Total Plot coverage = 1014.32m2 (1014.32/3745.30)x100	= 27.08%

Prop. Ground Flr.	= 352.74m2
Prop. First Flr.	= 364.18m2
Prop. Second Flr.	= 145.28m2
Total Prop. floor Area	= 862.20m2

Proposed FAR
(862.20/3745.30)x100 = 23.02%

Plot F.A.R.	
Approved Earlier Building = 668.21m2 Block (B) = 430.56m2	= 1098.77m2
Prop. = 862.20m2	
Total Plot F.A.R. = 1960.97m2 (1960.97/3745.30)x100	= 52.35%

Balconies G- Flr (Block C)	= 7.60m2
Balconies F- Flr (Villa 1,2,3,4 & Block C)	= 56.24m2
Balconies S- Flr (Block C)	= 31.04m2
Staircase (Villa 1,2,3,4 & Block C)	= 102.12m2
Carporch (Villa 1,2,3&4)	= 41.32m2
Total Proposed Build up area (Villa 1,2,3,4 & Block C)	= 1100.52m2

Total Approved Build up area = 1350.48m2
(Bldg+Block B)
(805.60+544.88)

Total Build up area = 2451.00m2
(Bldg.+Block B+Villa 1,2,3,4 & Block C)
(805.60+544.88+1100.52)

Height of the Villa 1,2,3&4 = 6.00m
Height of the Bldg. (BLOCK C) = 9.00mts

DRAWING TITLE
PLAN, SECTION, ELEVATION
SITE PLAN.

TCP APPROVAL

PANCHAYAT APPROVAL

HEALTH APPROVAL

VILLAGE PANCHAYAT LOUTULIM
Approved the Construction / Sub division Plan in
the monthly meeting held on 29/7/2019 vide
Resolution No. 3 C) and Construction
Licence / Provisional P.O.C. has been issued
vide Licence / N.O.C. VPL/2019-20/CL/7
dated 16/8/2019.

SECRETARY
V.P. LOUTULIM

