




TYPE - 2 , BLOCK 'B'

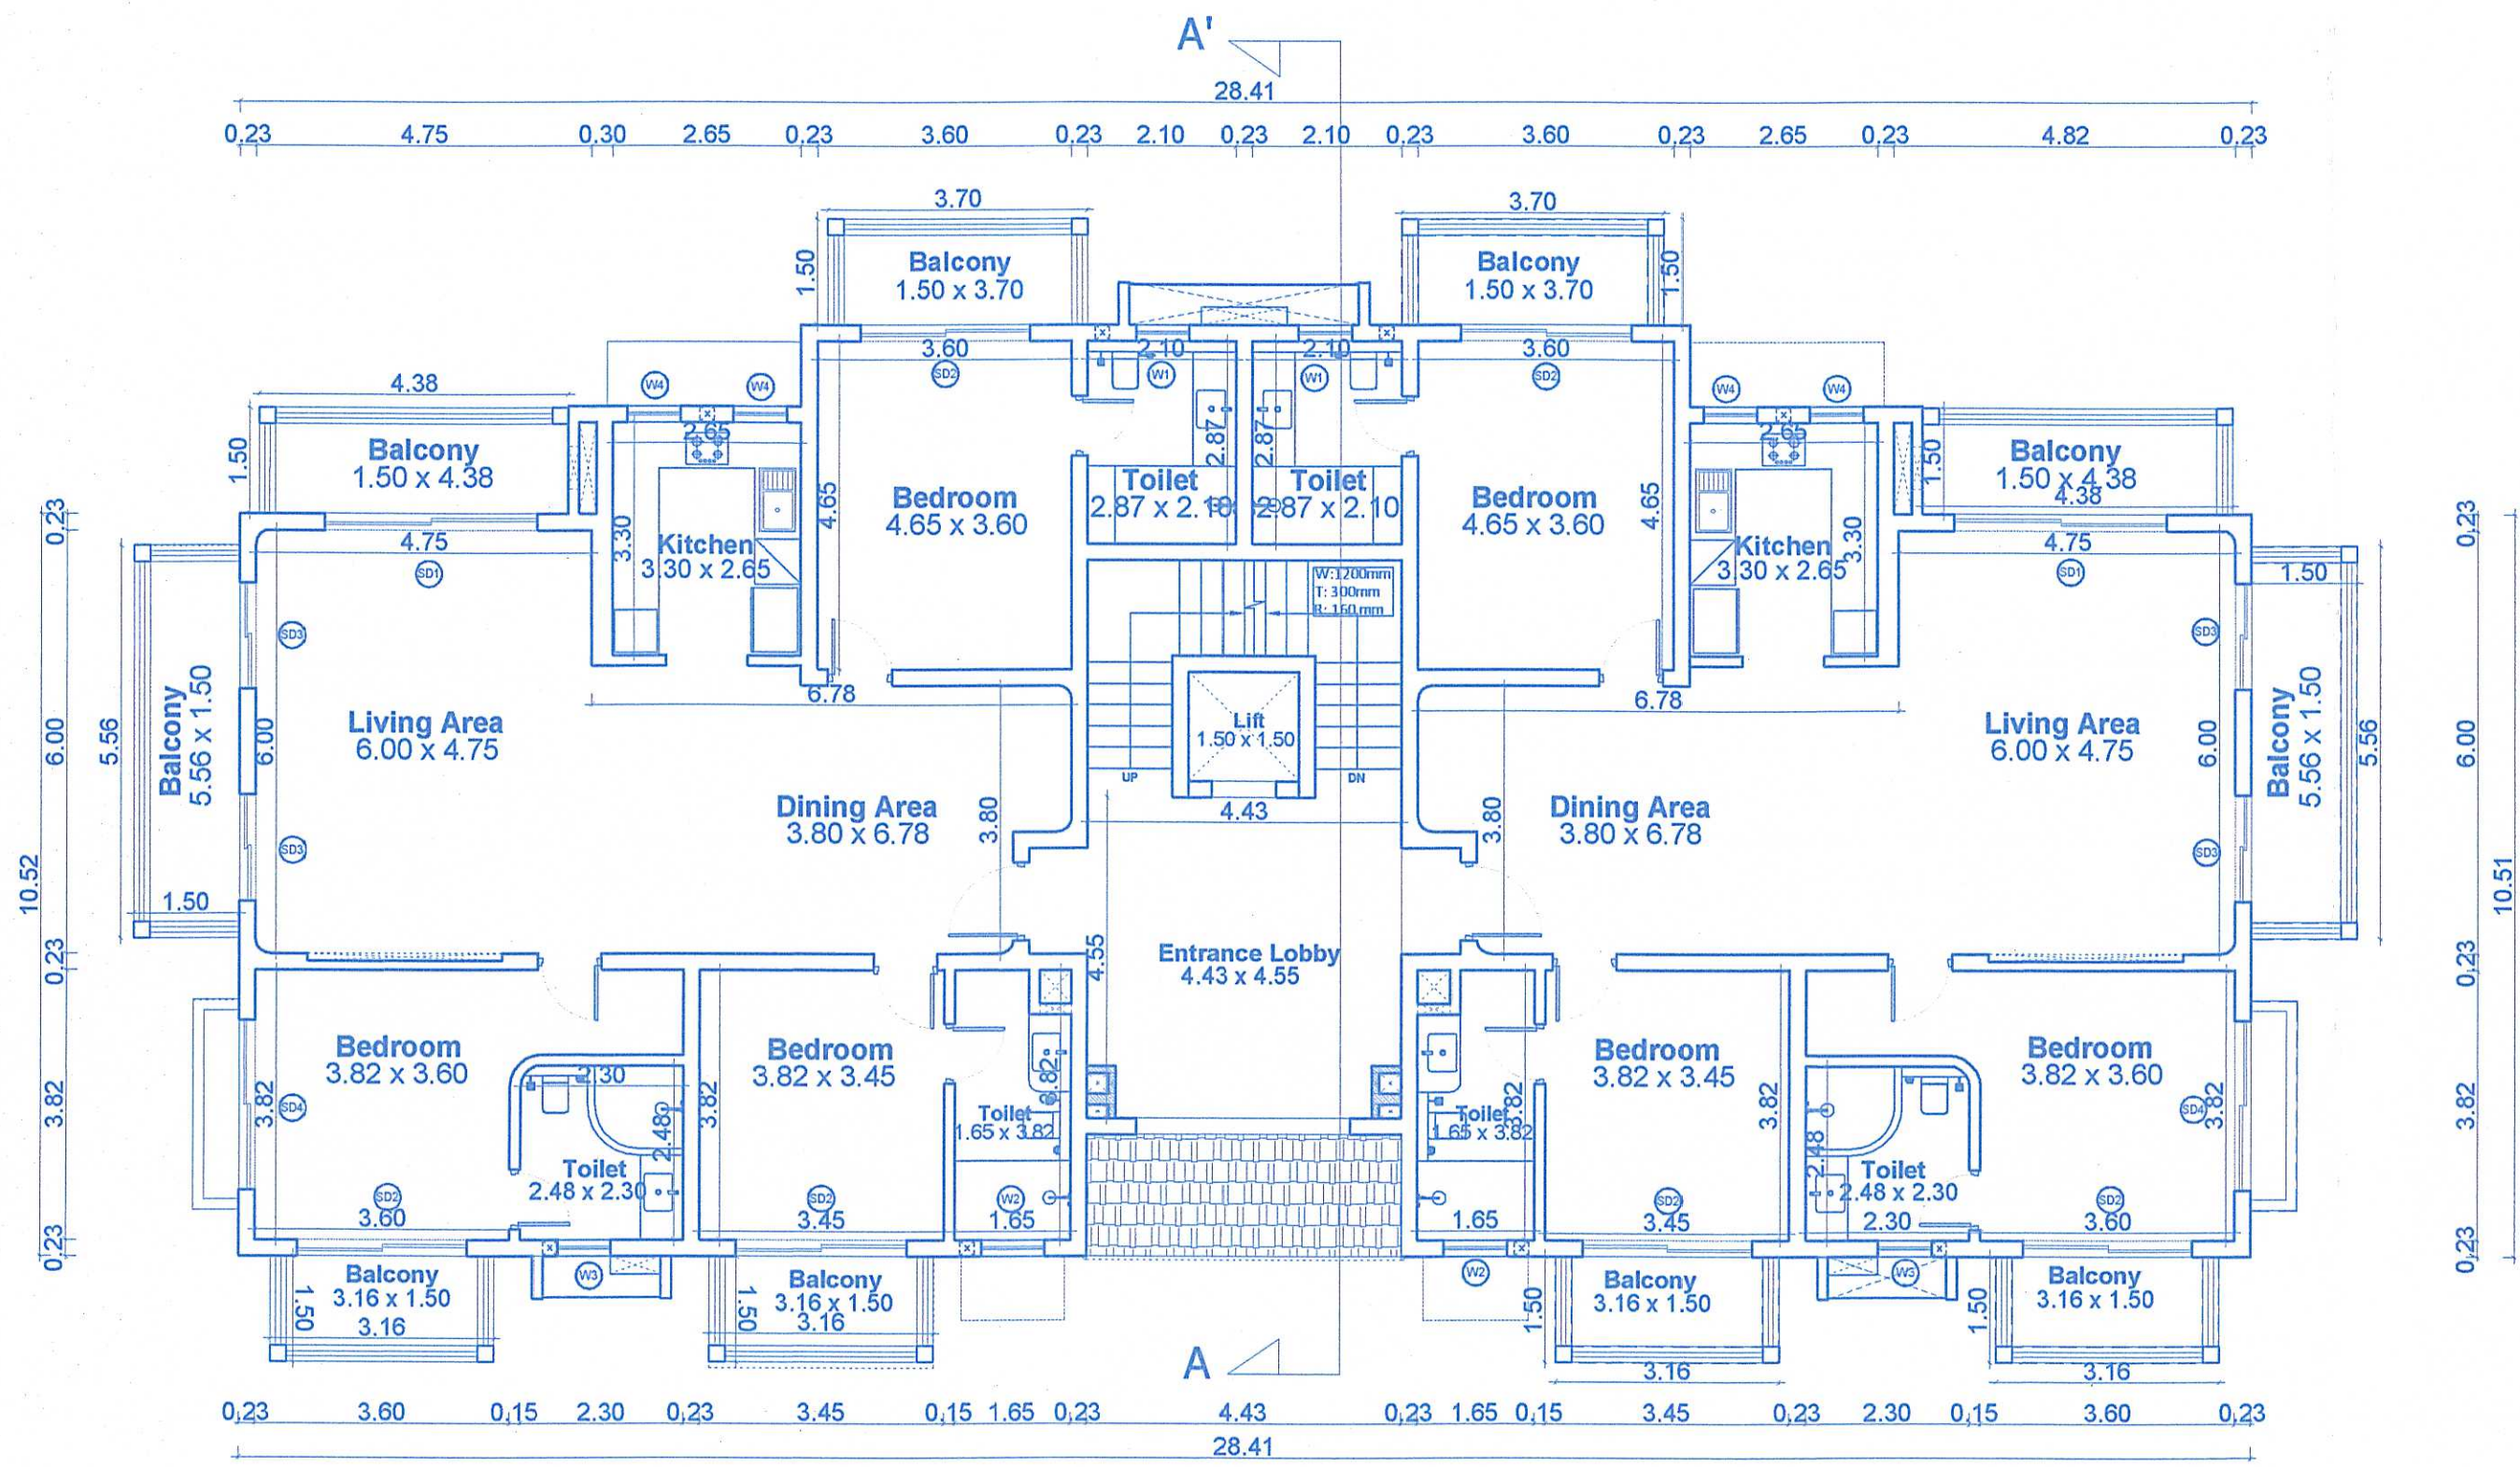


TYPICAL FLOOR PLAN FOR 1st, 2nd, 3rd
Scale-1:100

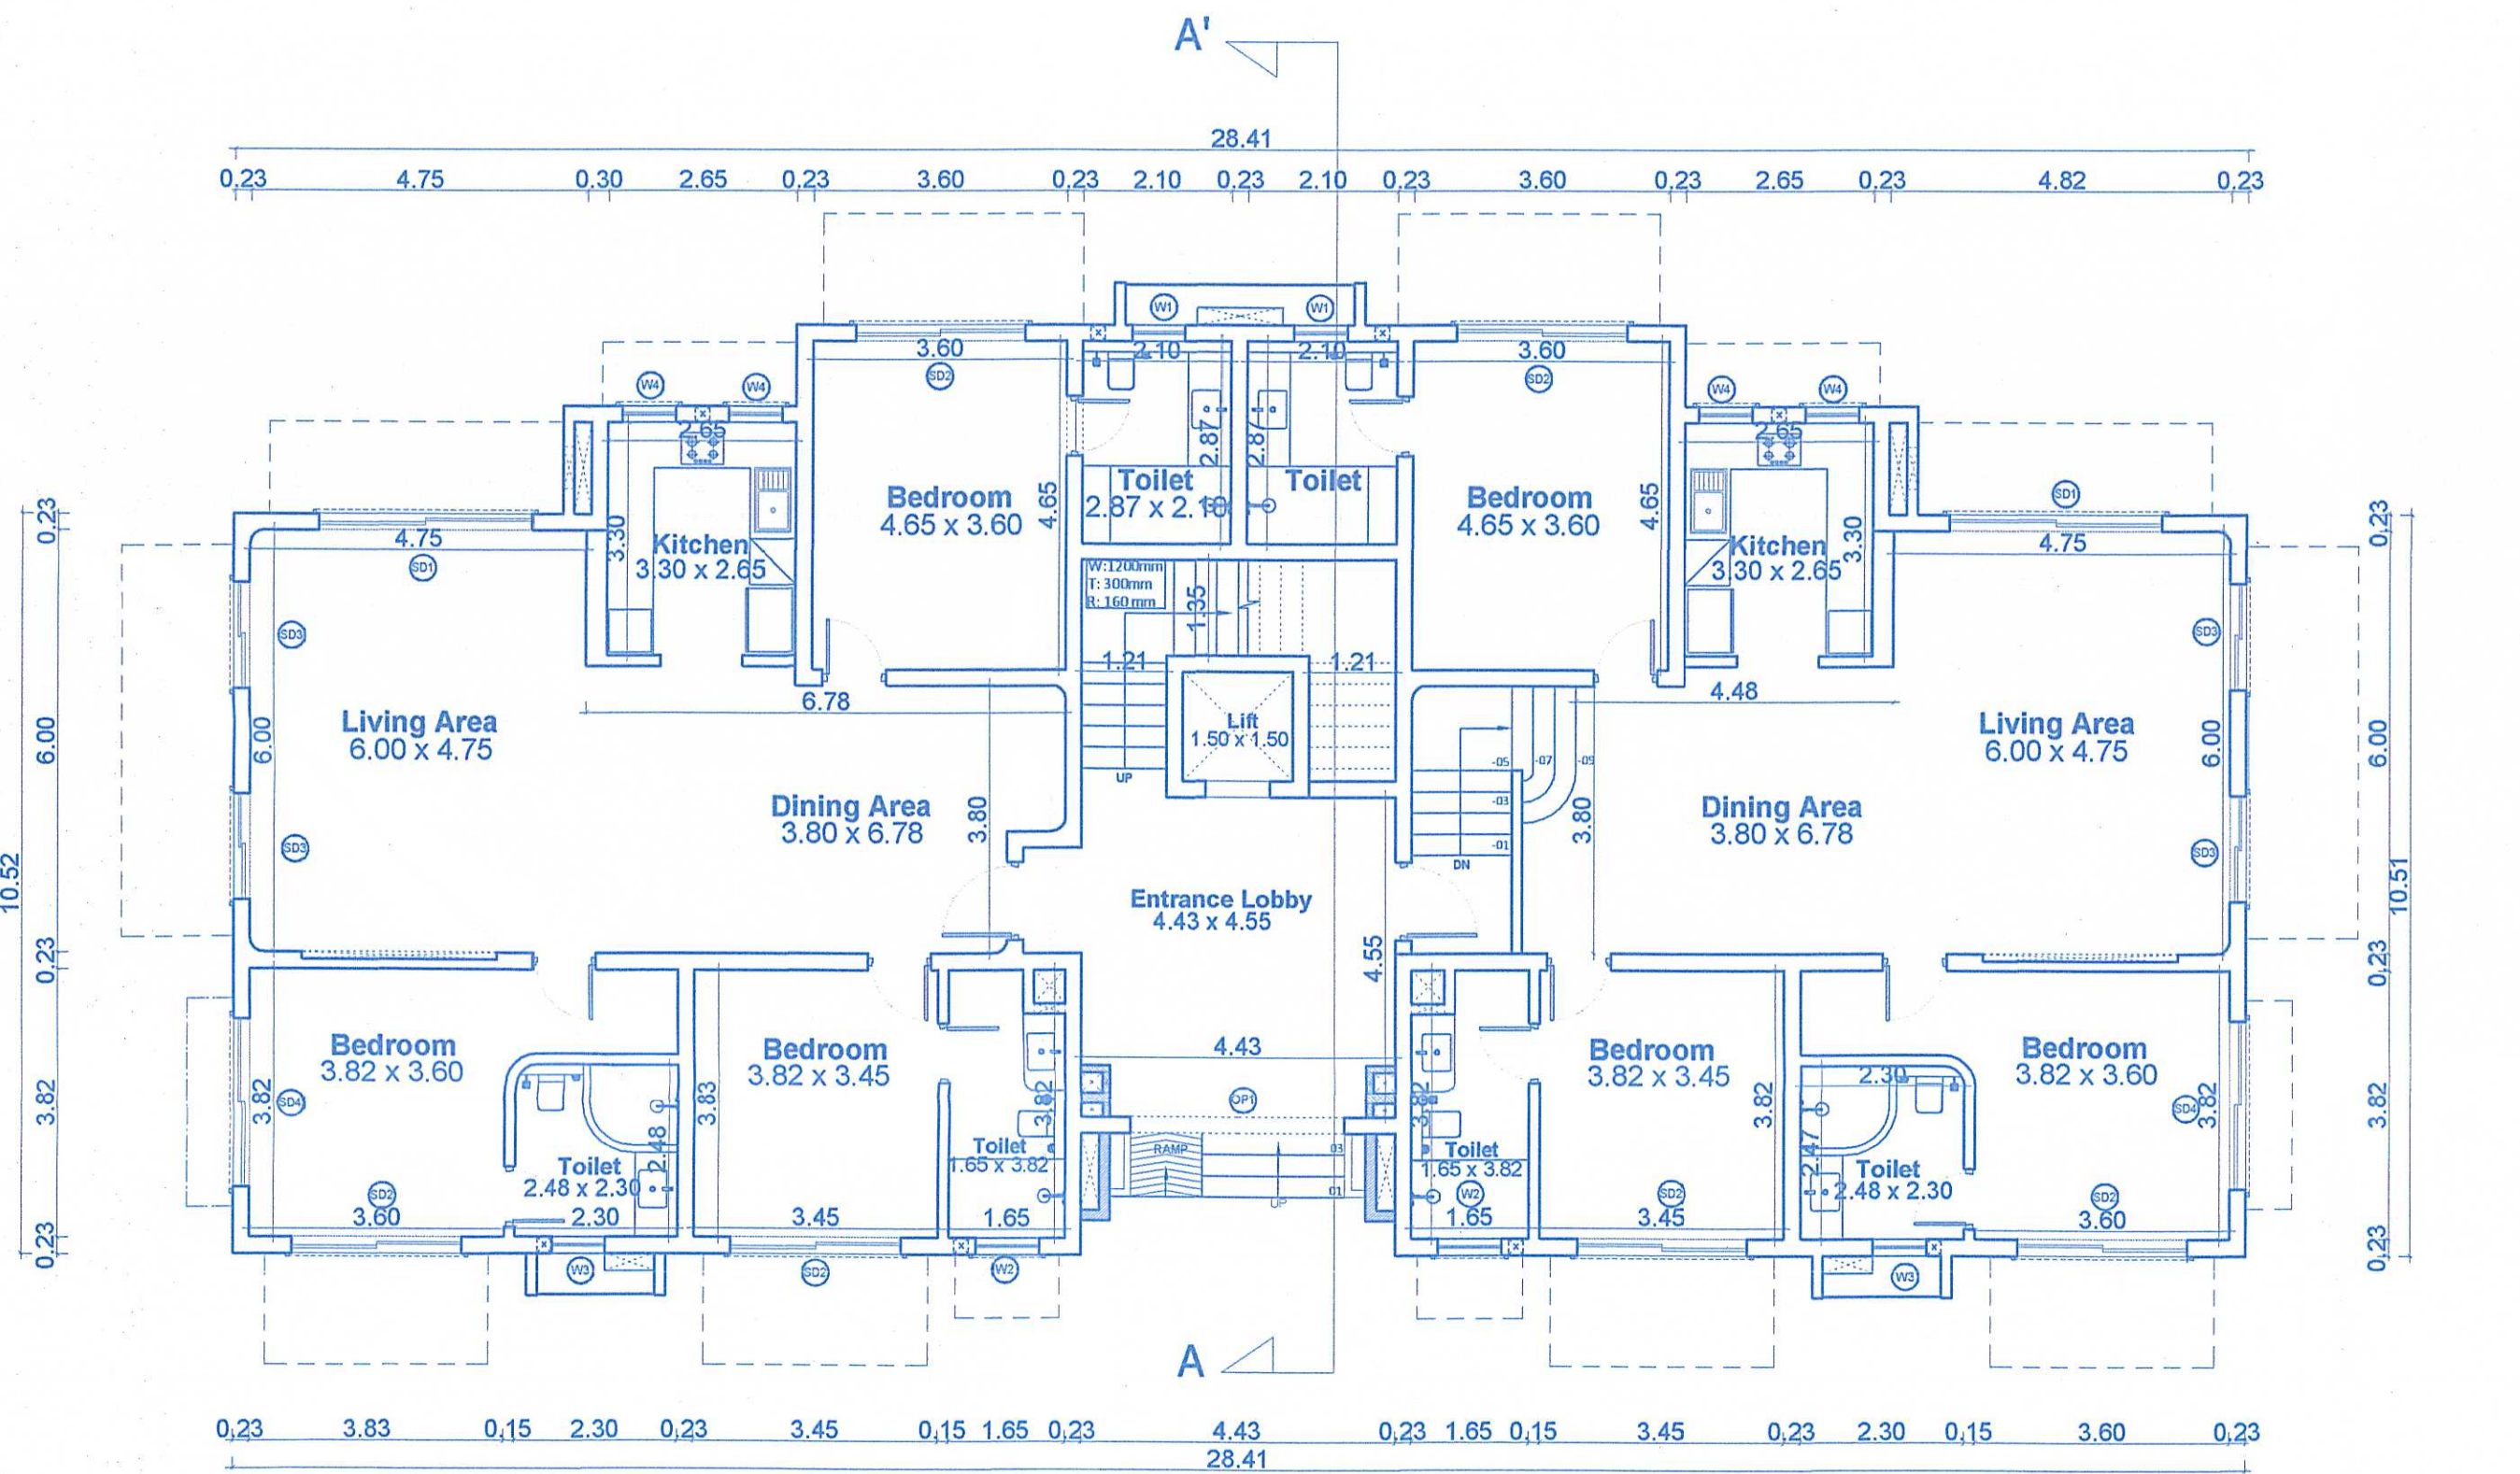


GROUND FLOOR PLAN
Scale-1:100

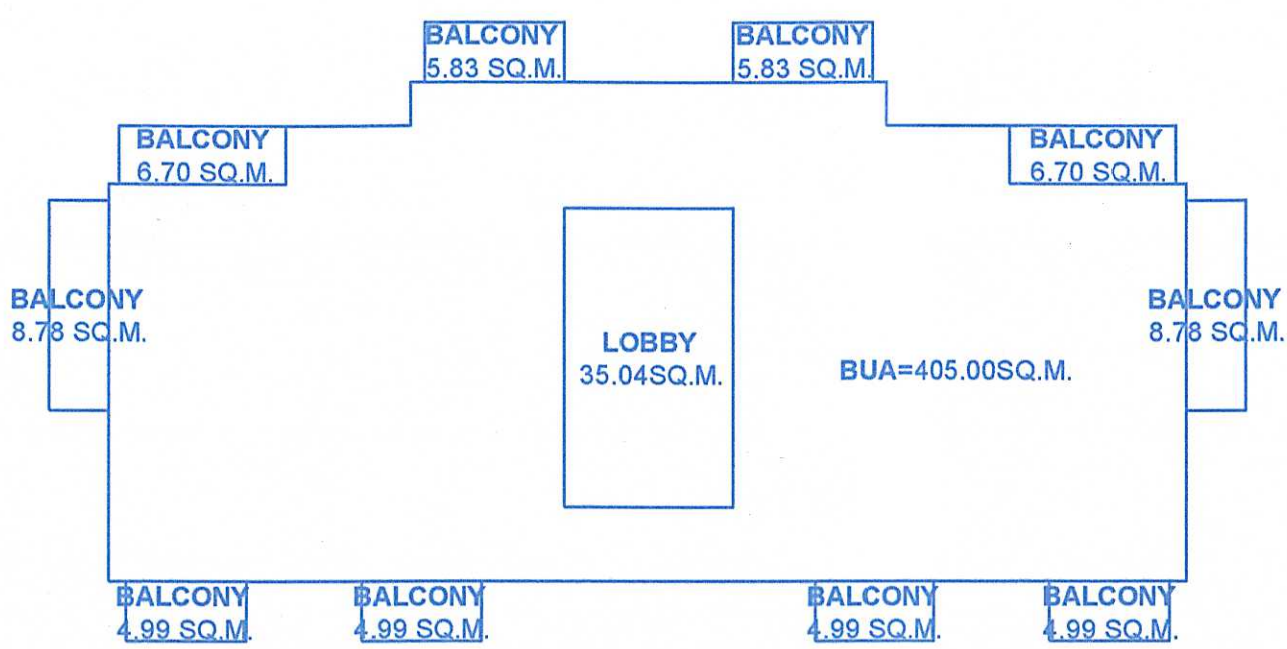


TYPICAL AREA DIAGRAM FOR G+1,2,3
Scale-1:200

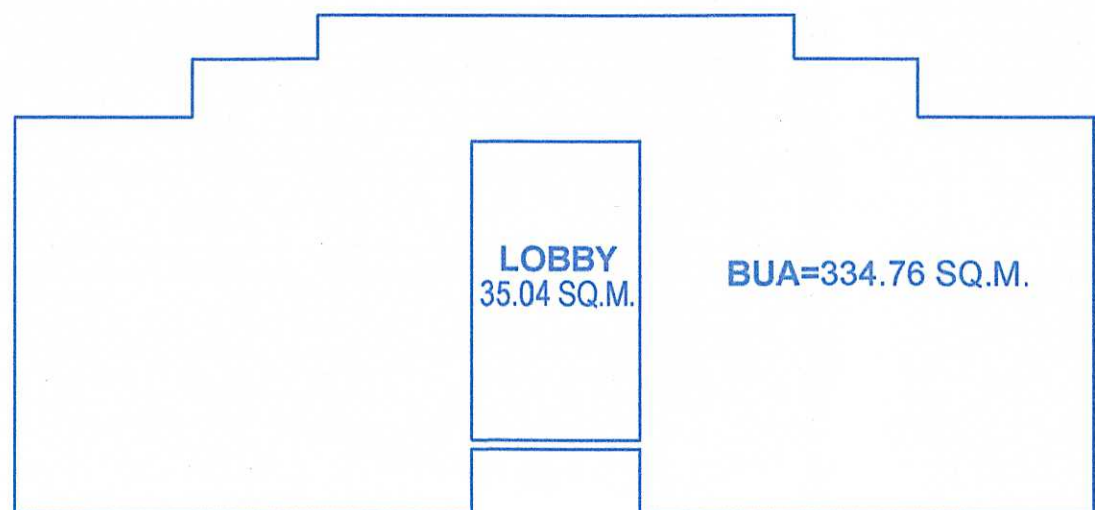

G FLOOR AREA DIAGRAM
Scale-1:200

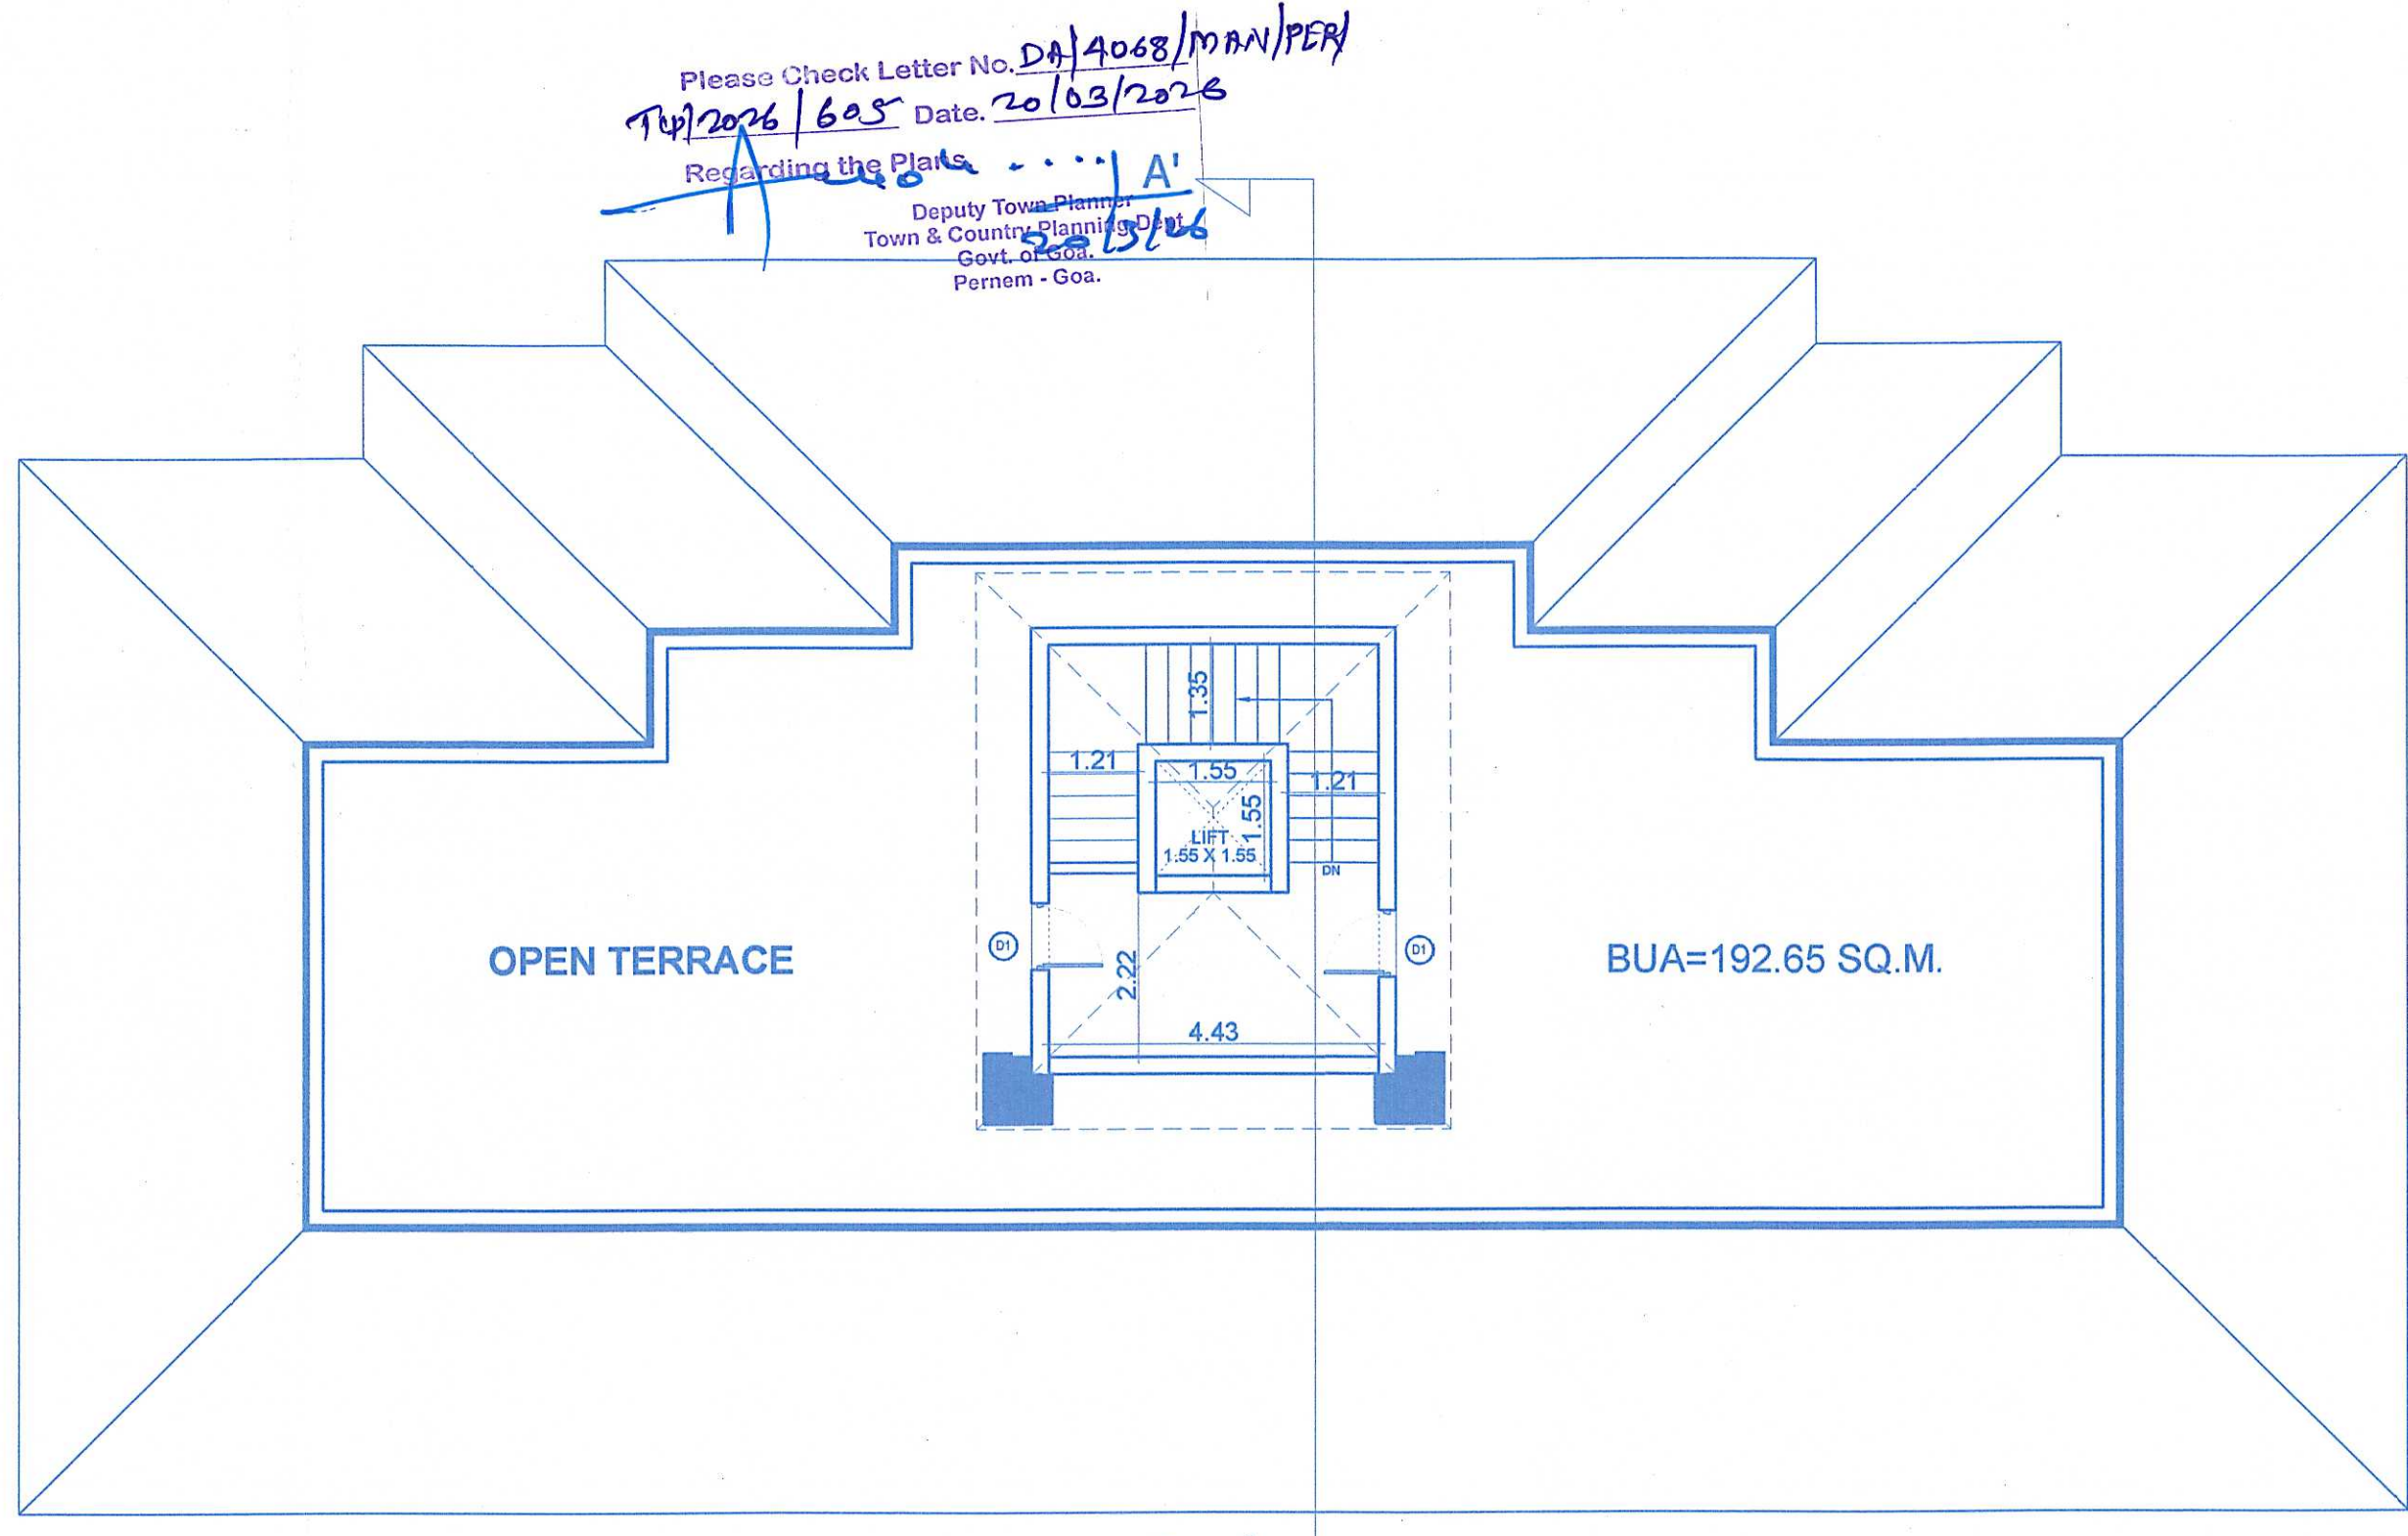

TERRACE FLOOR PLAN
Scale-1:100

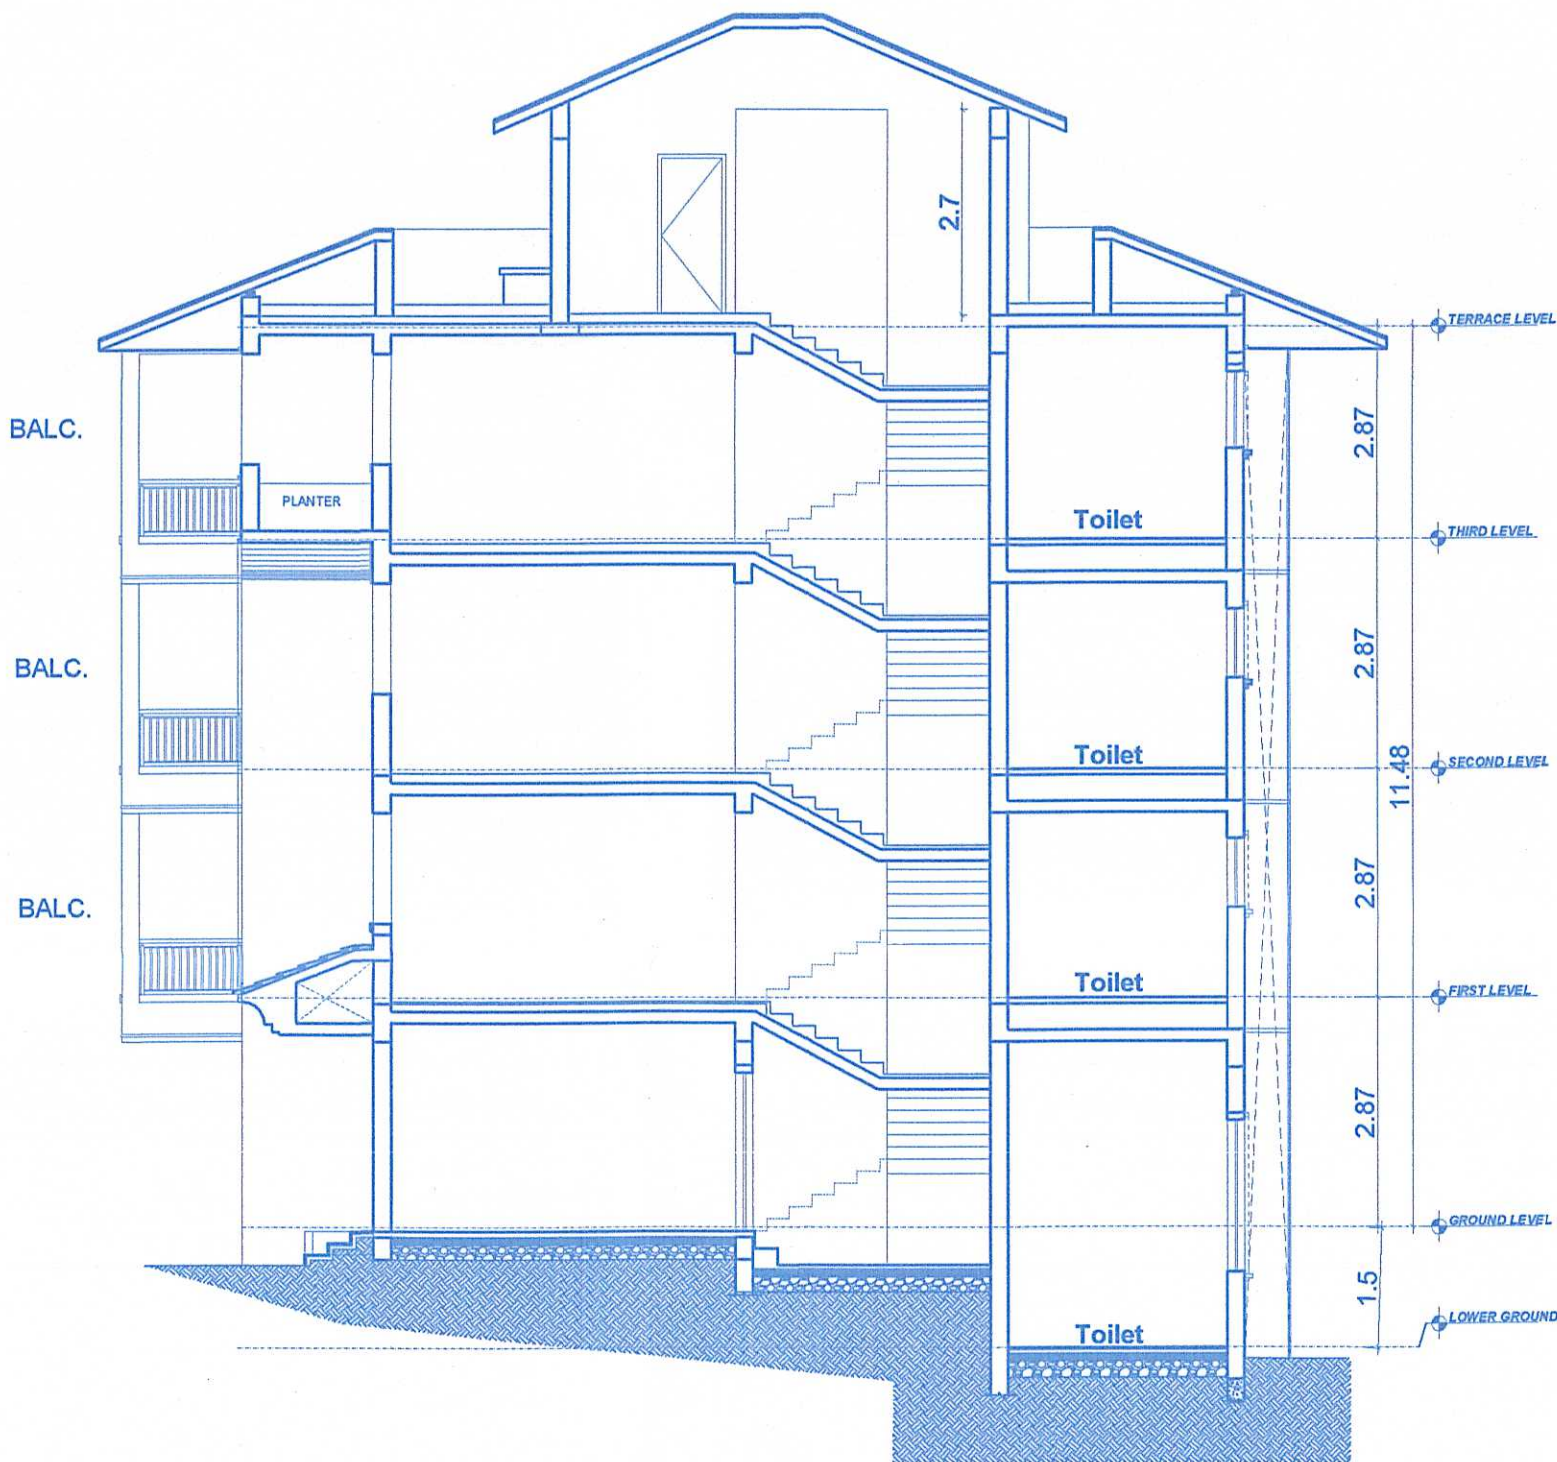

SECTION AA
Scale-1:100

As per Memorandum
Issued by Block
Development Officer,
Pernem Goa, vide no
03/COPT/BD0-Per/1511
Const/Mandrem/2006-24
1476 dated 25/05/2006



SECRETARY
Village Panchayat
Mandrem - Goa

DOOR / WINDOW SCHEDULE

S.NO.	DOOR & WIN.NO	SIZE (ROUGH OPENING)
1	D1	900 X 2100
2	SD-1	3000 X 2465
3	SD-2	2400 X 2465
4	SD-3	1500 X 2465
5	SD-4	1500 X 2465
6	SW1	1500 X 1915
7	OP1	3000 X 2515
8	OP2	3000 X 1465
9	W1	750 X 915
10	W2	900 X 1465
11	W3	750 X 1115
12	W4	900 X 1465



WEST ELEVATION
Scale-1:100

BUILTUP AREA STATEMENT
APARTMENTS

FLOORS	TOTAL BUA (sq.mts)	AREA STATEMENT AREA FREE OF F.A.R							NET F.A.R (sq.mts)
		STAIRCASE LIFT	DUCT VOID	CCTV/SER LOBBY	PASSAGE TERRACE	BALCONY	PORCH	TOTAL	
GROUND FLOOR	334.76	35.04	-	-	-	62.58	-	35.04	299.72
FIRST FLOOR	405.00	35.04	-	-	-	62.58	-	97.62	307.38
SECOND FLOOR	405.00	35.04	-	-	-	62.58	-	97.62	307.38
THIRD FLOOR	405.00	35.04	-	-	-	62.58	-	97.62	307.38
TERRACE	192.65	-	-	-	-	-	-	192.65	0.00
BUA = 1742.41 SQ.M.									1221.86 SQ.M.
COVERAGE OF APARTMENTS = 334.76 SQ.M.									

PROJECT TITLE :

PROPOSED CONSTRUCTION OF APARTMENT RESIDENTIAL
BUILDING BLOCKS ALONGWITH POOL & BOUNDARY WALL
ON PROPERTY BEARING SY. NO. 374/8 OF MANDREM
VILLAGE, SITUATED AT MANDREM, NORTH GOA, PERNEM
TALUKA, GOA.

FOR - OLALIAN ESTATE PVT. LTD.

SUBMISSION DRAWING

SHEET NO. 3

OWNER SIGN

CONSULTANT SIGN

OLALIAN ESTATE PVT LTD
Authorized Signatory

ROHAN SHRIGAONKAR
B.E.CIVIL
Town & Country Planning
Reg.No. EP/002072019