




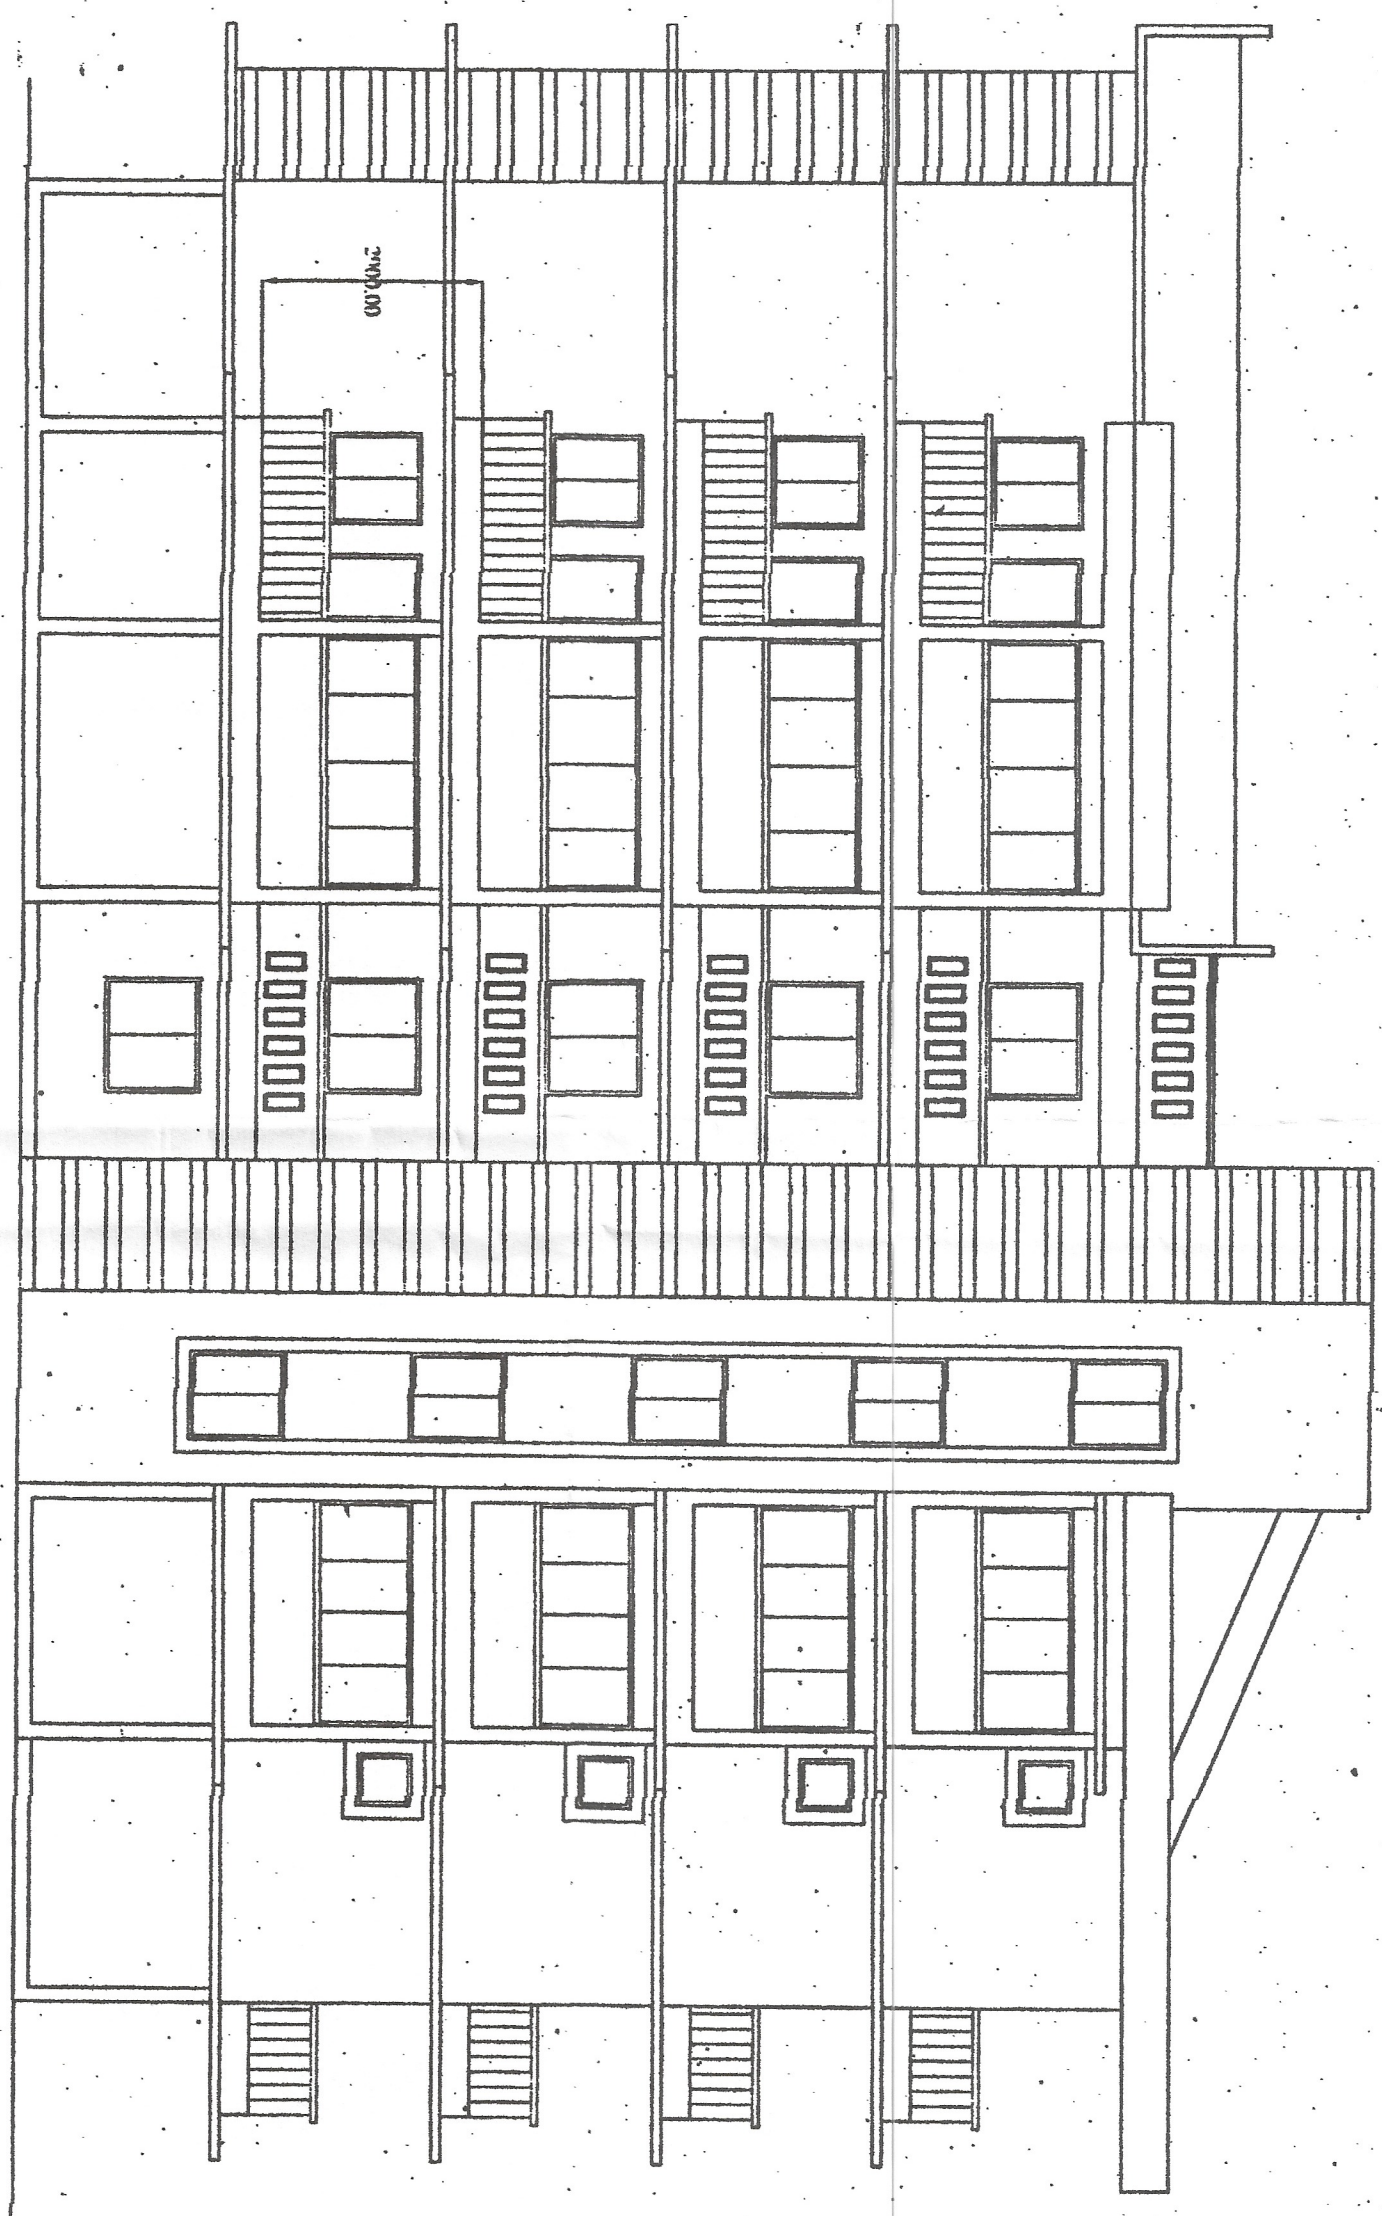


FRONT ELEVATION

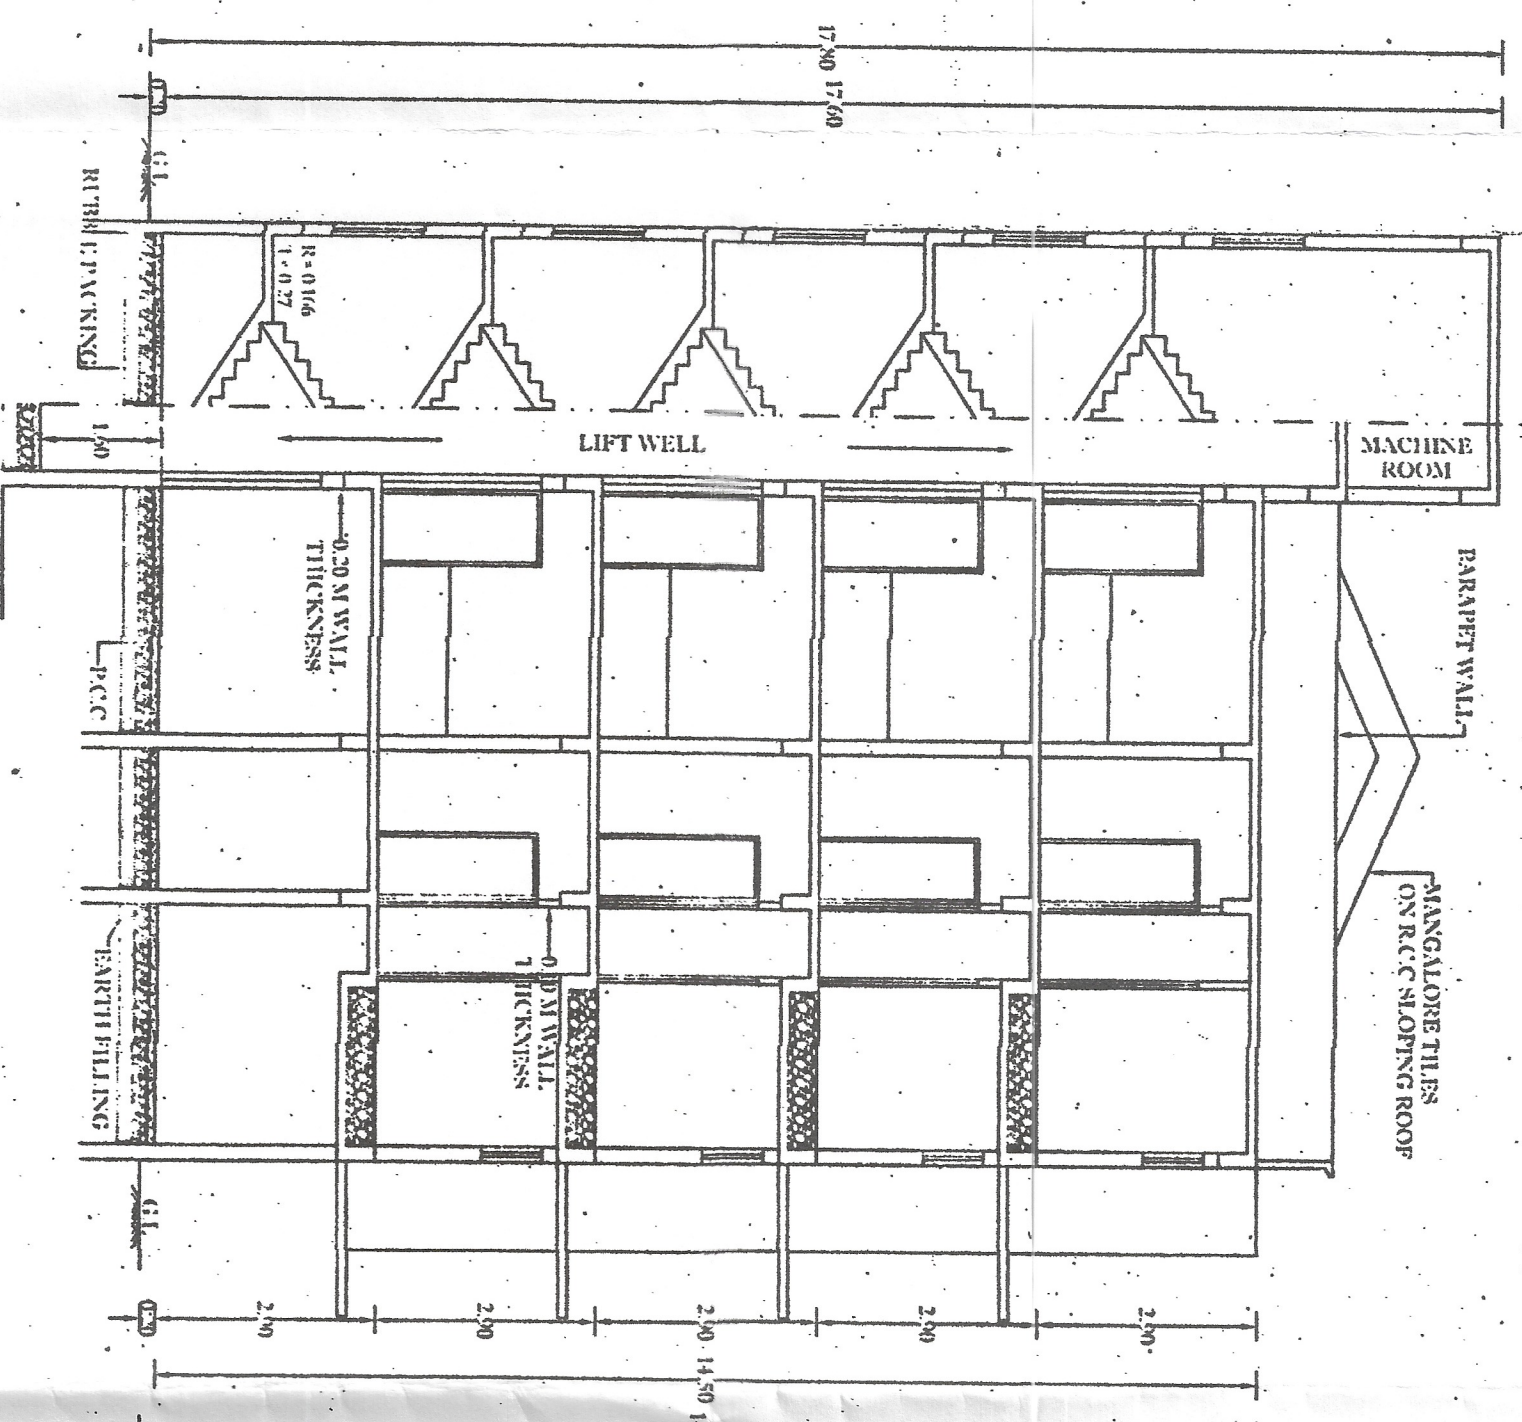


SECTION AA

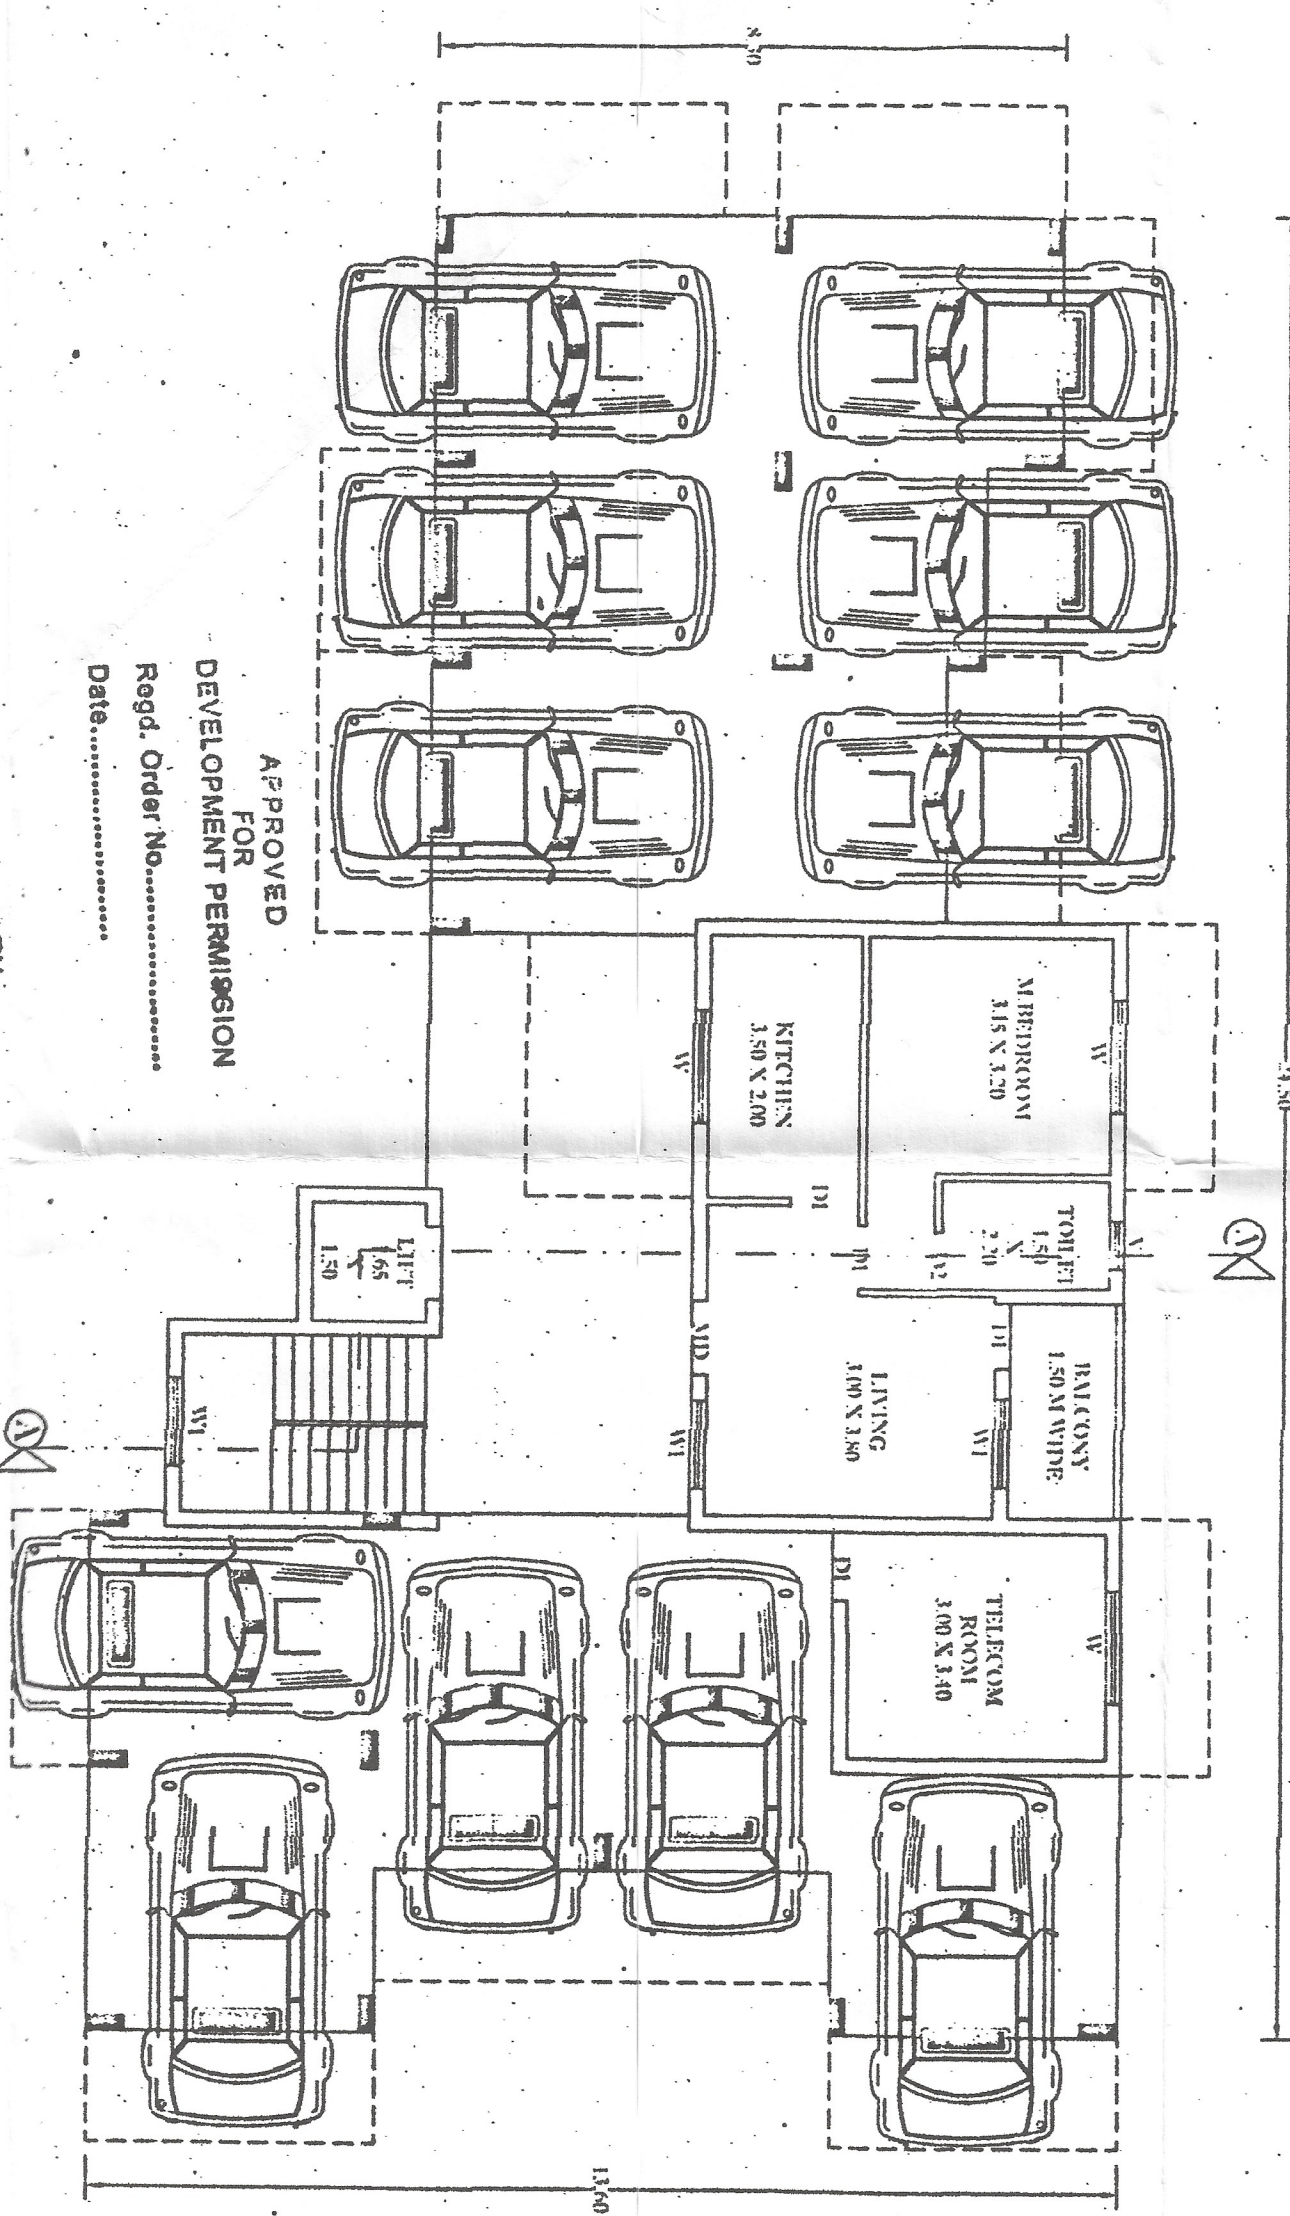


UPPER GROUND FLOOR PLAN

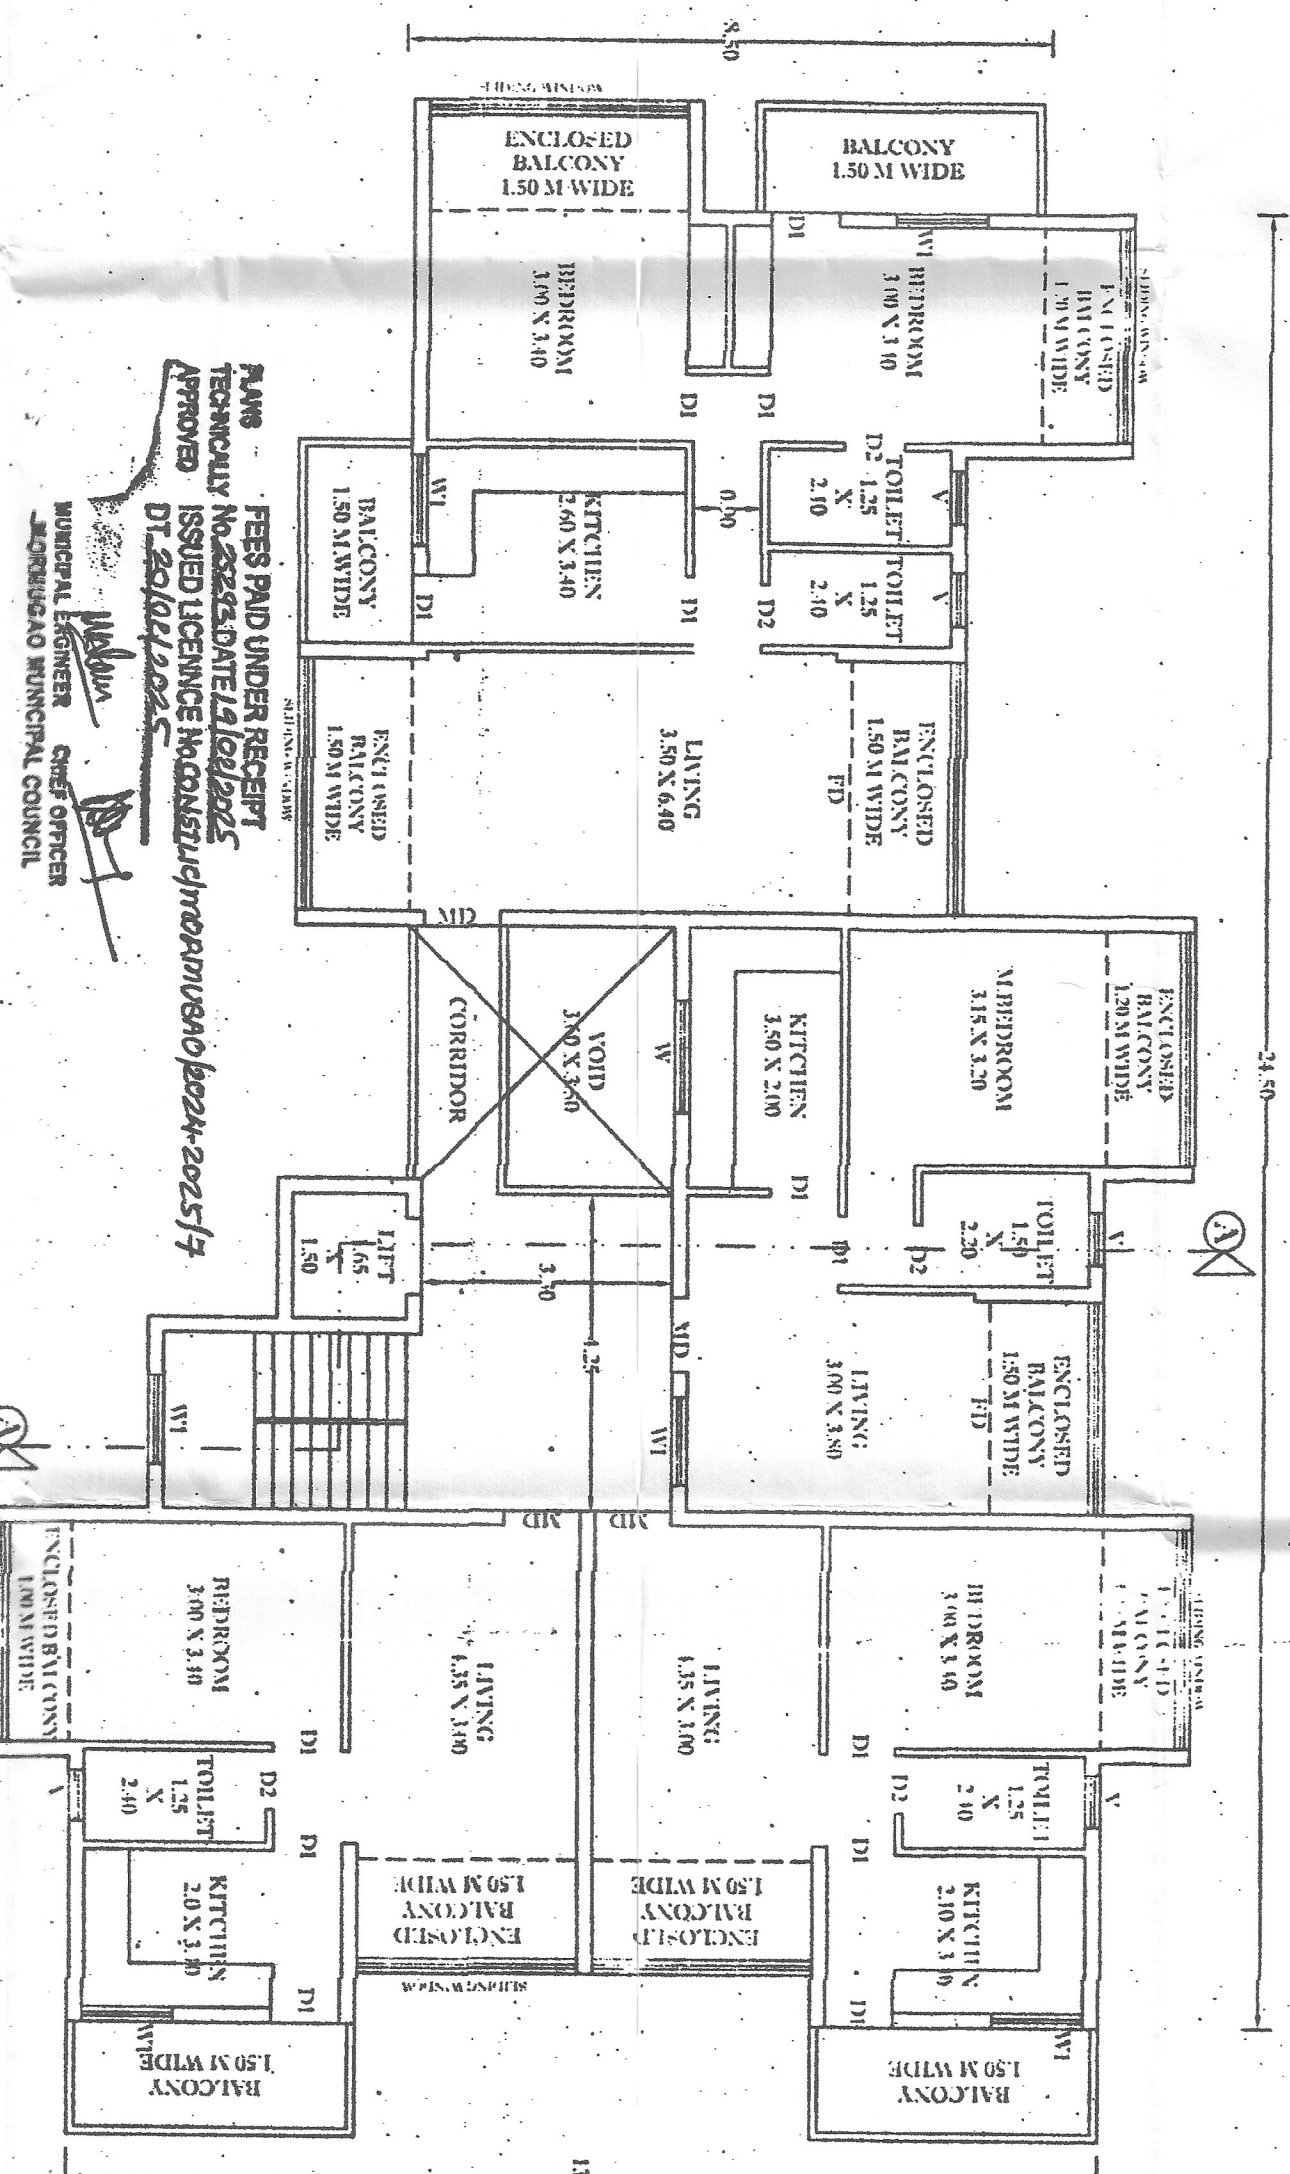


TYPICAL FF/SF/TF/TF PLAN

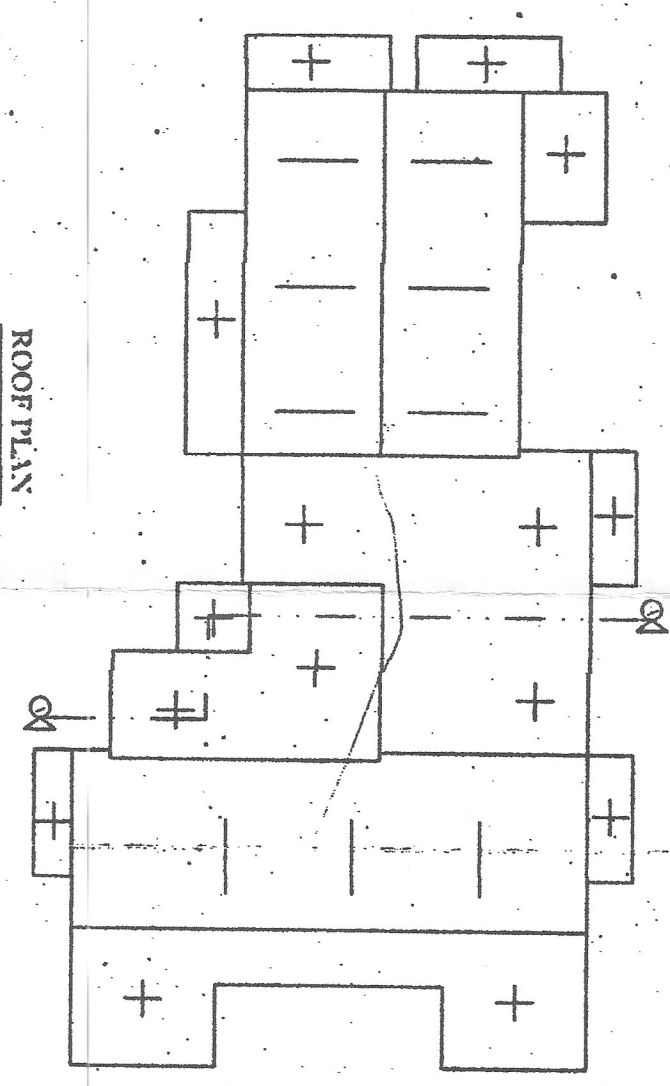

ROOF PLAN

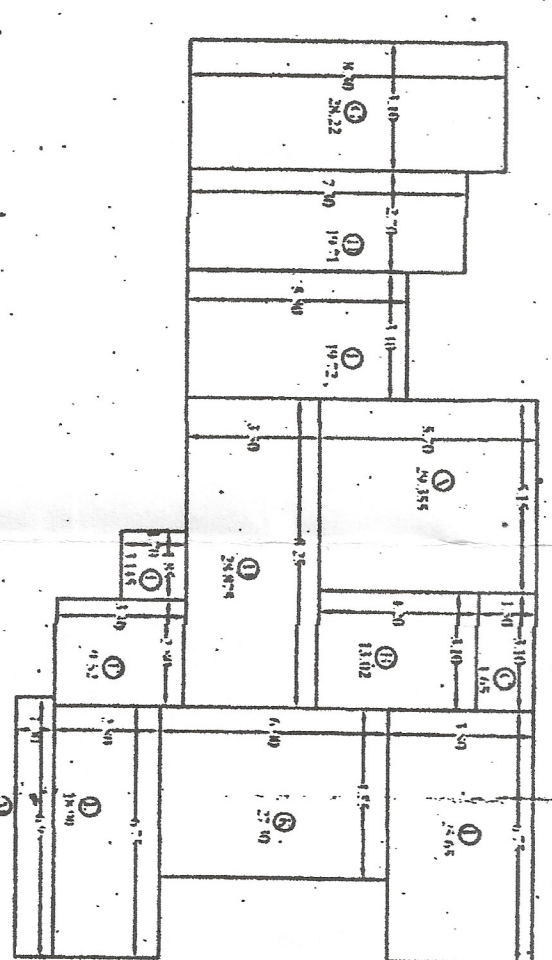

GROUND FLOOR PLAN

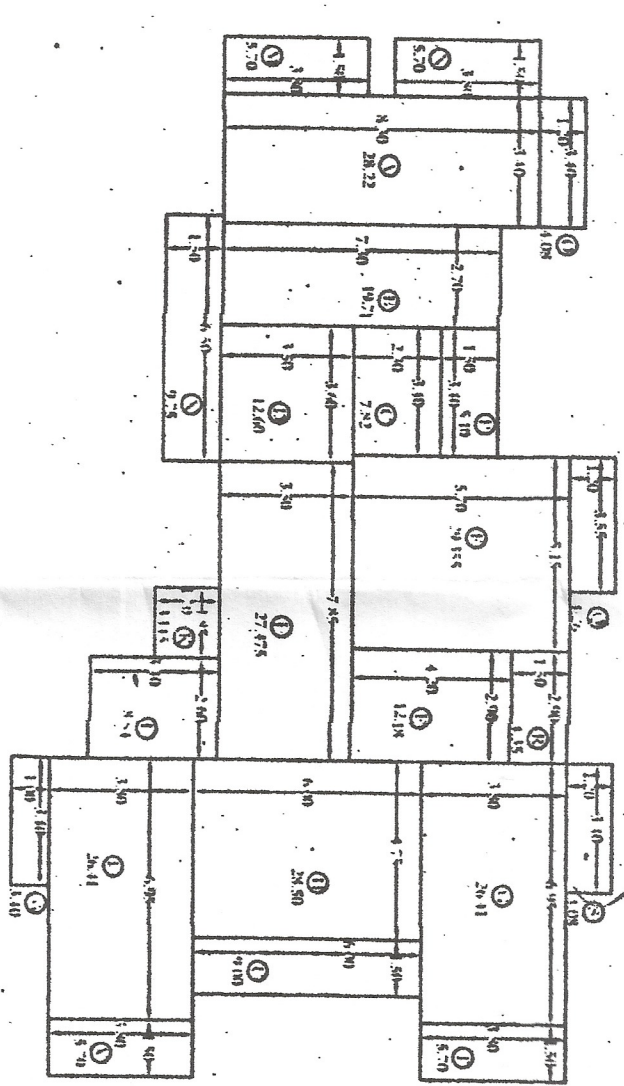


TYP. FIRST / SECOND / THIRD / FOURTH FLOOR PLAN

APPROVED FOR DEVELOPMENT PERMISSION
Regd. Order No. MDD-1-B-386/2004-05/1206.
Date: 05/11/2004
MEMBER SECRETARY

FOR COVERED AREA
FOR F.A.R.
BUILT-UP AREA
STAIRCASE / LIFT AREA
TOTAL AREA


FOR F.A.R.
BUILT-UP AREA
STAIRCASE / LIFT AREA
TOTAL AREA

DETAIL OF AREAS AND USE, LEVEL WISE				
LEVEL	REFERENCE	USE	TOTAL BUILT-UP AREA M ²	FAR
PROT. GROUND FLOOR	RES.	235.01	445	5.23 %
PROT. FIRST FLOOR	RES.	297.48	66.82	23.63 %
PROT. SECOND FLOOR	RES.	297.48	66.82	23.63 %
PROT. THIRD FLOOR	RES.	297.48	66.82	23.63 %
PROT. FOURTH FLOOR	RES.	297.48	66.82	23.63 %
TOTAL		144.93	271.93	99.77 %

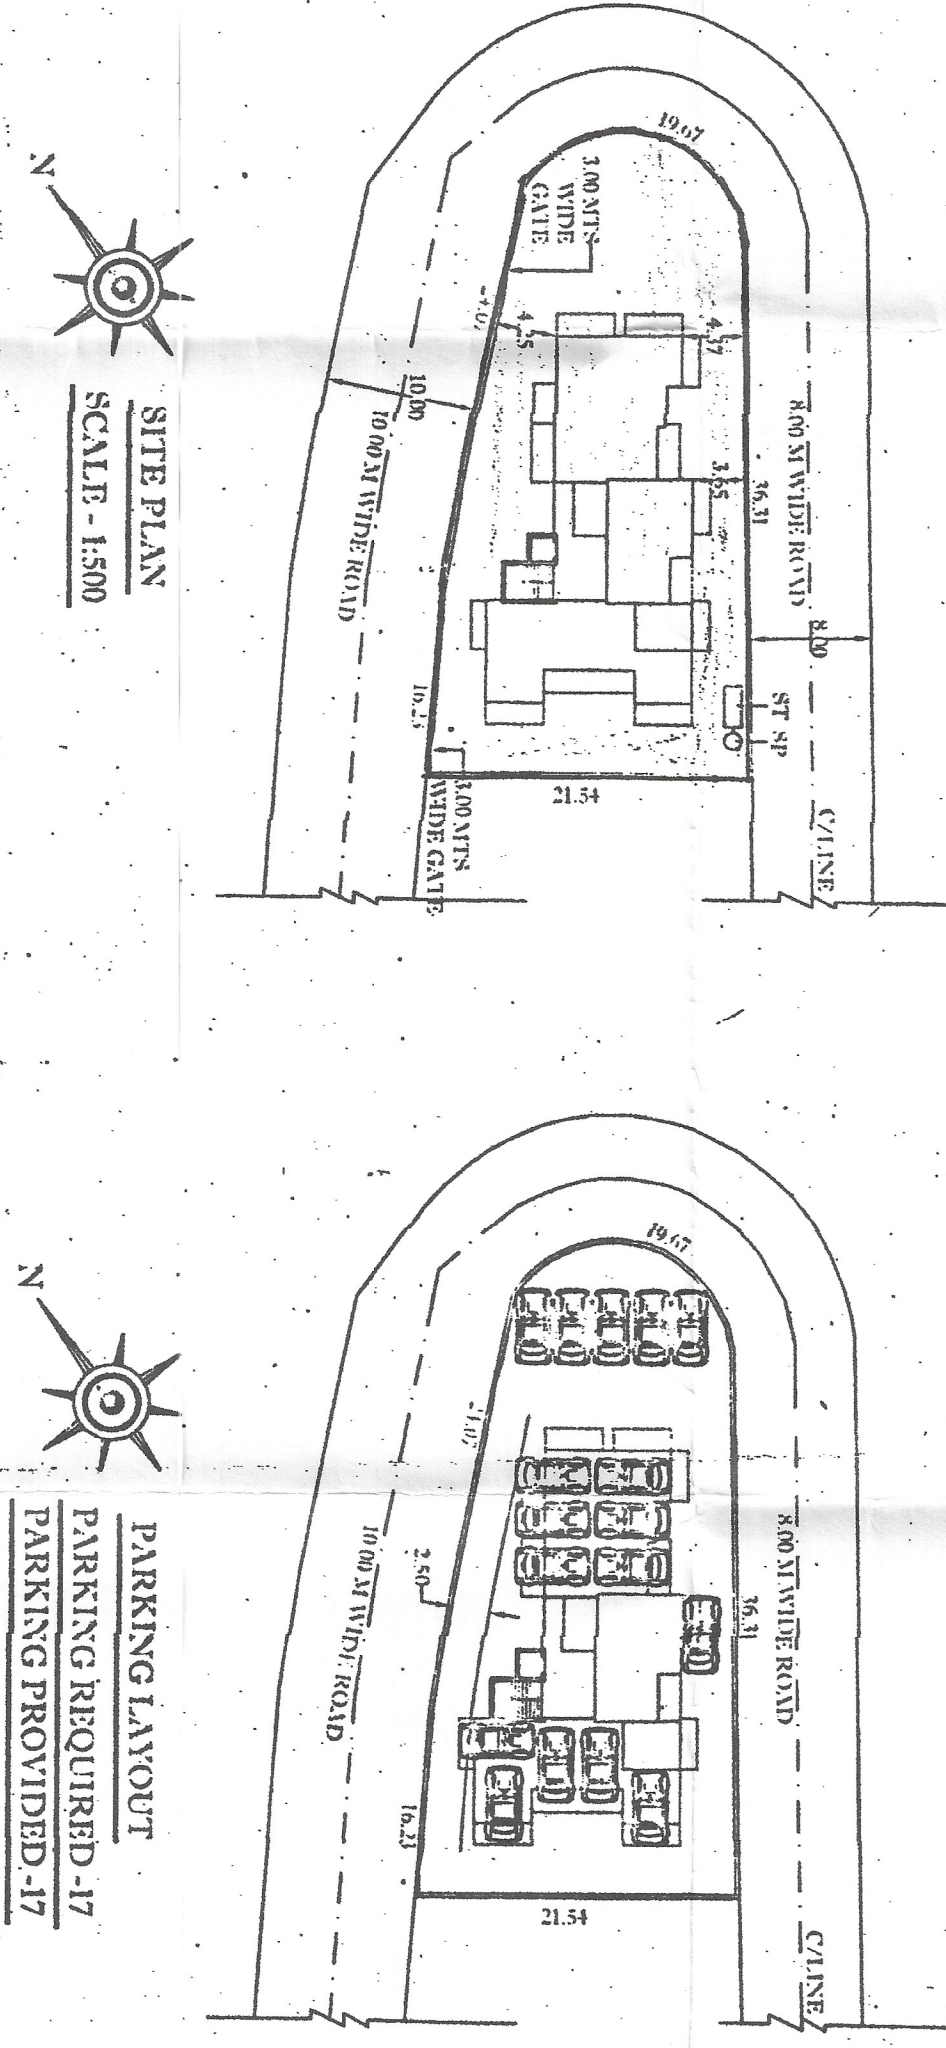

SITE PLAN
SCALE - 1:500

PARKING LAYOUT
PARKING PROVIDED - 17

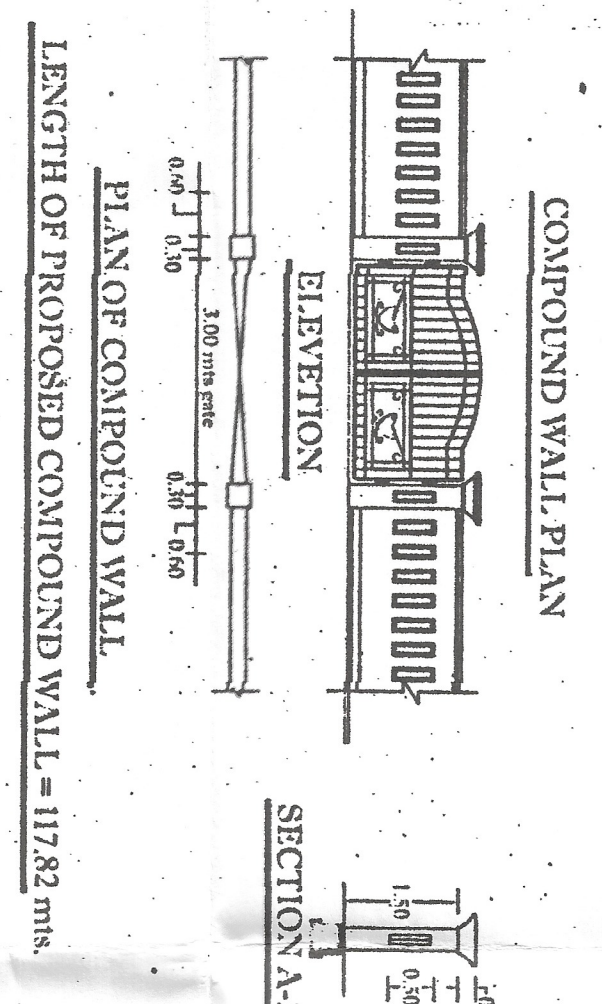

PLAN OF COMPOUND WALL
LENGTH OF PROPOSED COMPOUND WALL - 117.82 mtr.

SUBJECT OF DRAWING: SUBMISSION DRAWING FOR APPROVAL	
DATE: 14/01/2004	CHECKED: MARIO
SCALE: 1:100, 1:500, 1:200	DATE: 18-10-2004
JOB NO:	DRAWING NO: 01
REVISIONS:	

ENGINEER'S SIGNATURE:	MARIO C. GONSALVES
ENGINEER:	MARIO C. GONSALVES
DESIGNER:	MARIO C. GONSALVES
CHECKER:	MARIO C. GONSALVES
DATE:	18-10-2004

OWNER'S SIGN:	MARIO C. GONSALVES
OWNER:	MARIO C. GONSALVES
DESIGNER:	MARIO C. GONSALVES
CHECKER:	MARIO C. GONSALVES
DATE:	18-10-2004

PROJECT:	PROPOSED CONSTRUCTION OF RESIDENTIAL BUILDING OF PLAT BEARING CH. NO. 15 OF P.T.S. NO. 4 AT VADINDA VASCO DA GAMA COA FOR MR. ARAY ARONDEKAR
OWNER'S SIGN:	MARIO C. GONSALVES
OWNER:	MARIO C. GONSALVES
DESIGNER:	MARIO C. GONSALVES
CHECKER:	MARIO C. GONSALVES
DATE:	18-10-2004

SR. NO.	DESCRIPTION	AREA
1.	TOTAL PLOT AREA	609.00 M ²
2.	COVERED AREA	235.01 M ²
3.	COVERED AREA	297.48 M ²
4.	GROUND FLOOR AREA	427.17 M ²
5.	FIRST FLOOR AREA	191.20 M ²
6.	SECOND FLOOR AREA	191.20 M ²
7.	THIRD FLOOR AREA	191.20 M ²
8.	FOURTH FLOOR AREA	191.20 M ²
9.	TOTAL FLOOR AREA	807.17 M ²
10.	F.A.R.	99.77 %
11.	VERANDAH / BALCONY AREA	271.93 M ²
12.	STAIRCASE / LIFT AREA	146.45 M ²
13.	STAIRCASE / LIFT AREA	199.38 M ²
14.	LENGTH OF COMPOUND WALL	117.82 M