




EAST BLOCK

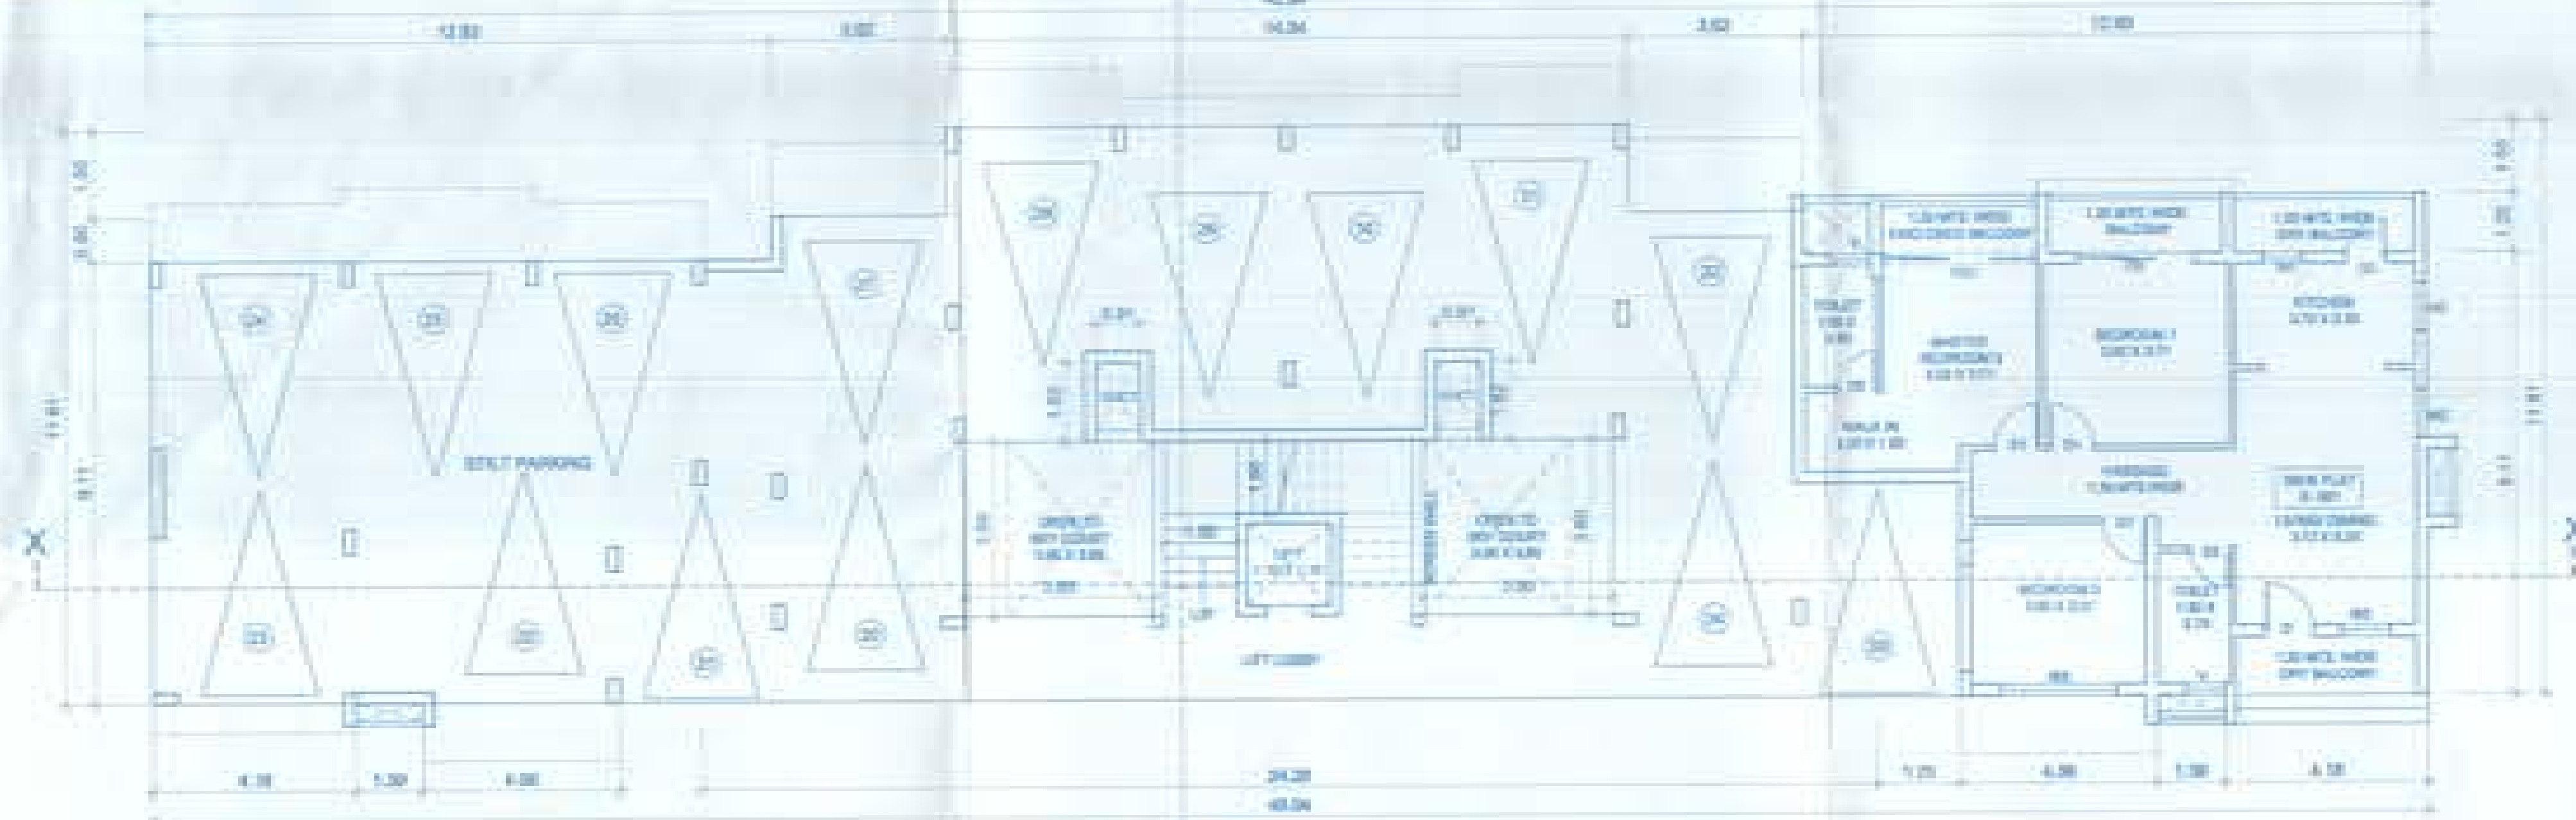


EAST BLOCK - STILT FLOOR PLAN (SCALE 1:100)

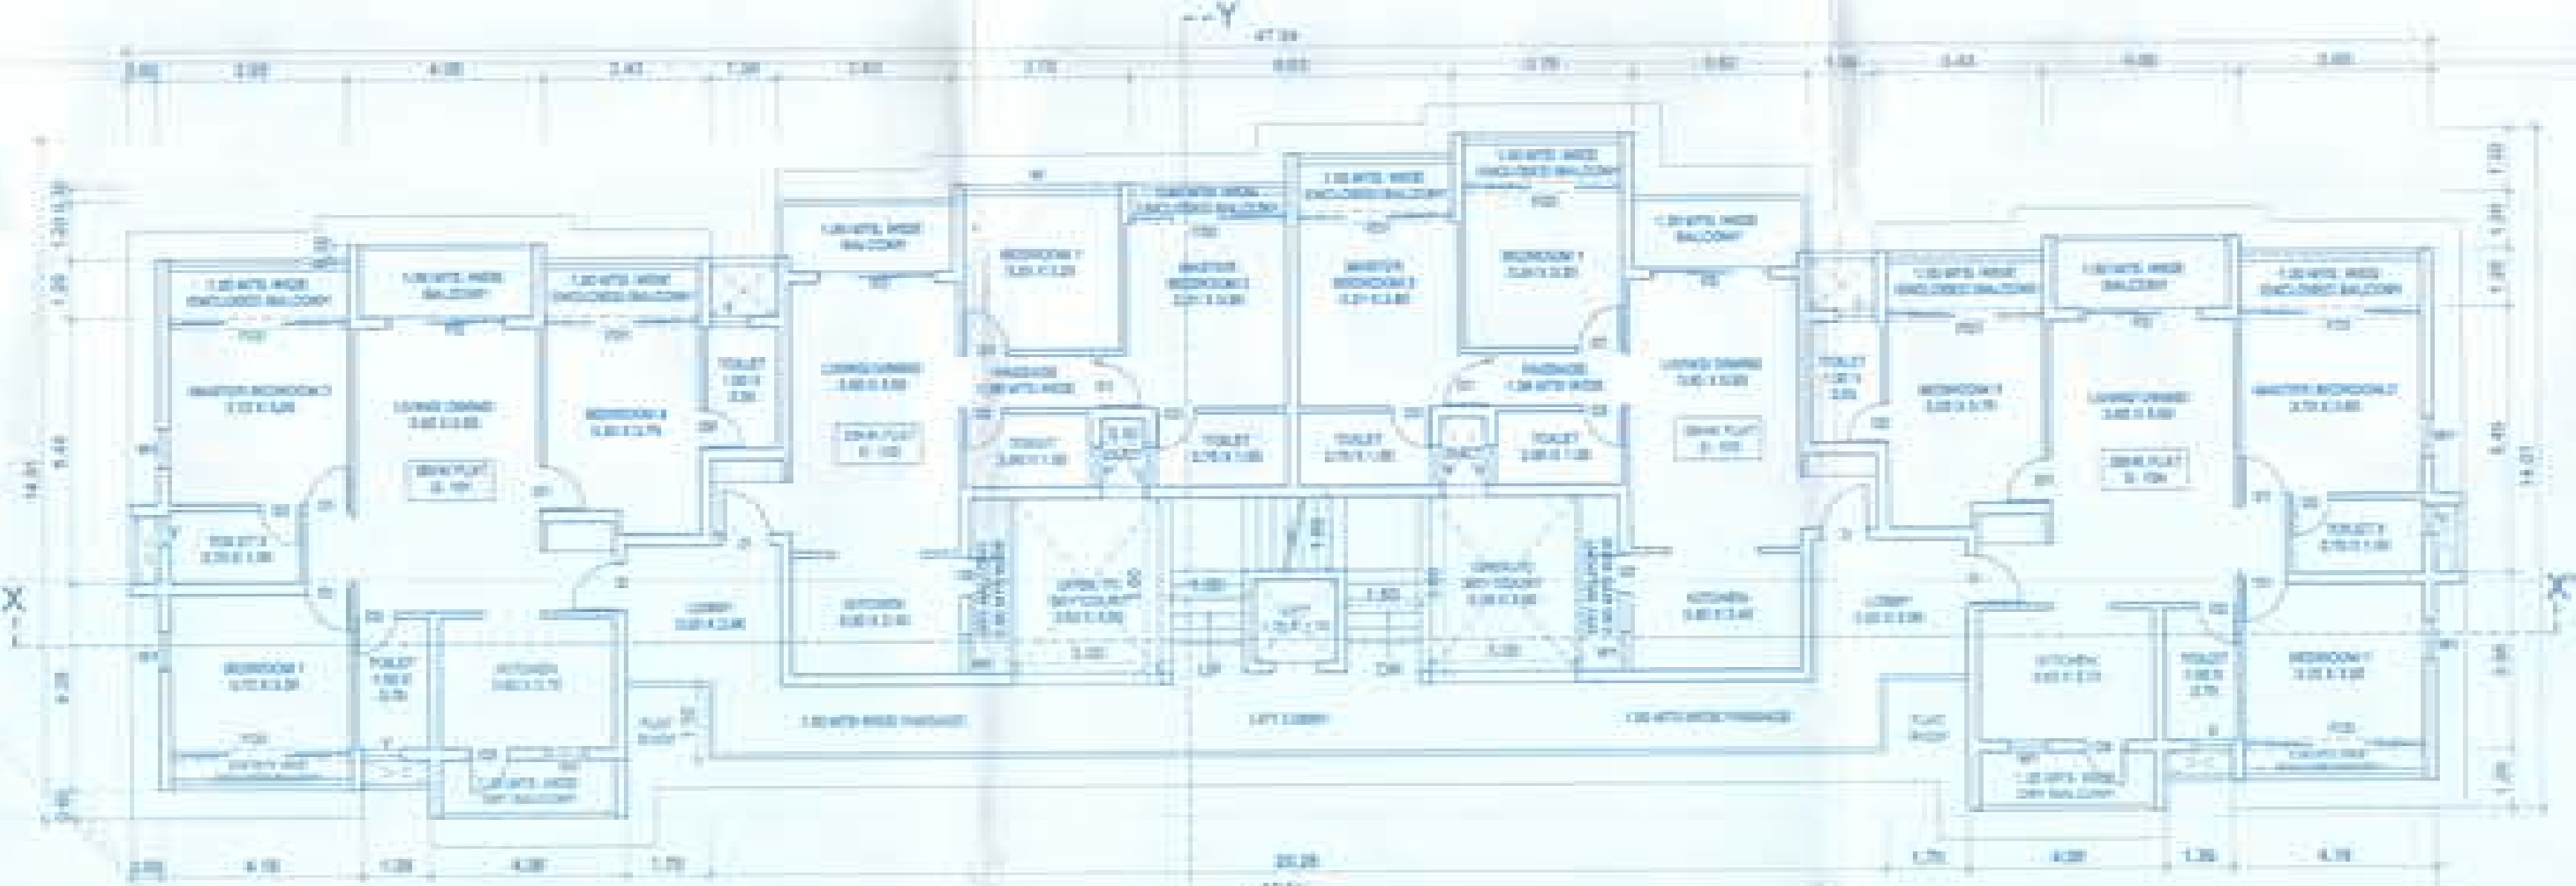


EAST BLOCK - FIRST FLOOR PLAN (SCALE 1:100)

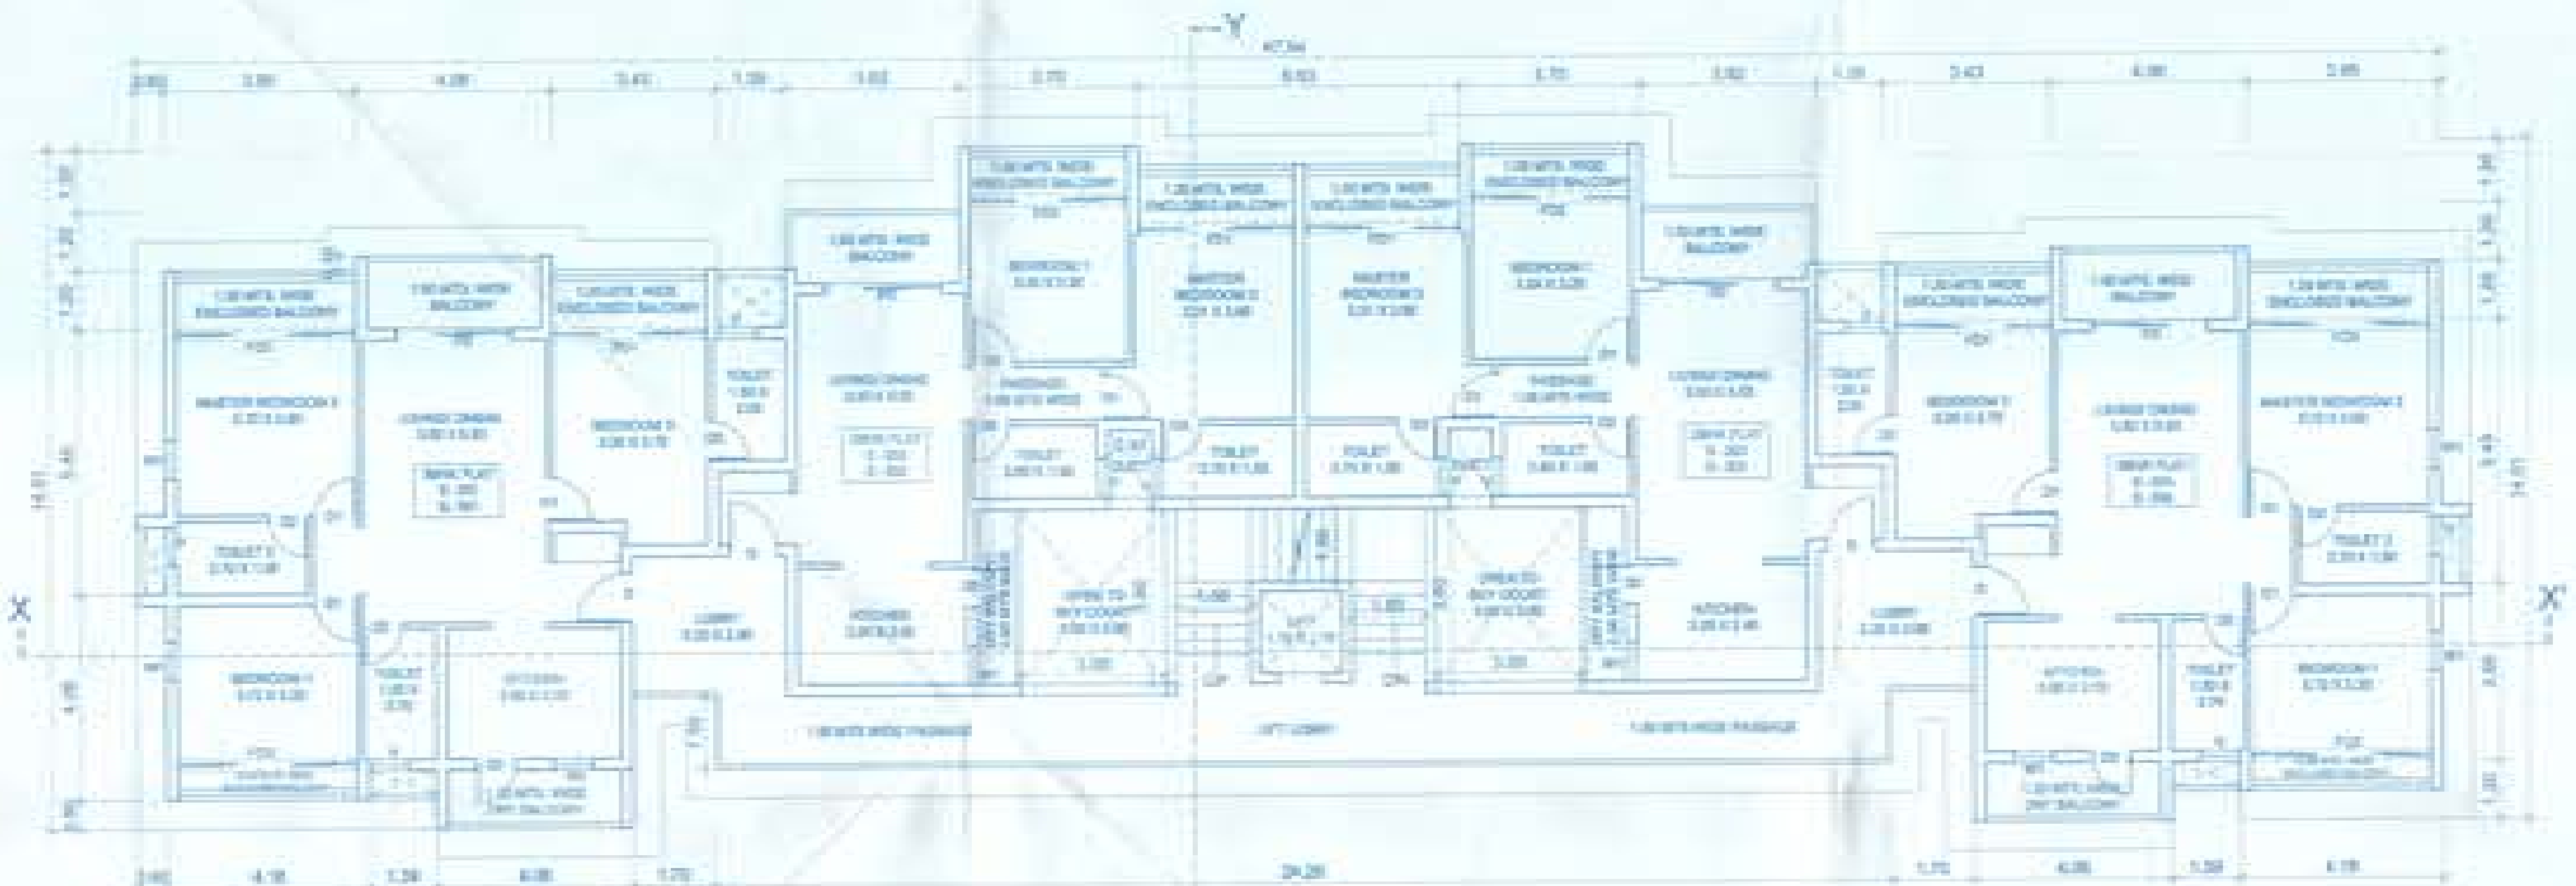

EAST BLOCK - TYPICAL SECOND & THIRD FLOOR PLAN (SCALE 1:100)

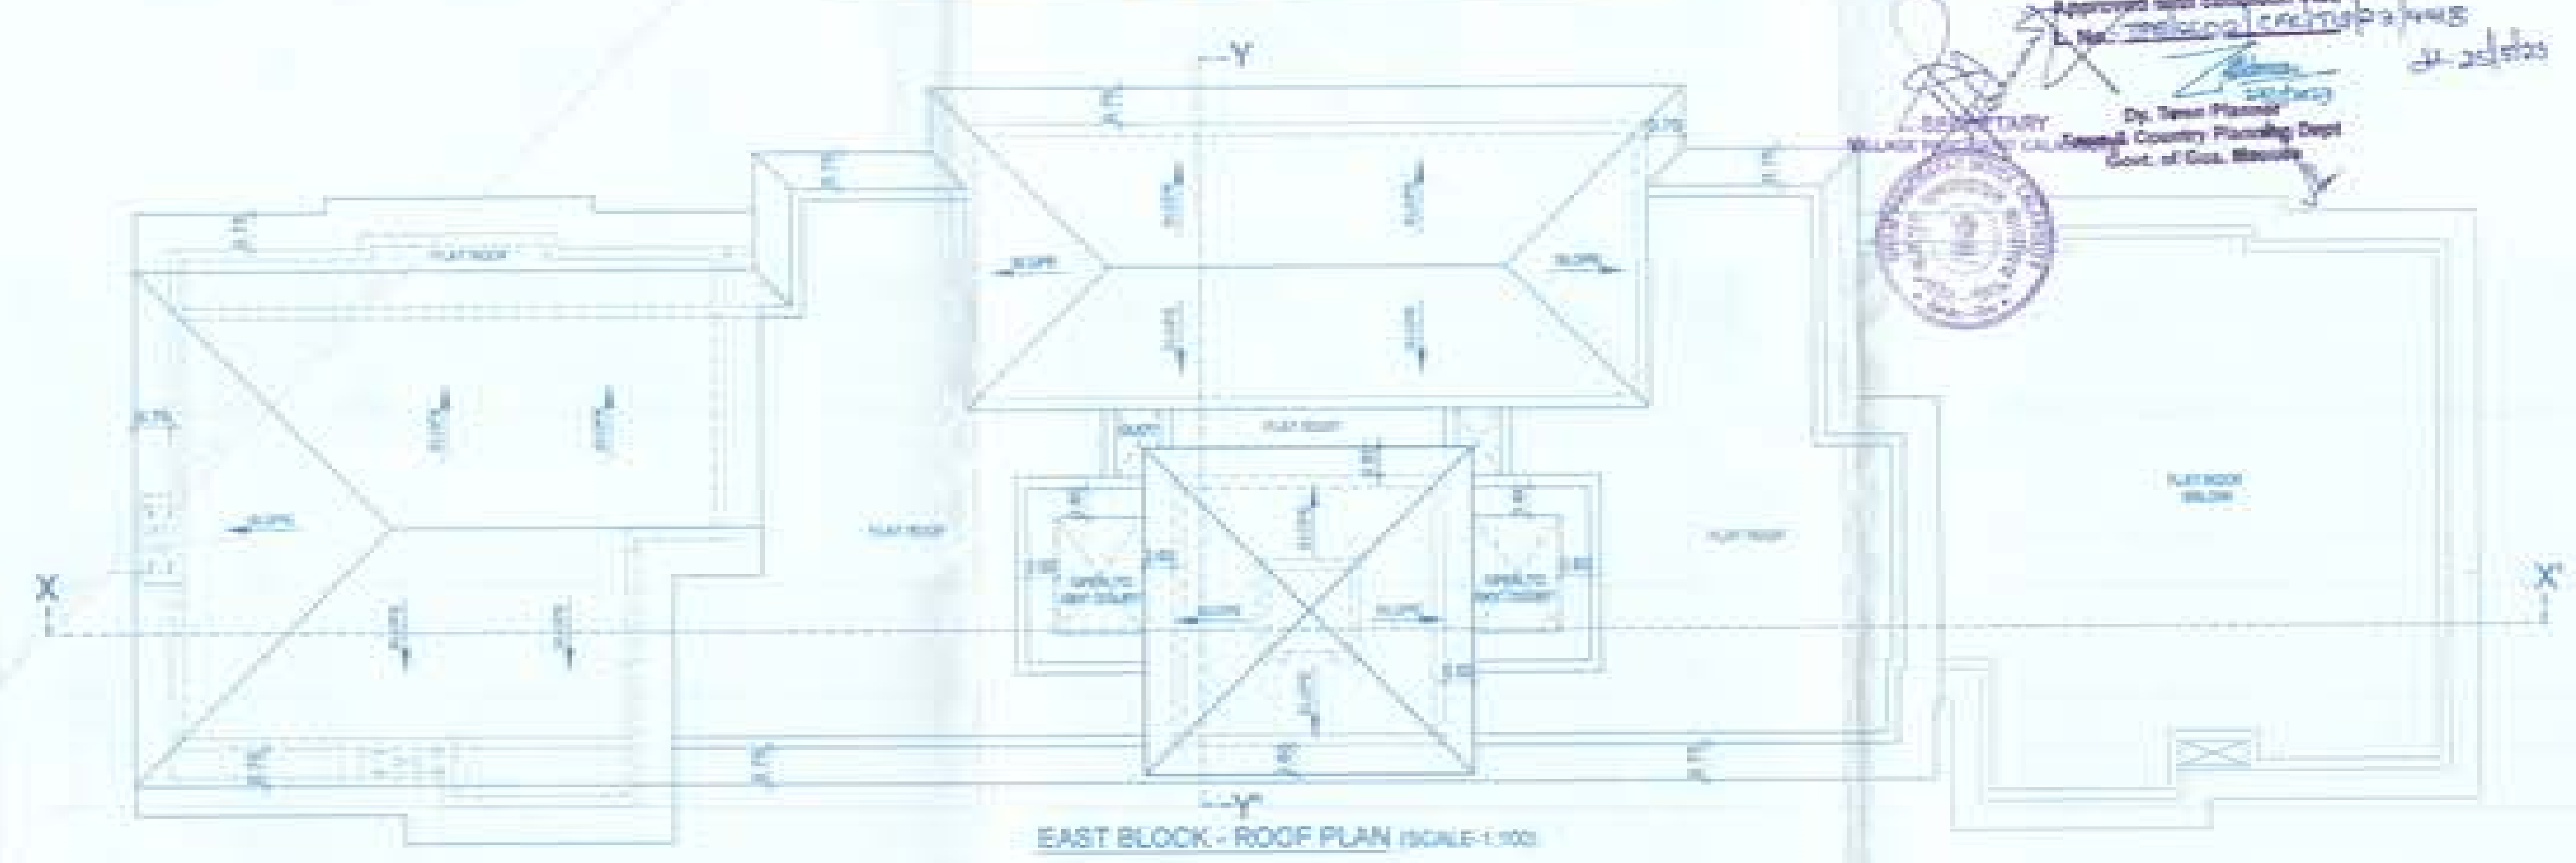

EAST BLOCK - ROOF PLAN (SCALE 1:100)

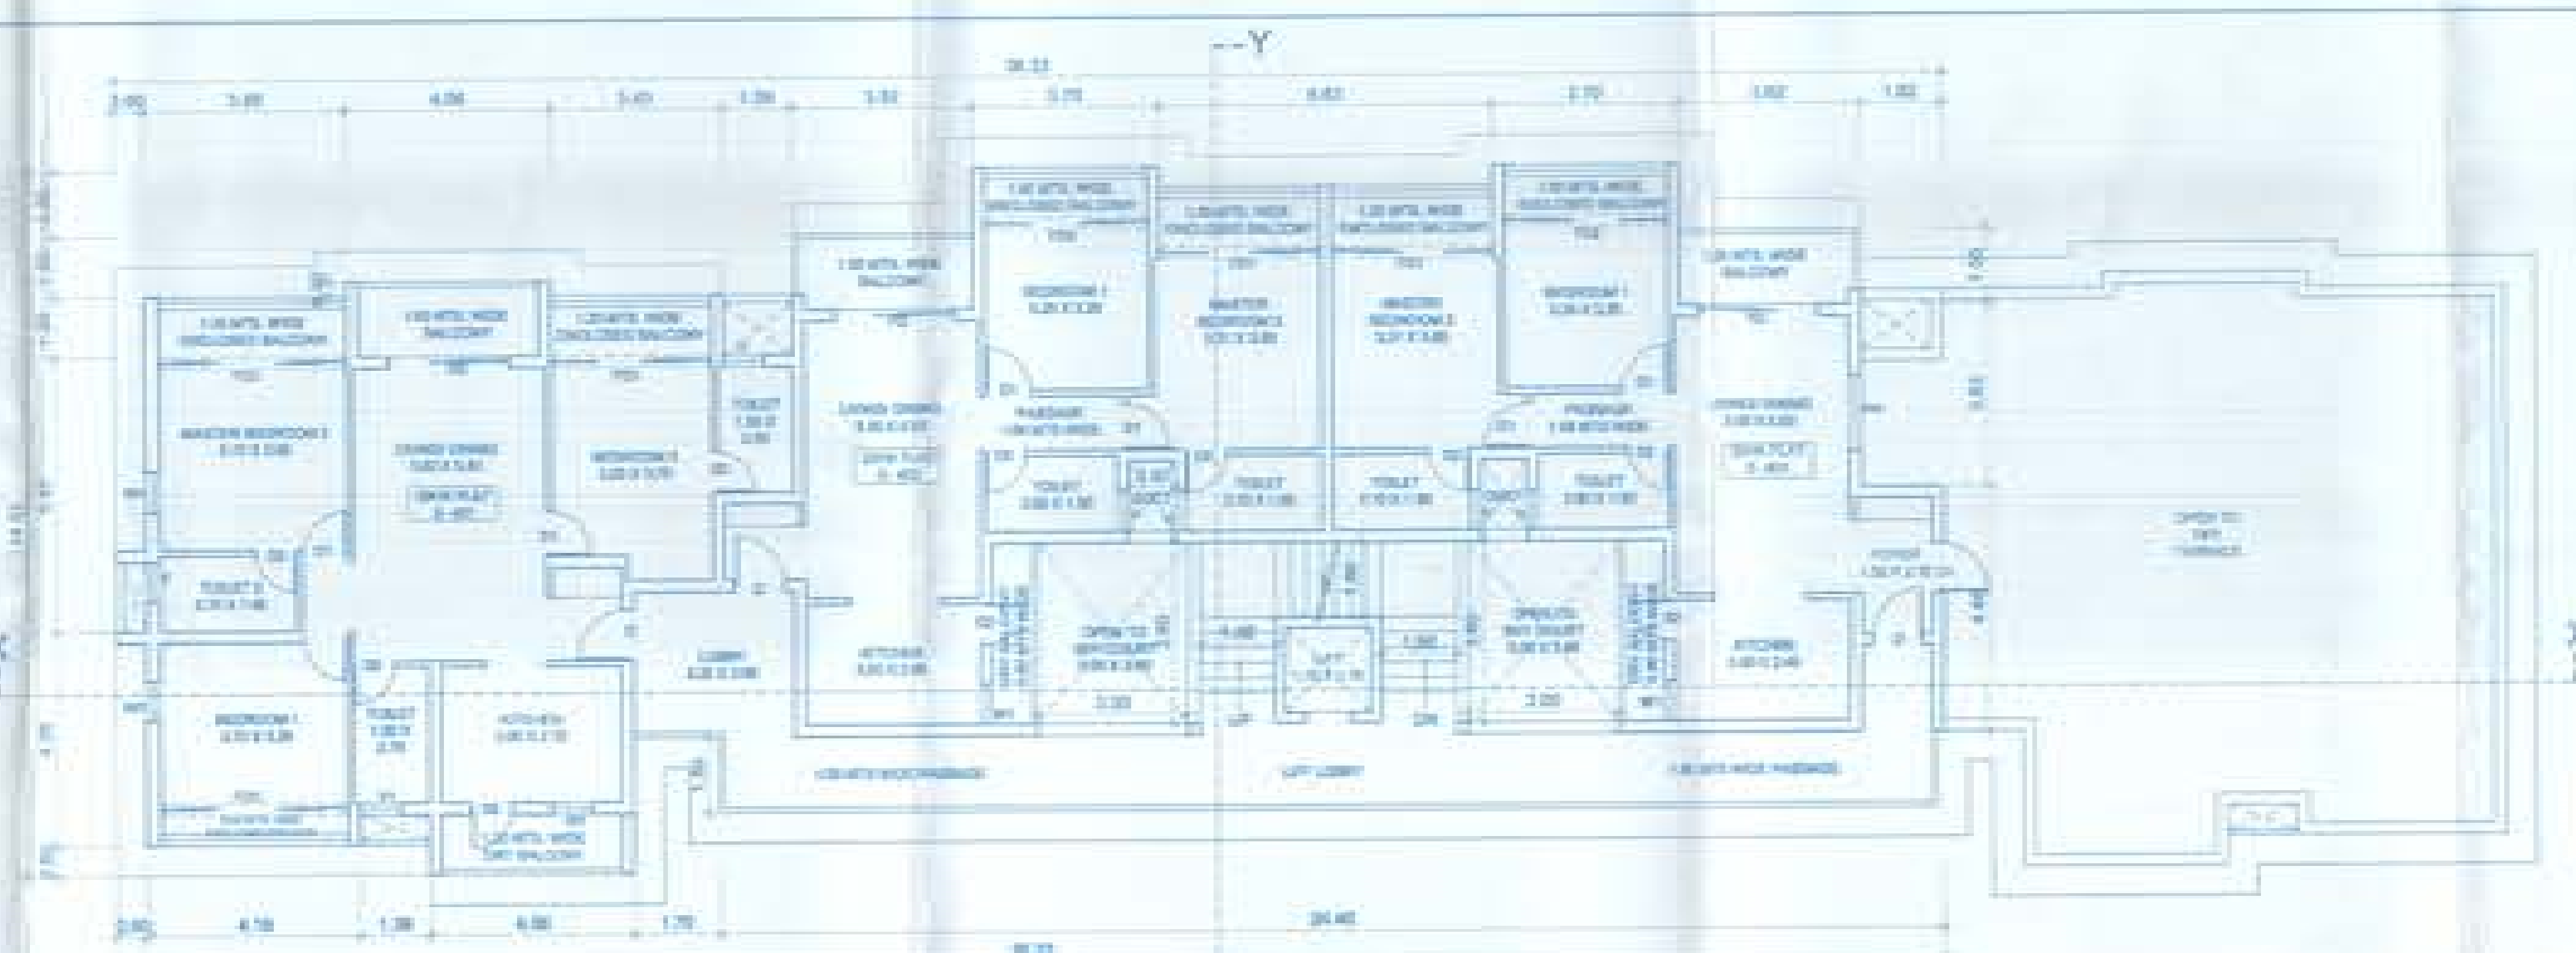


EAST BLOCK - FOURTH FLOOR PLAN (SCALE 1:100)

SCHEDULE OF DOOR & WINDOW

D1	1.100 X 2.100	W1	1.200 X 1.500
D2	1.100 X 2.100	W2	1.200 X 1.500
D3	1.100 X 2.100	W3	1.200 X 1.500
D4	1.100 X 2.100	W4	1.200 X 1.500
D5	1.100 X 2.100	W5	1.200 X 1.500
D6	1.100 X 2.100	W6	1.200 X 1.500
D7	1.100 X 2.100	W7	1.200 X 1.500
D8	1.100 X 2.100	W8	1.200 X 1.500
D9	1.100 X 2.100	W9	1.200 X 1.500
D10	1.100 X 2.100	W10	1.200 X 1.500




EAST BLOCK - FRONT ELEVATION (SCALE 1:100)

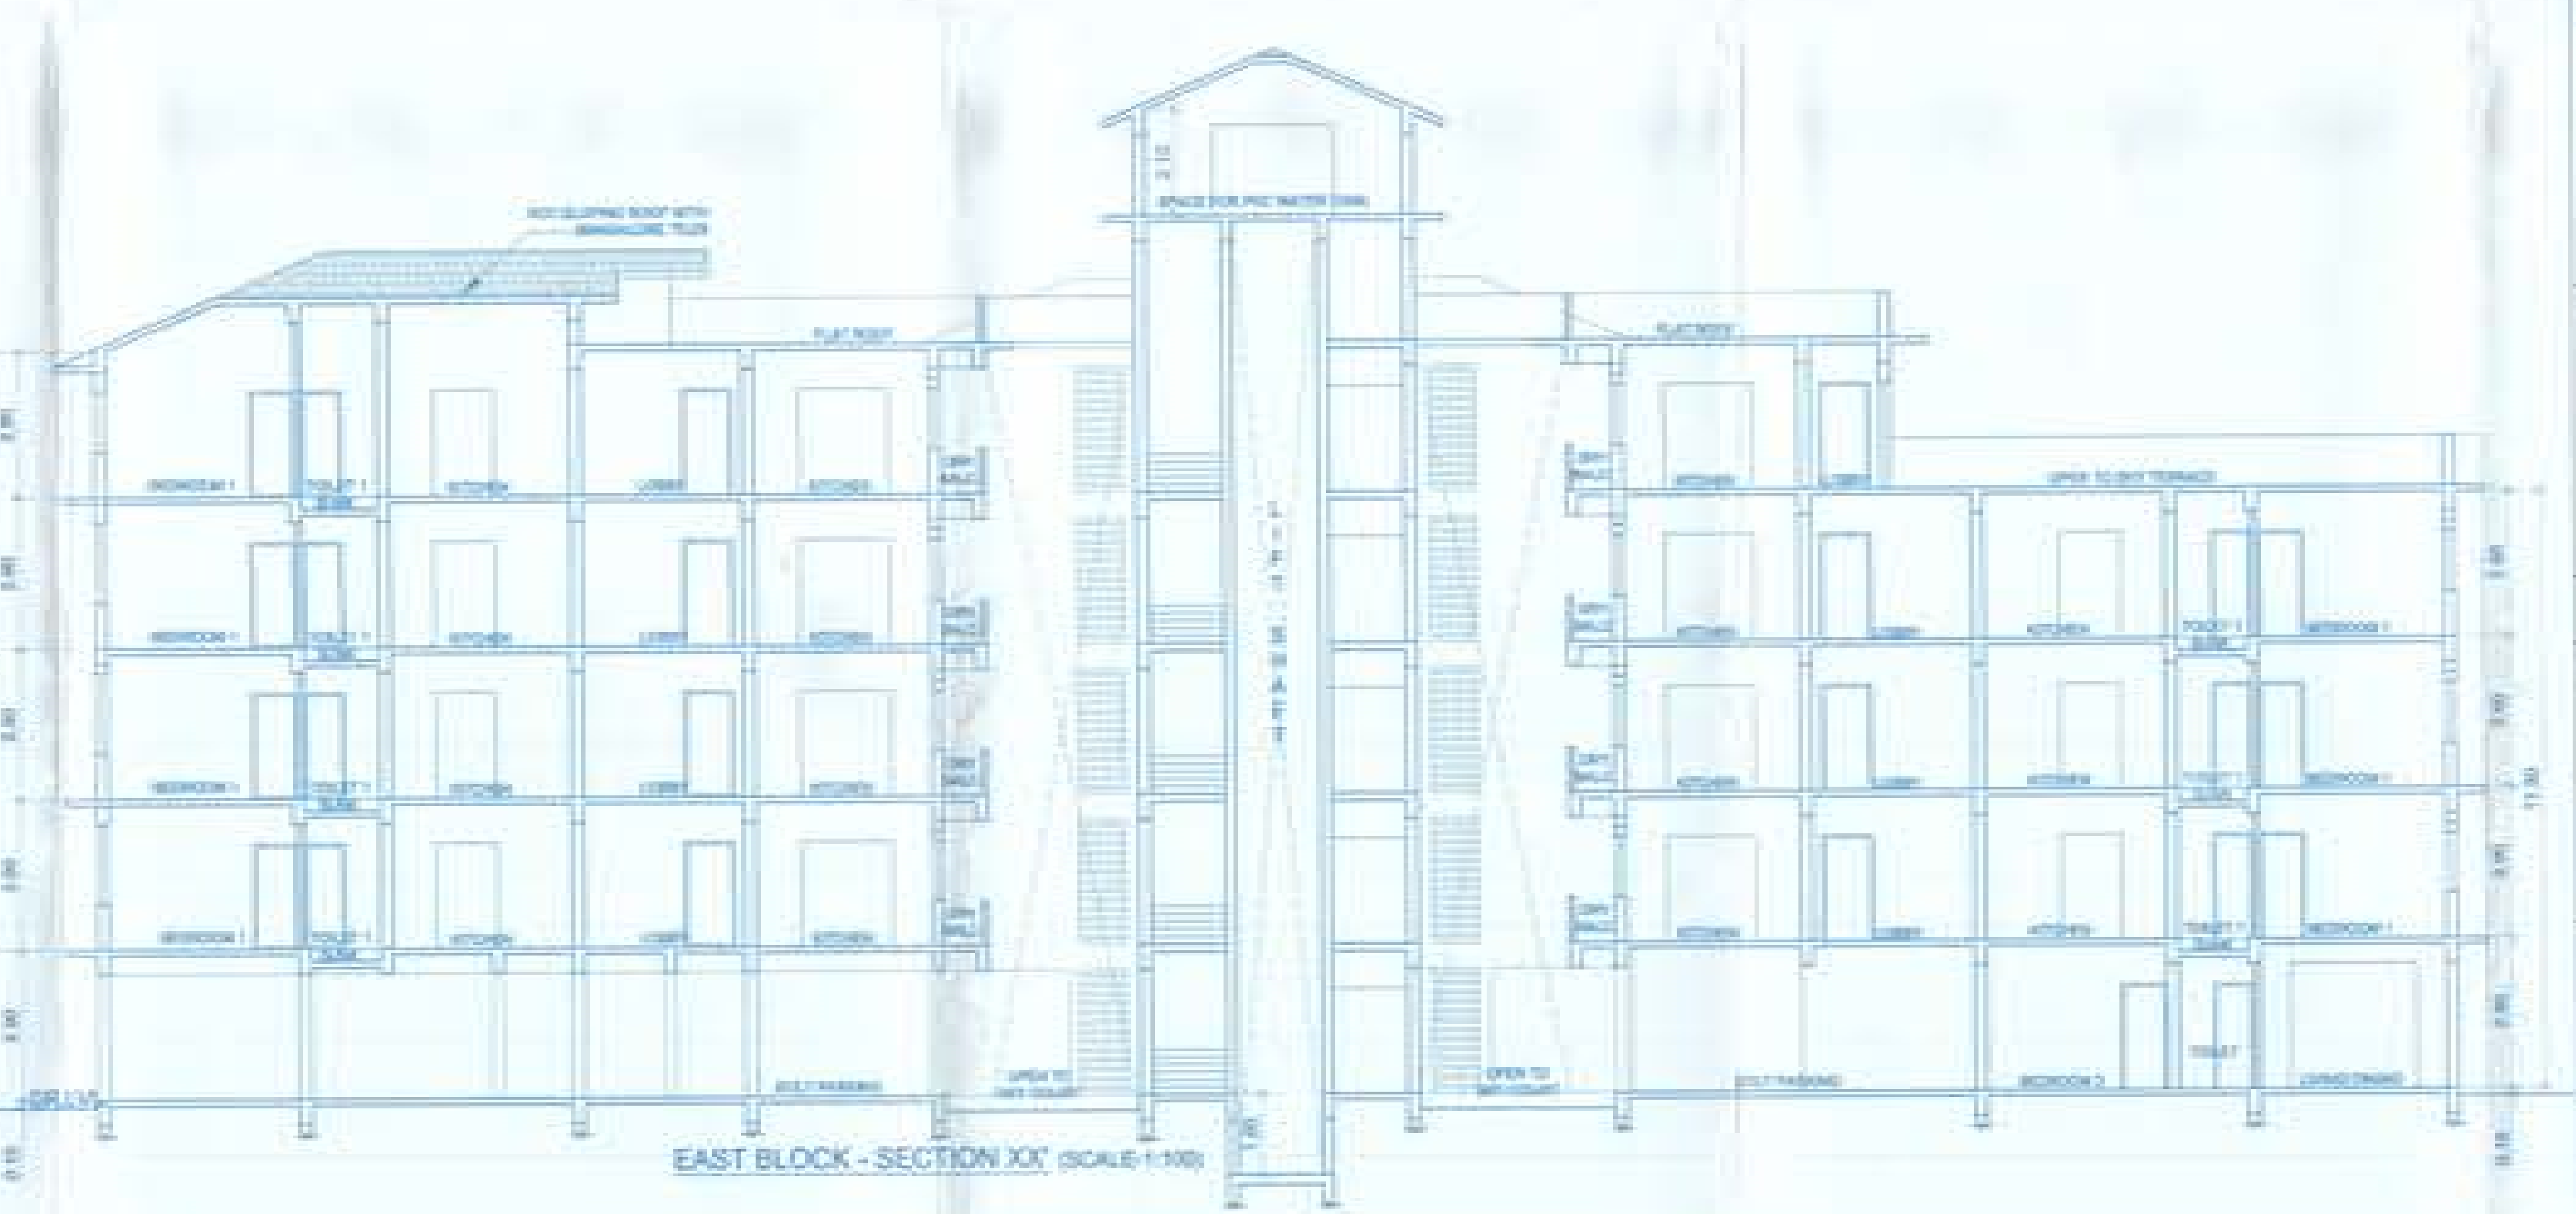

EAST BLOCK - SECTION XX' (SCALE 1:100)

SWIMMING POOL

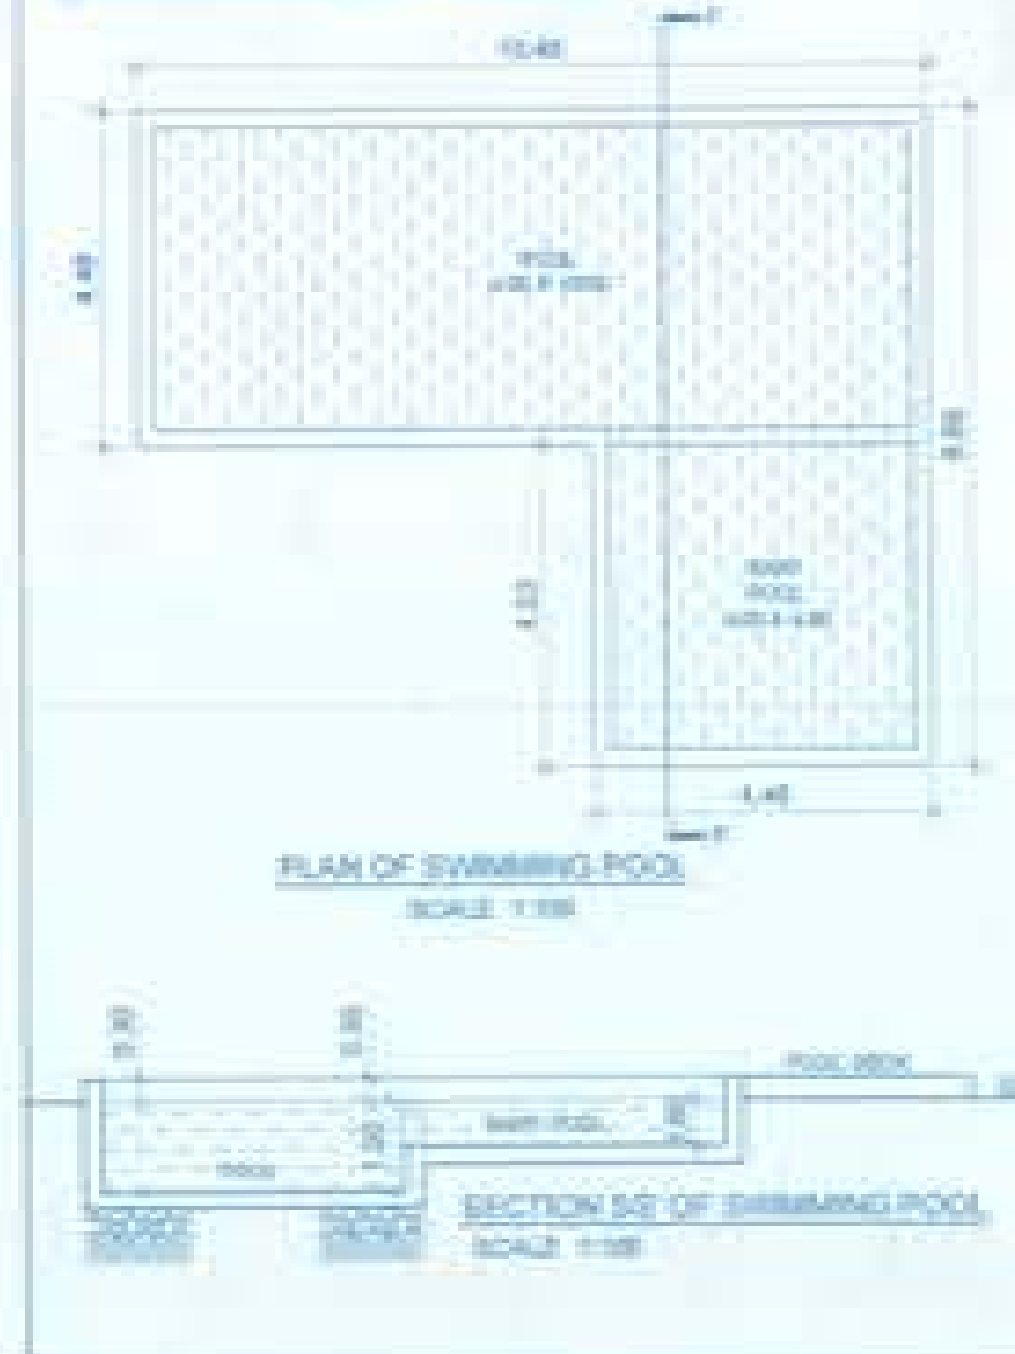

DATE - 16-03-2023

SCALE - 1:100 DWG - 02/02

ARCHITECT

MR. DIONISIO D. MARK
22-A, BROADWAY
MIRALHA, GOA 403001
PH. 91 932 2421950

OWNER

M/S S/DANHA DEVELOPERS PVT. LTD.

NOTE : ALL DIMENSION ARE IN CMS. & MTS.

REVISED HOTEL BUILDING TO RESIDENTIAL BUILDINGS (WEST & EAST BLOCK), COMPOUND WALL & SWIMMING POOL ON PLOT BEARING SURVEY NO. SUB DIVISION NO. 23015-A AT CALANGUTE VILLAGE, BARDEZ TALUKA, GOA FOR (M/S S/DANHA DEVELOPERS PVT. LTD.)

M/S ULYSIS
ARCHITECTURAL, INTERIOR & LANDSCAPE CONSULTANTS
201 - A SECOND FLOOR, MATHIAS PLAZA, PANJIM - GOA 403001
PH. - 91 932 2421950
E-MAIL - ulysis.goa@gmail.com