



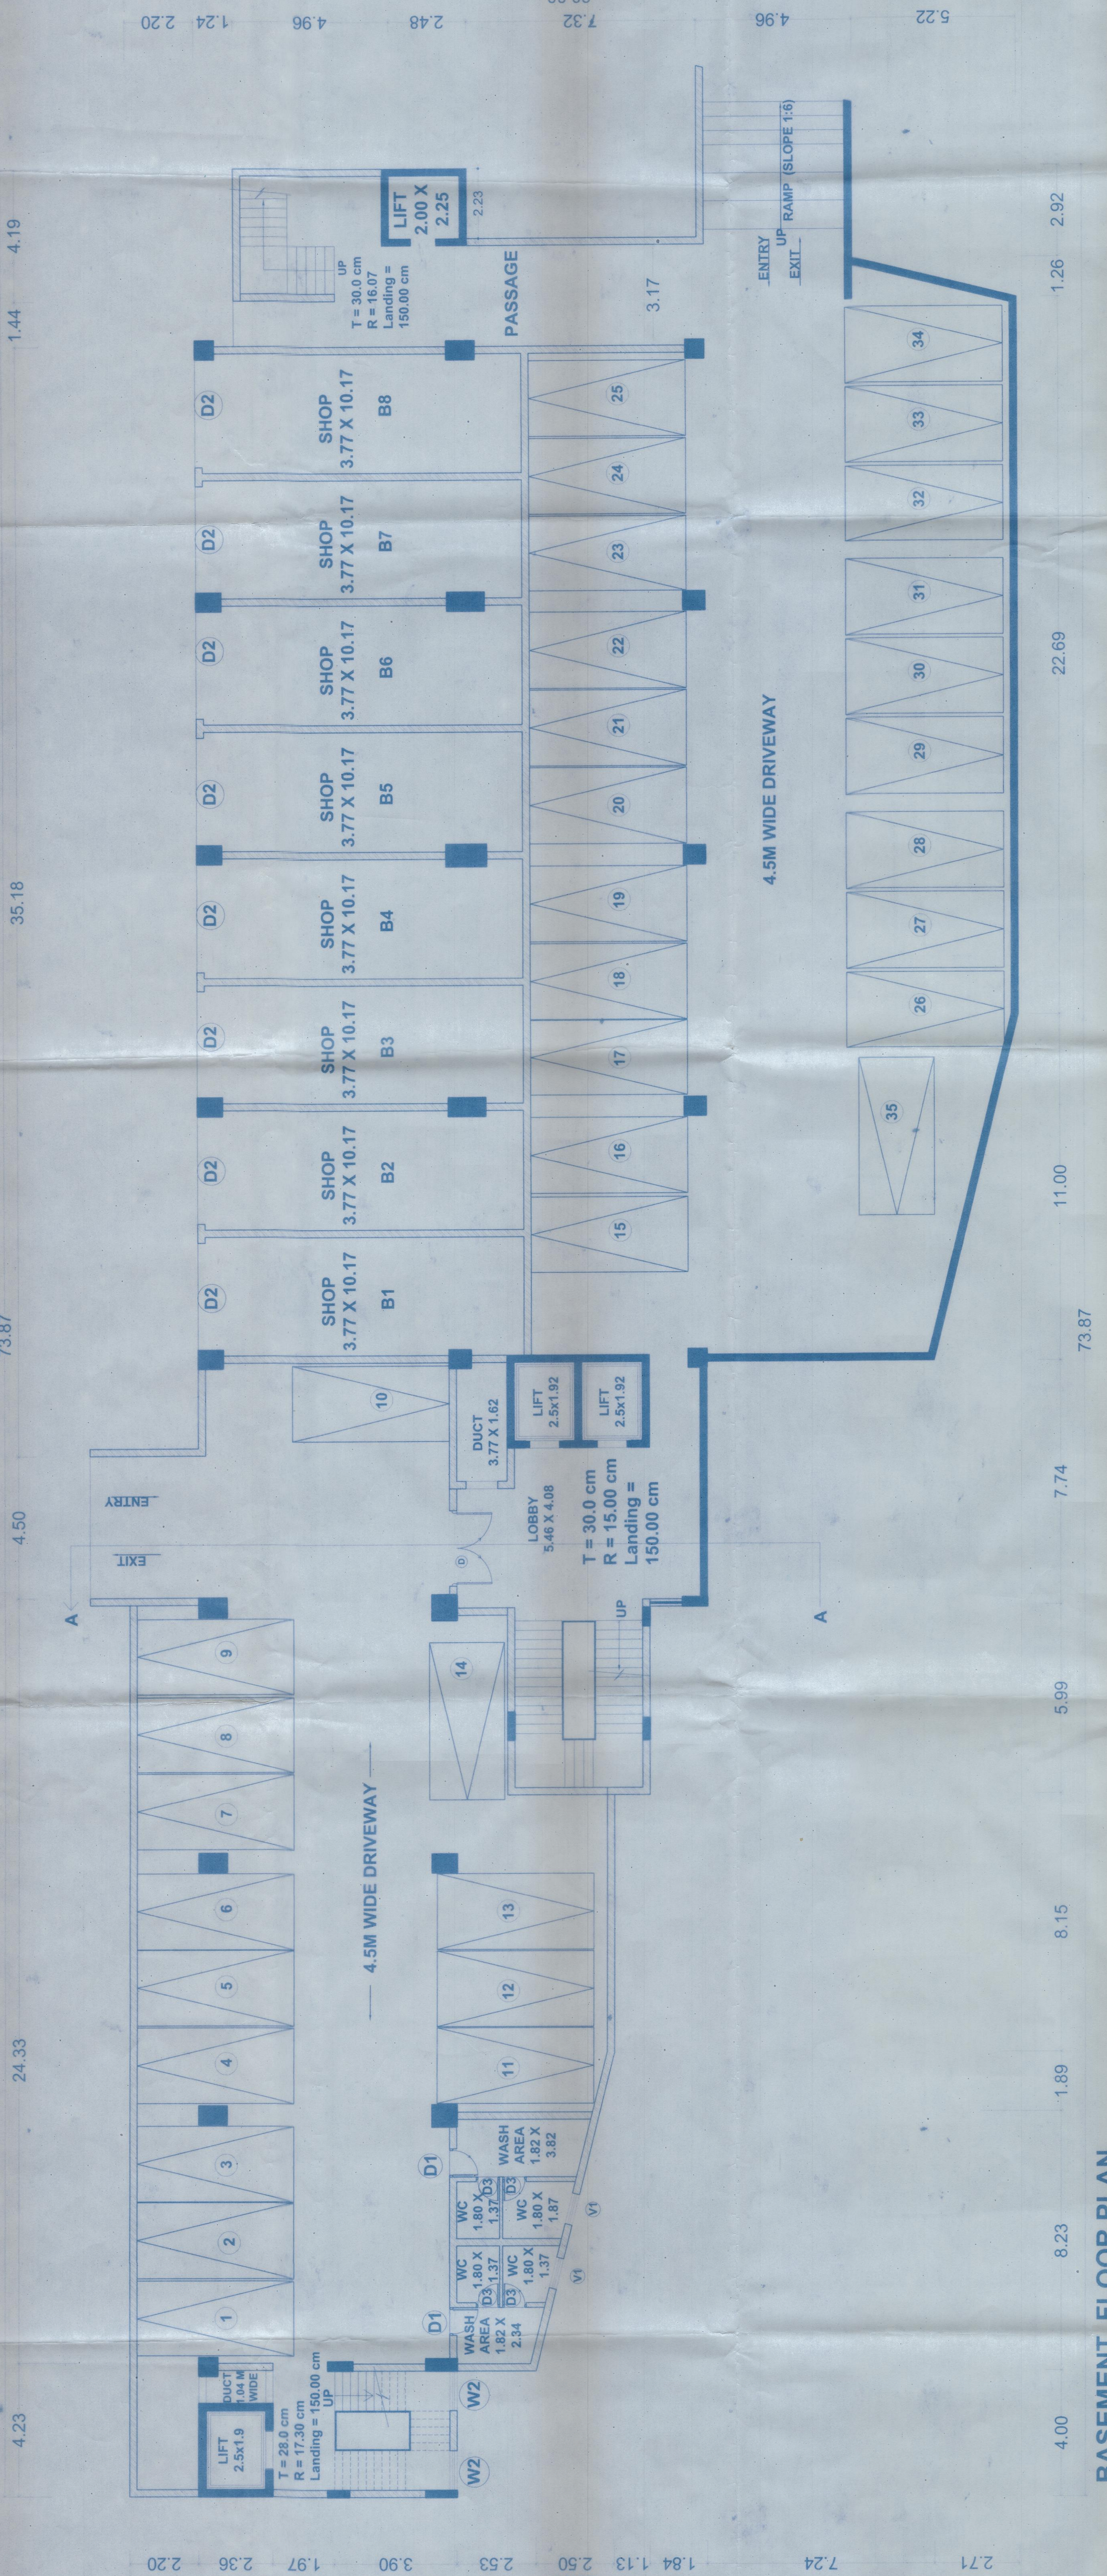

BASEMENT FLOOR PLAN
SCALE = 1:100

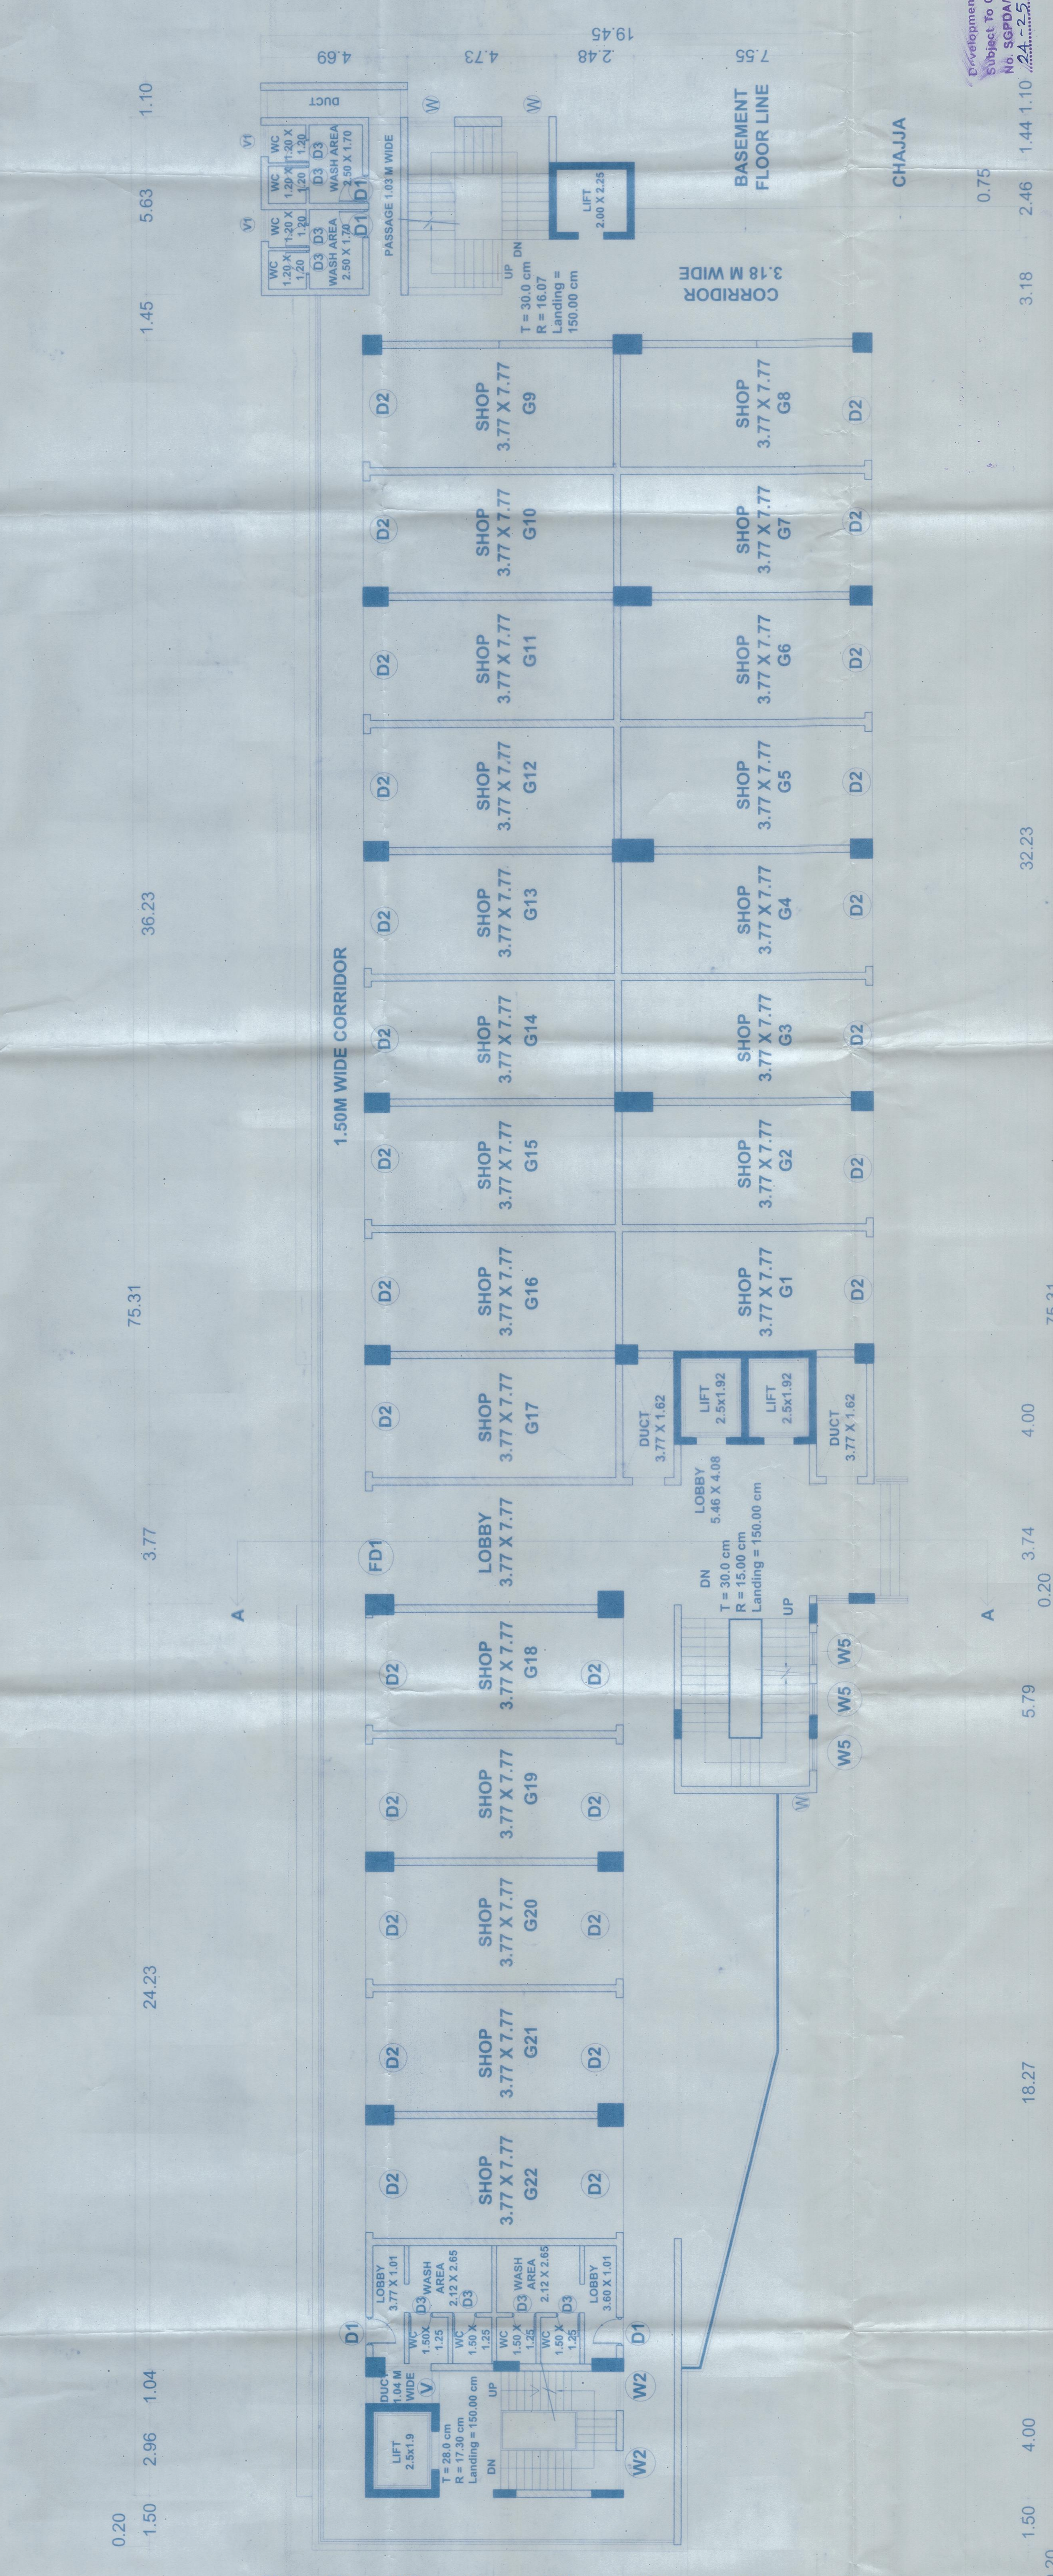

GROUND FLOOR PLAN
SCALE = 1:100

AREA STATEMENT

AREA OF THE PLOT	= 43500 sq. ft.
AREA IN ROAD WIDENING	= 4500 sq. ft.
NET AREA OF THE PLOT	= 28100 sq. ft.
PERMISSIBLE COVERAGE AREA	= 42150 sq. ft.
PERMISSIBLE FLOOR AREA	= 110135 sq. ft.
PERMISSIBLE FLOOR AREA	= 67000 (200%) sq. ft.
PROPOSED FLOOR AREA ON BASEMENT FLOOR	= 373.67 sq. ft.
PROPOSED FLOOR AREA ON GROUND FLOOR	= 796.85 sq. ft.
PROPOSED FLOOR AREA ON SECOND FLOOR	= 1796.85 sq. ft.
PROPOSED FLOOR AREA ON THIRD FLOOR	= 753.38 sq. ft.
PROPOSED FLOOR AREA ON FOURTH FLOOR	= 753.38 sq. ft.
PROPOSED FLOOR AREA ON FIFTH FLOOR	= 583.39 sq. ft.
TOTAL PROPOSED FLOOR AREA	= 5883.80 sq. ft.
TOTAL PROPOSED FAR CONSUMED	= 100.00%

DOOR SCHEDULE

DOOR	QTY	AREA
D1	1	2.00 X 2.25
D2	1	2.00 X 2.25
PROJECT: REVISED DRAWING FOR PROPOSED CONSTRUCTION
4/1, PONDIA VILLAGE PONDIA TALUKA GOA

DWG NO: 1 OF 3
SCALE: 1:100
DATE: 20/11/2023

DRAWN BY: MAHESH

OWNER: SAMEER A. SALGAOCCAR

ARCHITECT:

M/S TREYTA ASSOCIATES
P.3, PIRICHAWA APARTMENT, SHETYE BAPT. SHANTHARAJ,
PONDIA TALUKA, GOA

Development Permission Granted
Subject to Conditions
No. SP/2019/1184/1004
Date: 07/11/2024
Member Secretary