



APPROVED FROM PLANNING POINT  
SUBJECT TO CONDITIONS GIVEN  
VITE ORDER No. NG PDA/166/TLG/3713/2026  
DATED 05 FEB 2026  
MEMBER SECRETARY  
NORTH GOA  
PLANNING & DEV. AUTHORITY  
PANAJI - GOA

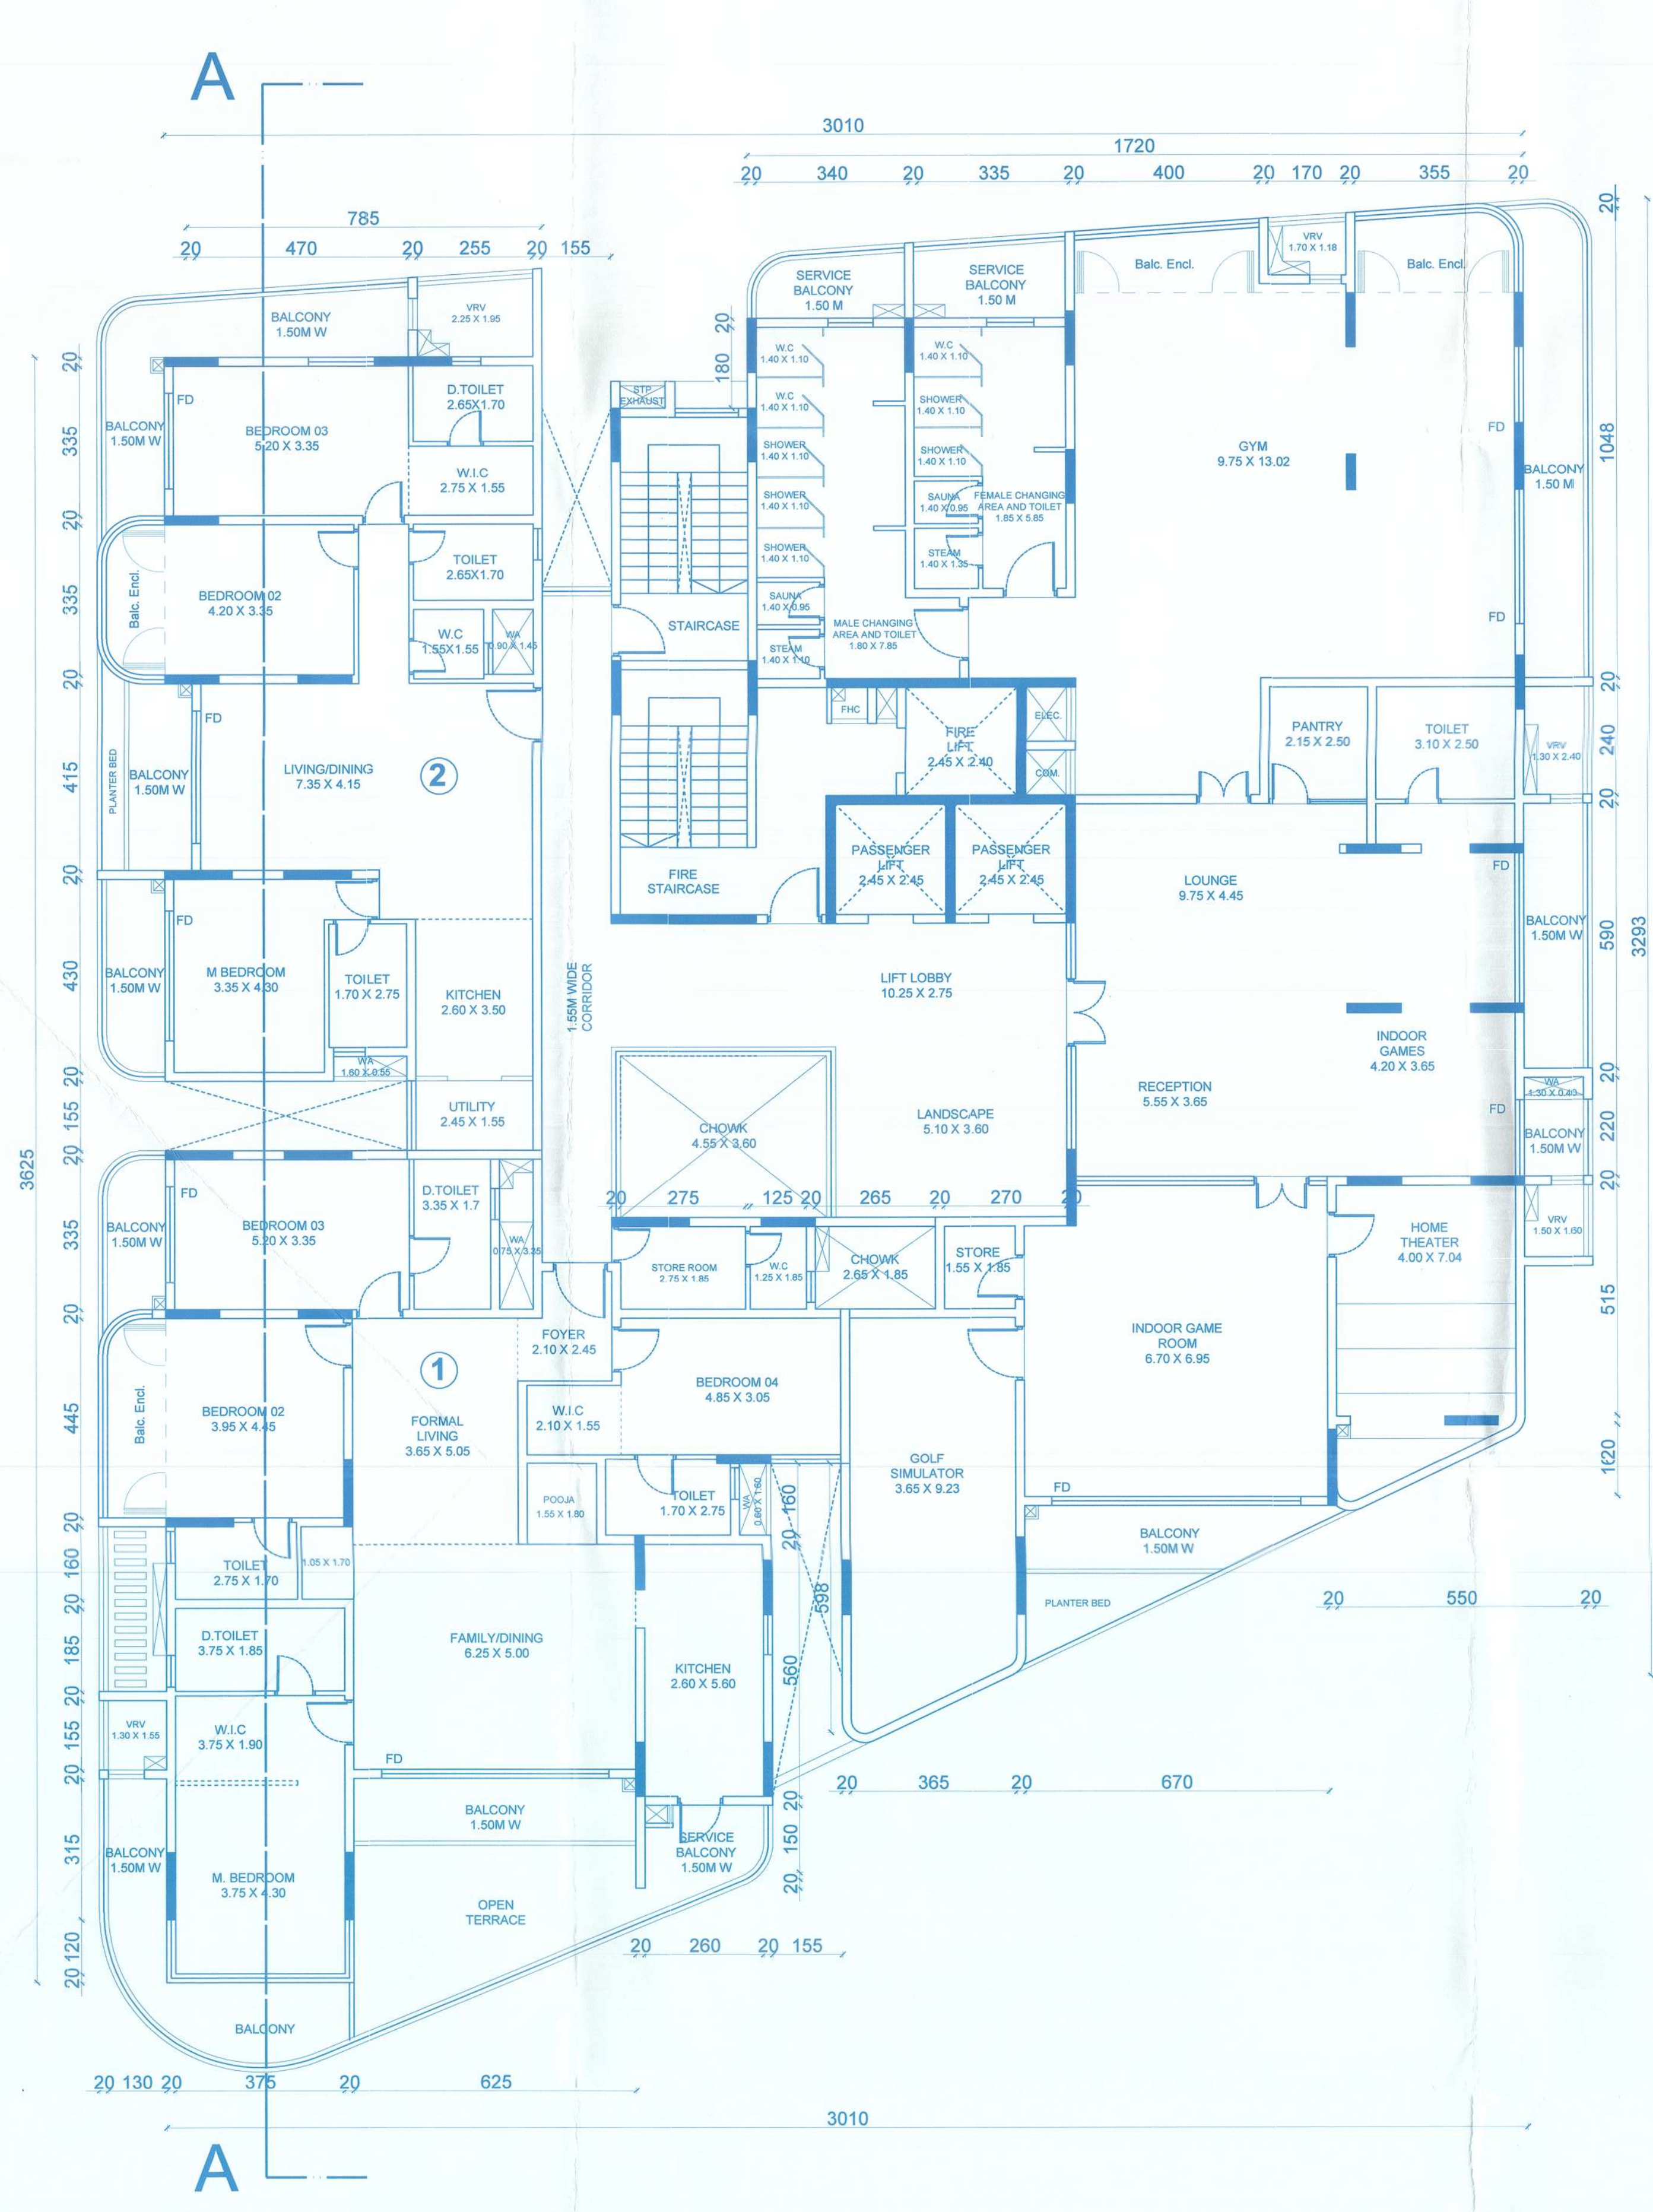

FIRST FLOOR PLAN (SCALE 1:100)

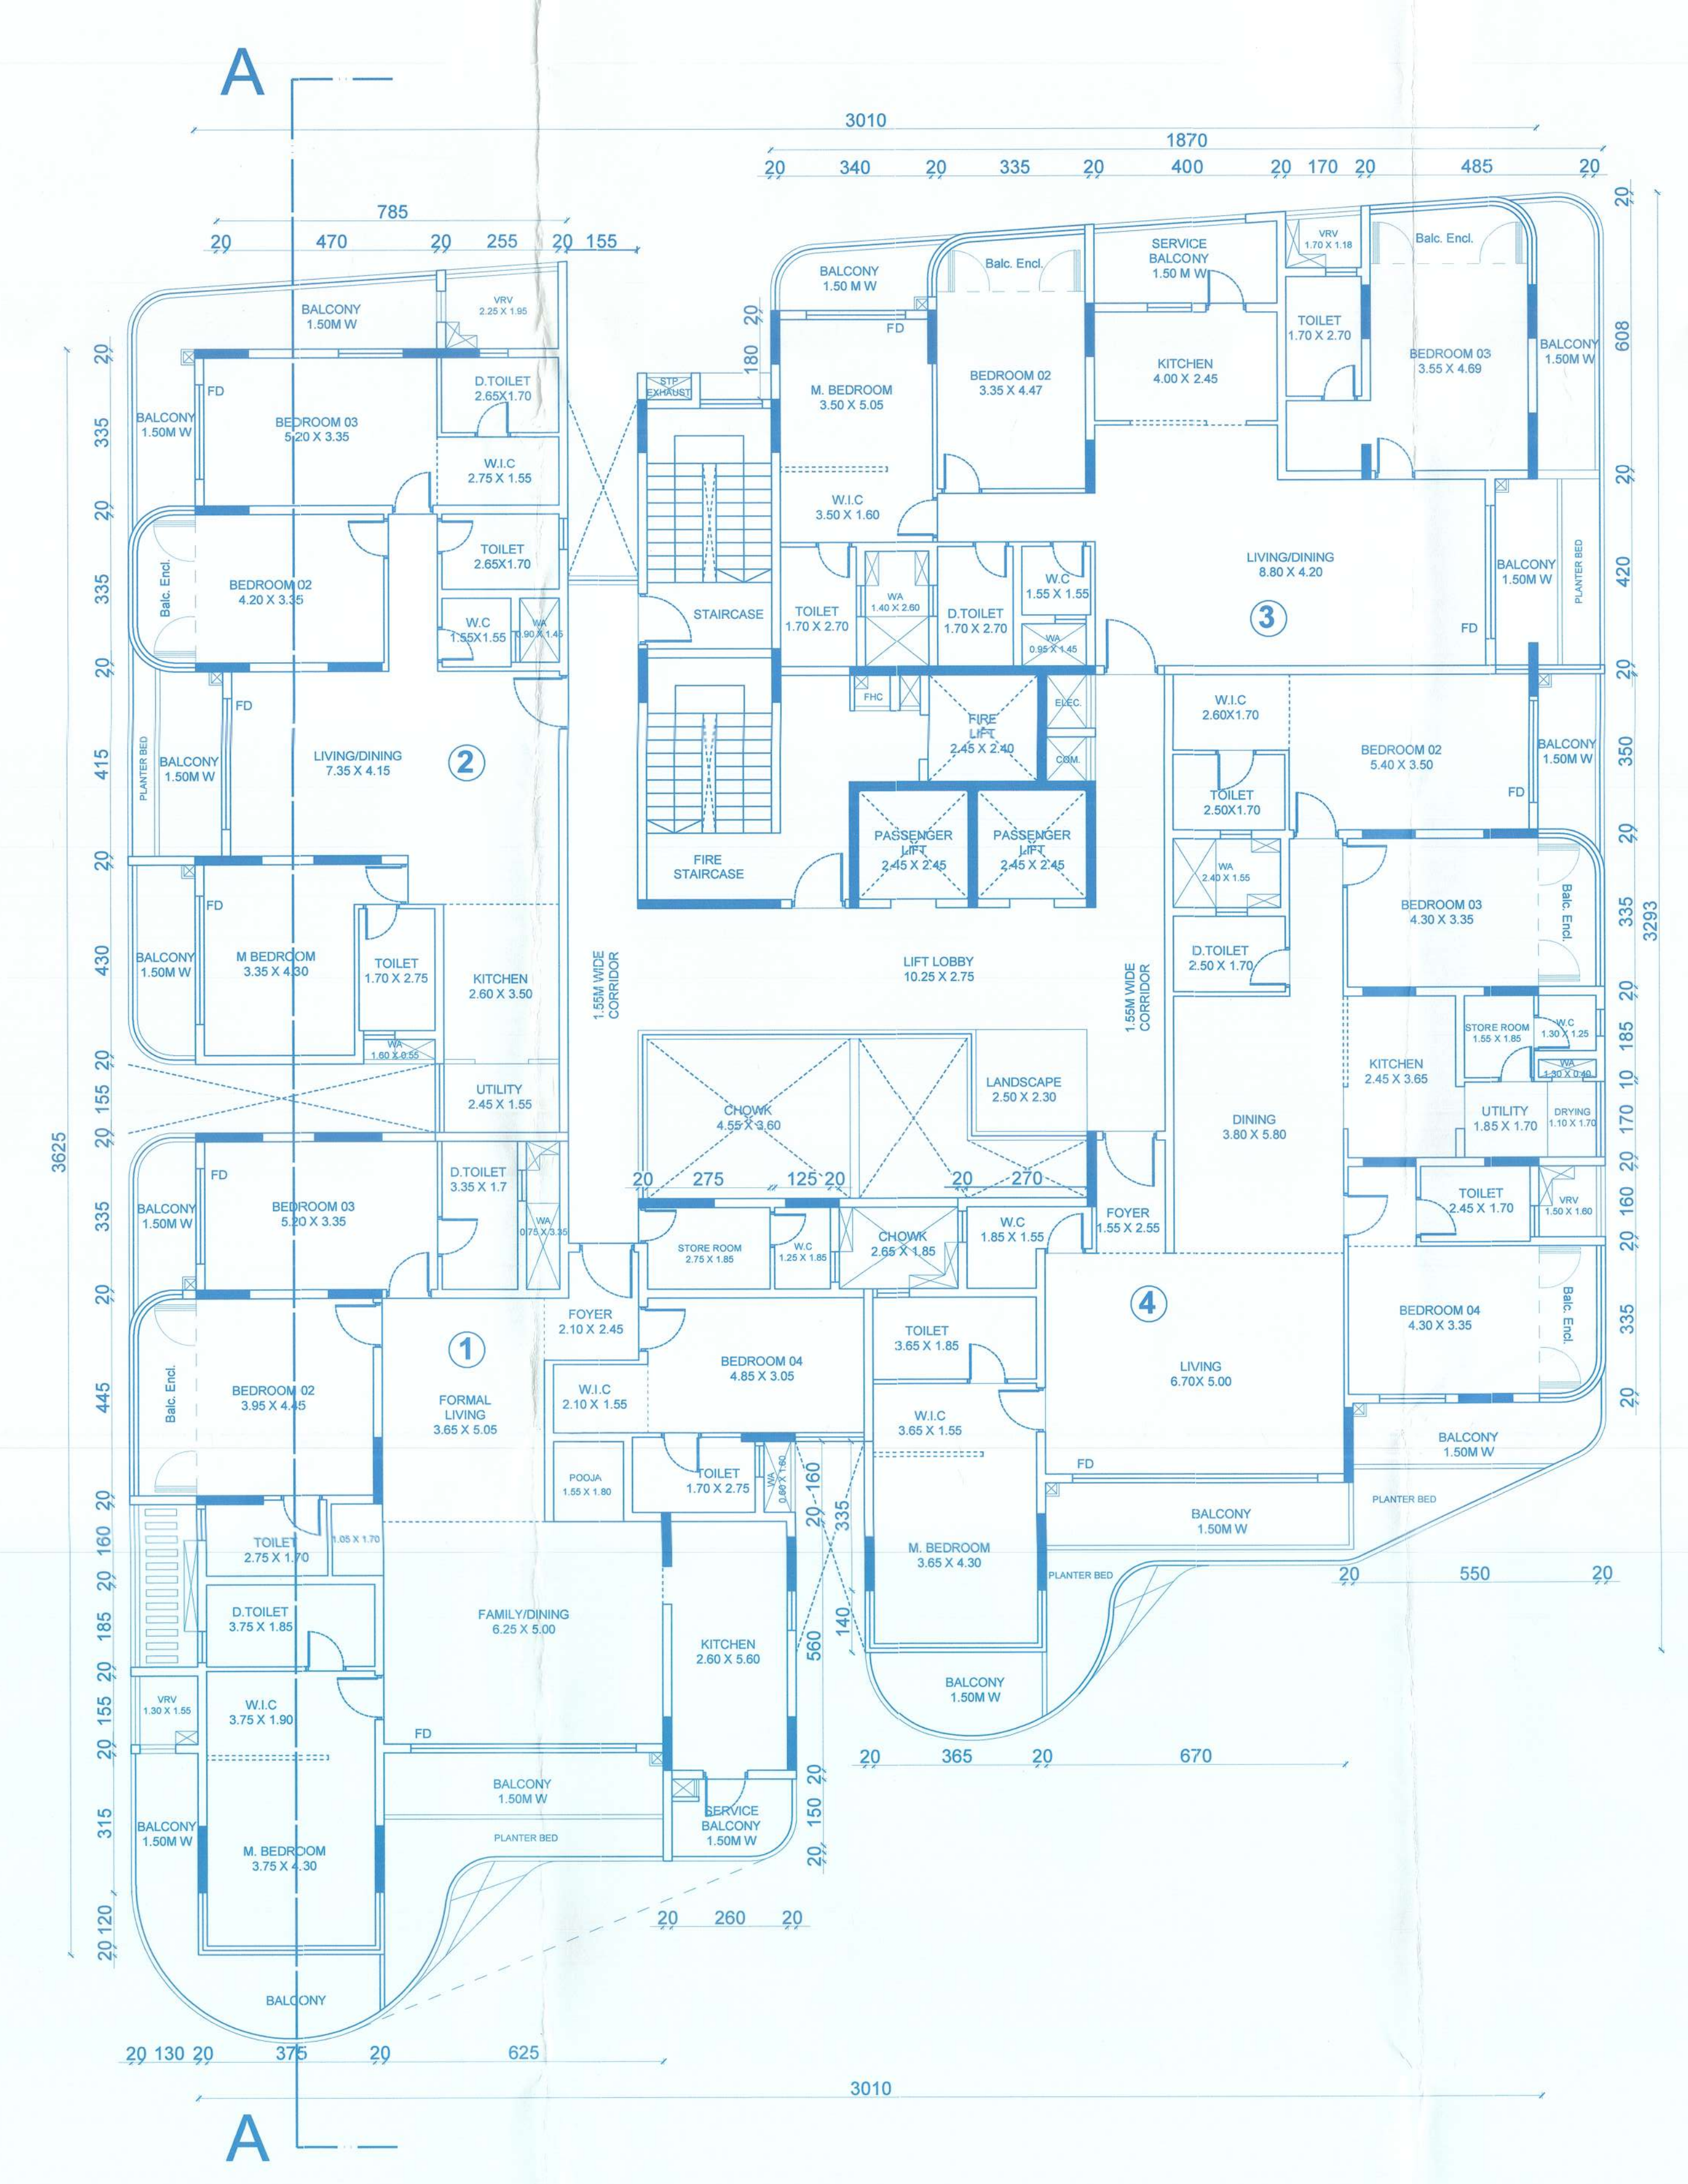

TYPICAL SECOND, FOURTH, SIXTH AND EIGHTH FLOOR PLAN (SCALE 1:100)

Passed and Approved in the  
Meeting held on 16/12/2025  
under resolution No. 25/2025  
Conditions as per Permissions  
No. VPT/PG CONST/LIC/64/25-26/4463  
on 21.02.2026  
Gaurish Phadkar  
Secretary  
Village Panchayat Taleigao

CONTENTS: BLDG PLANS & TERRACE PLAN

|           |                  |
|-----------|------------------|
| COMREF    | DATE: 13-12-2025 |
| JOB NO:   | SCALE:1:100      |
| DWG NO: 3 | DRAWN BY:        |

PROJECT:

PROPOSED PLANS FOR CONSTRUCTION OF  
RESIDENTIAL BUILDING, COMPOUND WALL &  
SWIMMING POOL IN PROPERTY BEARING PART OF  
SURVEY NO. 266/1-B SITUATED AT TALEIGAO  
VILLAGE, TISWADI TALUKA, GOA FOR FOR MRS.  
NATALINA ESTELA VAZ P.O.A HOLDER FOR  
MR. PRAKASH TIMBLO

OWNER'S SIGNATURE

ARCHITECT'S SIGNATURE

MARCO FERNANDES  
ARCHITECT  
GA/2012/570  
AR/0018/201

APPROVED FROM ELECTRICAL POINT  
SUBJECT TO CONDITION  
STIPULATED VITE LETTER  
NO. SDE/SIB IVTECH/10174/25-26/1976  
on 16/02/2026  
ASSTANT ENGINEER (E&M)  
GO. THE SUB DIVISIONAL ENGINEER  
ELECT SUB DIVN  
TALEIGAO

APPROVED FROM PLANNING POINT  
SUBJECT TO CONDITIONS GIVEN  
VITE ORDER No. NG PDA/160/716/3713/2024  
DATED 05 FEB 2026

MEMBER SECRETARY  
NORTH GOA  
PLANNING & DEV. AUTHORITY  
PANAJI - GOA

## CONTENTS: BLDG PLANS & TERRACE PLAN

|           |                  |
|-----------|------------------|
| COMREF    | DATE: 13-12-2025 |
| JOB NO:   | SCALE: 1:100     |
| DWG NO: 4 | DRAWN BY:        |

PROJECT:

PROPOSED PLANS FOR CONSTRUCTION OF  
RESIDENTIAL BUILDING, COMPOUND WALL &  
SWIMMING POOL IN PROPERTY BEARING PART OF  
SURVEY NO. 266/1-B SITUATED AT TALEIGAO  
VILLAGE, TISWADI TALUKA, GOA FOR FOR MRS.  
NATALINA ESTELA VAZ P.O.A HOLDER FOR  
MR. PRAKASH TIMBLO


OWNER'S SIGNATURE

ARCHITECT'S SIGNATURE


AMARO FERNANDES  
ARCHITECT  
CA/2012/57819  
AR/0016/2013

APPROVED FROM ELECTRICAL POINT  
SUBJECT TO CONDITION  
STIPULATED WIDE LETTER  
NO. SDE/SIB/ITECH-10/TW/25-26/976  
dt- 16/02/2026

ASSISTANT ENGINEER (O&M)  
O.O. THE SUB DIVISIONAL ENGINEER  
ELECT. SUB DIV.  
TLECD

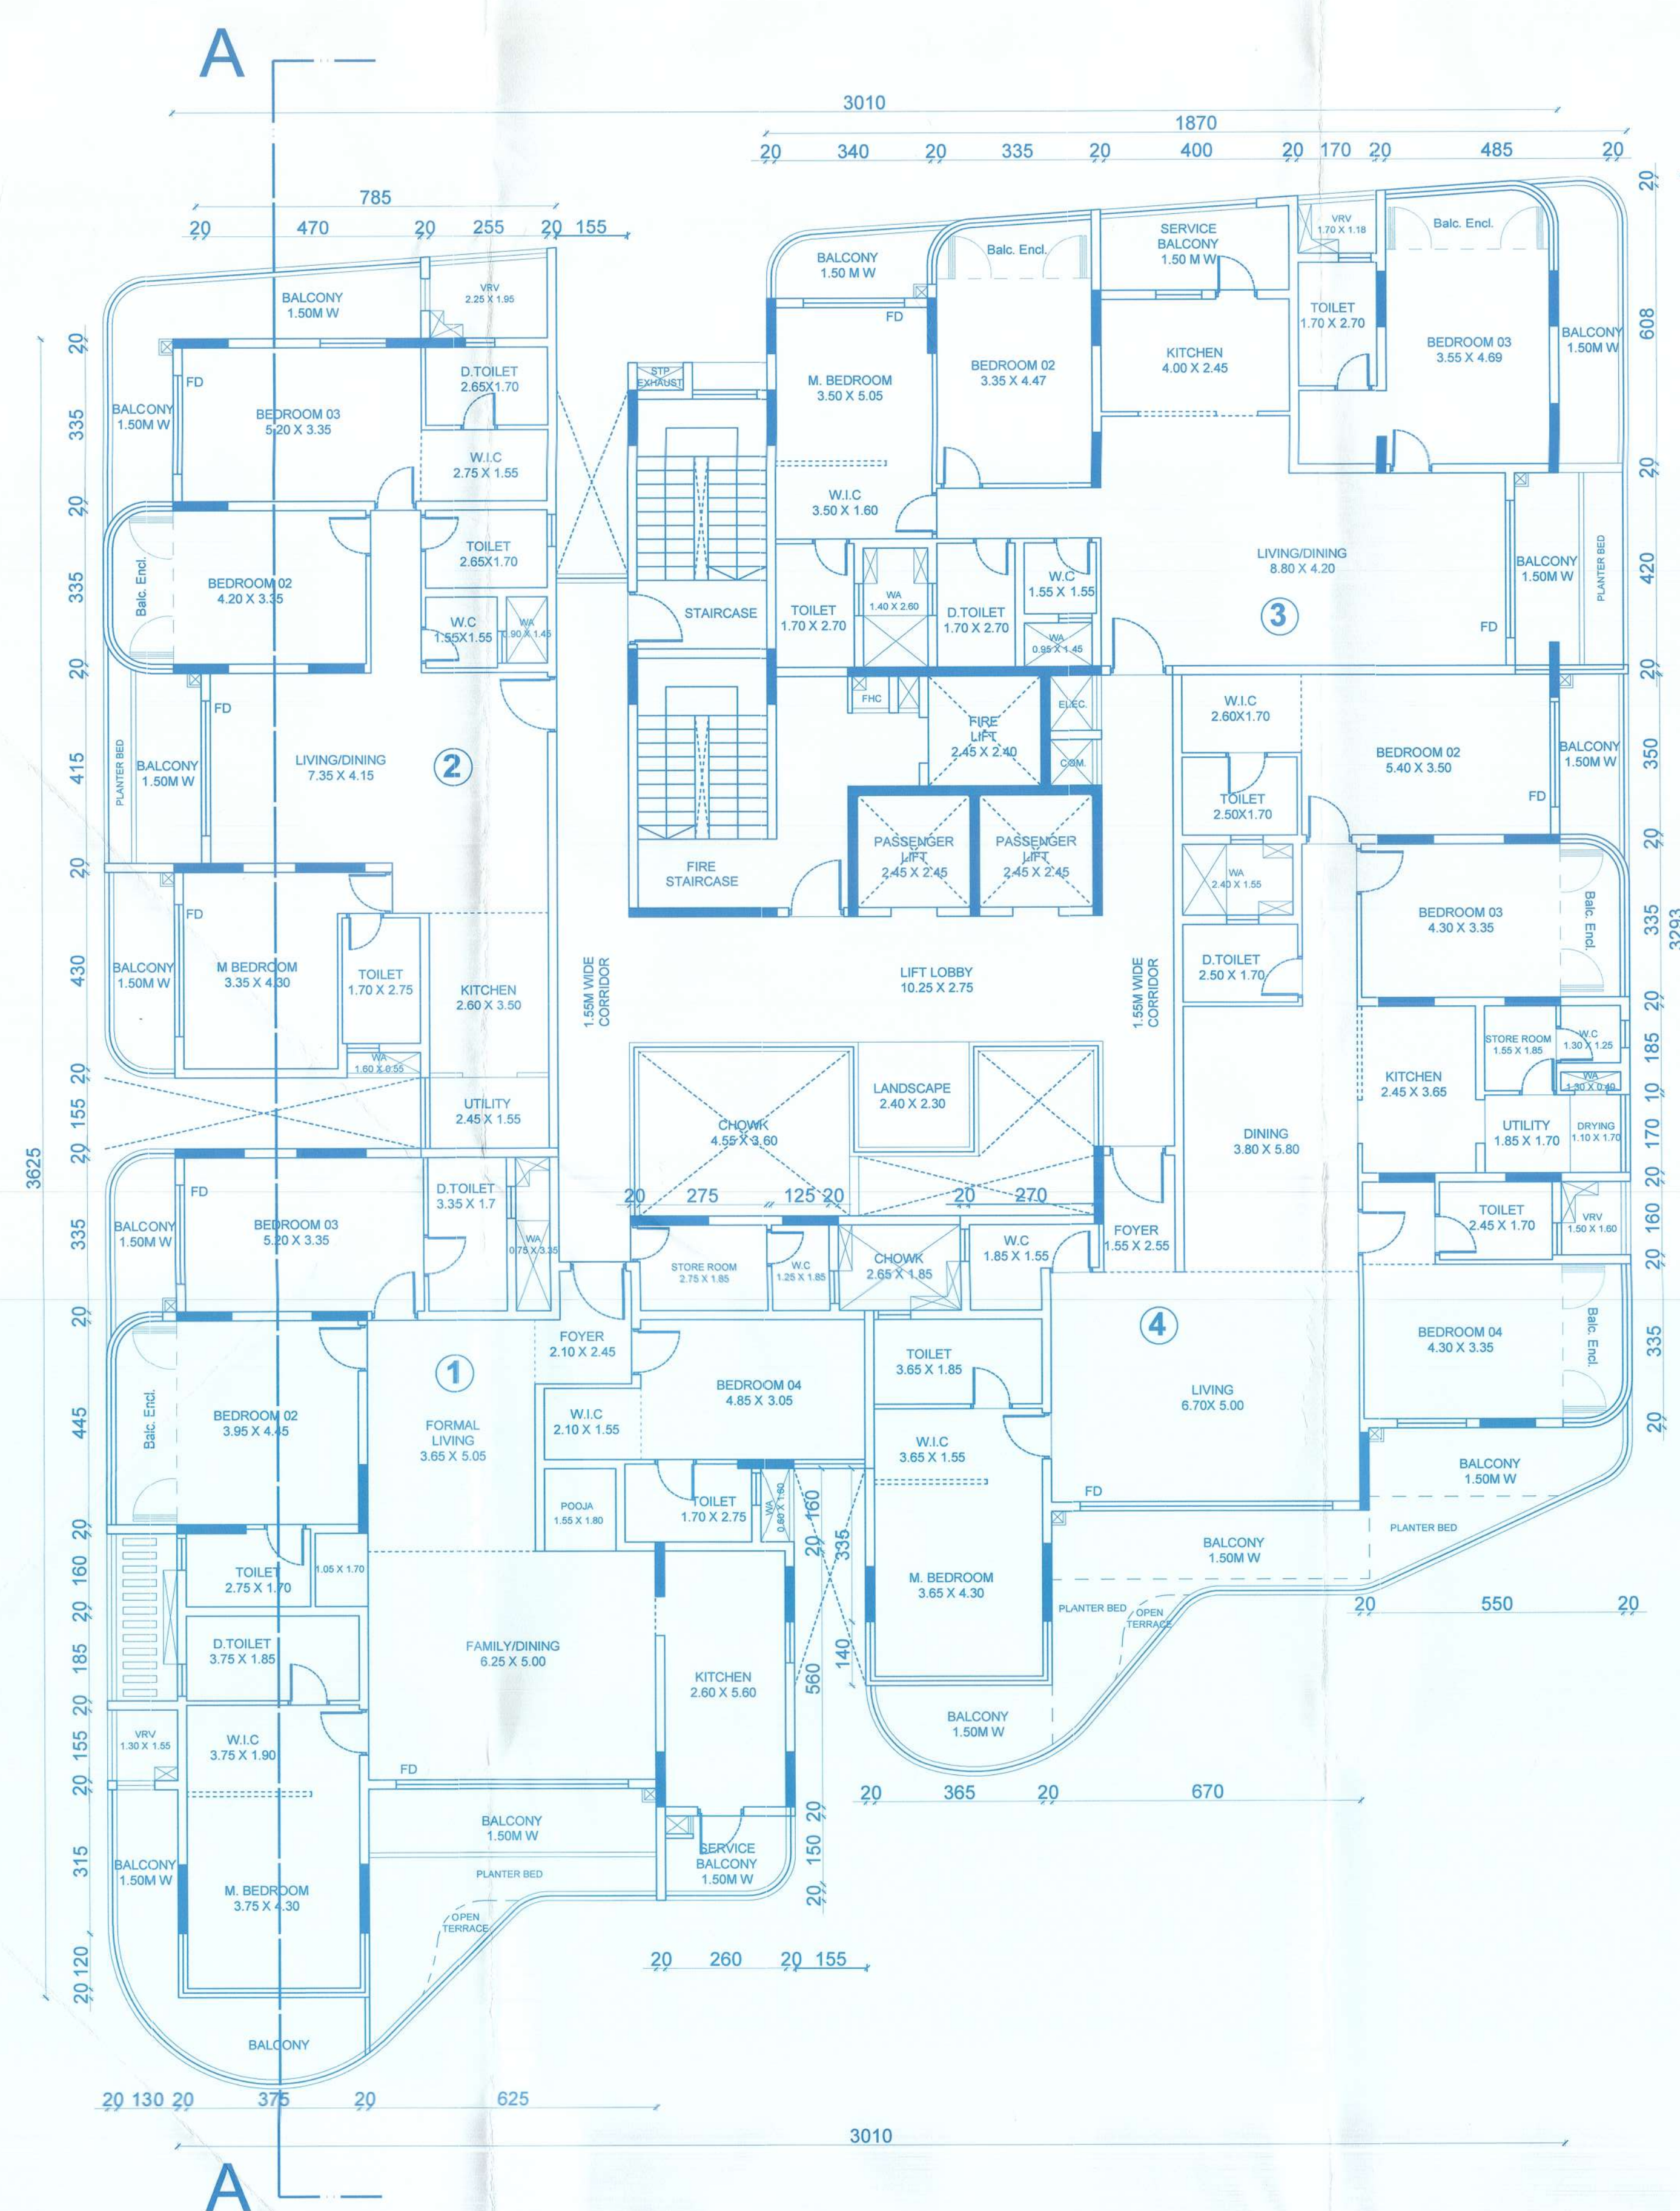

TYPICAL THIRD, FIFTH AND SEVENTH FLOOR  
PLAN (SCALE 1:100)

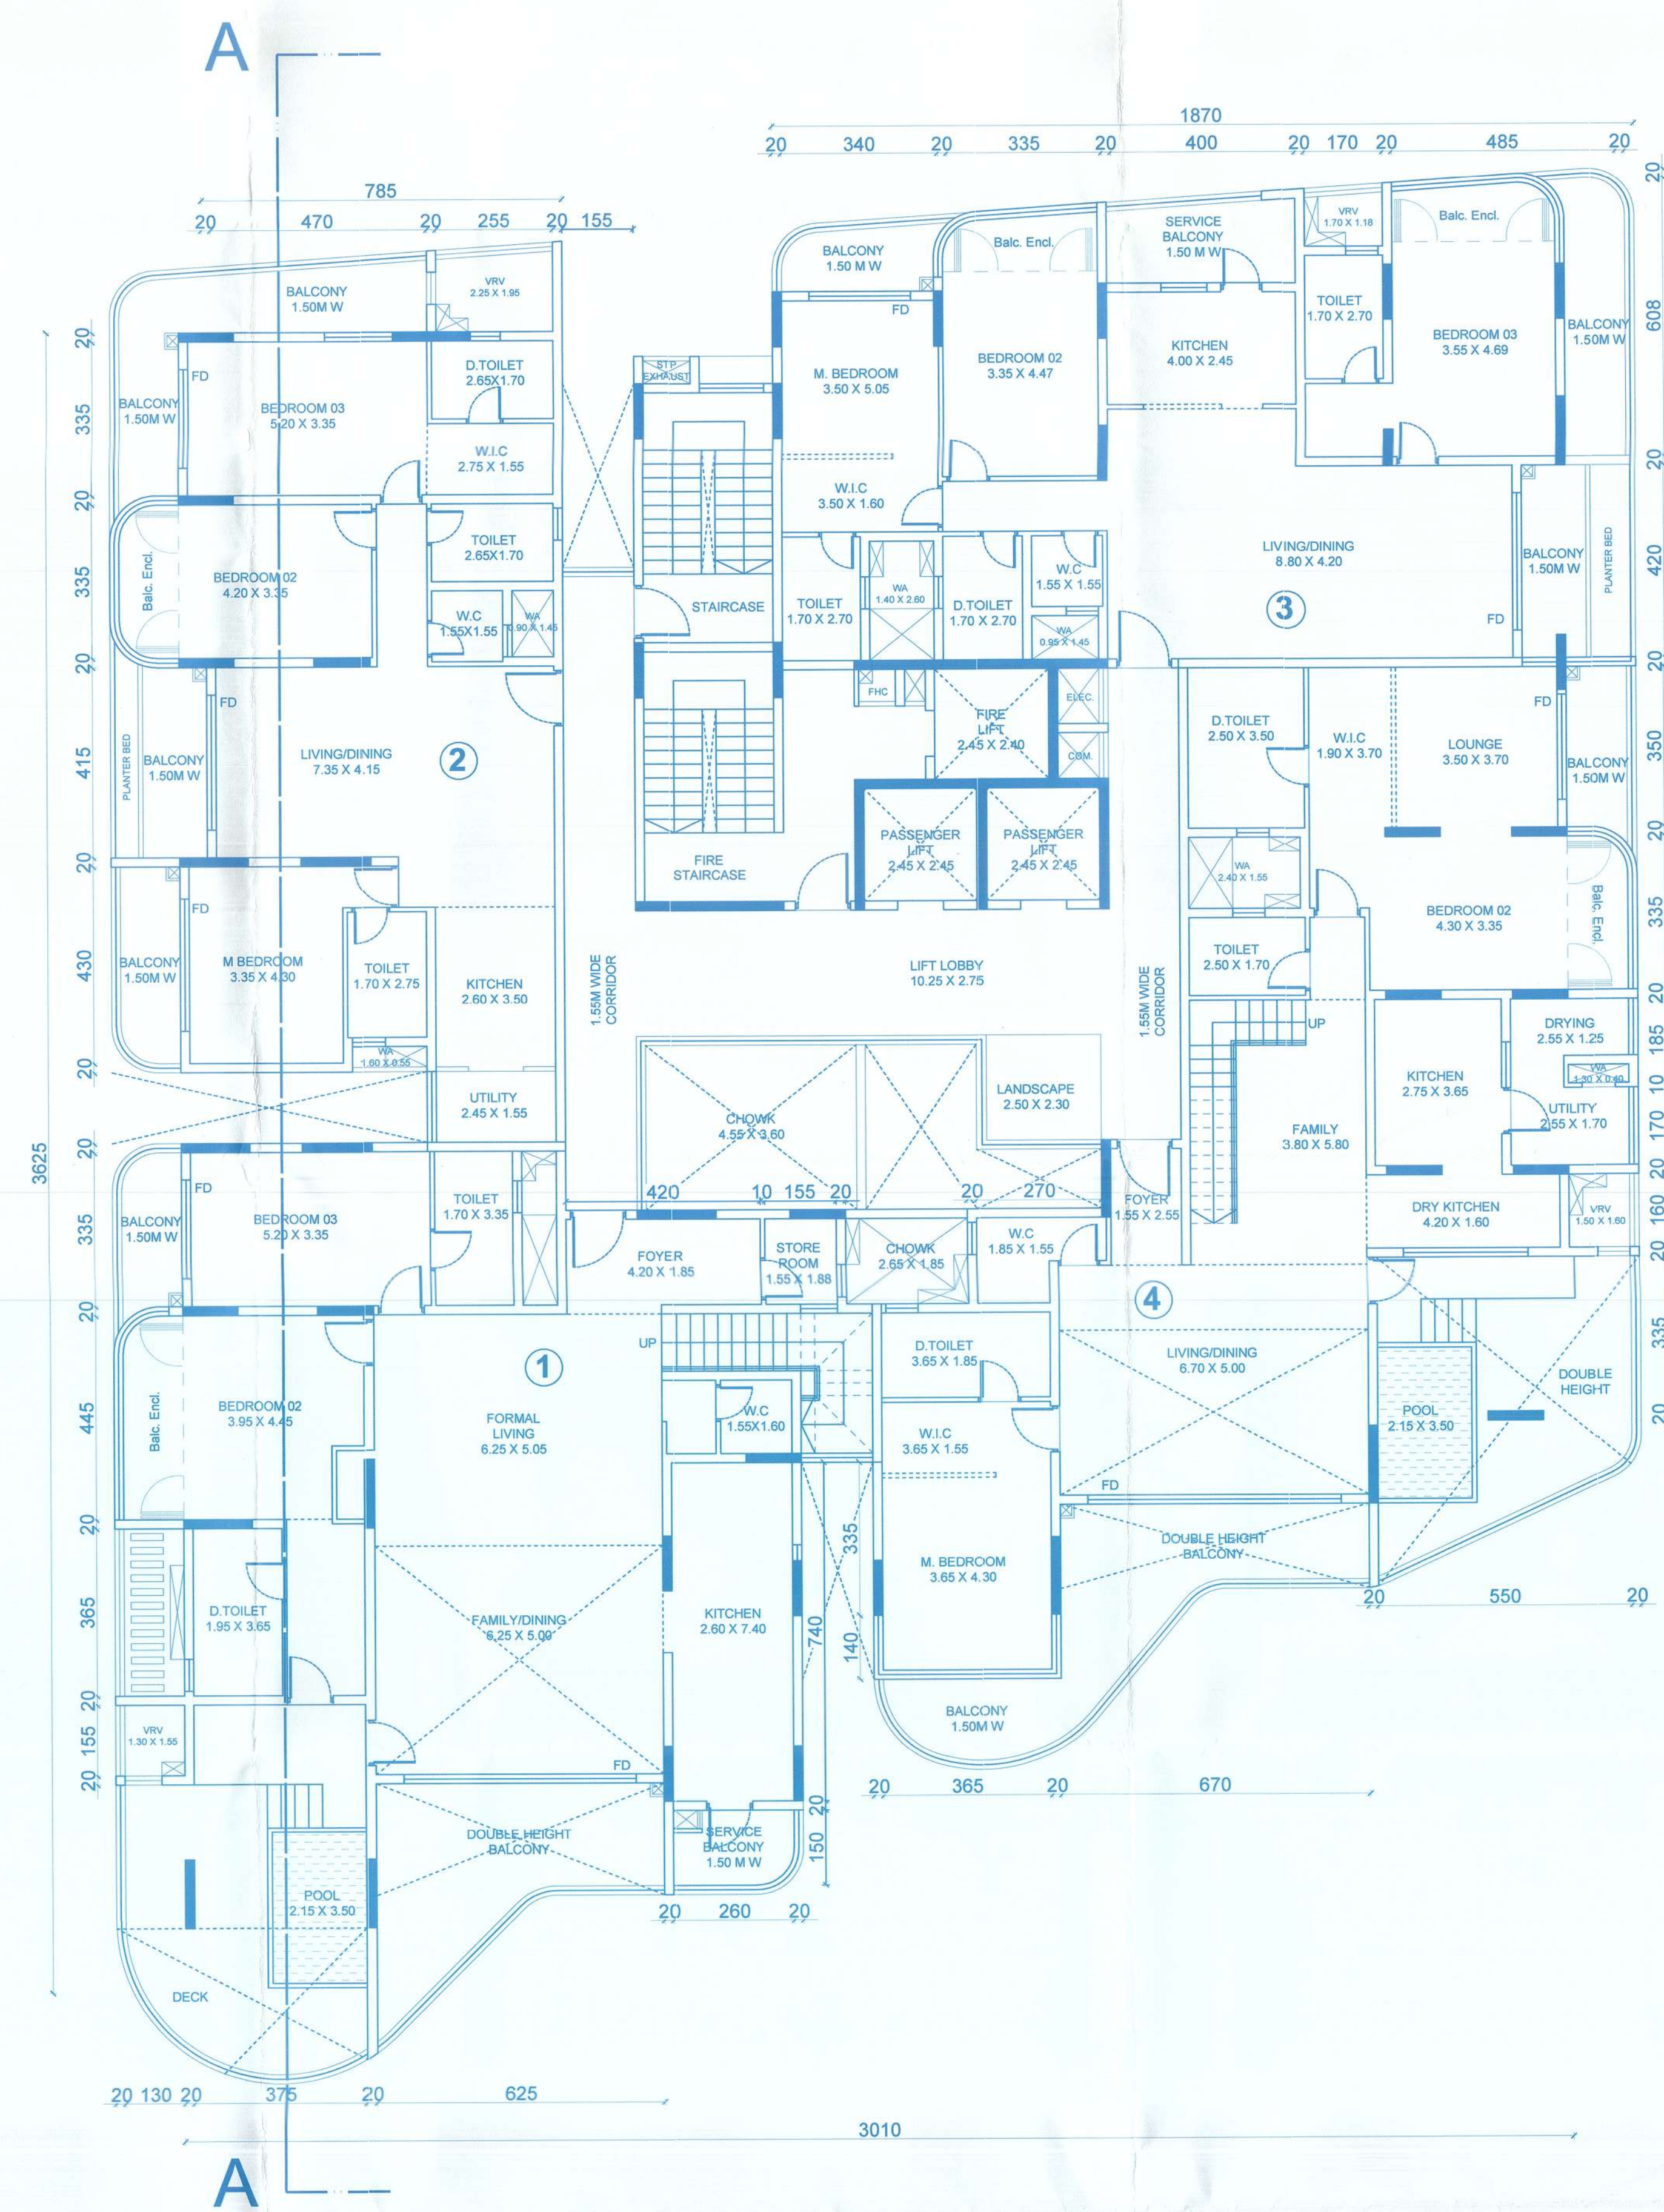


NINTH AND ELEVENTH FLOOR  
PLAN (SCALE 1:100)


Passed and Approved in the  
Meeting held on 16-02-2026  
under resolution No. 2/2026 Subject to  
Conditions as per Presentation  
No. 2/2026  
dt. 16-02-2026

Gaurish P. Prakash  
Secretary  
Village Panchayat Taleigao



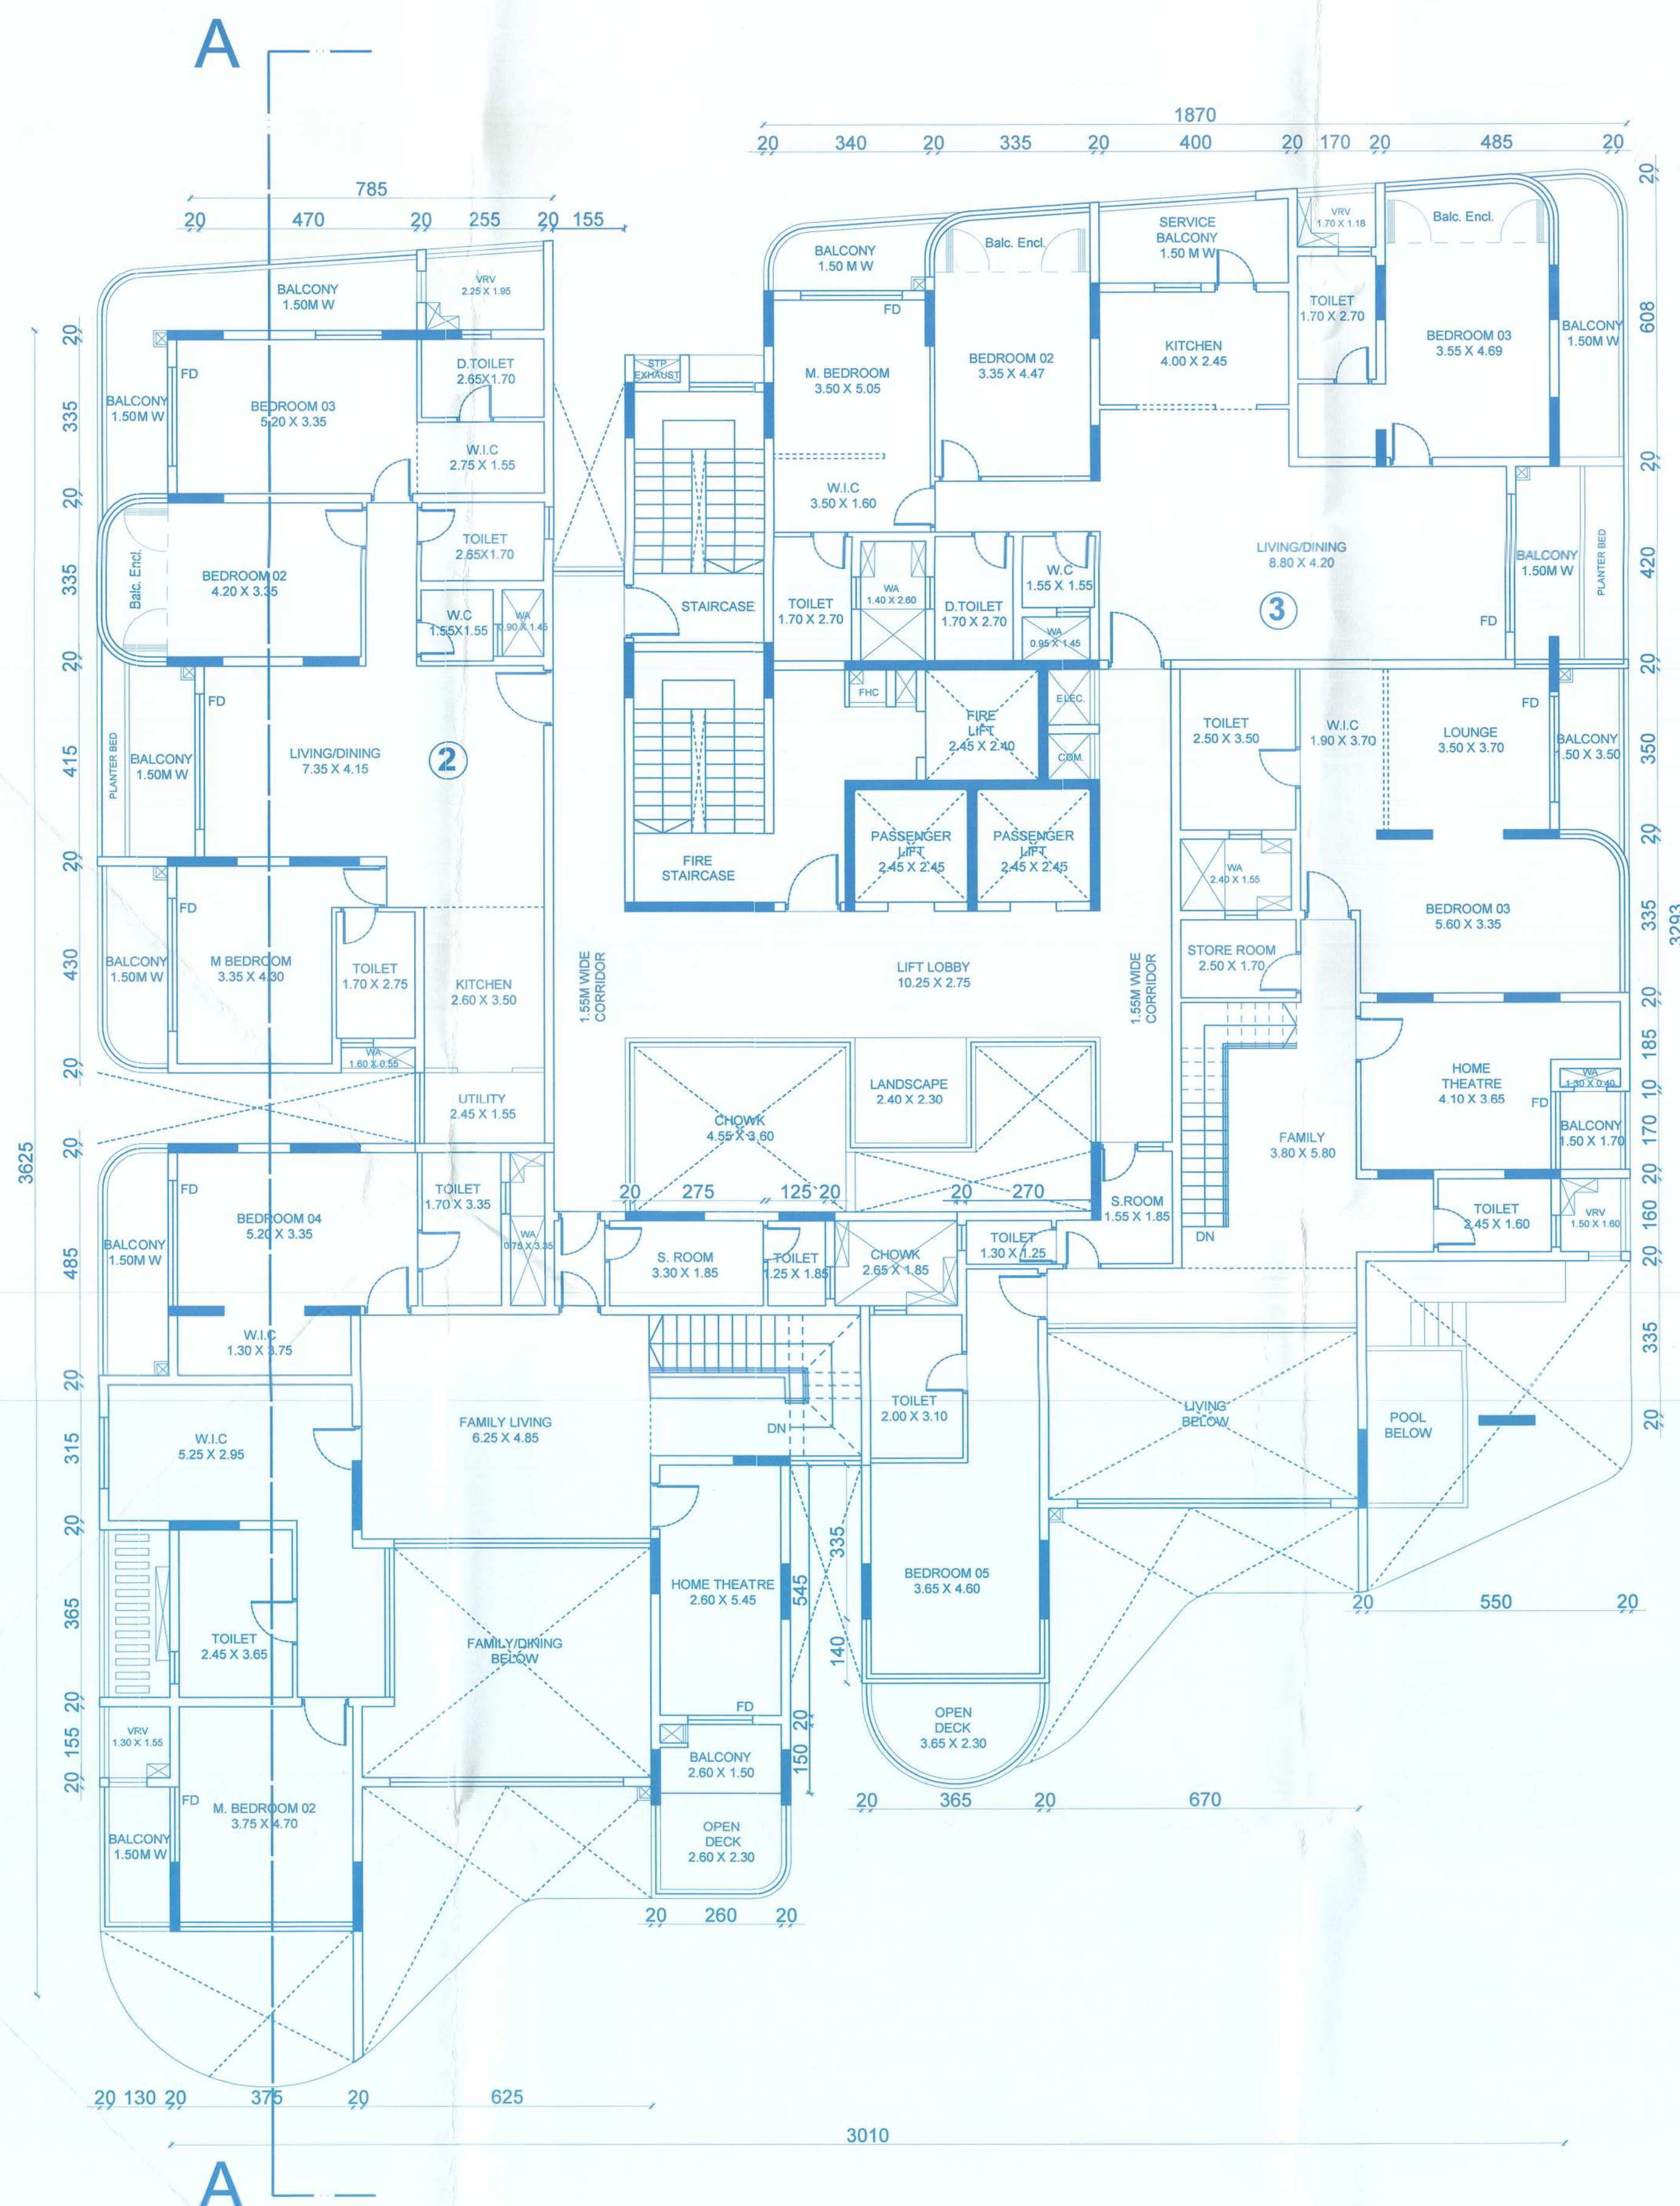

TENTH AND TWELFTH FLOOR PLAN  
(SCALE 1:100)

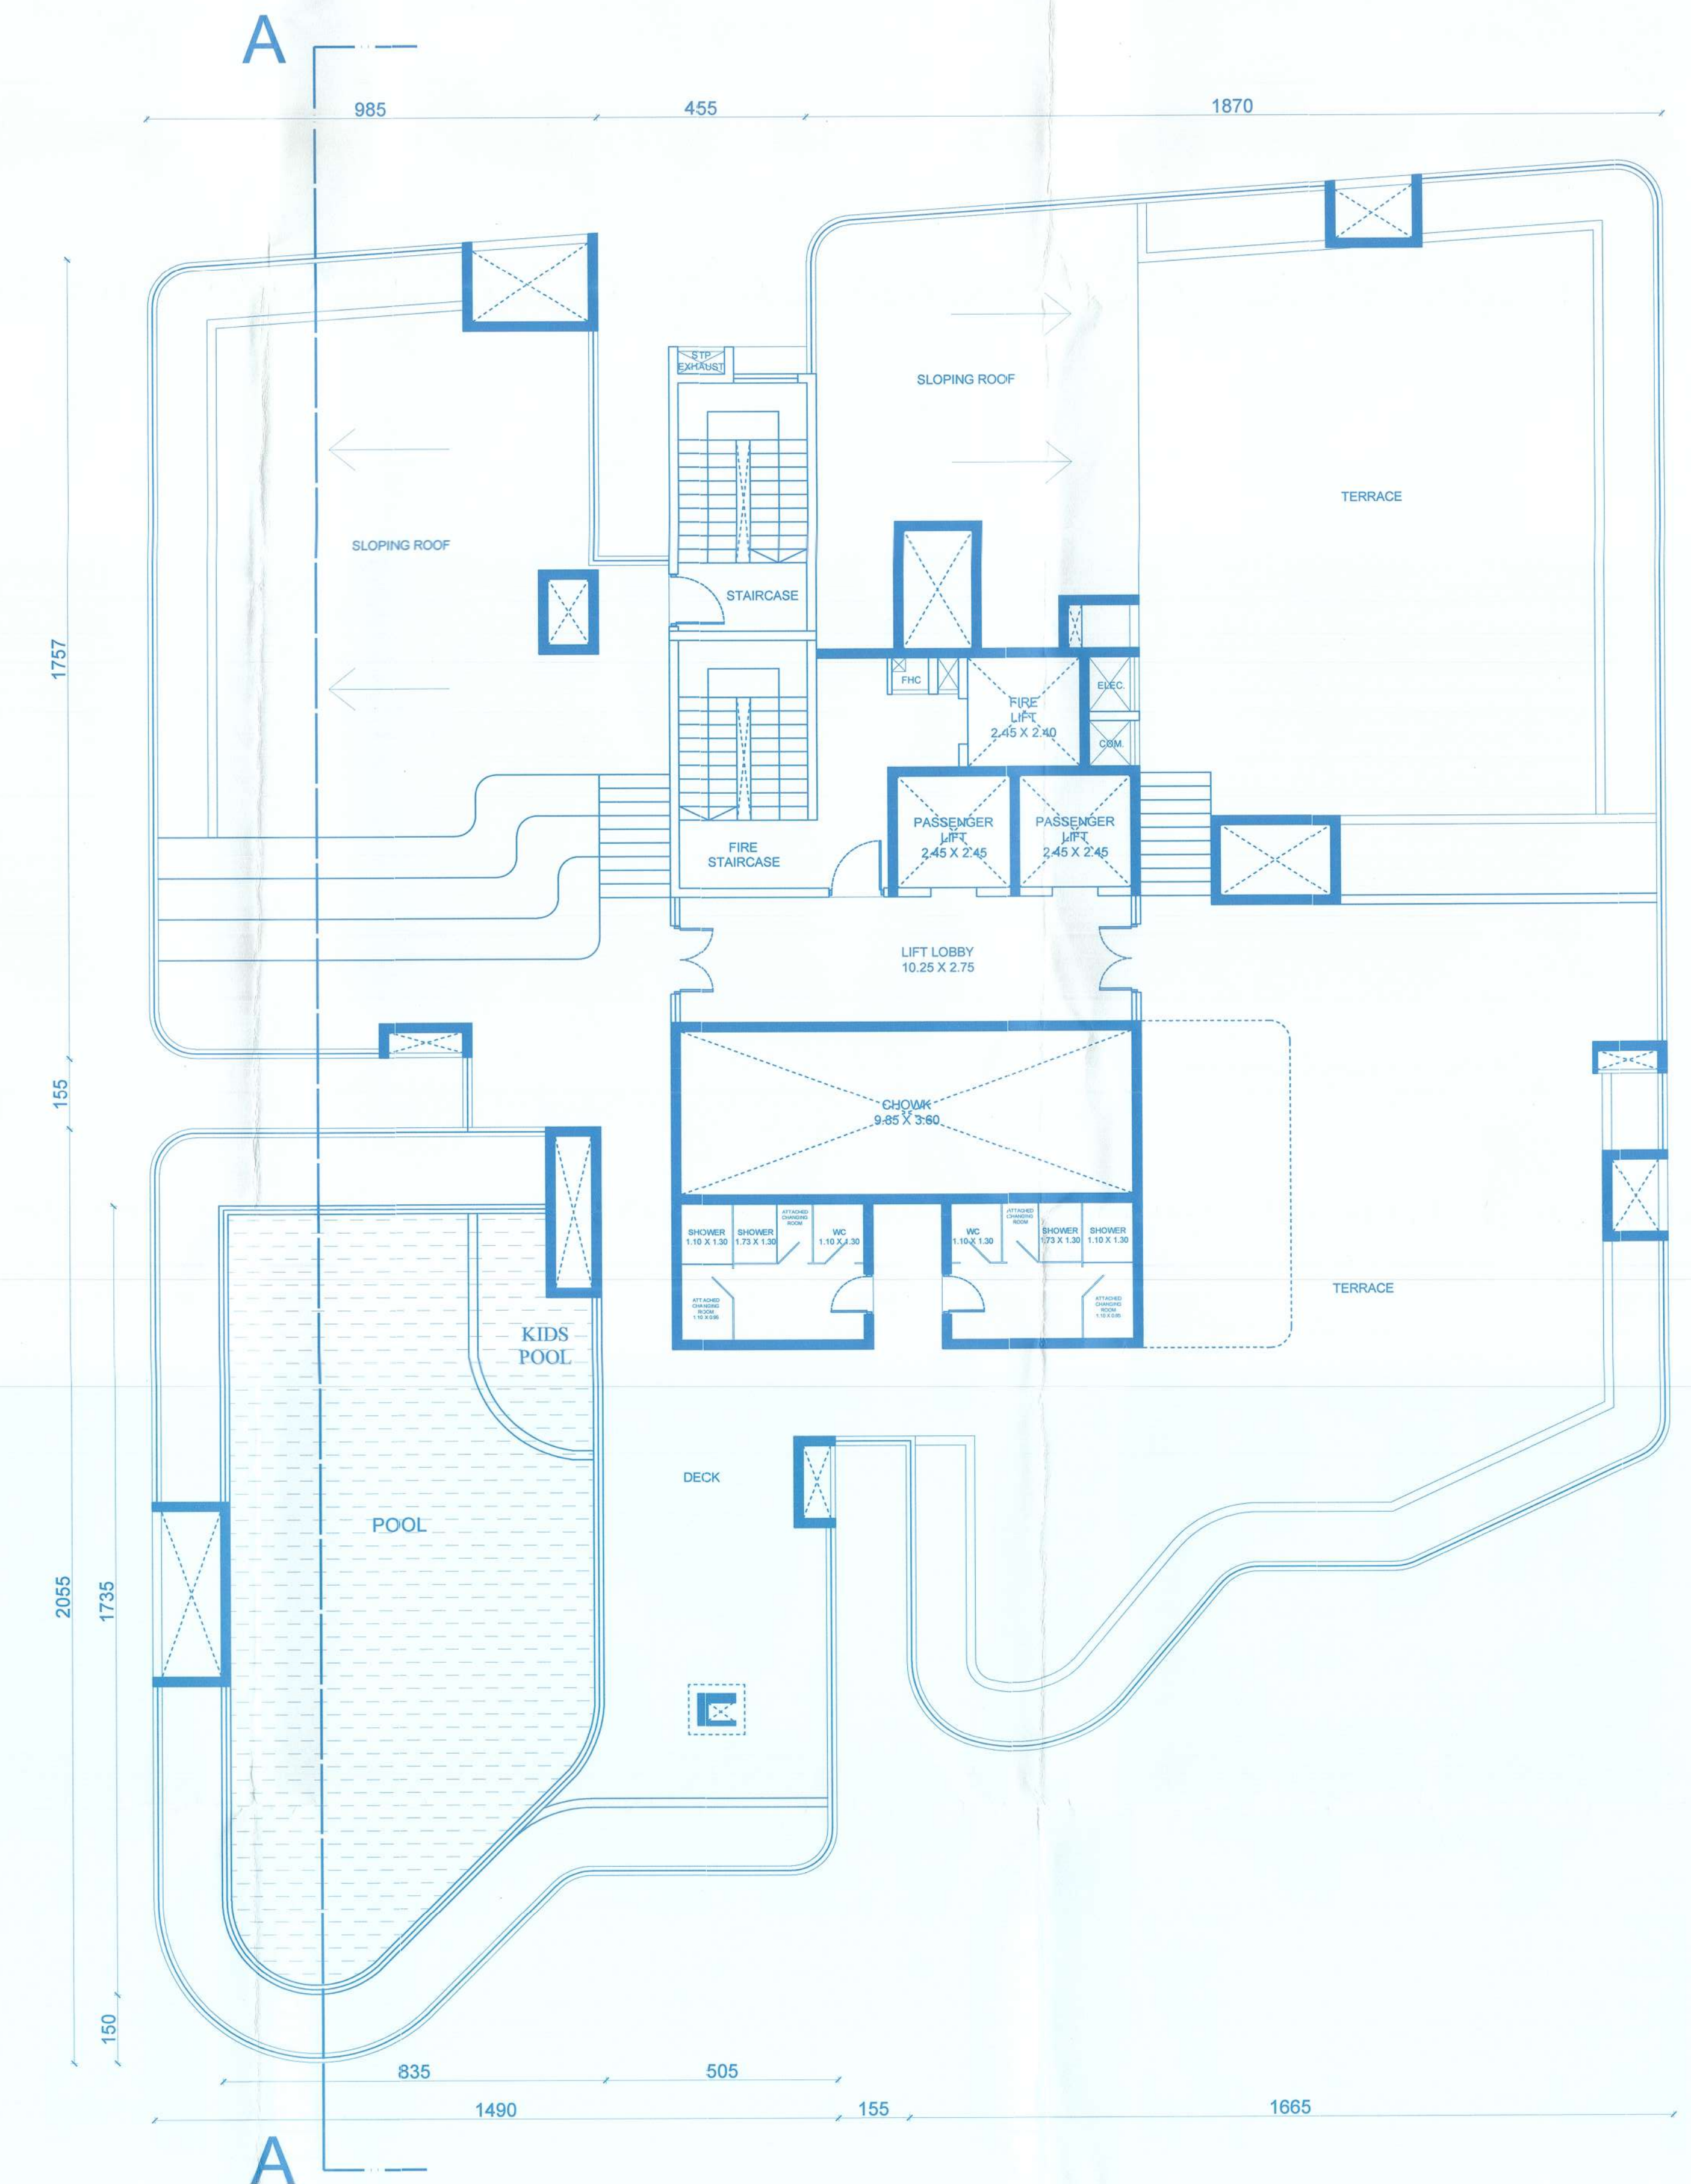

TERRACE FLOOR PLAN (SCALE 1:100)

Passed and Approved in the  
Meeting held on 16-02-2026  
under resolution No. 21/23. Subject to  
Conditions as per Permission  
No. VPT/PLG/CONST./LIC/CA/25.2.6/44.63  
dt. 16-02-2026.

Gaurish P. Panchayat  
Secretary  
Village Panchayat Taleigao

APPROVED FROM PLANNING POINT  
SUBJECT TO CONDITIONS  
VICE ORDER No. NG PDA/160/174/3713/2024  
DATED 05 FEB 2026

MEMBER SECRETARY  
NORTH GOA  
PLANNING & DEV. AUTHORITY  
PANAJI - GOA

|                                     |                  |
|-------------------------------------|------------------|
| CONTENTS: BLDG PLANS & TERRACE PLAN |                  |
| COMREF                              | DATE: 13-12-2025 |
| JOB NO:                             | SCALE:1:100      |
| DWG NO: 5                           | DRAWN BY:        |

PROJECT:

PROPOSED PLANS FOR CONSTRUCTION OF  
RESIDENTIAL BUILDING, COMPOUND WALL &  
SWIMMING POOL IN PROPERTY BEARING PART OF  
SURVEY NO. 266/1-B SITUATED AT TALEIGAO  
VILLAGE, TISWADI TALUKA, GOA FOR FOR MRS.  
NATALINA ESTELA VAZ P.O.A HOLDER FOR  
MR. PRAKASH TIMBLO

OWNER'S SIGNATURE

*[Signature]*

ARCHITECT'S SIGNATURE

*[Signature]*  
A. MARCO FERNANDES  
ARCHITECT  
CA/2012/57819  
AR/0018/2013

APPROVED FROM ELECTRICAL POINT  
SUBJECT TO CONDITION  
STIPULATED VIDE LETTER  
NO. SDE/SP/IN/ECN-10/Taleigao-28/976  
dt. 16/02/2026

ASSISTANT ENGINEER (E&M)  
O.O. THE SUB DIVISIONAL ENGINEER  
ELECT SUB DIVN  
TALEIGAO



|                                                                               |          |
|-------------------------------------------------------------------------------|----------|
| NUMBER OF PARKING REQUIRED ( ONE SPACE FOR EVERY 75 M2 )                      | = 86 NOS |
| NUMBER OF PARKING PROVIDED                                                    | = 89 NOS |
| NUMBER OF PARKING PROVIDED FOR DISABLED PERSON ARE 2 FOR EVERY 25 CAR PARKING |          |
| NUMBER OF PARKING REQUIRED FOR DISABLED PERSON ARE                            | = 8 NOS  |
| NUMBER OF PARKING PROVIDED FOR DISABLED PERSON ARE                            | = 13 NOS |

Passed and Approved in the  
Meeting held on 16-02-2026  
under resolution No. (22) Subject to  
Condition as per Permission  
No. VPT/LCI/CONST./LCI/64/25-  
dt. 27-02-2026

  
Gaurish P. Pathekar  
Secretary  
Village Panchayat Taleigao

APPROVED FROM ELECTRICAL POINT  
~~SUBJECT TO CONDITION~~  
 STIPULATED WIDE LETTER  
 NO. SDE/SIB IV/TECH- 10/14/25-26/1976  
 at 16/10/2026

*[Signature]*

APPROVED FROM ELECTRICAL POINT  
~~SUBJECT TO CONDITION~~  
 STIPULATED WIDE LETTER  
 NO. SDE/SIB IV/TECH-



ELEVATION (SCALE 1:100)

Passed and Approved in the  
Meeting held on 15.02.2026  
under resolution No. 26/2026  
Conditions as per Permission  
No. VPT/CL/CONST./LIC/64/88-26/4463  
dt. 16.02.2026

Gaurish Pankar  
Secretary  
Village Panchayat Taleigao




APPROVED FROM PLANNING POINT  
SUBJECT TO CONDITIONS GIVEN  
VICE ORDER No. NG PDA/HQ/19/3713/2026  
DATED 05 FEB 2026

MEMBER SECRETARY  
NORTH GOA  
PLANNING & DEV. AUTHORITY  
PANAJI - GOA

MARCO FERNANDES  
ARCHITECT  
CA/2012/57819  
APR/0016/2013

APPROVED FROM ELECTRICAL POINT  
SUBJECT TO CONDITION  
TIPULATED VIDE LETTER  
NO. SDES/INTECH-10/174 dt. 16/02/2026

ASSISTANT ENGINEER, JONES  
O.D. THE SUB DIVISIONAL ENGINEER  
ELECT SUB DIVY  
TALEIGAO

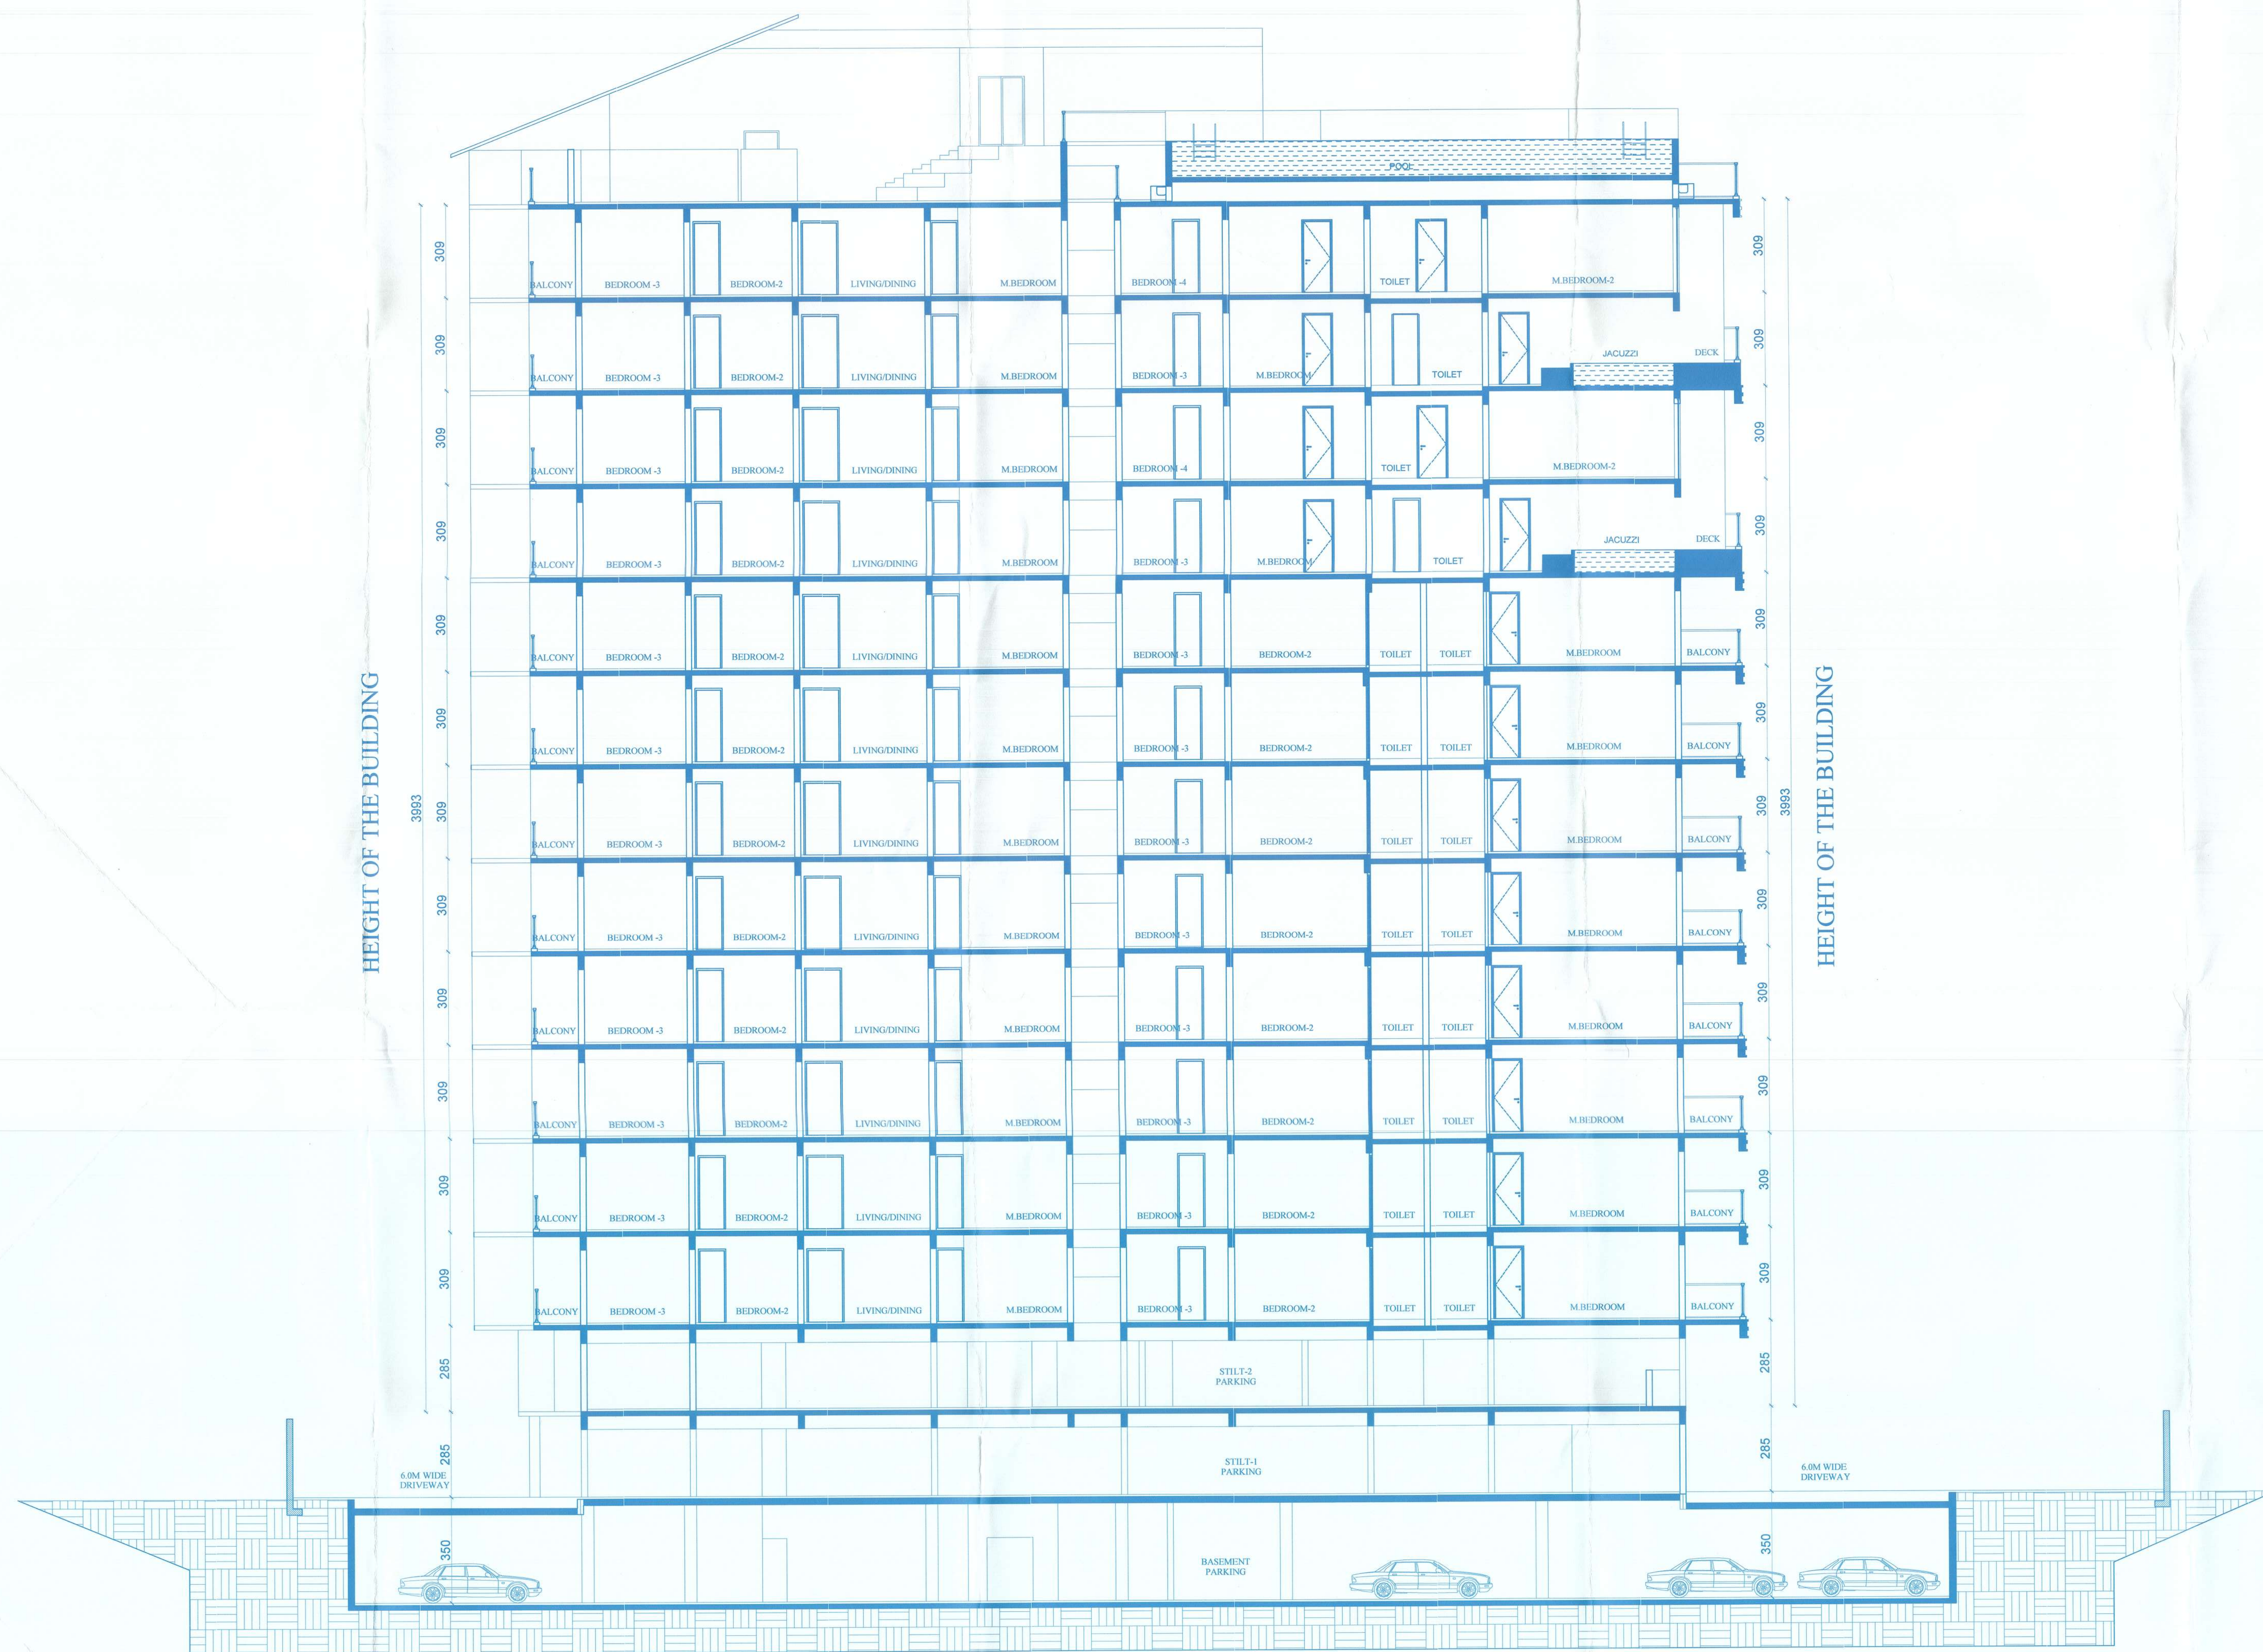

SECTION AA' (SCALE 1:100)

Passed and Approved in the  
Meeting held on 16.02.2026  
under resolution No. 24/2026 Subject to  
Conditions as per Permission  
No. 177/2026/160/175/37/13/2026  
of 16.02.2026  
Gaurish Phadnis  
Secretary  
Village Panchayat Taleigao

APPROVED FROM PLANNING POINT  
SUBJECT TO CONDITIONS GIVEN  
VICE ORDER No. NG PDA/160/175/37/13/2026  
DATED 05 FEB 2026  
MEMBER SECRETARY  
NORTH GOA  
PLANNING & DEV. AUTHORITY  
PANAJI - GOA

APPROVED FROM ELECTRICAL POINT  
SUBJECT TO CONDITIONS GIVEN  
VICE ORDER No. NG PDA/160/175/37/13/2026  
DATED 05 FEB 2026  
MEMBER SECRETARY  
NORTH GOA  
PLANNING & DEV. AUTHORITY  
PANAJI - GOA

APPROVED FROM ELECTRICAL POINT  
SUBJECT TO CONDITIONS GIVEN  
VICE ORDER No. NG PDA/160/175/37/13/2026  
DATED 05 FEB 2026  
MEMBER SECRETARY  
NORTH GOA  
PLANNING & DEV. AUTHORITY  
PANAJI - GOA

CONTENTS: BLDG PLANS & TERRACE PLAN


|           |                  |
|-----------|------------------|
| COMREF    | DATE: 13-12-2025 |
| JOB NO:   | SCALE:1:100      |
| DWG NO: 7 | DRAWN BY:        |

PROJECT:


PROPOSED PLANS FOR CONSTRUCTION OF  
RESIDENTIAL BUILDING, COMPOUND WALL &  
SWIMMING POOL IN PROPERTY BEARING PART OF  
SURVEY NO. 266/1-B SITUATED AT TALEIGAO  
VILLAGE, TISWADI TALUKA, GOA FOR FOR MRS.  
NATALINA ESTELA VAZ P.O.A HOLDER FOR  
MR. PRAKASH TIMBLO

OWNER'S SIGNATURE

ARCHITECT'S SIGNATURE

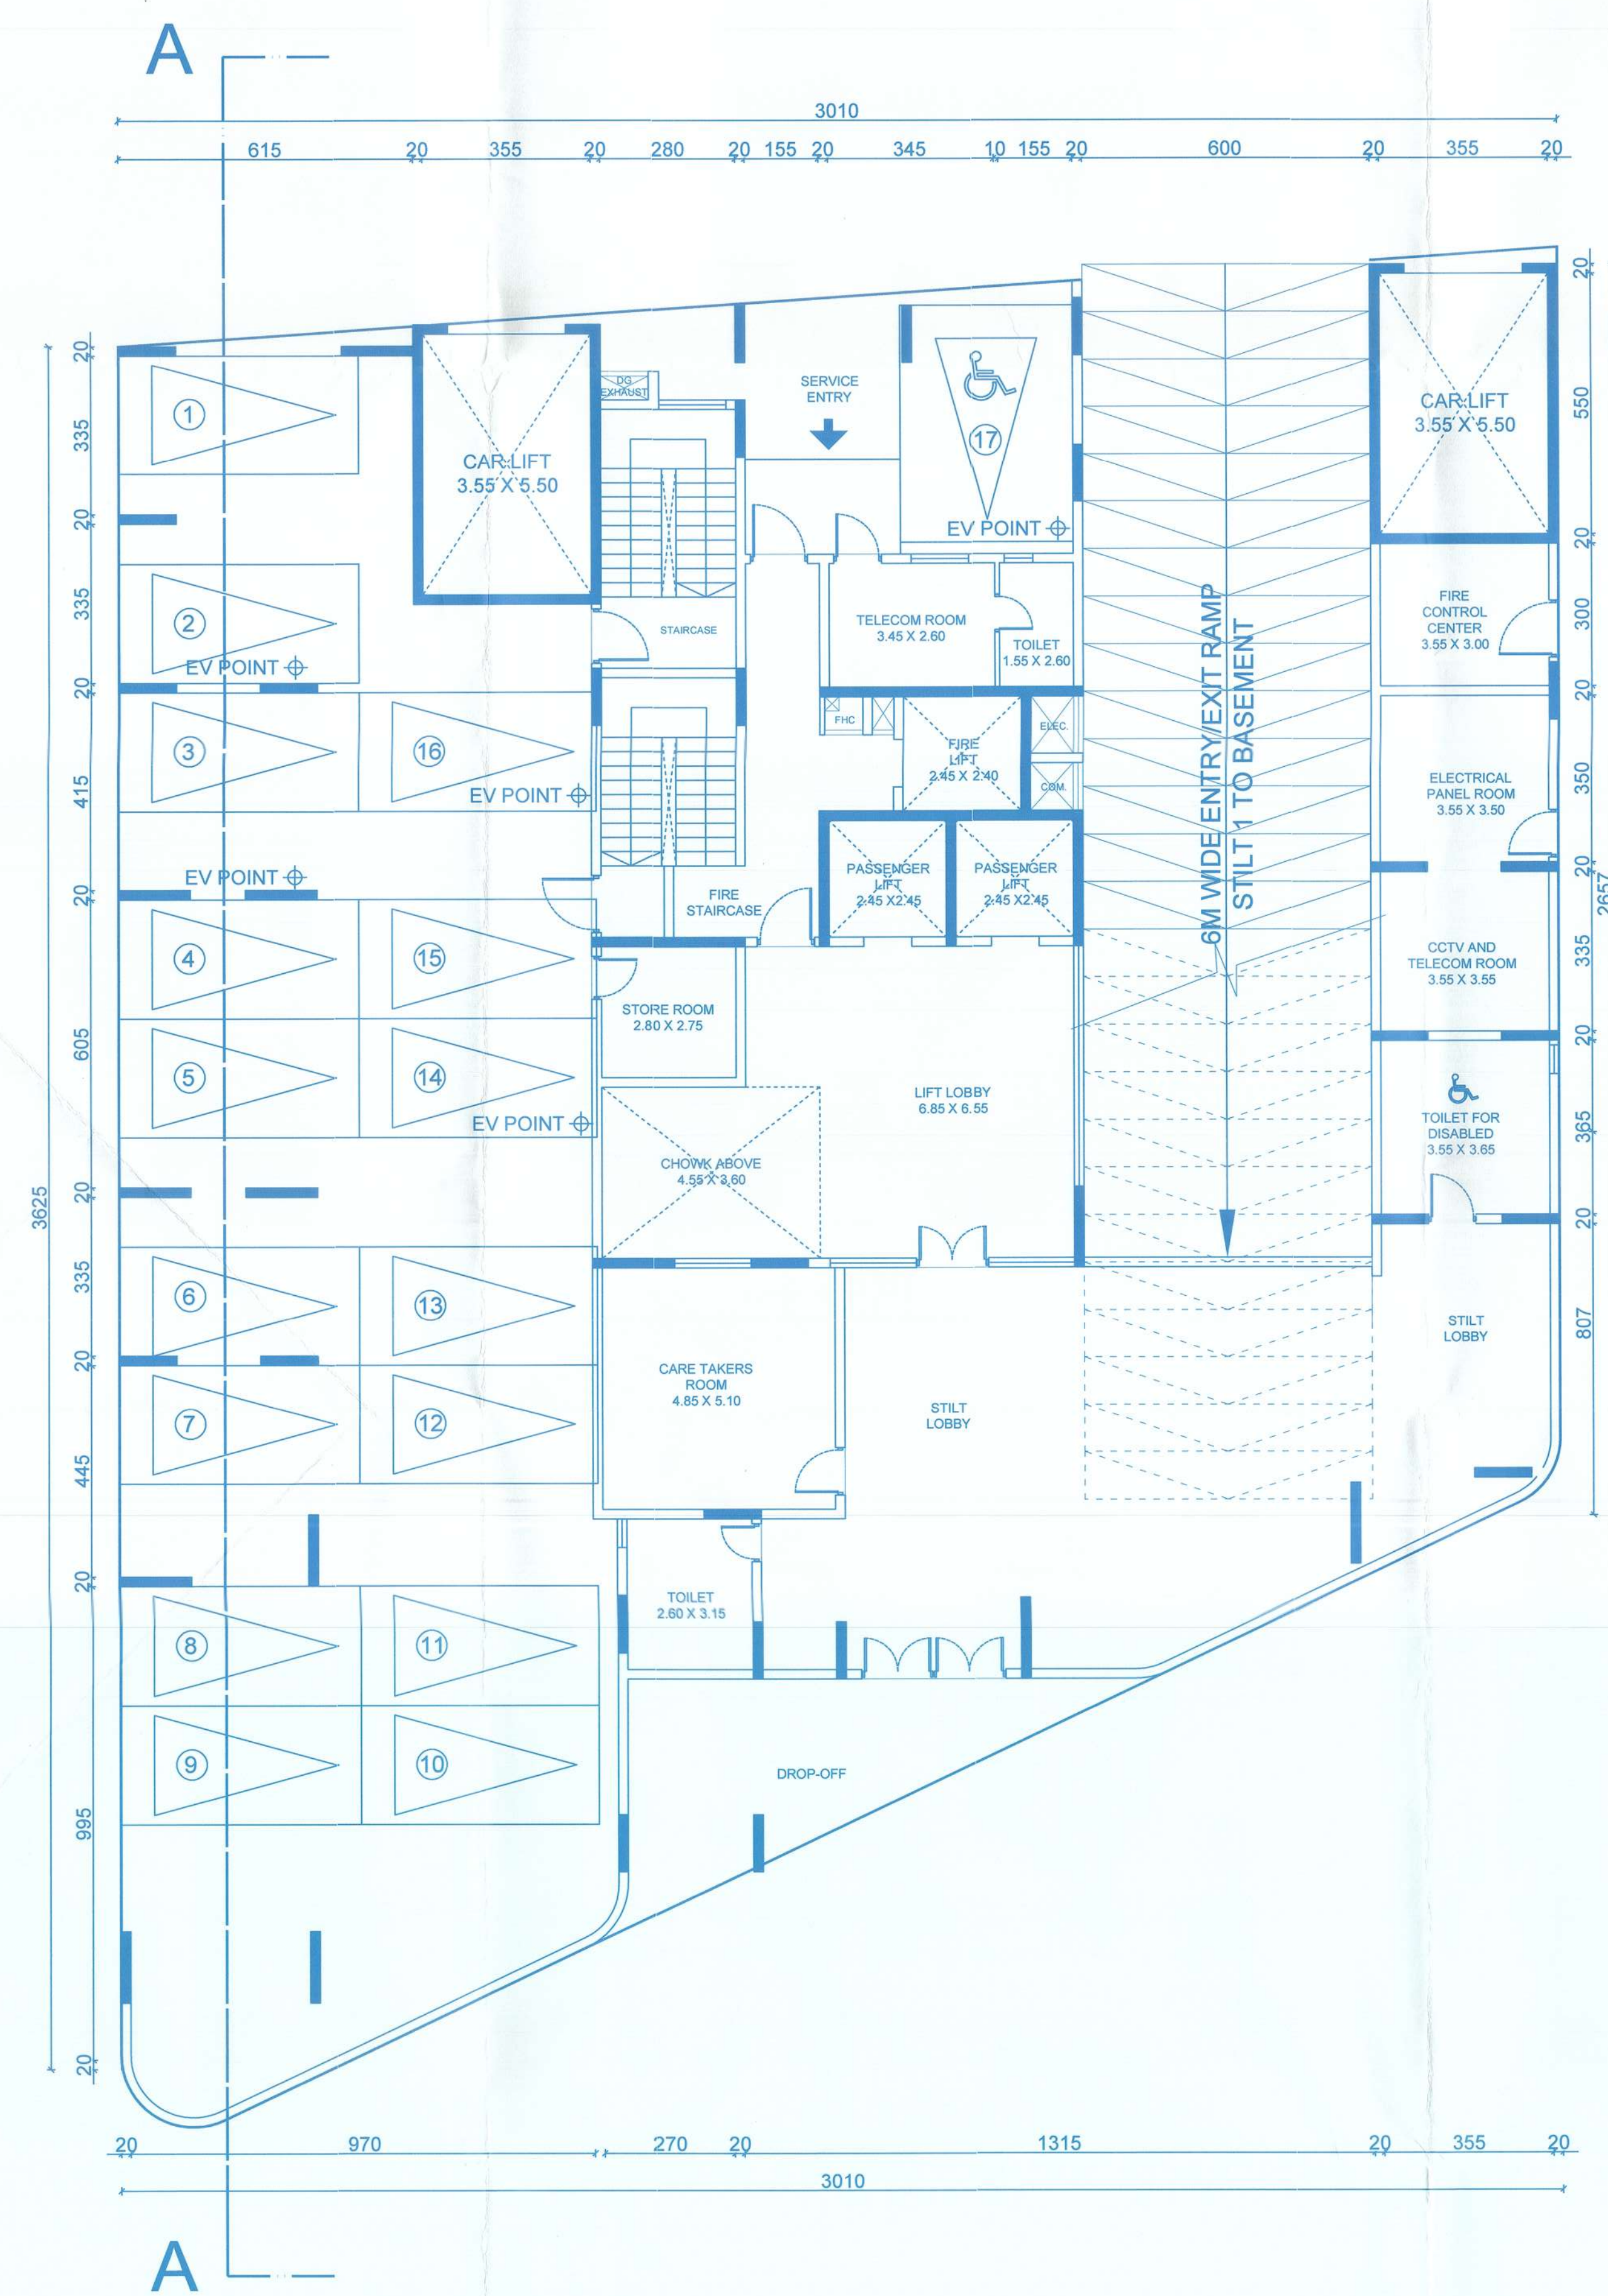

STILT - 1 FLOOR PLAN (SCALE 1:100)

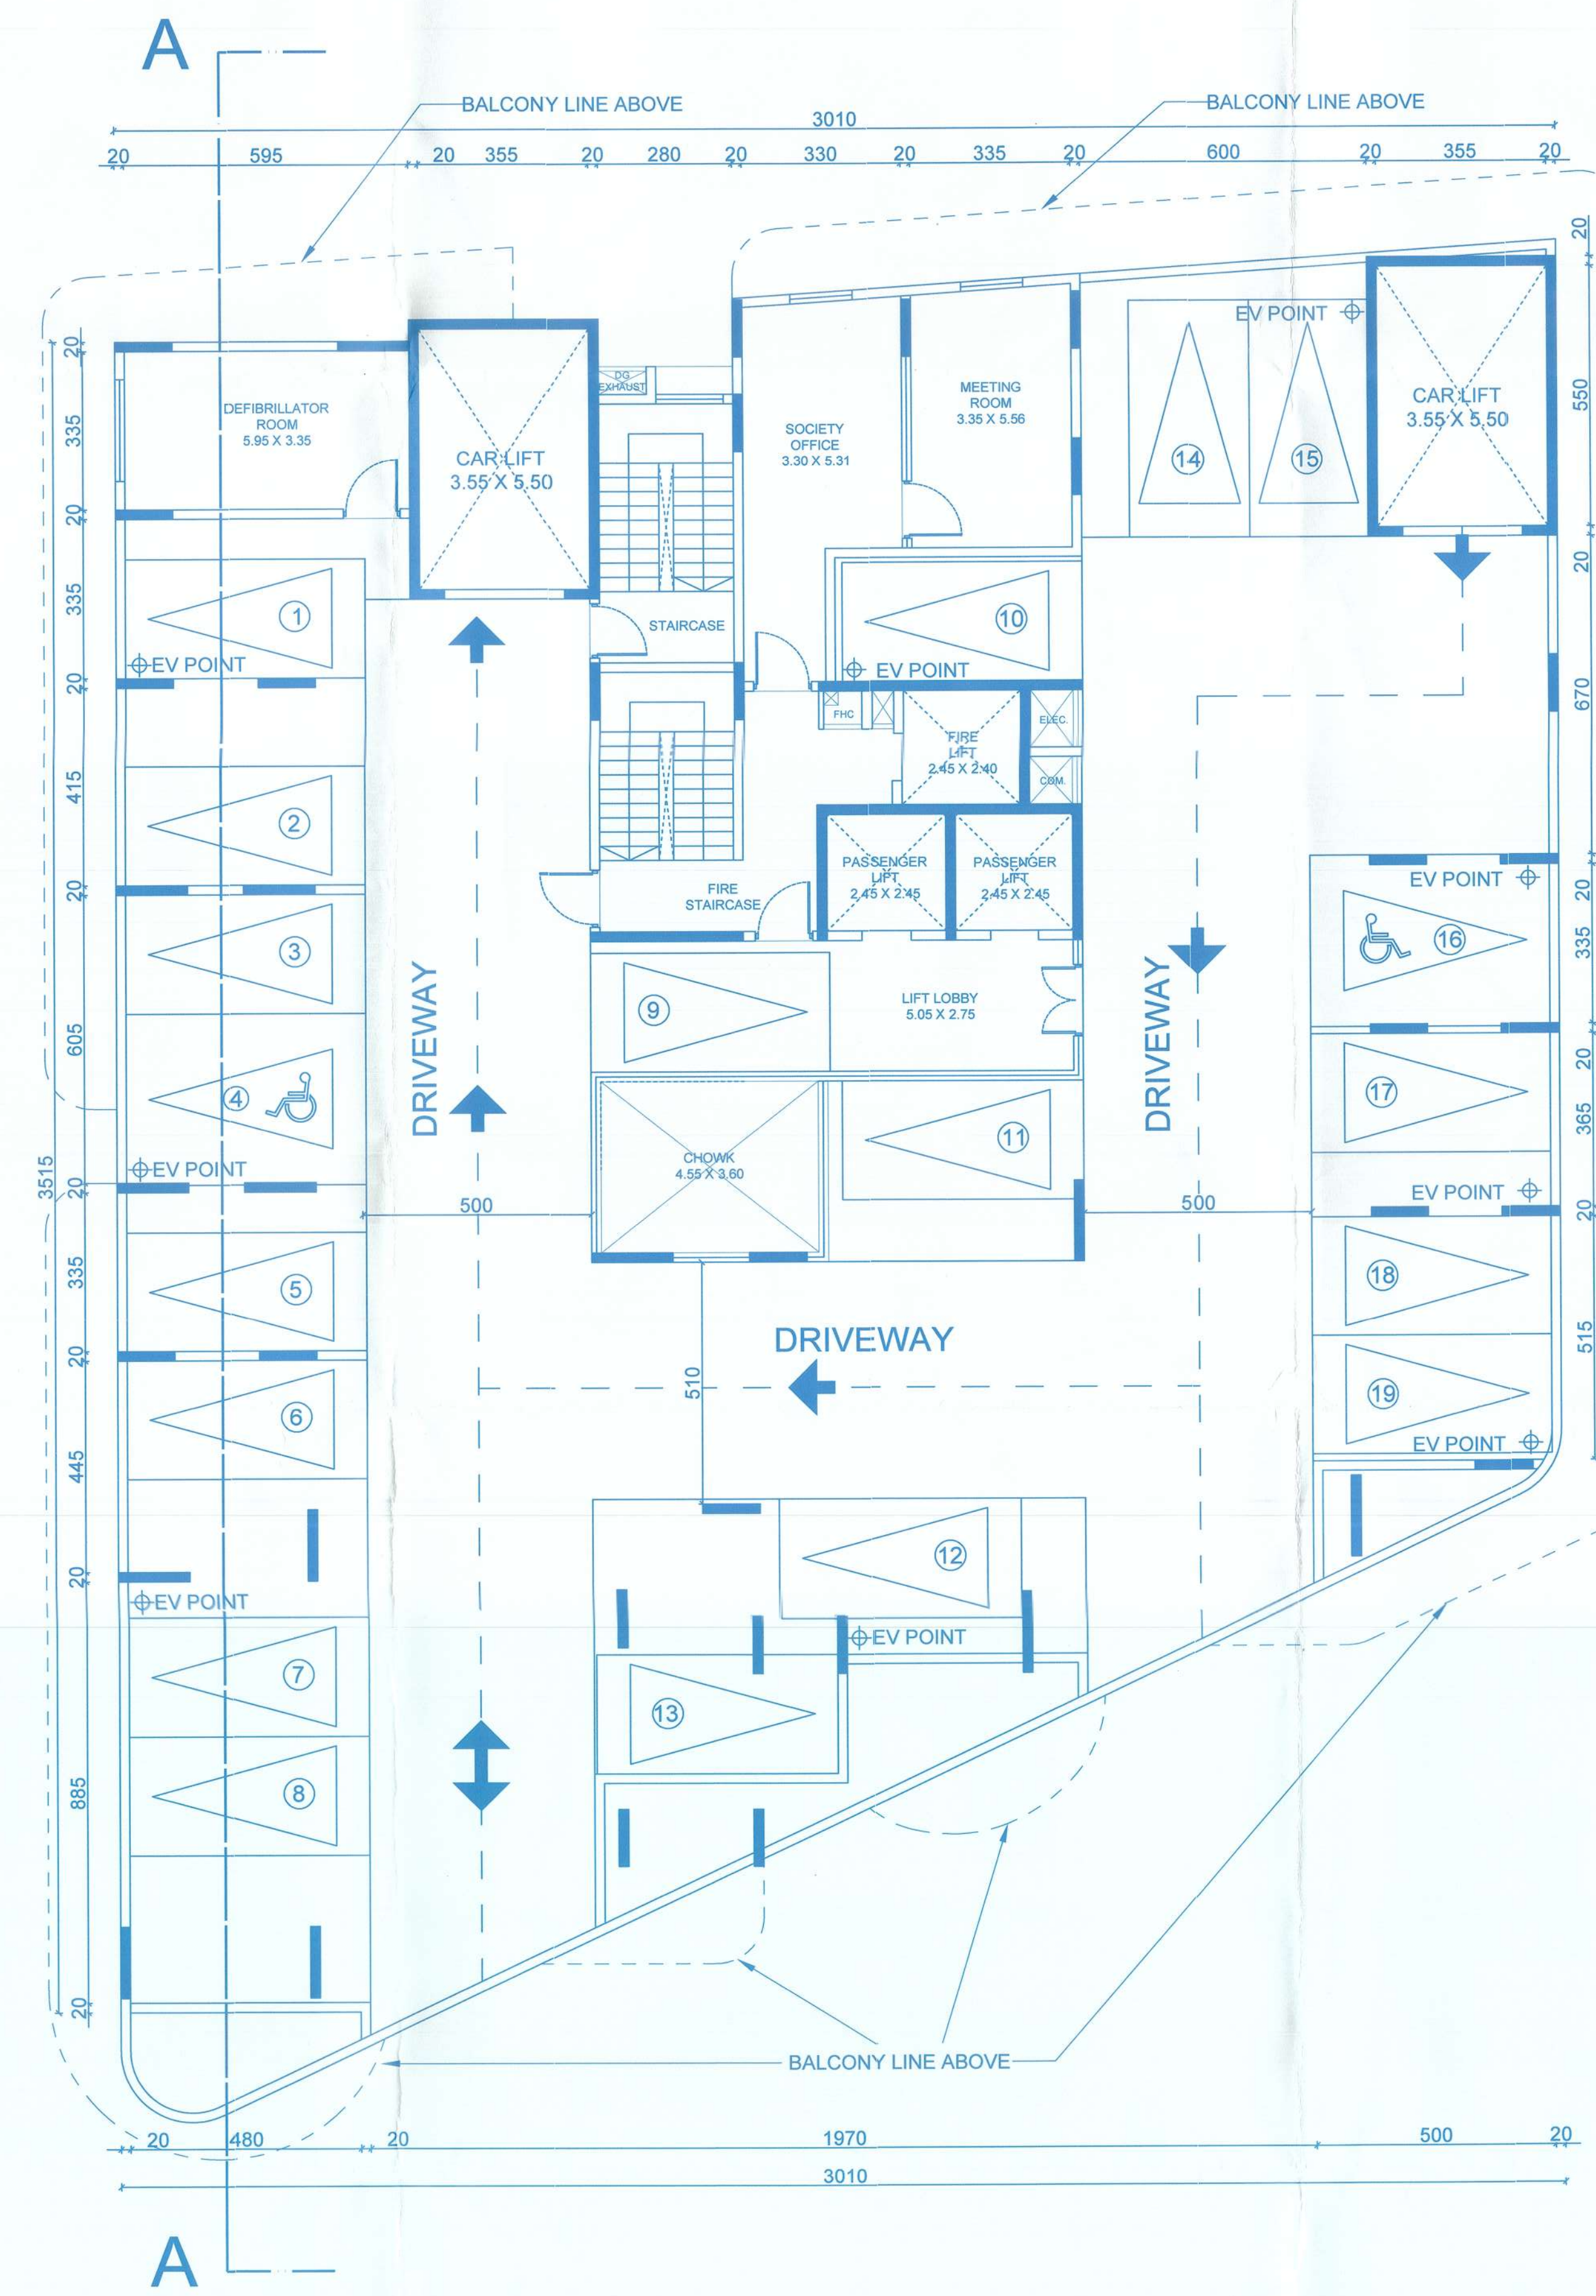

STILT - 2 FLOOR PLAN (SCALE 1:100)

Passed and Approved in the  
Meeting held on 16/02/2024  
under resolution No. 262/2024. Subject to  
Conditions as per Permission  
No. 16/02/2024/16/02/2024  
Gaurish Talwar  
Secretary  
Village Panchayat Taleigao



APPROVED FROM PLANNING POINT  
SUBJECT TO CONDITIONS GIVEN  
VICE ORDER No. NG PM/160/1724/3113/2024  
DATED 05 FEB 2025  
MEMBER SECRETARY  
NORTH GOA  
PLANNING & DEV. AUTHORITY  
PANAJI - GOA

CONTENTS: BLDG PLANS & TERRACE PLAN

COMREF DATE: 13-12-2025  
JOB NO: SCALE:1:100  
DWG NO: 2 DRAWN BY:

PROJECT:

PROPOSED PLANS FOR CONSTRUCTION OF  
RESIDENTIAL BUILDING, COMPOUND WALL &  
SWIMMING POOL IN PROPERTY BEARING PART OF  
SURVEY NO. 266/1-B SITUATED AT TALEIGAO  
VILLAGE, TISWADI TALUKA, GOA FOR FOR MRS.  
NATALINA ESTELA VAZ P.O.A HOLDER FOR  
MR. PRAKASH TIMBLO

OWNER'S SIGNATURE

ARCHITECT'S SIGNATURE

APPROVED FROM ELECTRICAL POINT  
SUBJECT TO CONDITIONS GIVEN  
VICE ORDER No. NG PM/160/1724/3113/2024  
DATED 05 FEB 2025  
MEMBER SECRETARY  
NORTH GOA  
PLANNING & DEV. AUTHORITY  
PANAJI - GOA

APPROVED FROM ELECTRICAL POINT  
SUBJECT TO CONDITIONS GIVEN  
VICE ORDER No. NG PM/160/1724/3113/2024  
DATED 05 FEB 2025  
MEMBER SECRETARY  
NORTH GOA  
PLANNING & DEV. AUTHORITY  
PANAJI - GOA