




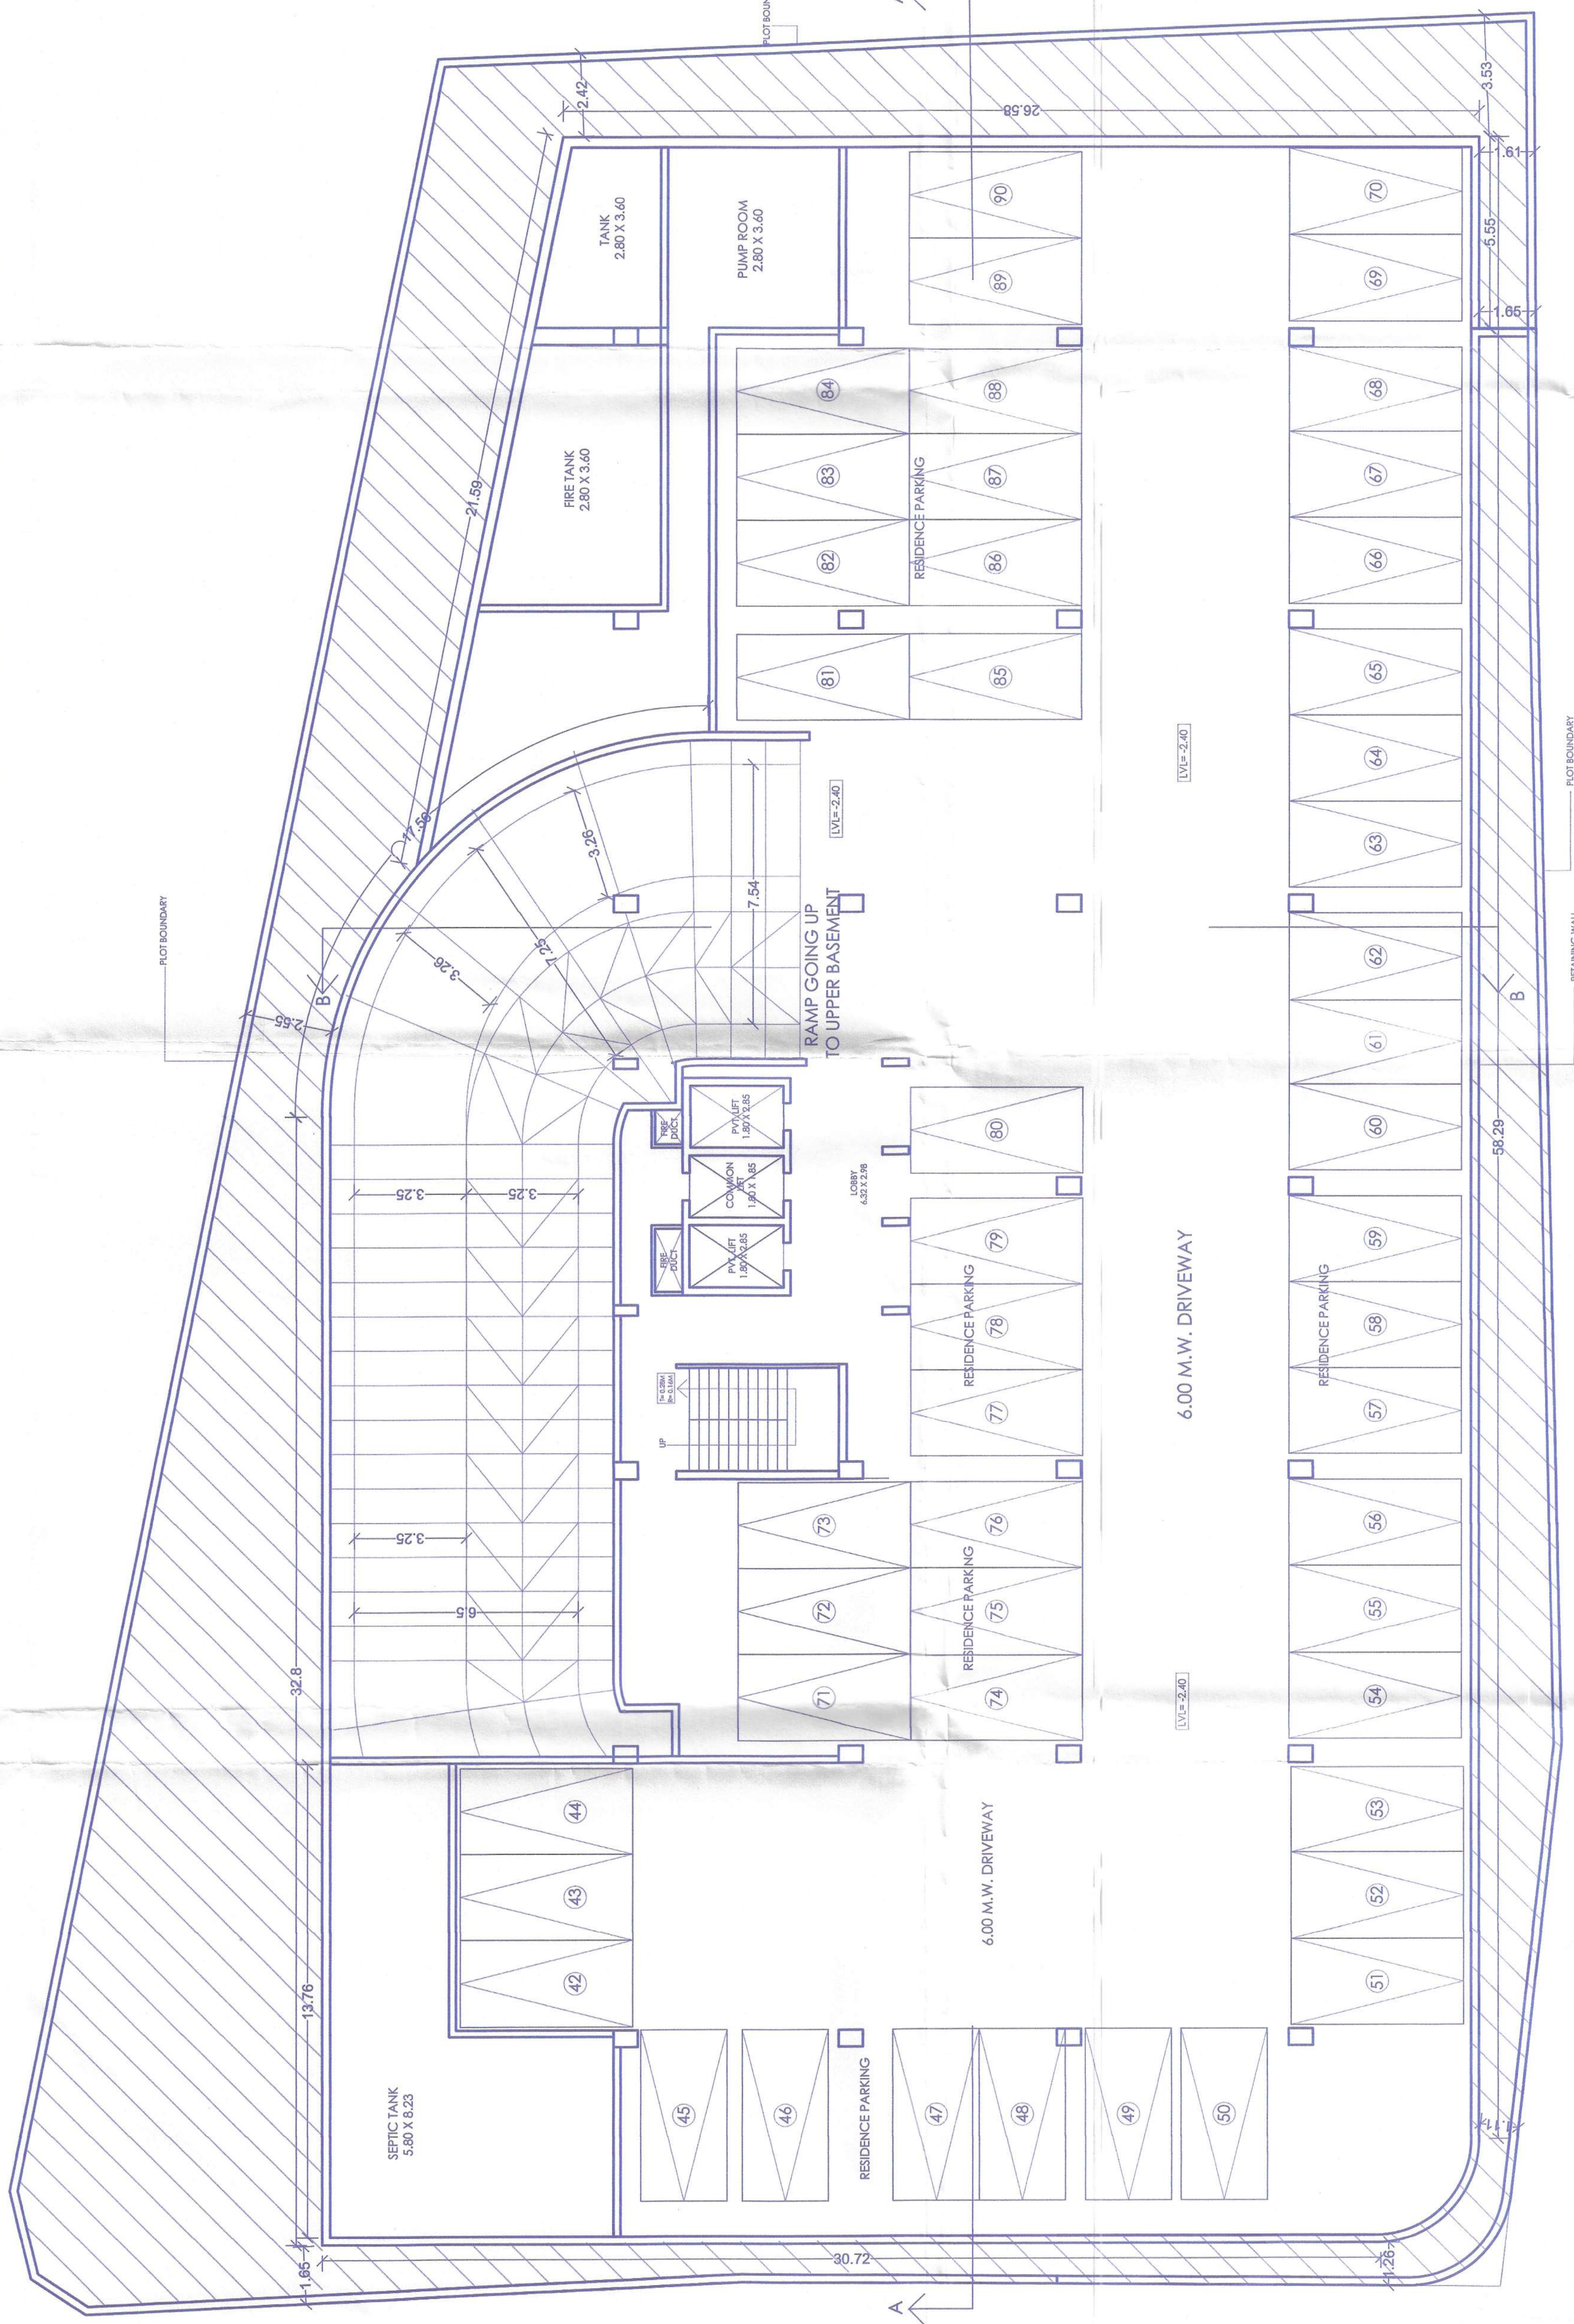

LOWER BASEMENT FLOOR PLAN
SCALE - 1:100

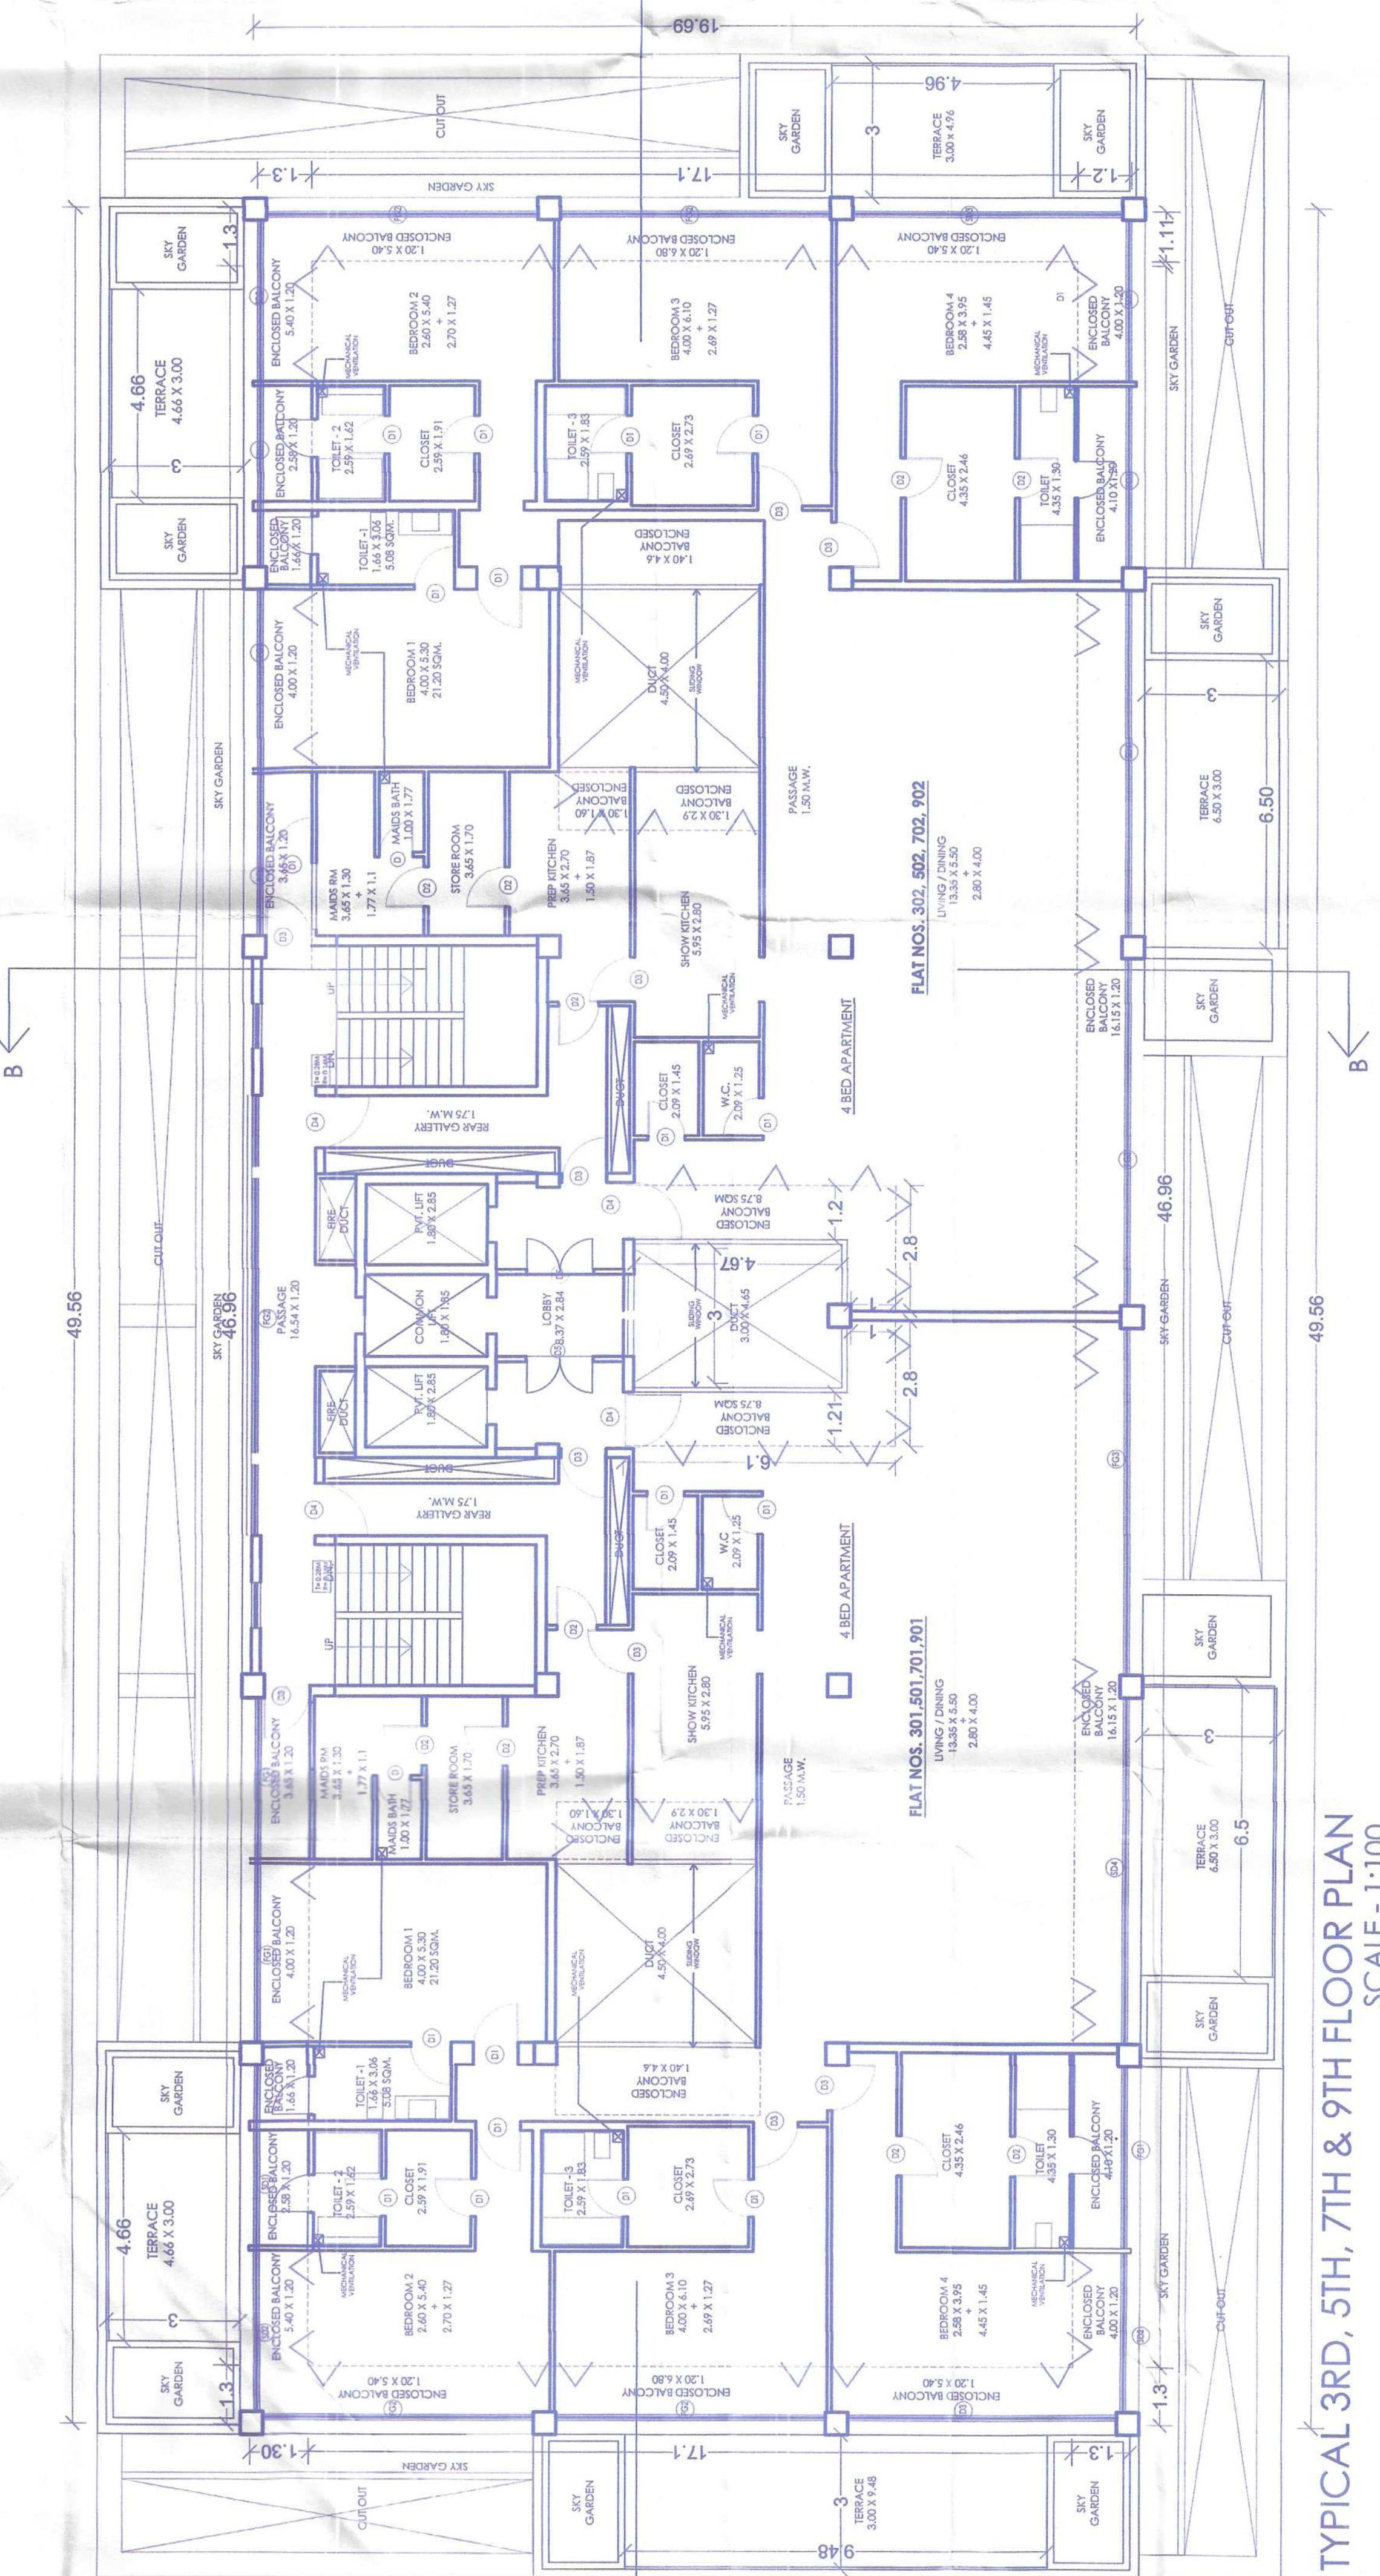

TYPICAL 3RD, 5TH, 7TH & 9TH FLOOR PLAN
SCALE - 1:100

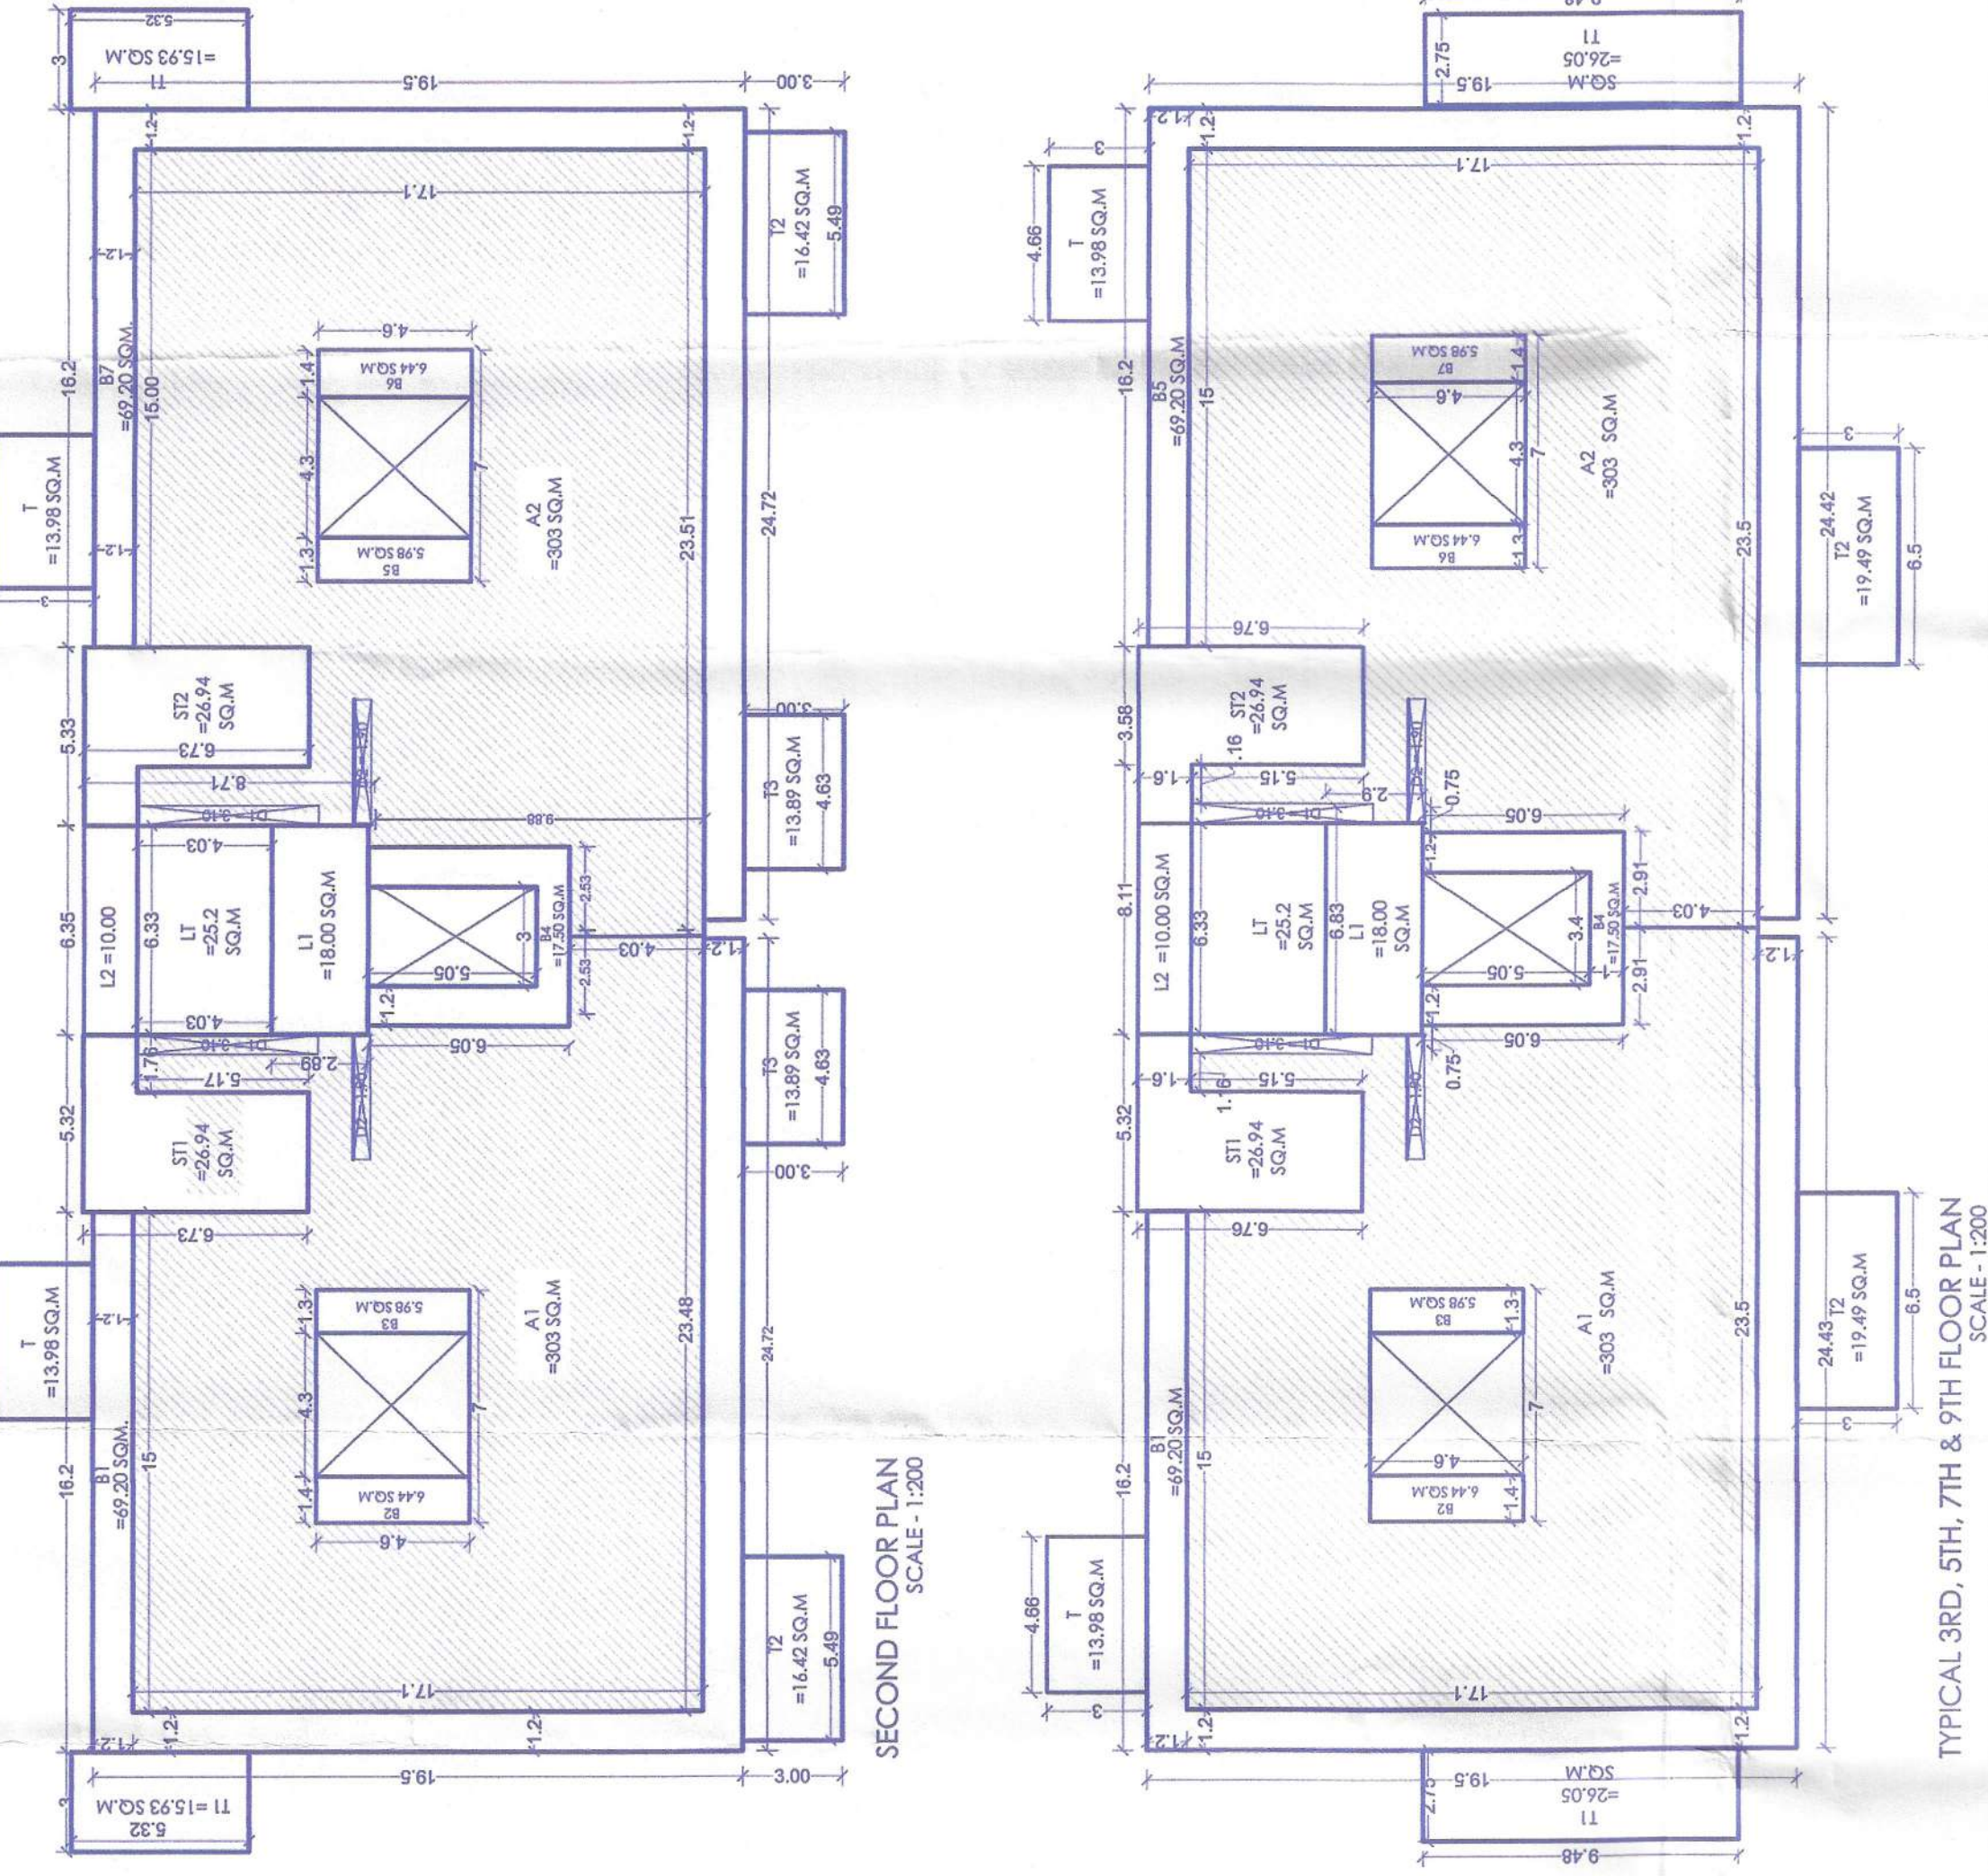

AREA STATEMENT


AREA CALCULATION
SECOND FLOOR

PAR	= 40.00 SQ.M.
AREA FREE OF F.A.R.	= 40.00 SQ.M.
STAIRCASE & LIFT	= 1.00 SQ.M.
LOBBY	= 1.00 SQ.M.
BALCONY	= 1.00 SQ.M.
TERRACE	= 1.00 SQ.M.
TOTAL BUILDUP AREA	= 44.00 SQ.M.

AREA STATEMENT

AREA CALCULATION TYPICAL
3RD, 5TH, 7TH FLOOR AND 9TH FLOOR

PAR	= 40.00 SQ.M.
AREA FREE OF F.A.R.	= 40.00 SQ.M.
STAIRCASE & LIFT	= 1.00 SQ.M.
LOBBY	= 1.00 SQ.M.
BALCONY	= 1.00 SQ.M.
TERRACE	= 1.00 SQ.M.
TOTAL BUILDUP AREA	= 44.00 SQ.M.

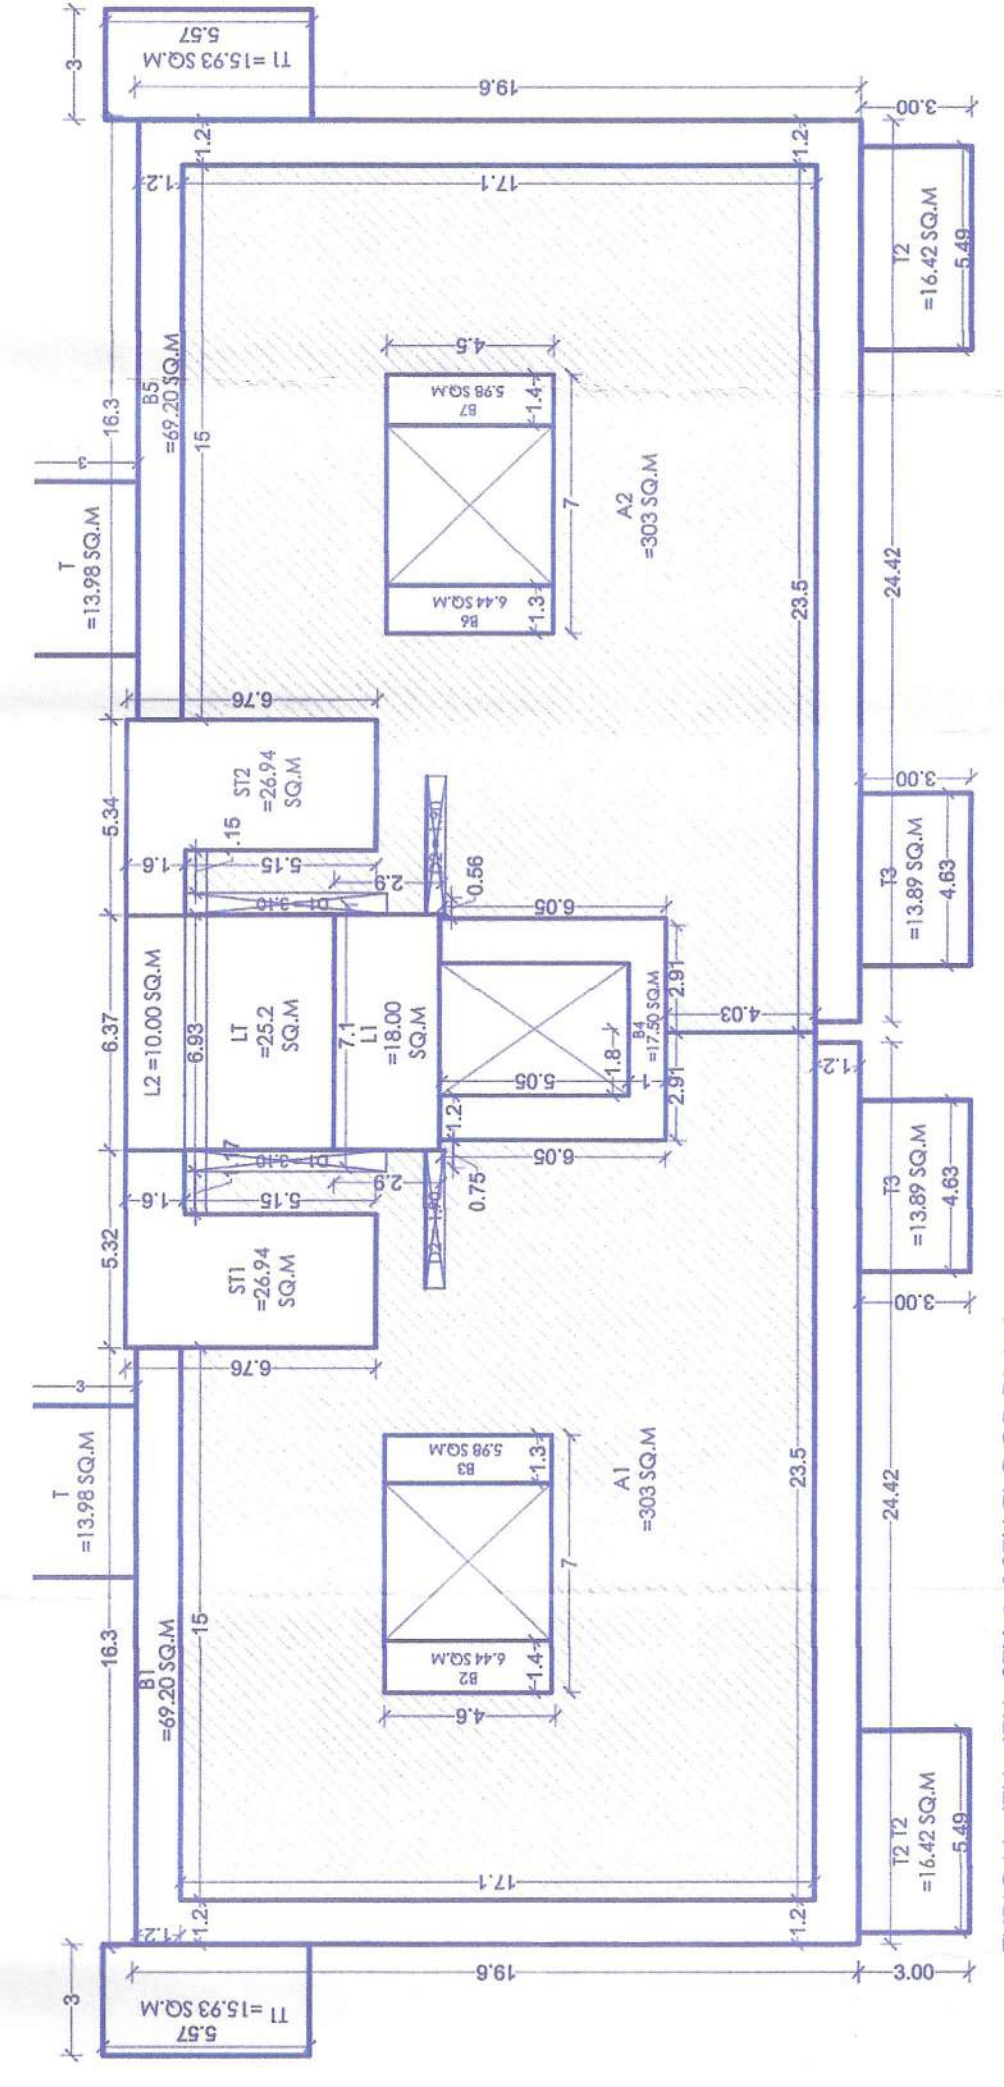

AREA STATEMENT

AREA CALCULATION TYPICAL
4TH, 6TH, 8TH AND 10TH FLOOR

PAR	= 40.00 SQ.M.
AREA FREE OF F.A.R.	= 40.00 SQ.M.
STAIRCASE & LIFT	= 1.00 SQ.M.
LOBBY	= 1.00 SQ.M.
BALCONY	= 1.00 SQ.M.
TERRACE	= 1.00 SQ.M.
TOTAL BUILDUP AREA	= 44.00 SQ.M.

AREA STATEMENT


AREA CALCULATION
LOWER BASEMENT FLOOR

AREA FREE OF F.A.R.	= 40.00 SQ.M.
STAIRCASE & LIFT	= 1.00 SQ.M.
LOBBY	= 1.00 SQ.M.
SERVICES	= 1.00 SQ.M.
PARKING	= 1.00 SQ.M.
TOTAL BUILDUP AREA	= 44.00 SQ.M.


AREA STATEMENT

AREA CALCULATION
COVERED AREA

TOTAL COVERED AREA	= 990.76 SQ.M.
--------------------	----------------

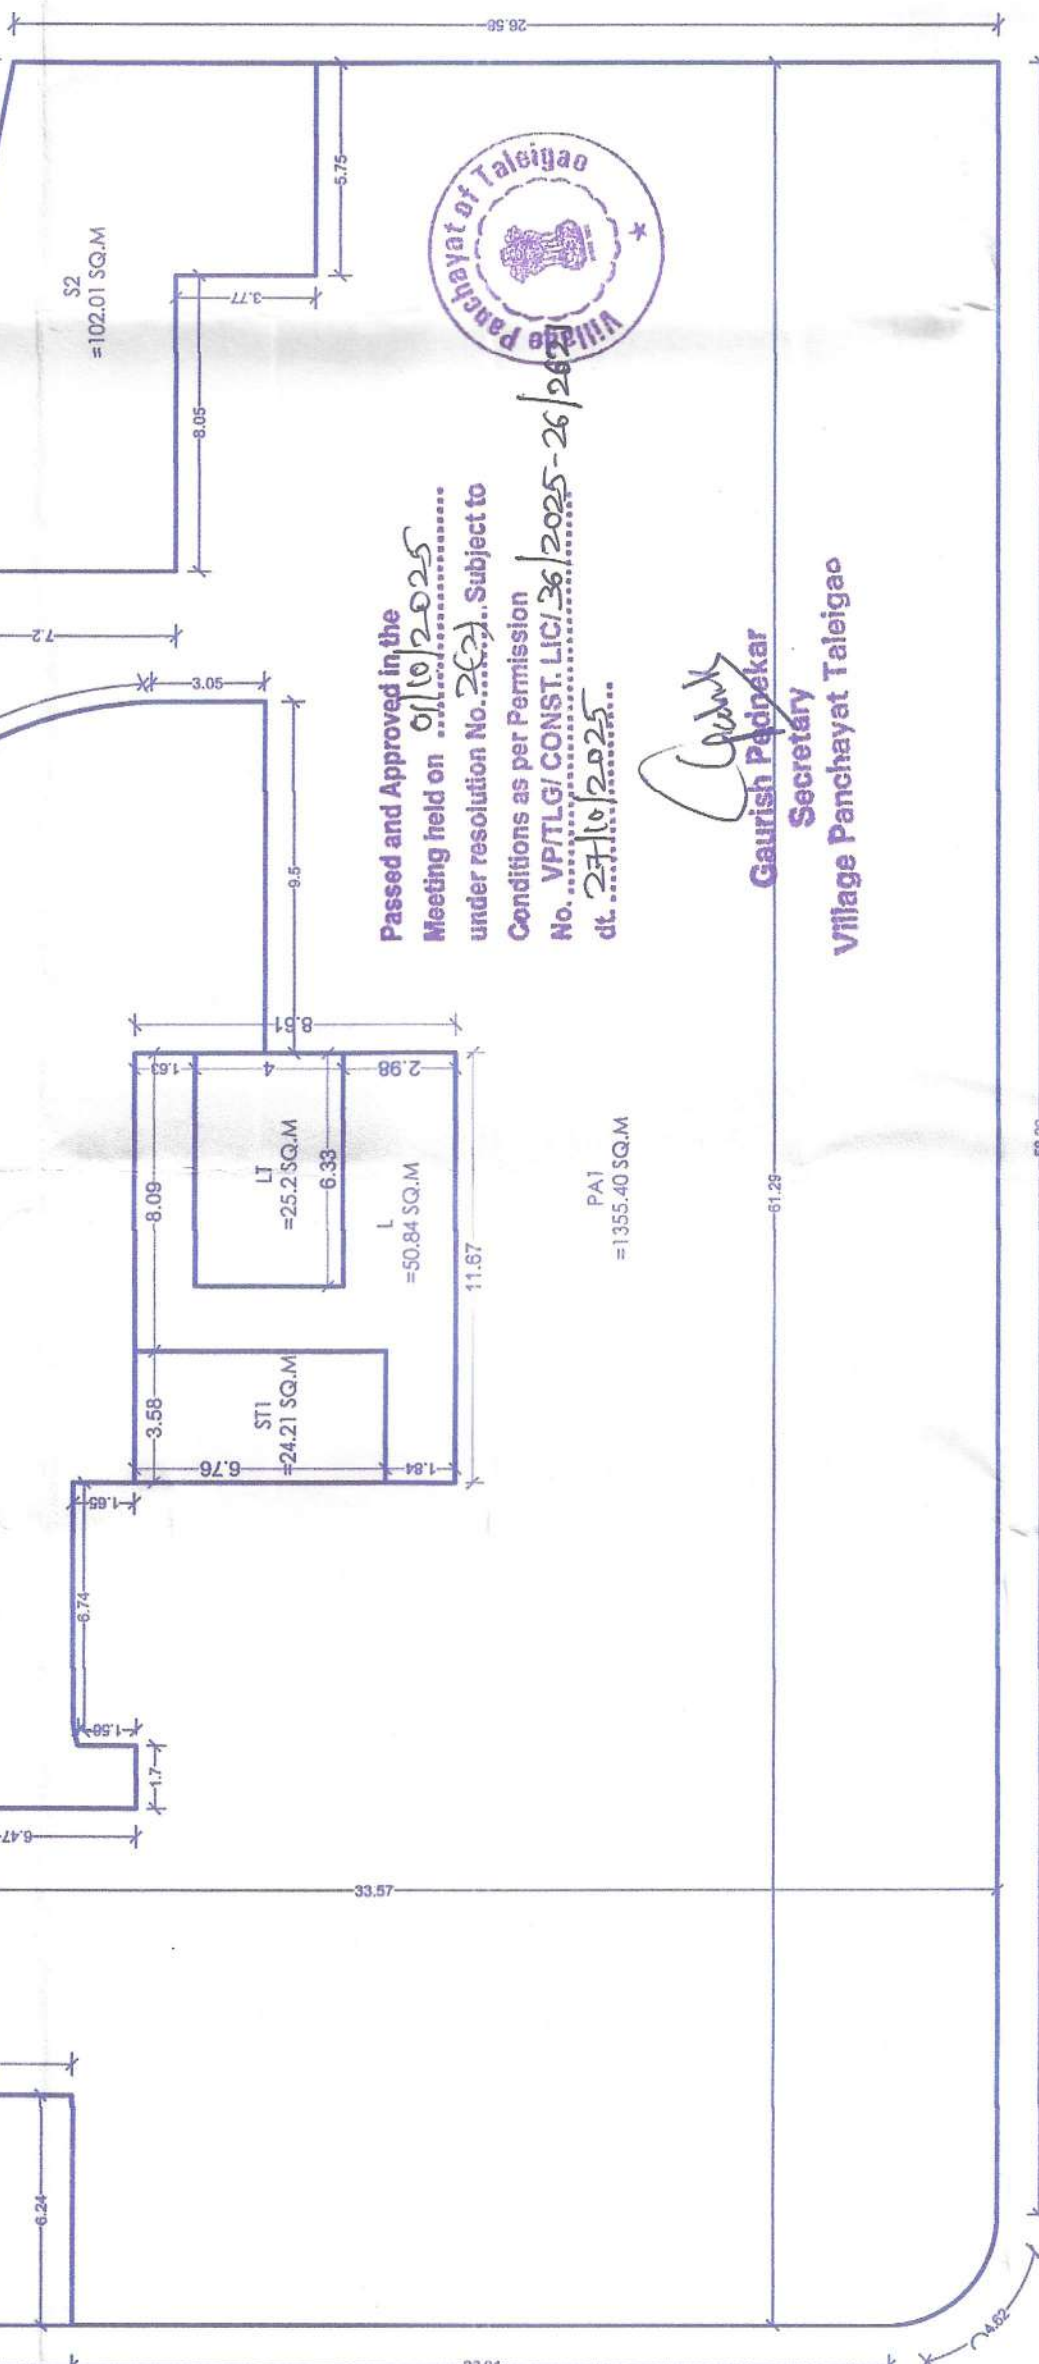

LOWER BASEMENT FLOOR PLAN
SCALE: 1:200

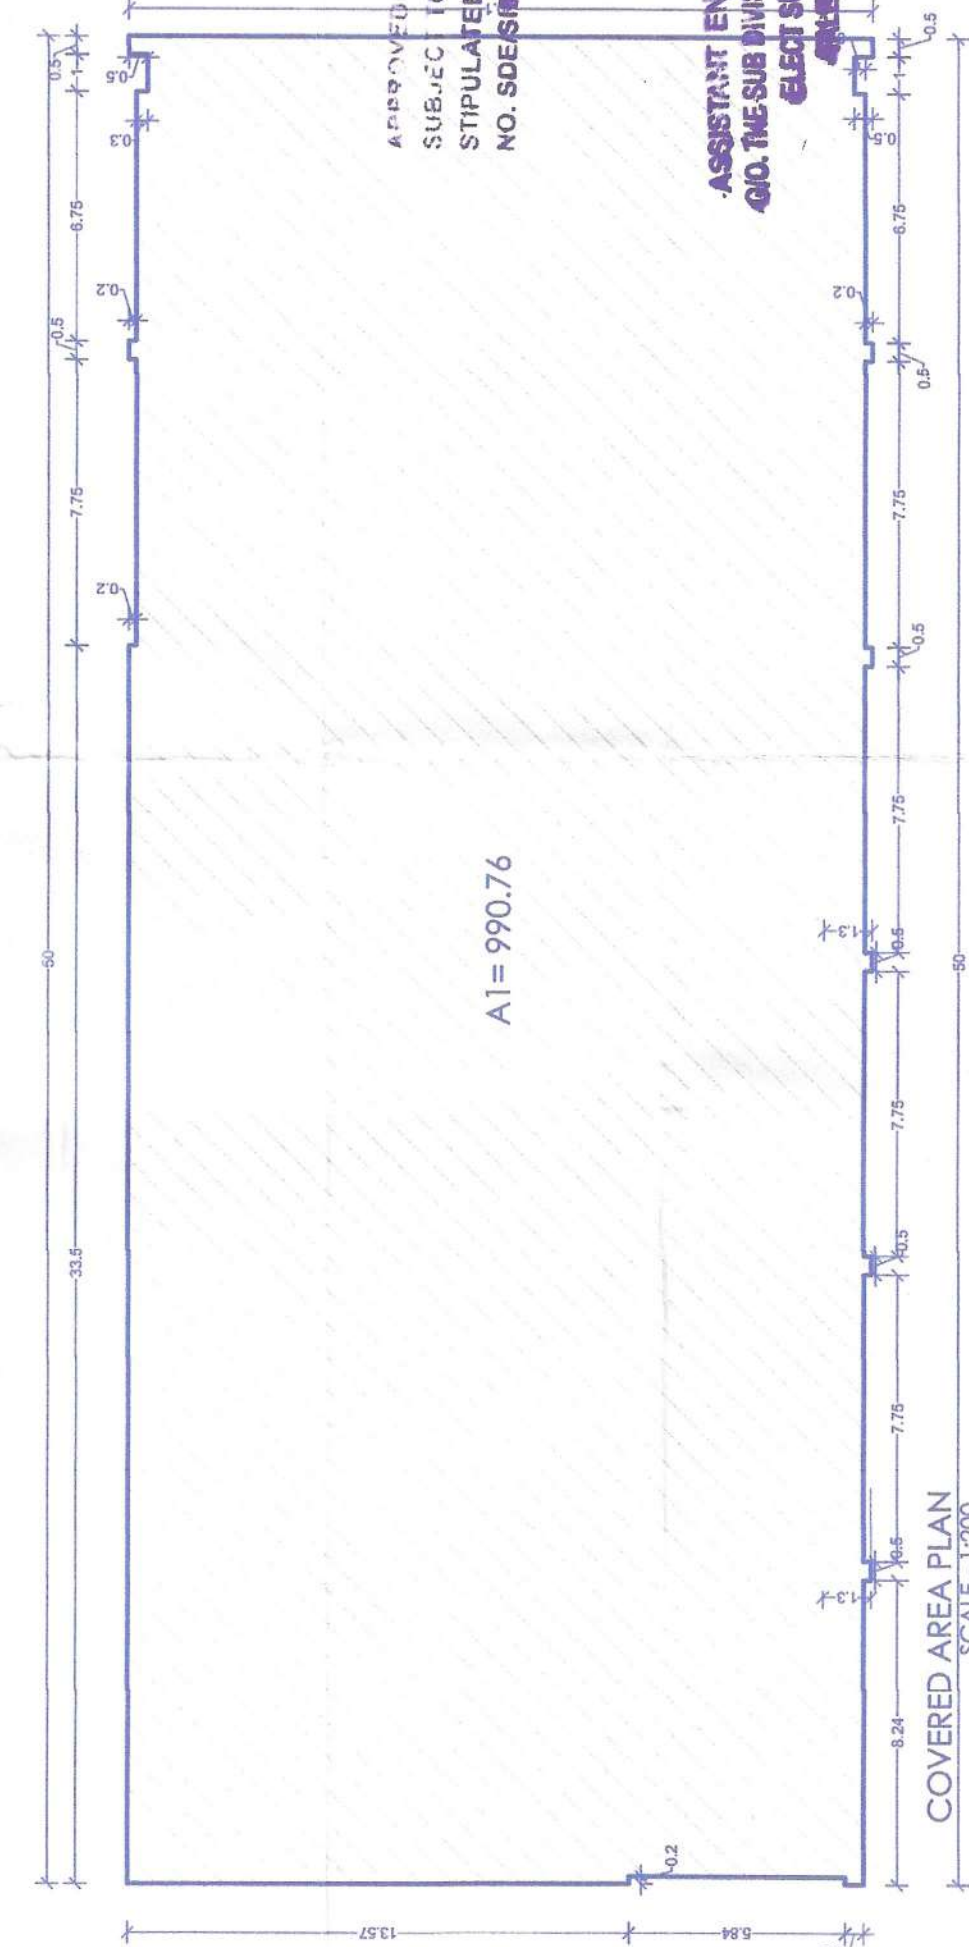

COVERED AREA PLAN
SCALE: 1:200

APPROVED FOR PLANNING DEPT
SUBJECT TO CONDITIONS
ORDER NO. 10/2025
DATED 26 SEP 2025

MEMBER SECRETARY
NORTH GOA
PLANNING AUTHORITY
PANAJI - GOA

PROJECT TITLE: PROPOSED CONSTRUCTION OF A RESIDENTIAL BUILDING & COMPOUND WALL ON PLOT BEARING SURVEY NUMBER 2421-P SITUATED AT TALEGAO PANCHAYAT, TISWADI TALUKA, PANJIM-GOIA FOR SALGAOCAR LEASING AND CREDIT COMPANY PVT. LTD.





SUBMISSION DWG.

FLOOR PLANS AREA DIAGRAM


STANDARD SHEET NO. 03
DATE: 26/09/2025
DRAWN BY: [Signature]
CHECKED BY: [Signature]

ANIT SUKHTANKAR
B. ARCHITECT
P. 98221 22222
P. 98221 22222

ANIT SUKHTANKAR
B. ARCHITECT
P. 98221 22222
P. 98221 22222

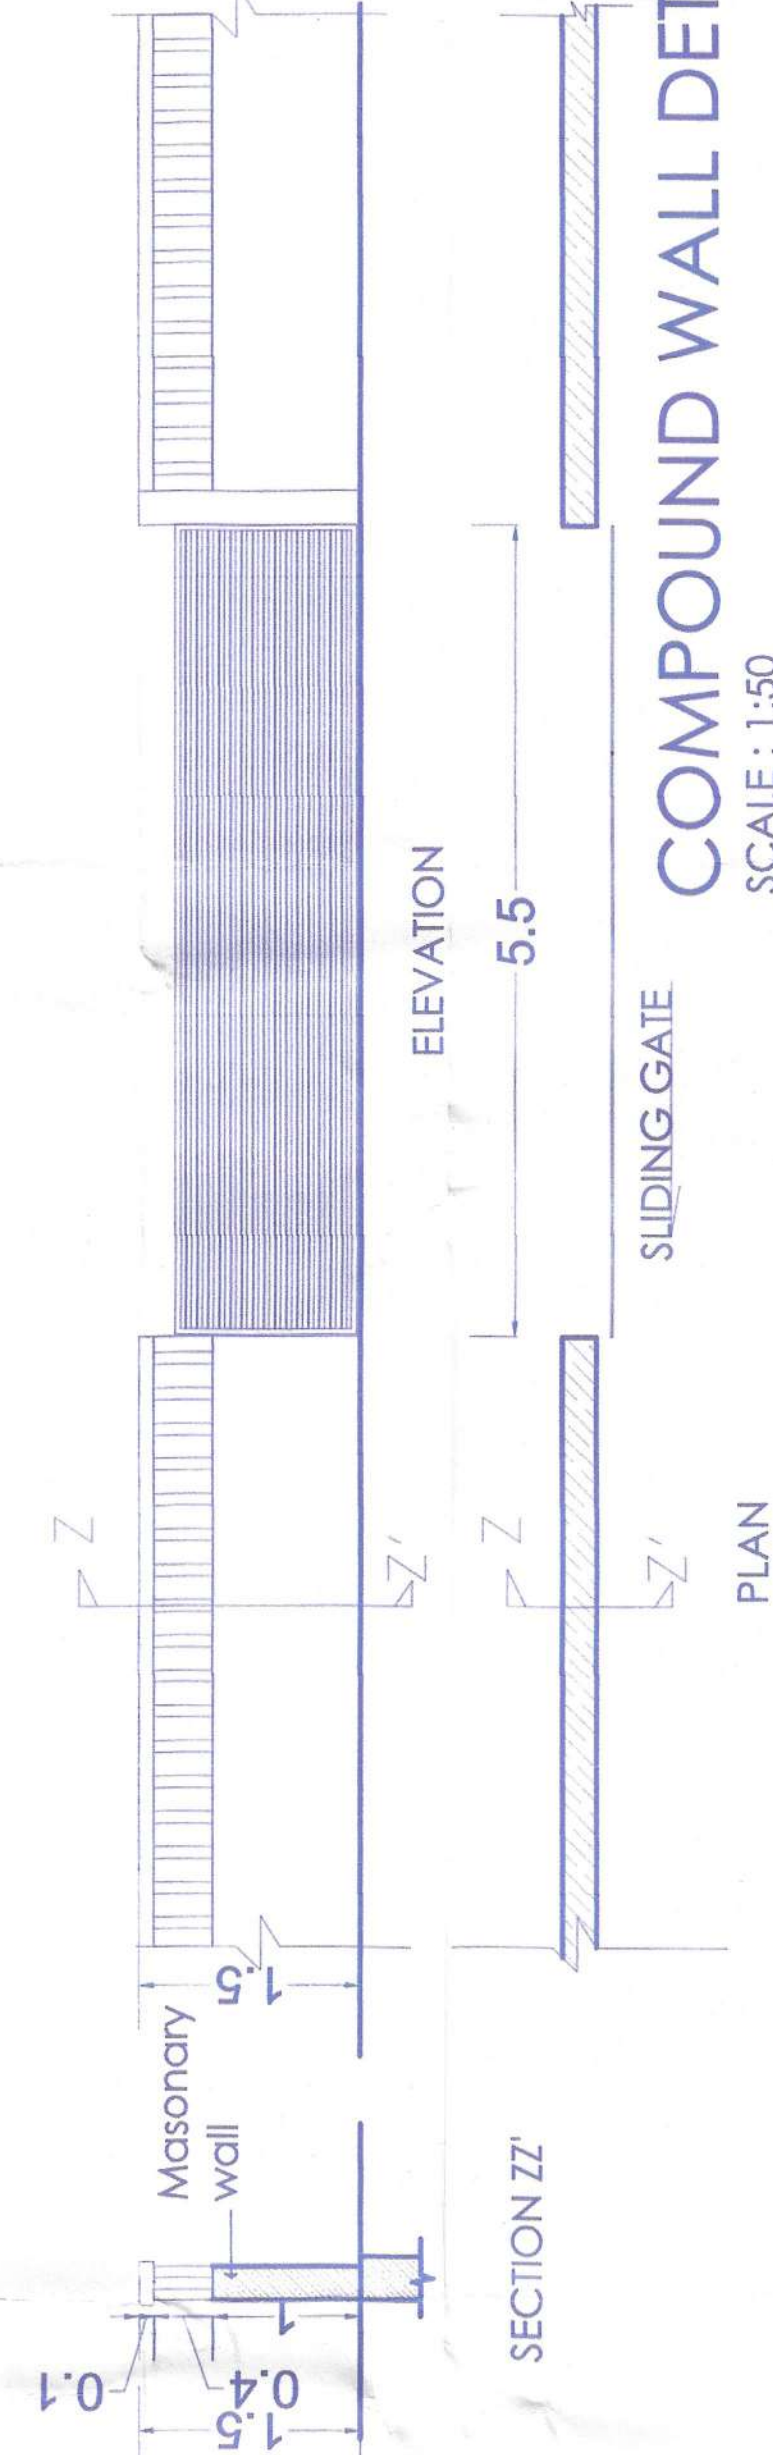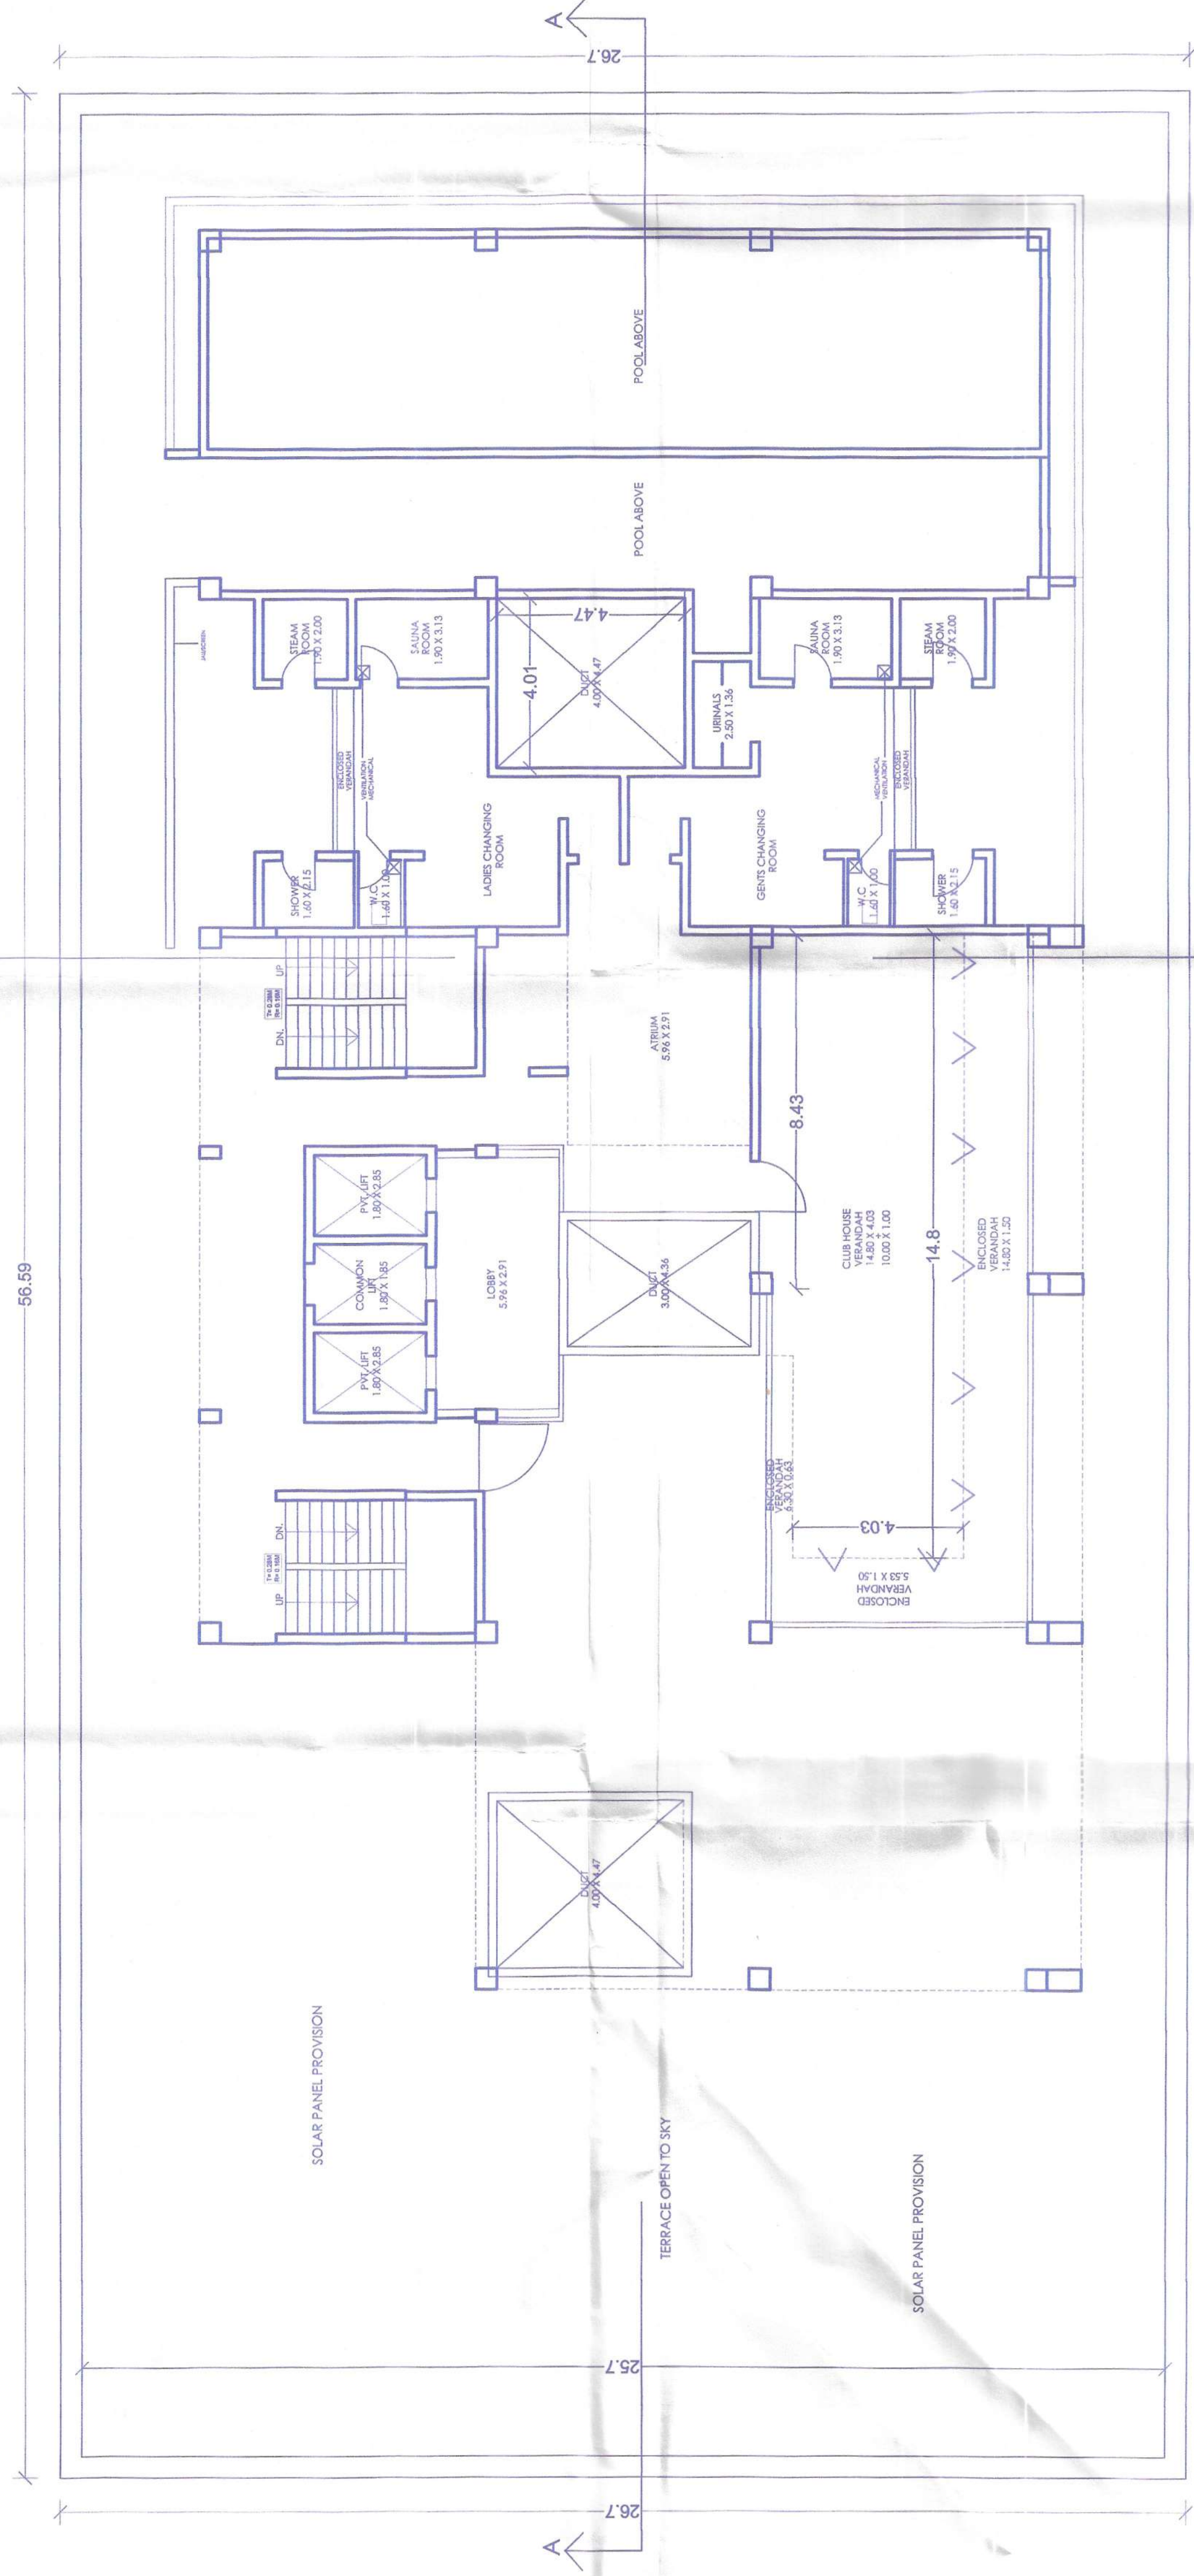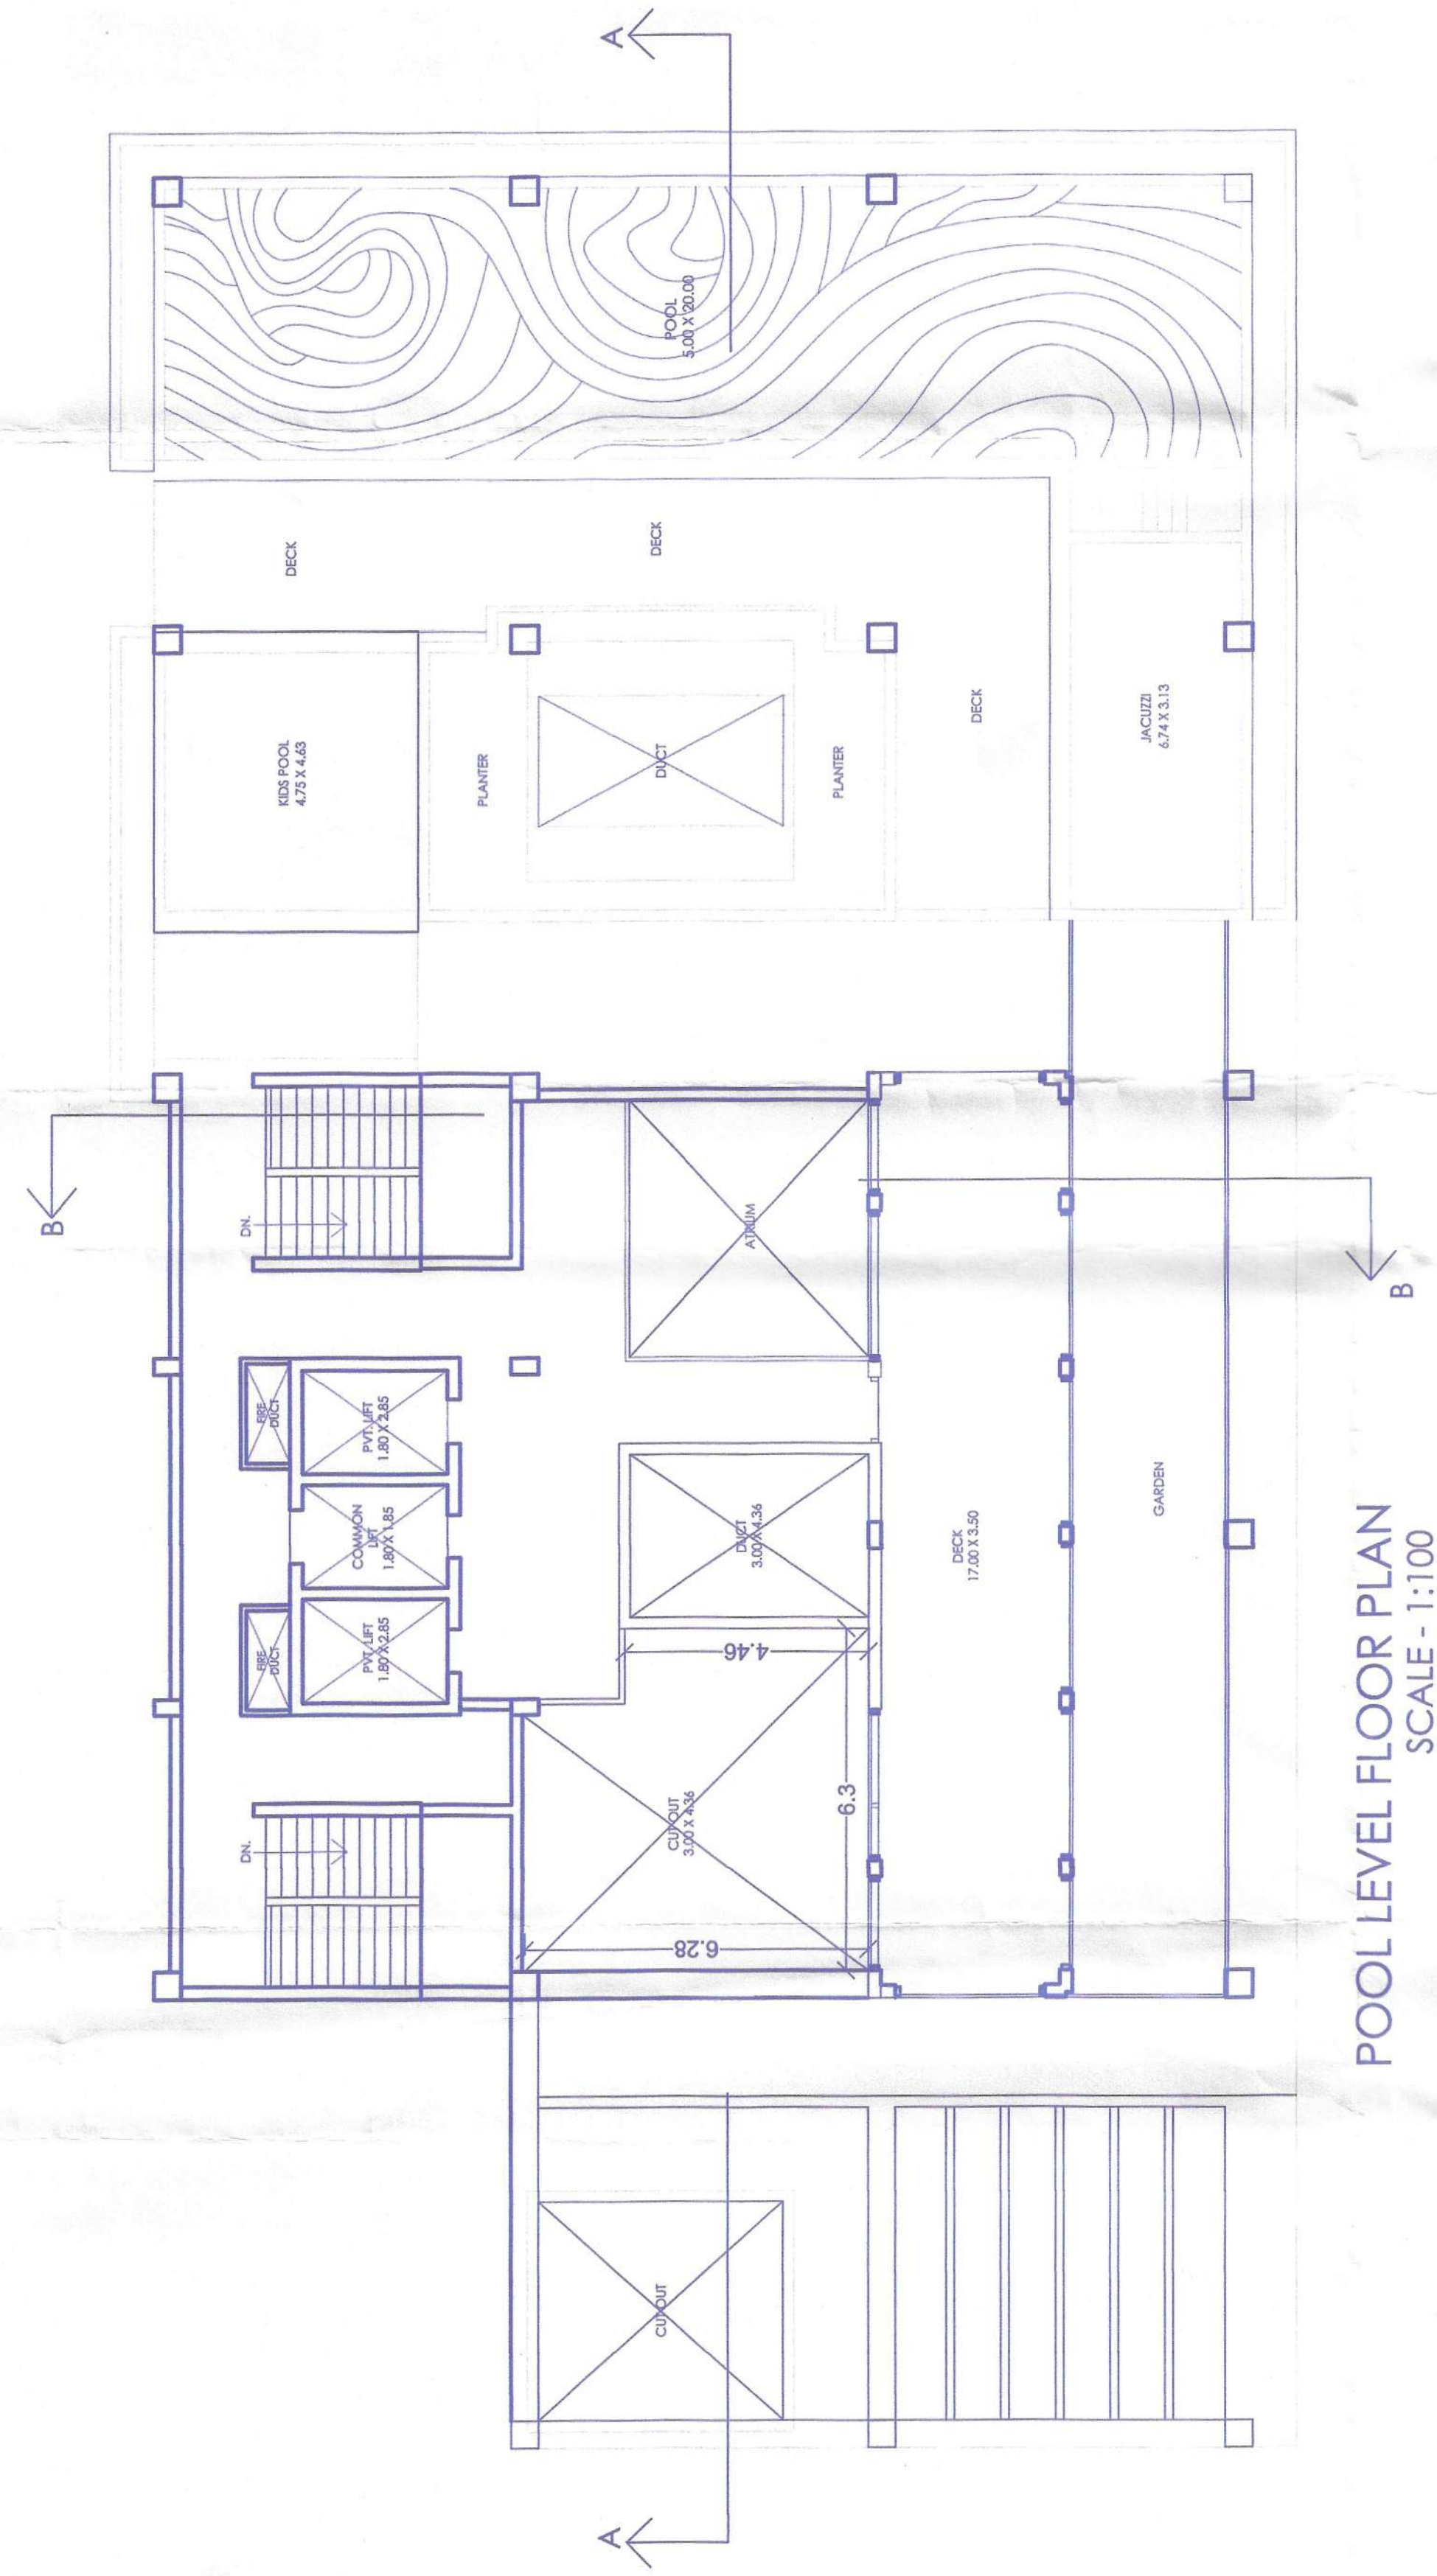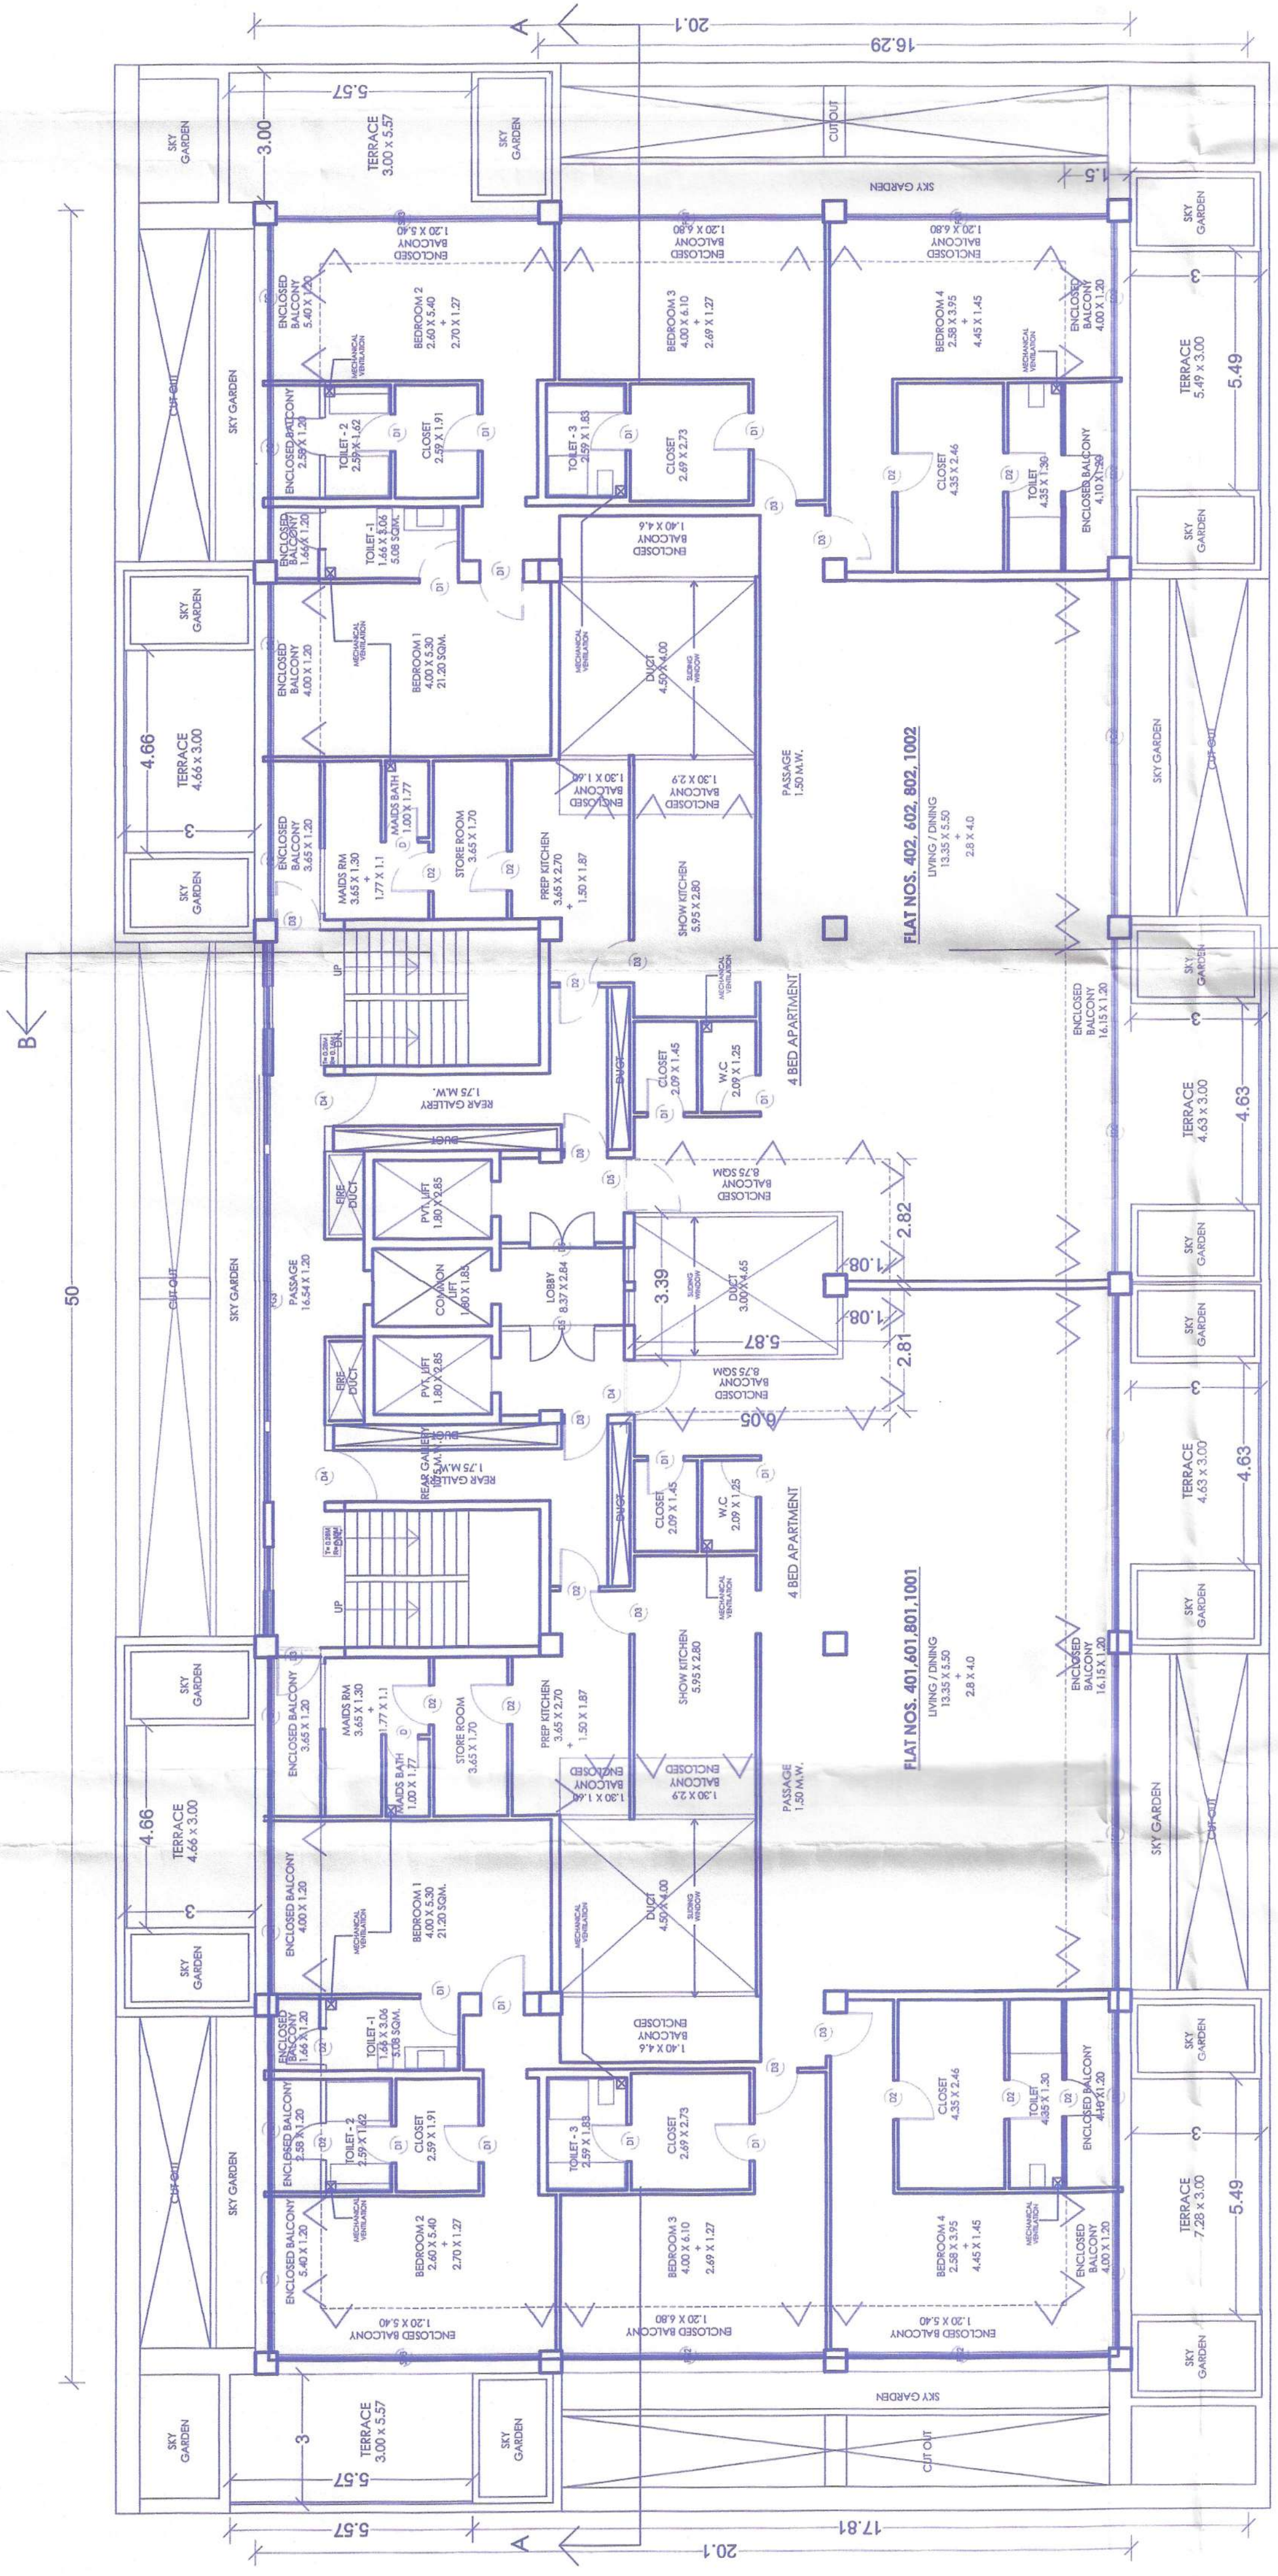

AREA CALCULATION TYPICAL SERVICE	
FAR	= A1 = 116.85 SQ.M.
AREA FREE OF P.A.R.	
STAIRCASE & LIFT	= (S1+ST+STP+L) = (17.87+5.27+5.27+7.08) = 35.49 SQ.M.
AMENITIES	= AM1 = 84.40 SQ.M.
LOBBY	= L1 = 21.20 SQ.M.
BALCONY/VERANDAH	= V1+V1+V3 = 34.50 SQ.M. 52
TERRACE	= T1+T1 = 52.00 SQ.M. 52
TOTAL BUILT UP	= 116.85 + 35.49 + 84.40 + 21.20 + 34.50 + 52.00 = 116.85 + 198.18 + 97.20 = 177.03 SQ.M.

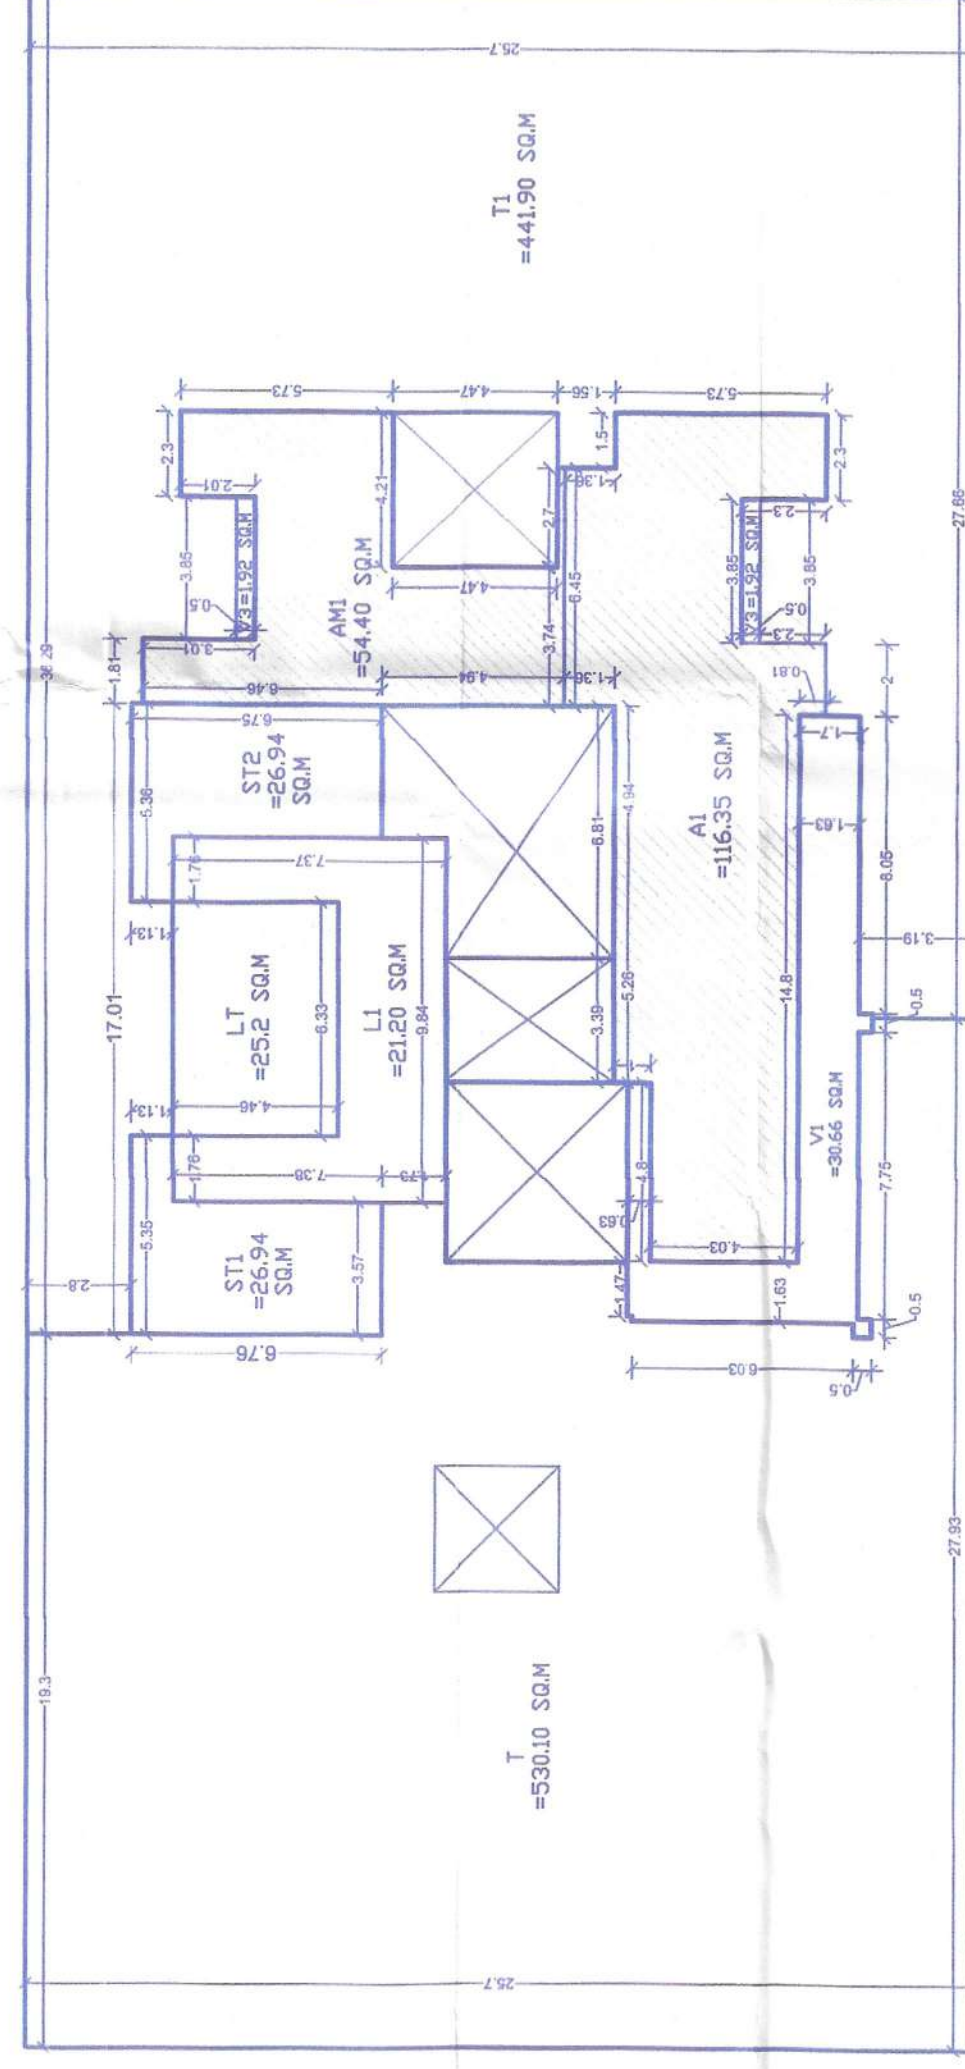

APPROVED FROM PLANNING POINT
SUBJECT TO CONDITIONS
ORDER NO. NG PAU/268
DATED 26 SEP 2025

MEMBER SECRETARY
NORTH GOA
PLANNING & DEV. AUTHORITY
PAU, N. GOA

26/9/25

26/9/15
MEMBER SECRETARY
NORTH GOA
PLANNING & DEV. AUTHORITY
PANAJI - GOA

PROJECT TITLE:	PROPOSED CONSTRUCTION OF A RESIDENTIAL BUILDING & COMPOUND WALL ON PLOT BEARING SURVEY NUMBER 242/LP SITUATED AT, TALGAIGA FANCHAYAT, TISWADI TALUKA, PANJIM-GOIA FOR SALGAOCAR LEASING AND CREDIT COMPANY PVT. LTD.
CUSTOMER:	SALGAOCAR LEASING AND CREDIT COMPANY PVT. LTD.
DRAWN:	SUBMISSION DWG.
SCALE:	NATURAL SCALE

FLOOR PLANS, ELEVATION AREA TABLE, COMPOUND WALL DETAILS		 NORTH SCALE	
DRAWING DATE : 15/06/2008 DRAWING NO. : 04		REC'D/ISSN :	
PROJECT NAME : SANKET SUKHANKAR			
PROJECT TYPE : RESIDENTIAL - SHAWING		PROJECT NO. : SANKET SUKHANKAR	
DRAWING DATE : 15/06/2008 DRAWING NO. : 04		PROJECT ADDRESS : 2ND FLOOR, 1ST FLOOR, 2ND FLOOR, 3RD FLOOR, 4TH FLOOR, 5TH FLOOR, 474	

Passed and Approved in the
Meeting held on 21/10/2025
under resolution No. 26/2025, Subject to
Conditions as per Permission
No. VPTLG/CONST. LIC/36/2025-26
dt. 27/10/2025

Gaurish Pednekar
Secretary
Village Panchayat Taleigao




APPROVED FROM ELECTRICAL POINT
SUBJECT TO CONDITION
STIPULATED VIDE LETTER
No. SDE/SID IV/TECH-10/TLG/25-26/08
dt 22/10/2025

ASSISTANT ENGINEER (O&M)
O/O. THE SUB DIVISIONAL ENGINEER
ELECT SUB DIVN
TALEIGAO

APPROVED FROM PLANNING POINT
SUBJECT TO CONDITIONS
VIDE ORDER No. NG PDA/268/TLG/2023/2025
DATED 26 SEP 2025

MEMBER SECRETARY
NORTH GOA
PLANNING & DEV. AUTHORITY
PANAJI, GOA

26/9/25

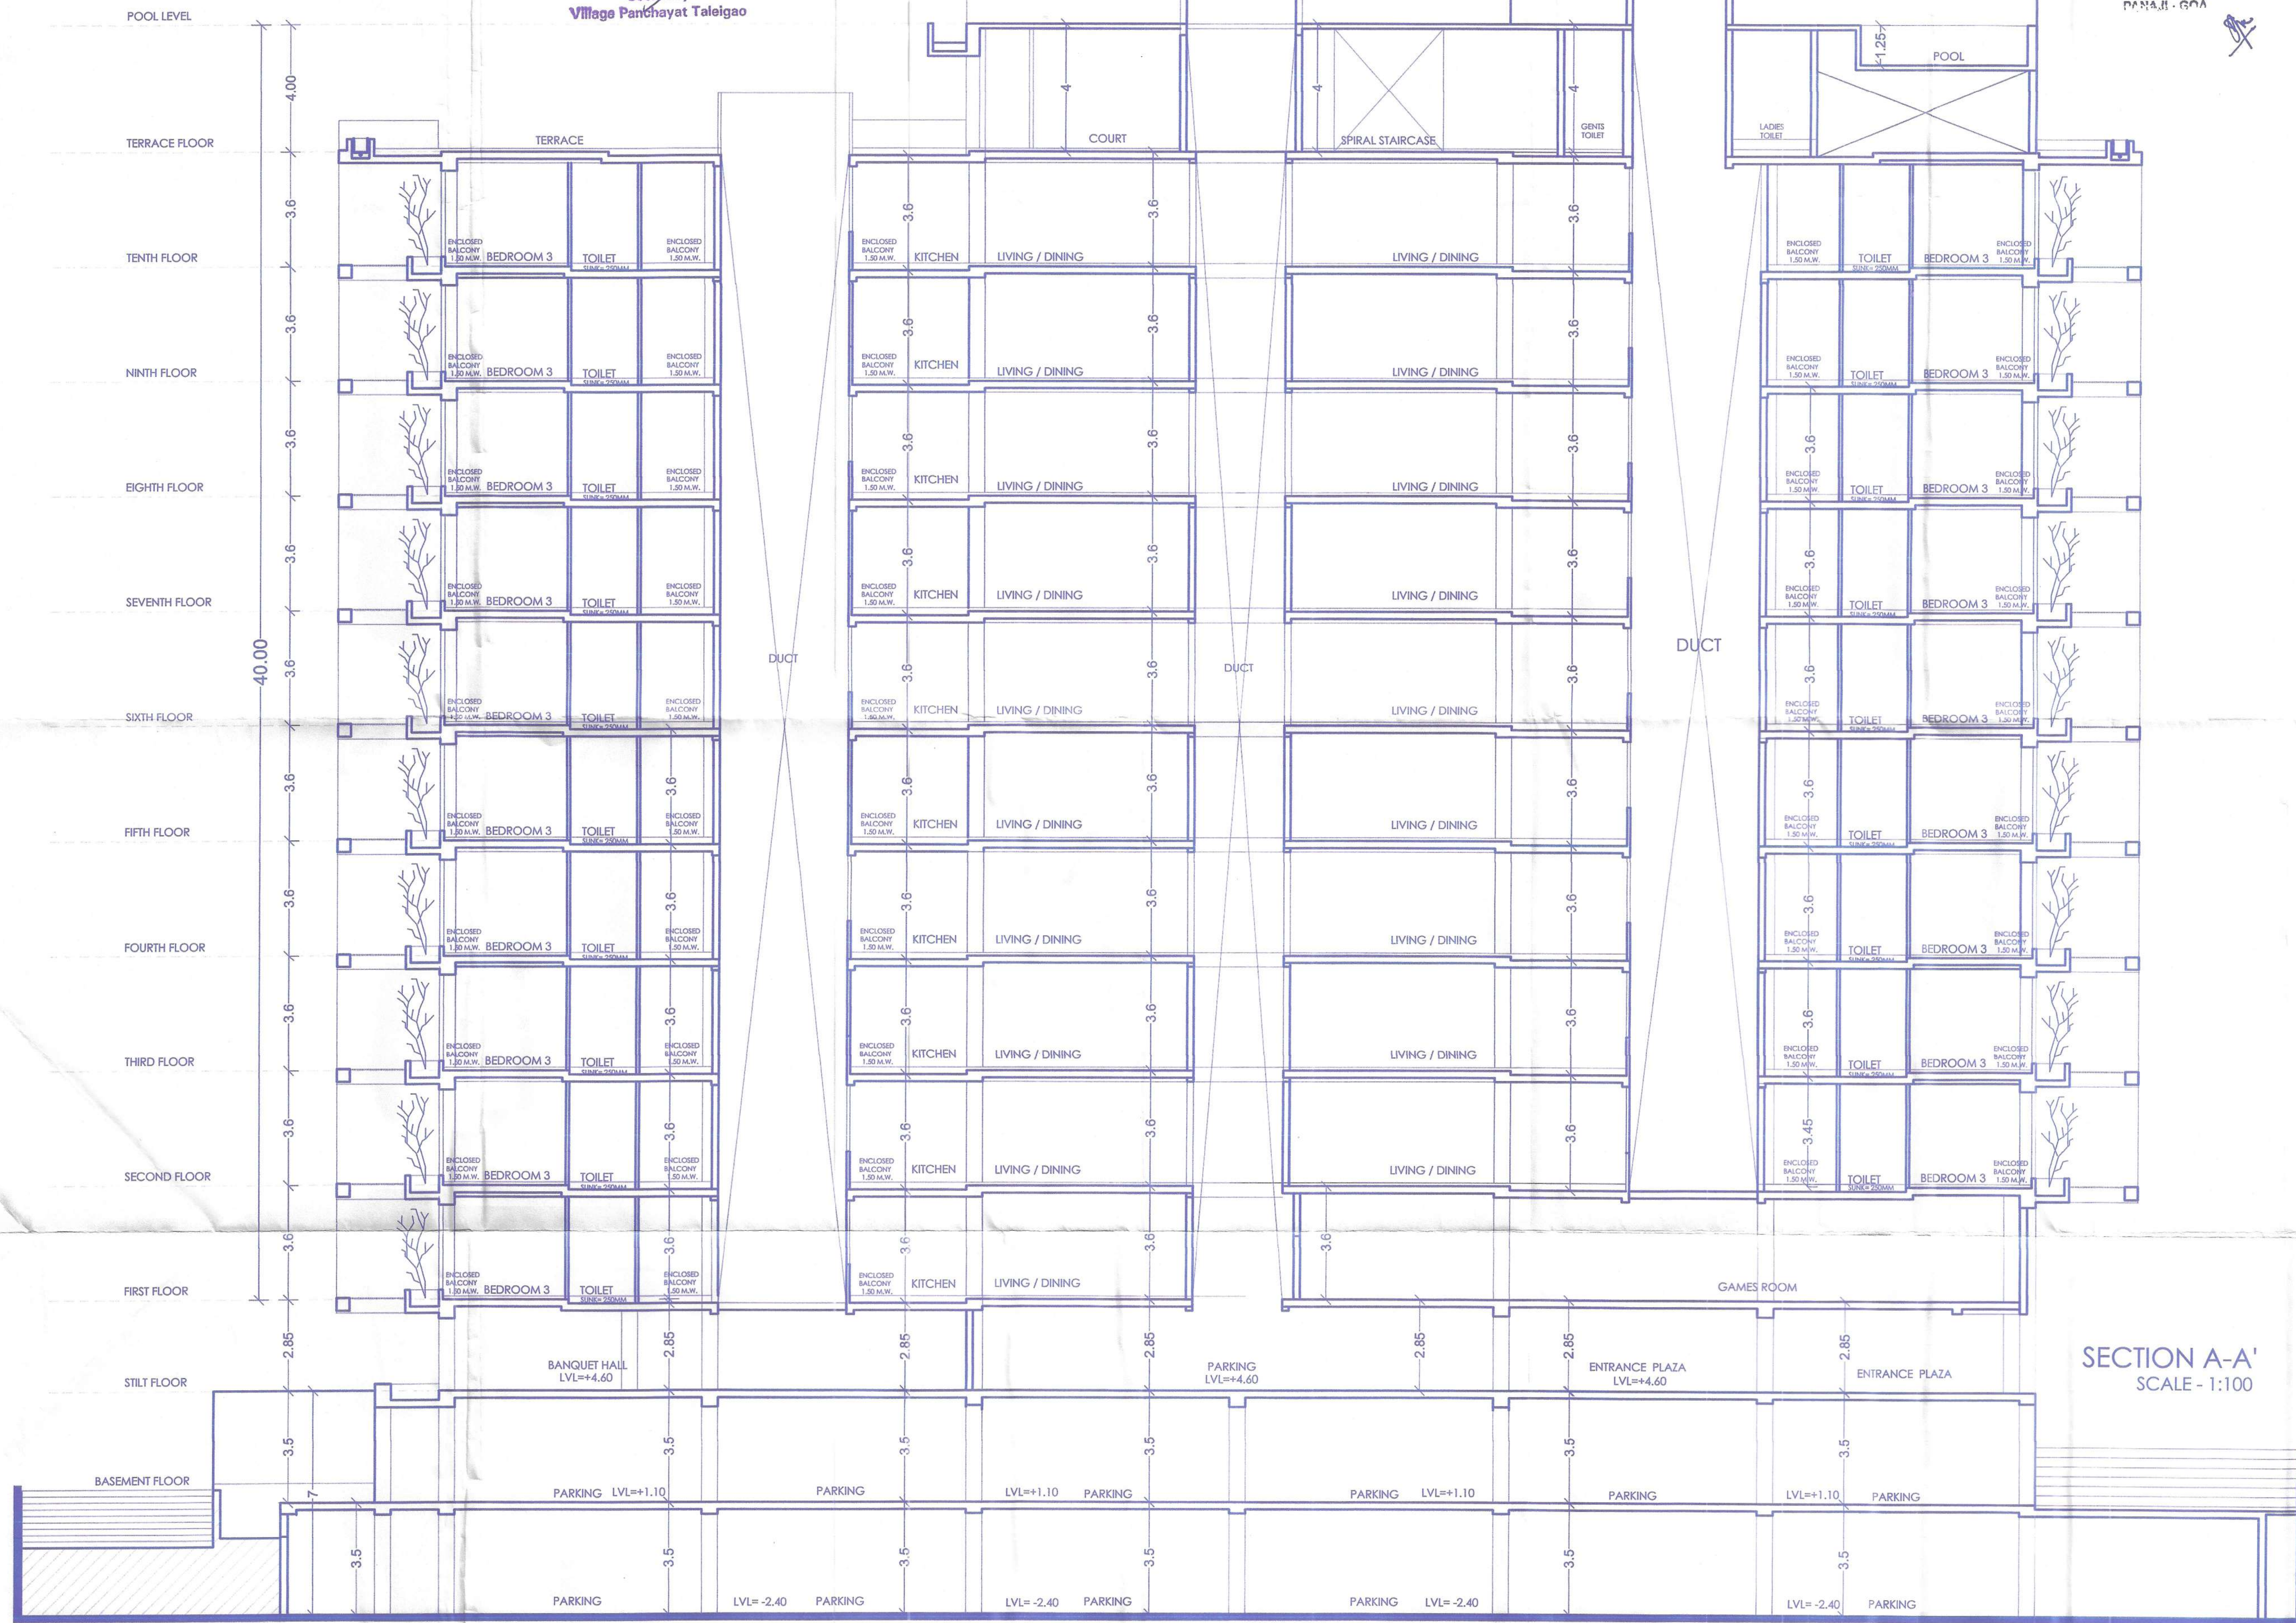

PROJECT TITLE:
PROPOSED CONSTRUCTION OF A
RESIDENTIAL BUILDING & COMPOUND
WALL ON PLOT BEARING SURVEY
NUMBER 2421-P SITUATED AT,
TALEIGAO PANCHAYAT, TISHWADI
TALUKA, PANJIM-GOIA FOR
SALGAOCAR LEASING AND CREDIT
COMPANY PVT. LTD.
OWNER:
SALGAOCAR LEASING AND
CREDIT COMPANY PVT. LTD.
STATUS:
SUBMISSION DWG.
DRAWING NO.:
SECTION:
DESIGNED FOR:
SUPERVISORY DRAWING:
DATE: 19-09-2025
DRAWING NO.: 05
OWNER'S SIGNATURE:
ARCHITECT:
AMIT SUKHTHANKAR
ARCHITECTS & PLANNERS
2ND FLOOR, LADYMANE MANDIR, NEW WINDMILL CHURCH,
2, W. S. D. ROAD, PANAJI, GOA
E-MAIL: MSUKTHANKAR@GMAIL.COM
P.A. : 9812312345
SIGNATURE:
AMIT SUKHTHANKAR
B. ARCH., A.I.A.
Reg. No. COA, CA / 97 / 21730
REG. NO. TCP : AR / 0085 / 201.