


GROUND FLOOR

TYPE	NO.	L	B	AREA	TOTAL
1	1	12.50	7.45	93.13	
2	1			117.26	
3	1	5.10	3.85	19.64	
4	1	6.80	3.85	26.18	
ST	1	2.95	5.59	16.49	
L	1	2.40	2.20	5.28	
ST1	1	3.95	2.95	11.65	
L1	1	2.50	2.40	6.00	
CT	1			35.48	
LOBBY	1			228.89	
DUCT	1			20.22	
SW	1	15.40	4.90	75.46	
TOTAL					655.68
DEDUCTION					
DUCT	1			-20.22	
SW	1			-75.46	
GROSS TOTAL					-95.68
DEDUCTION					
ST	1	2.95	5.59	-16.49	
L	1	2.40	2.20	-5.28	
ST1	1	3.95	2.95	-11.65	
L1	1	2.50	2.40	-6.00	
LOBBY	1			-228.89	
FLOOR AREA CONSUMED					-268.31
					291.69

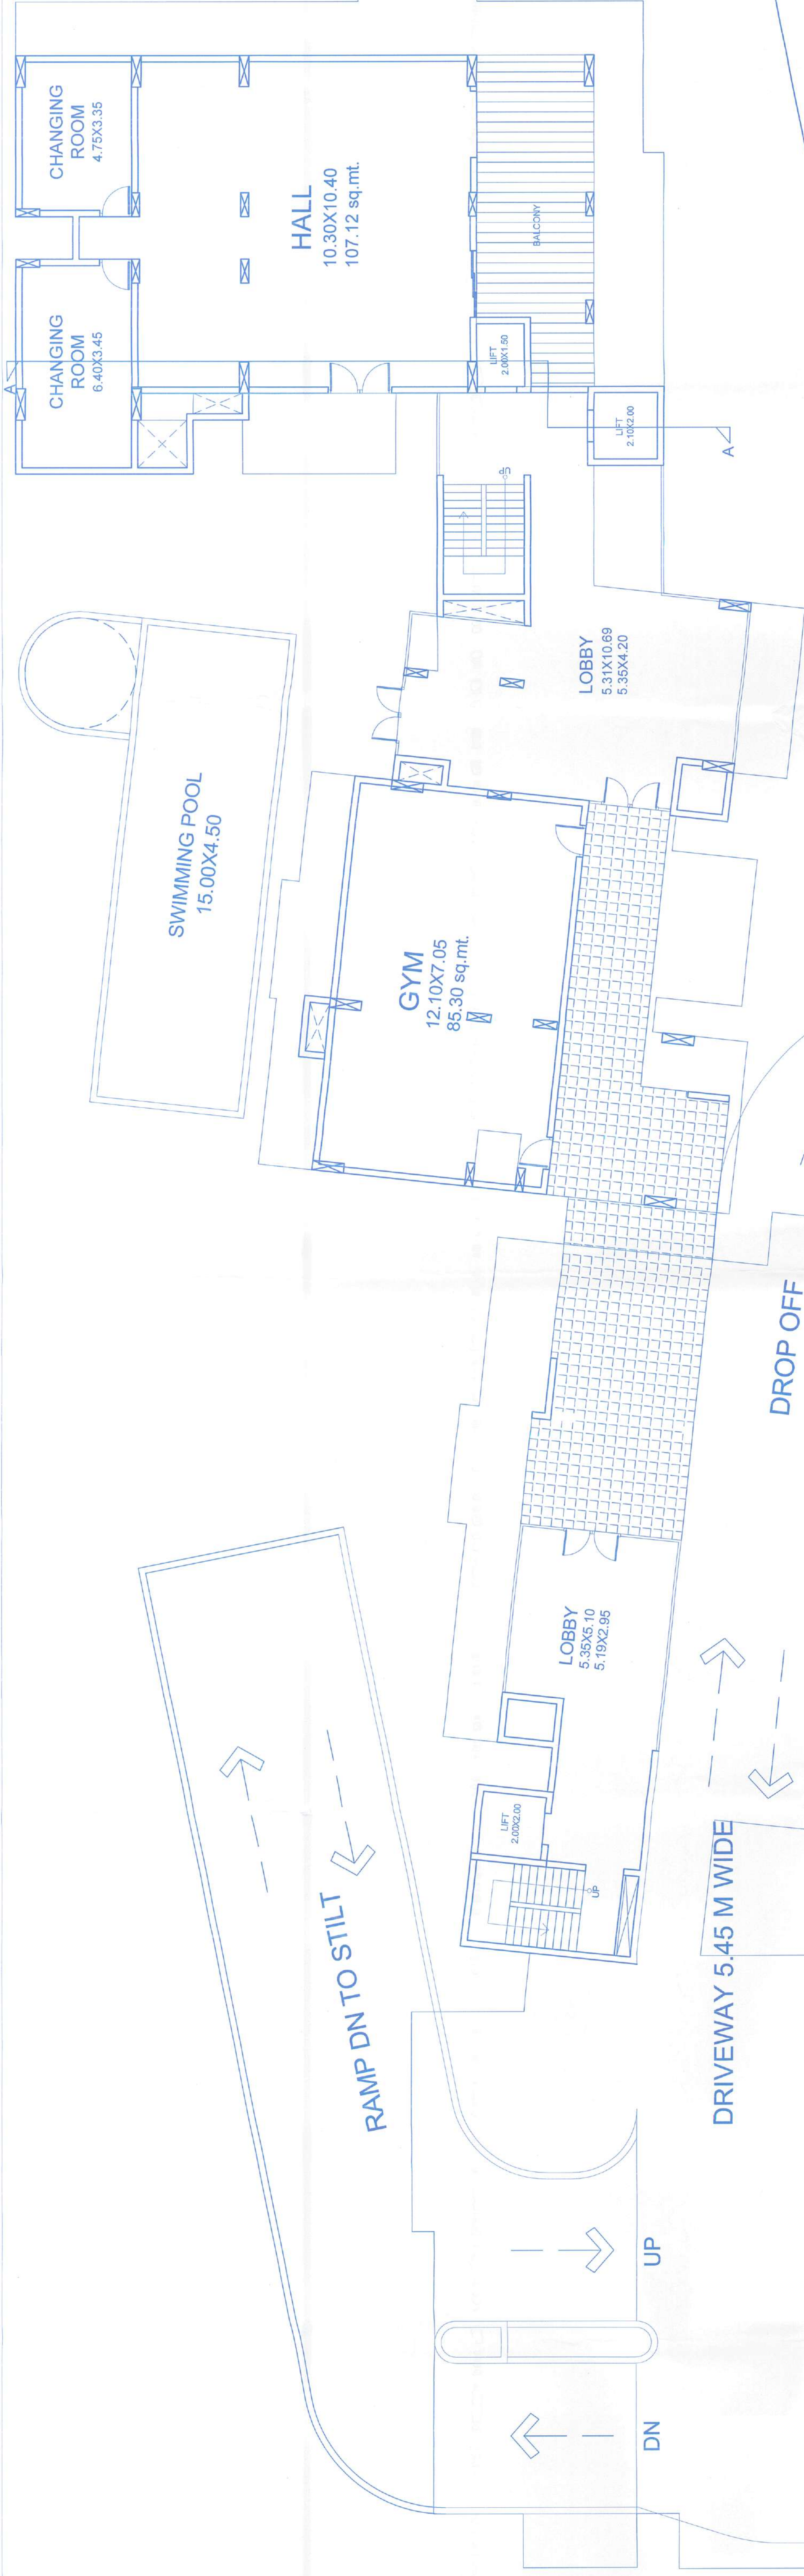

GROUND FLOOR PLAN
SCALE - 1:100

STILT FLOOR AREA DIAGRAM

Road

RETAINING WALL

DRIVEWAY 6.00 M. WIDE

DRIVEWAY 6.00 M. WIDE

DRIVEWAY 5.00 M. WIDE

DRIVEWAY 5.45 M. WIDE

DRIVEWAY 5.45 M. WIDE

PODIUM LINE


PODIUM LINE

PODIUM LINE

STILT FLOOR PLAN
SCALE - 1:100

STILT FLOOR

STILT FLOOR AREA		2313.26
DEDUCTION		
DUCT	1	-41.10
GROSS TOTAL		2272.16

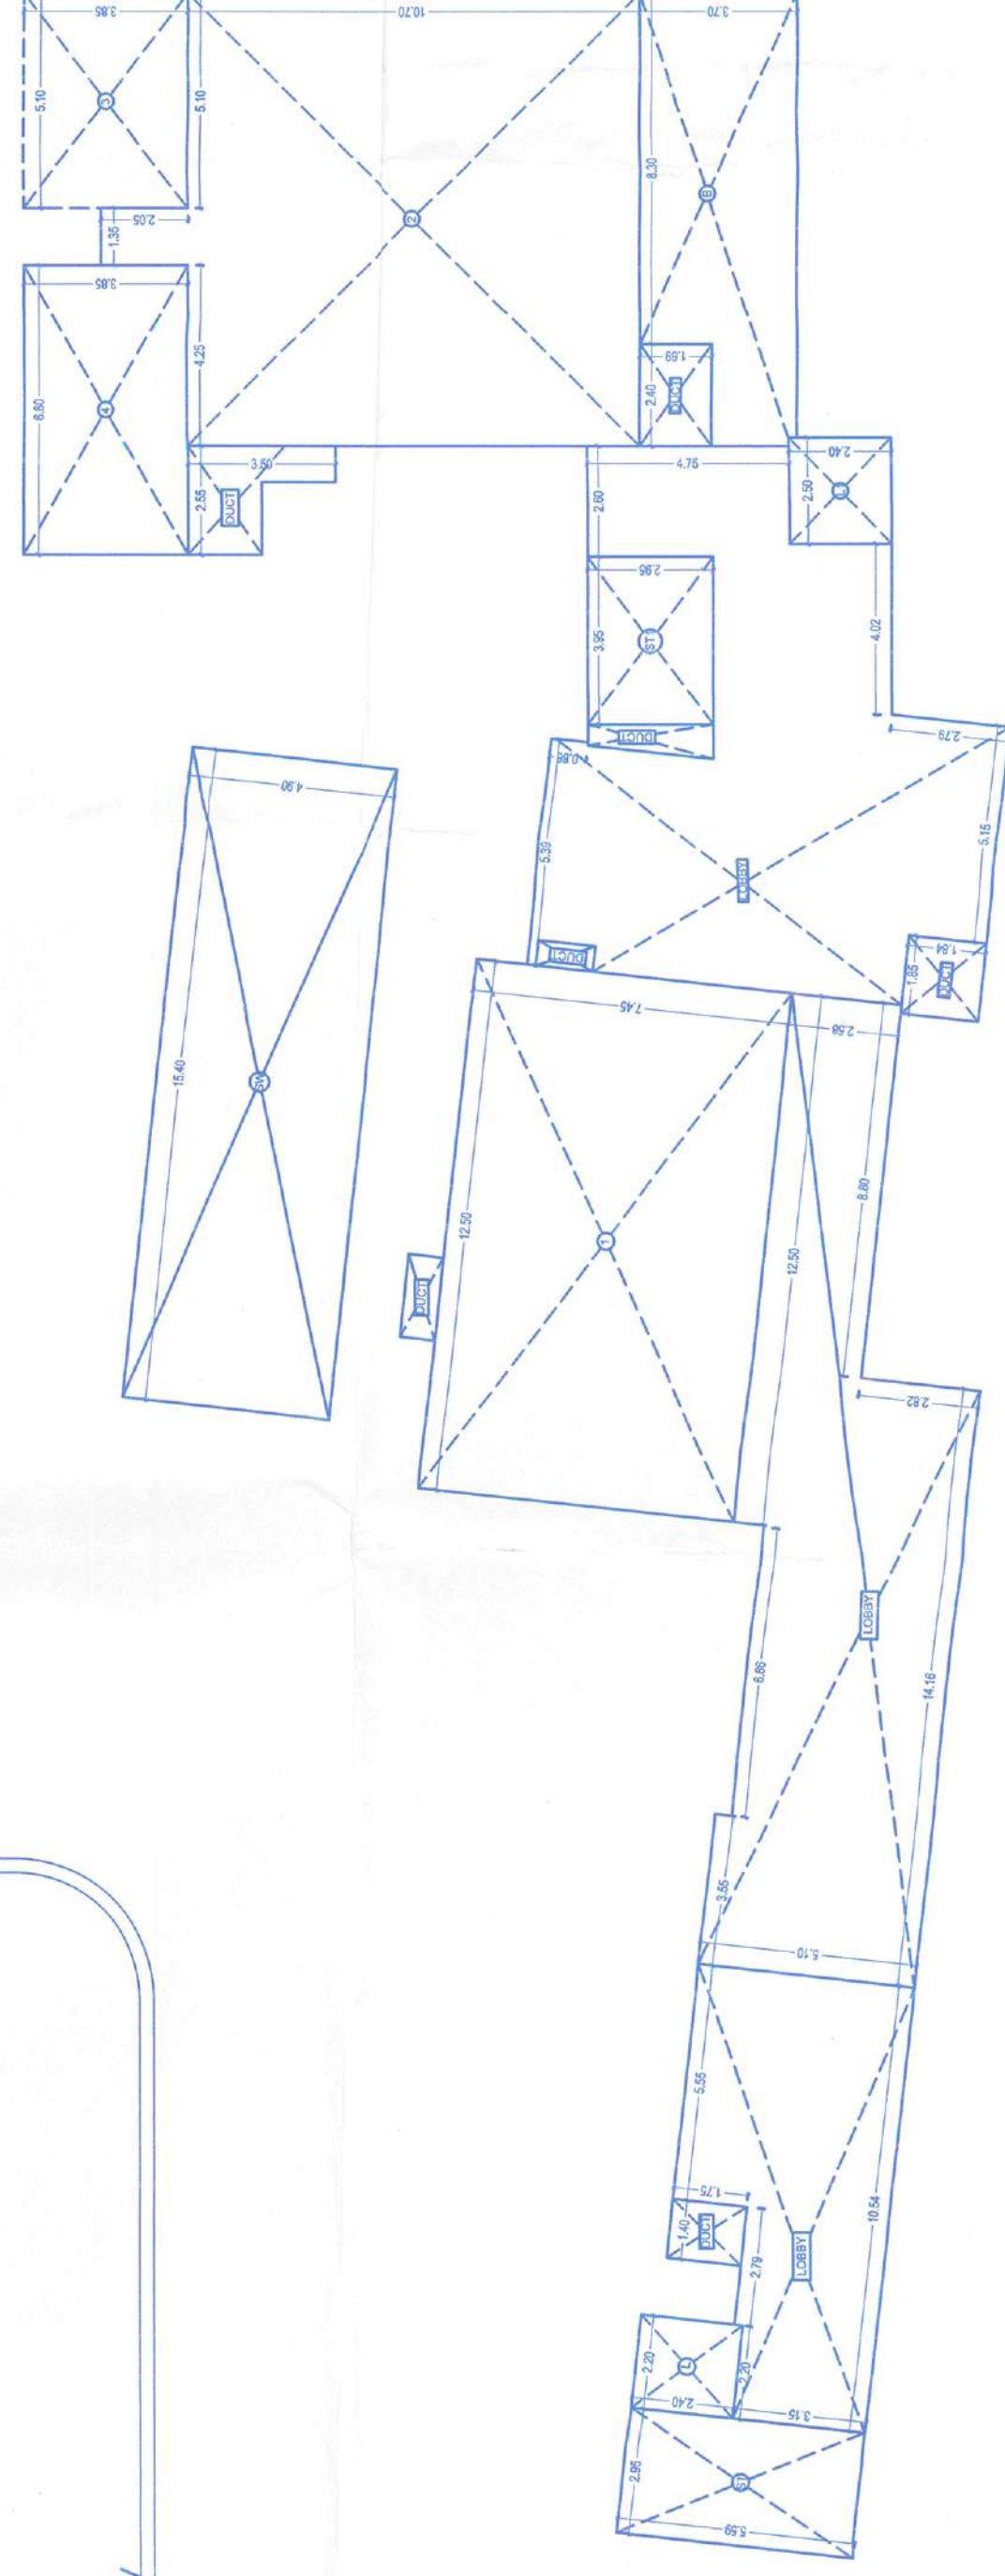

DESIGN CONSULTANTS

SANJAY BELURKAR

ARCHITECT

T-6, JAIRAM COMPLEX, NEUGINAGAR, MALA
PANAJI, GOA, INDIA, 403001.
PH. 0832 2436199, MOBILE NO. 9326129147

TITLE

PROPOSED OF RESIDENTIAL VILLAS
REVISION OF BUILDING BLOCK O.P.Q. & R
IN LAND BEARING SURVEY NO. 95/1,
PHASE V, ALDEIA DE GOA, BAMBOLIM
VILLAGE, TISWADI TALUKA, GOA.

OWNER

M/S. GOAN REAL ESTATE & CONSTRUCTION
PVT. LTD.

DRAWING TITLE
FLOOR PLANS
AREA DAIGRAM
AREA CALCULATION

SCALE = 1:100, 1:500

DATE = 12 - 01 - 2022

DRAWN
BY

PG

CHECKED
BY

S.B