


PROPOSED RESIDENTIAL BUILDING-"ATMOSPHERE"
ON STILTS AND COMPOUND WALL
ON PROPERTY BEARING CHALTA.NO:101,
P.T. SHEET NO:140

"APPLYING FOR RERA"

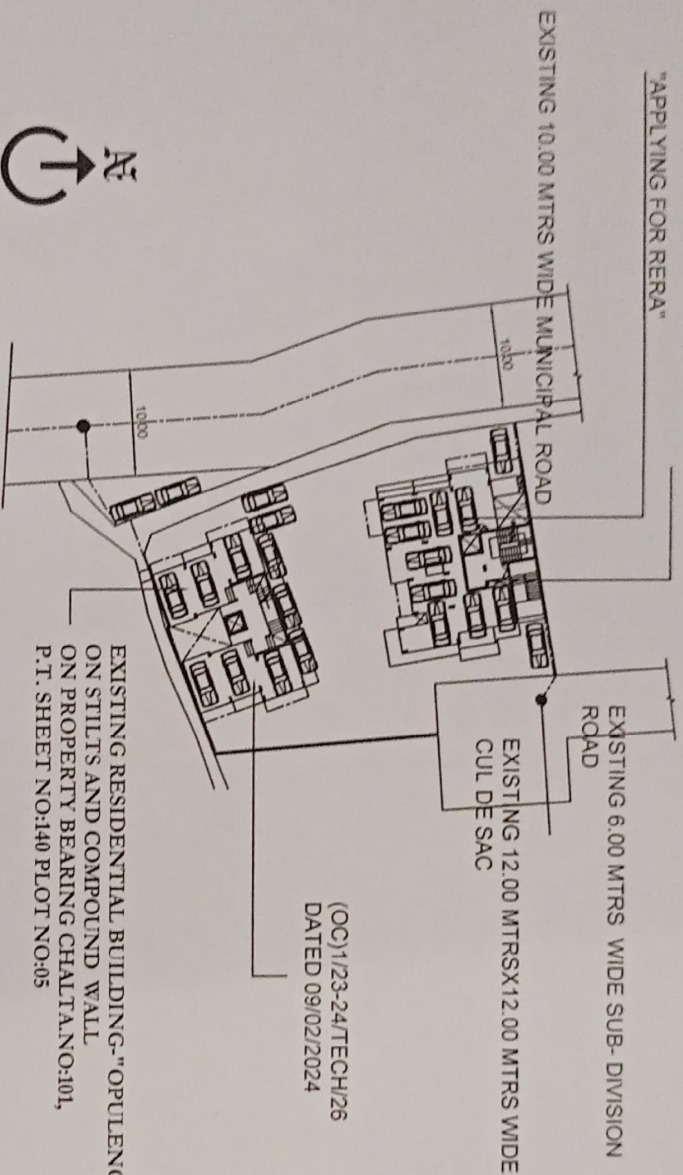

(OC)1/23-24/TECH/26
DATED 09/02/2024

EXISTING 10.00 MTRS WIDE MUNICIPAL ROAD

SITE PLAN

SCALE: 1:100

LOCATION-


MARGAO

PROPOSED RESIDENTIAL BUILDING
STILT PLUS EIGHT FLOORS
BLOCK "B" ON STILTS
ON PROPERTY BEARING CHALTA.NO:101 & 110,
P.T. SHEET NO:140 (AMALGAMATED)
FOR MR. SOHIL KHAN IN MARGAO CITY
SALCETE TALUKA, GOA

OWNER DETAILS: SHERRKHAN DEVELOPMENTS
PROPRIETOR: SOHIL KHAN

EXISTING RESIDENTIAL BUILDING-"OPULENCE"
ON STILTS AND COMPOUND WALL
ON PROPERTY BEARING CHALTA.NO:101,
P.T. SHEET NO:140 PLOT NO:05

INTERIOR DESIGNER

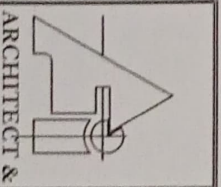

ARCHITECT &

ARCH. SANDEEP SAWANT

SHOP NO. 12, II nd FLOOR APNA BAZAAR,
MOBILE-9422437202

STAMP: SANDEEP J. SAWANT

C.O.A. Reg. No. CA/97/121670

Reg. No. 000009/2010

P.W.D. Reg. No. PM/D/ARCH/193/B

ARCHITECT/INTERIOR DESIGNER

M.P.D.A, Arch/80