

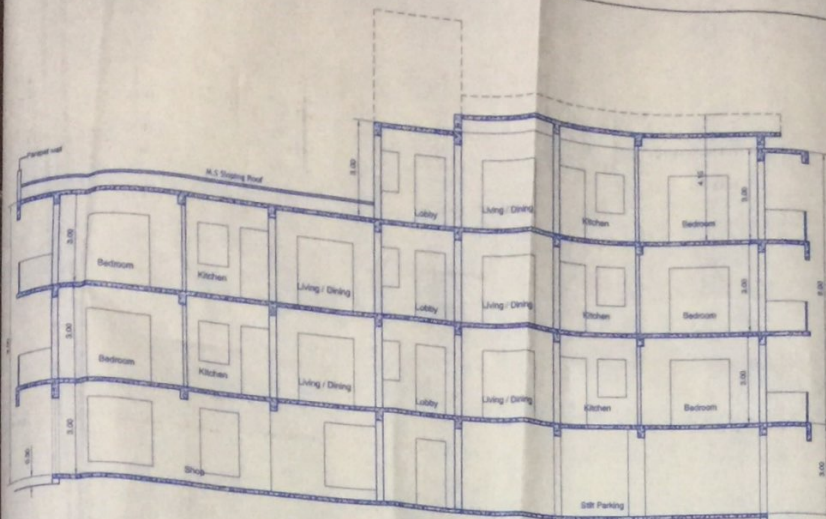


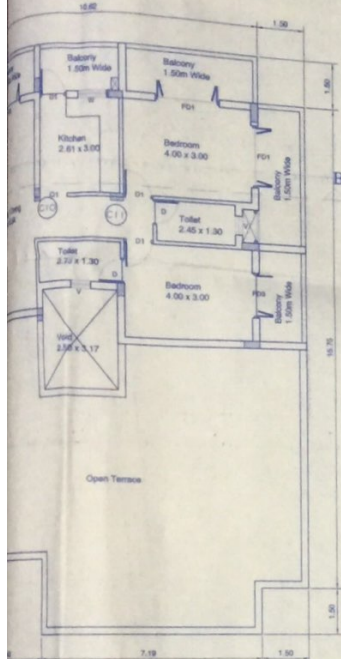


SECTION - BB
(Scale: 1:100)

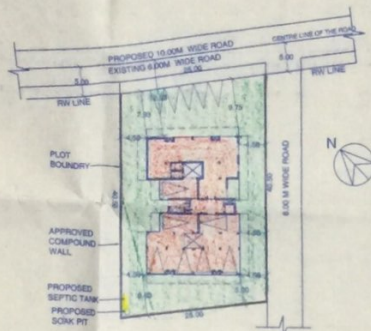


SITE PLAN
(Scale: 1:500)

SCHEDULE OF OPENING		
Type	Width	Height
D2	1.00	2.15
D1	0.90	2.15
D	0.80	2.15
FD1	2.00	2.15
FD2	1.80	2.15
FD3	1.50	2.15
W	1.00	1.25
V	0.60	0.60

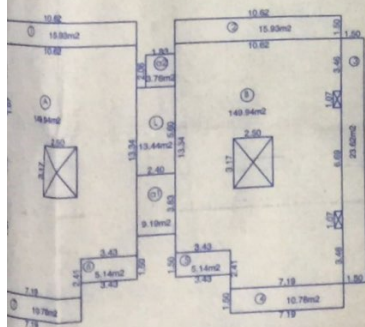

TYPICAL FIRST & SECOND FLOOR AREA DIAGRAM
(Scale: 1:200)

TYPICAL FIRST & SECOND FLOOR AREA CALCULATION
Total Built-up Area = 437.21 sq.mts (A+B+C+D+E+F+G+H+I+J+K+L+M+N+O+P+Q+R+S+T+U+V+W+X+Y+Z+AA+AB+AC+AD+AE+AF+AG+AH+AI+AJ+AK+AL+AM+AN+AO+AP+AQ+AR+AS+AT+AU+AV+AW+AX+AY+AZ+BA+BB+BC+BD+BE+BF+BG+BH+BI+BJ+BK+BL+BM+BN+BO+BP+BQ+BR+BS+BT+BU+BV+BW+BX+BY+BZ+CA+CB+CC+CD+CE+CF+CG+CH+CI+CJ+CK+CL+CM+CN+CO+CP+CQ+CR+CS+CT+CU+CV+CW+CX+CY+CZ+DA+DB+DC+DD+DE+DF+DG+DH+DI+DJ+DK+DL+DM+DN+DO+DP+DQ+DR+DS+DT+DU+DV+DW+DX+DY+DZ+EA+EB+EC+ED+EE+EF+EG+EH+EI+EJ+EK+EL+EM+EN+EO+EP+EQ+ER+ES+ET+EU+EV+EW+EX+EY+EZ+FA+FB+FC+FD+FE+FF+FG+FH+FI+FJ+FK+FL+FM+FN+FO+FP+FQ+FR+FS+FT+FU+FV+FW+FX+FY+FZ+GA+GB+GC+GD+GE+GF+GG+GH+GI+GJ+GK+GL+GM+GN+GO+GP+GQ+GR+GS+GT+GU+GV+GW+GX+GY+GZ+HA+HB+HC+HD+HE+HF+HG+HH+HI+HJ+HK+HL+HM+HN+HO+HP+HQ+HR+HS+HT+HU+HV+HW+HX+HY+HZ+IA+IB+IC+ID+IE+IF+IG+IH+II+IJ+IK+IL+IM+IN+IO+IP+IQ+IR+IS+IT+IU+IV+IW+IX+IY+IZ+JA+JB+JC+JD+JE+JF+JG+JH+JI+JJ+JK+JL+JM+JN+JO+JP+JQ+JR+JS+JT+JU+JV+JW+JX+JY+JZ+KA+KB+KC+KD+KE+KF+KG+KH+KI+KJ+KK+KL+KM+KN+KO+KP+KQ+KR+KS+KT+KU+KV+KW+KX+KY+KZ+LA+LB+LC+LD+LE+LF+LG+LH+LI+LJ+LK+LL+LM+LN+LO+LP+LQ+LR+LS+LT+LU+LV+LW+LX+LY+LZ+MA+MB+MC+MD+ME+MF+MG+MH+MI+MJ+MK+ML+MN+MO+MP+MQ+MR+MS+MT+MU+MV+MW+MX+MY+MZ+NA+NB+NC+ND+NE+NF+NG+NH+NI+NJ+NK+NL+NM+NO+NP+NQ+NR+NS+NT+NU+NV+NW+NX+NY+NZ+OA+OB+OC+OD+OE+OF+OG+OH+OI+OJ+OK+OL+OM+ON+OO+OP+OQ+OR+OS+OT+OU+OV+OW+OX+OY+OZ+PA+PB+PC+PD+PE+PF+PG+PH+PI+PJ+PK+PL+PM+PN+PO+PP+PQ+PR+PS+PT+PU+PV+PW+PX+PY+PZ+QA+QB+QC+QD+QE+QF+QG+QH+QI+QJ+QK+QL+QM+QN+QO+QP+QQ+QR+QS+QT+QU+QV+QW+QX+QY+QZ+RA+RB+RC+RD+RE+RF+RG+RH+RI+RJ+RK+RL+RM+RN+RO+RP+RQ+RR+RS+RT+RU+RV+RW+RX+RY+RZ+SA+SB+SC+SD+SE+SF+SG+SH+SI+SJ+SK+SL+SM+SN+SO+SP+SQ+SR+SS+ST+SU+SV+SW+SX+SY+SZ+TA+TB+TC+TD+TE+TF+TG+TH+TI+TJ+TK+TL+TM+TN+TO+TP+TQ+TR+TS+TT+TU+TV+TW+TX+TY+TZ+UA+UB+UC+UD+UE+UF+UG+UH+UI+UJ+UK+UL+UM+UN+UO+UP+UQ+UR+US+UT+UU+UV+UW+UX+UY+UZ+VA+VB+VC+VD+VE+VF+VG+VH+VI+VJ+VK+VL+VM+VN+VO+VP+VQ+VR+VS+VT+VU+VV+VW+VX+VY+VZ+WA+WB+WC+WD+WE+WF+WG+WH+WI+WJ+WK+WL+WM+WN+WO+WP+WQ+WR+WS+WT+WU+WV+WW+WX+WY+WZ+XA+XB+XC+XD+XE+XF+XG+XH+XI+XJ+XK+XL+XM+XN+XO+XP+XQ+XR+XS+XT+XU+XV+XW+XX+XY+XZ+YA+YB+YC+YD+YE+YF+YG+YH+YI+YJ+YK+YL+YM+YN+YO+YP+YQ+YR+YS+YT+YU+YV+YW+YX+YY+YZ+ZA+ZB+ZC+ZD+ZE+ZF+ZG+ZH+ZI+ZJ+ZK+ZL+ZM+ZN+ZO+ZP+ZQ+ZR+ZS+ZT+ZU+ZV+ZW+ZX+ZY+ZZ)

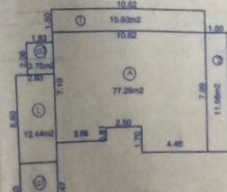

THIRD FLOOR AREA DIAGRAM
(Scale: 1:200)

THIRD FLOOR AREA CALCULATION
Total Built-up Area = 121.58 sq.mts (A+B+C+D+E+F+G+H+I+J+K+L+M+N+O+P+Q+R+S+T+U+V+W+X+Y+Z+AA+AB+AC+AD+AE+AF+AG+AH+AI+AJ+AK+AL+AM+AN+AO+AP+AQ+AR+AS+AT+AU+AV+AW+AX+AY+AZ+BA+BB+BC+BD+BE+BF+BG+BH+BI+BJ+BK+BL+BM+BN+BO+BP+BQ+BR+BS+BT+BU+BV+BW+BX+BY+BZ+CA+CB+CC+CD+CE+CF+CG+CH+CI+CJ+CK+CL+CM+CN+CO+CP+CQ+CR+CS+CT+CU+CV+CW+CX+CY+CZ+DA+DB+DC+DD+DE+DF+DG+DH+DI+DJ+DK+DL+DM+DN+DO+DP+DQ+DR+DS+DT+DU+DV+DW+DX+DY+DZ+EA+EB+EC+ED+EE+EF+EG+EH+EI+EJ+EK+EL+EM+EN+EO+EP+EQ+ER+ES+ET+EU+EV+EW+EX+EY+EZ+FA+FB+FC+FD+FE+FF+FG+FH+FI+FJ+FK+FL+FM+FN+FO+FP+FQ+FR+FS+FT+FU+FV+FW+FX+FY+FZ+GA+GB+GC+GD+GE+GF+GG+GH+GI+GJ+GK+GL+GM+GN+GO+GP+GQ+GR+GS+GT+GU+GV+GW+GX+GY+GZ+HA+HB+HC+HD+HE+HF+HG+HH+HI+HJ+HK+HL+HM+HN+HO+HP+HQ+HR+HS+HT+HU+HV+HW+HX+HY+HZ+IA+IB+IC+ID+IE+IF+IG+IH+II+IJ+IK+IL+IM+IN+IO+IP+IQ+IR+IS+IT+IU+IV+IW+IX+IY+IZ+JA+JB+JC+JD+JE+JF+JG+JH+JI+JJ+JK+JL+JM+JN+JO+JP+JQ+JR+JS+JT+JU+JV+JW+JX+JY+JZ+KA+KB+KC+KD+KE+KF+KG+KH+KI+KJ+KK+KL+KM+KN+KO+KP+KQ+KR+KS+KT+KU+KV+KW+KX+KY+KZ+LA+LB+LC+LD+LE+LF+LG+LH+LI+LJ+LK+LM+LN+LO+LP+LQ+LR+LS+LT+LU+LV+LW+LX+LY+LZ+MA+MB+MC+MD+ME+MF+MG+MH+MI+MJ+MK+ML+MN+MO+MP+MQ+MR+MS+MT+MU+MV+MW+MX+MY+MZ+NA+NB+NC+ND+NE+NF+NG+NH+NI+NJ+NK+NL+NM+NO+NP+NQ+NR+NS+NT+NU+NV+NW+NX+NY+NZ+OA+OB+OC+OD+OE+OF+OG+OH+OI+OJ+OK+OL+OM+ON+OO+OP+OQ+OR+OS+OT+OU+OV+OW+OX+OY+OZ+PA+PB+PC+PD+PE+PF+PG+PH+PI+PJ+PK+PL+PM+PN+PO+PP+PQ+PR+PS+PT+PU+PV+PW+PX+PY+PZ+QA+QB+QC+QD+QE+QF+QG+QH+QI+QJ+QK+QL+QM+QN+QO+QP+QQ+QR+QS+QT+QU+QV+QW+QX+QY+QZ+RA+RB+RC+RD+RE+RF+RG+RH+RI+RJ+RK+RL+RM+RN+RO+RP+RQ+RR+RS+RT+RU+RV+RW+RX+RY+RZ+SA+SB+SC+SD+SE+SF+SG+SH+SI+SJ+SK+SL+SM+SN+SO+SP+SQ+SR+SS+ST+SU+SV+SW+SX+SY+SZ+TA+TB+TC+TD+TE+TF+TG+TH+TI+TJ+TK+TL+TM+TN+TO+TP+TQ+TR+TS+TT+TU+TV+TW+TX+TY+TZ+UA+UB+UC+UD+UE+UF+UG+UH+UI+UJ+UK+UL+UM+UN+UO+UP+UQ+UR+US+UT+UU+UV+UW+UX+UY+UZ+VA+VB+VC+VD+VE+VF+VG+VH+VI+VJ+VK+VL+VM+VN+VO+VP+VQ+VR+VS+VT+VU+VV+VW+VX+VY+VZ+WA+WB+WC+WD+WE+WF+WG+WH+WI+WJ+WK+WL+WM+WN+WO+WP+WQ+WR+WS+WT+WU+WV+WW+WX+WY+WZ+XA+XB+XC+XD+XE+XF+XG+XH+XI+XJ+XK+XL+XM+XN+XO+XP+XQ+XR+XS+XT+XU+XV+XW+XX+XY+XZ+YA+YB+YC+YD+YE+YF+YG+YH+YI+YJ+YK+YL+YM+YN+YO+YP+YQ+YR+YS+YT+YU+YV+YW+YX+YY+YZ+ZA+ZB+ZC+ZD+ZE+ZF+ZG+ZH+ZI+ZJ+ZK+ZL+ZM+ZN+ZO+ZP+ZQ+ZR+ZS+ZT+ZU+ZV+ZW+ZX+ZY+ZZ)

Passed and Approved
Vide Res. No. H/4 of 18/09/2018
Subject to the Conditions
Mentioned on the Permission
No. VP/Soc/ - 1839/2018-2019
Dated: 15/10/2018
Secretary
V. P. Socorro

Statement of Areas

Area of Plot							1000.00	sq.m	
Area Under Road Widening							49.30	sq.m	
Net Effective Plot Area							950.10	sq.m	
Proposed Covered Area							326.91	sq.m	
Coverage Consumed							34.41	%	
Coverage Permissible							40.00	%	
Detail of Area and use floor wise									
Sr No	Floor Reference	Use	Built-up Area	Stair	Area Free from F.A.R			Net Floor Areas	F.A.R
					Basic	Park	Lobby		
1	Ground Floor	Park	326.91	12.95	0.00	179.35	13.44	121.17	
2	First Floor	Resi	437.21	12.95	110.94	0.00	13.44	299.88	79.82
3	Second Floor	Resi	437.21	12.95	110.94	0.00	13.44	299.88	
4	Third Floor	Resi	131.59	12.95	27.91	0.00	13.44	77.29	
	Total	Resi	1332.92	51.80	249.79	179.35	53.76	798.22	
Net Floor Area									
					Ground Floor		121.17	sq.m	
					First Floor		299.88	sq.m	
					Second Floor		299.88	sq.m	
					Third Floor		77.29	sq.m	
Total							798.22	sq.m	
F.A.R Consumed							79.82		
F.A.R Permissible							80.00		
Additional Area Permissible for Lobby 7.5%							60.00	sq.m	
Additional Area Consumed for Lobby 6.72%							53.76	sq.m	
Area for Infrastructure Tax									
					Proposed Commercial Built-Up Area		121.17	sq.m	
					Less Old Approved Commercial Built-Up Area		124.09	sq.m	
					Difference in Commercial Built-Up Area		-2.92	sq.m	
					Proposed Residential Built-Up Area		1021.12	sq.m	
					Less Old Approved Residential Built-Up Area		675.34	sq.m	
					Additional Residential Built-Up Area		345.78	sq.m	

NOTE :-

1. ALL DRAWING ARE AT 1:100 SCALE UNLESS MENTIONED OTHERWISE
2. ALL DIMENSIONS ARE IN METERS

SIGNATURE OF OWNER

[Signature]

SIGNATURE OF ARCHITECT

[Signature]
Ashwin Kumar Prabhu
Architect
T.C. No. 10, A.R. 02/25/2010
B-209, 2nd floor, Saldanha Business Towers,
At Court Circle, Mapusa - Goa

PROJ. NO.	DRG. NO.	REV. NO.
SA-AR- /12	SD - 01	—
DATE	DRAWN BY	CHKD. BY
NORTH	m. de Souza	ashwin. P

TITLE :

PROPOSED RESIDENTIAL BUILDING (REVISED) IN
PROPERTY BEARING SURVEY NO.372/14-A SITUATED AT
SOCORRO VILLAGE OF BARDEZ TALUKA GOA
FOR Maria Arlette De Lima Fernandes Athaide

PROJECT ARCHITECT

ASHWINIKUMAR PRABHU



studio Arche'type
architecture + interiors

B-209, 2nd floor, Saldanha Business Towers, At Court Circle, Mapusa, Goa-INDIA.
Ph. 0091-832-6516650
e-mail: studio_archetypes@yahoo.co.uk