

CHIEF OFFICER,
MARGAO MUNICIPAL COUNCIL

HALTA NO. 21	4074.00	sq. m
	NIL	sq. m
USE	76.00	sq. m
	3998.00	sq. m
ON THE PLOT		sq. m
	-----	sq. m
	1599.20	sq. m
IG (39.98%)	1598.44	sq. m
(30%)	479.78	
	476.51	
	8148.00	sq. m
		sq. m
		sq. m
		sq. m
	8148.00	sq. m
	8145.44	sq. m
(9.93%)	8145.44	sq. m

AREA FREE OF FAR

Area Free of FAR	7.5% Free Of FAR Areas	O
9.40	-	
3.87	229.43	
7.20	195.31	
-	23.00	
-	23.00	
-	23.00	
	23.00	
	23.00	
	23.00	
0.47	608.74	

RESIDENTIAL BUILDING

RESIDENTIAL BUILDING		
6-3980.47	13986.19	sq.m
	13986.19	sq.m

986.19m2

105,16	sq.m
4,50	sq.m
109,66	sq.m


s	REQUIRED	PROVIDED
	112	137

PARKING - 43 nos
 LG - 52 nos
 LG - 39 nos
 NG - 3 nos
 AL - 137 nos

PROPOSED CONSTRUCTION OF
CENTIAL BUILDING , COMPOUND WALL
ING POOLS & SECURITY CABIN
EET NO. 16 CHALTA NO. 21 AT
AO CITY, SALCETE TALUKA - SOUTH

F THE OWNER:

SHUVAN BUILDERS PRIVATE LIMITED

PLAN & COMPOUND WALL SECURITY CABIN &
ION PLAN


DRESS ARCHITECT:
VILVE D'SOUZA,
PANA PARADISE,
MM SHOWROOM,
S. GOA.

RE OF OWNER	SIGNATURE OF ARCHITECT
-------------	------------------------

UWAN BUILDERS PVT. LTD









Director	AR. MELVILLE D'SOUZA
E 1:100, 1:50 & 1:250	AR/0057/2010

	SHEET NO. - 01 / 06
--	---------------------

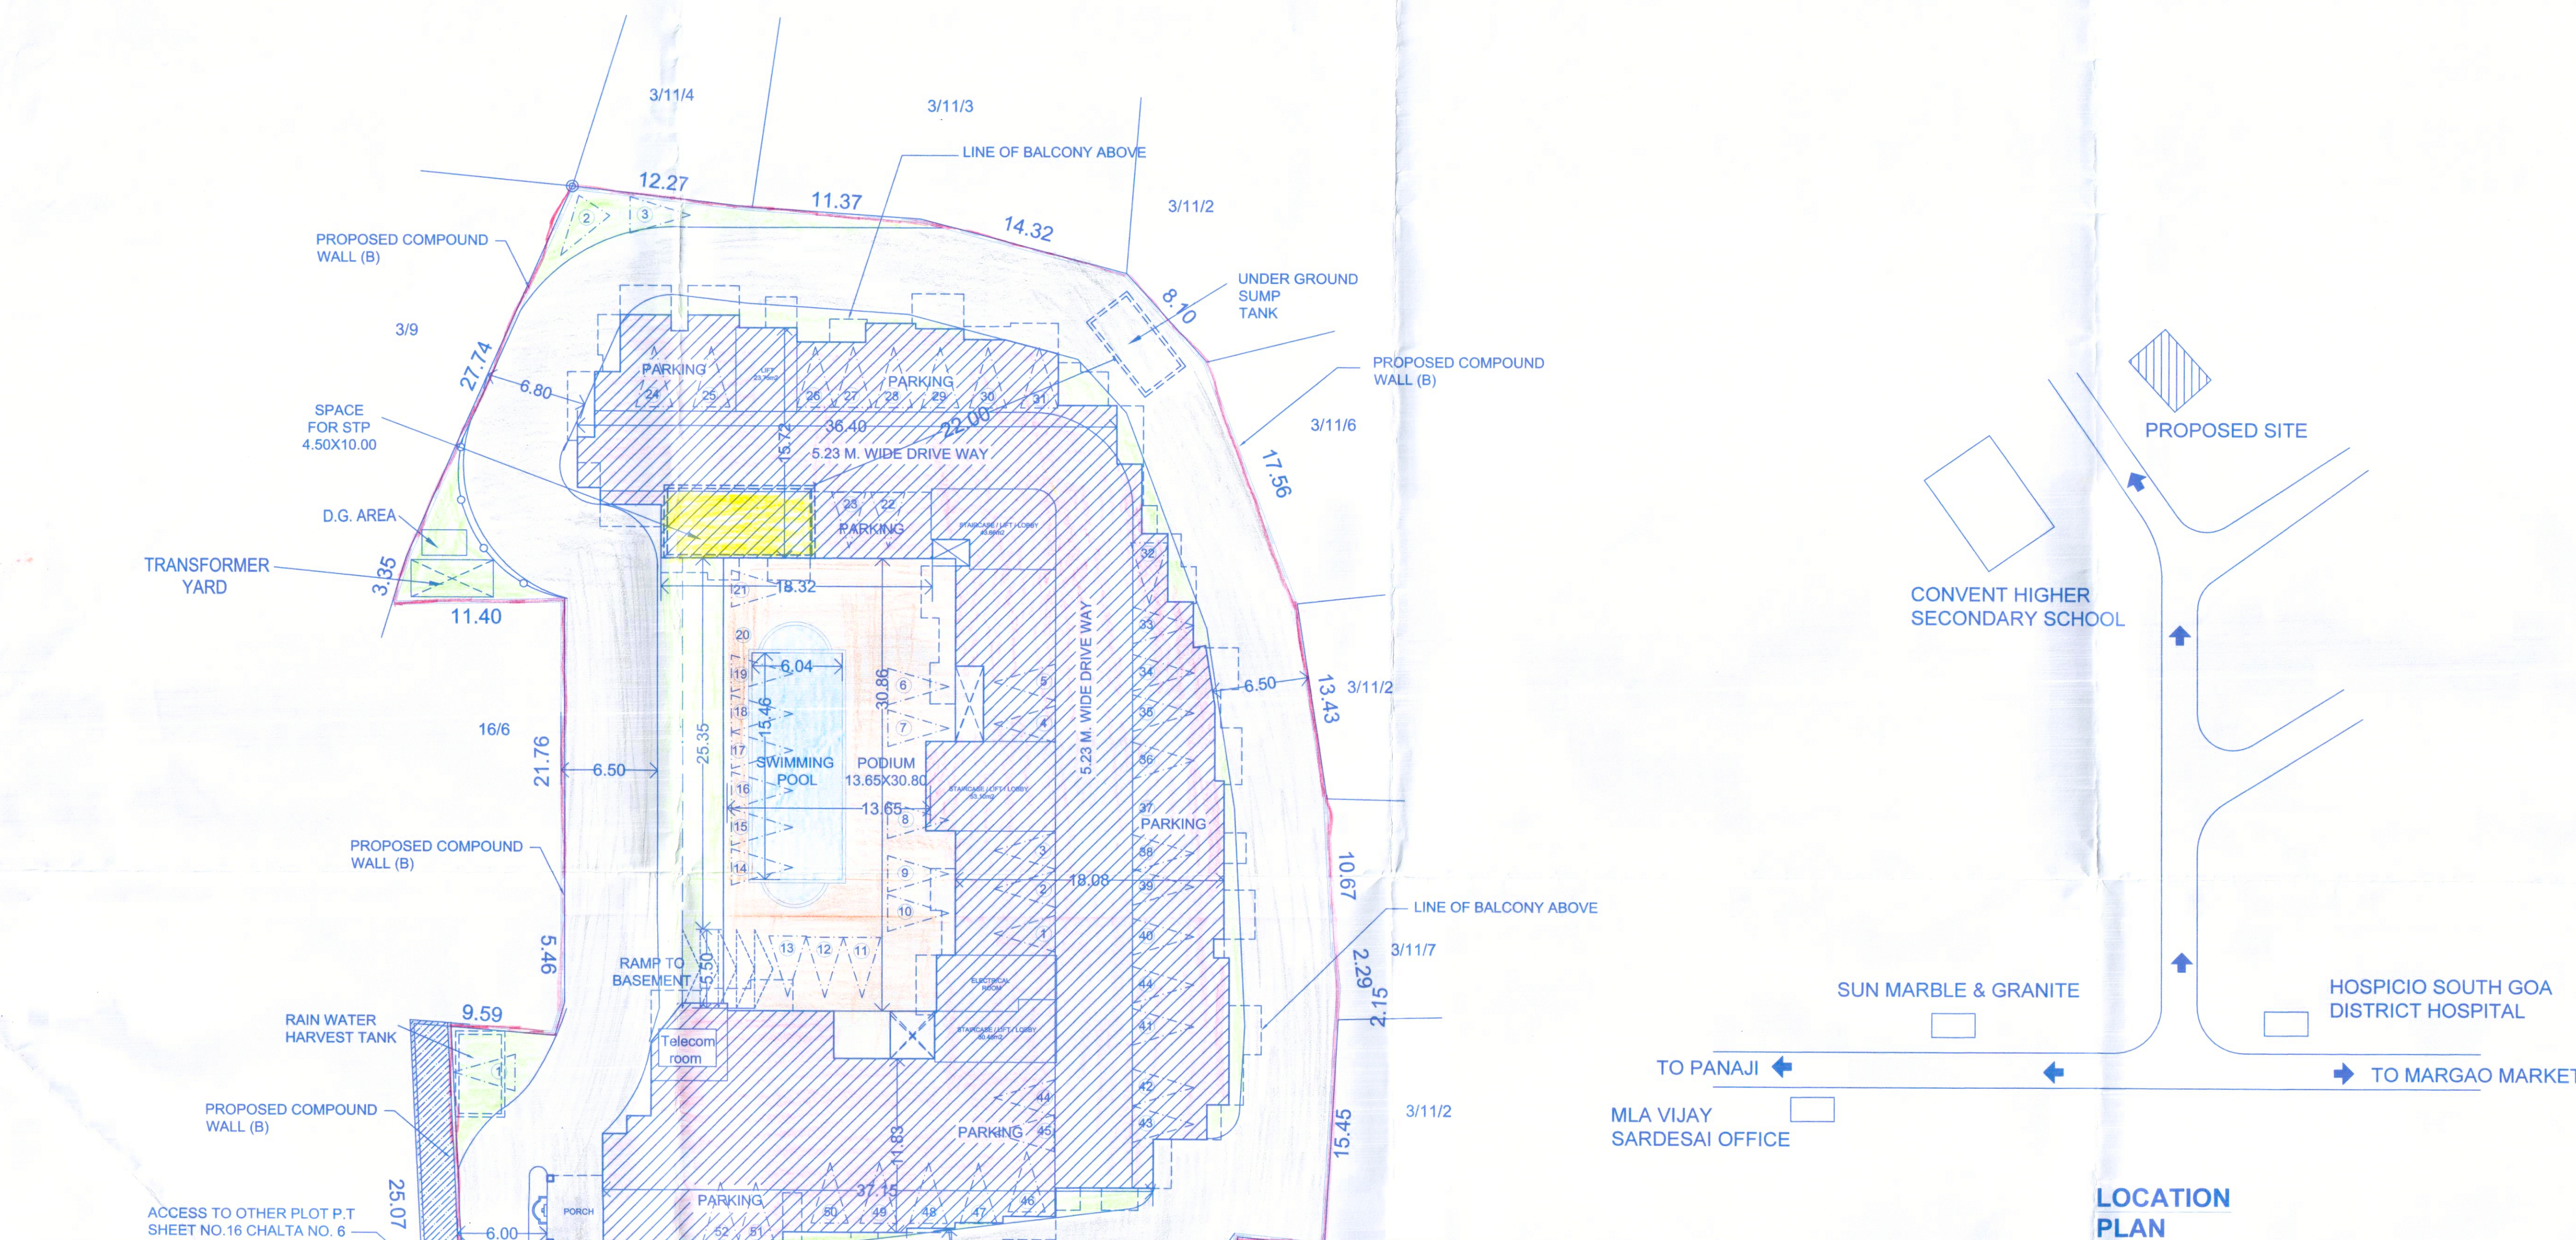

SITE PLAN

SCALE 1:250

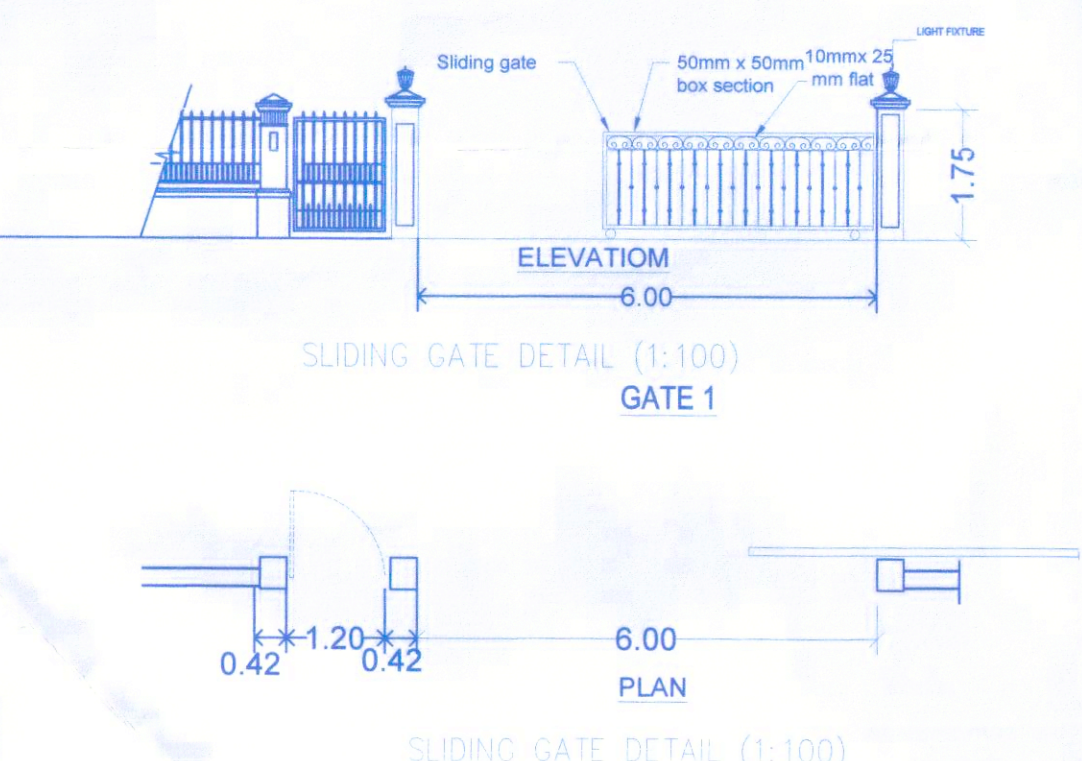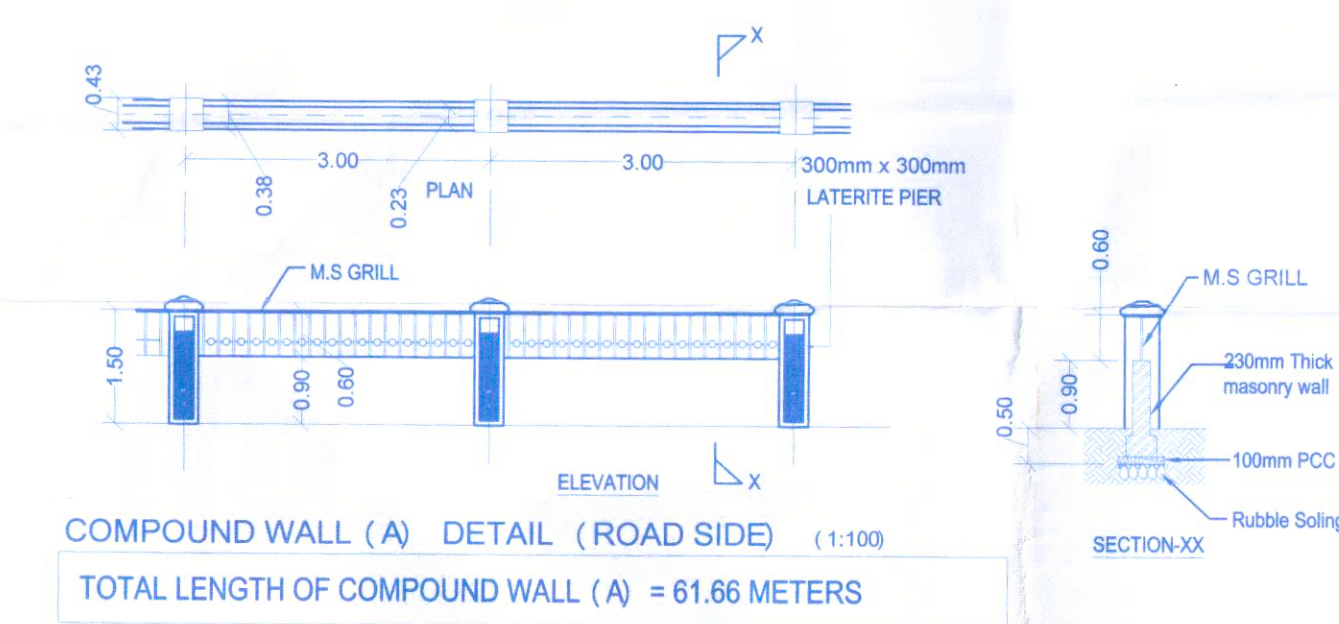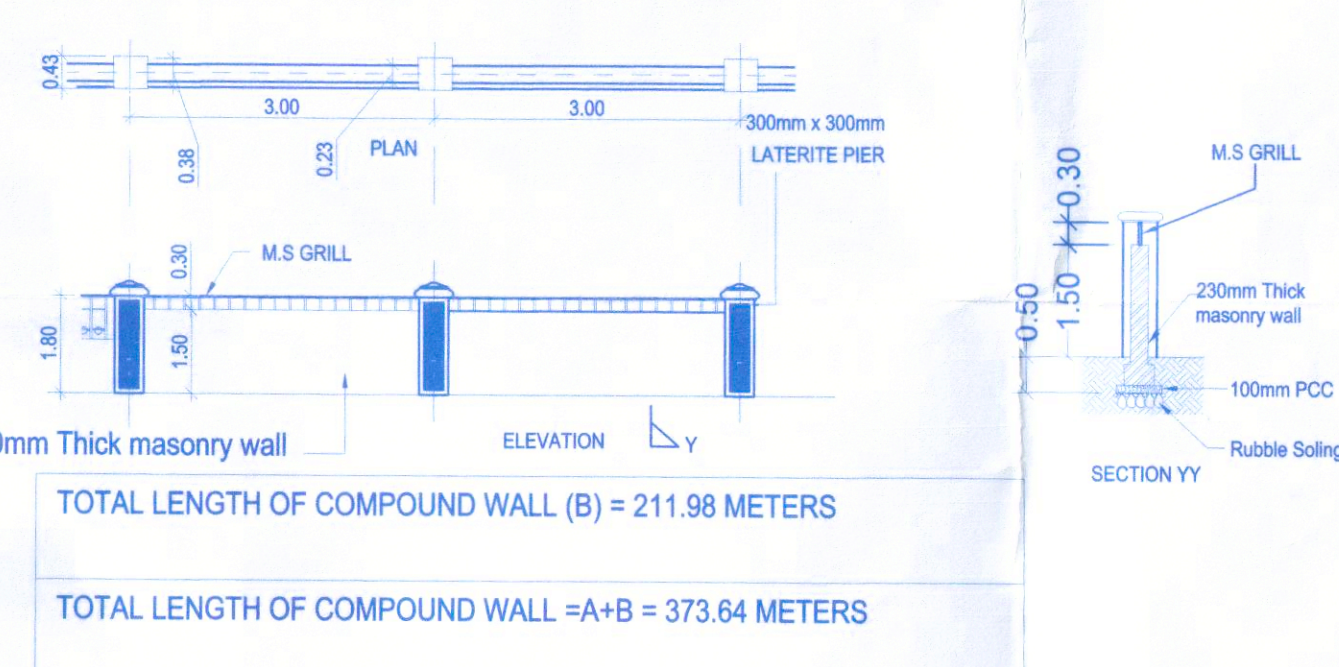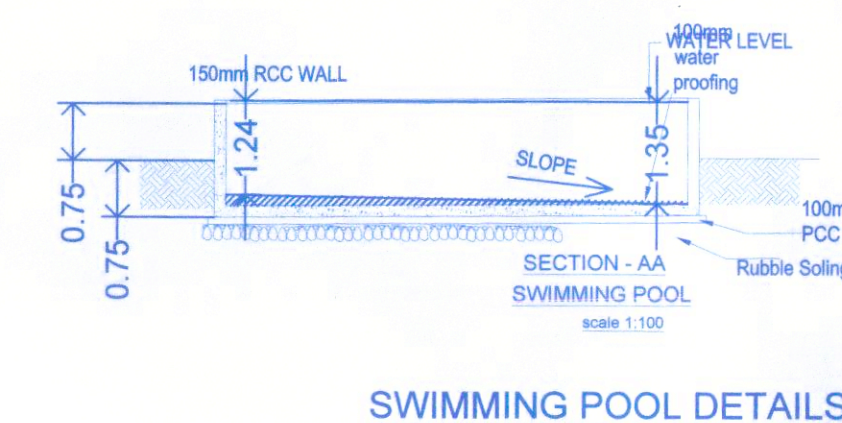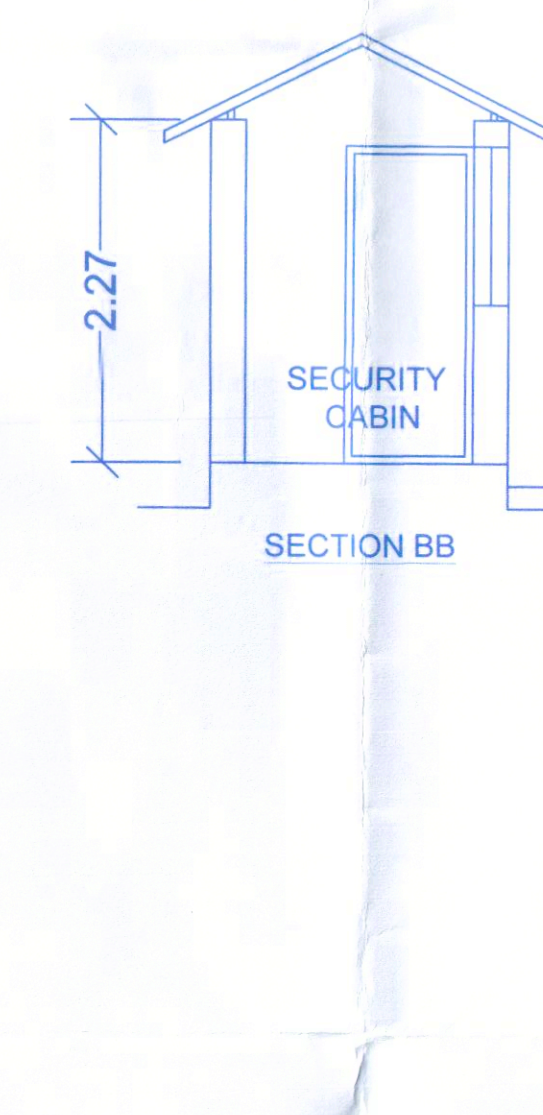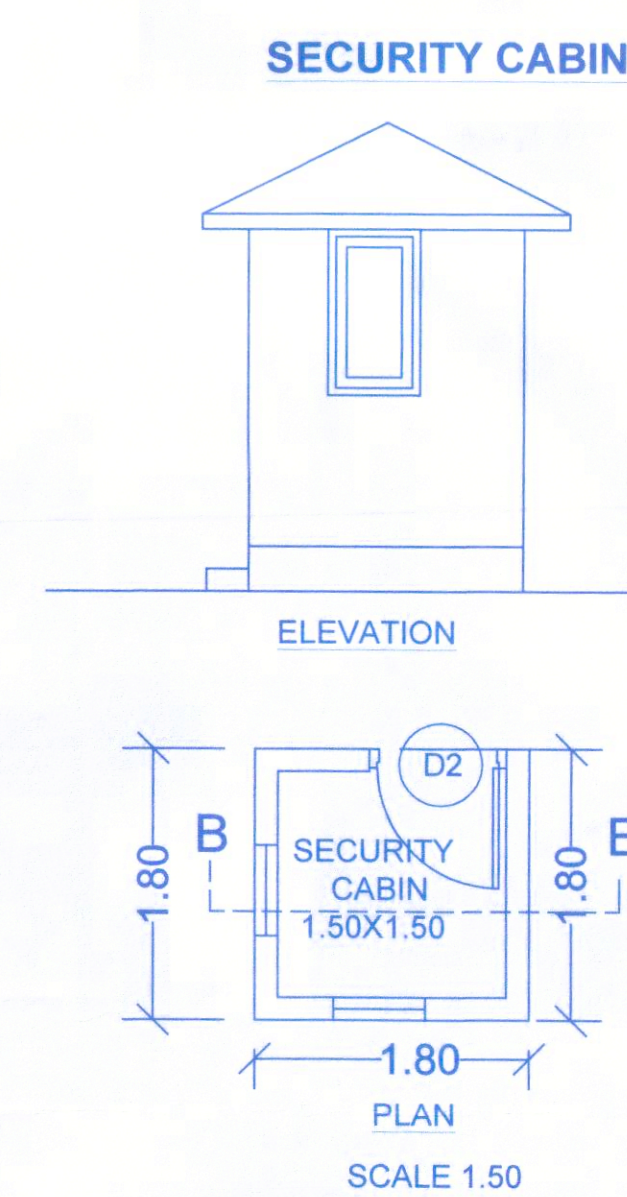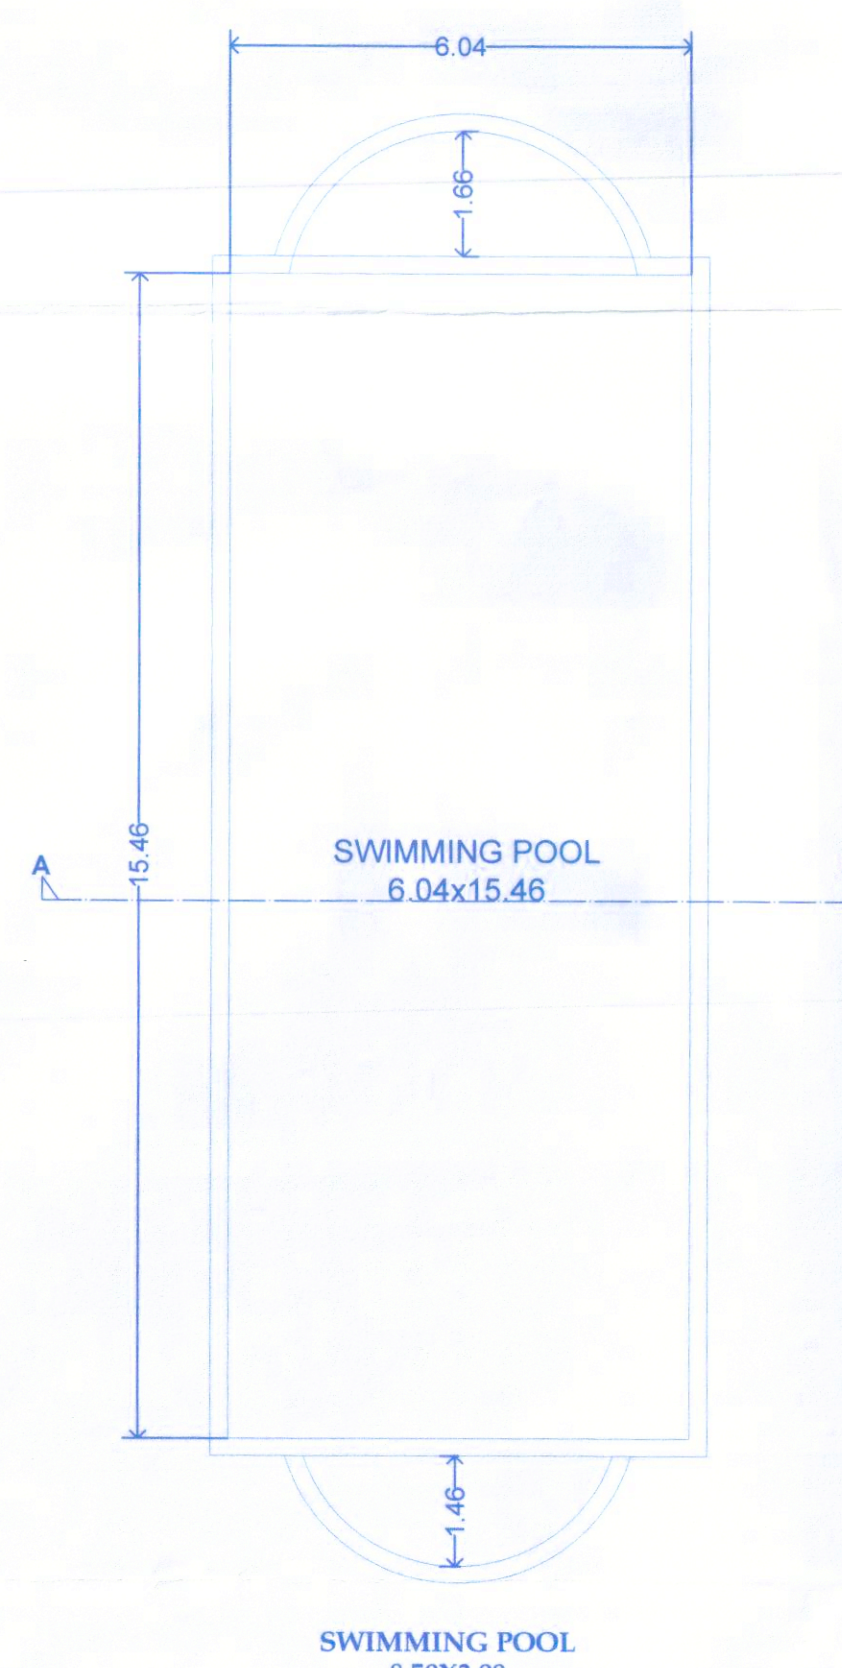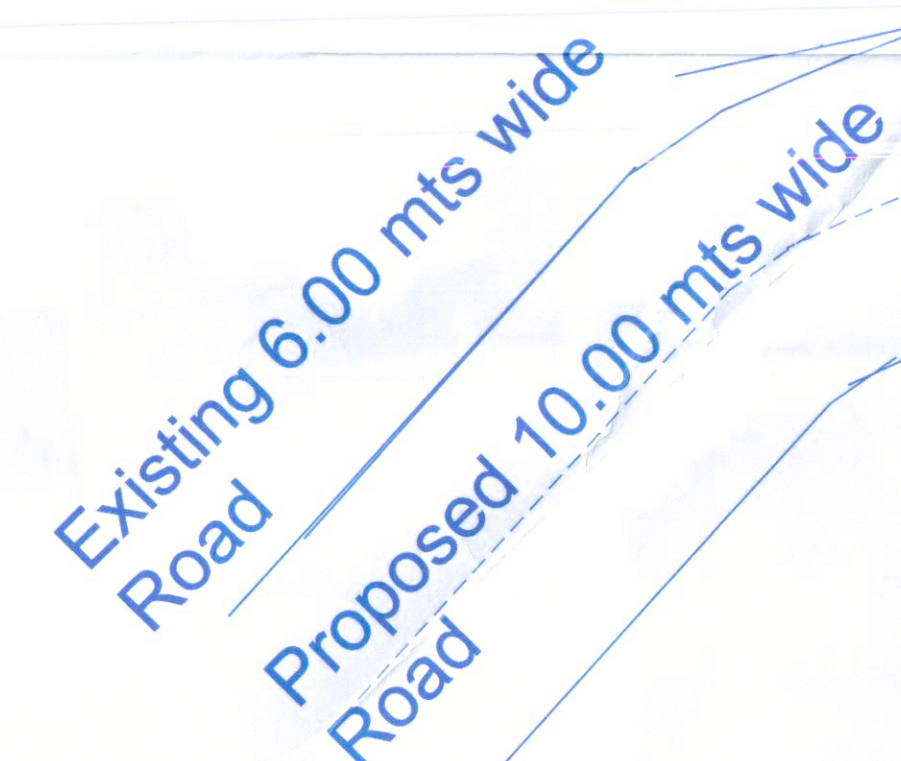

Development Permission Granted
Subject To Conditions Vide Order
No SGPDA/PI/6882/1920/25-26
Dated 17/09/2025

Member Secretary
S.G.P.D.A.
MARGAO-GOIA

	SHEET NO. - 01 / 06
--	---------------------