





NORTH-EAST ELEVATION 1:100

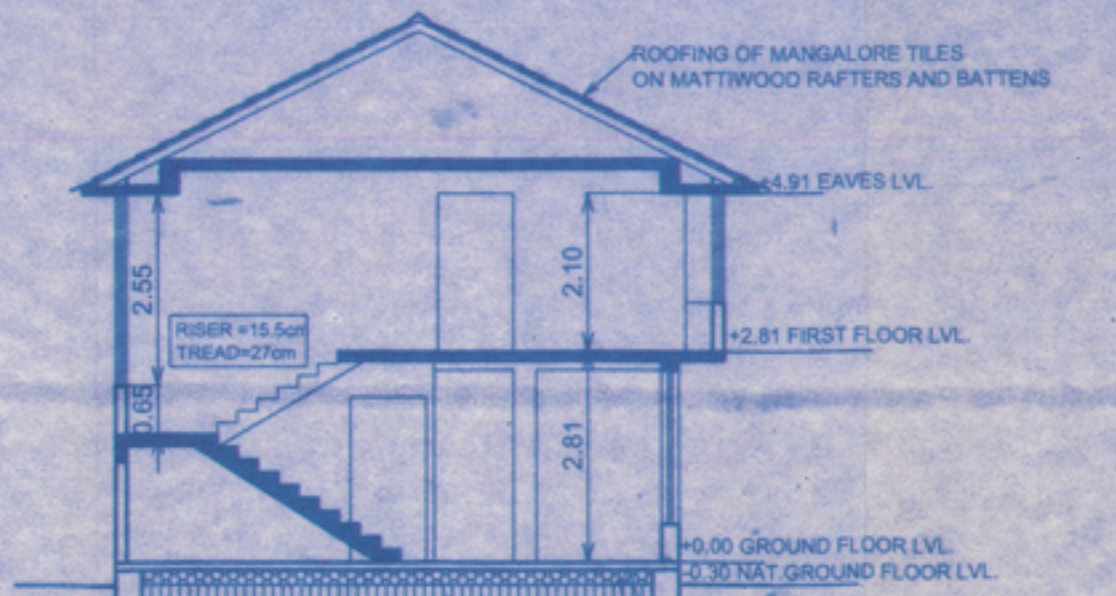

SECTION-BB' 1:100

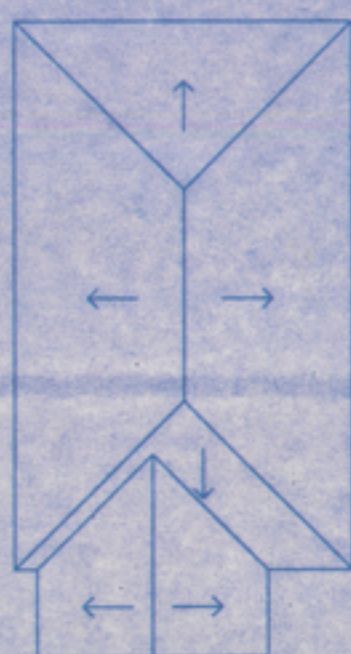

ROOF PLAN 1:200


SCHEDULE OF OPENINGS

No.	SIZE	MATERIAL
FD	2.20x2.56	TEAKWOOD, FOLDING DOOR
D1	1.00x2.10	TEAKWOOD, PANELLED
D2	1.00x2.10	MATTIWOOD, PANELLED
D3	0.80x2.10	ALUMINIUM, HTLAM PANEL
FD2	2.20x2.20	TEAKWOOD, FOLDING DOOR
W1	2.00x1.31	TEAKWOOD, HINGED GLAZED
W2	1.83x1.31	TEAKWOOD, HINGED GLAZED
W3	0.90x1.70	TEAKWOOD, HINGED GLAZED
W4	0.80x1.25	TEAKWOOD, HINGED GLAZED
W5	1.20x1.70	TEAKWOOD, HINGED GLAZED
W6	1.80x1.84	TEAKWOOD, HINGED GLAZED
W7	3.70x1.70	TEAKWOOD, HINGED GLAZED
W8	0.80x1.66	TEAKWOOD, HINGED GLAZED
W9	0.80x1.56	TEAKWOOD, HINGED GLAZED
V1	0.80x0.90	TEAKWOOD, LOUVRED GLAZED
V2	0.80x0.90	TEAKWOOD, LOUVRED GLAZED
V3	1.70x0.90	TEAKWOOD, GLAZED




NORTH-WEST ELEVATION 1:100

BUNGALOW TYPE 'B'

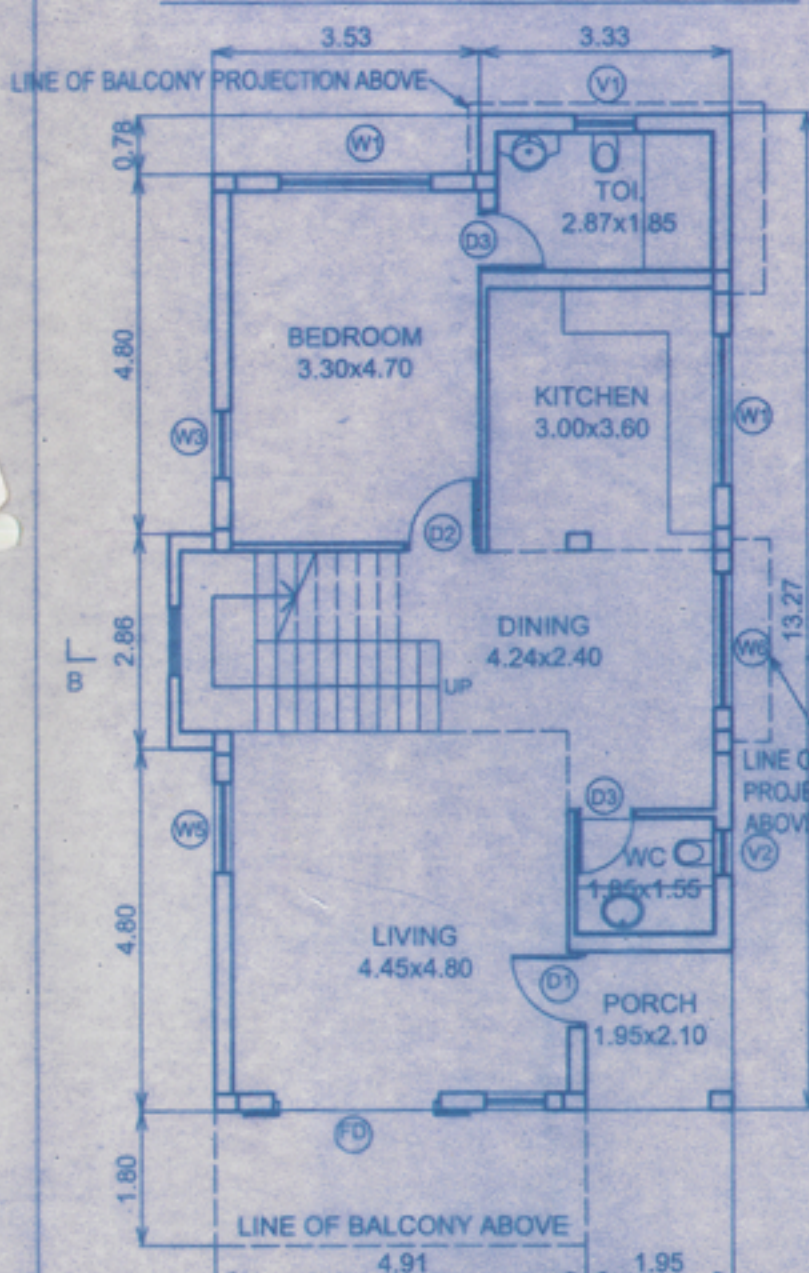


GROUND FLOOR PLAN 1:100

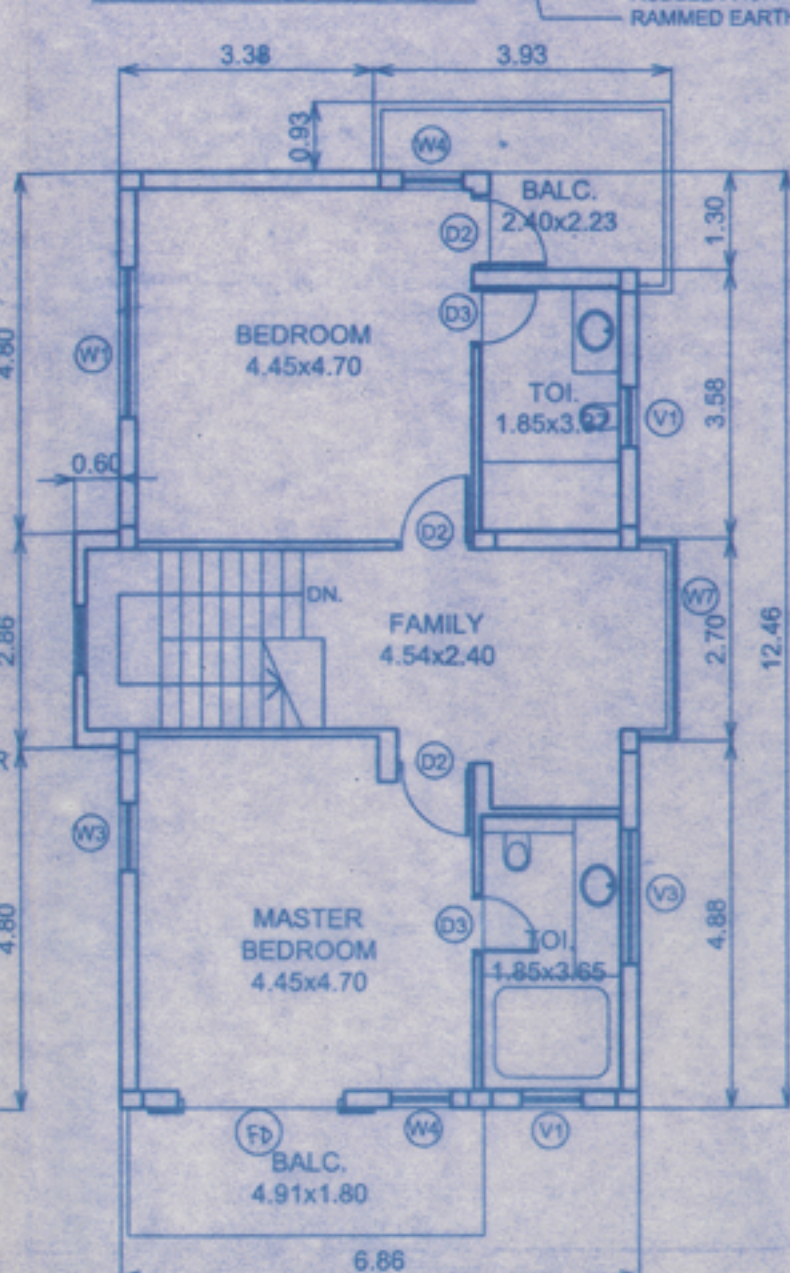


FIRST FLOOR PLAN 1:100




NORTH-EAST ELEVATION 1:100

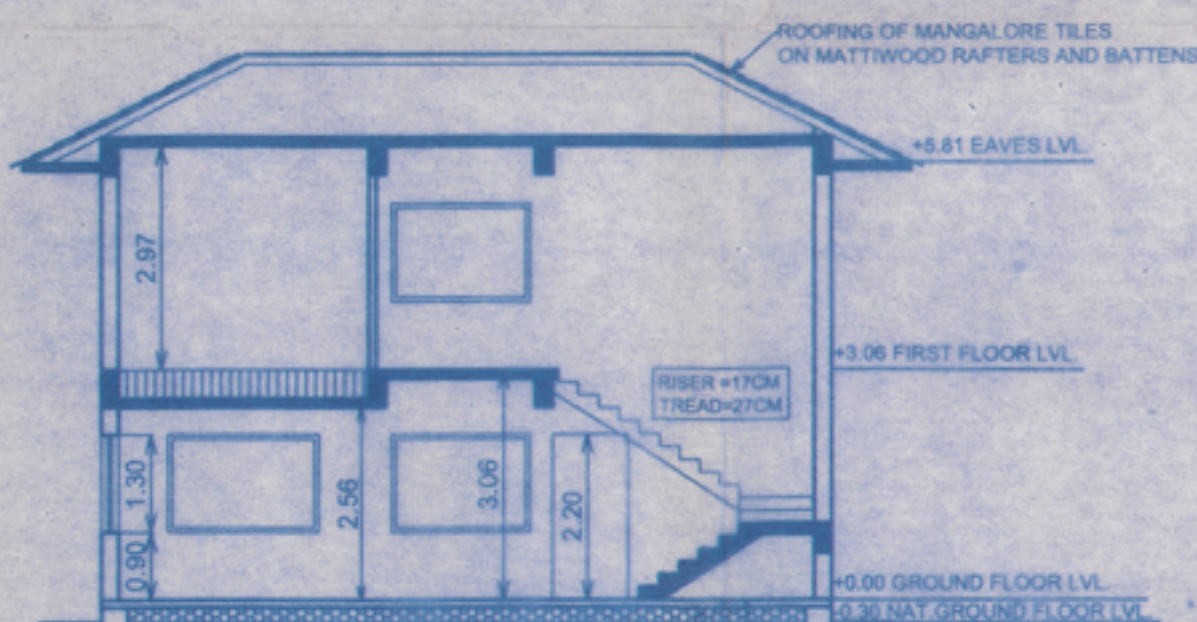


SECTION-AA' 1:100

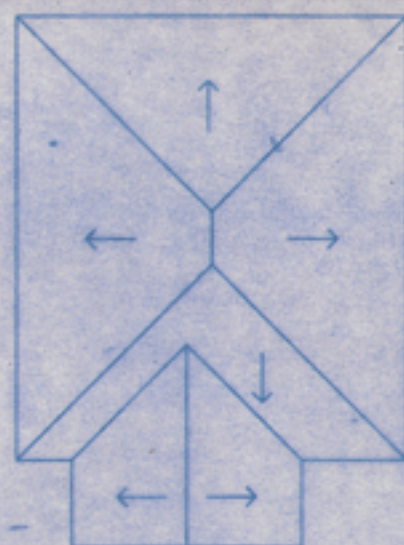

ROOF PLAN 1:200

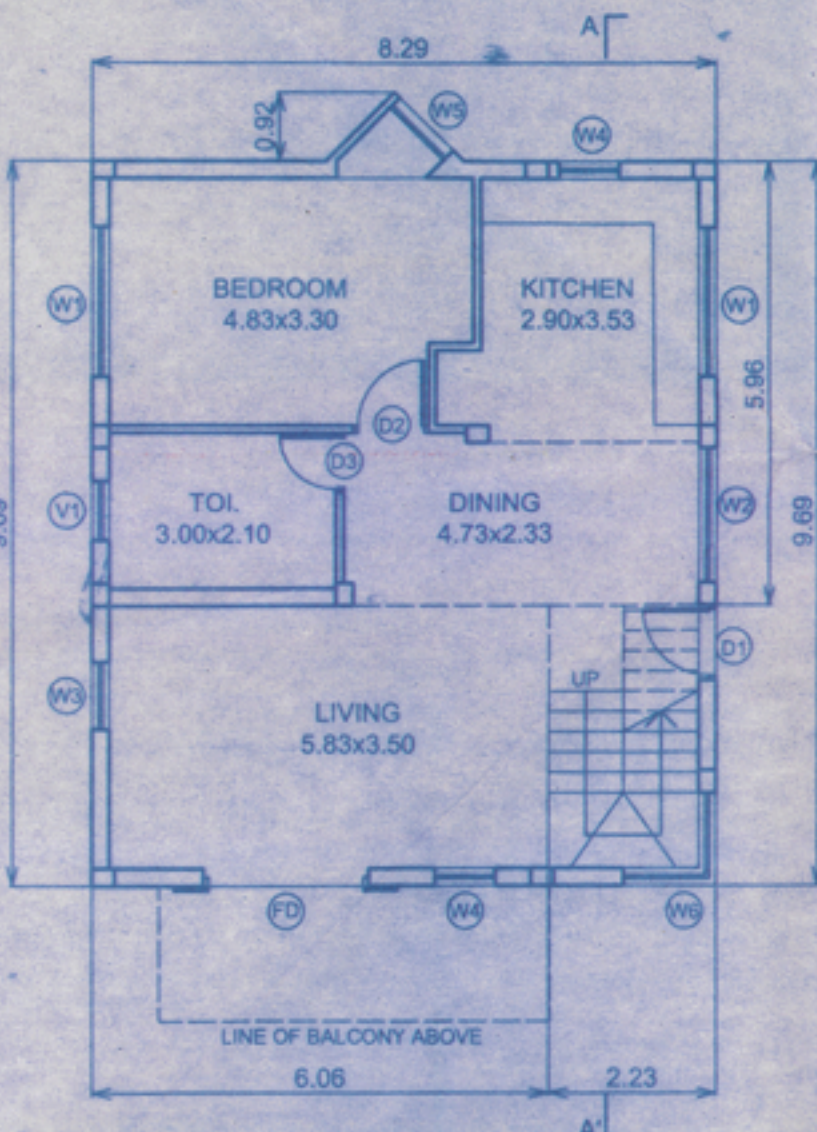

GROUND FLOOR PLAN 1:100

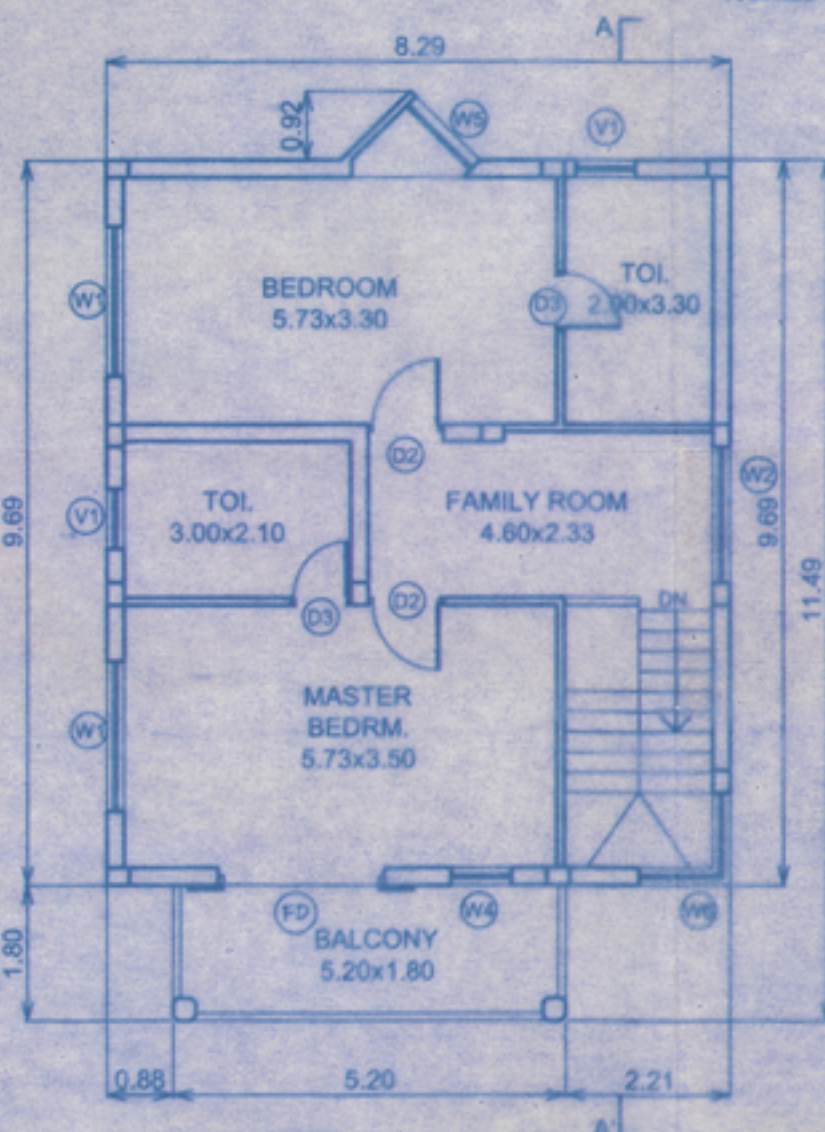


FIRST FLOOR PLAN 1:100



NORTH-WEST ELEVATION 1:100

BUNGALOW TYPE 'A'

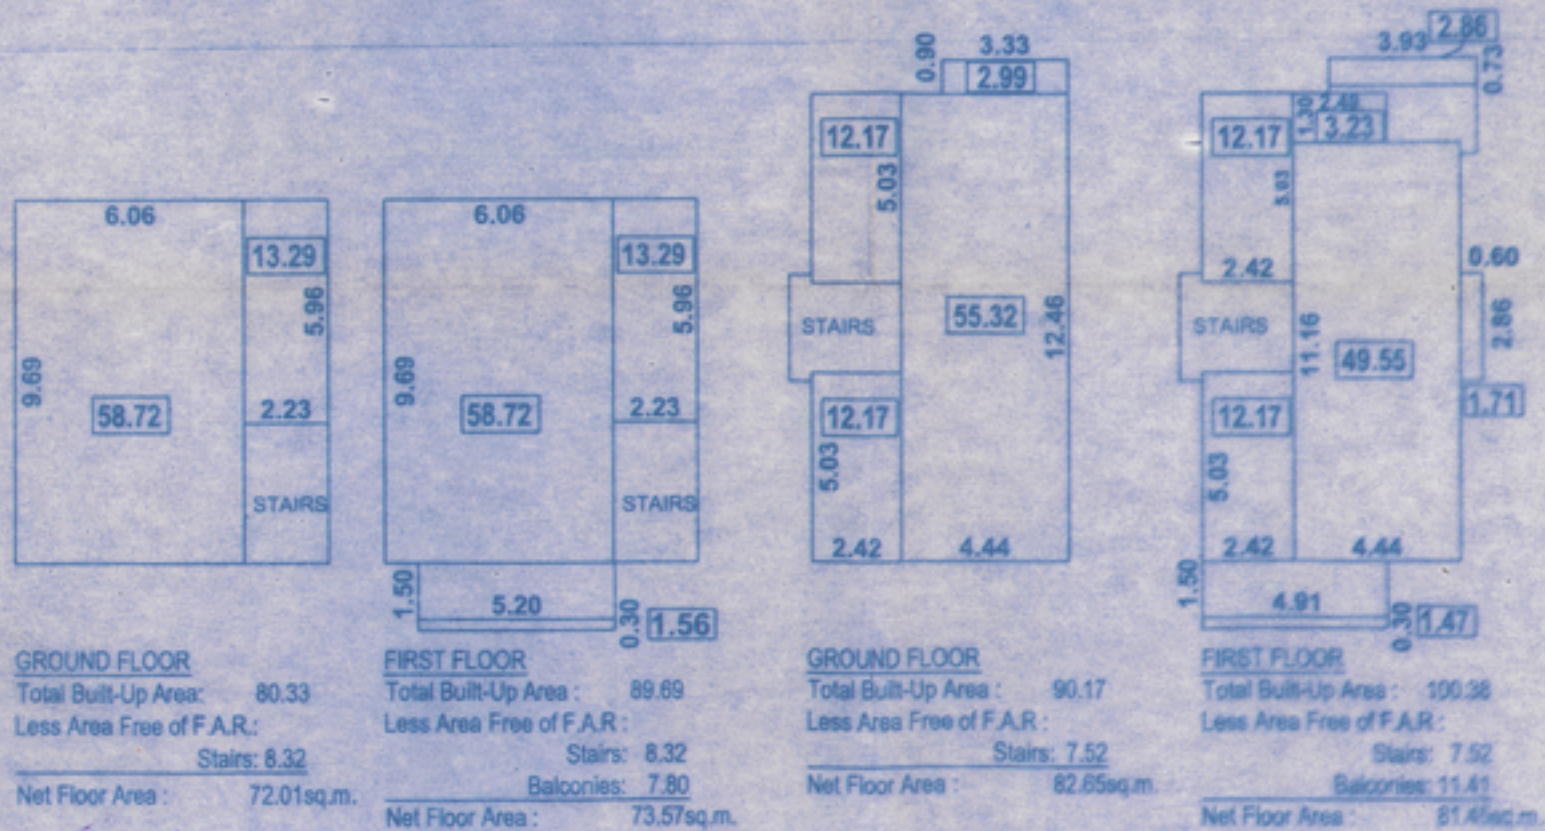

BUNGALOW TYPE 'A'

BUNGALOW TYPE 'B'

AREA DIAGRAMS 1:200

AREA STATEMENT

PLOT AREA		
1. Area of the plot:		975.00 sq.m.
2. Deduction for:		
(a) Area within road widening (proposed)		60.41 sq.m.
(b) Area reserved for any other use		-nil-
Total (a+b):		60.41 sq.m.
3. Net Effective area: (1-2)		914.59 sq.m.
4. Covered area occupied by the existing building, if any:		N.A.
5. Plot coverage of the existing building		N.A.
6. Covered area of the existing building to be demolished		N.A.
7. Plot coverage of the existing building to be demolished		N.A.
8. Covered area of proposed building		250.83 sq.m.
9. Plot coverage of the proposed building		27.42 %
10. Combined covered area of the existing building to be maintained and that of the proposed building		250.83 sq.m.
11. Combined plot coverage of the existing building to be maintained and that of the proposed building		27.42 %

FLOOR AREA :

BUNGALOW TYPE	FLOOR	USE	TOTAL BUILT-UP AREA (SQ.M.)	AREA FREE FROM F.A.R.		NET FLOOR AREA (SQ.M.)	F.A.
				STAIRS	BALCONIES		
A	GROUND FLOOR	RESIDENTIAL	80.33	8.32	0.00	72.01	
A	-do-	-do-	80.33	8.32	0.00	72.01	
B	-do-	-do-	90.17	7.52	0.00	82.65	
A	FIRST FLOOR	-do-	89.69	8.32	7.80	73.57	
A	-do-	-do-	89.69	8.32	7.80	73.57	
B	-do-	-do-	100.38	7.52	11.41	81.45	
			530.59	TOTAL		455.26	49.7

PARKING DETAILS:

FLOOR AREA	USE	No. OF CAR PARKS/PARKING AREA
455.26	RESIDENTIAL	Provided Required

NO OBJECTION FROM CONSERVATION POINT OF VIEW over the proposed 27/15-31-777-7-101-2016 dated 27/15/2017 per letter no 686 dated 15/3/2017 regarding the Plan.

Medical Officer I.L. Primary Health Centre Corlim-Goa
MEMBER SECRETARY CONSERVATION COMMITTEE TOWN & COUNTRY PLANNING DEPARTMENT PANAJI GOA
OWNER: José L. Noronha, Architect
ARCHITECT: José L. Noronha, Architect
Dy. Town Planner, Town & Country Planning Dept. Govt. of Goa, Tiswadi, Panaji, Goa

LOCATION PLAN (NOT TO SCALE)

SITE PLAN 1:500

PROPOSED BUNGALOWS FOR NOLAN DE NORONHA DE ATAIDE UNDER SURVEY No. 1222 OF ELIA VILLAGE, TISWADI, GOA.
JOSÉ L. NORONHA, ARCHITECT
TCP REG. No.: AR/0124/2010
OFFICE: St. Jerome's Building, 1st floor, Feira Brava, Mapusa, Goa.
DRG. No. A1