




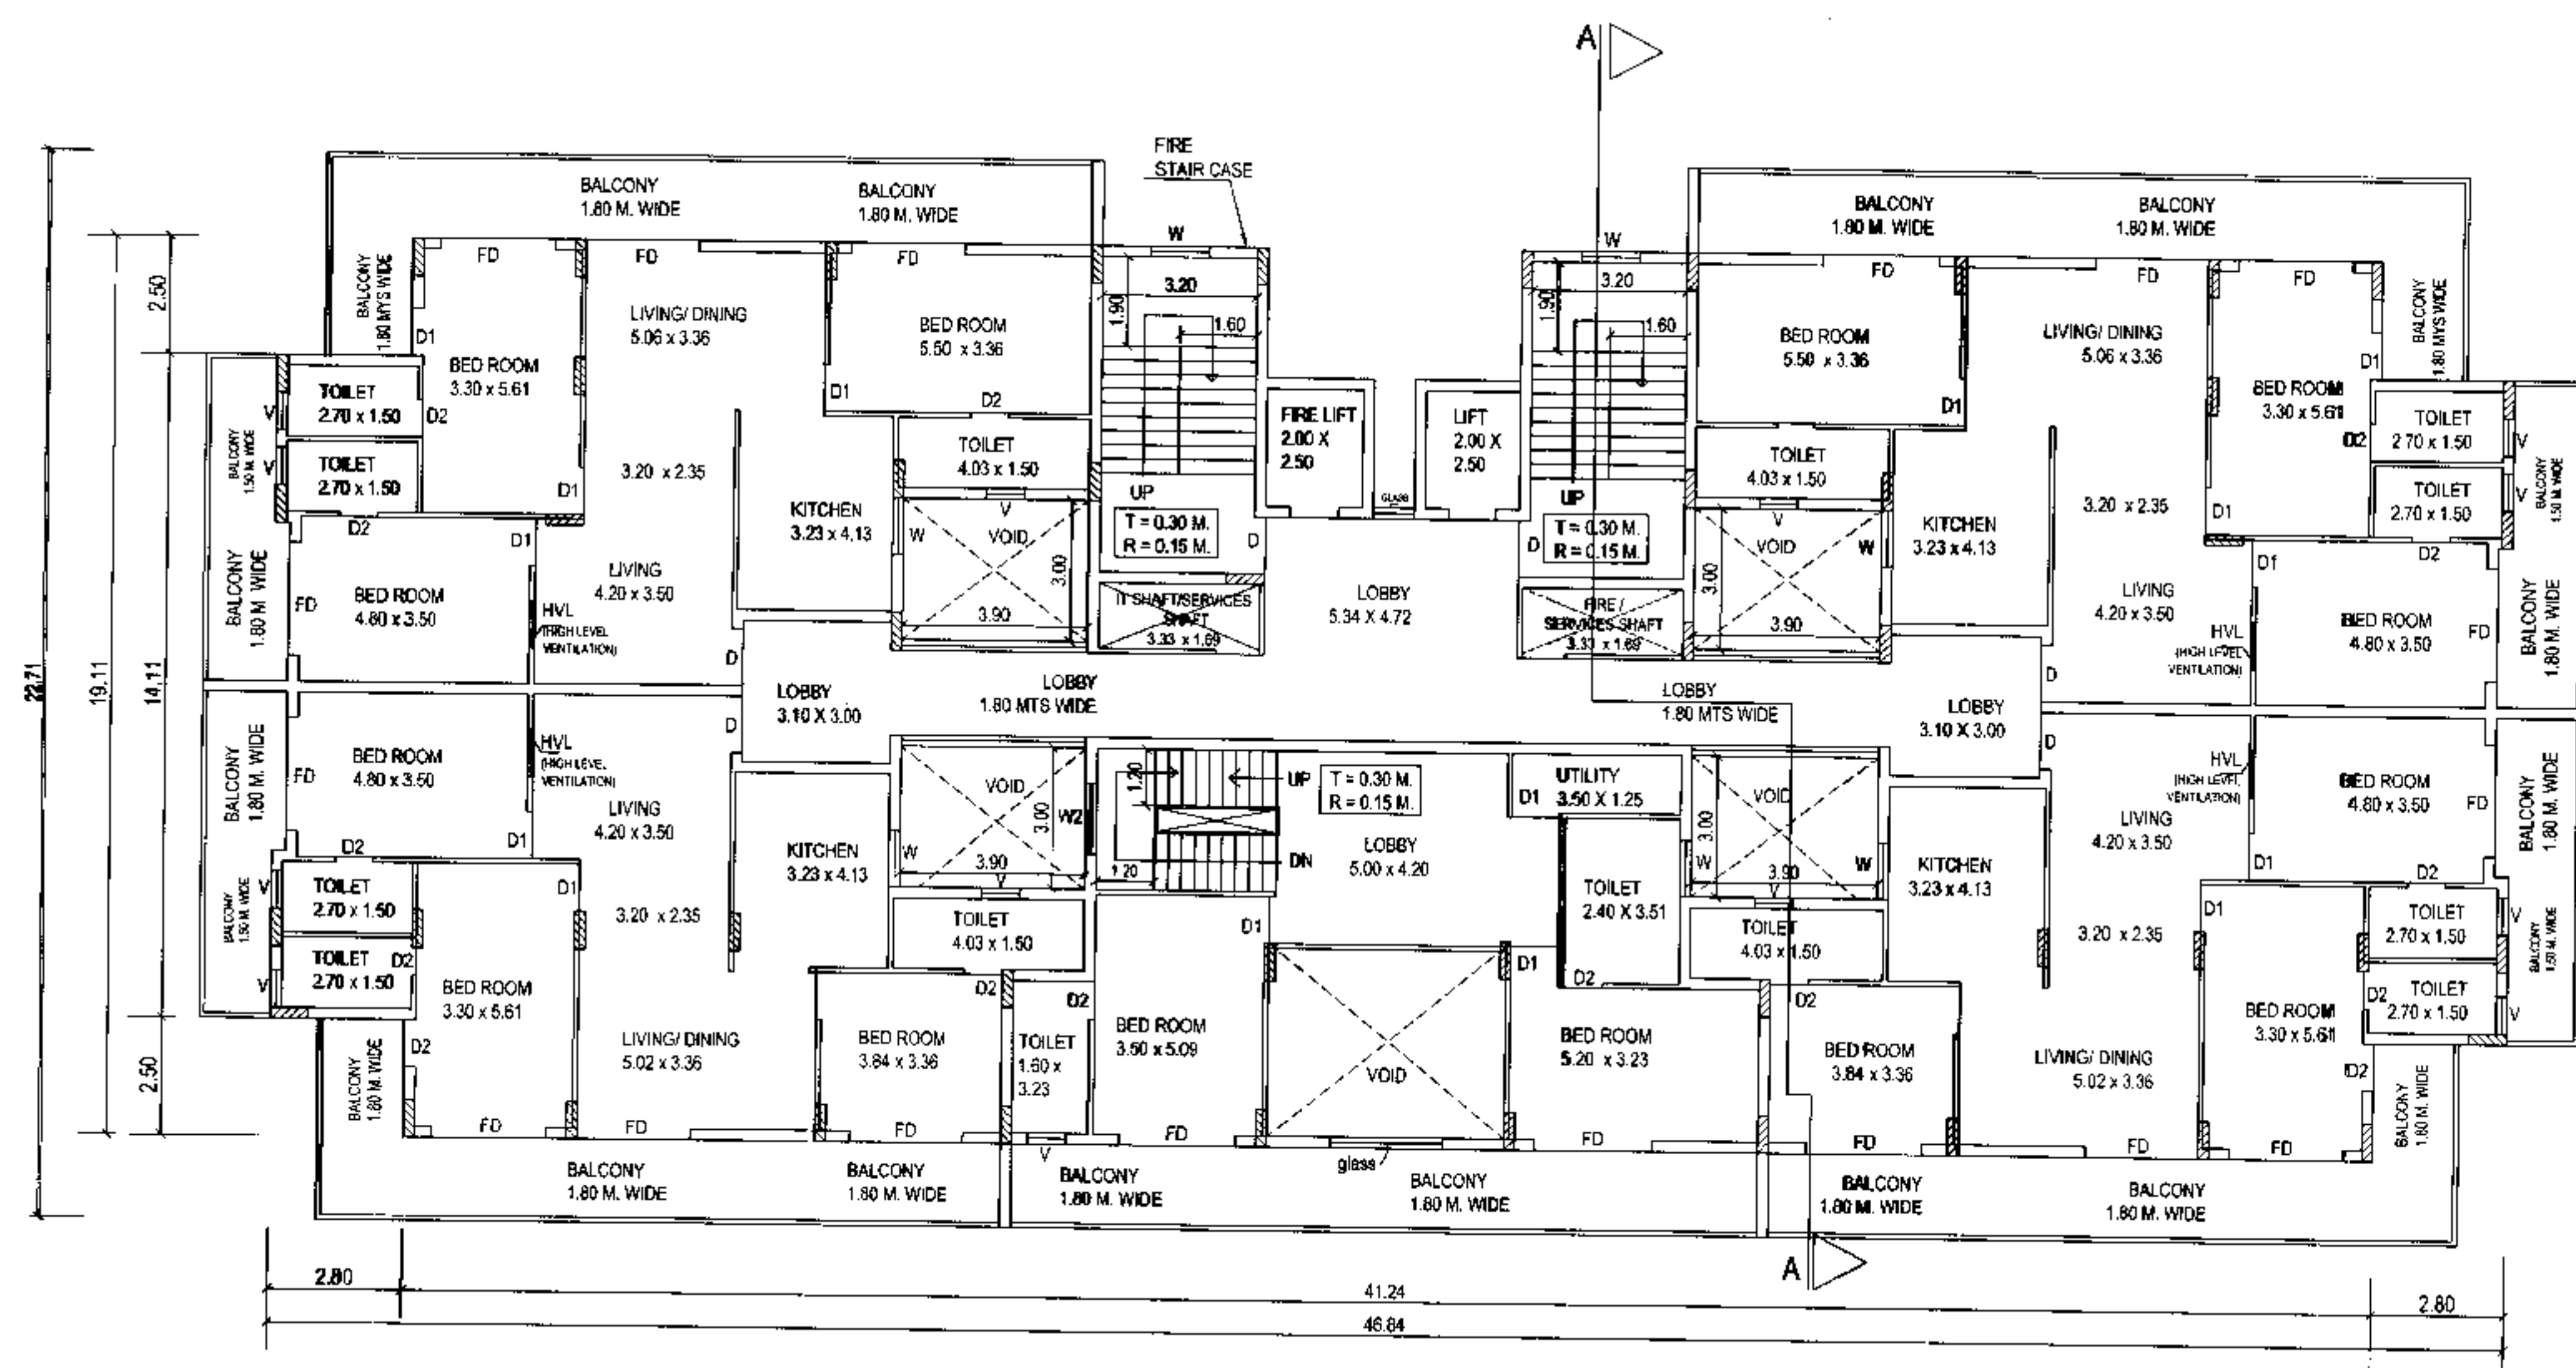

TYPICAL SECOND, FOURTH, SIXTH & EIGHTH FLOOR PLAN
SCALE 1:100

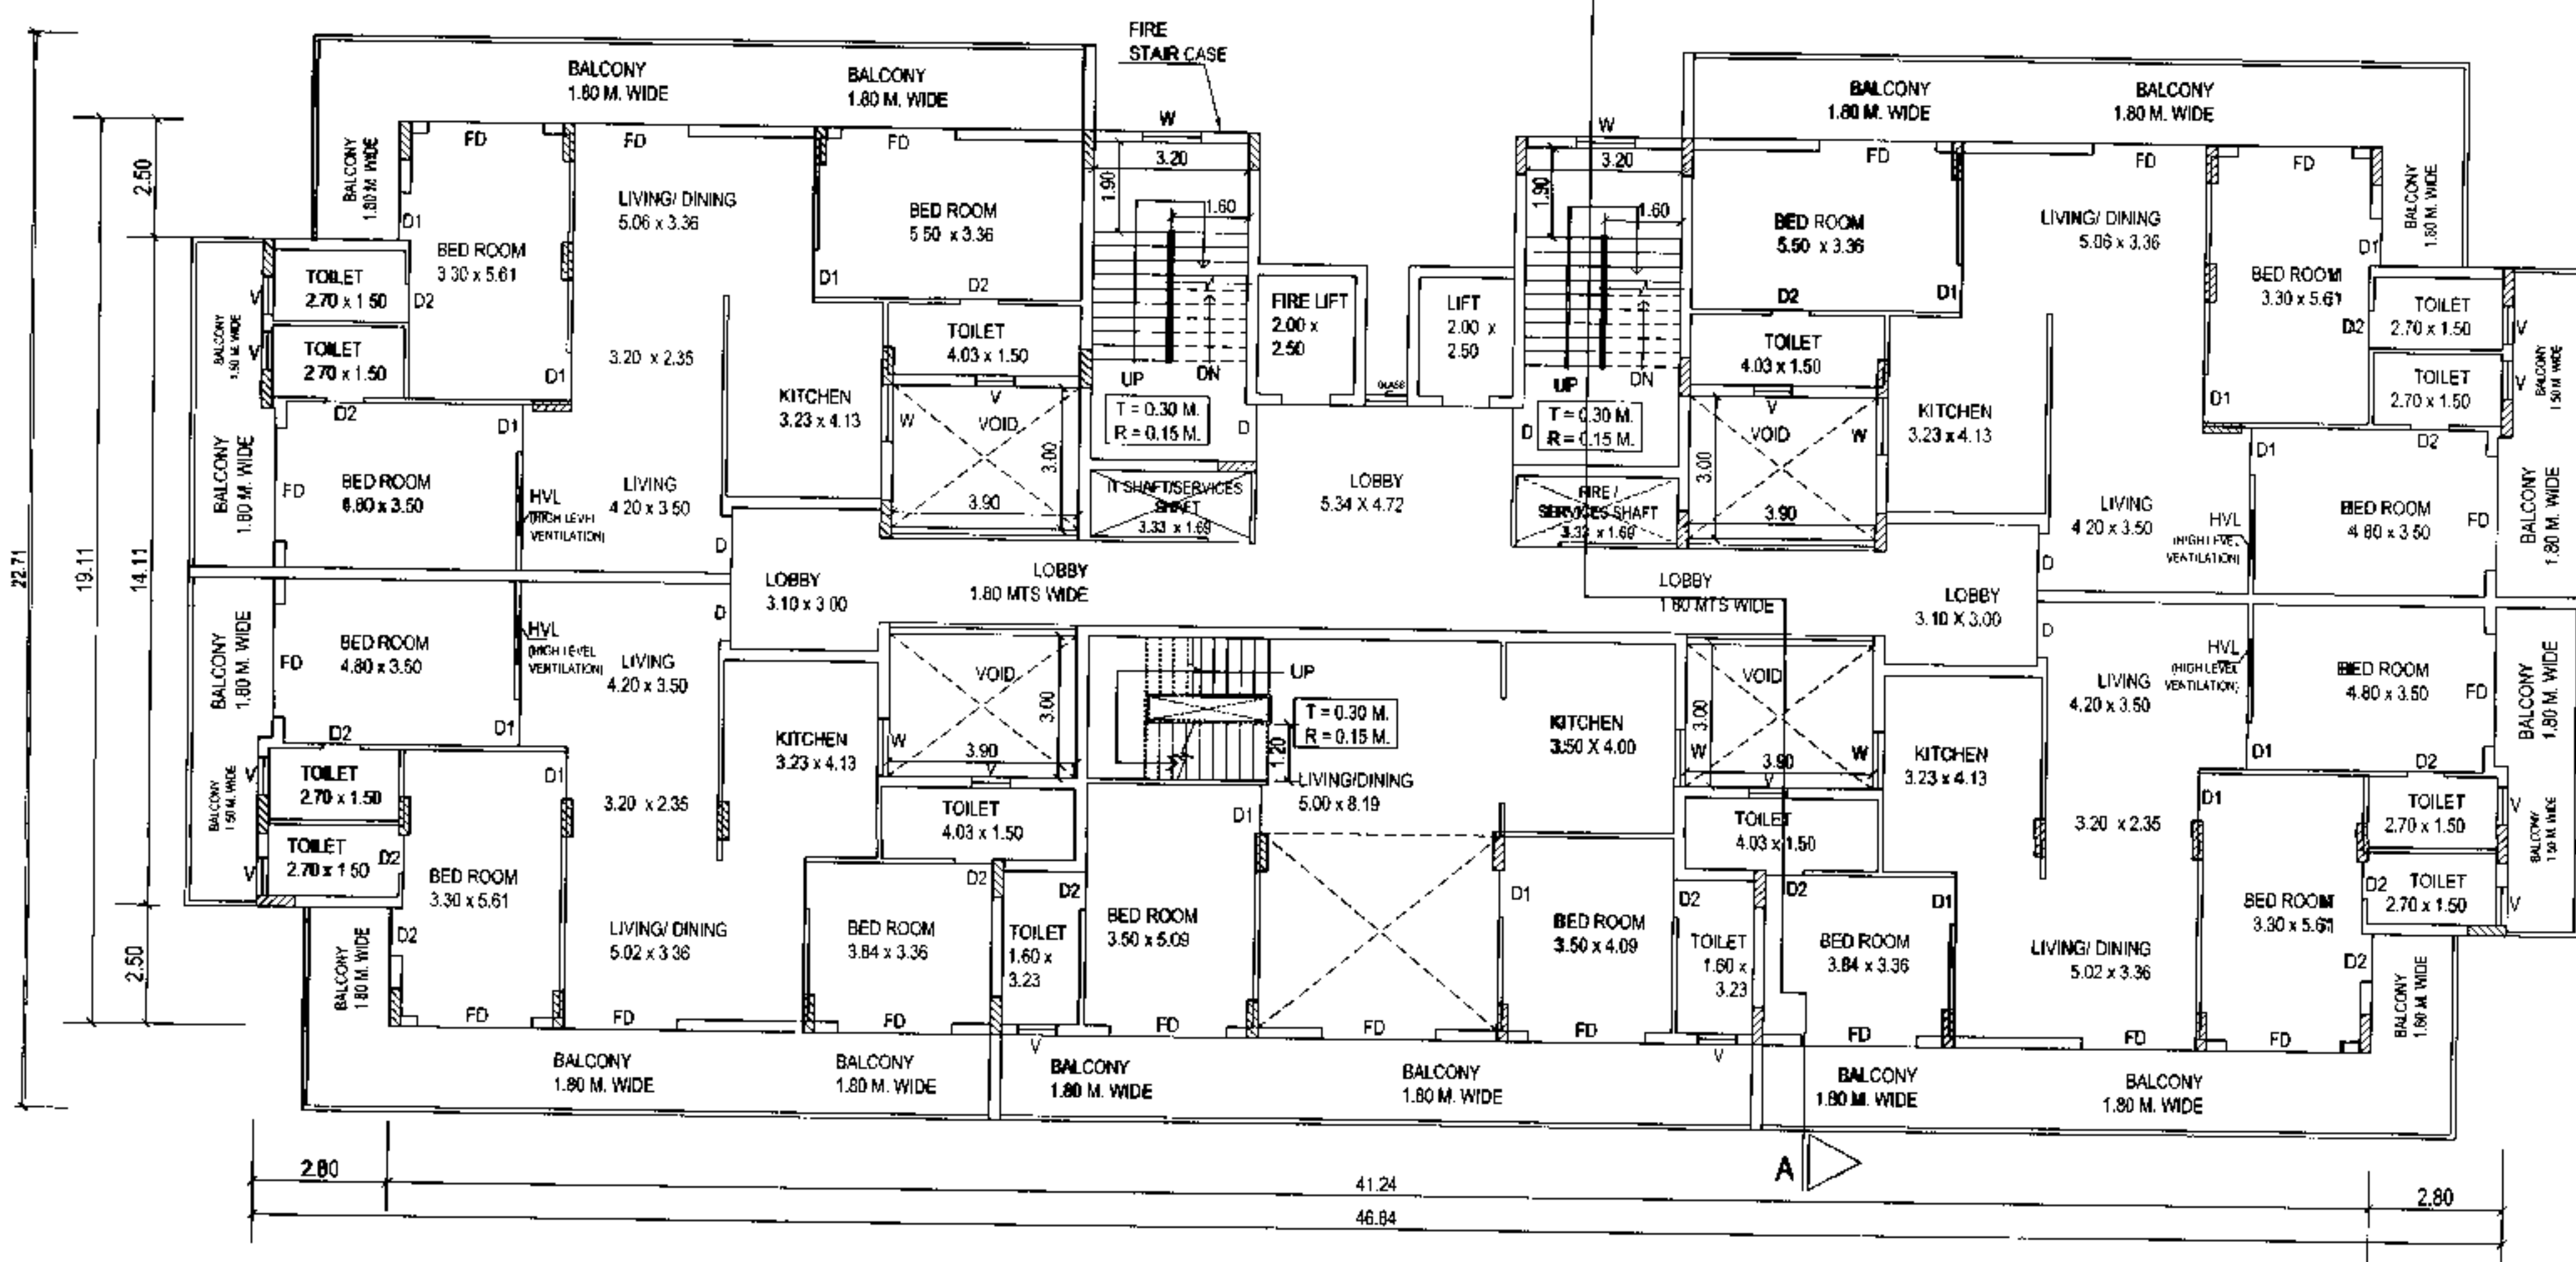


TYPICAL THIRD, FIFTH & SEVENTH FLOOR PLAN
SCALE 1:100

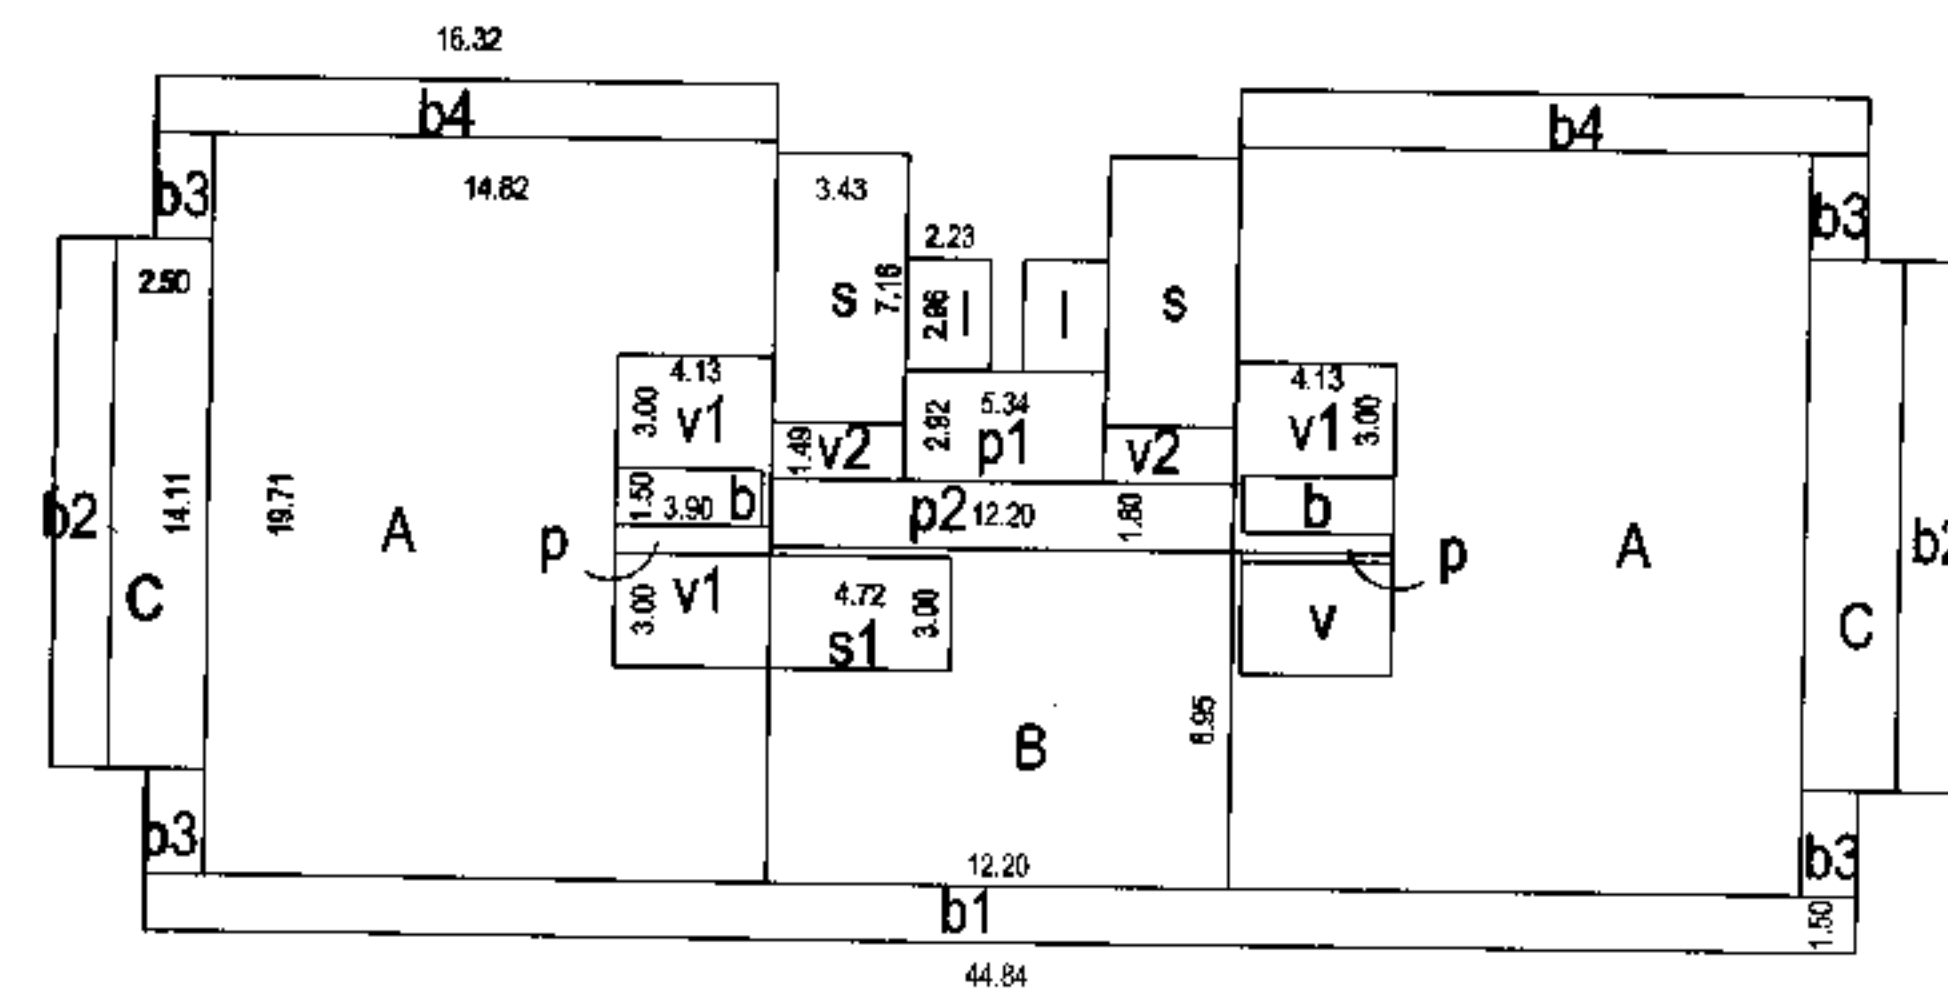


TYPICAL SECOND TO EIGHTH FLOOR PLAN
SCALE 1:300

A	= 14.82 x 19.71 x 2	= 584.20
V	= 3.90 x 3.00 x 1	= 11.70... void
V1	= 4.13 x 3.00 x 3	= 37.17... void
p	= 3.90 x 1.50 x 2	= 11.70... balcony
b	= 4.13 x 0.70 x 2	= 6.27... lobby
A+v1+b-p		= 517.36
B	= 12.20 x 6.95	= 108.19
s1	= 4.72 x 3.00	= 14.16... stair
B+s1		= 95.03
C	= 2.50 x 14.11 x 2	= 70.55
s	= 3.43 x 7.16 x 2	= 49.11... slab
I	= 2.23 x 2.96 x 2	= 13.20... lift
p1	= 5.34 x 2.92	= 15.68... lobby
p2	= 12.20 x 1.80	= 21.96... lobby
v2	= 3.43 x 1.49 x 2	= 10.22... void
b1	= 44.94 x 1.50	= 67.26... balcony
b2	= 14.11 x 1.50 x 2	= 42.33
b3	= 1.50 x 2.80 x 4	= 16.80
b4	= 15.32 x 1.50 x 2	= 45.96
TOTAL FAR		= 892.94
TOTAL STAIR/LIFT		= 76.47
TOTAL LOBBY		= 43.82
TOTAL BALCONY		= 197.05
TOTAL BUA		= 990.28

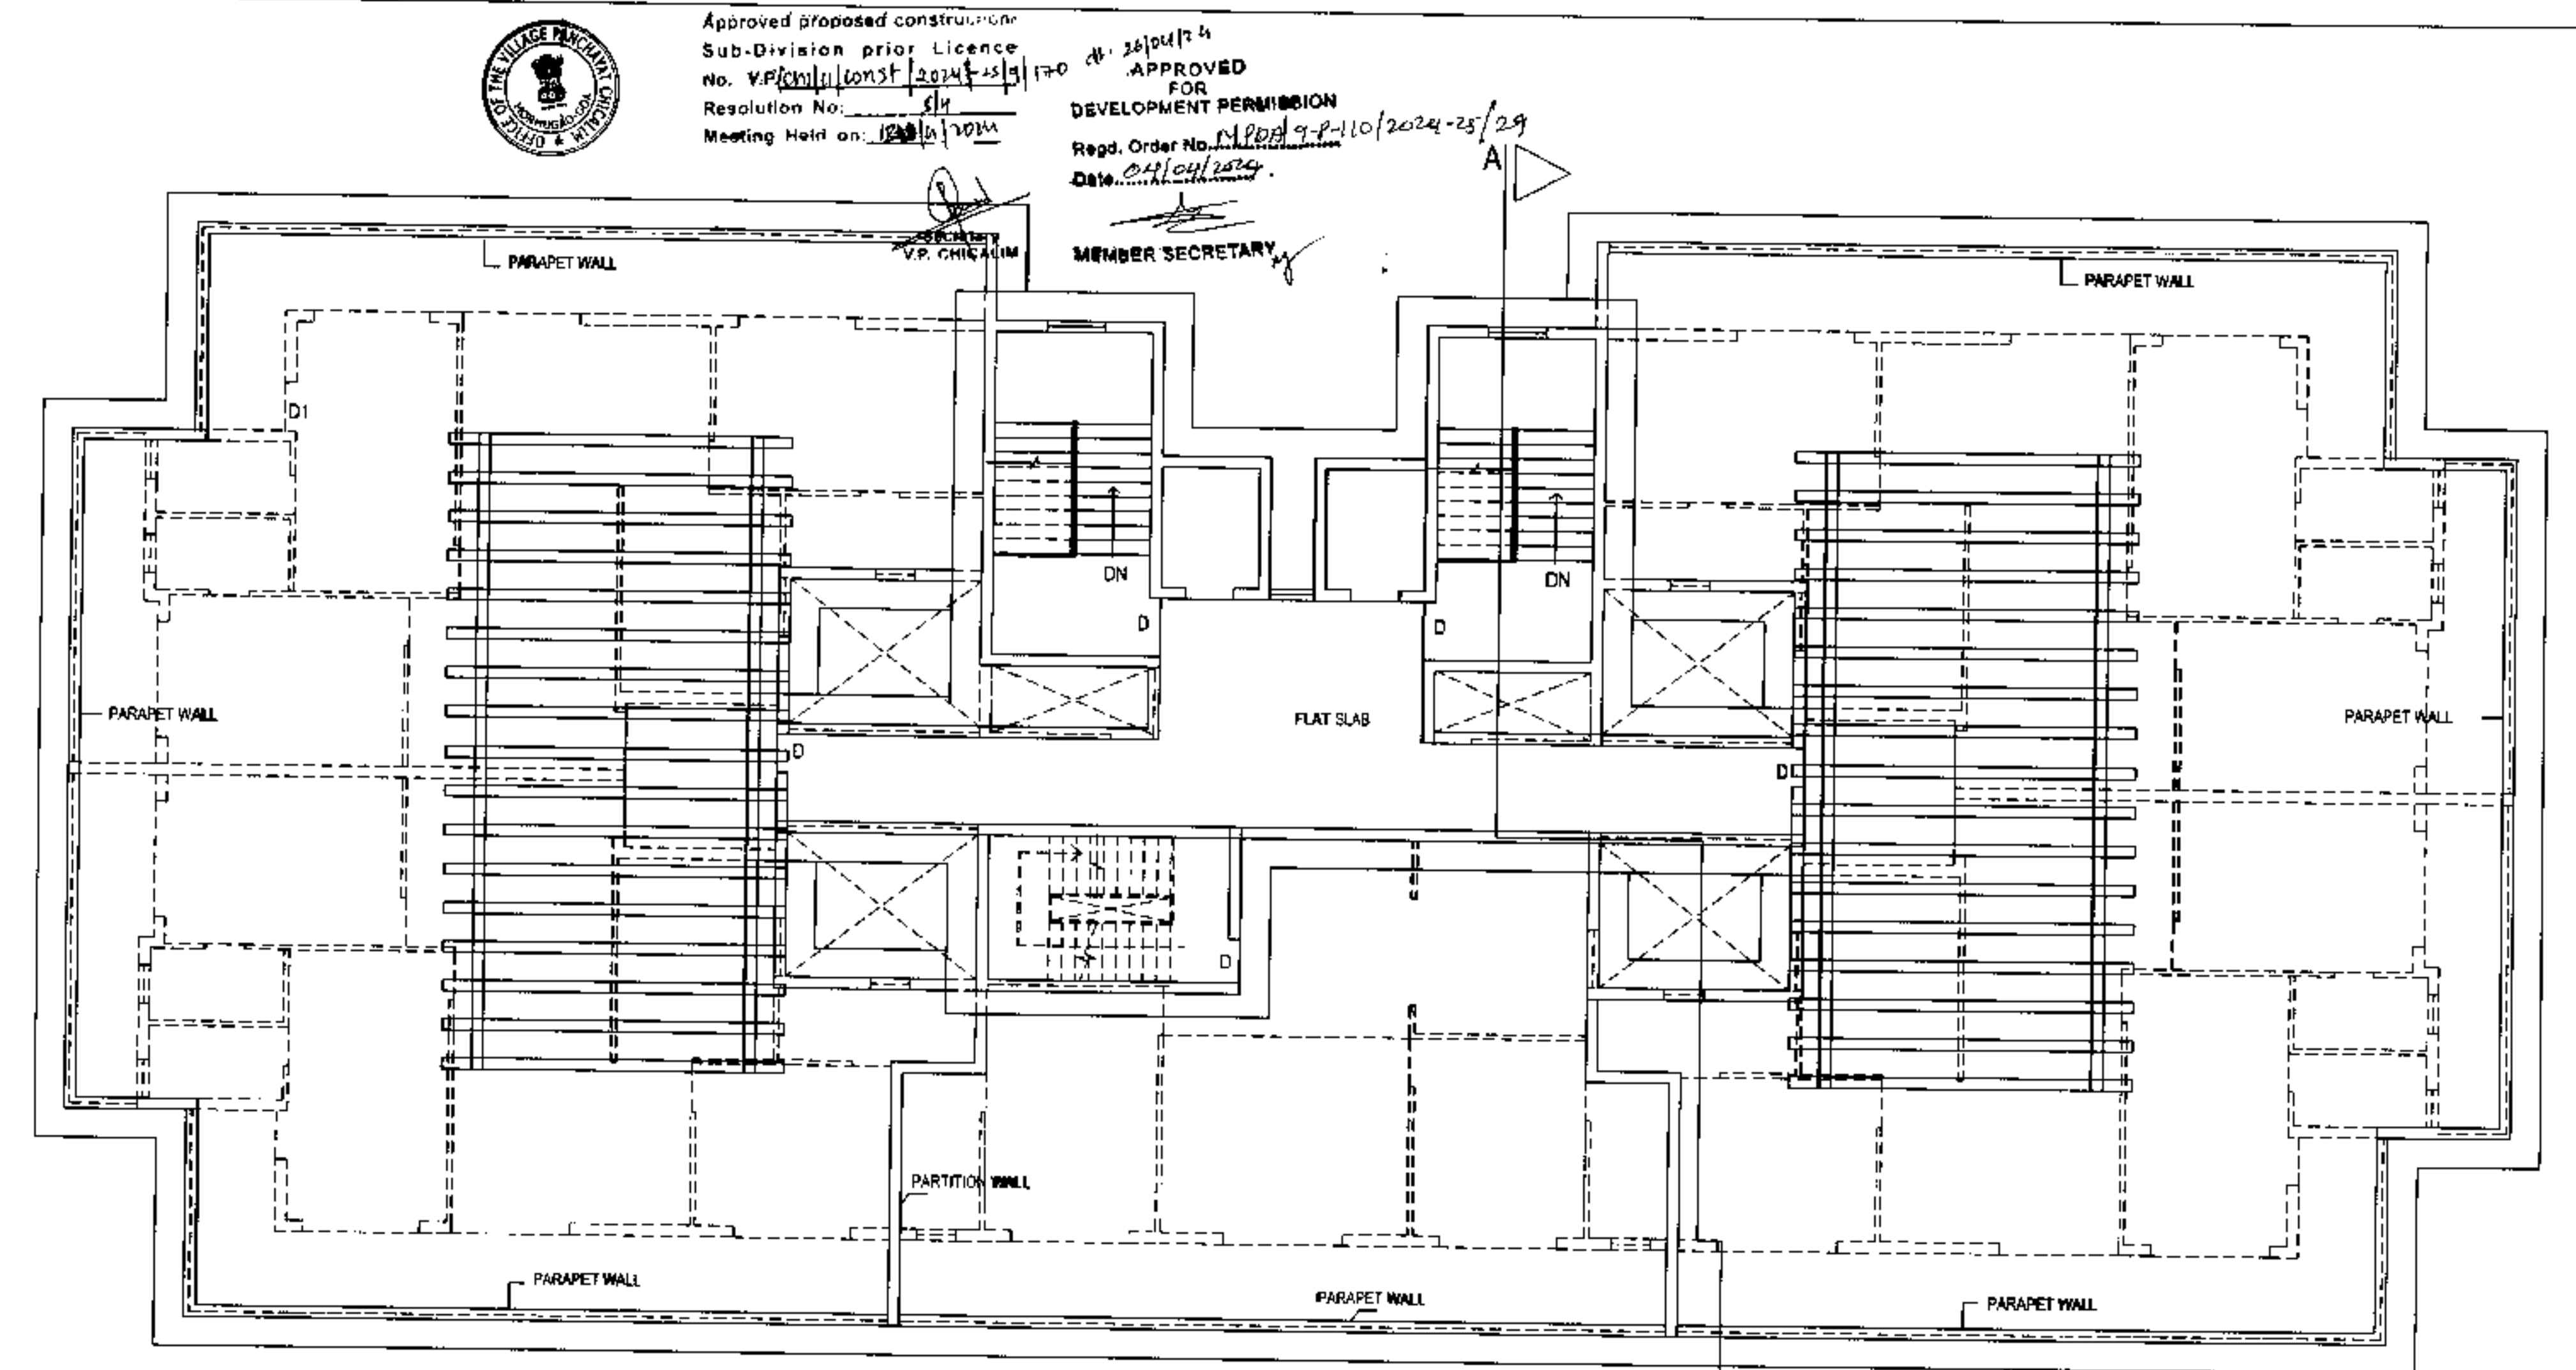

ROOF PLAN
SCALE 1:100

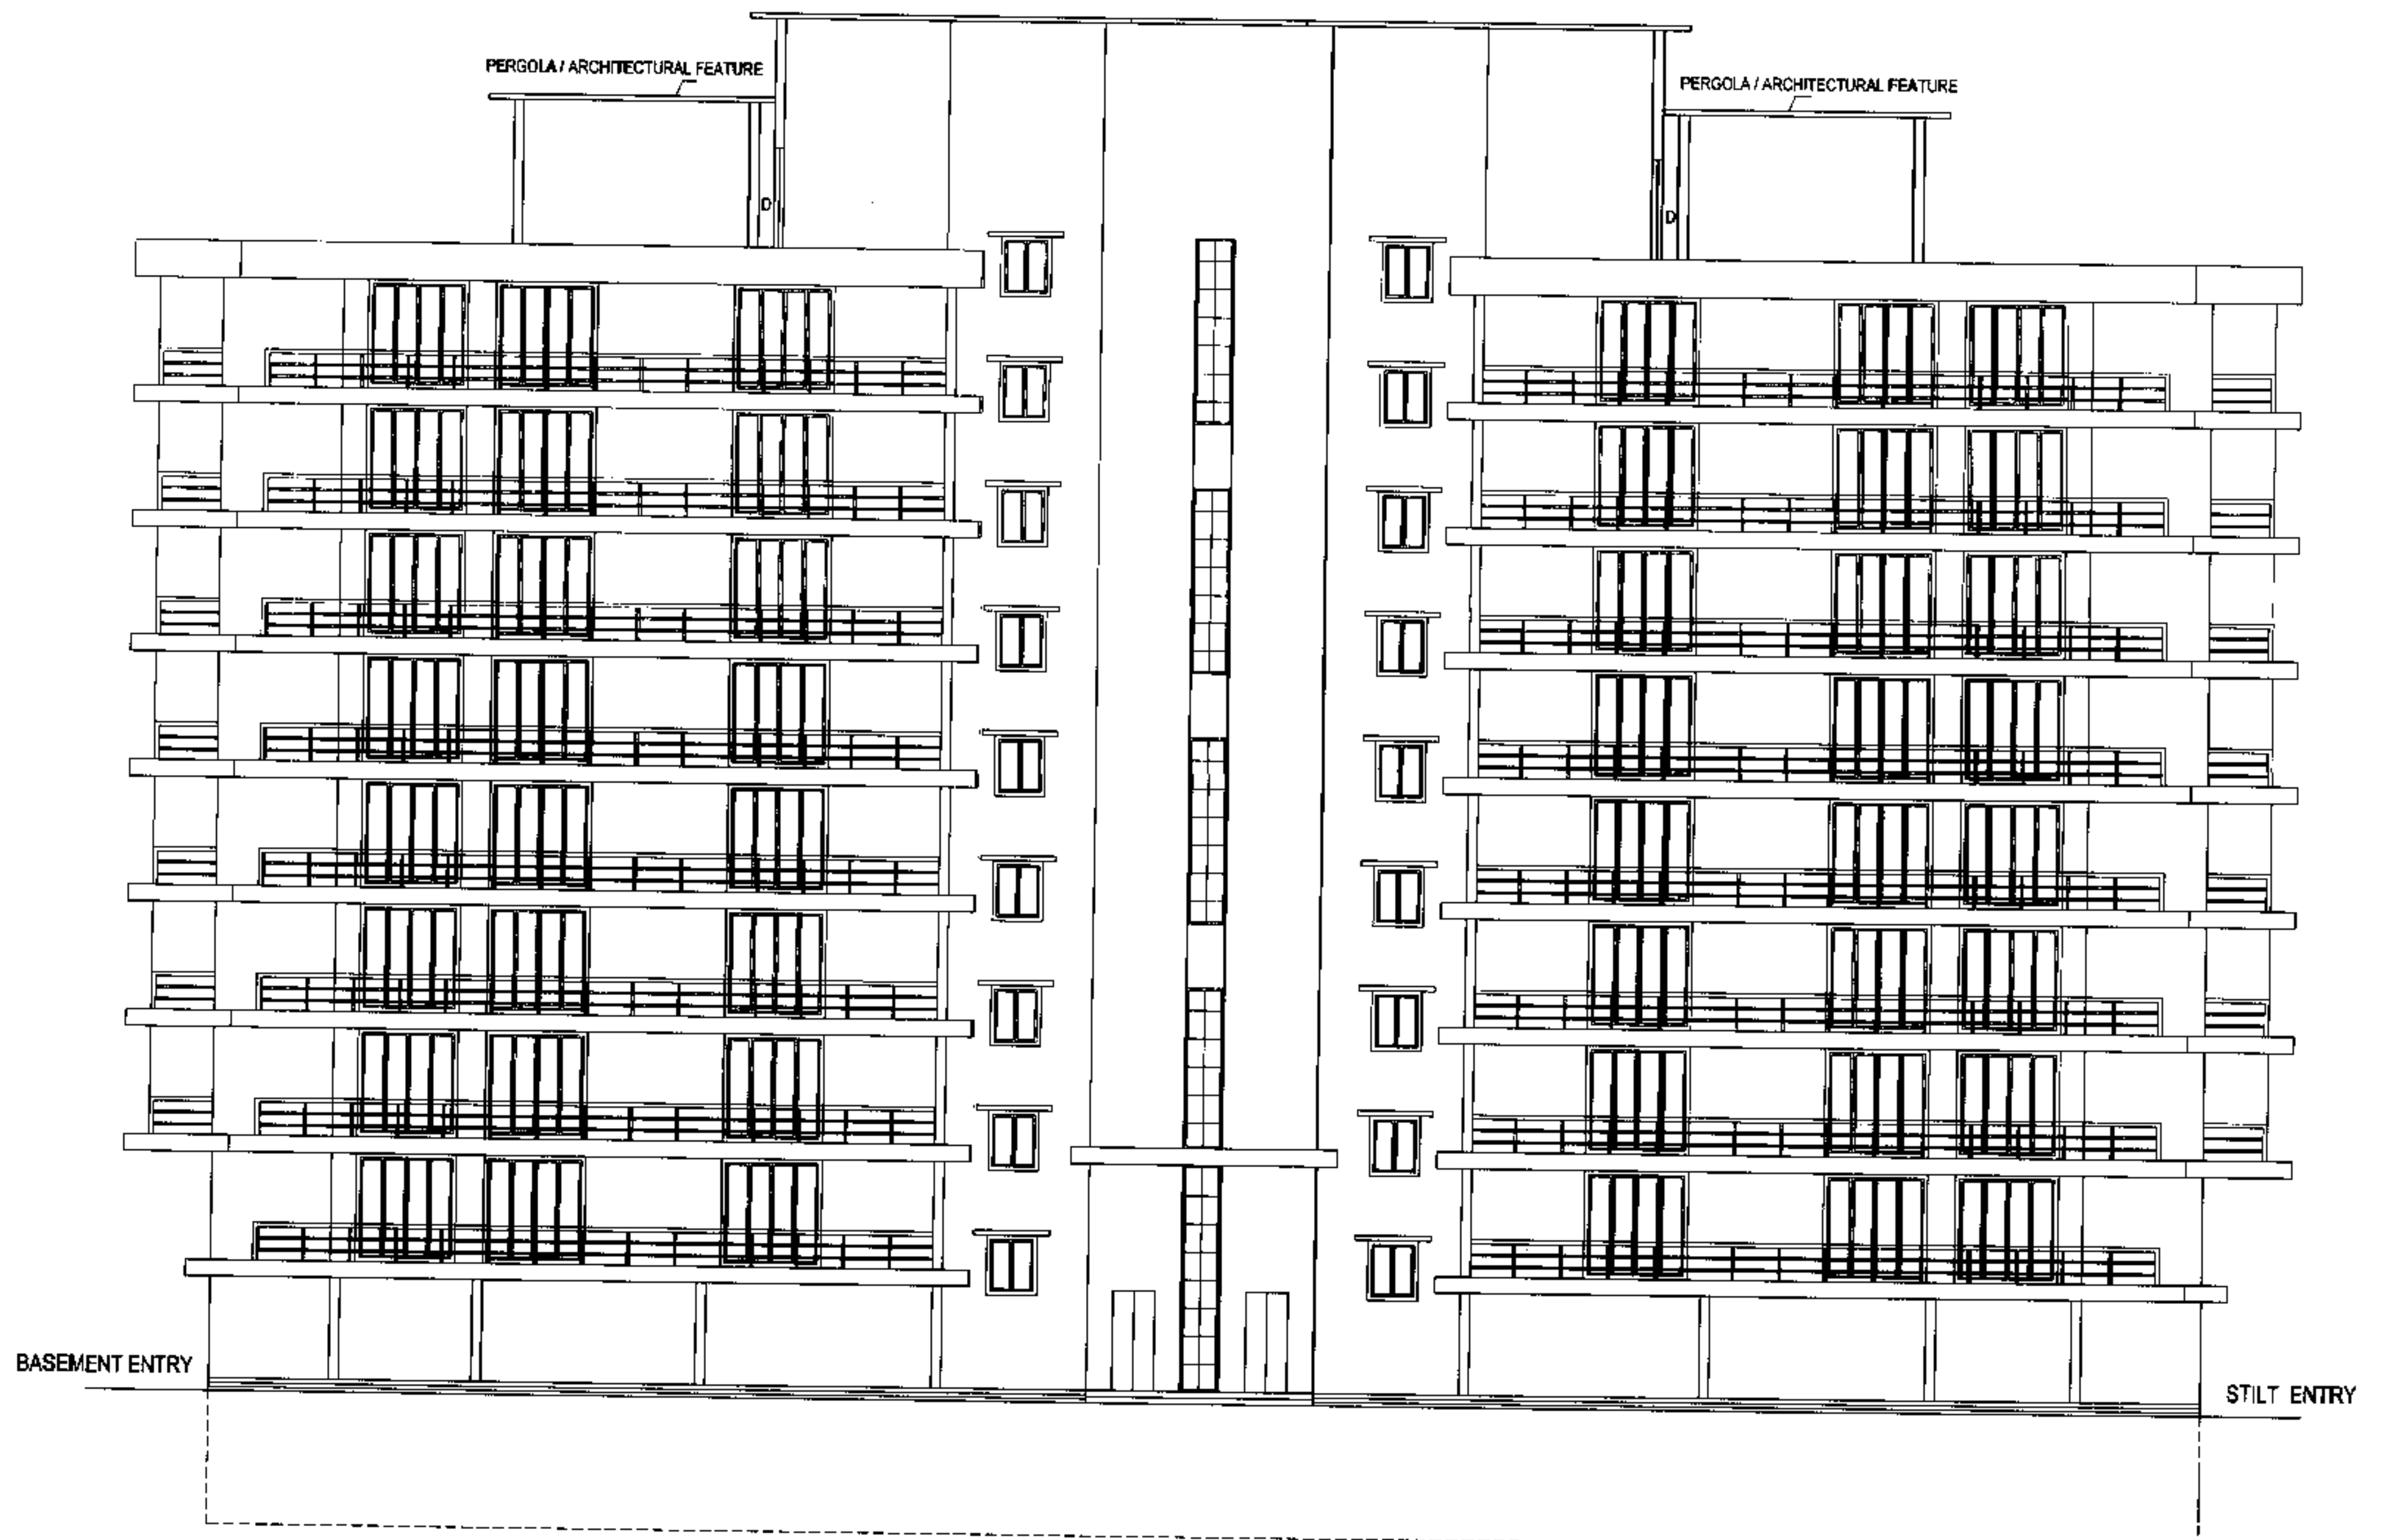

FRONT ELEVATION
SCALE 1:100

PROJECT:
PROPOSED RESIDENTIAL BUILDING & COMPOUND WALL IN PLOT BEARING SY NO 134-C-6 AT DABOLIM VILLAGE MORMUGAO TALUKA GOA.

CLIENT: PRABHU REALTORS

ORG. NO.	SD-02	SCALE:	AS INDICATED	DRAWN BY:	FIRDOZ
SUBMISSION DRAWING				OWNER SIGNATURE: For PRABHU REALTORS	
KUNDAN V. PRABHU ARCHITECT AND INTERIOR DESIGNER 783, PRABHU HOUSE ALTO - BETIM, PORVORIM, BARCEZ - GOA. TEL: 0832-2413699, M 98922485141				ARCHITECT SIGNATURE: KUNDAN V. PRABHU ARCHITECT & INTERIOR DESIGNER C.A. 117356 A/007/2010	