




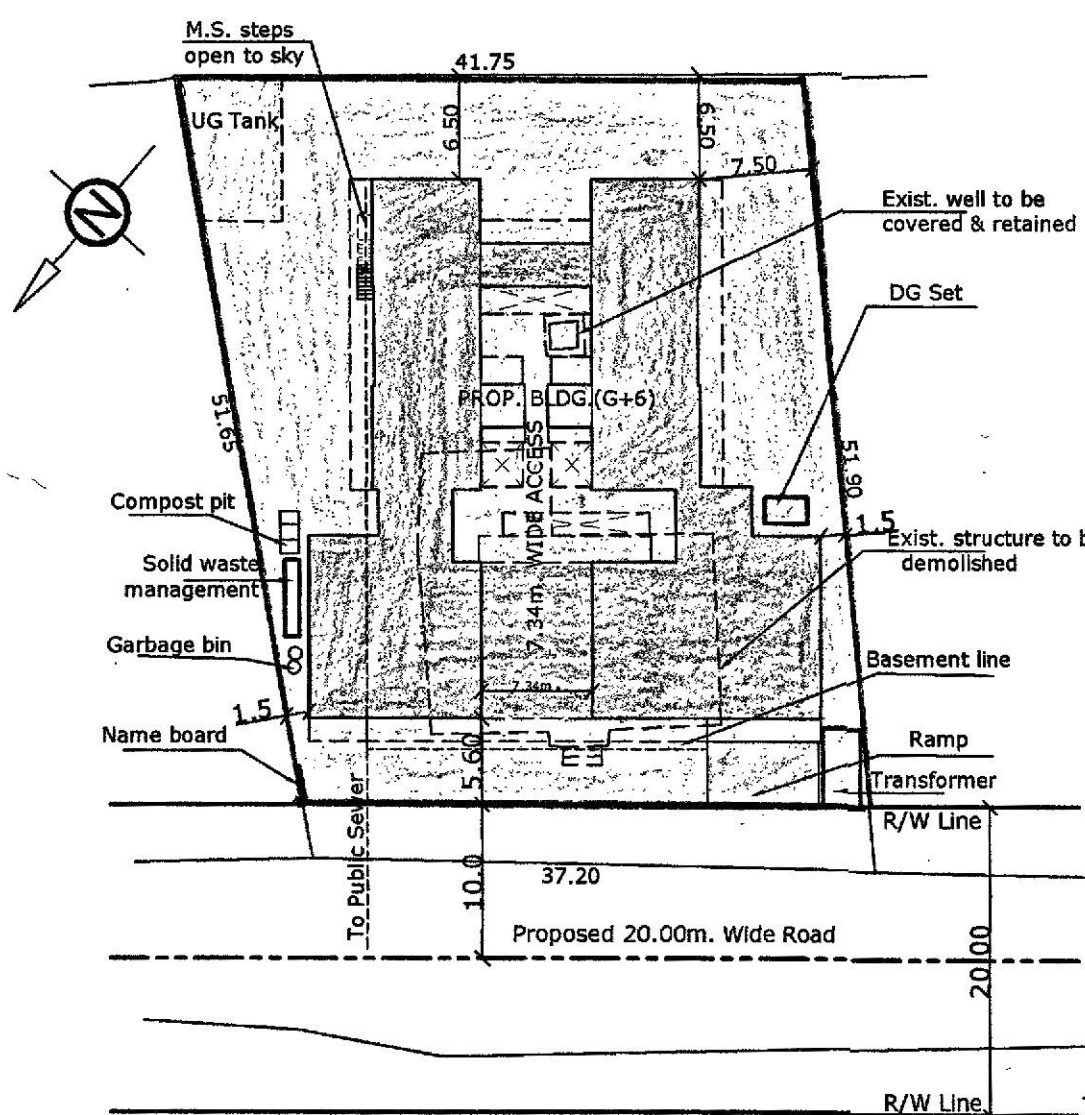

SITE PLAN
SCALE 1:500

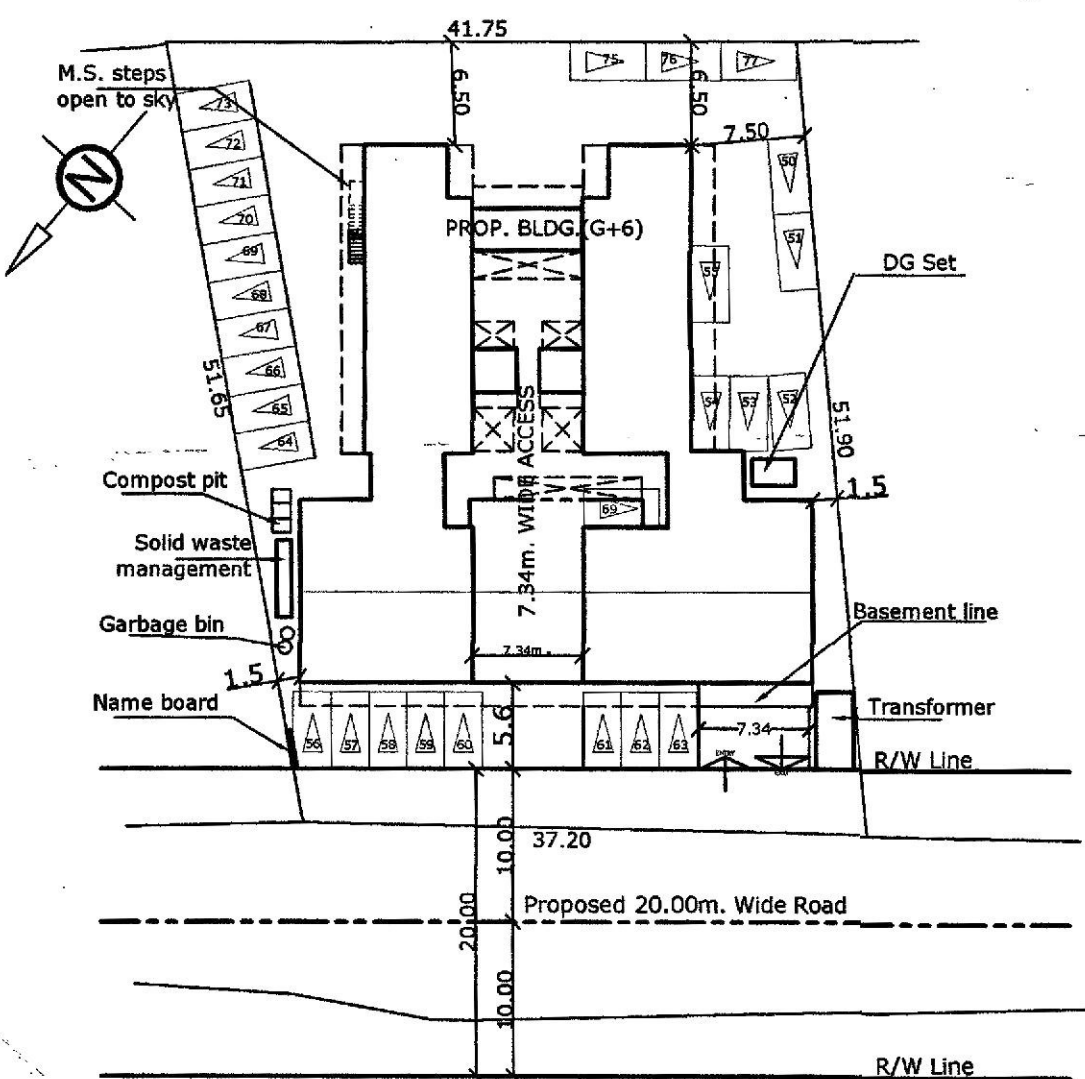

PARKING LAYOUT PLAN
SCALE 1:500
BASEMENT PARKING=49-CARS
OPEN SPACE PARKING=28-CARS
TOTAL=77-CARS

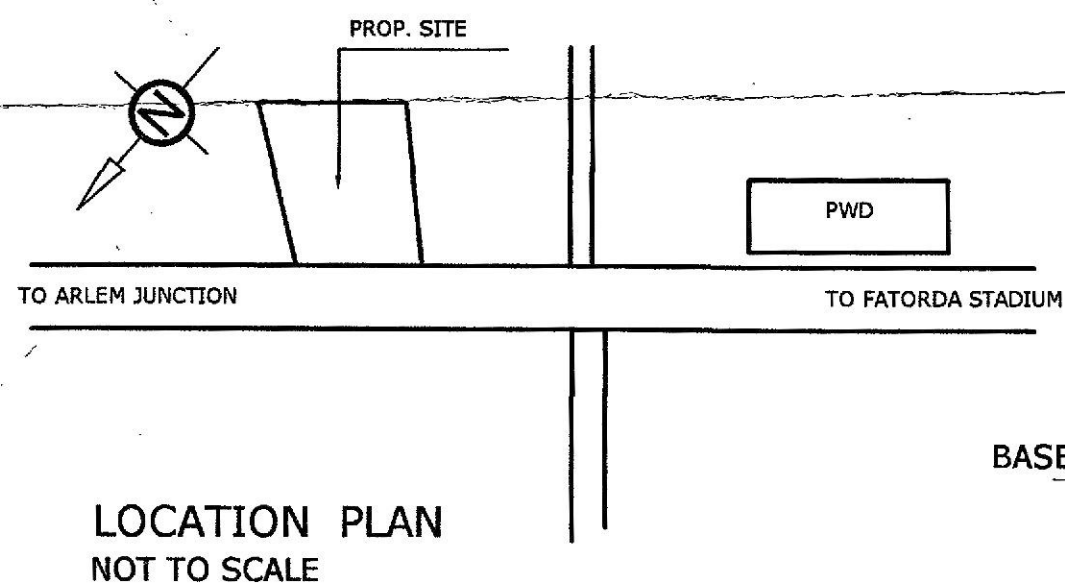

LOCATION PLAN
NOT TO SCALE

30. Details of areas and use, floorwise:


Floor % Reference	Use	Total builtup area M2	Terrace	Areas free from FAR						Nat Floor Area sq.m.	FAR P %	
				Stairs.	Bal./ Ver	Lift	Stilt/ Acc./ Ramp/ Mez.	Ent. Foyer/ society office	Total			
PROPOSED BUILDING												
BASEMENT FLOOR	PARKING	1682.86	-	17.20	-	7.57	1658.096	-	1682.86	0.00	0.00 %	
GROUND FLOOR	Comm	824.114	-	30.57	11.31	6.46	199.684	-	248.024	576.09	28.53%	
MEZZNINE FLOOR	Comm	182.66	-	-	-	-	163.27	19.39	182.66	-	0.00 %	
FIRST FLOOR	Comm	941.52	-	53.22	174.03	7.20	-	34.38	268.83	672.69	33.31%	
SECOND FLOOR	Res.	821.17	167.12	68.04	164.94	7.20	-	23.97	264.15	557.02	27.58 %	
THIRD FLOOR	Res.	821.17	-	68.04	164.94	7.20	-	23.97	264.15	557.02	27.58 %	
FOURTH FLOOR	Res.	821.17	106.32	68.04	164.94	7.20	-	23.97	264.15	557.02	27.58 %	
FIFTH FLOOR	Res.	821.17	-	68.04	164.94	7.20	-	23.97	264.15	557.02	27.58 %	
SIXTH FLOOR	Res.	821.17	106.32	68.04	164.94	7.20	-	23.97	264.15	557.02	27.58 %	
TOTAL	comm./Res.	7737.0	379.76	441.19	1010.04	57.23	2021.05	173.62	3703.12	4033.88	199.74%	

NOTE : 7.50% AREA OF PROPOSED FAR=302.54sqm.
ADDITIONAL FAR FOR ENT. FOYER/ SOCIETY OFFICE =170.67sqm.

PARKING DETAILS		No. of Car Parks/ parking area	
FLOOR AREA/NO. OF UNITS	USE	Provided	Required
576.09 sqm. (18 nos. shops on gr. floor)	comm.	12	11.52
672.69 sqm. (17 nos. shops on First floor)	comm.	14	13.45
far upto 75sqm. (10 flats)	Res.	10	10
far 75 sqm. TO 100sqm. (25 flats)	Res.	32	31.25
TOTAL	comm./Res.	68+9	66.44

32. Type of zone to which the plot belongs to	Commercial	zone
33. Front setback from the center line of road	15.60	mts.
34. Side setbacks:		
(a)	1.50	mts.
(b)	1.50	mts.
35. Distance between two or more building on the same plot, if any	-	mts.
36. Height of the plinth	0.80	mts.
37. Use to which the building is to be put to floor-wise :		
Basement floor :	Parking	
Ground floor :	Comm.	
First floor :	Comm.	
Second floor :	Res.	
Upper floor :	Res.	
38. Plot owned by with reference to the ownership certificate of land :	Arunoday Developers	
39. Reference number and date of approval of sub-division of land, if any plot in question is part of sub-division.	-	
40. Any other information	-	

TOTAL BUILT-UP AREA= 7737.0 sqm.
AREA FOR INFRASTRUCTURE TAX=5641.014sqm.-

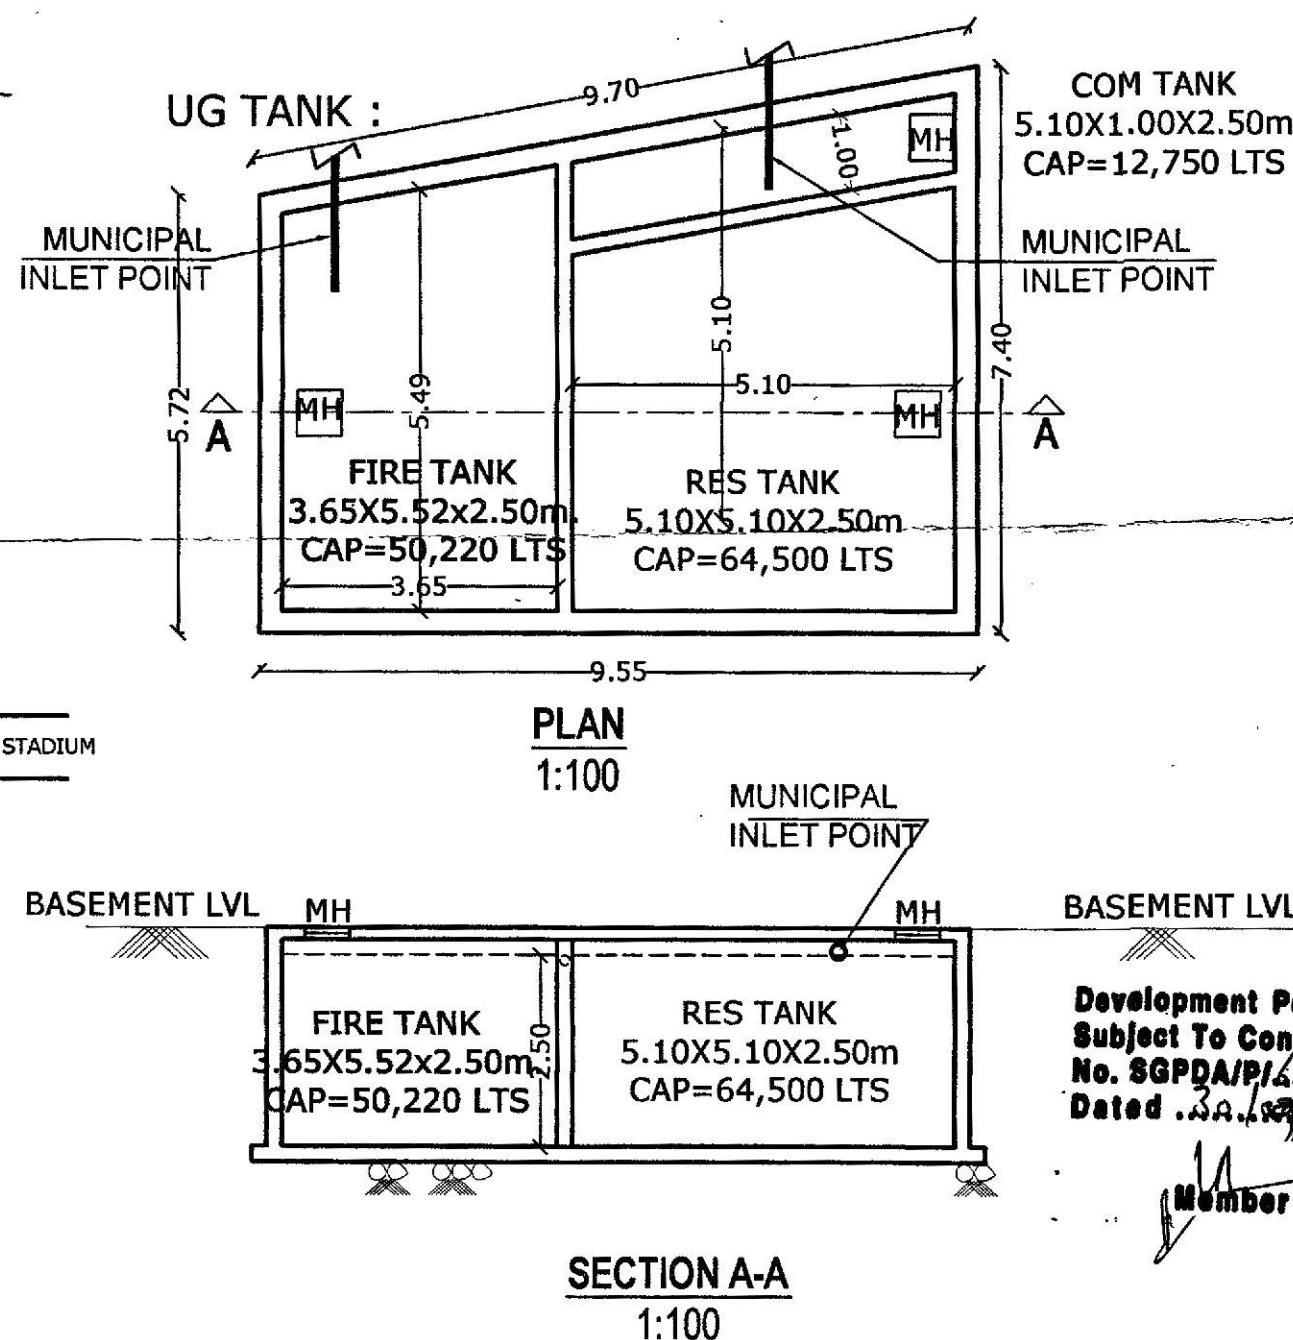

SECTION A-A
1:100

AREA STATEMENT

PLOT AREA:

1. Area of the Plot	130.00	Sq.mts.
2. Deduction for		
(a) Area within road widening (AREA ACQUIRED FOR ROAD)	130.00	Sq.mts.
(b) Area reserved for any other use		
Total (a+b)	130.00	Sq.mts.
3. Net effective area (1)-(2)	1889.00	Sq.mts.
4. Covered area occupied by the existing building, if any	306.83	Sq.mts.
5. Plot coverage of the existing building (in %)	16.24	%
6. Covered area of the existing building that is proposed to be demolished	306.83	Sq.mts.
7. Plot coverage of the existing building that is proposed to be demolished (in %)	16.24	%
8. Covered area of proposed building	39.9	Sq.mts.
9. Plot coverage of the proposed building (in %)	39.9	%
10. Combined covered area of the existing building to be maintained and that of the proposed building	-	Sq.mts.
11. Combined plot coverage of the existing building to be maintained and that of the proposed building (in %)	-	%

FLOOR AREA:

12. Balcony area and covered area over footways floorwise and total on all floors	1010.04	Sq.mts.
13. Balcony area and covered area over footways floorwise and total on all floors, consumed for FAR purpose	-	Sq.mts.
14. Addition of set-back area and/or proposed road for FAR purpose	-	Sq.mts.
15. Addition of garage area for FAR purpose	-	Sq.mts.
16. Floor area consumed on Ground floor	576.09	Sq.mts.
17. Floor area consumed on First floor	672.69	Sq.mts.
18. Floor area consumed on Second floor	557.02	Sq.mts.
19. Floor area consumed on Third floor	557.02	Sq.mts.
20. Floor area consumed on any other floor or floors and any other area consumed for FAR purpose	1671.06	Sq.mts.
21. Existing floor area to be maintained	0.00	Sq.mts.
22. Total floor area consumed: (13+14+15+16+17+18+19+20+21)	4033.88	Sq.mts.
23. Floor area permissible	4038.00	Sq.mts.
24. FAR permissible	200.00	%
25. FAR consumed	199.74	%
26. Mezzanine area	-	Sq.mts.
27. Loft area	-	Sq.mts.
28. Basement area	-	Sq.mts.
29. Garage area	-	Sq.mts.

Sheet no. 01

OWNER : Arunoday Developers

For ARUNODAY DEVELOPERS

Partner

PROJECT : REVISED COMMERCIAL/ RES. BUILDING AT FATORDA-MARGAO


DATE : 03-09-2020 P.T.S. NO. 45 /CHALTA NO. 41

SCALE - 1:500 DRG. NO- 20/7 01


REVISION NO. 01 ARCHITECT:

Development Permission Granted
Subject To Conditions Vide Order
No. SGPDA/P/13-17-722/28-99
Dated 28.09.2020


Member Secretary

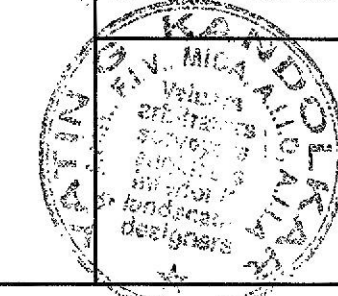


ARJIN DESIGNS
ARJIN DESIGNS
Arch. YATIN G. KANDOLKAR
Valuers, Arbitrators, Engineers,
Interior and Landscape
Designers
Next to Canara Bank
Ponda - Goa - 403 401
Tel : 2316202, 2314999
Cell : 9422454335

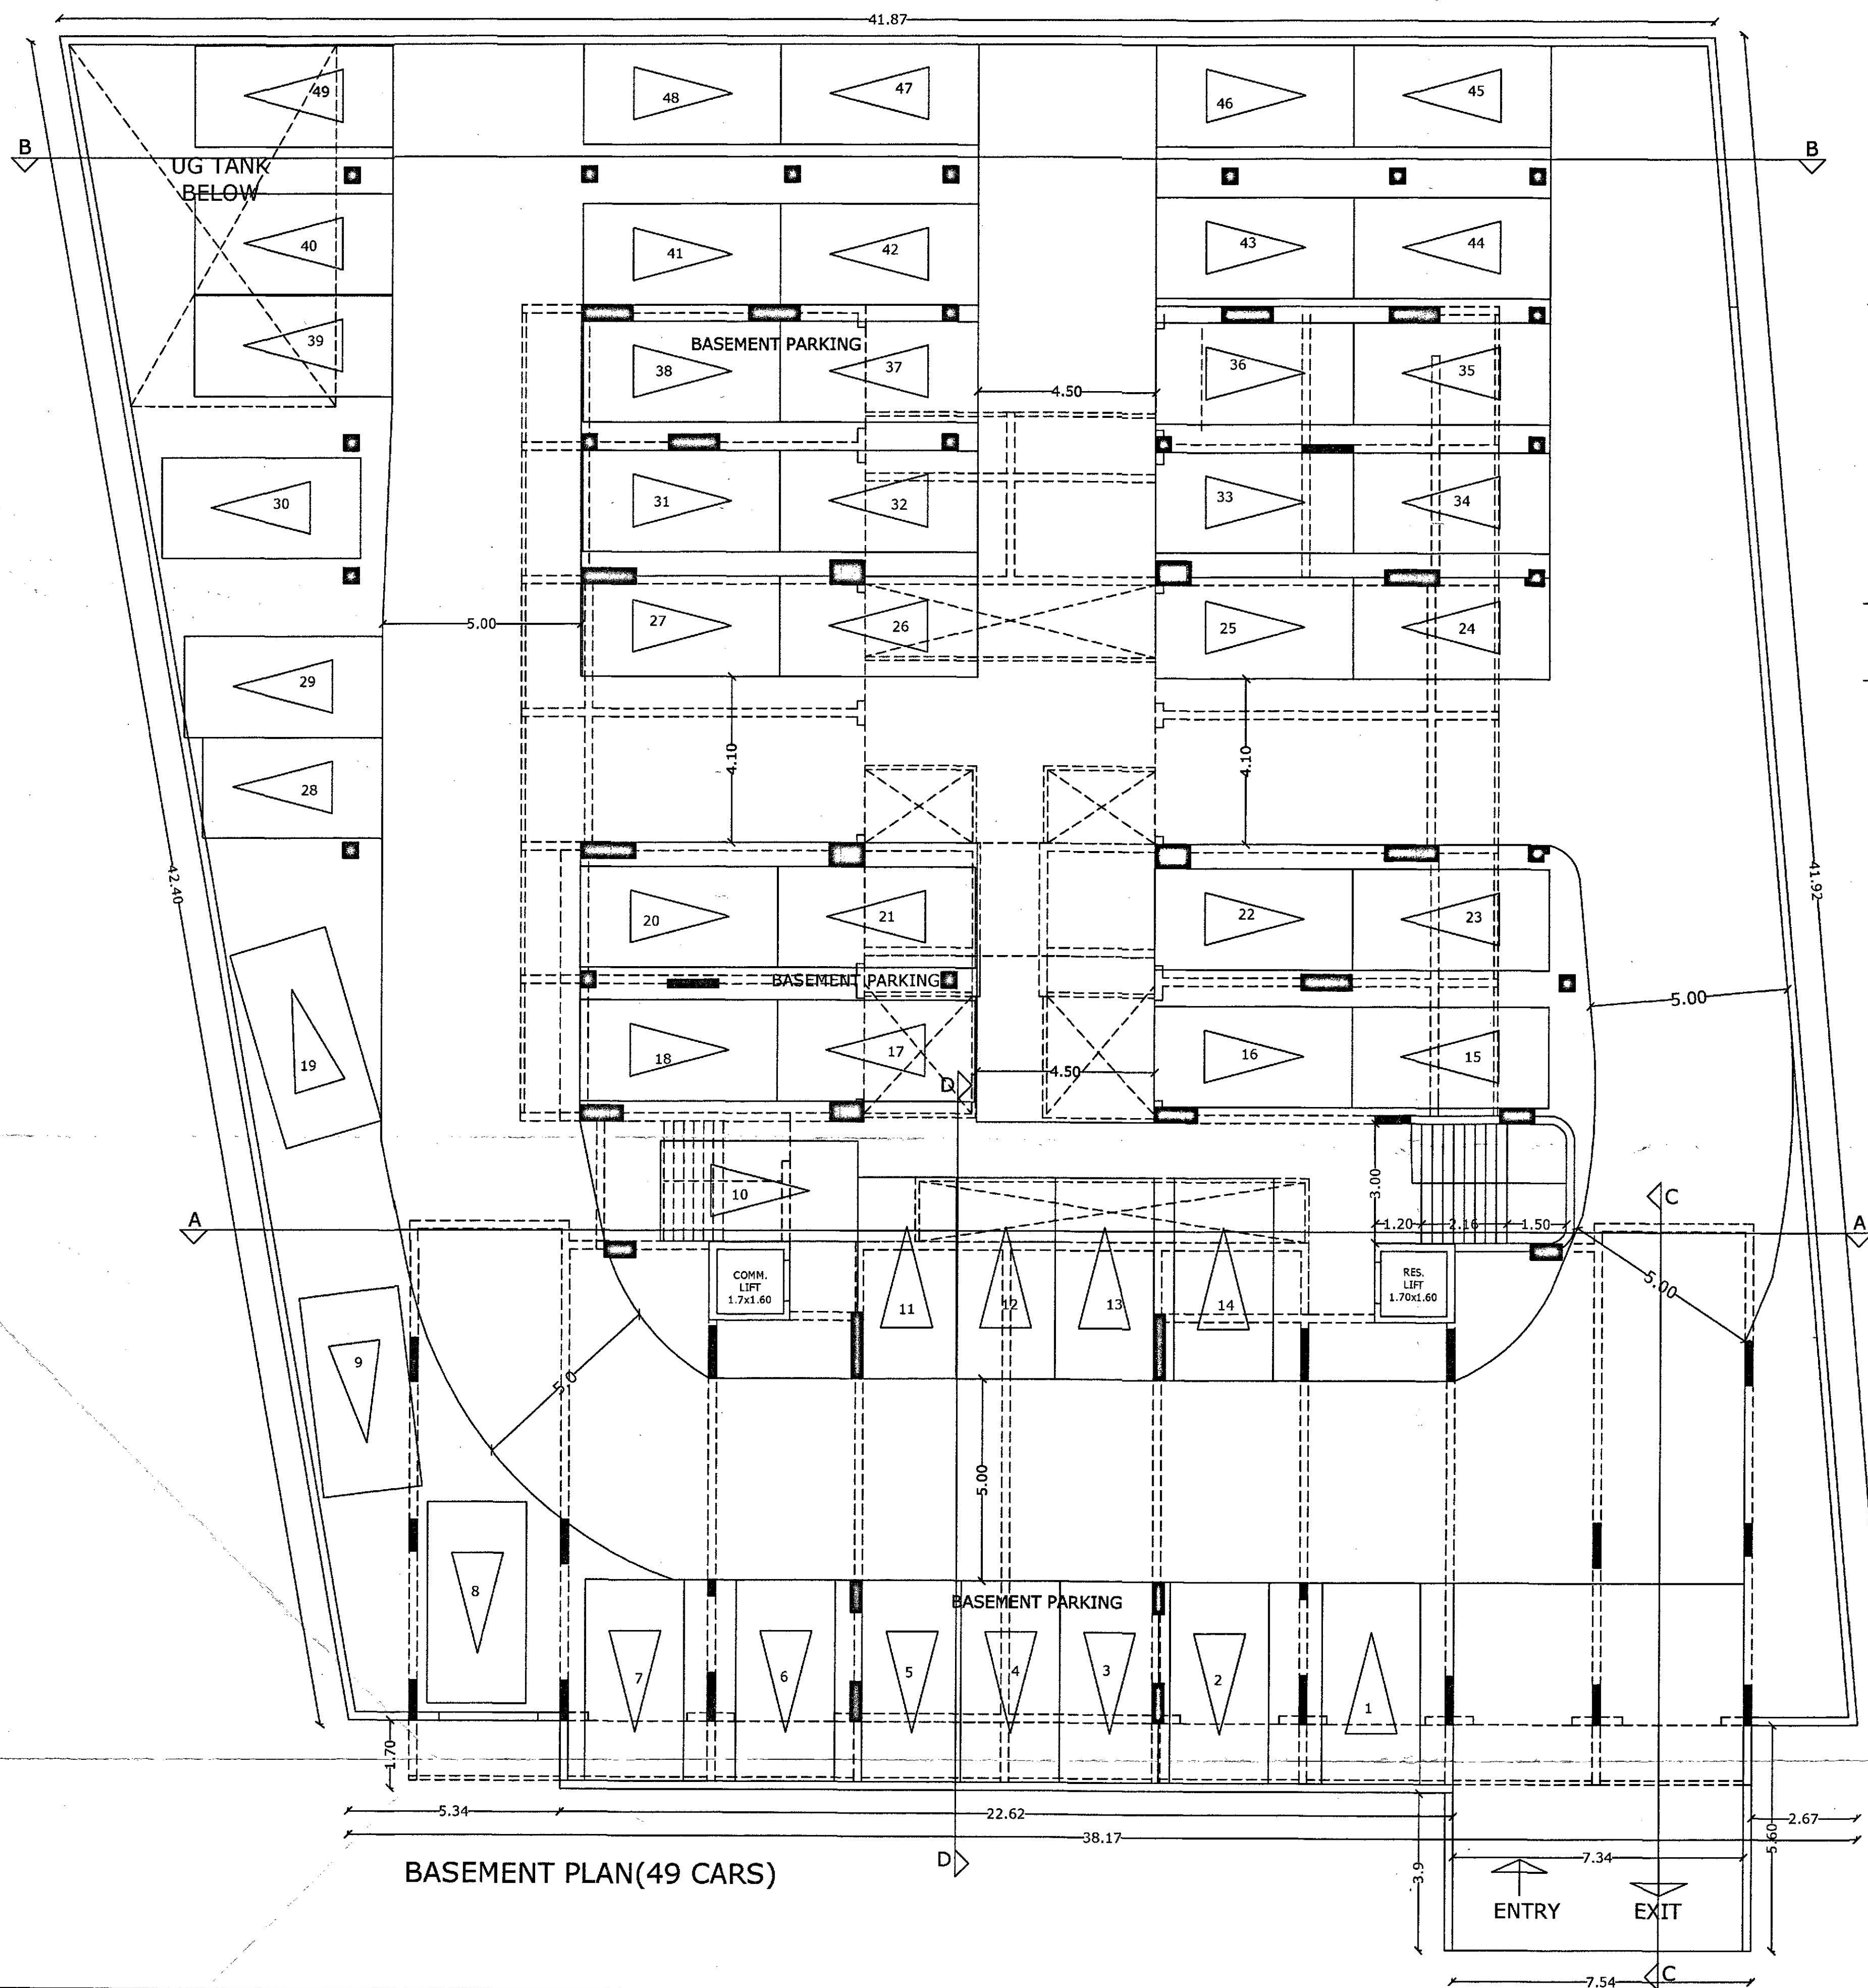

Centre Line of Road

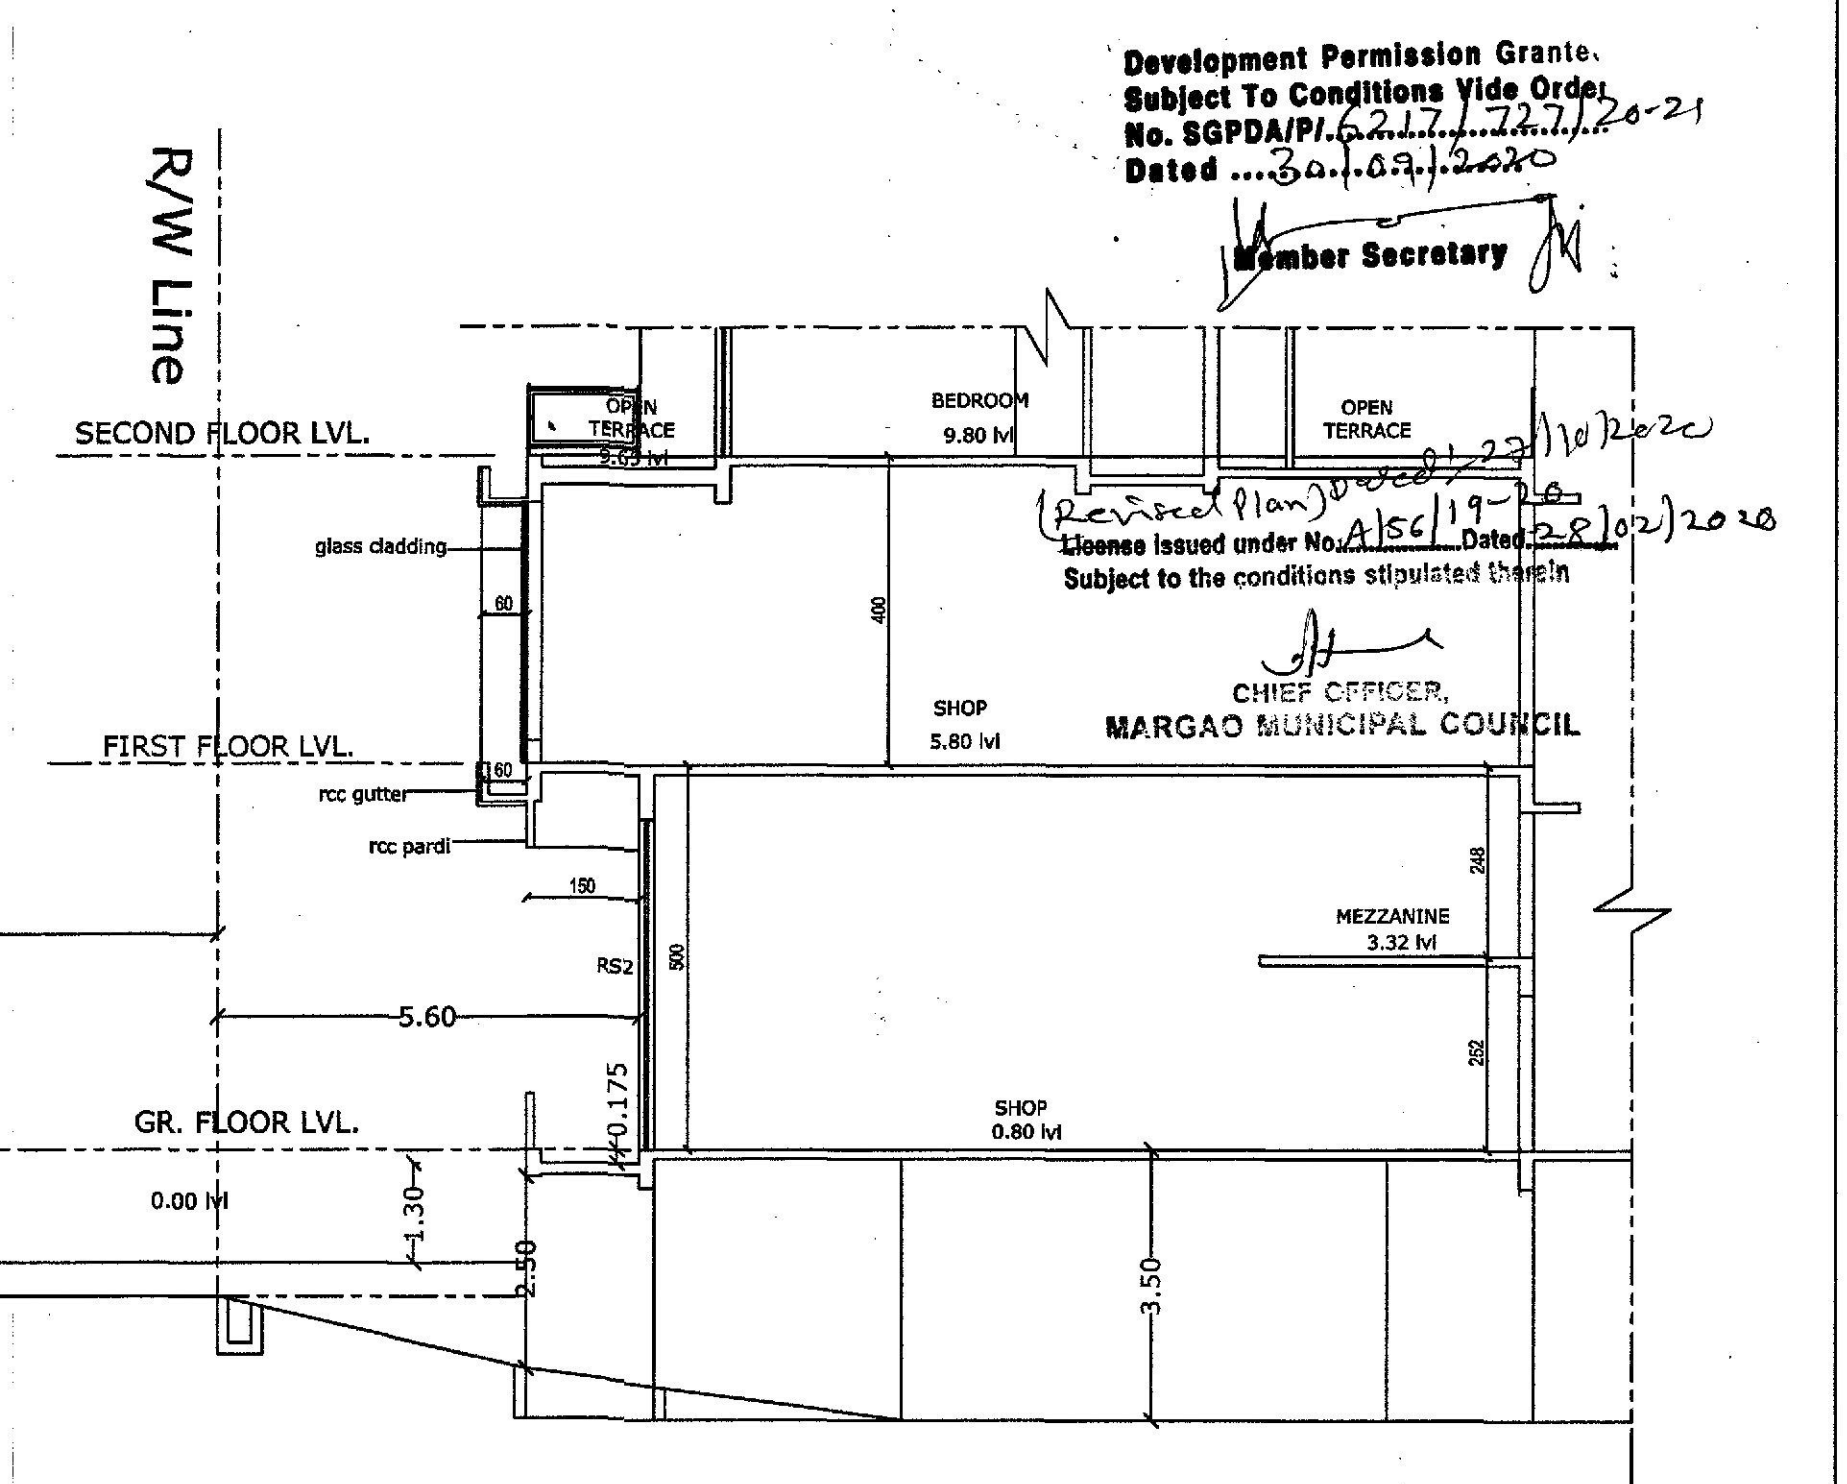

SECTION C-C

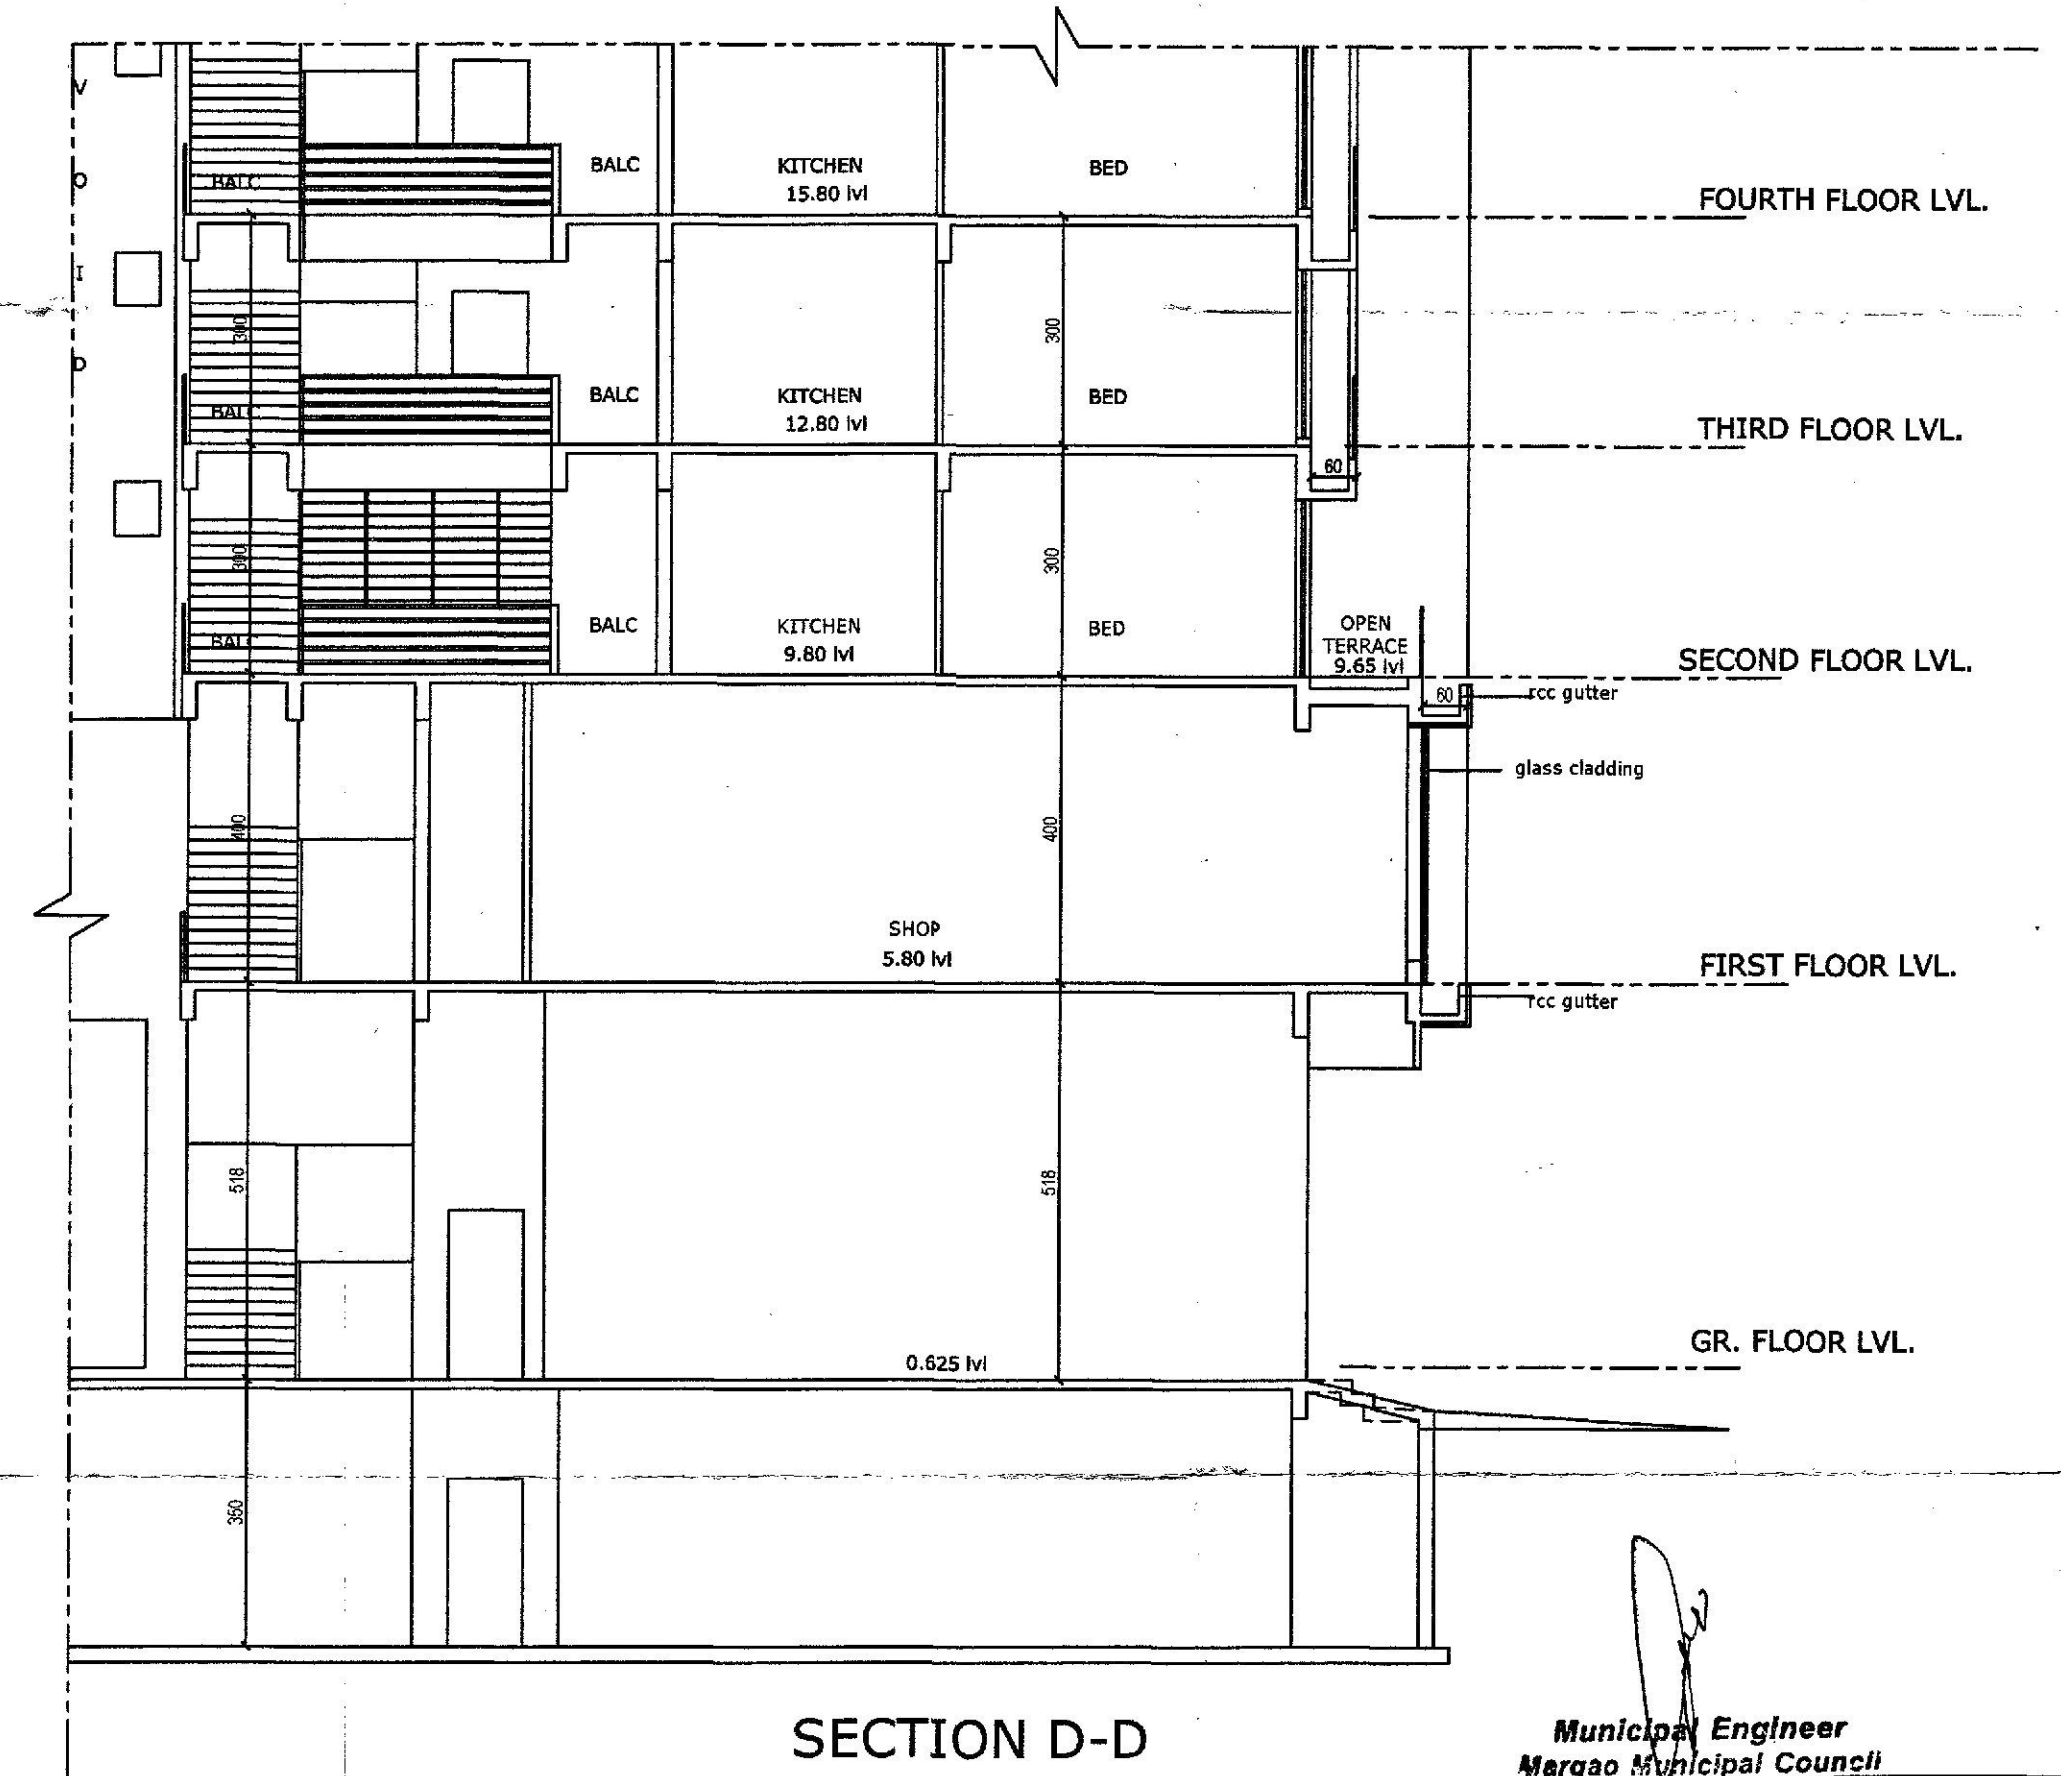

SECTION D-D

Municipal Engineer
Margao Municipal Council

Sheet no. 02

OWNER : Arunoday Developers

For ARUNODAY DEVELOPERS

Partner

PROJECT : REVISED COMMERCIAL/ RES.
BUILDING AT FATORDA-MARGAO


DATE : 03-09-2020

P.T.S. NO. 45 /CHALTA NO. 41

SCALE - 1:100

DRG. NO- 20/7 02

REVISION NO. 01

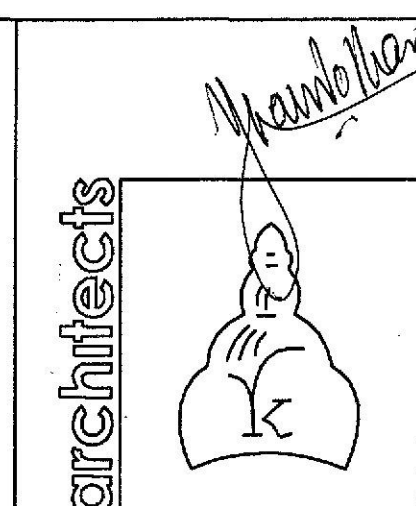


AR2IN DESIGNS
AR/120/2010
Arch.YATIN G.KANDOLKAR.
Valuers, Arbitrators, Engineers,
Interior and Landscape
Designers
Next to canara bank
Ponda - 90A - 403 401
Tel : 2316201, 2314599
Cell : 9422454335

Development Permission Grant
Subject To Conditions Vide Order
No. SGPDA/P/15617/2020-21
Dated 30.11.2020


Member Secretary

Revised Plan Dated 12/01/2020
License issued under No. 15617/2020-21
Subject to the conditions stipulated therein

CHIEF OFFICER,
MARGAO MUNICIPAL COUNCIL

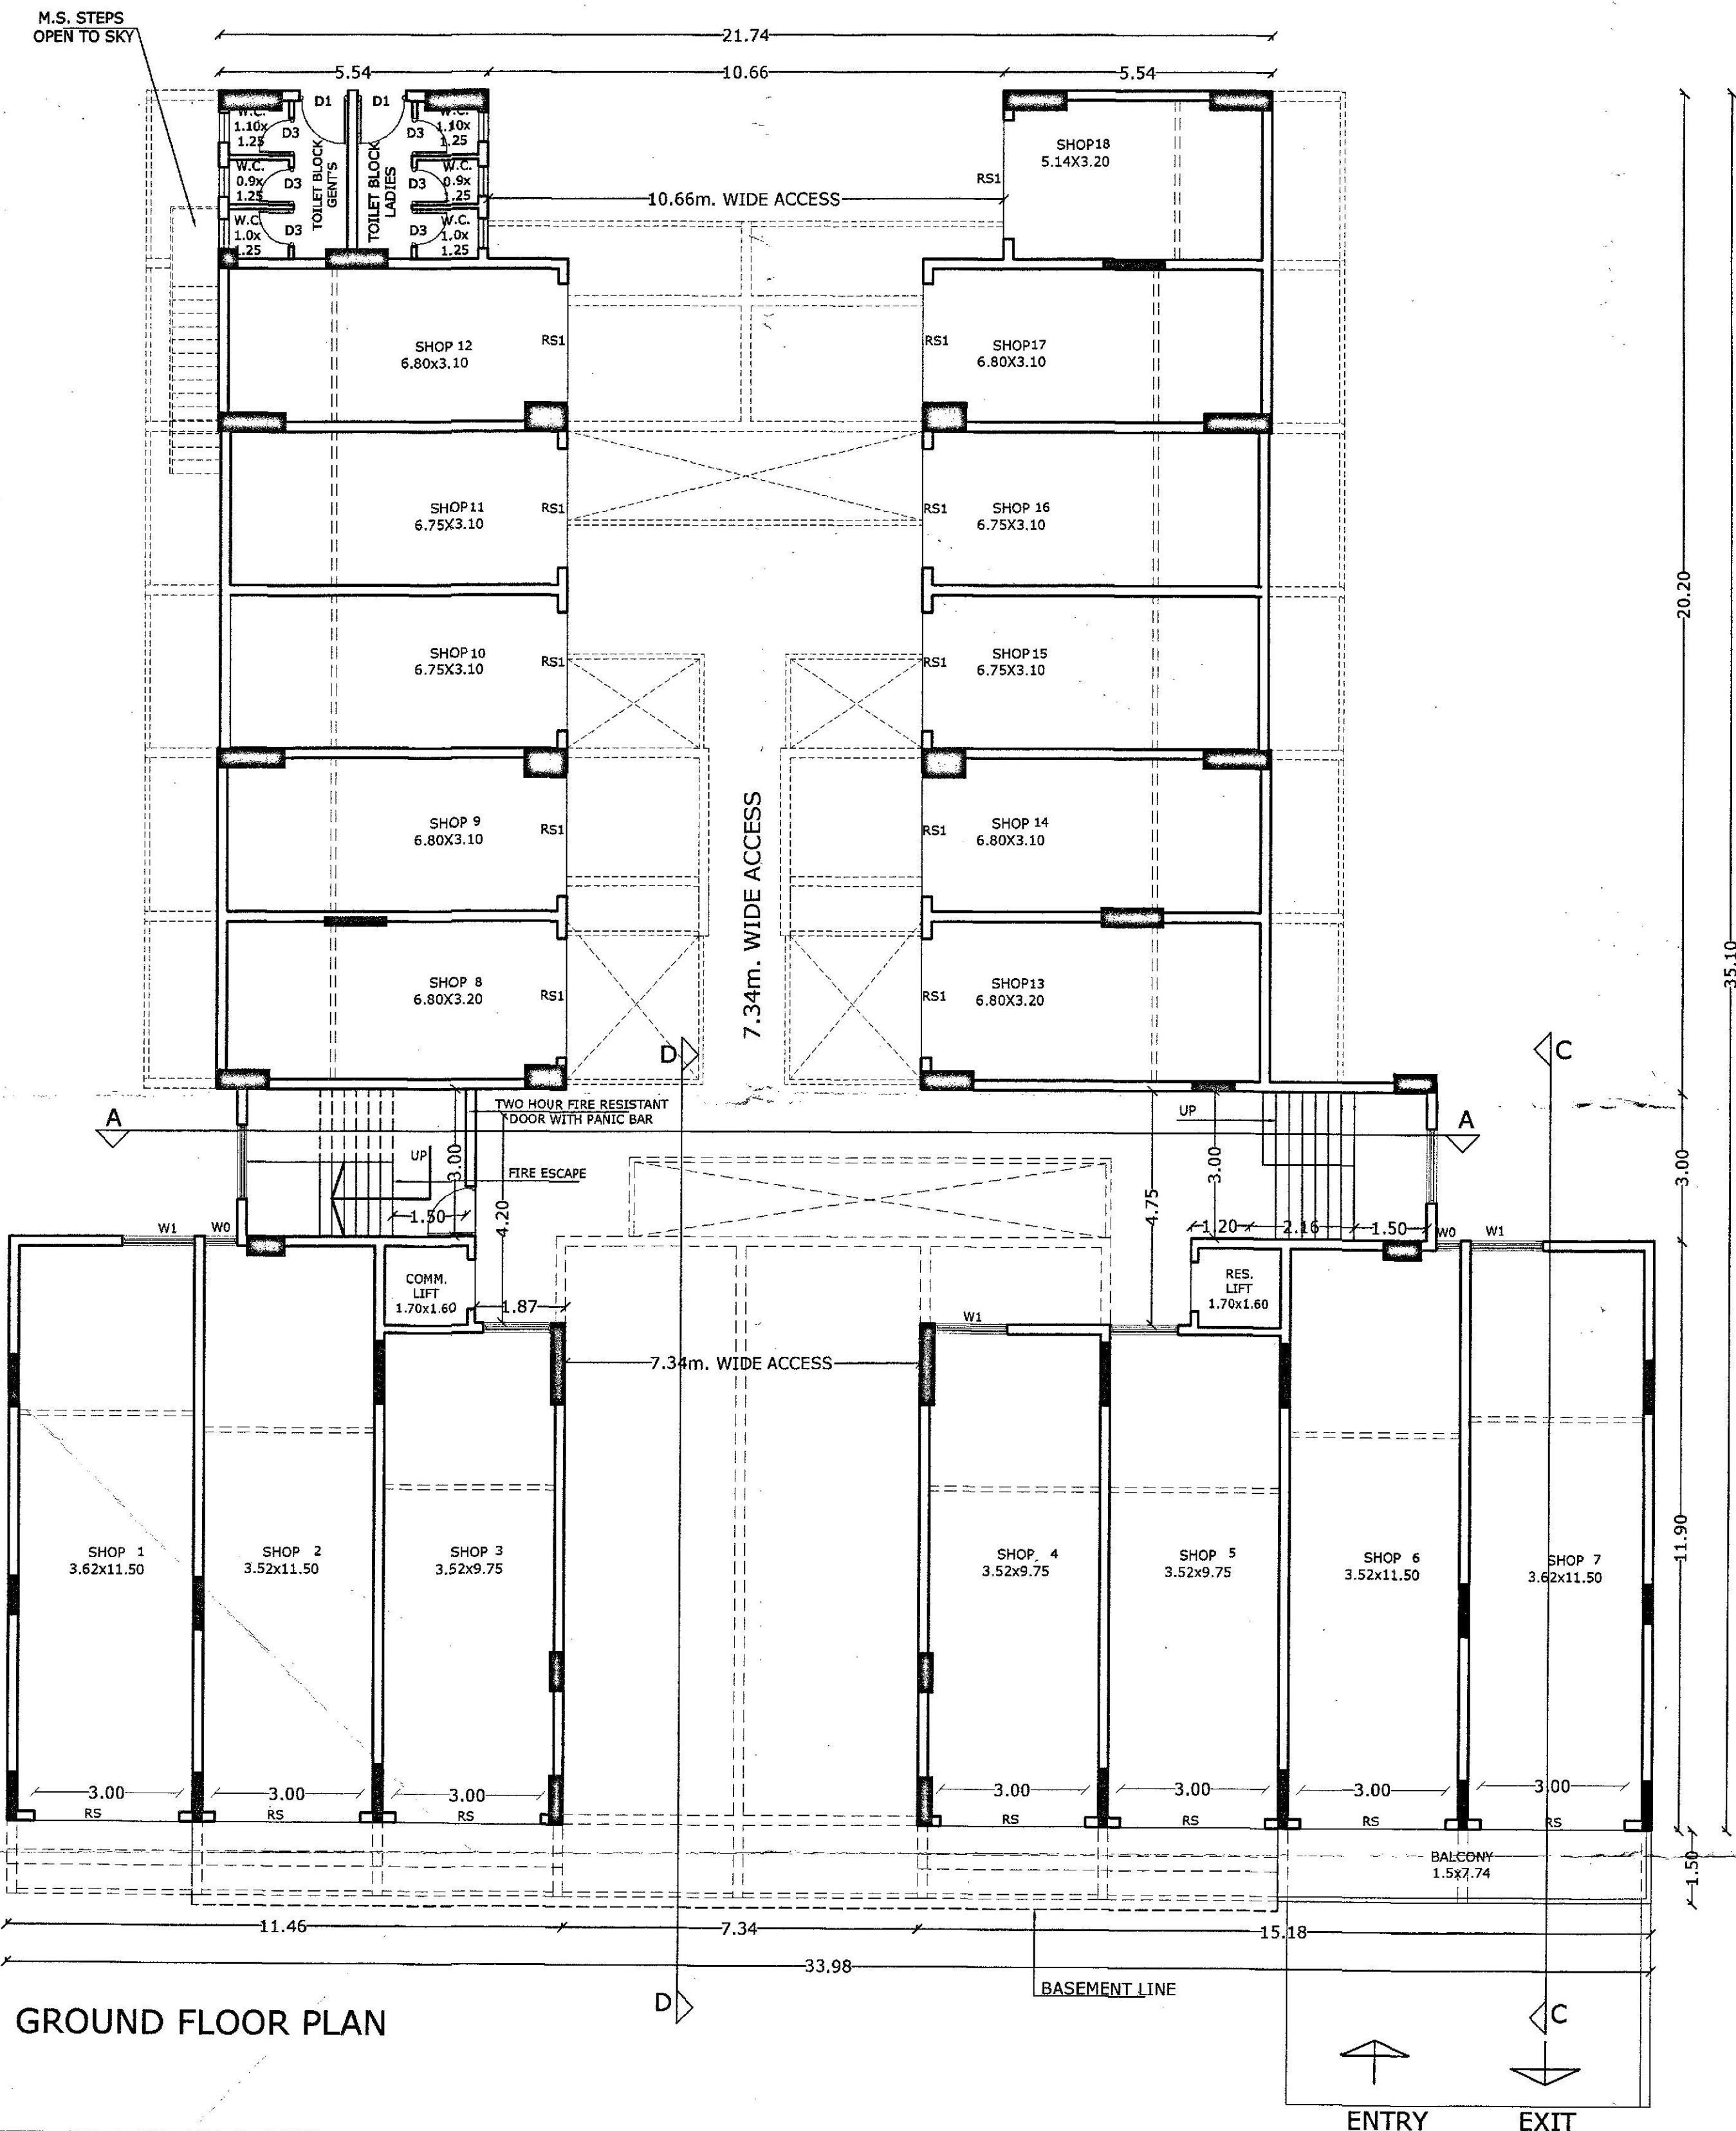

GROUND FLOOR PLAN

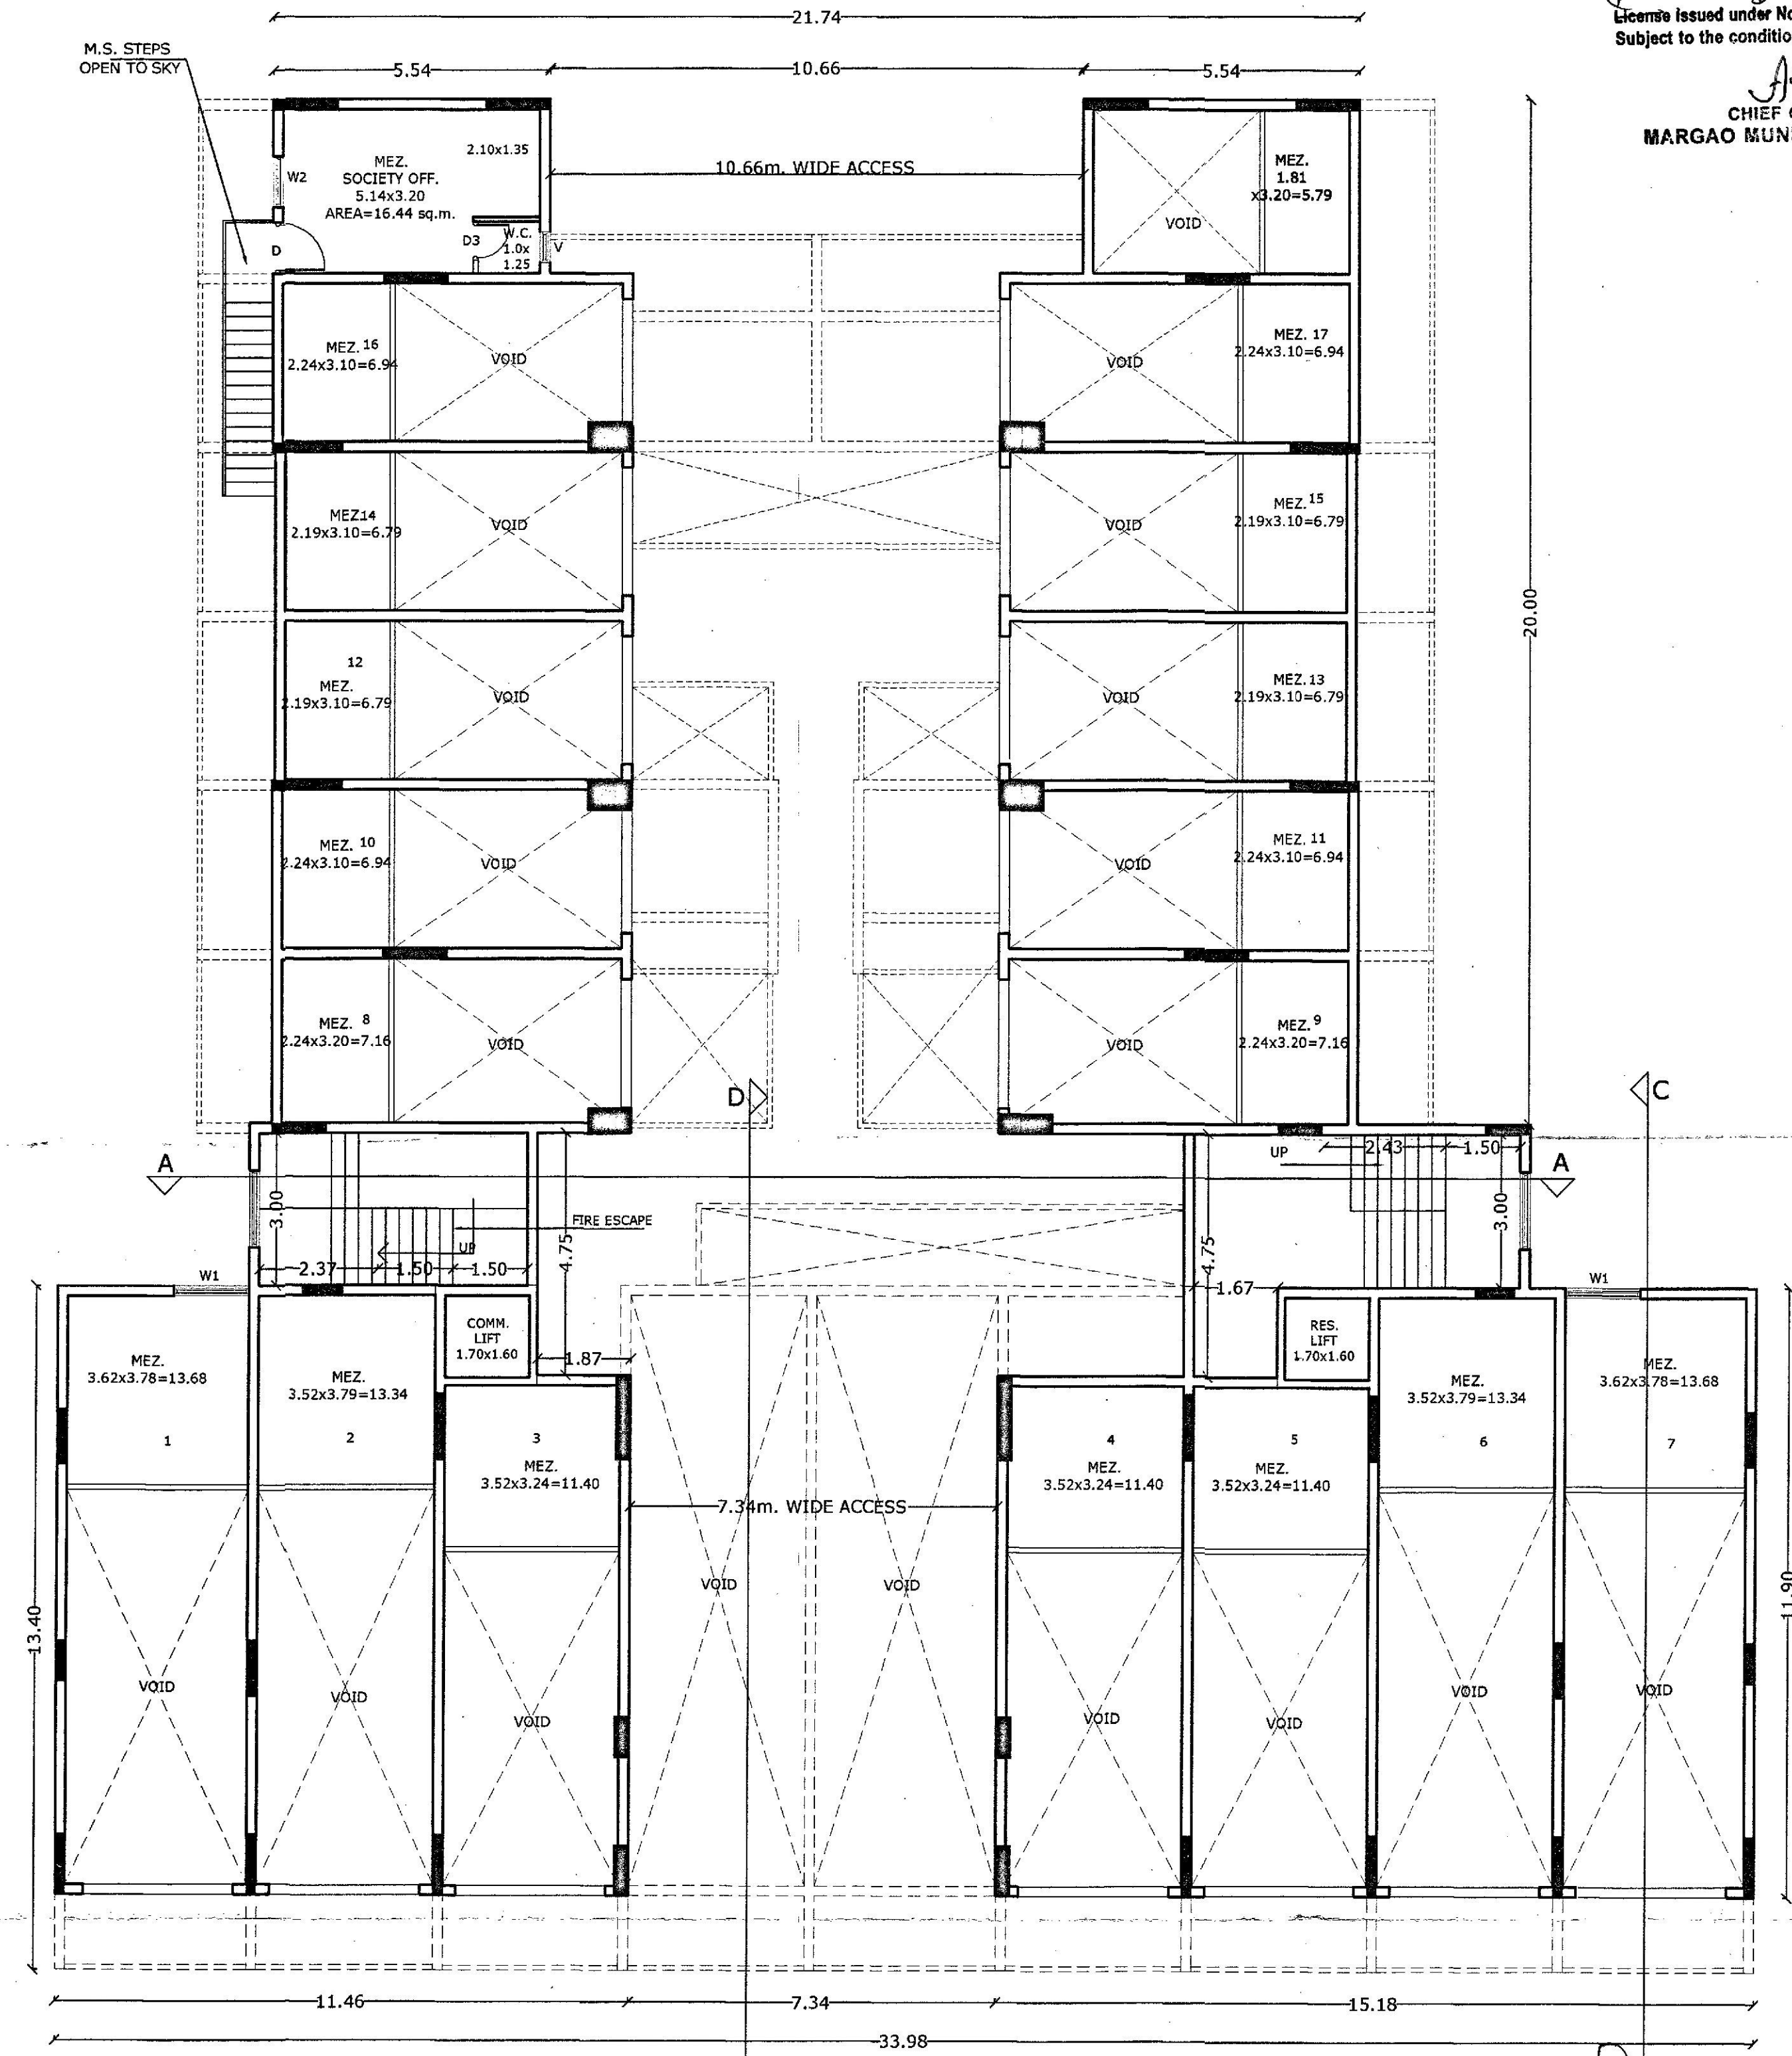

MEZZNINE FLOOR PLAN

SCHEDULE OF OPENINGS

D ----- 1.00 X 2.50	V ----- 0.60 X 1.00
D1 ----- 0.90 X 2.20	W1 ----- 1.50 X 1.60
D2 ----- 0.80 X 2.20	KW ----- 1.0 X 1.30
D3 ----- 0.75 X 2.20	RS ----- 3.0 X 4.50
FD ----- 3.62 X 2.50	RS1 ----- 2.50 X 4.50
FD1 ----- 3.20 X 2.50	


OWNER : Arunoday Developers
For ARUNODAY DEVELOPERS

Partner

PROJECT : REVISED COMMERCIAL/ RES.
BUILDING AT FATORDA-MARGAO

DATE : 03-09-2020 P.T.S. NO. 45 /CHALTA NO. 41
SCALE - 1:100 DRG. NO- 20/7 03

REVISION NO. 01

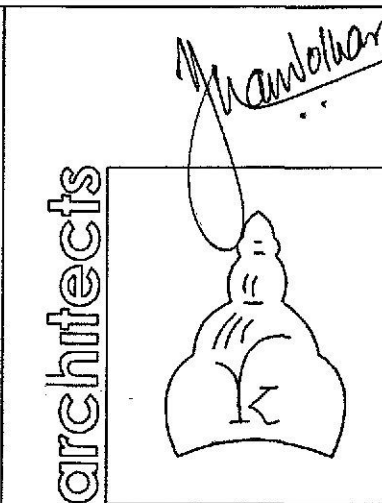

Municipal Engineer
Margao Municipal Council

AR2IN DESIGNS
AR/120/2010
Arch. YATIN G. KANDOLKAR.
Valuers, Arbitrators, Engineers,
Interior and Landscape
Designers
Next to canara bank
Ponda - goa 403 401
Tel : 2316201, 2314599
Cell : 9422454335

Sheet no. 03



NOTE : ALL BALCONIES ON ALL FLOORS TO BE ENCLOSED WITH GLASS




NOTE : ALL BALCONIES ON ALL FLOORS TO BE ENCLOSED WITH GLASS EXCEPT KITCHEN


D ----- 1.00 X 2.50	V ----- 0.60 X 1.00
D1 ----- 0.90 X 2.20	W1 ----- 1.50 X 1.60
D2 ----- 0.80 X 2.20	KW ----- 1.0 X 1.30
D3 ----- 0.75 X 2.20	RS ----- 3.0 X 4.50
FD ----- 3.62 X 2.50	RS1 ----- 2.50 X 4.50
FD1 ----- 3.20 X 2.50	

Partne

REVISION NO. 01

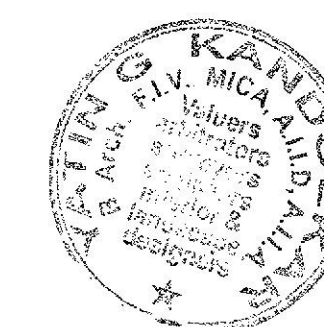

architects

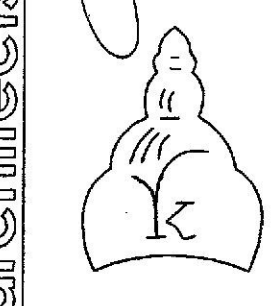

Sheet no. 04


AR2IN DESIGNS
AR/120/2010
Arch.YATIN G.KANDOLKAR.
Valuers,Arbitrators,Engineers,
Interior and Landscape
Designers
Next to canara bank
Ponda - goa - 403 401
Tel : 2316201,2314599
Cell : 9422454335

Development Permission Granted
Subject To Conditions Vide Order
No. SGPDA/PI.63/17/22/116-21
Dated ...31.09.2020...

Member Secretary


Revised Plan Dated 27/10/2020
License issued under No. 8150/19-20
Dated 28/10/2020
Subject to the conditions stipulated therein

CHIEF OFFICER,
MARGAO MUNICIPAL COUNCIL

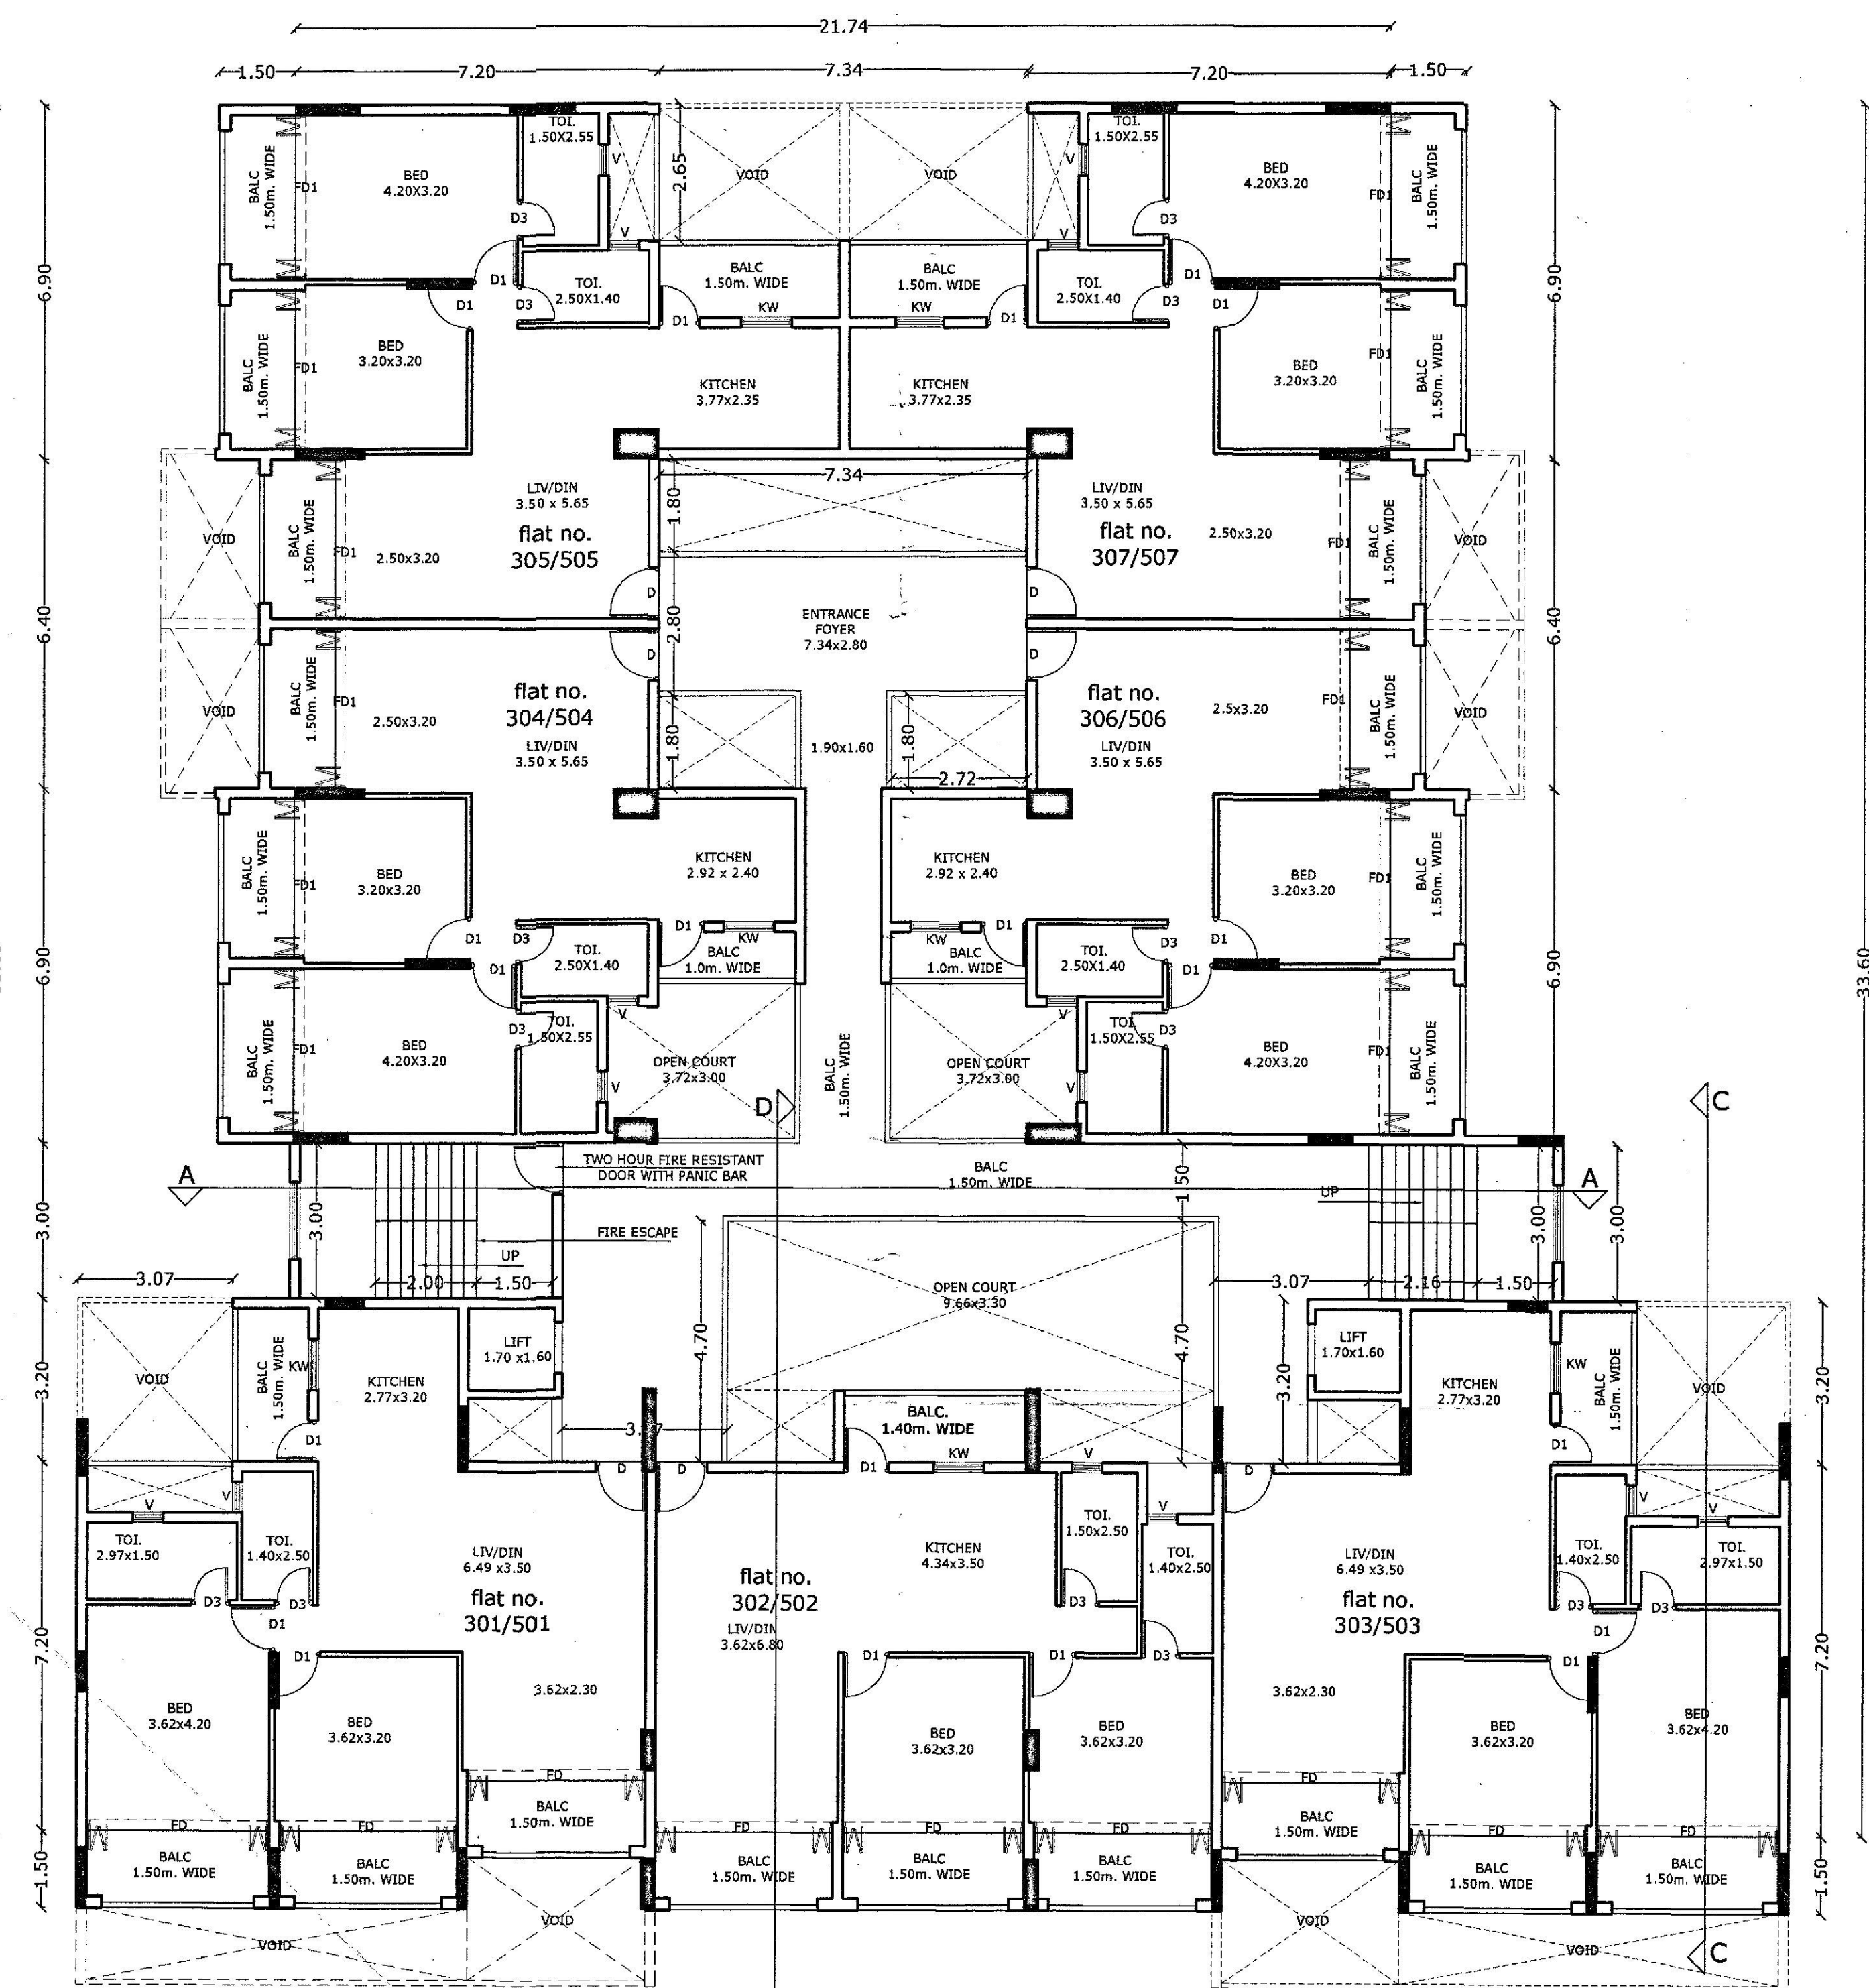

TY. 3RD & 5TH FLOOR PLAN

NOTE : ALL-BALCONIES ON ALL-FLOORS- TO BE ENCLOSED WITH GLASS-EXCEPT KITCHEN

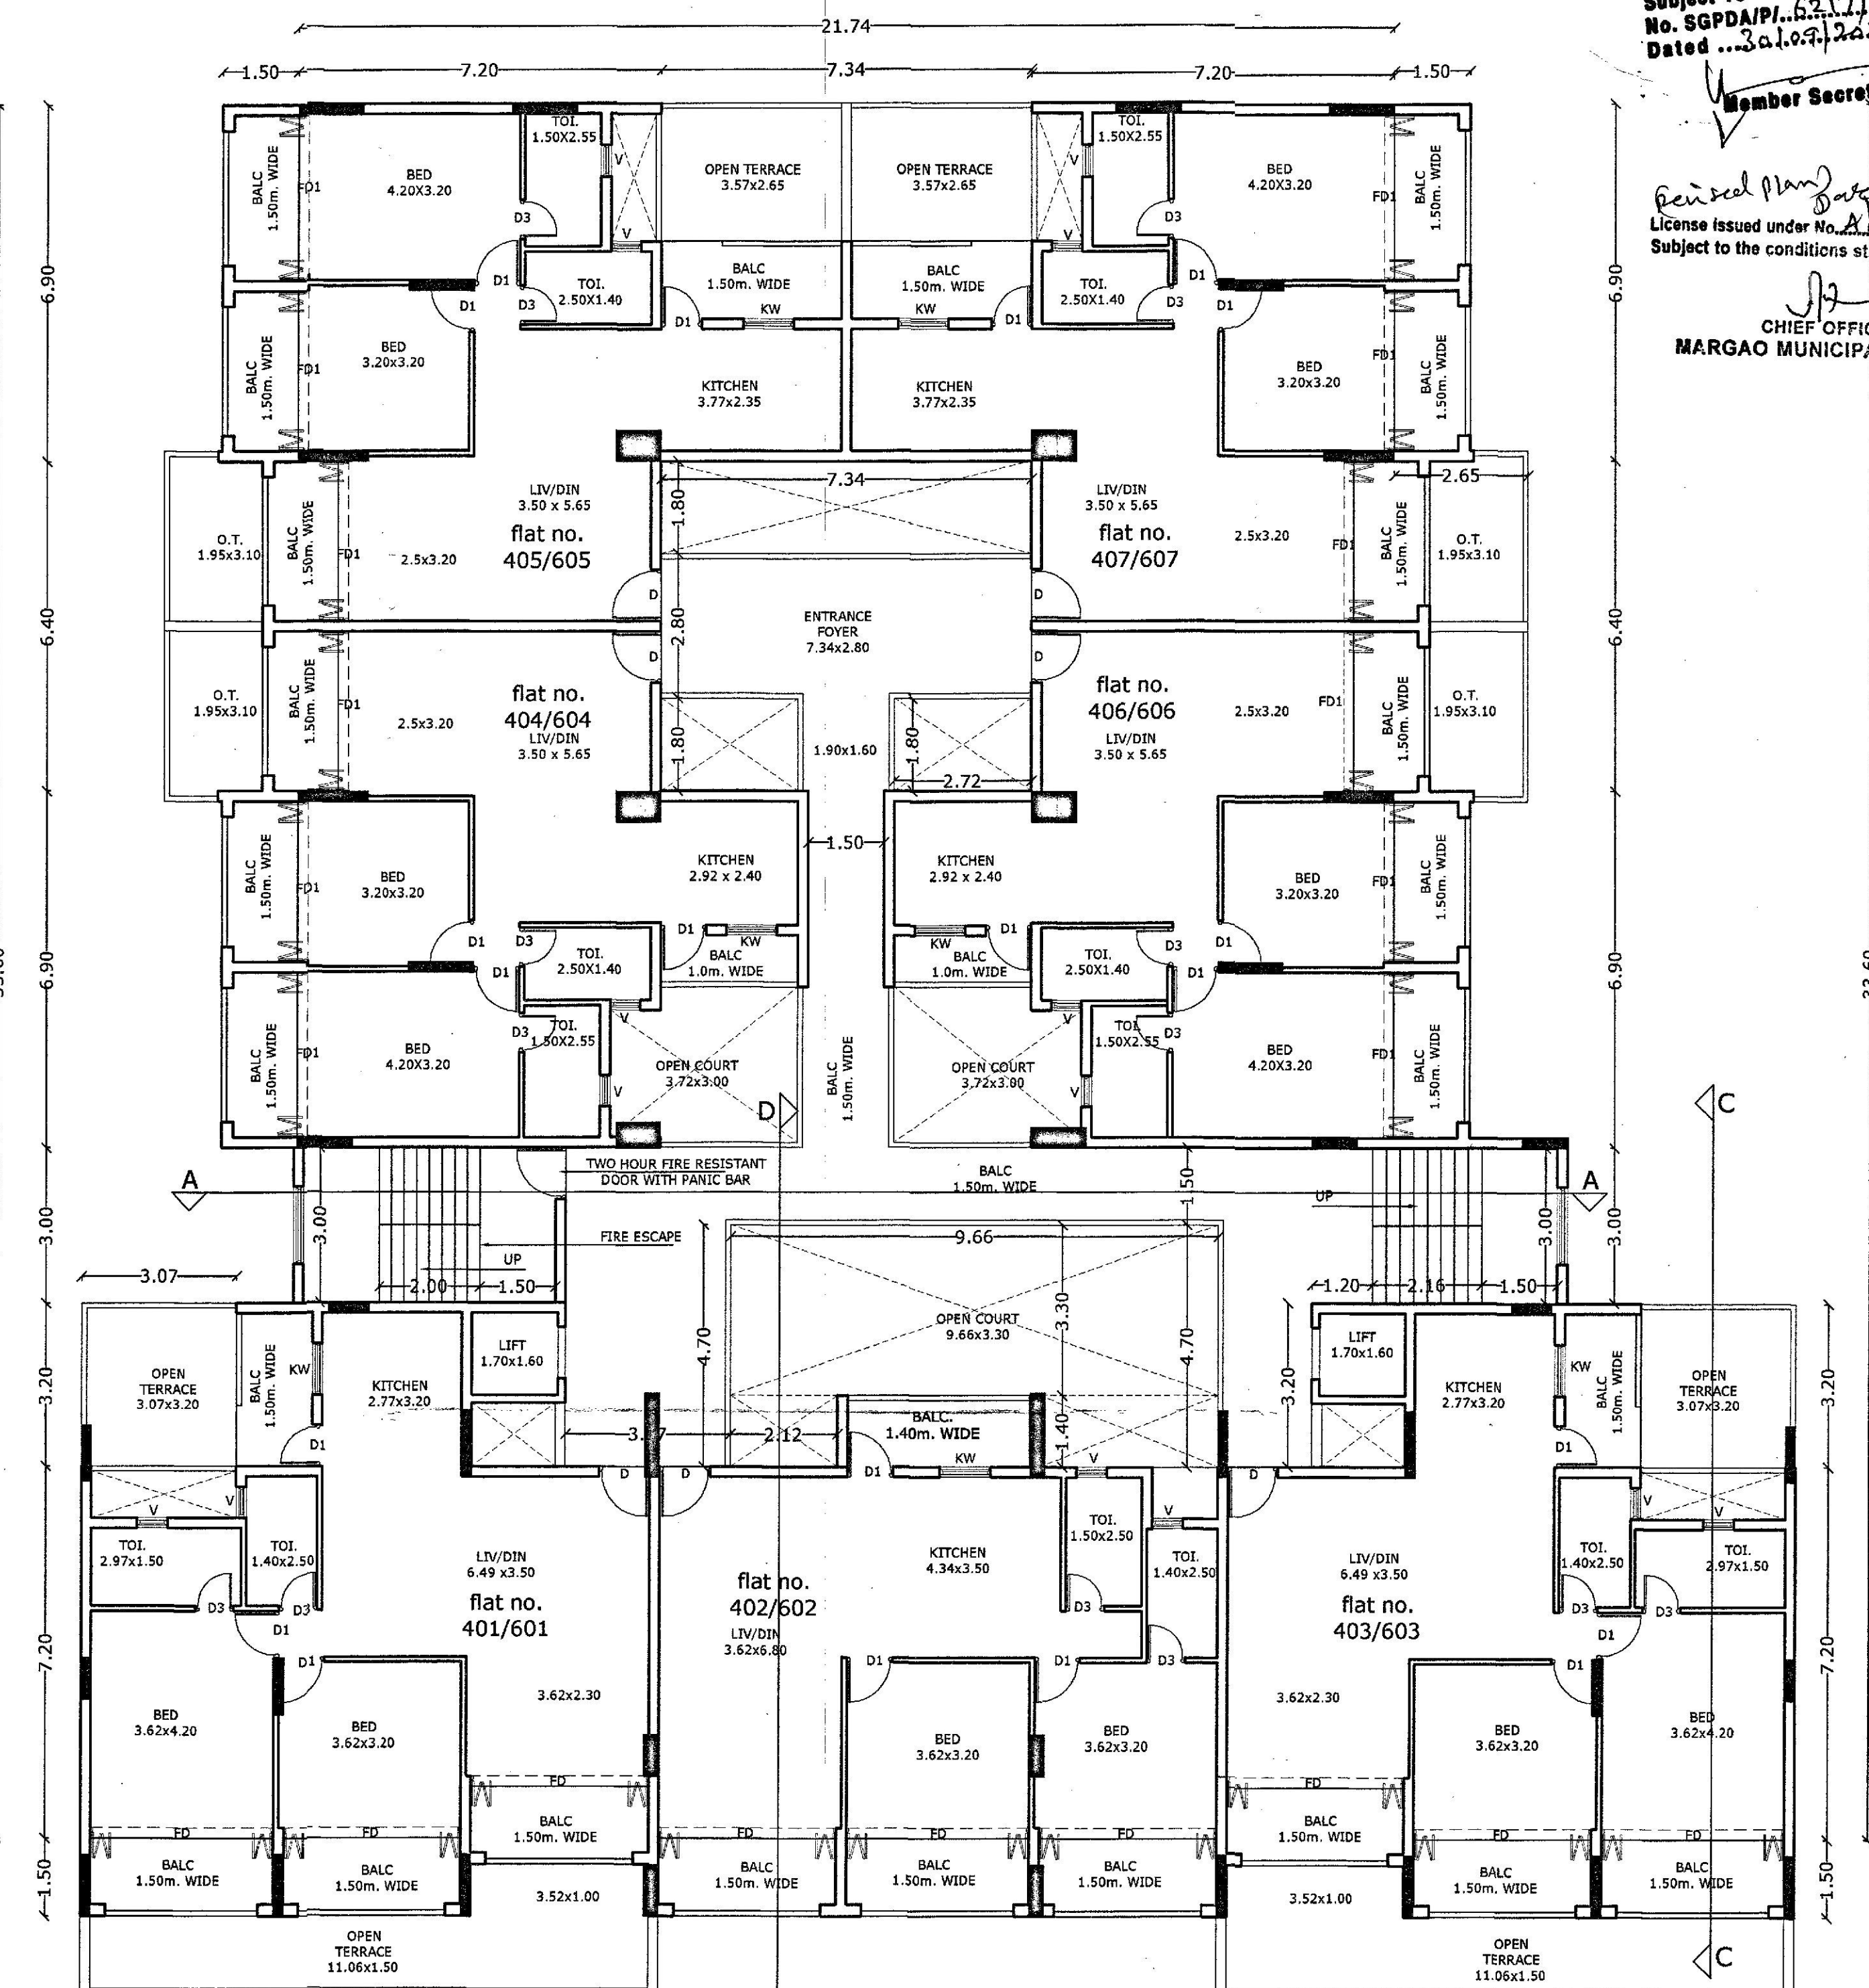

TY. 4TH & 6TH FLOOR PLAN

NOTE : ALL-BALCONIES ON ALL-FLOORS- TO BE ENCLOSED WITH GLASS-EXCEPT KITCHEN

SCHEDULE OF OPENINGS

D ----- 1.00 X 2.50	V ----- 0.60 X 1.00
D1 ----- 0.90 X 2.20	W1 ----- 1.50 X 1.60
D2 ----- 0.80 X 2.20	KW ----- 1.0 X 1.30
D3 ----- 0.75 X 2.20	RS ----- 3.0 X 4.50
FD ----- 3.62 X 2.50	RS1 ----- 2.50 X 4.50
FD1 ----- 3.20 X 2.50	

OWNER : Arunoday Developers

For ARUNODAY DEVELOPERS

Partner

PROJECT : REVISED COMMERCIAL/ RES.
BUILDING AT FATORDA-MARGAO

DATE : 03-09-2020

P.T.S. NO. 45 /CHALTA NO. 41

SCALE : 1:100


DRG. NO- 20/7 05

REVISION NO. 01

Municipal Engineer
Margao Municipal Council

Sheet no. 05

Architects

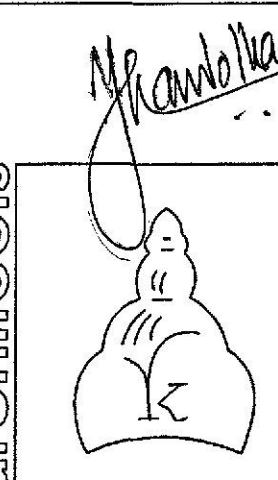


AR2IN DESIGNS
AR/120/2010
Arch.YATIN G.KANDOLKAR.
Valuers, Arbitrators, Engineers,
Interior and Landscape
Designers
Next to canara bank
Ponda - goa - 403 401
Tel : 2316201, 2314599
Cell : 9422454335


Development Permission Grant
Subject To Conditions Vide Order
No. SGPDA/PI-6217/22-12-21
Dated 22/12/2021
Member Secretary

Revised Plan 22/10/2020
License issued under No. AR/120/2010
Subject to the conditions stipulated therein

CHIEF OFFICER,
MARGAO MUNICIPAL COUNCIL

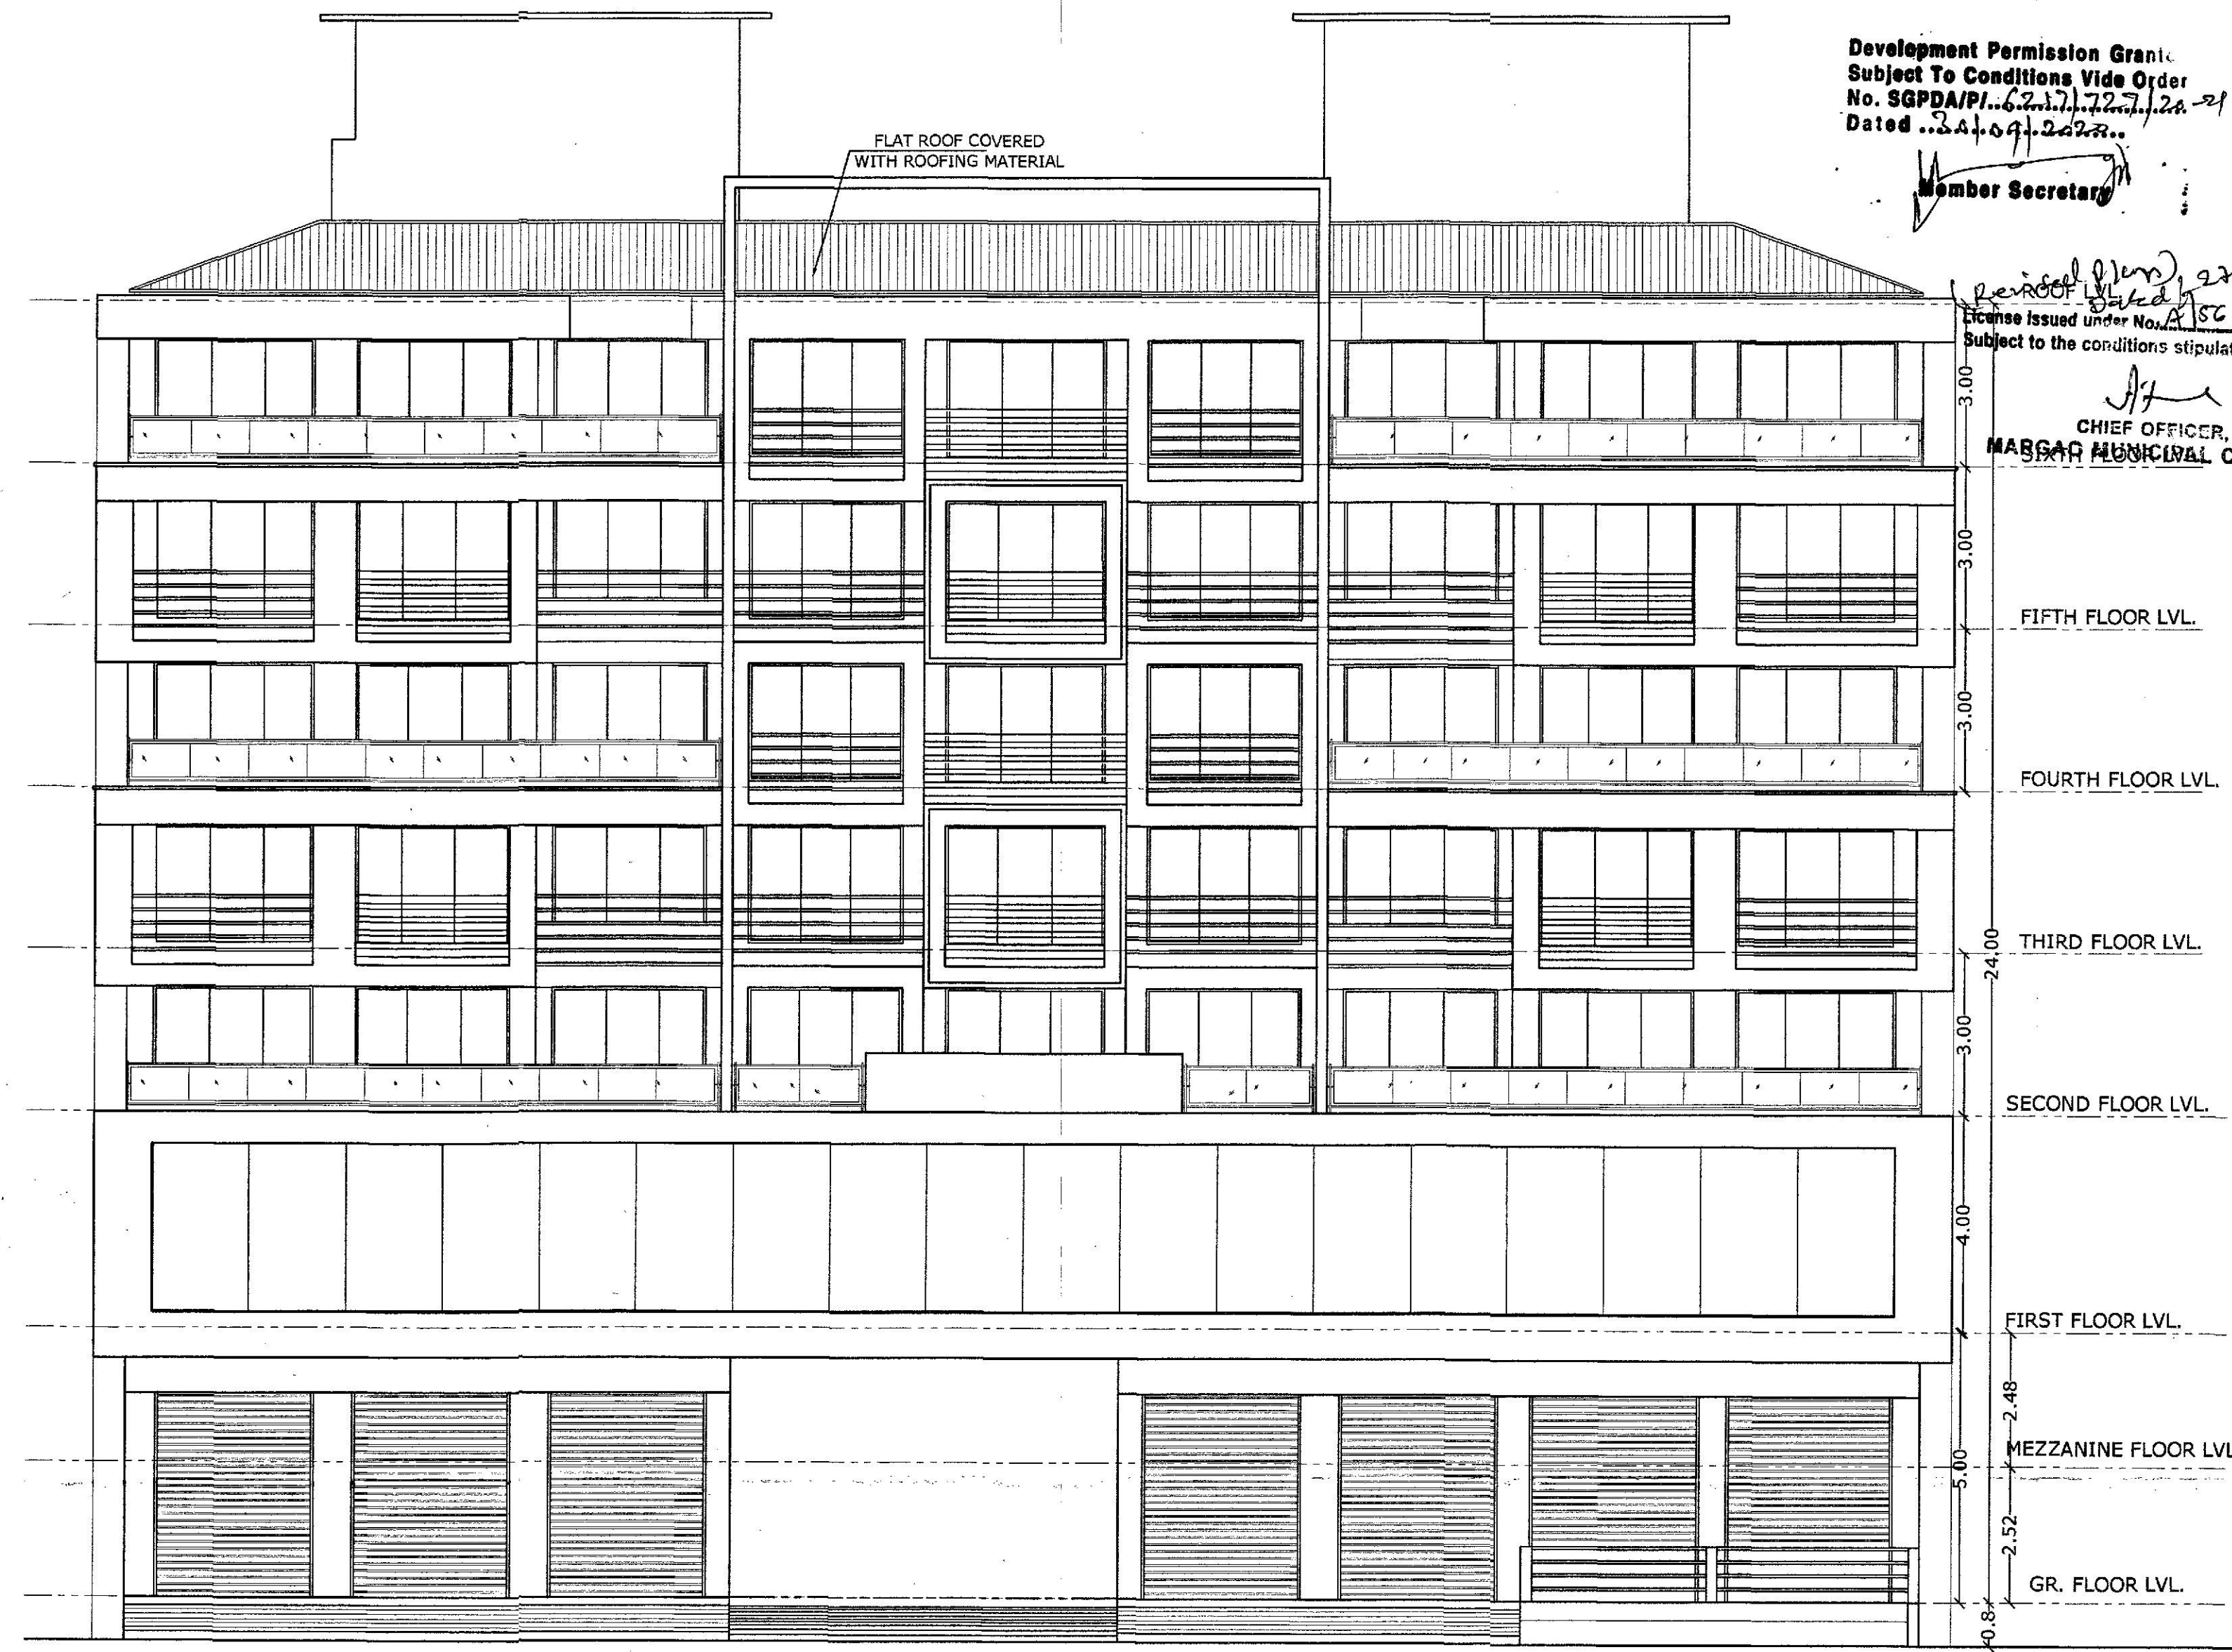

FRONT ELEVATION

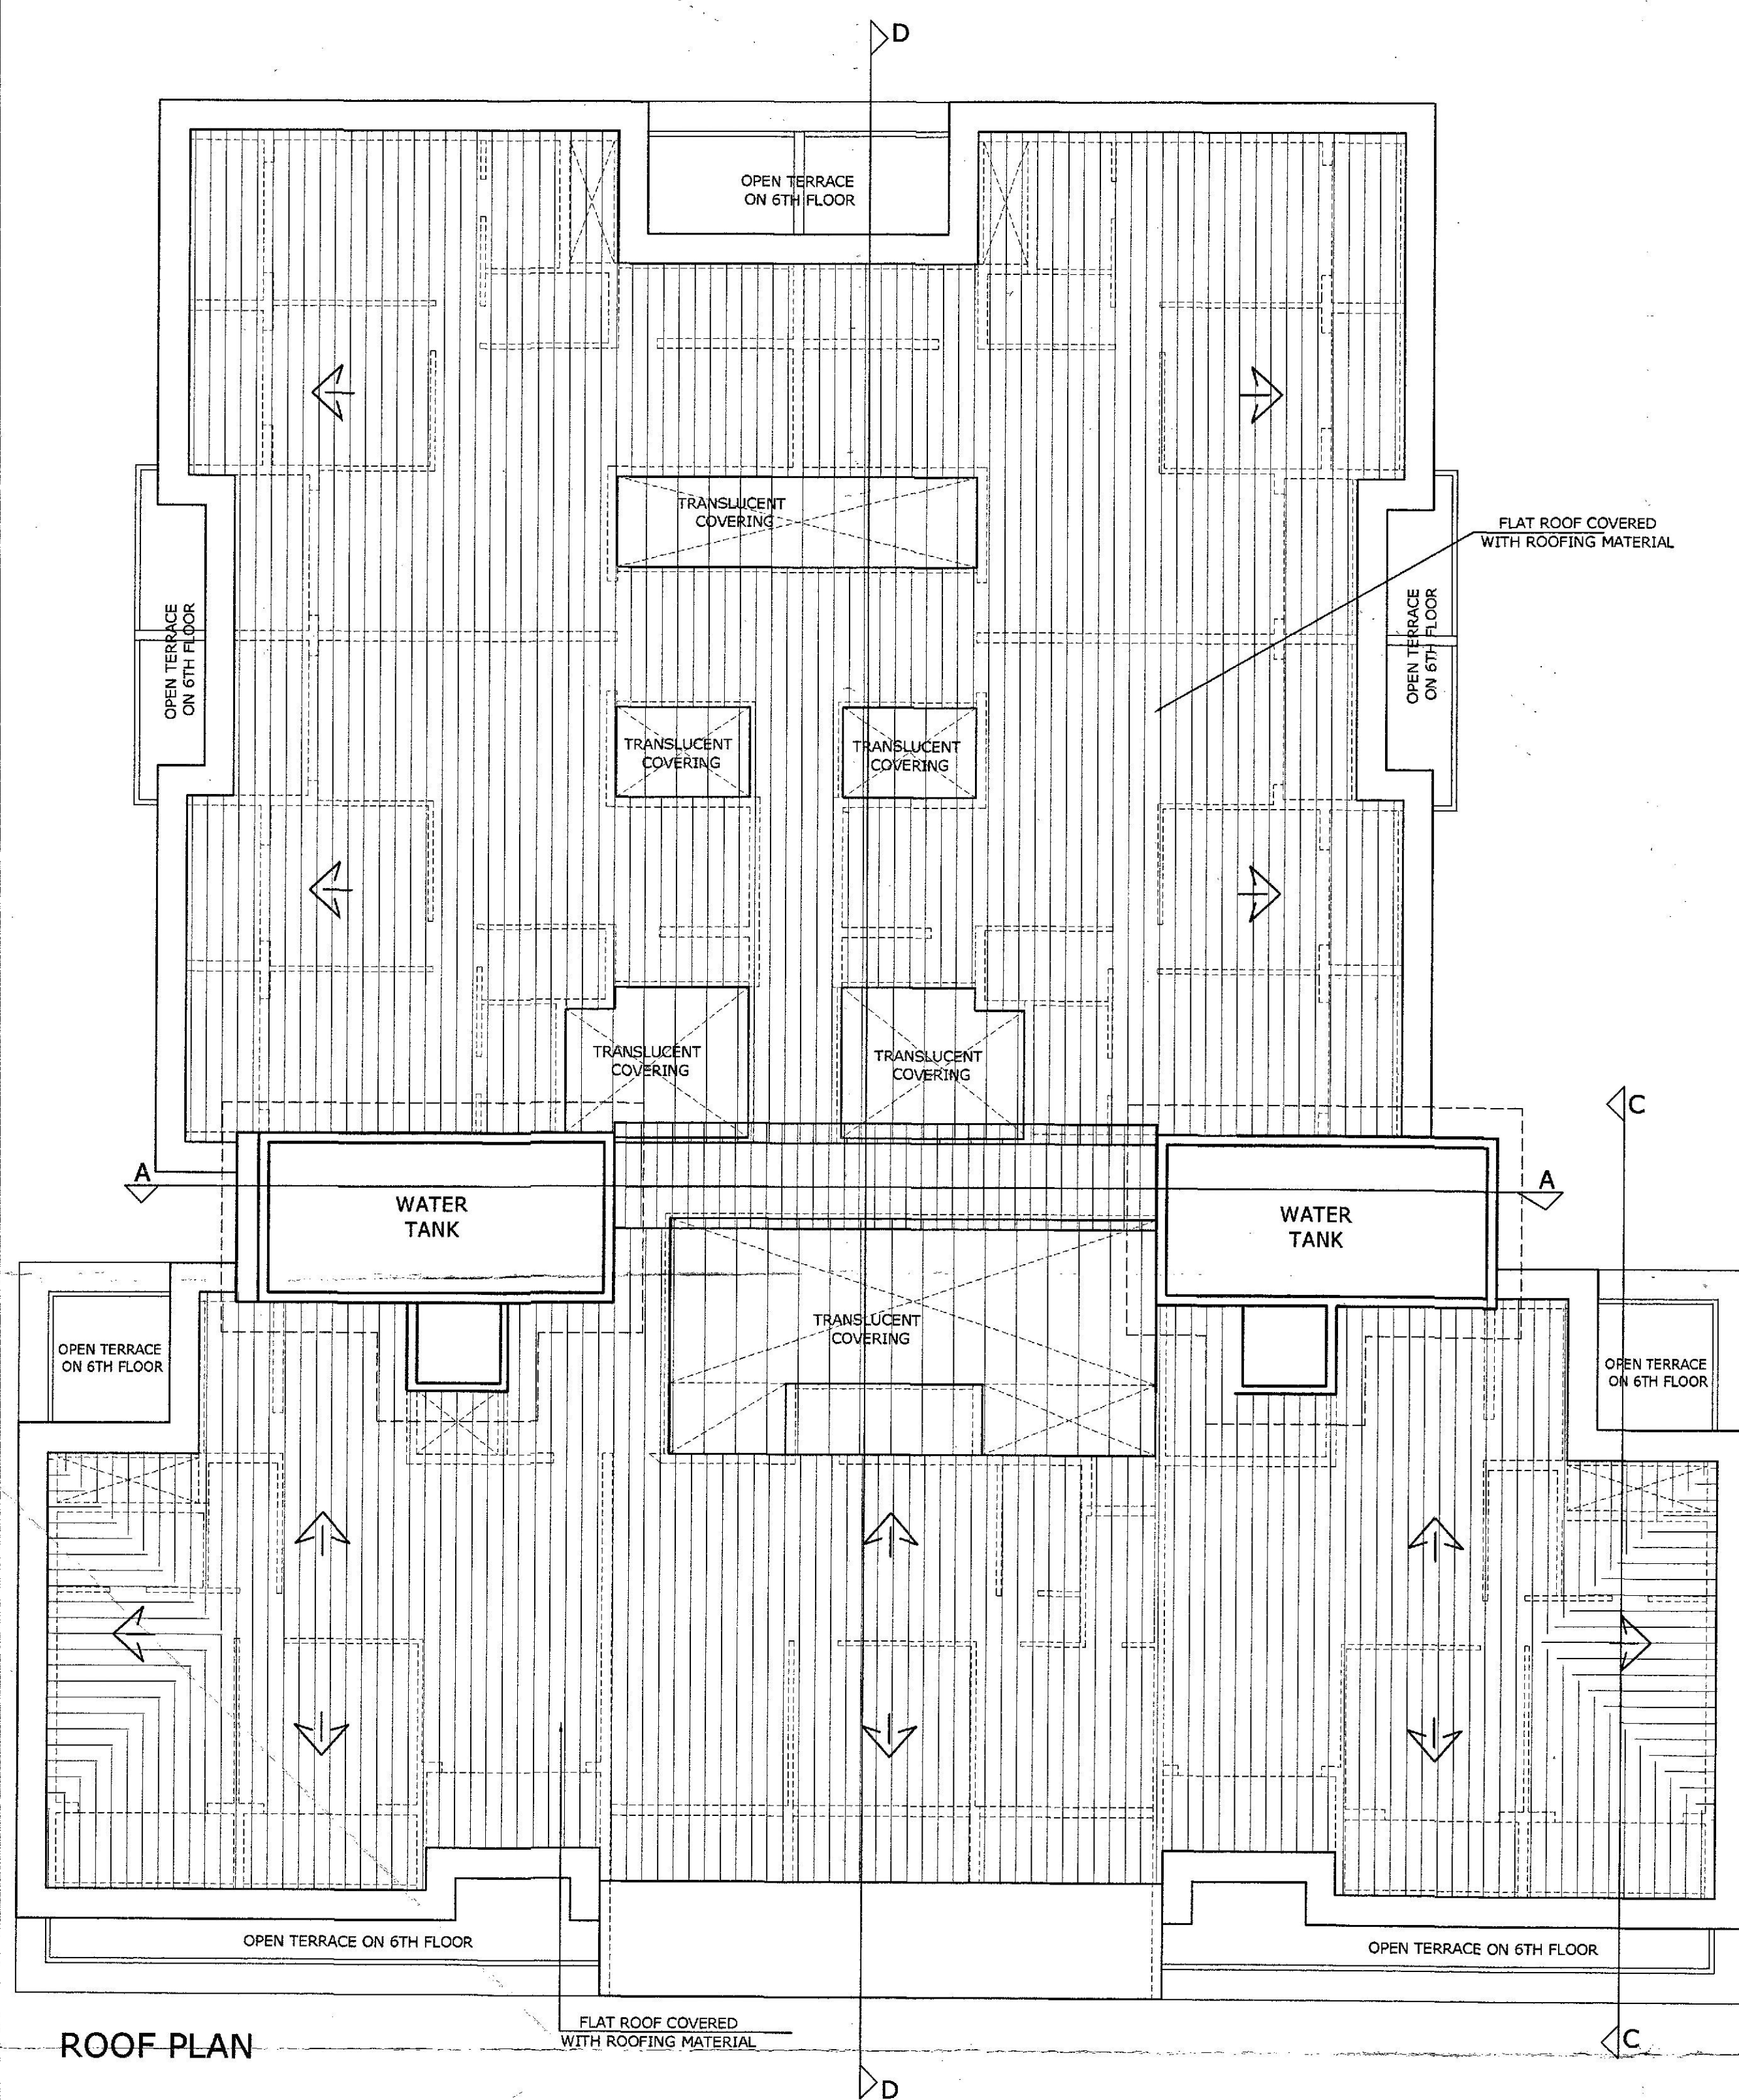

ROOF PLAN

Municipal Engineer
Margao Municipal Council

Sheet no. 06

OWNER : Arunoday Developers


For ARUNODAY DEVELOPERS

Partner


PROJECT : REVISED COMMERCIAL/ RES.
BUILDING AT FATORDA-MARGAO

DATE : 03-09-2020 P.T.S. NO. 45 /CHALTA NO. 41
SCALE - 1:100 DRG. NO- 20/7

REVISION NO. 01

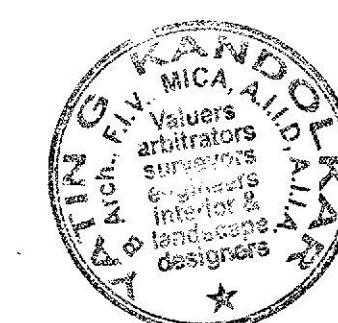

architects

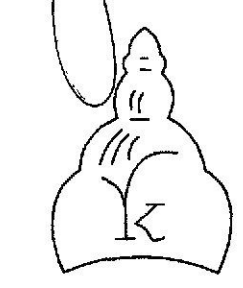


AR2IN DESIGNS
AR/120/2010
Arch. YATIN G. KANDOLKAR.
Valuers, Arbitrators, Engineers,
Interior and Landscape
Designers
Next to canara bank
Ponda - goa - 403 401
Tel : 2316201, 2314599
Cell : 9422454335

Original Plan
Date: 19/10/2020
Issued under No. 456/19-20
Dated 28/10/2020
Subject to the conditions stipulated therein.


CHIEF OFFICER
MARGAO MUNICIPAL COUNCIL

Development Permission Granted
Subject To Conditions Vide Order
No. SGPDA/P/62.1.1.1.1.2.2.120-21
Dated 28/10/2020
Member Secretary

Municipal Engineer
Margao Municipal Council

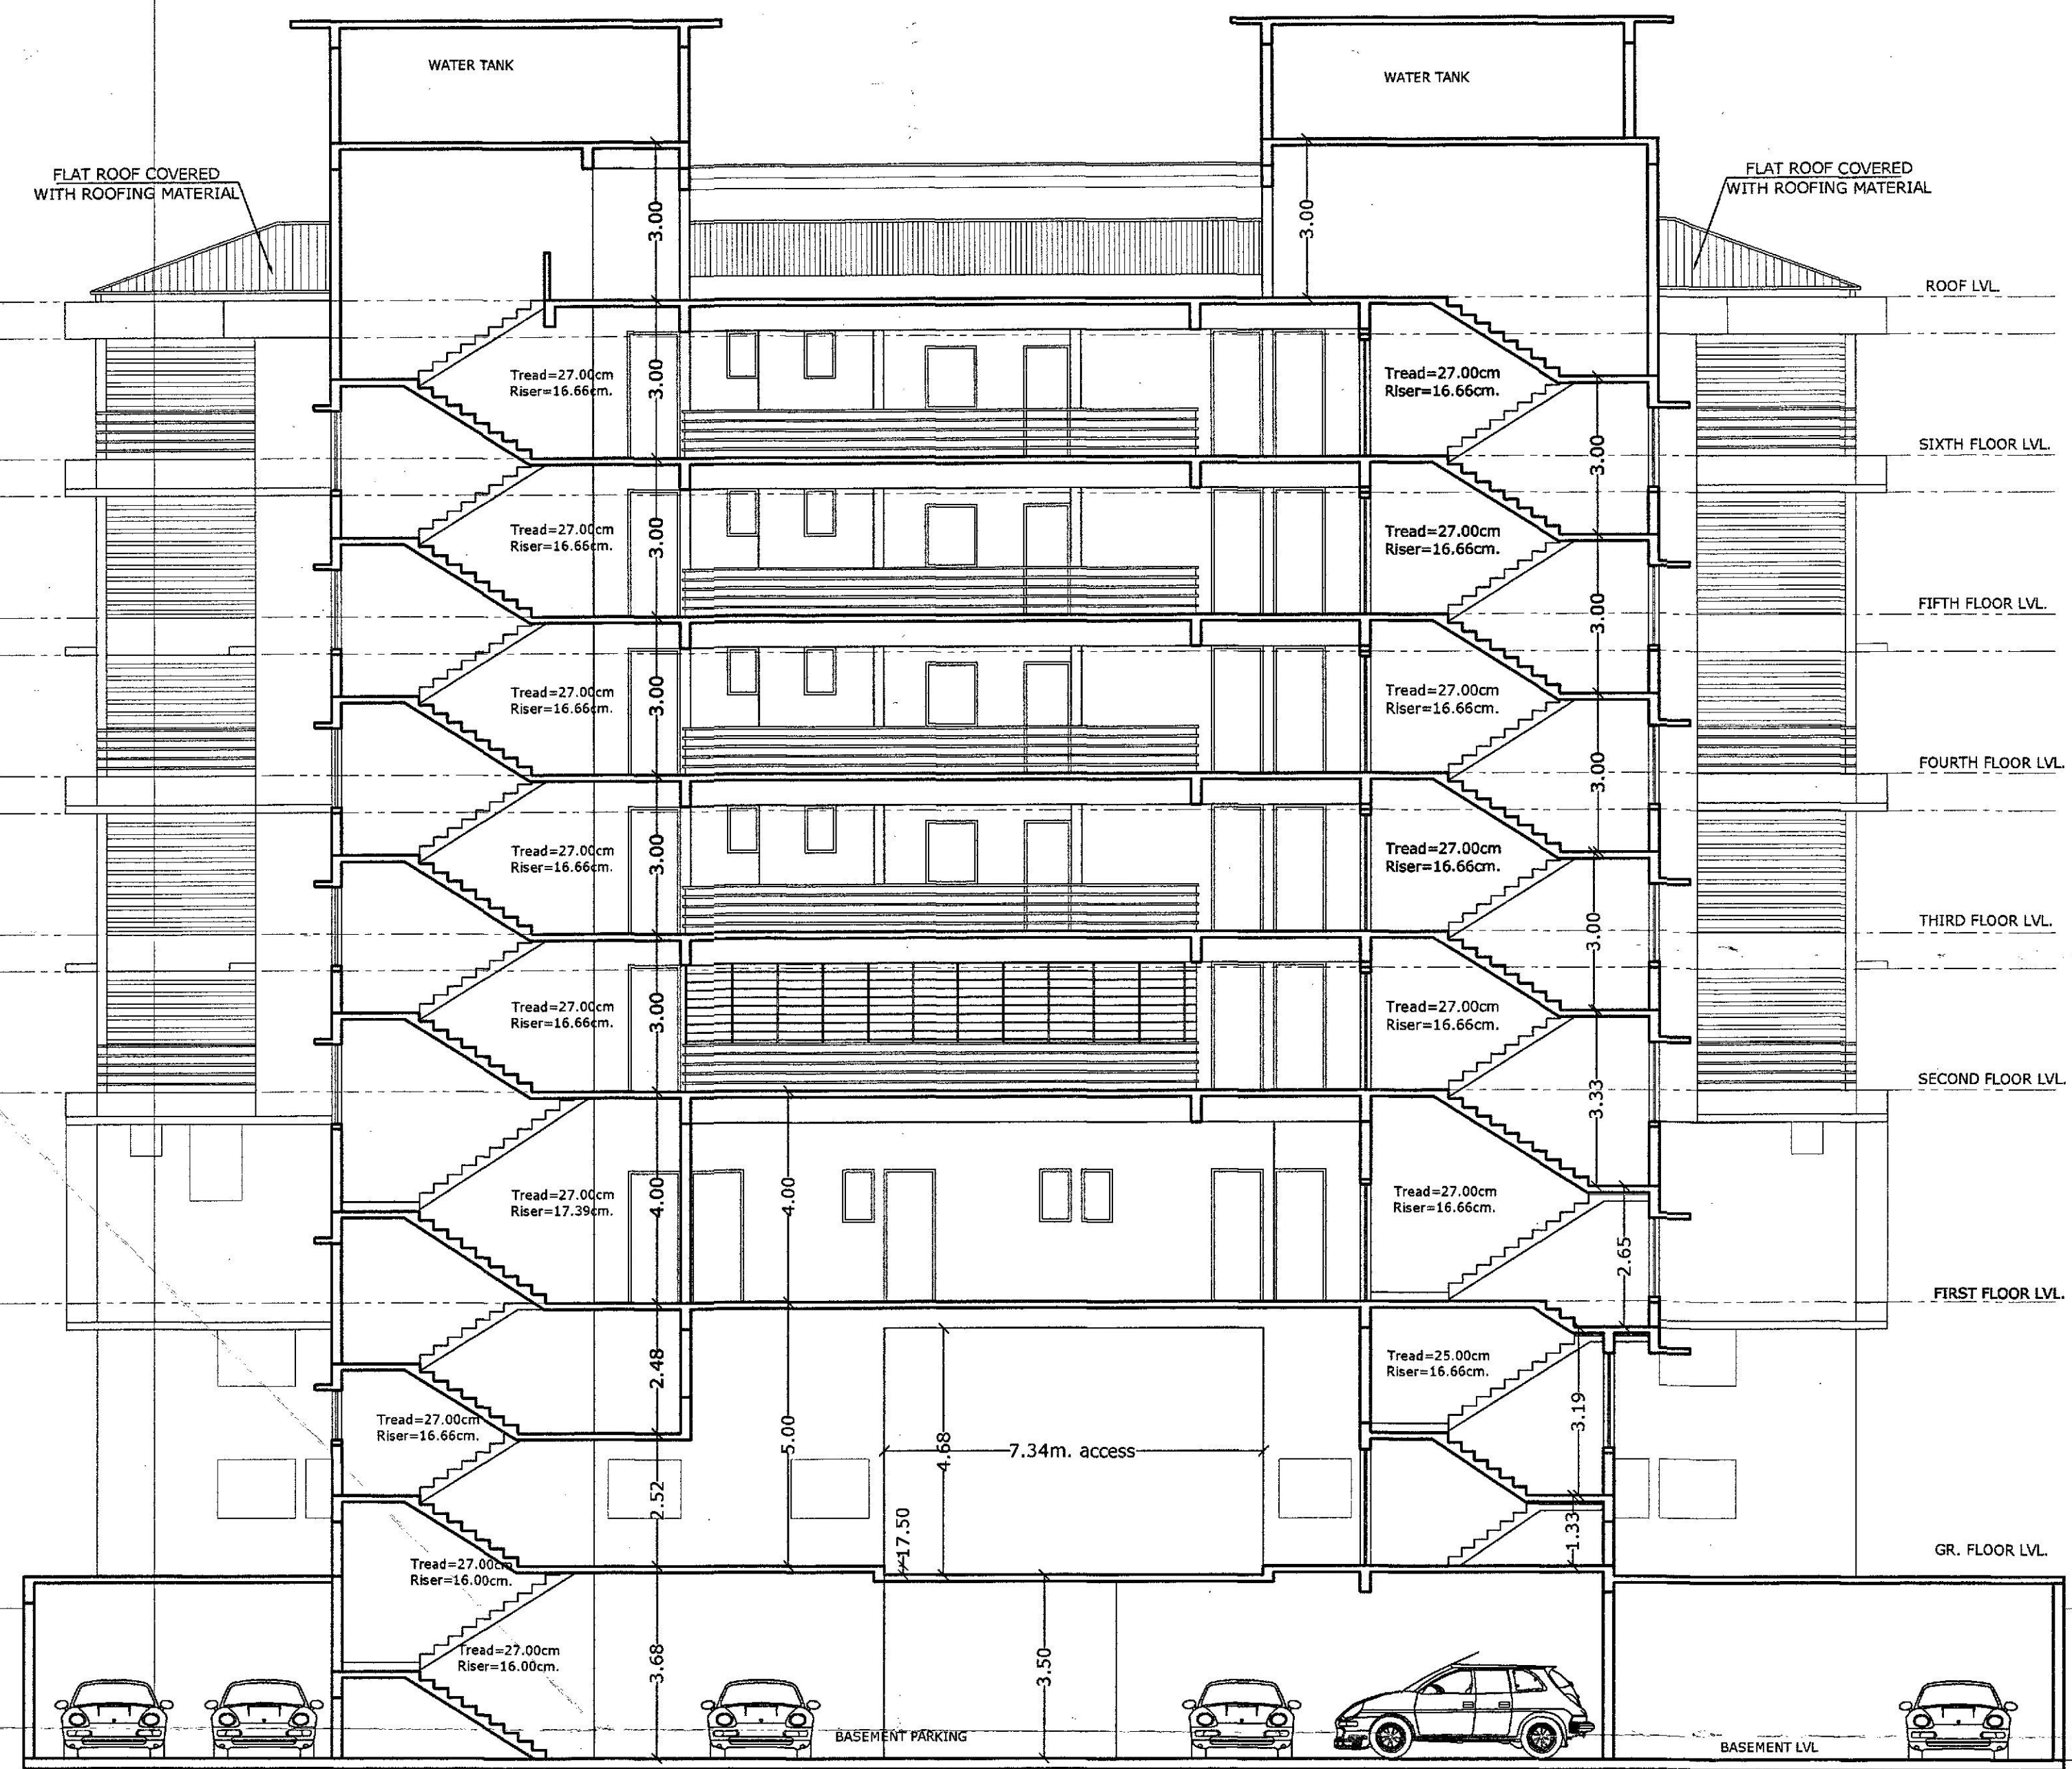

SECTION A-A THROUGH FIRE ESCAPE & STAIRCASE

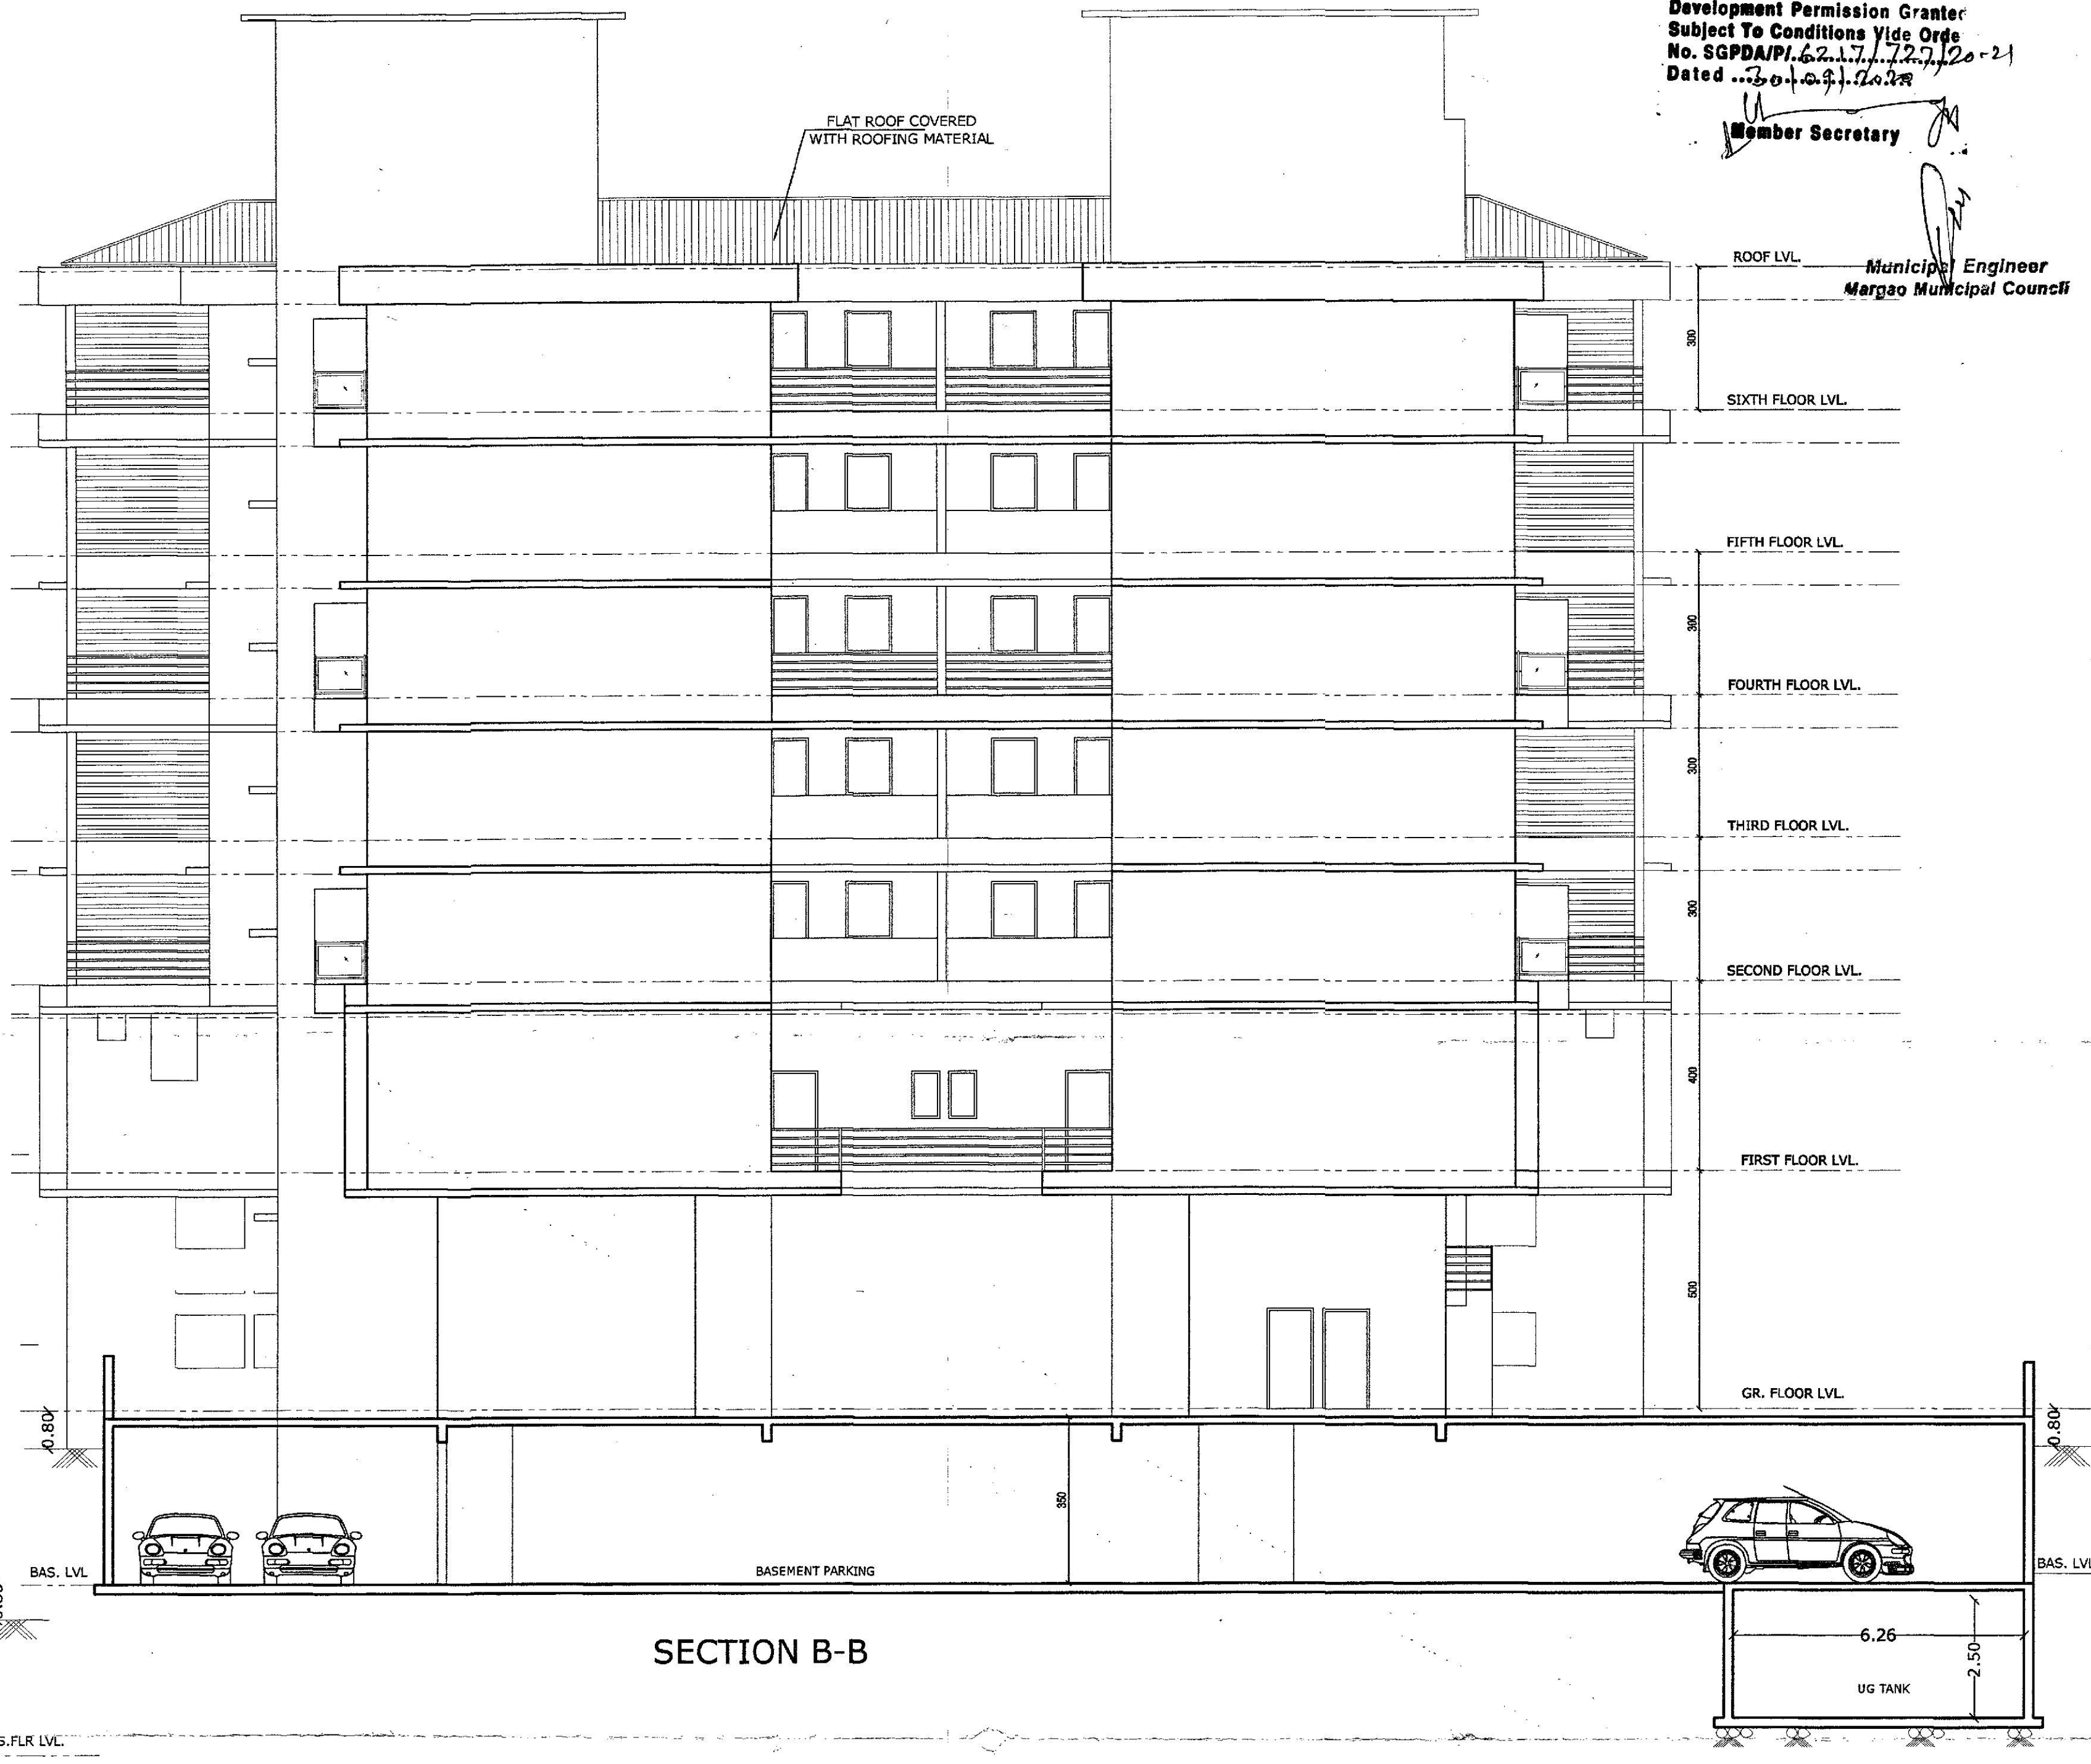

SECTION B-B

Sheet no. 07



OWNER : Arunoday Developers

For ARUNODAY DEVELOPERS
Partner

PROJECT : REVISED COMMERCIAL/ RES.
BUILDING AT FATORDA-MARGAO


DATE : 03-09-2020 P.T.S. NO. 45 /CHALTA NO. 41
SCALE - 1:100 DRG. NO- 20/7 07

REVISION NO. 01

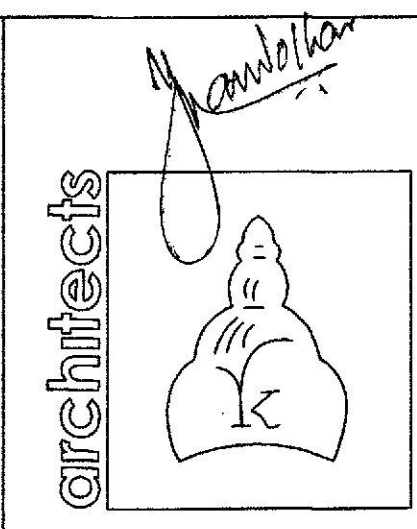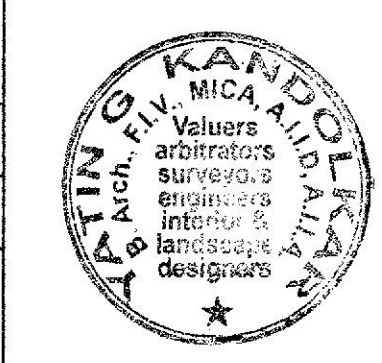

AR2IN DESIGNS
AR/120/2010
Arch. YATIN G. KANDOLKAR.
Valuers, Arbitrators, Engineers,
Interior and Landscape
Designers
Next to canara bank
Ponda - goa - 403 401
Tel : 2316201, 2314599
Cell : 9422454335

AREA CALCULATIONS : PROPOSED BUILDING

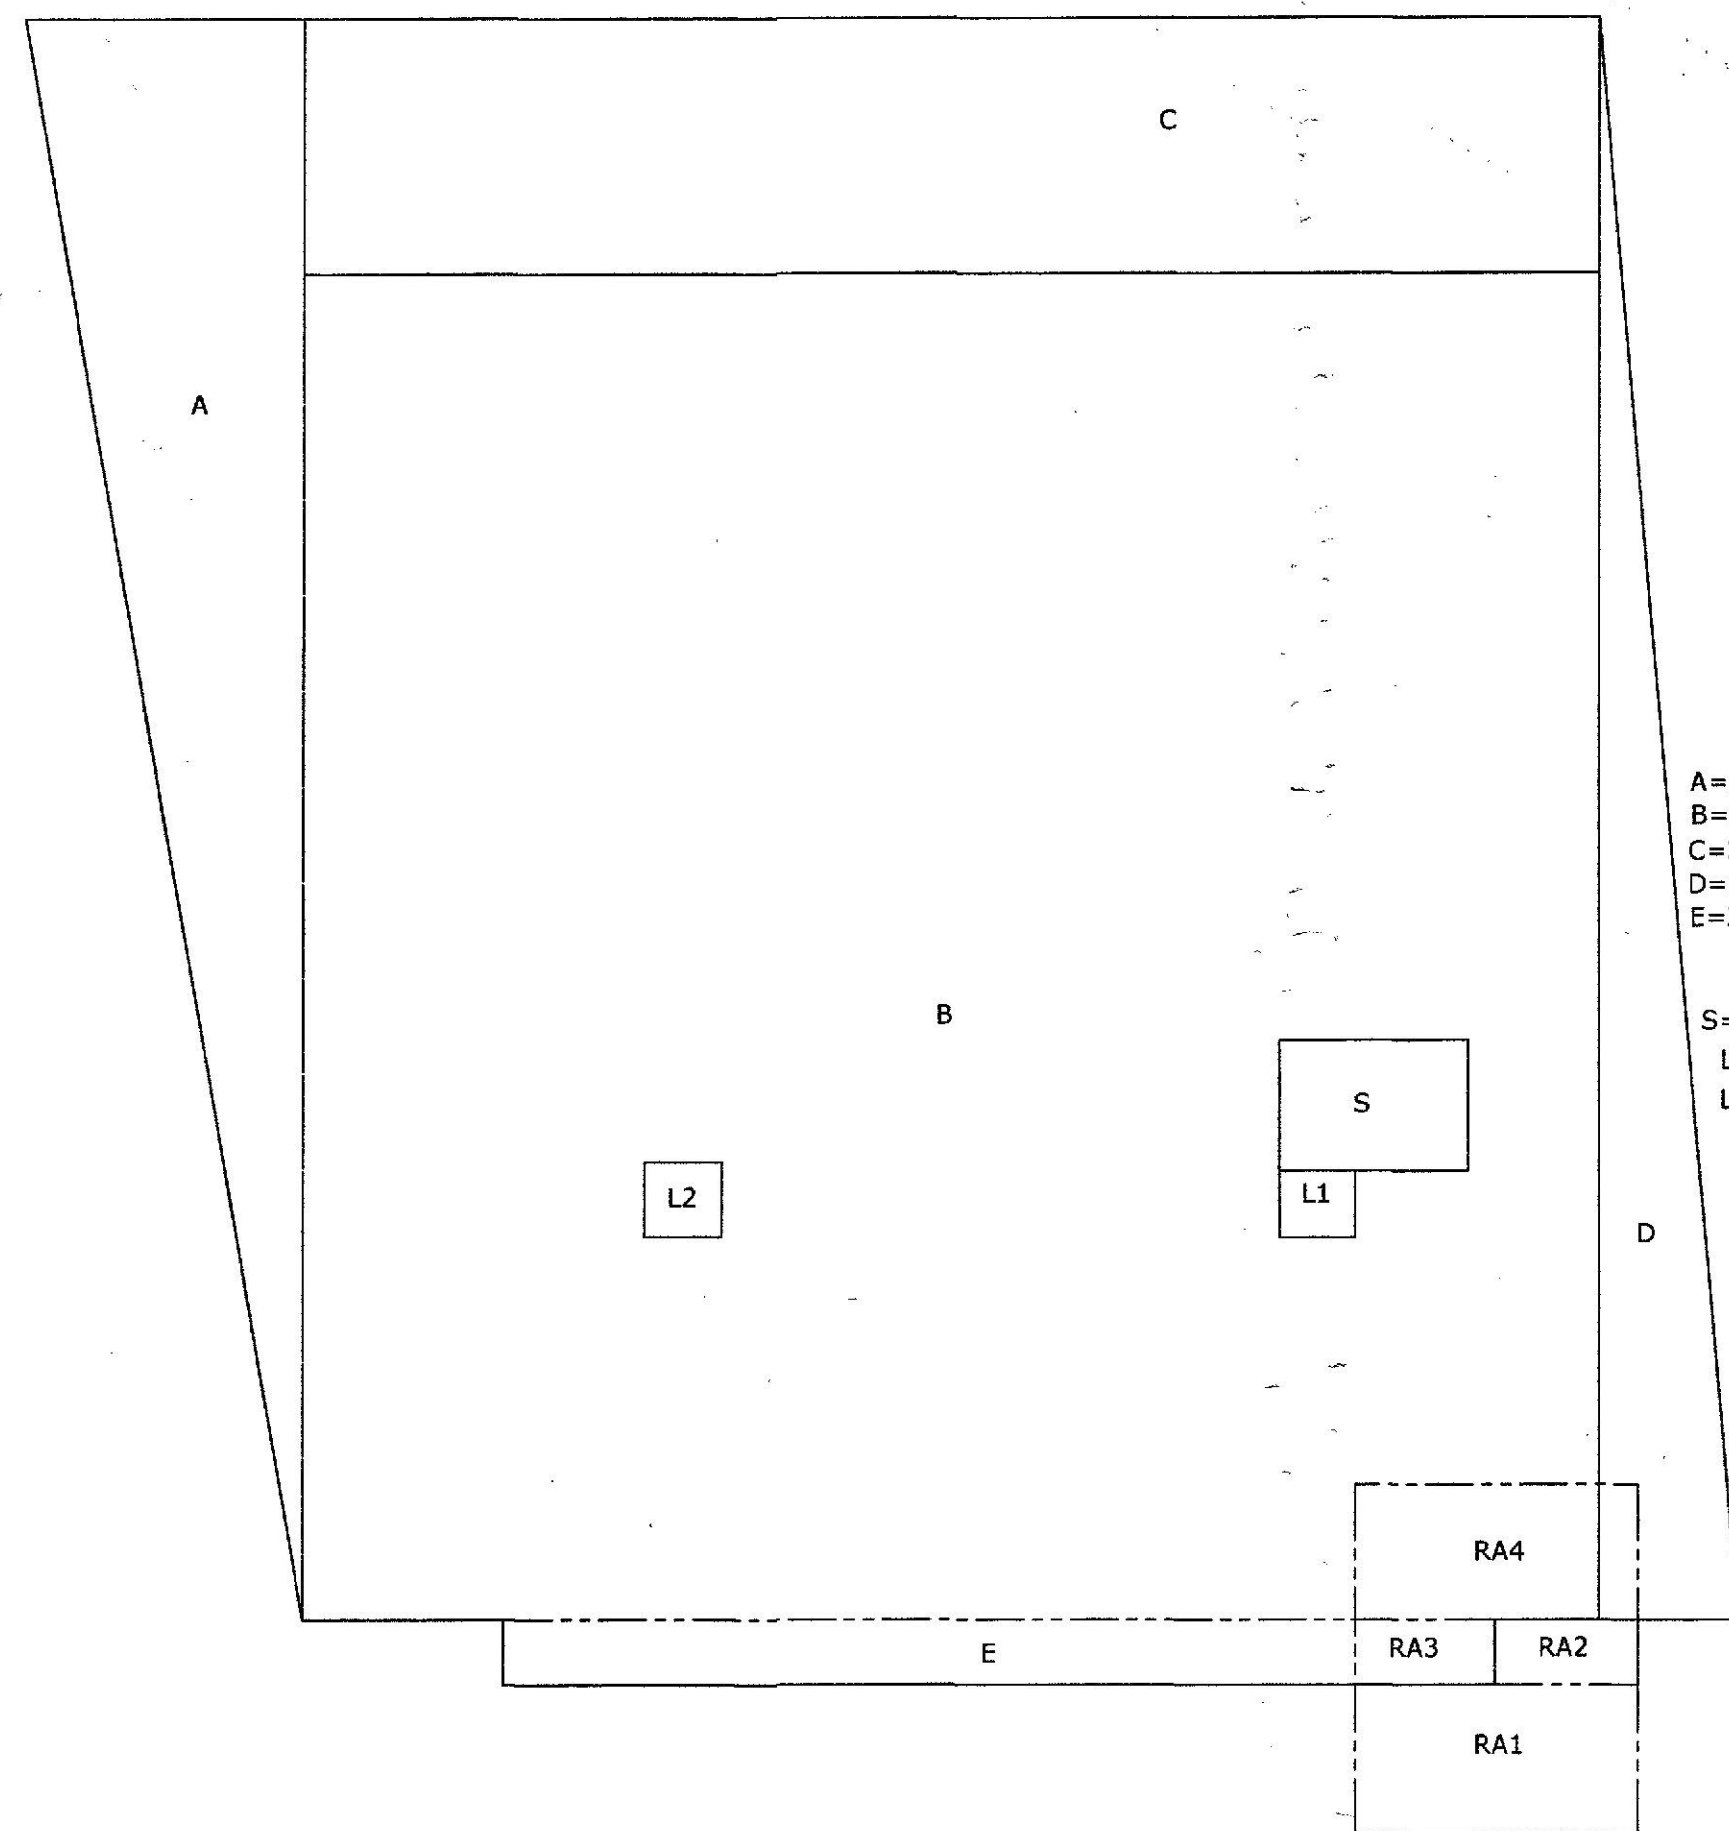


BASEMENT AREA=A+B+C+D+E-S-L1-L2-RA3-RA4(BASEMENT PARKING)+2xL1(LIFT)+S(STAIRS)
=154.76+1209.19+229.1+77.76+44.77-17.20-3.58-3.99-6.324-26.39(BASEMENT PARKING)+3.58+3.99(LIFT)+17.20(STAIRS)
=1658.096(BASEMENT PARKING)+7.57(LIFT)+17.20(STAIRS)

A=1/2x42.40x7.30=154.76
B=34.45x35.10=1209.19
C=34.45x6.65=229.1
D=1/2x41.92x3.71=77.76
E=26.34x1.70=44.77

S=5.06x3.40=17.20
L1=2.05x1.75=3.58
L2=2.05x1.95=3.99

RA1=3.9x7.54=29.406
RA2=3.82x1.70=6.494
RA3=3.72x1.70=6.324
RA4=3.5x7.54=26.39

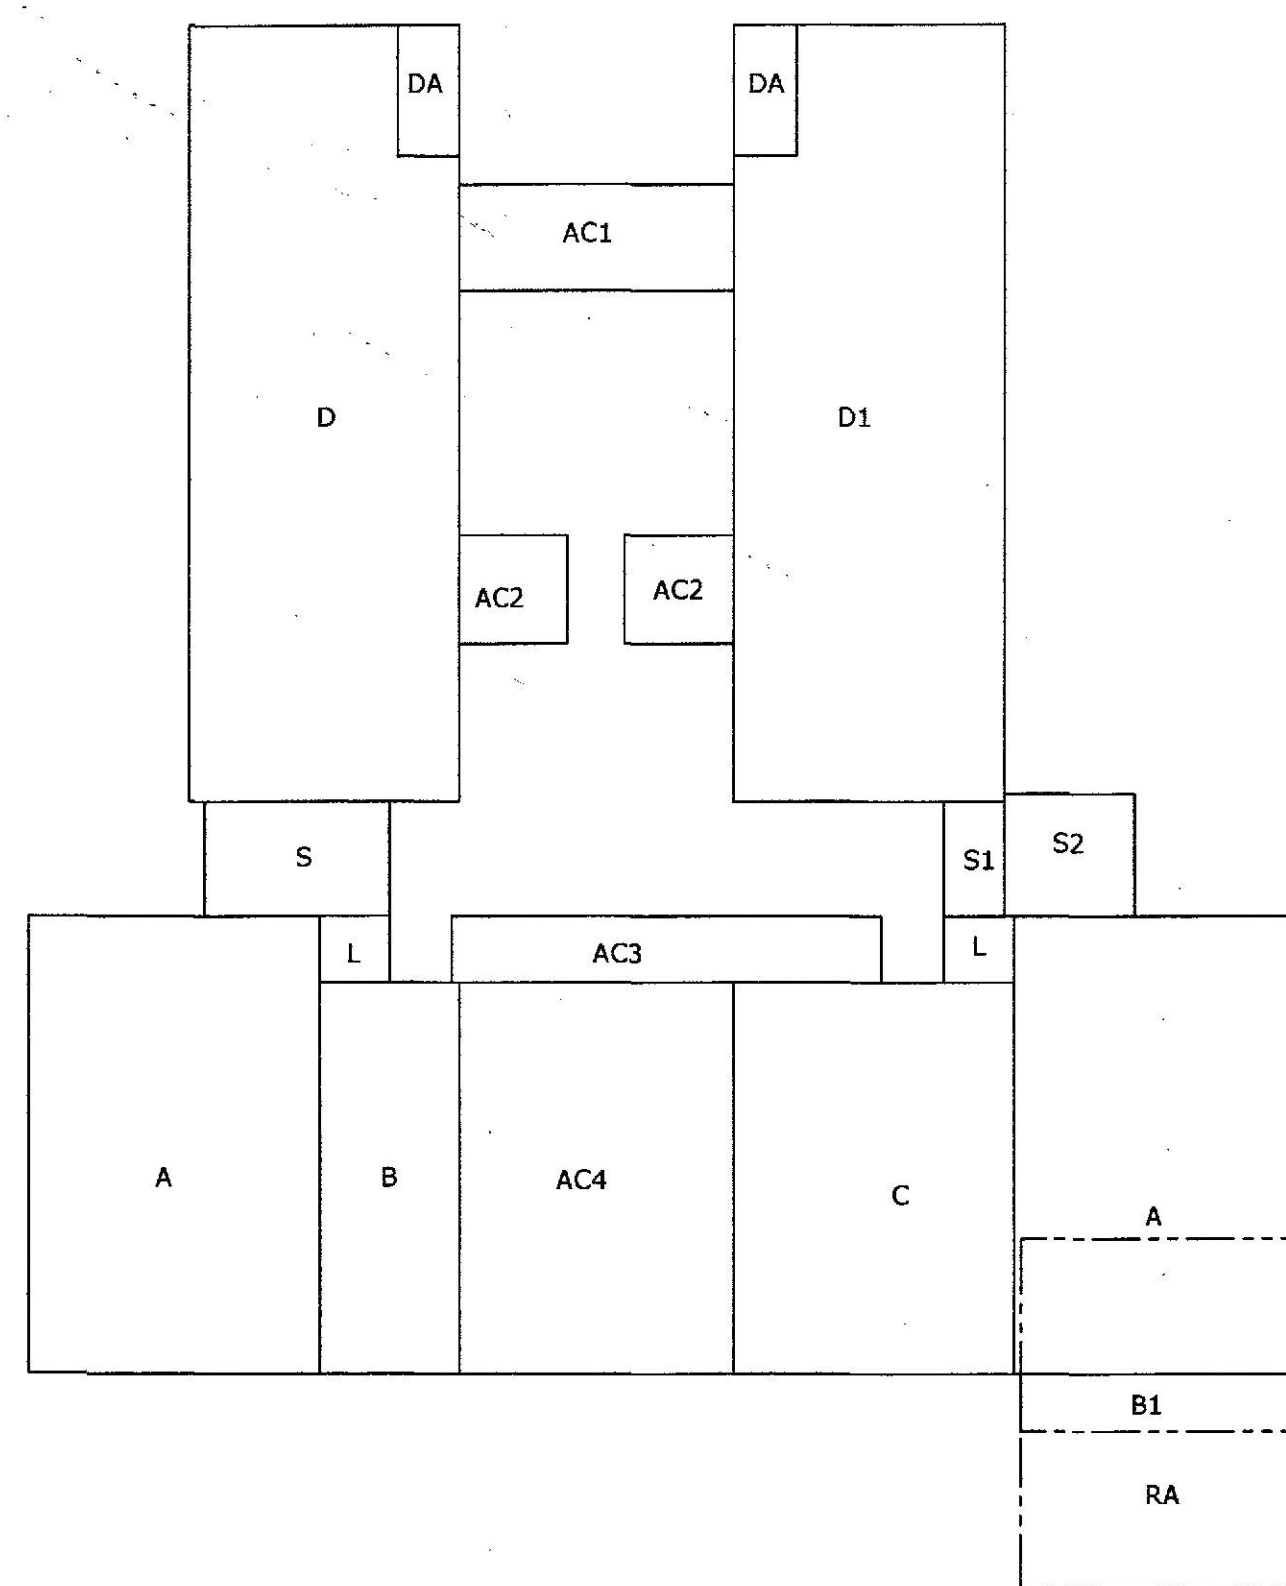

AC1=7.34x2.75=20.18
AC2=2.92x2.80=8.17
AC3=11.46x1.75=20.05
AC4=7.34x10.15=74.50

A=7.74x11.90=92.10
B=3.72x10.15=37.75
C=7.44x10.15=75.51

D=7.20x20.20-(0.05 X 6.40)=145.12
D1=7.20x20.20-(0.1 X 6.40)=144.8

DA= 1.66 X 3.40=5.64


S=4.90x3.0=14.70
S1=1.61x3.0=4.83
S2=3.45x3.20=11.04
L=1.85x1.75=3.23

B1=7.54x1.5=11.31
RA=9.1X7.54=68.614

GROUND FLOOR AREA=2xA+B+C+D+D1-(2XDA)(FAR)+2xL(LIFT)+S+S1+S2(STAIRS)+AC1+2XAC2+AC3+AC4(Access)+B1(BALCONY)+RA(RAMP)
=2x92.10+37.75+75.51+145.12+144.8-(2x5.64)(FAR)+2x3.23(LIFT)+14.70+4.83+11.04(STAIRS)+20.18+2x8.17+20.05+74.50(Access)+11.31(BALCONY)+68.614(RAMP)
=576.09sqm.+6.46(LIFT)+30.57(STAIRS)+131.07(Access)+11.31(BALCONY)+68.614(RAMP)

COVERED AREA=2xA+B+C+D+D1(FAR)+2xL(LIFT)+S+S1+S2(STAIRS)+AC1+2XAC2+AC3+AC4(Access)
=2x92.10+37.75+75.51+145.12+144.8(FAR)+2x3.23(LIFT)+14.70+4.83+11.04(STAIRS)+20.18+2x8.17+20.05+74.50(Access)
=587.38sqm.+6.46(LIFT)+30.57(STAIRS)+131.07(Access)

COVERAGE=755.48sqm.

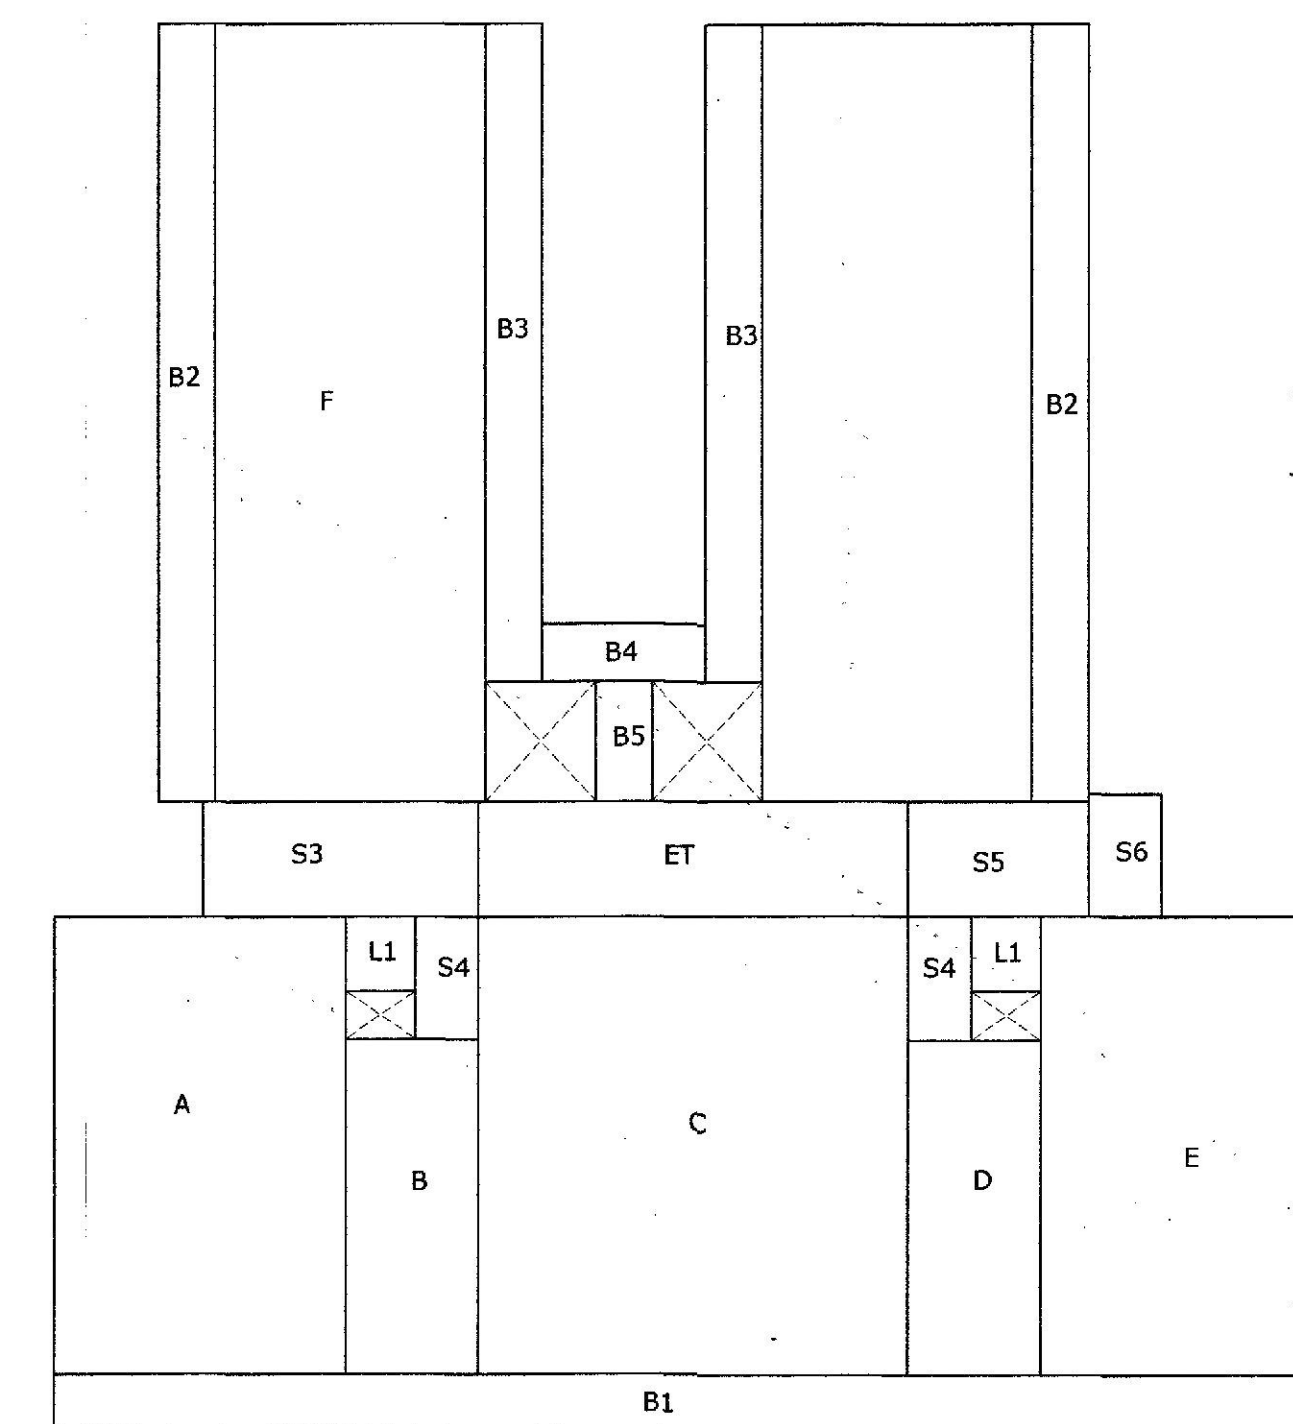


S3=7.32x3.0=21.96
S4=1.67x3.20=5.34
S5=4.78x3.0=14.34
S6=1.95x3.20=6.24
L1=1.85x1.95=3.60

A=7.74x11.90=92.10
B=3.52x8.70=30.62
C=11.46x11.90=136.37
D=3.52x8.70=30.62
E=7.74x11.90=92.10
F=7.20x20.20=145.44

B1=33.98x1.50=50.97
B2=1.50x20.20=30.30
B3=1.50x17.10=25.65
B4=4.34x1.50=6.51
B5=1.50x3.10=4.65
ET=11.46x3.0=34.38

FIRST FLOOR AREA=A+B+C+D+E+2xF(FAR)+2xL1(LIFT)+S3+2xS4+S5+S6(STAIRS)+B1+2xB2+2xB3+B4+B5(BALC.)+ET(ENT.FOYER)
=92.10+30.62+136.37+30.62+92.10+2x145.44(FAR)+2x3.60(LIFT)+21.96+2x5.34+14.34+6.24(STAIRS)+50.97+2x30.30+2x25.65
+6.51+4.65(BALC.)+34.38(ENT.FOYER)
=672.69sqm.(FAR)+7.20(LIFT)+53.22(STAIRS)+174.03(BALC.)+34.38(ENT.FOYER)

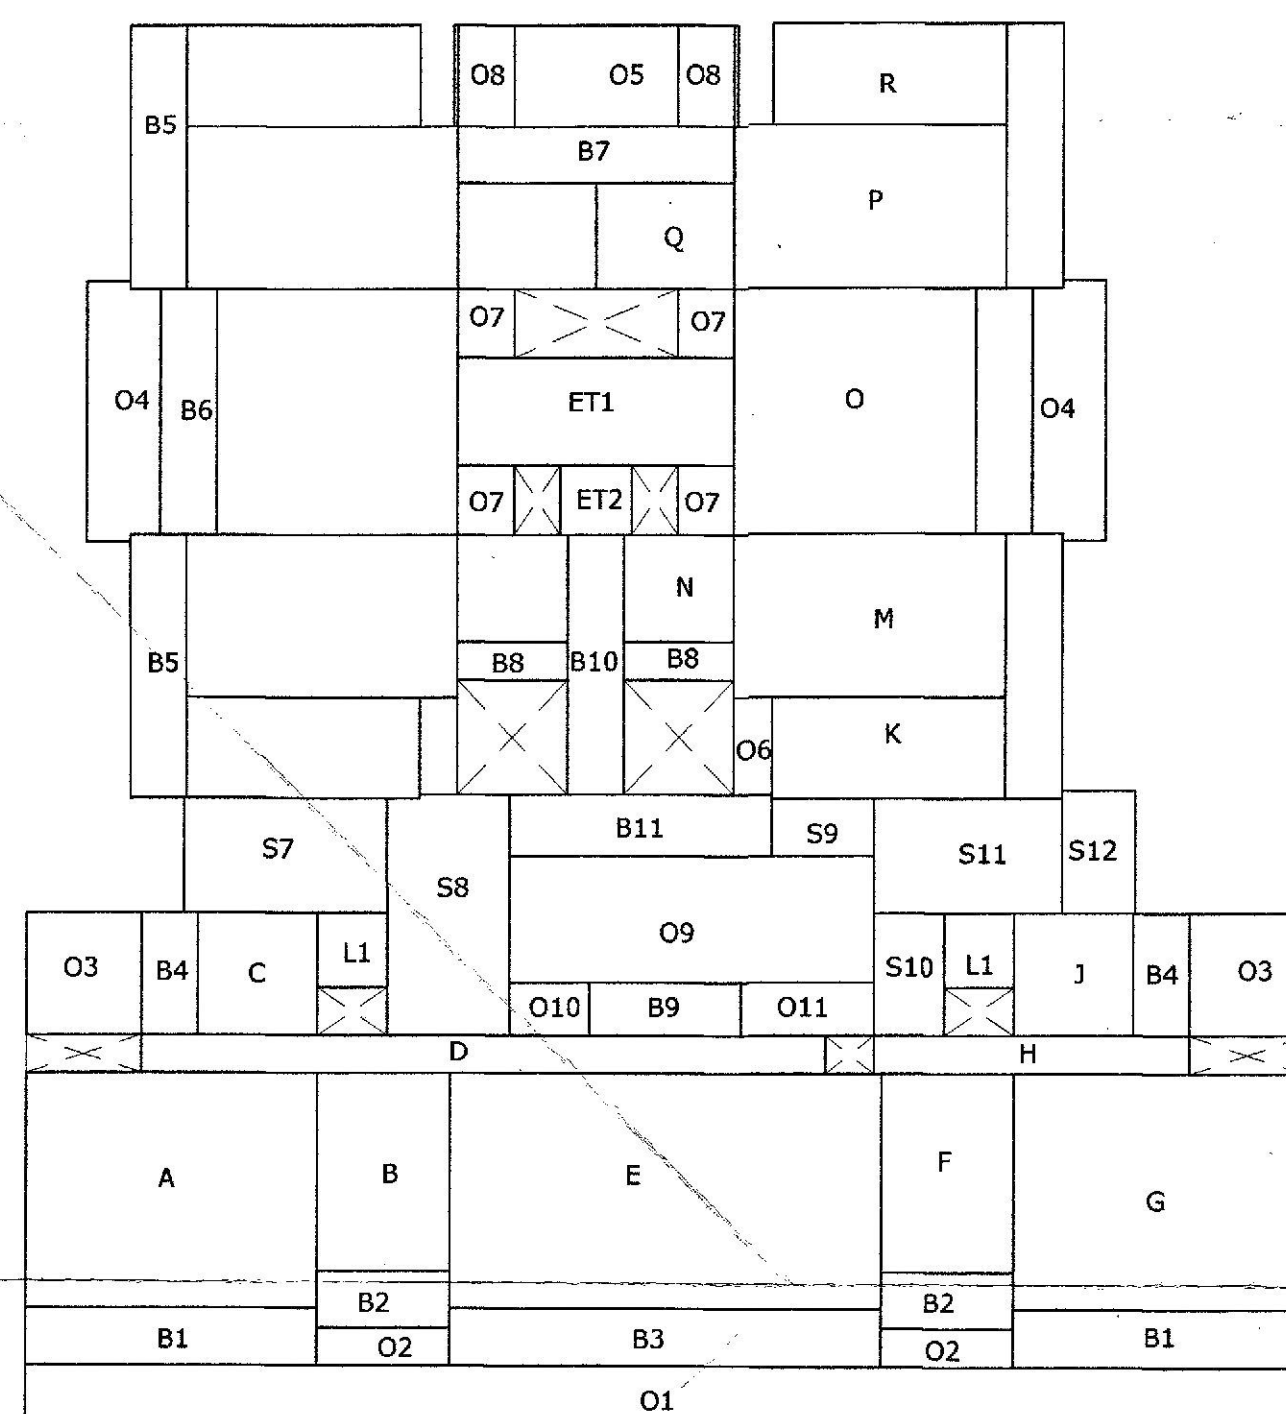

A=7.74x6.20=47.98
B=3.52x5.20=18.30
C=3.17x3.20=10.14
D=18.15x1.0=18.15
E=11.46x6.20=71.05
F=3.52x5.20=18.30
G=7.74x6.20=47.98
H=8.39x1.0=8.39
I=3.17x3.20=10.14
J=6.20x2.65=16.43
K=6.20x2.65=16.43
L=7.20x4.25=30.60
M=2.92x2.80=8.17
N=6.35x6.40=40.64
O=7.20x4.25=30.60
P=3.67x2.75=10.09
Q=6.20x2.65=16.43

O1=33.98x1.50=50.97
O2=3.52x1.0=3.52
O3=3.07x3.20=9.82
O4=1.95x6.40+(1.15x0.2)=12.94
O5=7.54x2.65=19.98
O6=1x2.55=2.55
O7=1.81x1.5=2.7
O8=2.65x1.5=3.97
O9=9.66x3.3=31.87
O10=1.4x2.12=2.96
O11=1.4x3.52=4.92

B1=7.74x1.50=11.61
B2=3.52x1.50=5.28
B3=11.46x1.50=17.19
B4=1.50x3.20=4.80
B5=1.50x6.90=10.35
B6=1.50x6.40=9.60
B7=7.34x1.50=11.01
B8=2.92x1.0=2.92
B9=4.02x1.40=5.62
B10=1.50x6.80=10.20
B11=6.94x1.60=11.10

ET1=7.34x2.80=20.55
ET2=1.90x1.80=3.42

S7=5.40x3.0=16.20
S8=3.27x6.30=20.60
S9=2.72x1.50=4.08
S10=1.87x3.20=5.98
S11=4.98x3.0=14.94
S12=1.95x3.20=6.24
L1=1.85x1.95=3.60

SECOND FLOOR AREA=A+B+C+D+E+F+G+H+I+J+K+L+M+N+O+P+Q+R+S+T+U+V+W+X+Y+Z+AA+AB+AC+AD+AE+AF+AG+AH+AI+AJ+AK+AL+AM+AN+AO+AP+AQ+AR+AS+AT+AU+AV+AW+AX+AY+AZ+BA+BB+BC+BD+BE+BF+BG+BH+BI+BJ+BK+BL+BM+BN+BO+BP+BQ+BR+BS+BT+BU+BV+BW+BX+BY+BZ+CA+CB+CC+CD+CE+CF+CG+CH+CI+CJ+CK+CL+CM+CN+CO+CP+CQ+CR+CS+CT+CU+CV+CW+CX+CY+CZ+DA+DB+DC+DD+DE+DF+DG+DH+DI+DJ+DK+DL+DM+DN+DO+DP+DQ+DR+DS+DT+DU+DV+DW+DX+DY+DZ+EA+EB+EC+ED+EE+EF+EG+EH+EI+EJ+EK+EL+EM+EN+EO+EP+EQ+ER+ES+ET+EU+EV+EW+EX+EY+EZ+FA+FB+FC+FD+FE+FF+FG+FH+FI+FJ+FK+FL+FM+FN+FO+FP+FQ+FR+FS+FT+FU+FV+FW+FX+FY+FZ+GA+GB+GC+GD+GE+GF+GG+GH+GI+GJ+GK+GL+GM+GN+GO+GP+GQ+GR+GS+GT+GU+GV+GW+GX+GY+GZ+HA+HB+HC+HD+HE+HF+HG+HH+HI+HJ+HK+HL+HM+HN+HO+HP+HQ+HR+HS+HT+HU+HV+HW+HX+HY+HZ+IA+IB+IC+ID+IE+IF+IG+IH+II+IJ+IK+IL+IM+IN+IO+IP+IQ+IR+IS+IT+IU+IV+IW+IX+IY+IZ+JA+JB+JC+JD+JE+JF+JG+JH+JI+JJ+JK+JL+JM+JN+JO+JP+JQ+JR+JS+JT+JU+JV+JW+JX+JY+JZ+KA+KB+KC+KD+KE+KF+KG+KH+KI+KJ+KK+KL+KM+KN+KO+KP+KQ+KR+KS+KT+KU+KV+KW+KX+KY+KZ+LA+LB+LC+LD+LE+LF+LG+LH+LI+LJ+LK+LL+LM+LN+LO+LP+LQ+LR+LS+LT+LU+LV+LW+LX+LY+LZ+MA+MB+MC+MD+ME+MF+MG+MH+MI+MJ+MK+ML+MM+MN+MO+MP+MQ+MR+MS+MT+MU+MV+MW+MX+MY+MZ+NA+NB+NC+ND+NE+NF+NG+NH+NI+NJ+NK+NL+NM+NN+NO+NP+NQ+NR+NS+NT+NU+NV+NW+NX+NY+NZ+OA+OB+OC+OD+OE+OF+OG+OH+OI+OJ+OK+OL+OM+ON+OO+OP+OQ+OR+OS+OT+OU+OV+OW+OX+OY+OZ+PA+PB+PC+PD+PE+PF+PG+PH+PI+PJ+PK+PL+PM+PN+PO+PP+PQ+PR+PS+PT+PU+PV+PW+PX+PY+PZ+QA+QB+QC+QD+QE+QF+QG+QH+QI+QJ+QK+QL+QM+QN+QO+QP+QQ+QR+QS+QT+QU+QV+QW+QX+QY+QZ+RA+RB+RC+RD+RE+RF+RG+RH+RI+RJ+RK+RL+RM+RN+RO+RP+RQ+RR+RS+RT+RU+RV+RW+RX+RY+RZ+SA+SB+SC+SD+SE+SF+SG+SH+SI+SJ+SK+SL+SM+SN+SO+SP+SQ+SR+SS+ST+SU+SV+SW+SX+SY+SZ+TA+TB+TC+TD+TE+TF+TG+TH+TI+TJ+TK+TL+TM+TN+TO+TP+TQ+TR+TS+TT+TU+TV+TW+TX+TY+TZ+UA+UB+UC+UD+UE+UF+UG+UH+UI+UJ+UK+UL+UM+UN+UO+UP+UQ+UR+US+UT+UY+UZ+VA+VB+VC+VD+VE+VF+VG+VH+VI+VJ+VK+VL+VM+VN+VO+VP+VQ+VR+VS+VT+VY+VZ+WA+WB+WC+WD+WE+WF+WG+WH+WI+WJ+WK+WL+WM+WN+WO+WP+WQ+WR+WS+WT+WY+WZ+XA+XB+XC+XD+XE+XF+XG+XH+XI+XJ+XK+XL+XM+XN+XO+XP+XQ+XR+XS+XT+XU+XV+XW+XX+XY+XZ+YA+YB+YC+YD+YE+YF+YG+YH+YI+YJ+YK+YL+YM+YN+YO+YP+YQ+YR+YS+YT+YZ+ZA+ZB+ZC+ZD+ZE+ZF+ZG+ZH+ZI+ZJ+ZK+ZL+ZM+ZN+ZO+ZP+ZQ+ZR+ZS+ZT+ZY+ZZ.

TY. 3RD & 5TH FLOOR AREA=557.02sqm.(FAR)+7.20(LIFT)+68.04(STAIRS)+164.94(BALC.)+23.97(ENT. FOYER)
TY. 4TH & 6TH FLOOR AREA=557.02sqm.(FAR)+7.20(LIFT)+68.04(STAIRS)+164.94(BALC.)+23.97(ENT. FOYER)+106.32(O.T.)

License issued under No. 156/19-20 dated 28/10/20
Subject to the conditions stipulated therein.

CHIEF OFFICER,
MARGAO MUNICIPAL COUNCIL

Municipal Engineer
Margao Municipal Council

Development Permission Granted
Subject To Conditions Vide Order
No. SGPDA/P/521/11/20-21
Dated 28/10/2020.

Member Secretary

Sheet no. 08



OWNER : Arunoday Developers

For ARUNODAY DEVELOPERS
Partner

PROJECT : REVISED COMMERCIAL/ RES.
BUILDING AT FATORDA-MARGAO

DATE : 03-09-2020 P.T.S. NO. 45 /CHALTA NO. 41
SCALE - 1:100 DRG. NO- 20/7 08

REVISION NO. 01

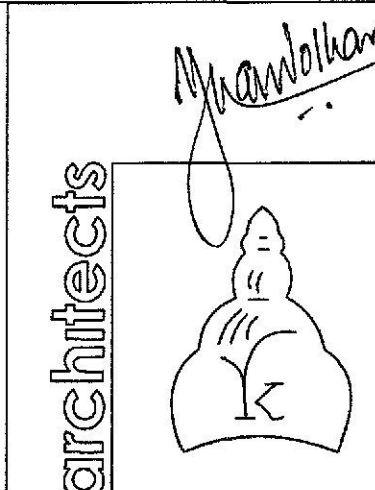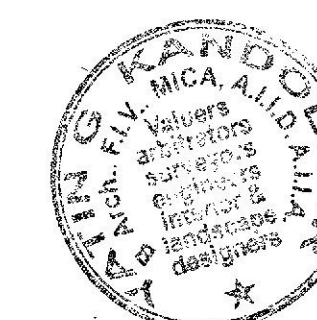

AR2IN DESIGNS
AR/120/2010
Arch.YATIN G.KANDOLKAR.
Valuers,Arbitrators,Engineers,
Interior and Landscape
Designers
Next to canara bank
Ponda - goa - 403 401
Tel : 2316201,2314599
Cell : 9422454335