

Attn: Chief Engineer, M.L. Mascarenhas
Verna 1737
31/8/2011

LEGEND:

WHITE	WATER
PINK	PAVED ROAD
GREEN	OPEN SPACE
BLUE	WATER
YELLOW	SEWAGE
GREY	ROAD

Town Planner
Town & Country Planning Dept
Govt. Of Goa
Margao - Goa

SCHEDULE OF OPENINGS:

SER. NO.	TYPE	SIZE	NO.	SILL HT.
1.	D1	1.0 x 2.2	D1	
2.	D2	0.75 x 2.2	D2	
3.	D3	2.5 x 2.2	D4	
4.	D4	1.20 x 2.2	D5	

SCHEDULE OF WINDOW OPENINGS:

SER. NO.	TYPE	SIZE	NO.	SILL HT.
7.	W1	1.80 x 1.2	1.4	D.9
8.	W2	1.50 x 1.2	08	D.9
9.	V1	0.60 x 0.60	26	D.9

PROJECT DESCRIPTION:

PROPOSED RESIDENTIAL CUM
COMMERCIAL BUILDING FOR M.L.
MASCARENHAS AND OTHERS
21, LAKEVIEW, MIRAMAR, PANAJI-GOIA
SURVEY NO.7317, AT VERNA-GOIA.

CLIENT:

M.L. MASCARENHAS AND OTHERS

DATE: 13th AUG 2010

SCALE: AS MENTIONED

DRAWN: VANITA

DRAWING NO: SD201002

DRAWING TITLE:

SUBMISSION DRAWING - BLOCK B

ARCHITECT :

Prabhugaoanker & Associates

PRABHUGAONKER & ASSOCIATES


TRUPTI, PATRAKAR NAGAR, PORVORIM-GOIA.

TEL: 08322417461/2412075

E-MAIL: mangodatta@prajoon.com


mangodatta@rediffmail.com

ARCHITECT'S SIGN :

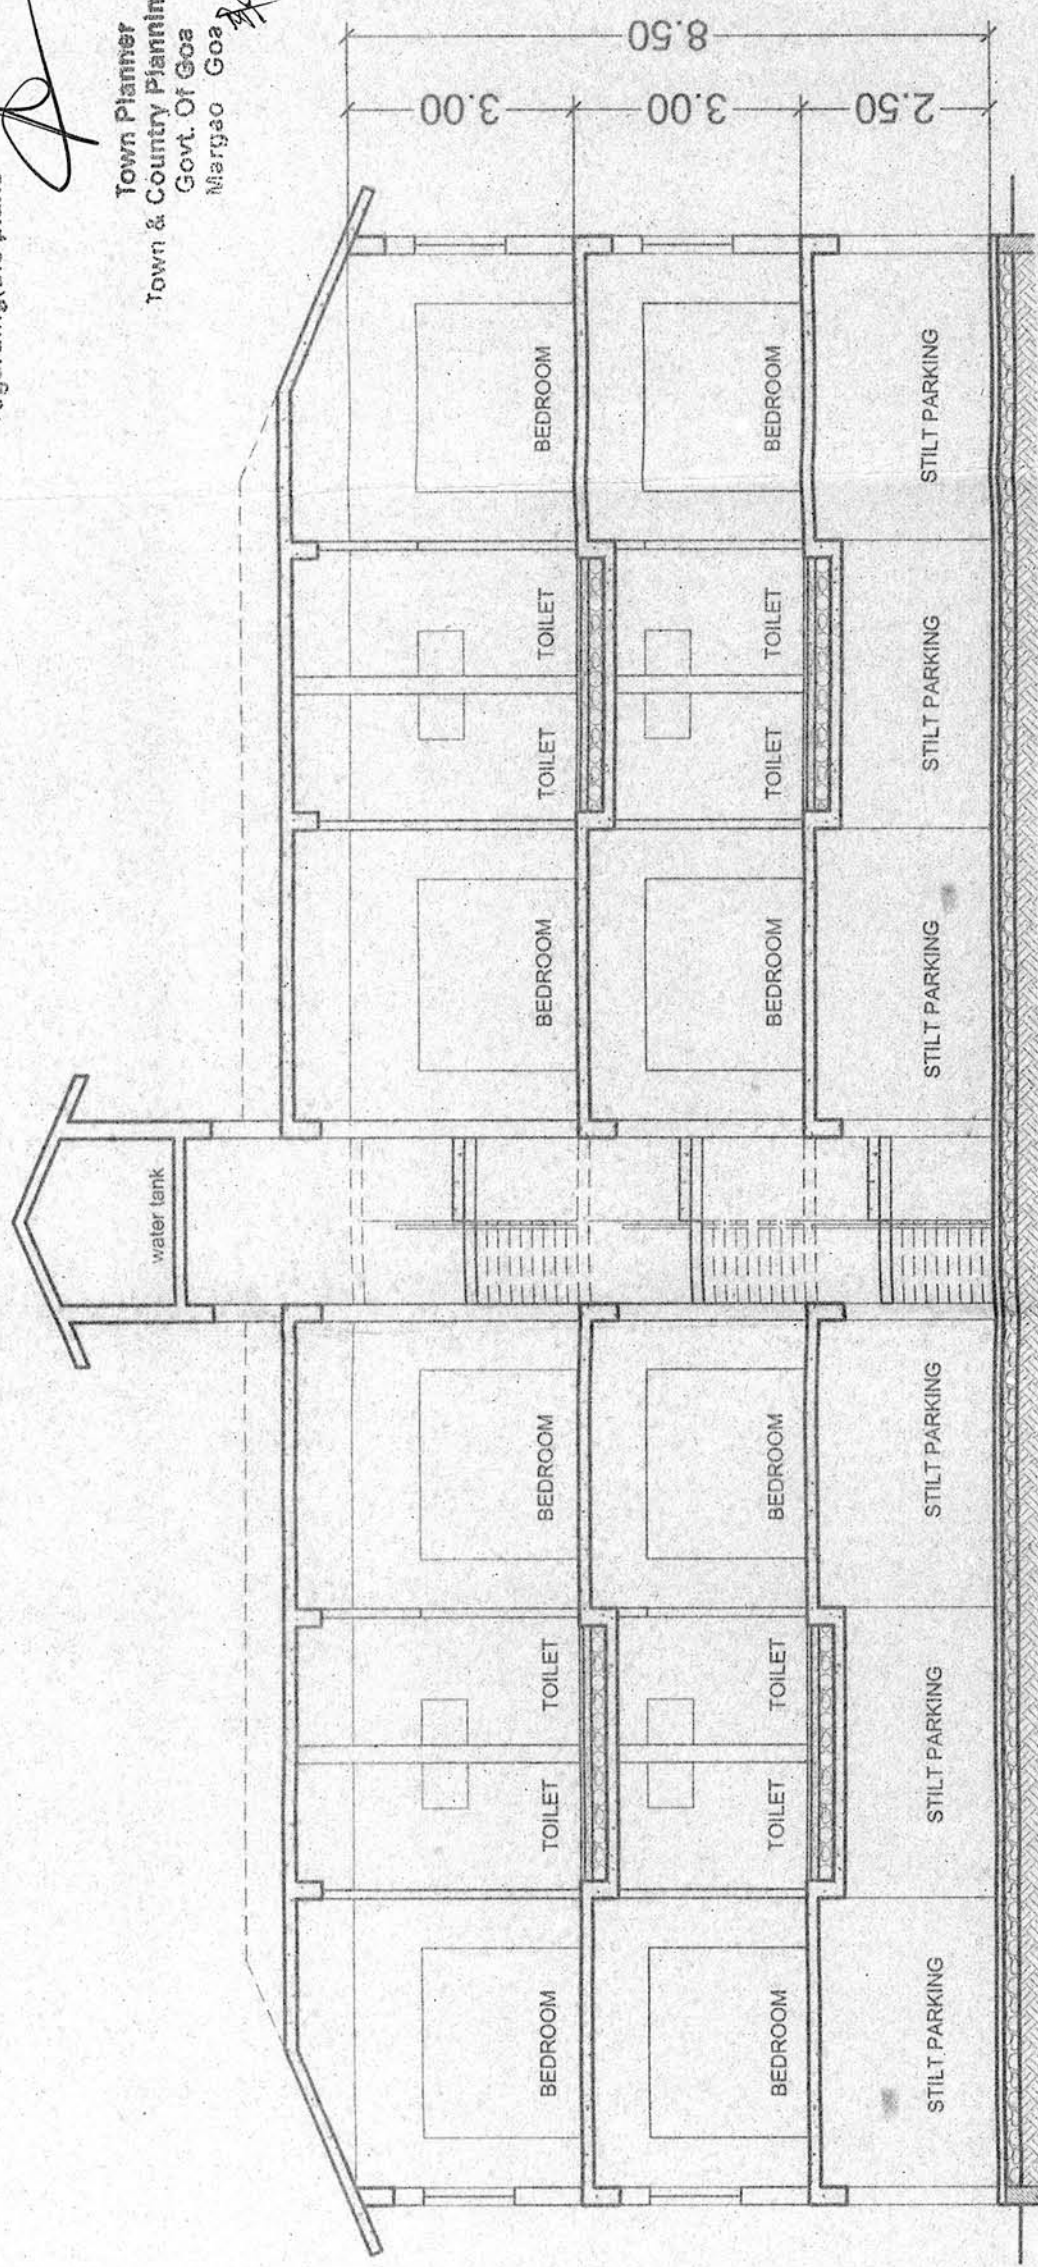


SECTION CC'

SC 1:100

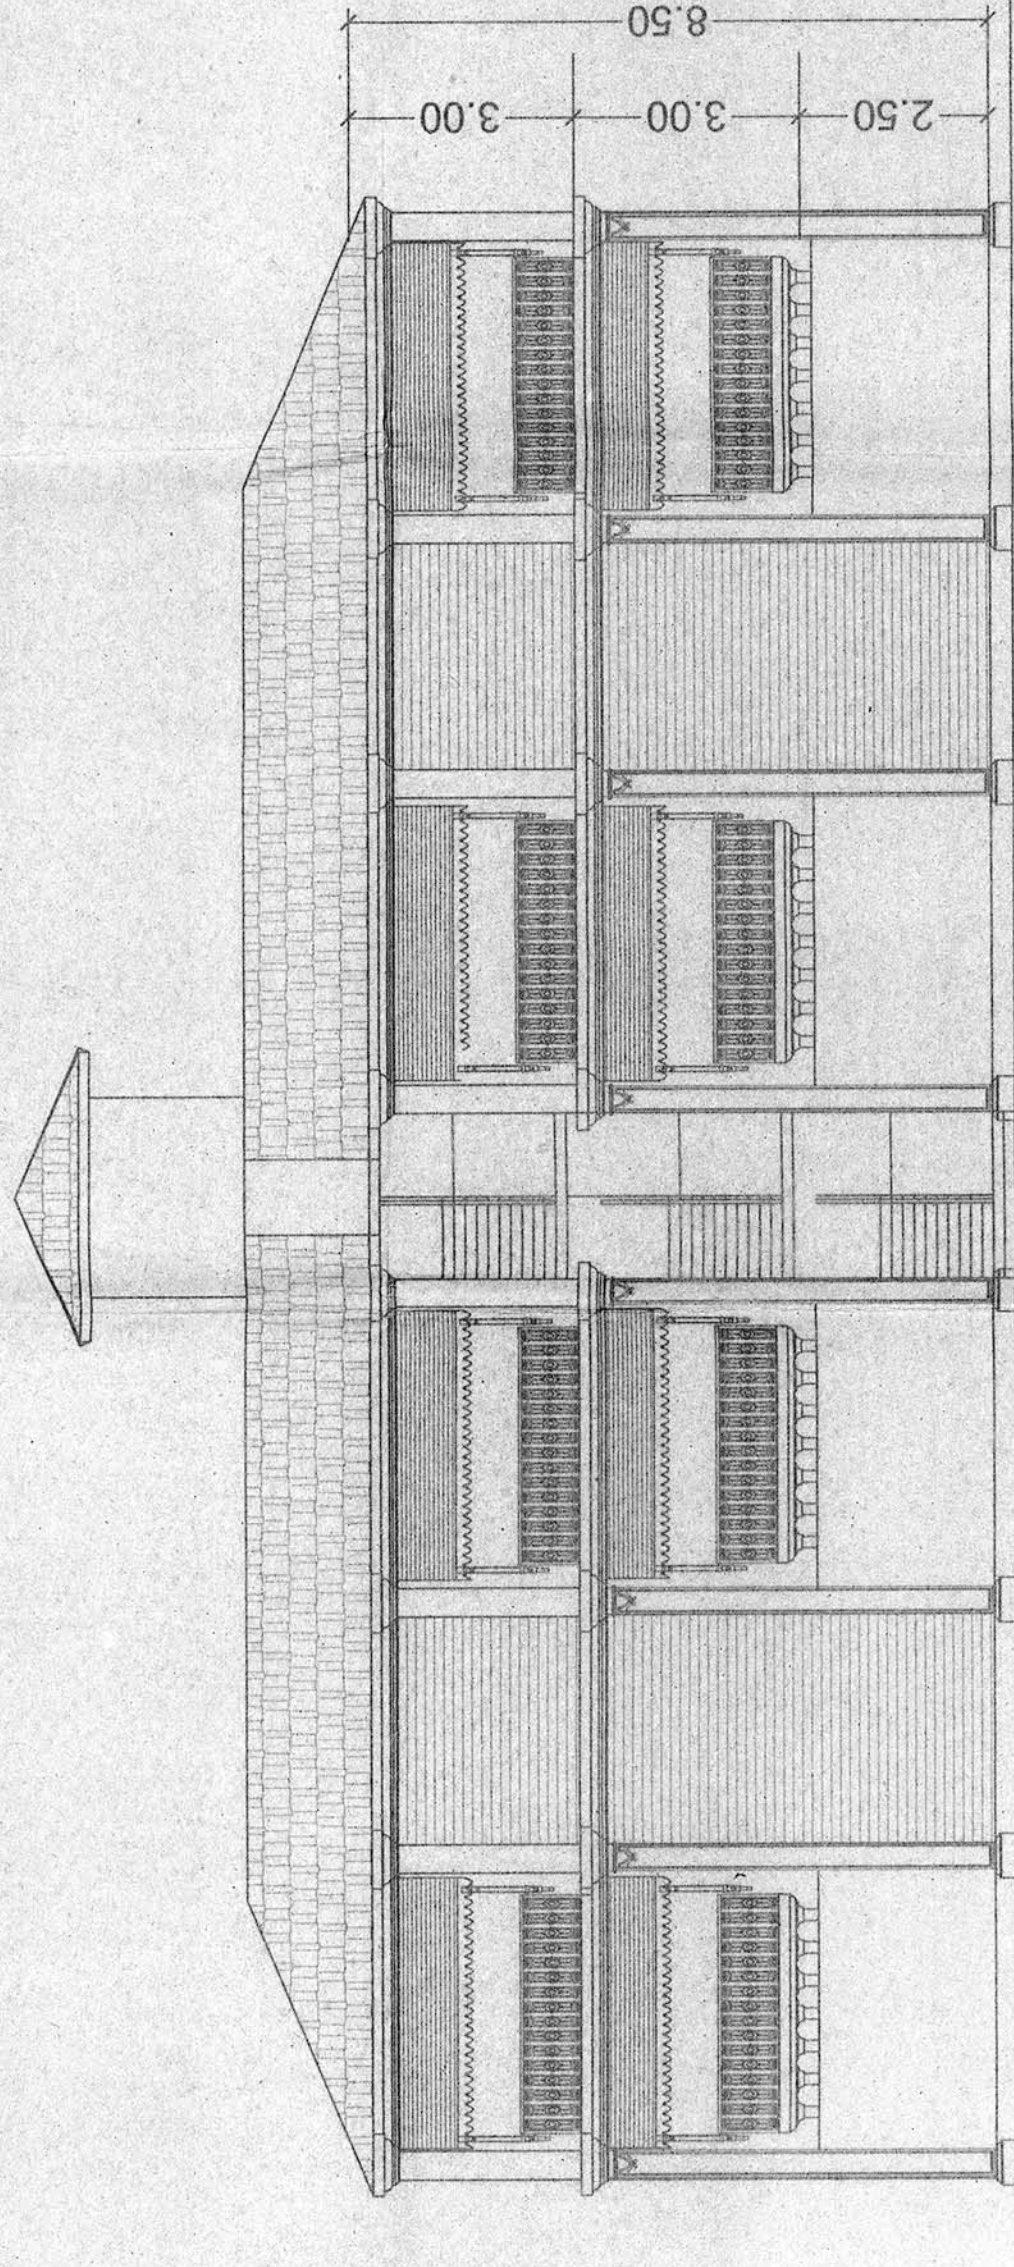


FRONT ELEVATION

SC 1:100

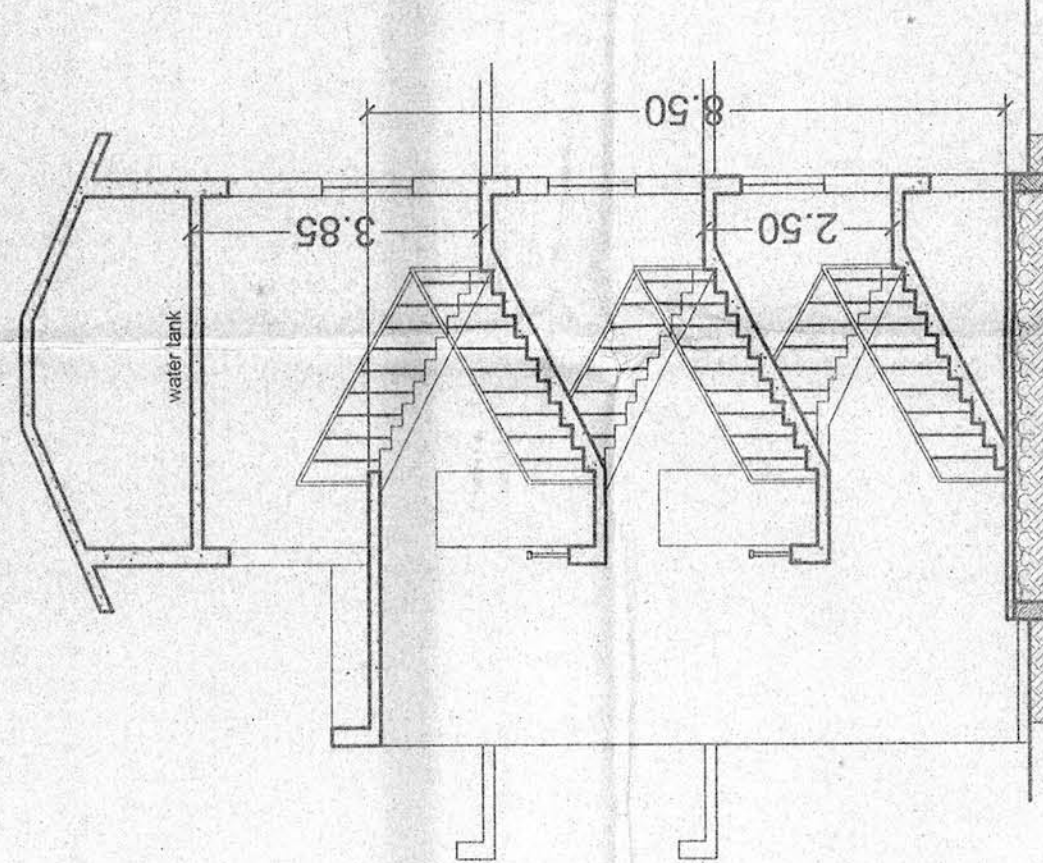


SECTION DD'

SC 1:100

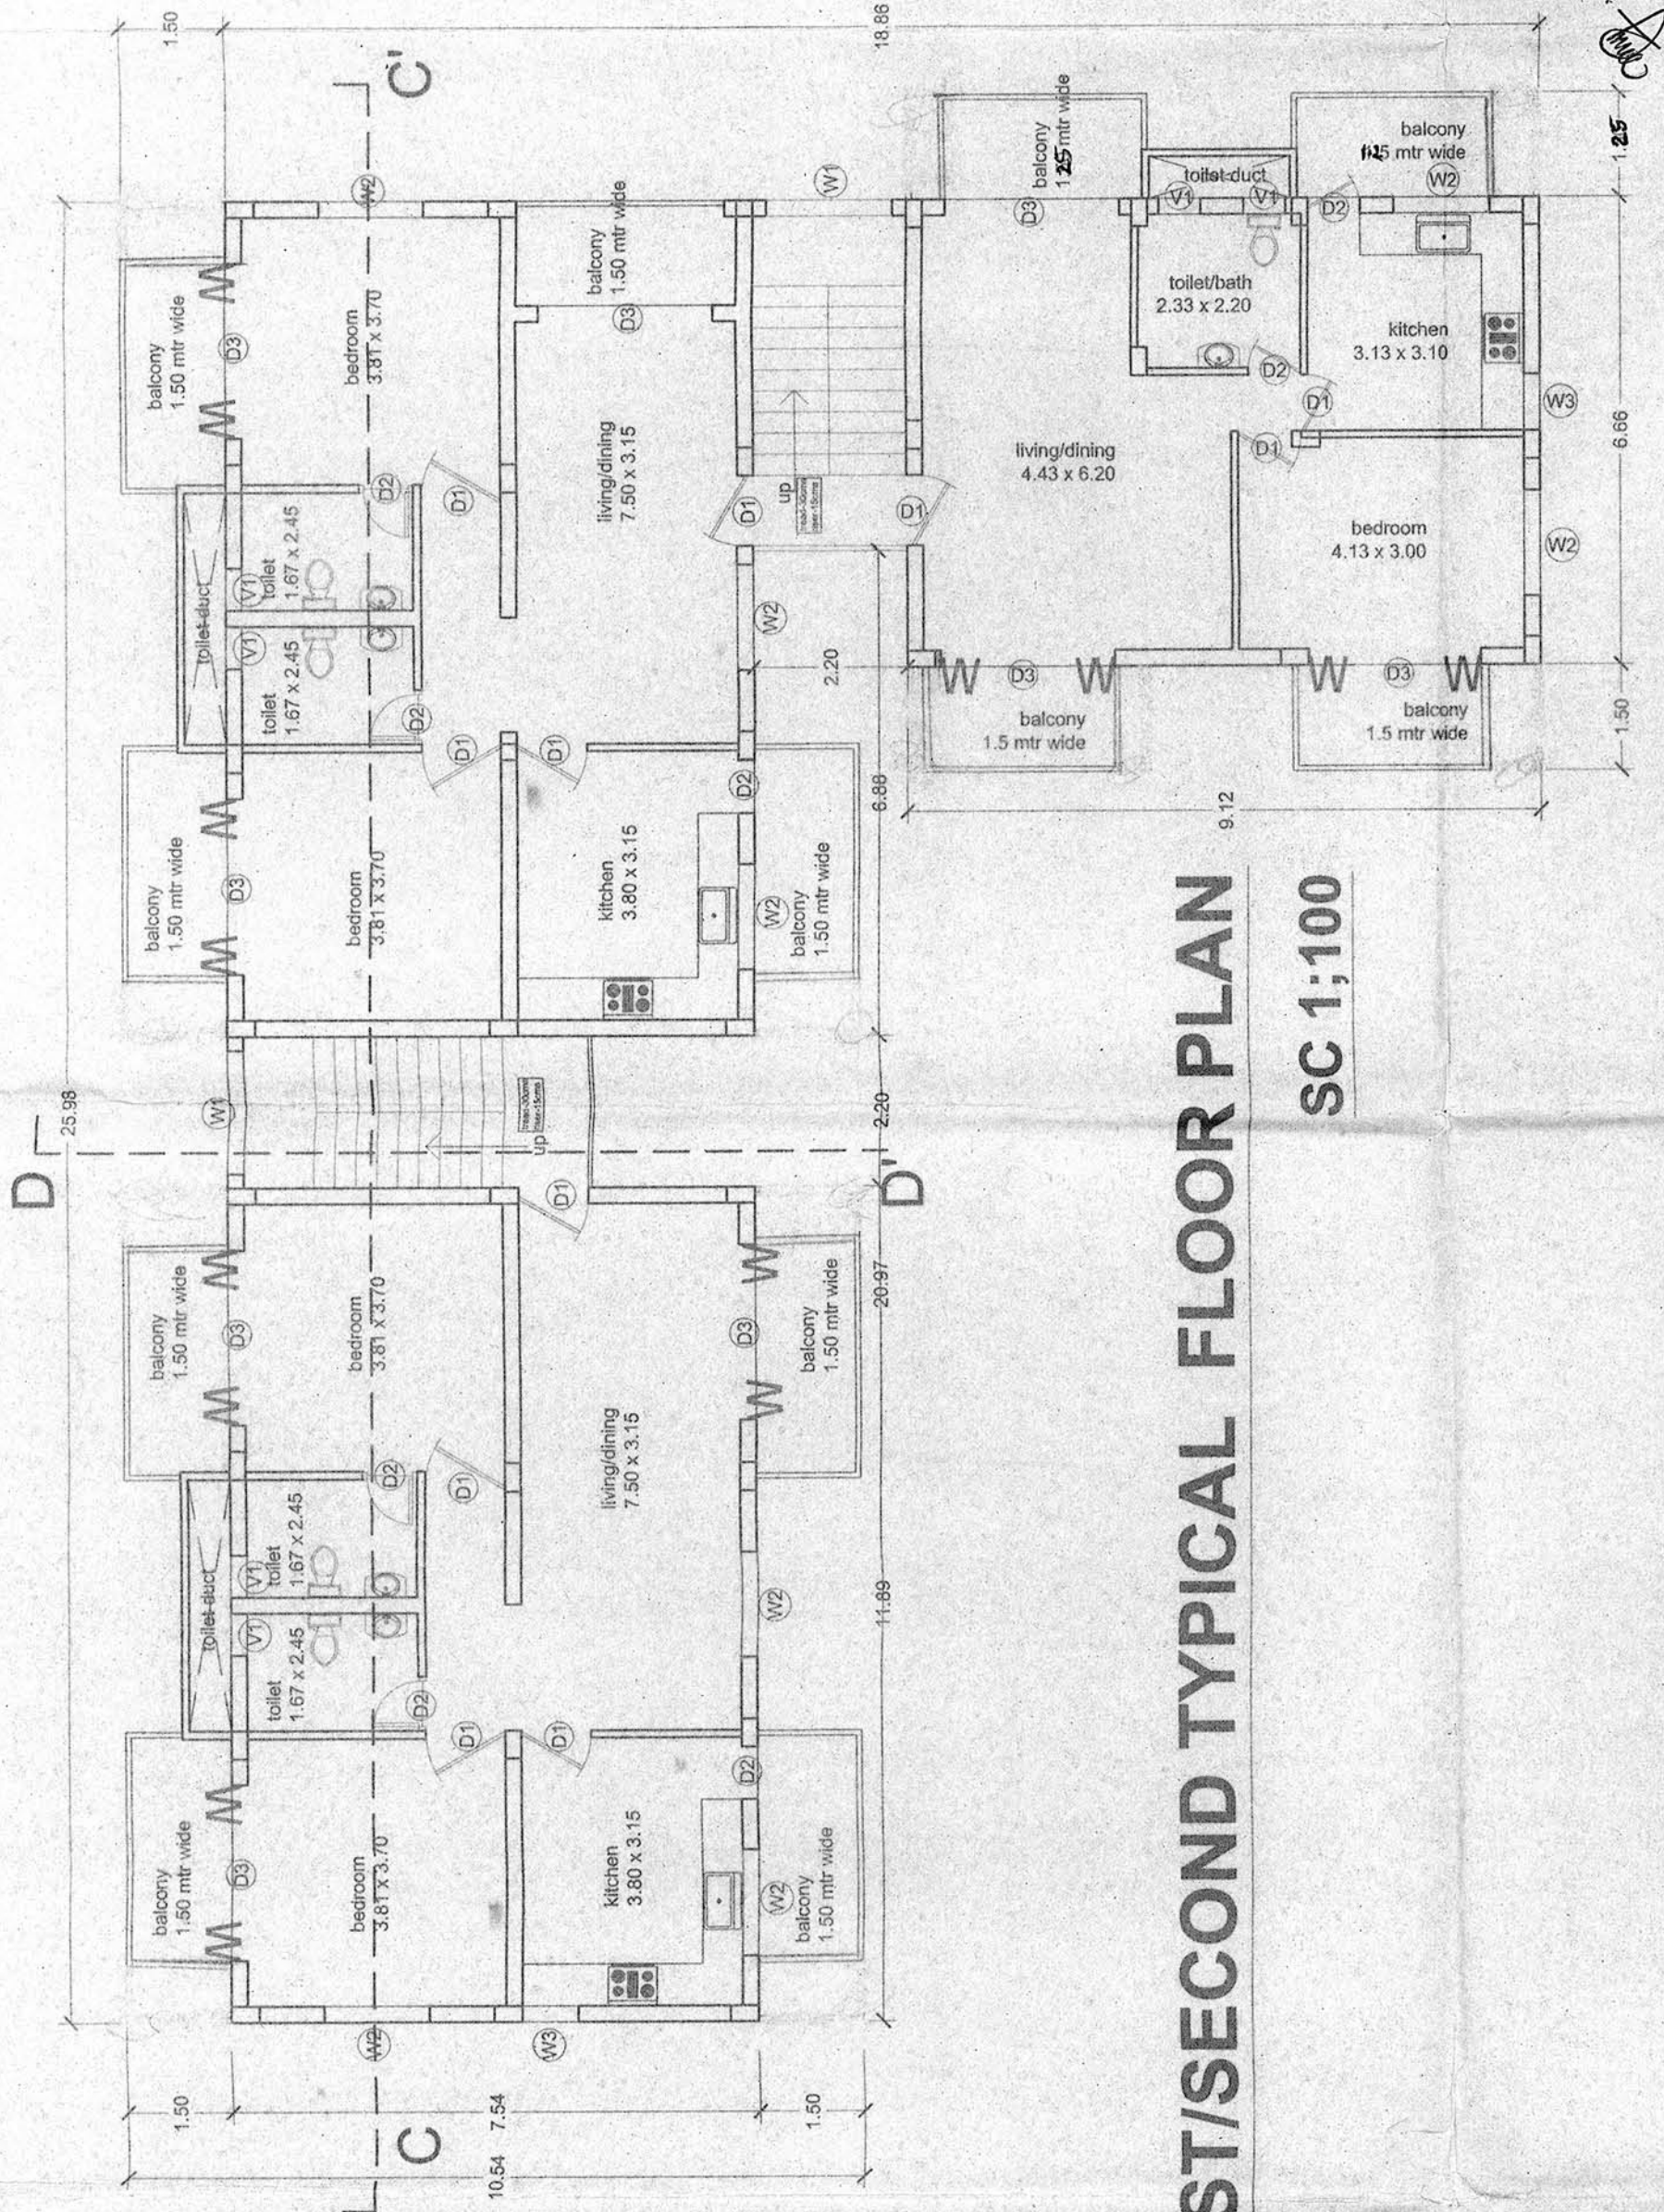


FIRST/SECOND TYPICAL FLOOR PLAN

SC 1:100

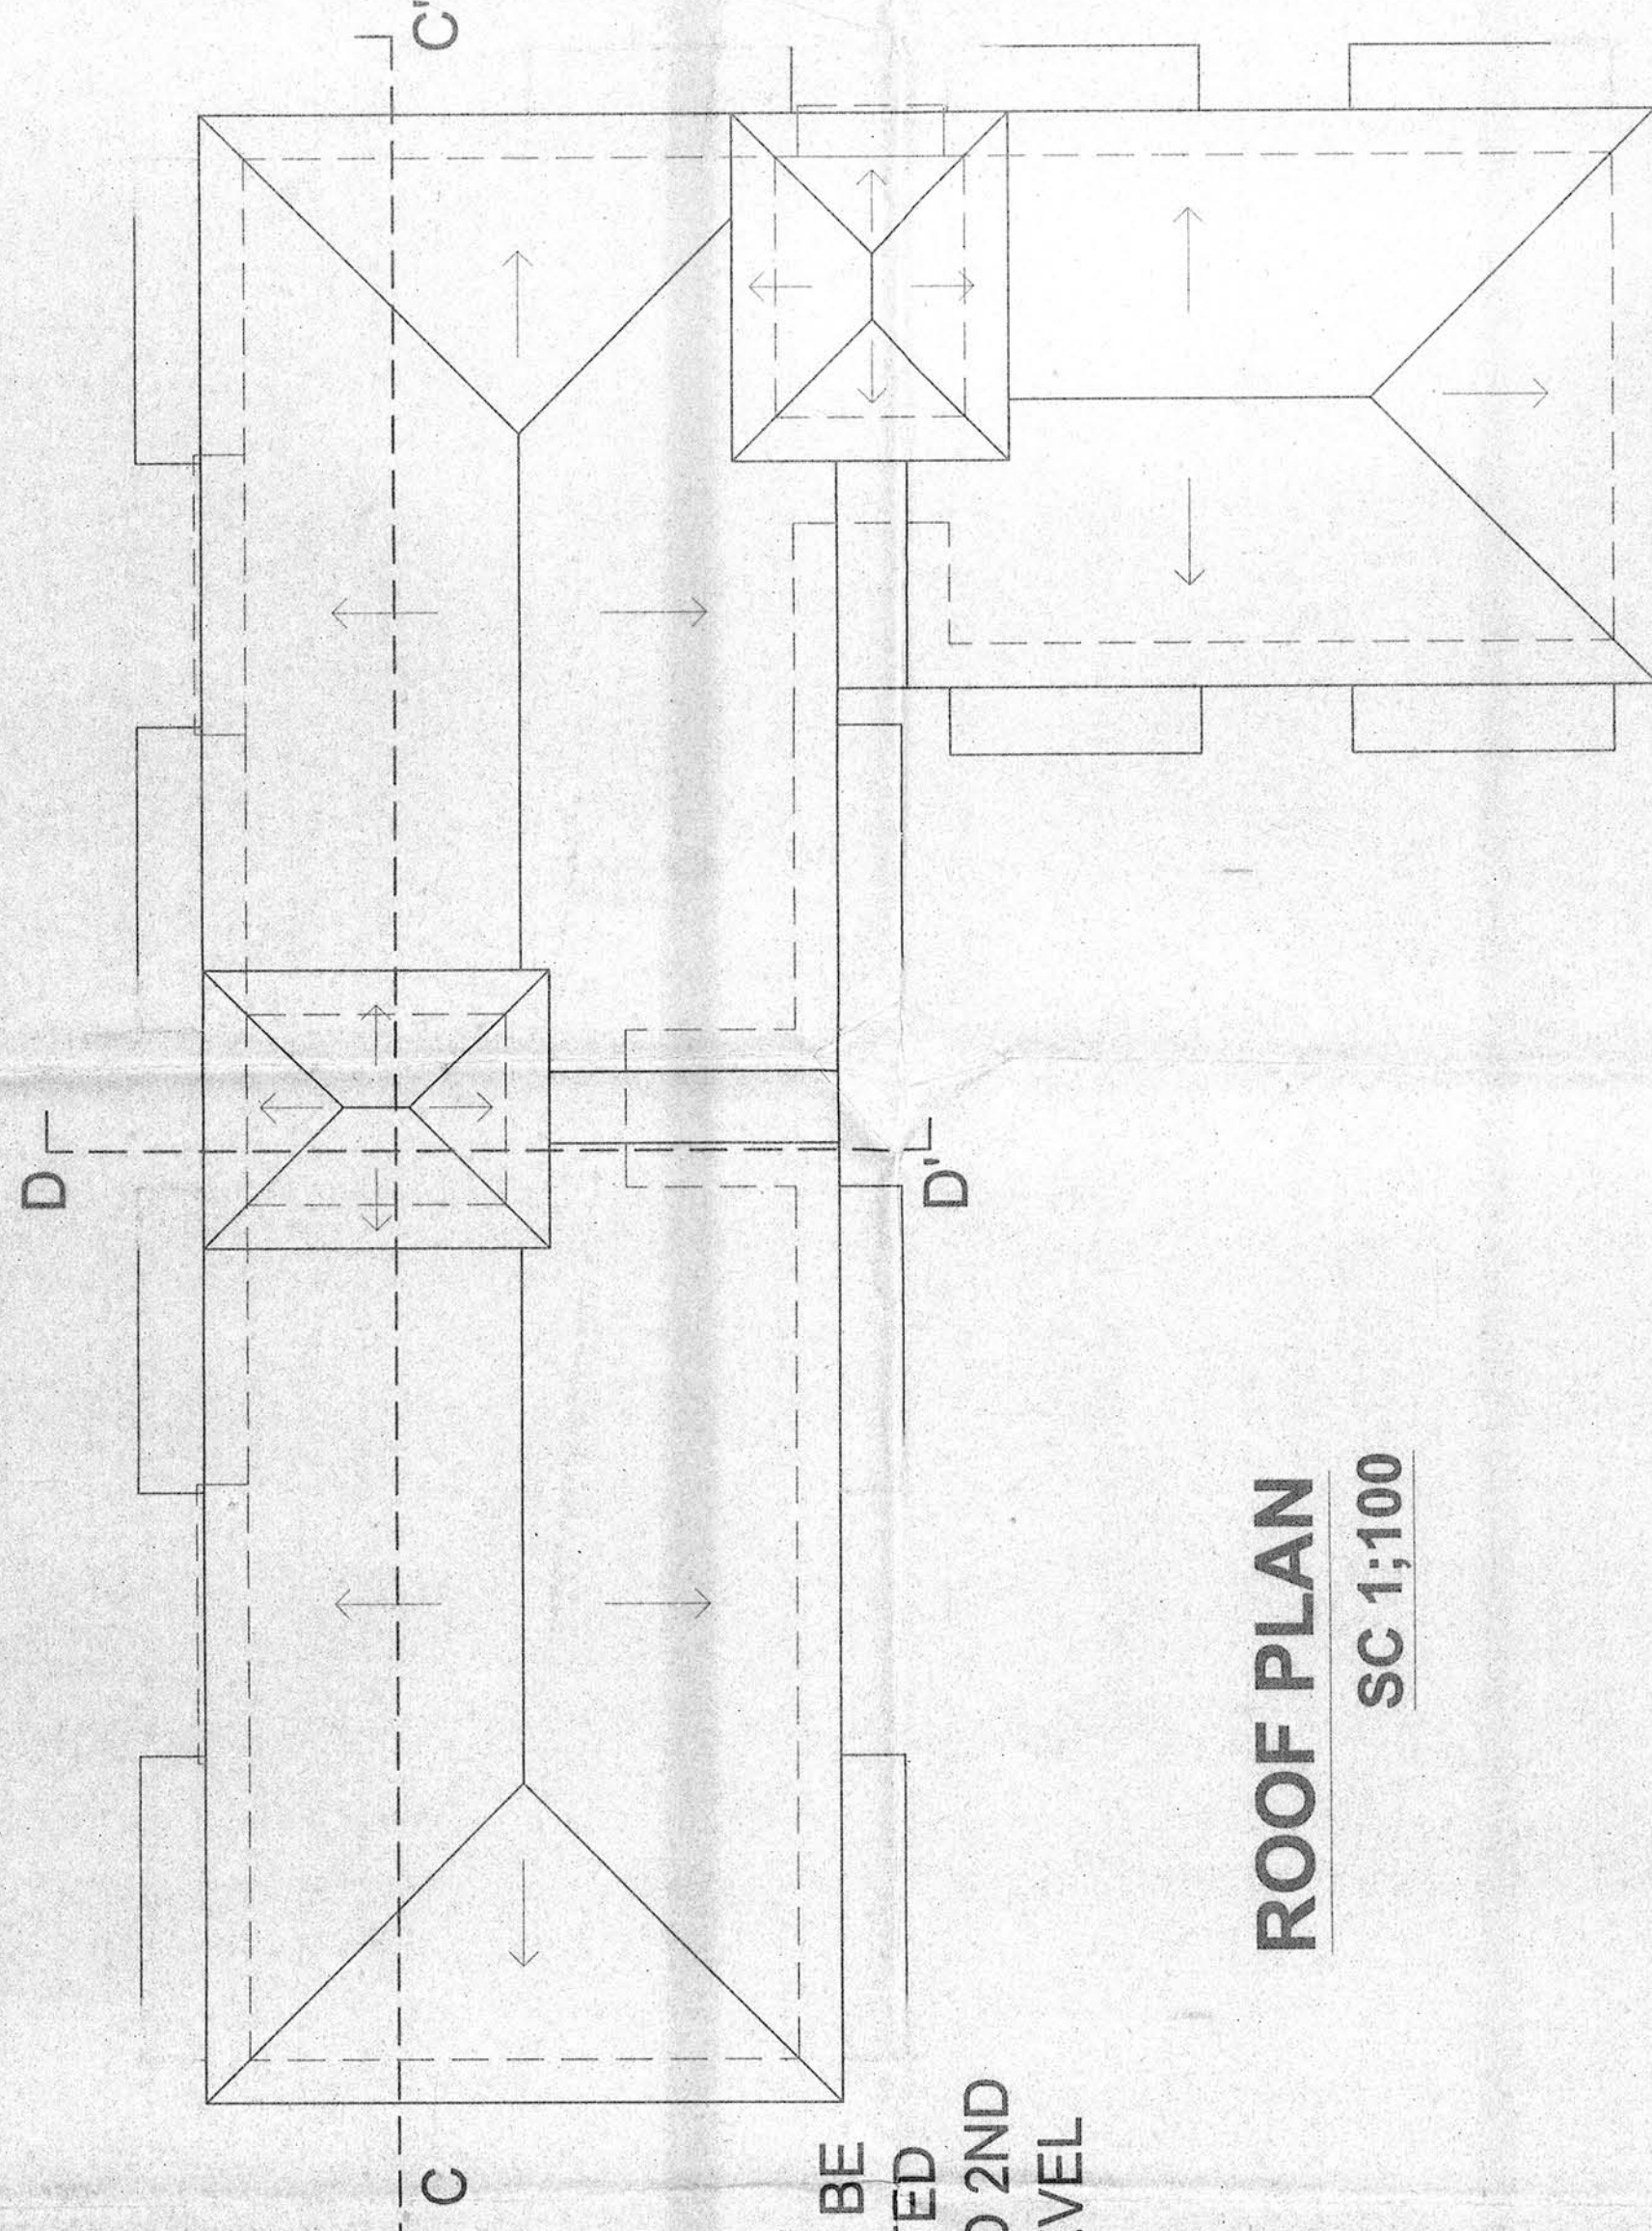


ROOF PLAN

SC 1:100

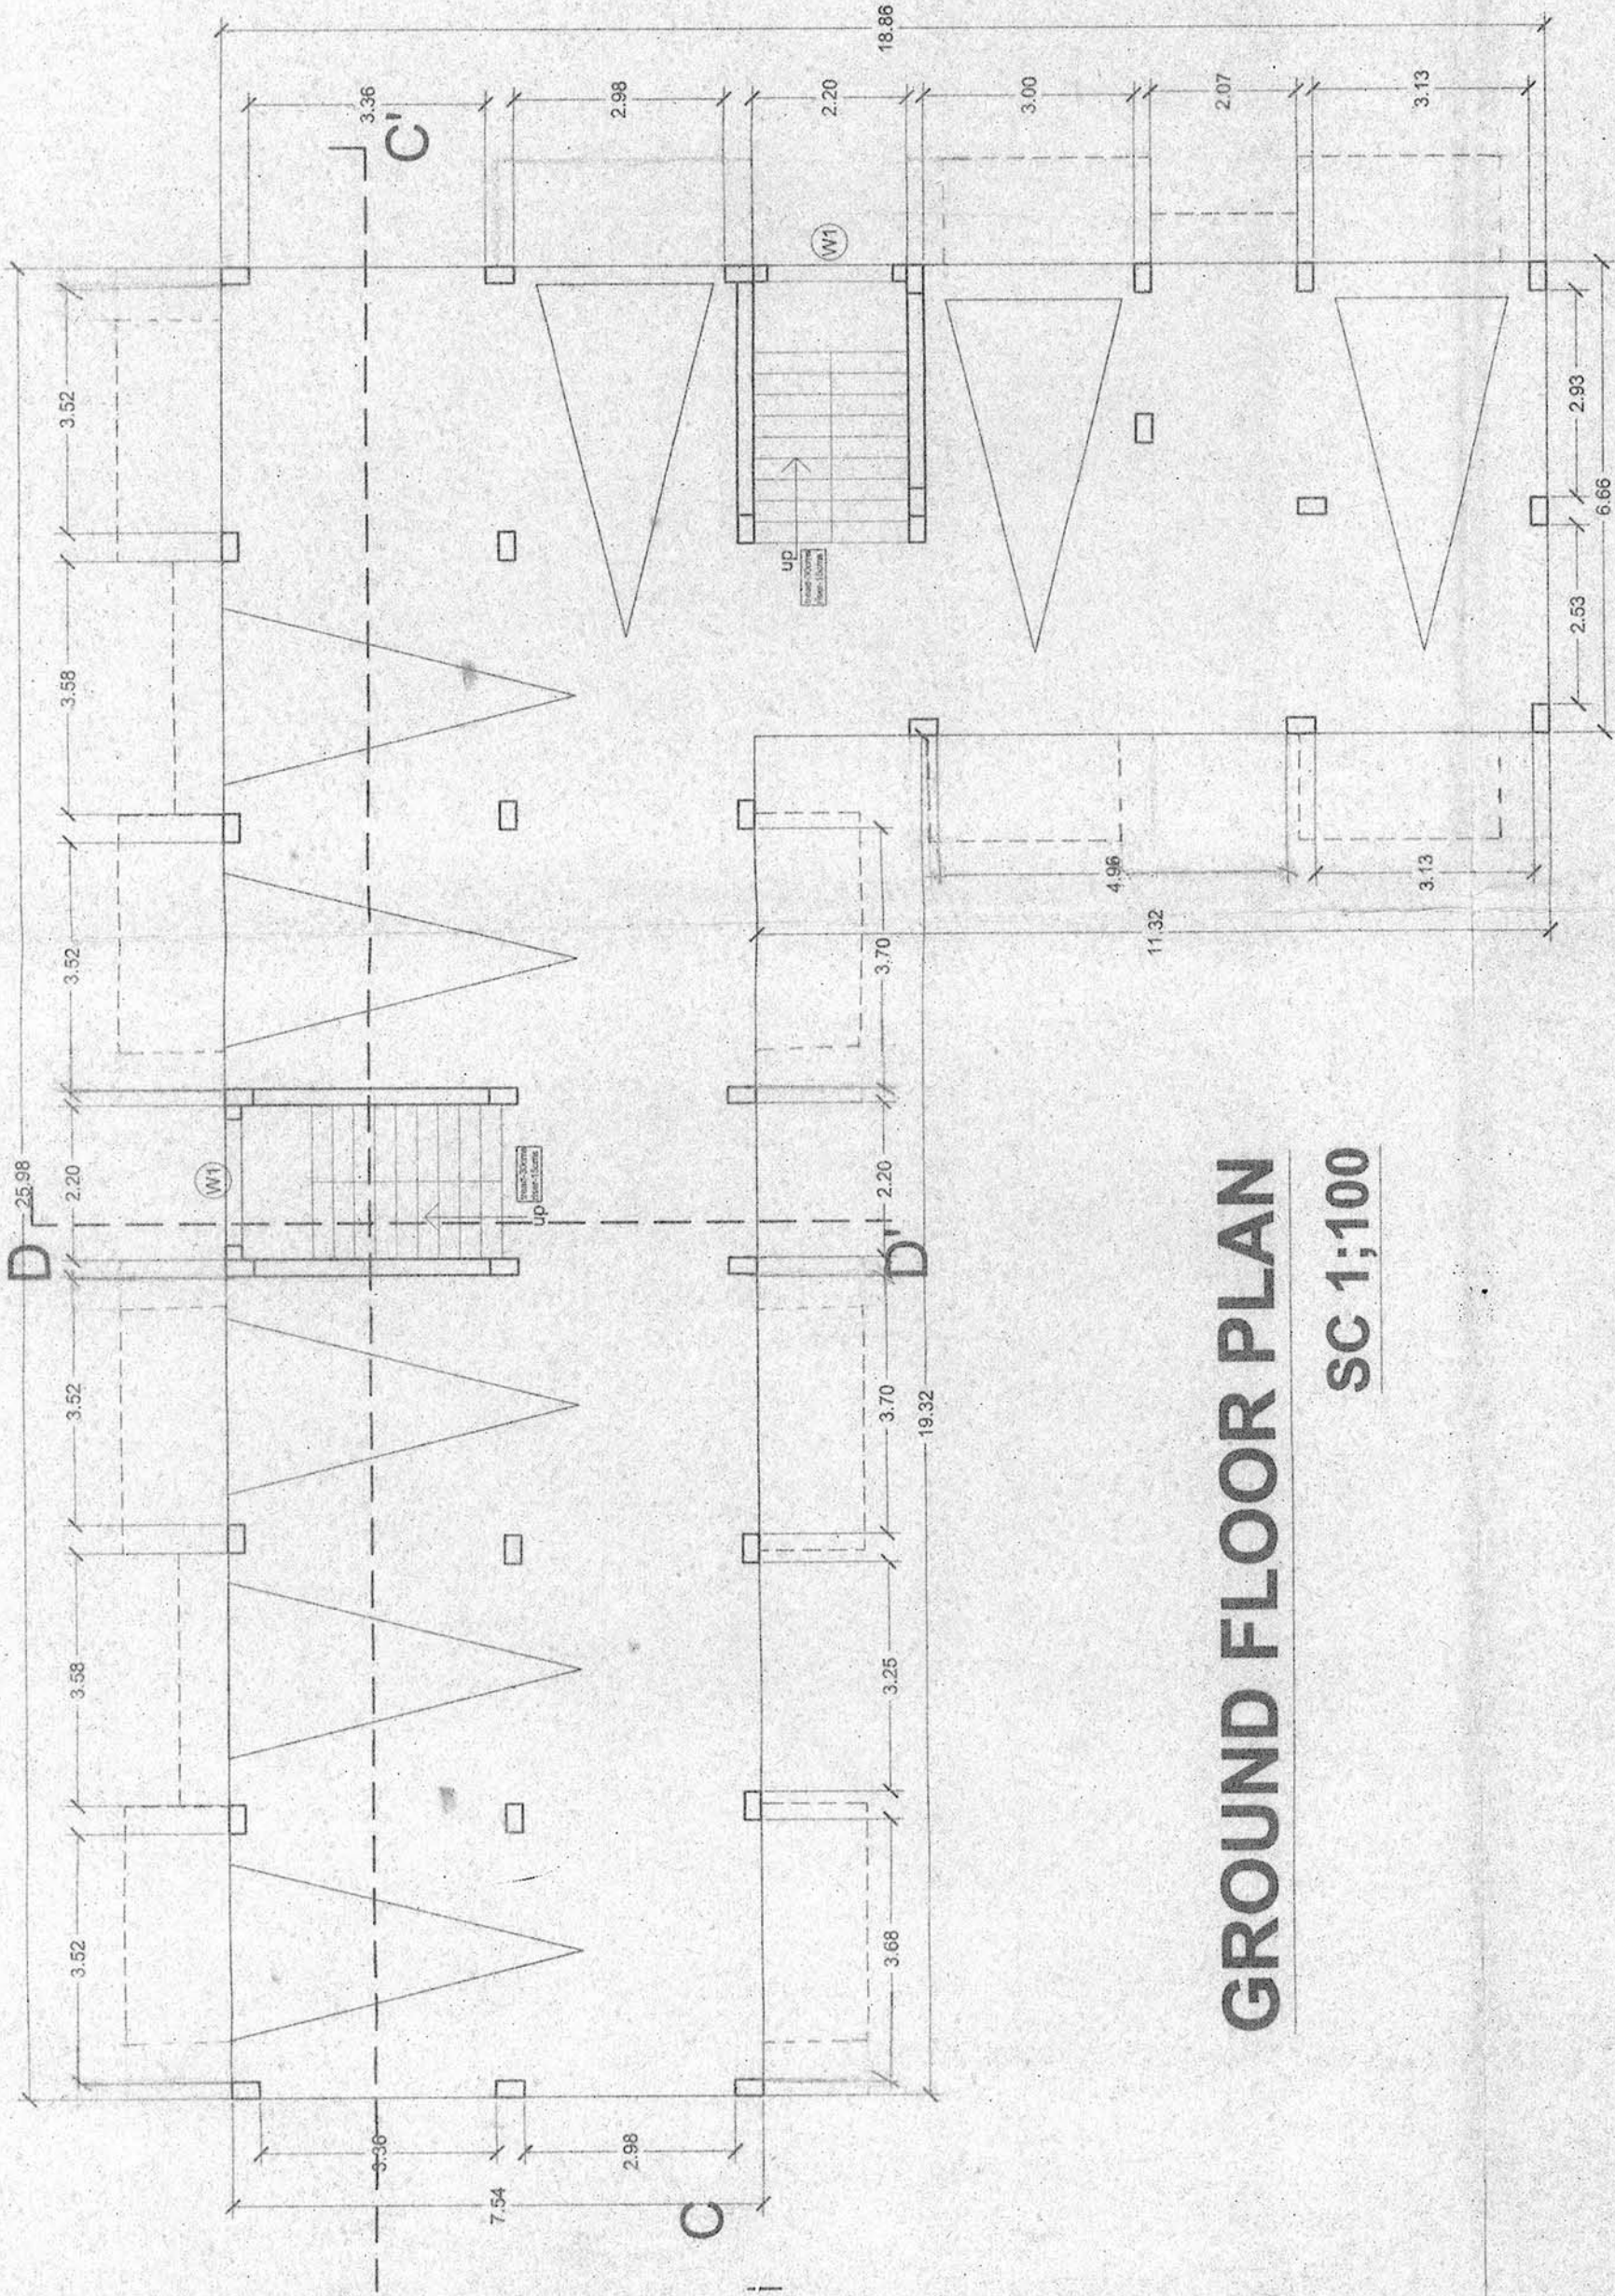

GROUND FLOOR PLAN

SC 1:100

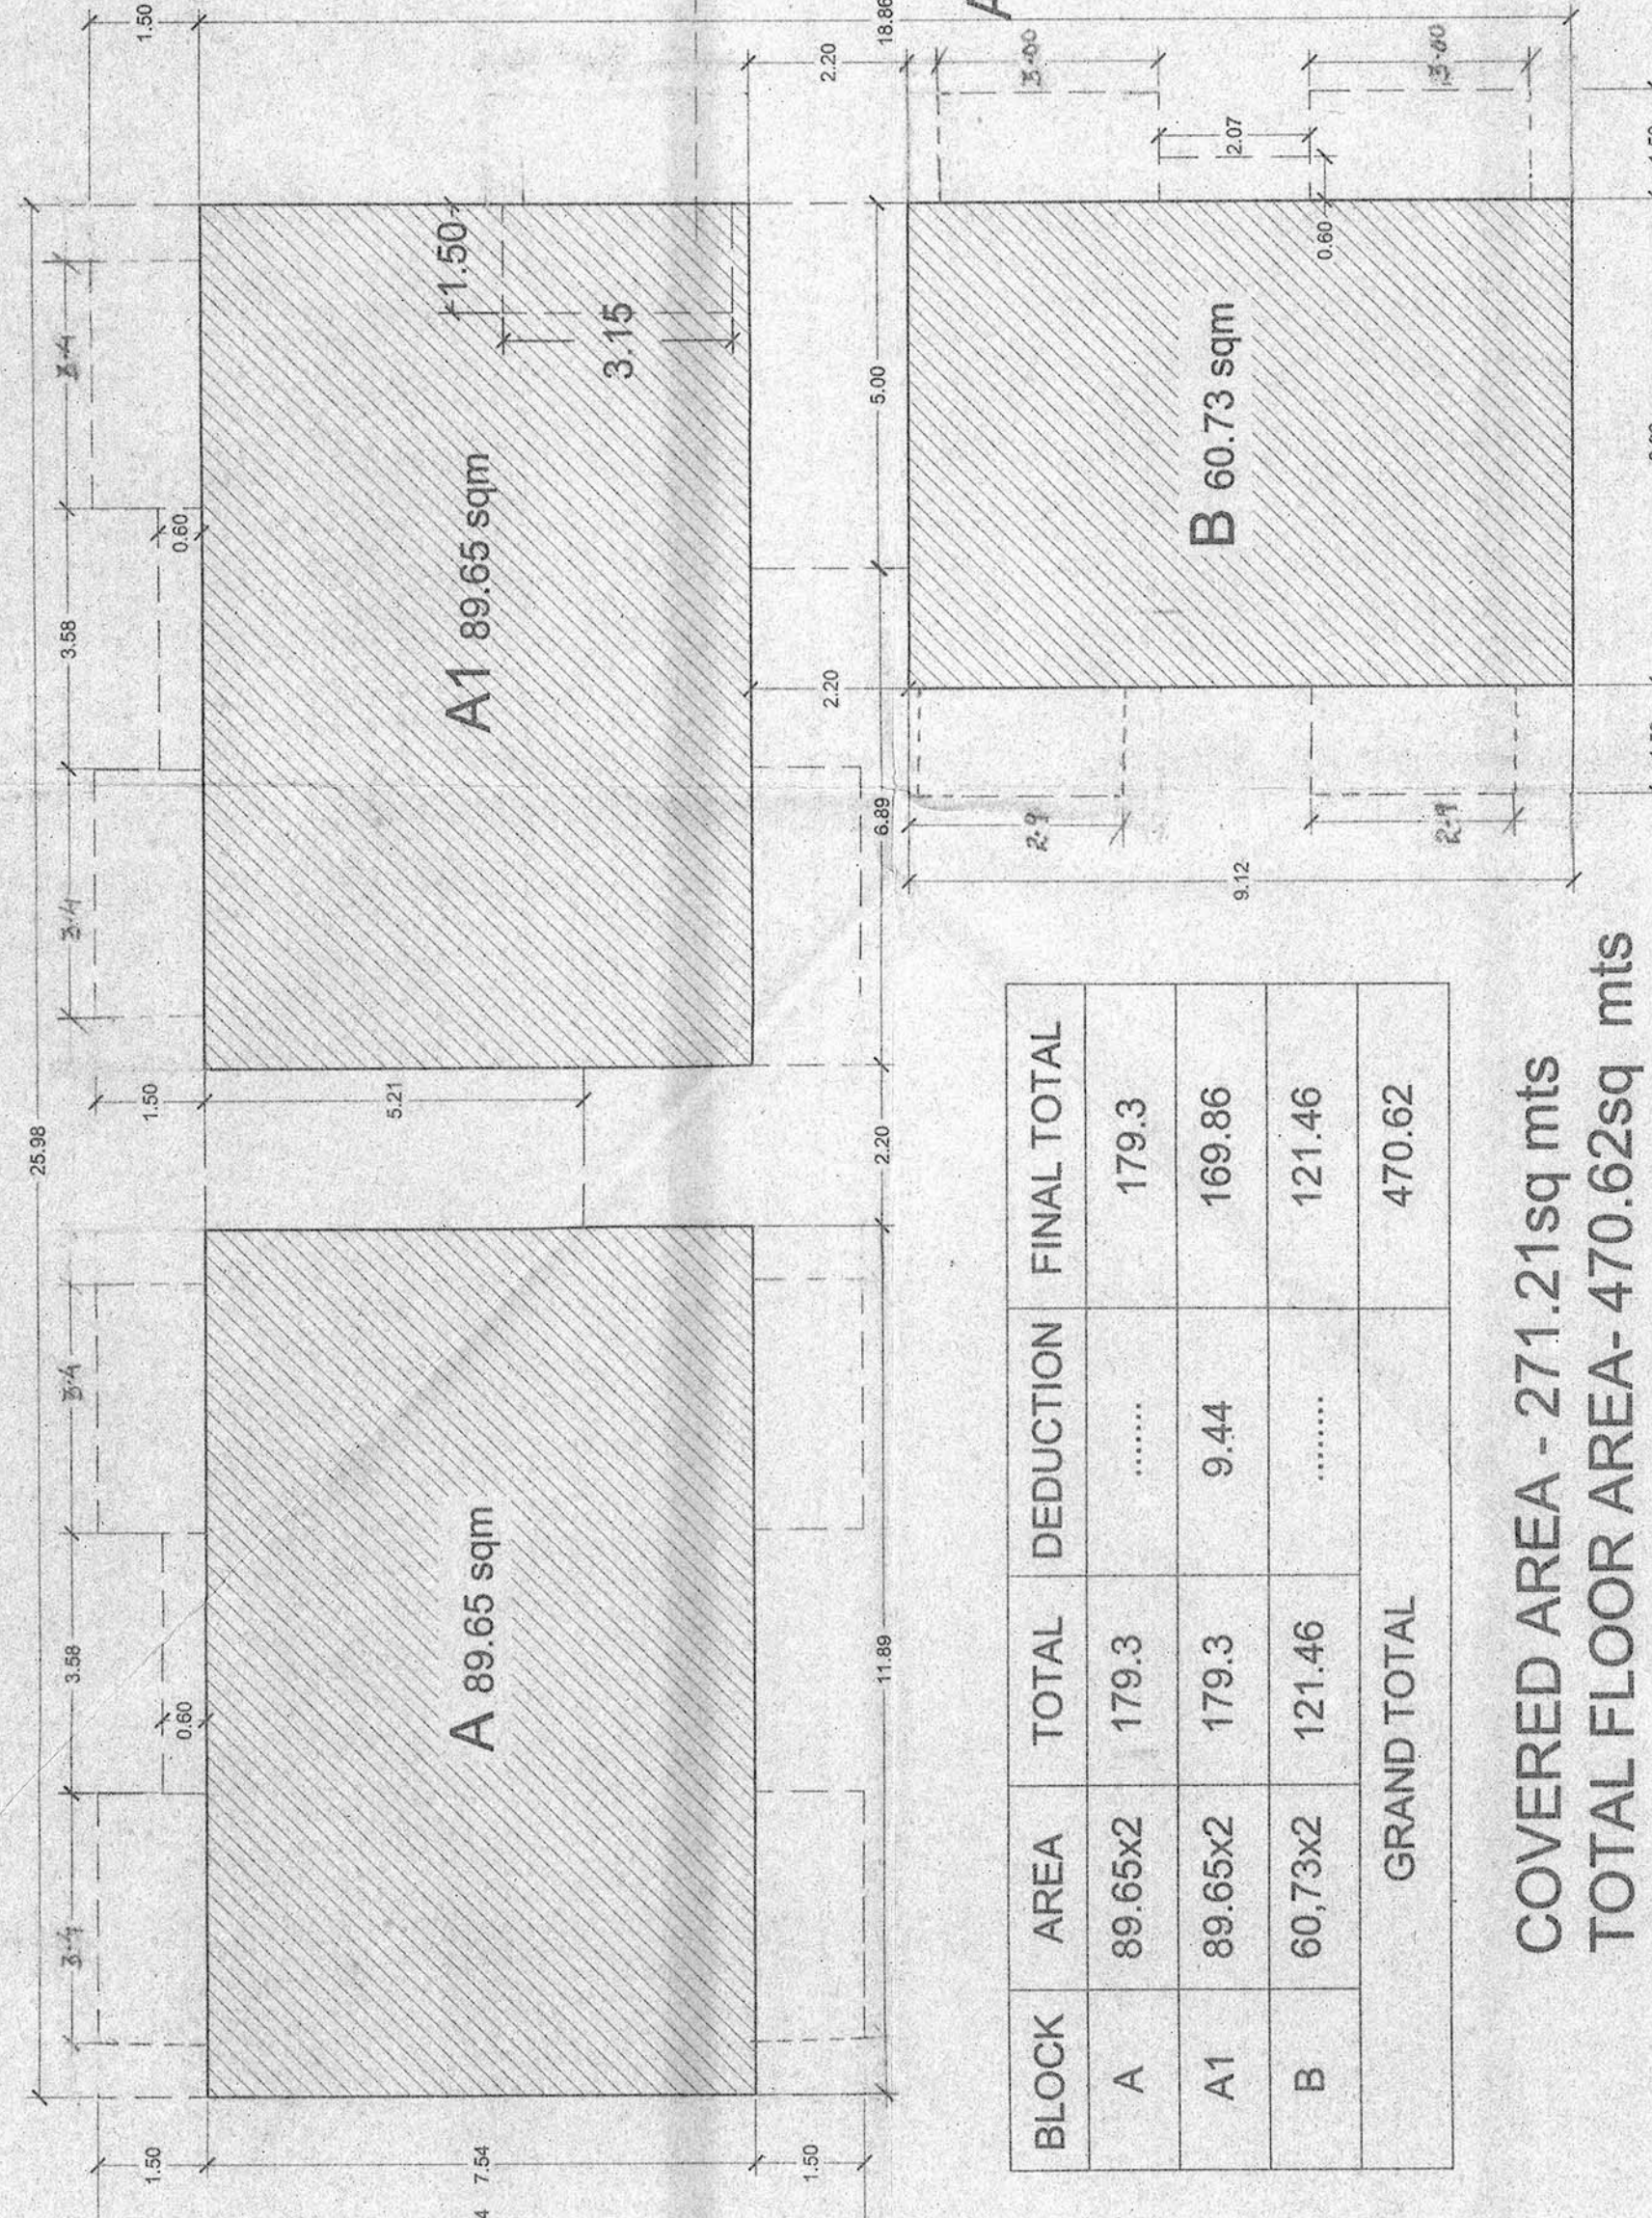

BLOCK	AREA	TOTAL	DEDUCTION	FINAL TOTAL
A	89.65x2	179.3		179.3
A1	89.65x2	179.3	9.44	169.86
B	60.73x2	121.46		121.46
GRAND TOTAL		470.62		

COVERED AREA - 271.21sq mts
TOTAL FLOOR AREA- 470.62sq mts

AREA DIAGRAM

SC 1:100