
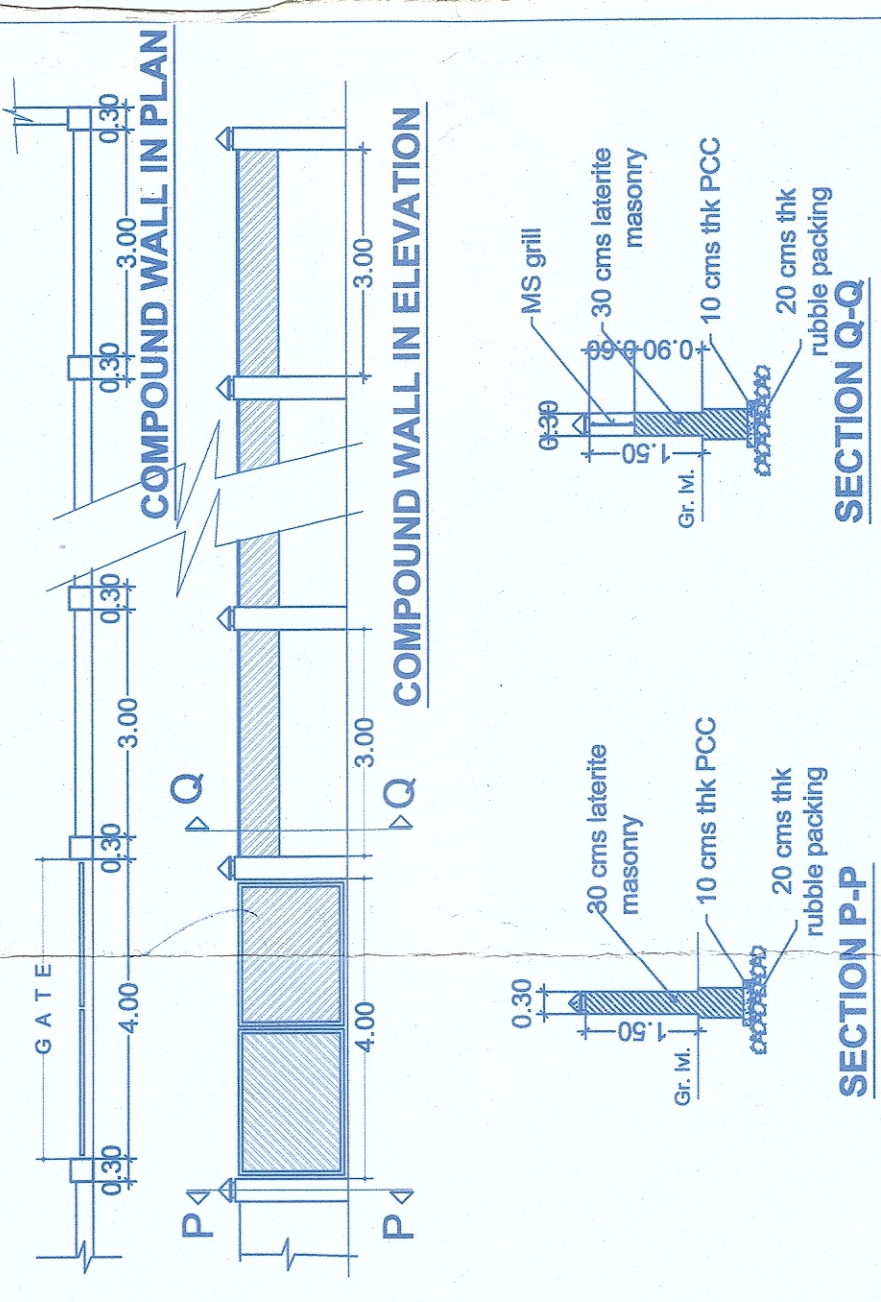


| DOOR & WINDOW SCHEDULE |             |         |             |
|------------------------|-------------|---------|-------------|
| DOORS                  |             | WINDOWS |             |
| TYPE                   | SIZE        | TYPE    | SIZE        |
| FD                     | 2000 X 2200 | SW      | 1500 X 1300 |
| D1                     | 1000 X 2200 | W1      | 1200 X 1300 |
| D2                     | 900 X 2200  | W2      | 1500 X 1300 |
| D3                     | 800 X 2200  | W3      | 1000 X 1300 |
|                        |             | V       | 600 X 900   |

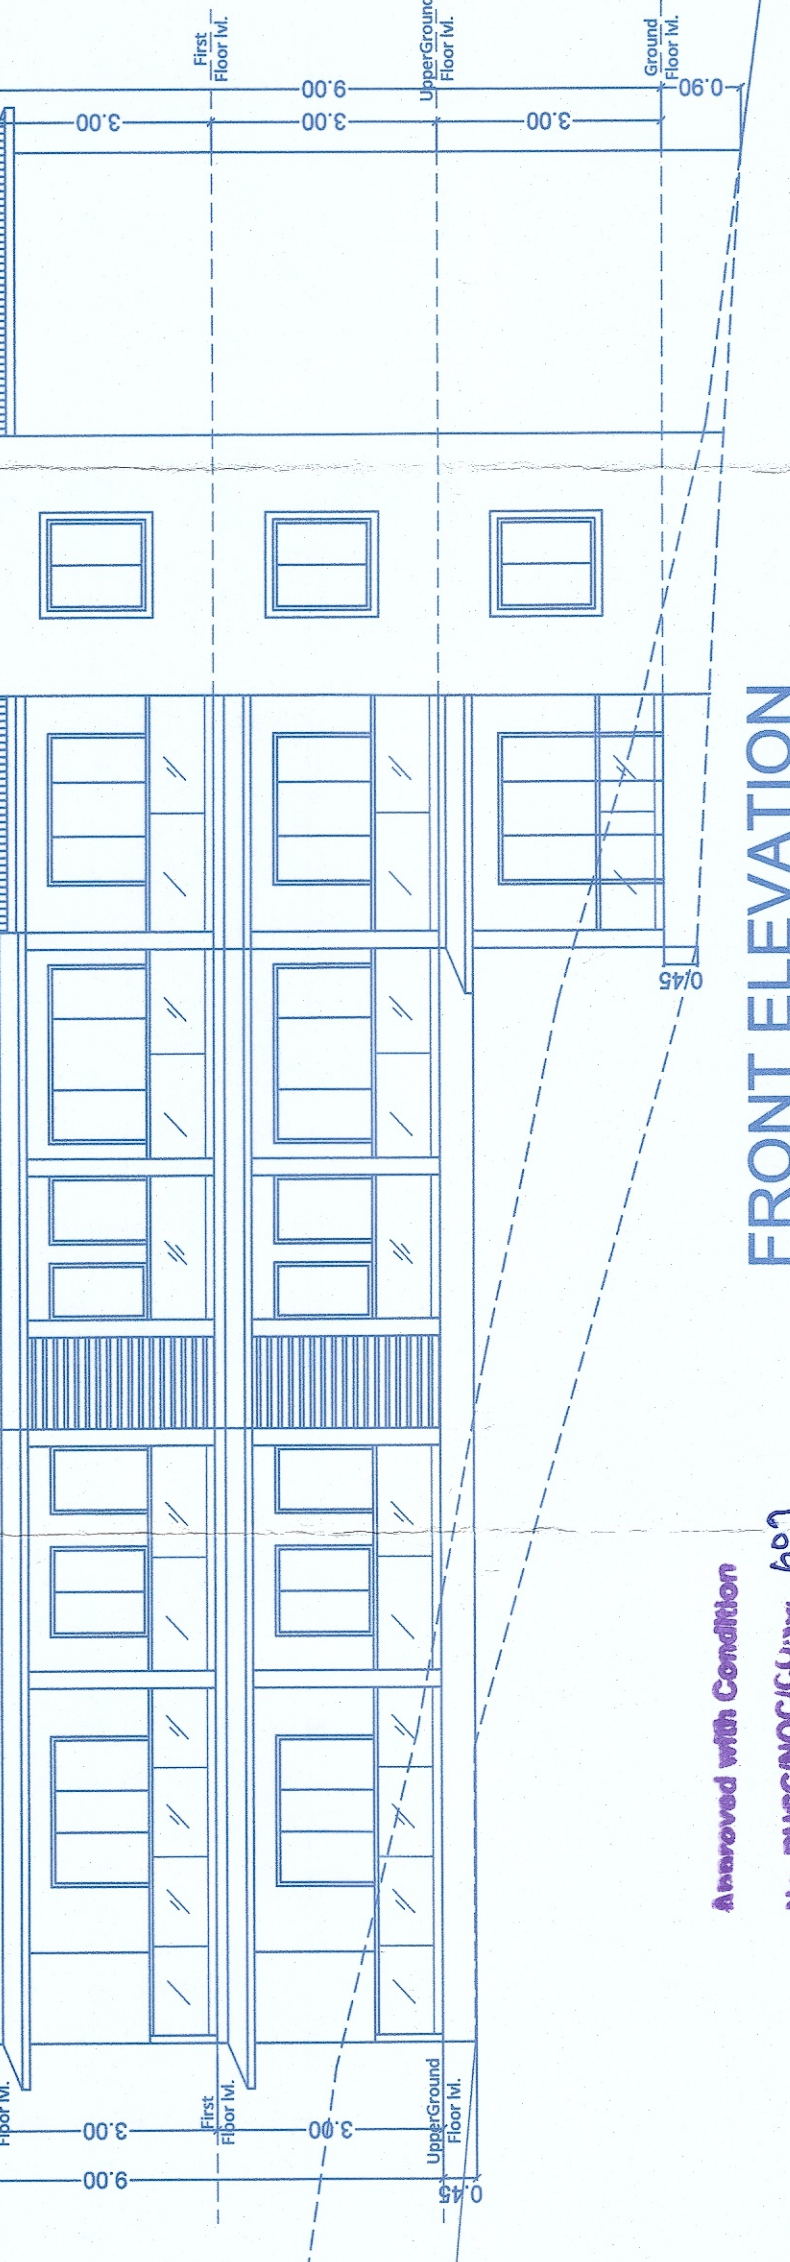

| AREA STATEMENT |                                                          | ZONE                     | VP2            |
|----------------|----------------------------------------------------------|--------------------------|----------------|
| 1              | TOTAL AREA OF THE LOT NO. 4 - B IN SURVEY NO. 1262.00 M2 |                          |                |
| 2              | DEDUCTION FOR:                                           |                          |                |
| a)             | AREA WITHIN ROAD WIDENING PROPOSED                       |                          | 79.00 M2       |
| b)             | AREAS NOT FOR ANY OTHER USE                              |                          | NIL            |
| 3              | EFFECTIVE AREA OF 1183.00 M2                             |                          |                |
| 4              | OPEN SPACE REQUIRED 15% OF THE LOT AREA                  |                          | Not Applicable |
| 5              | TOTAL OPEN SPACE PROVIDED                                |                          | Not Applicable |
| 6              | PERMISSIBLE COVERAGE                                     | 40 % = 504.80 M2         |                |
| 7              | PROPOSED COVERAGE                                        | 438.60 M2 - 36.50 %      |                |
| 8              | EXISTING BUILDINGS TO BE DEMOLISHED                      |                          | NIL            |
| 9              | PERMISSIBLE F.A.R                                        | 60 % (UNDER DEVELOPMENT) |                |
| 10             | Area of the swimming pool                                | 212.20 M2                |                |
| 11             | Length of the compound wall                              | 148.05 Mts.              |                |
| FLOOR          | AREA                                                     | PERMISSIBLE COVERAGE     | NET AREA       |
| GROUND FLOOR   | 194.01                                                   | 23.30                    | 10.44          |
| FIRST FLOOR    | 194.01                                                   | 23.30                    | 10.44          |
| UPPER FLOOR    | 194.01                                                   | 23.30                    | 10.44          |
| SECOND FLOOR   | 194.01                                                   | 23.30                    | 10.44          |
| THIRD FLOOR    | 194.01                                                   | 23.30                    | 10.44          |
| FOURTH FLOOR   | 194.01                                                   | 23.30                    | 10.44          |
| FIFTH FLOOR    | 194.01                                                   | 23.30                    | 10.44          |
| SIXTH FLOOR    | 194.01                                                   | 23.30                    | 10.44          |
| SEVENTH FLOOR  | 194.01                                                   | 23.30                    | 10.44          |
| EIGHTH FLOOR   | 194.01                                                   | 23.30                    | 10.44          |
| NINTH FLOOR    | 194.01                                                   | 23.30                    | 10.44          |
| TENTH FLOOR    | 194.01                                                   | 23.30                    | 10.44          |
| TOTAL          | 1940.10                                                  | 233.00                   | 104.40         |
| 12             | TOTAL FLOOR AREA                                         |                          | 757.18 M2      |
| 13             | PROPOSED FAR                                             |                          | 59.99          |
| 14             | CAR PARKING REQUIRED                                     |                          | = 14 NOS.      |
| 15             | CAR PARKING PROVIDED                                     |                          | = 21 NOS.      |
| 16             | Total area calculation for Infrastructure Tax            | Commercial               | NIL            |
|                |                                                          | Residential              | 1242.36 M2     |

ASSISTANT ENGINEER  
SUB. DIV. H.W.D. XVII (PHE-N)  
P. D. MAPUSA - GOA

**Owners Signature**

ALPA P. PAIRAIKAR ARCHITECTS  
TCP Reg. No - AR/0003/2018  
COA Reg. No - CA /2014/65799

Architects Signature

|           |                                               |
|-----------|-----------------------------------------------|
| PROJECT:  | Proposed Residential Building & Compound Wall |
| LOCATION: | Sirciam, Bardez - Goa.                        |
| CLIENT:   | Nelisha A. Fernandes & Nyran V. Fernandes     |
| TITLE:    | PLANS, ELEVATION, SECTION & SITE PLAN         |
| STATUS:   | SUBMISSION DRAWINGS                           |

|        |        |        |
|--------|--------|--------|
| NORTH: | DRAWN: | SCALE: |
|--------|--------|--------|







|                                                                                     |          |                      |
|-------------------------------------------------------------------------------------|----------|----------------------|
|  | FRANZONI | 1:100, 1:200 & 1:500 |
|                                                                                     |          |                      |


 DRAWING NUMBER: **ALPA**



DATE: \_\_\_\_\_

Architects &amp; Interior Design

Proposed Residential Building & Compound Wall For Neisha A. Fernandes & Nyran V. Fernandes in Plot bearing Survey No. 46 / 4-B at Sirciam, Bardez - Goa

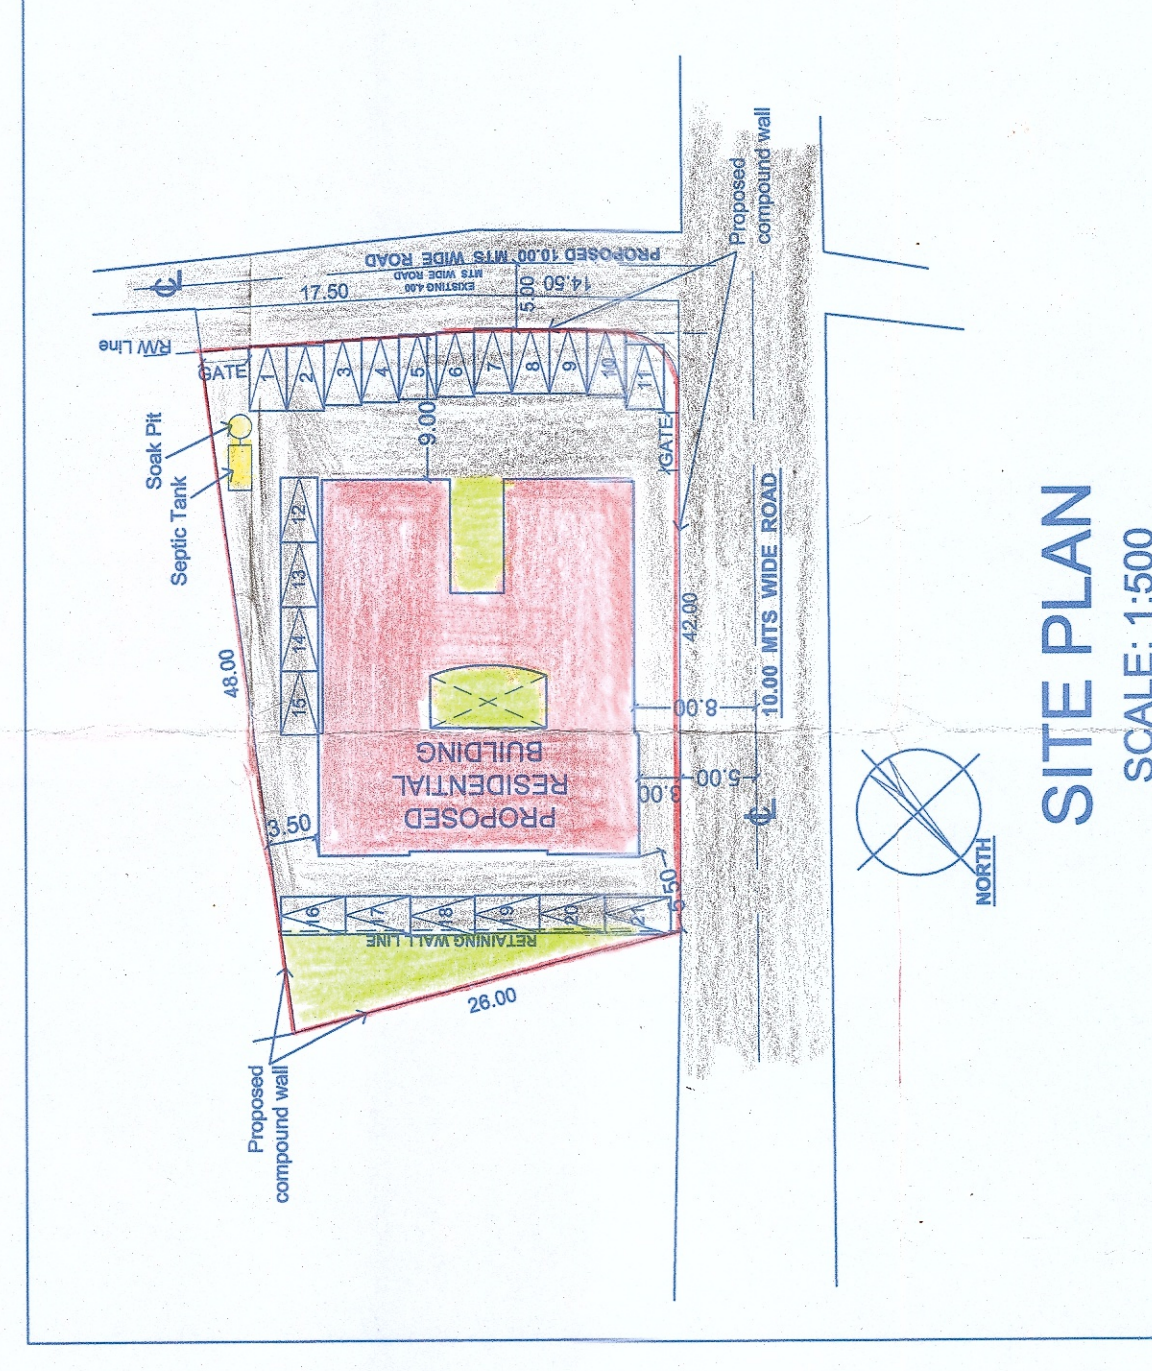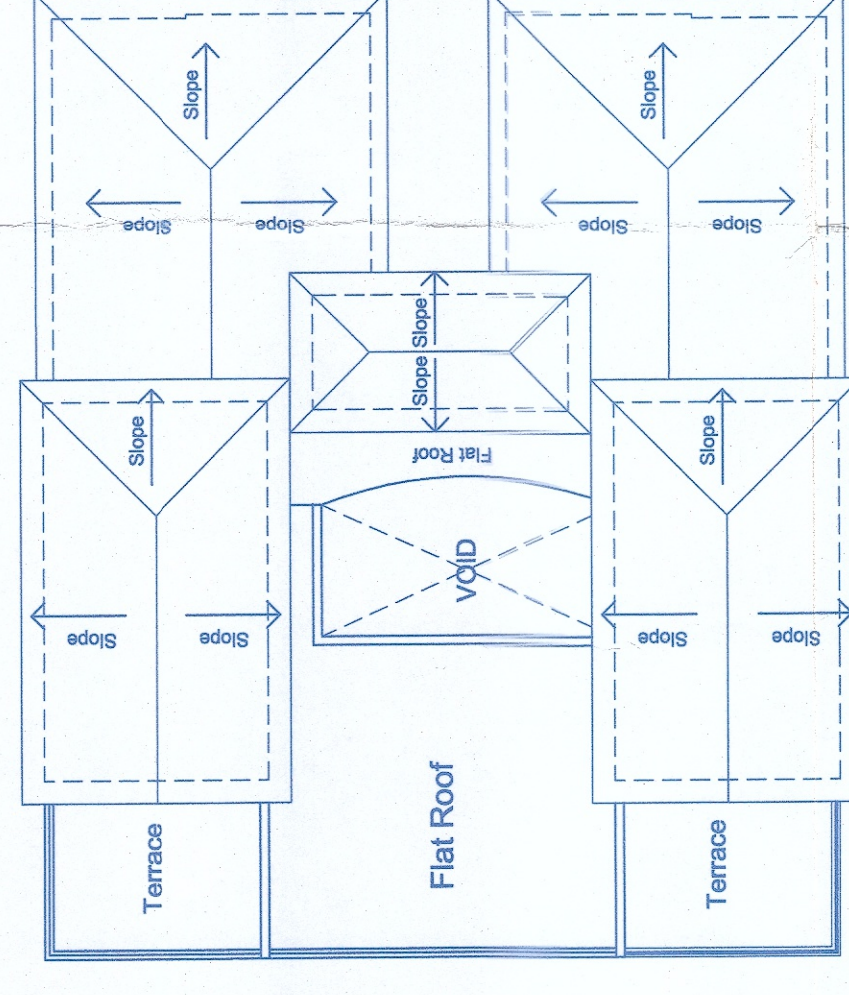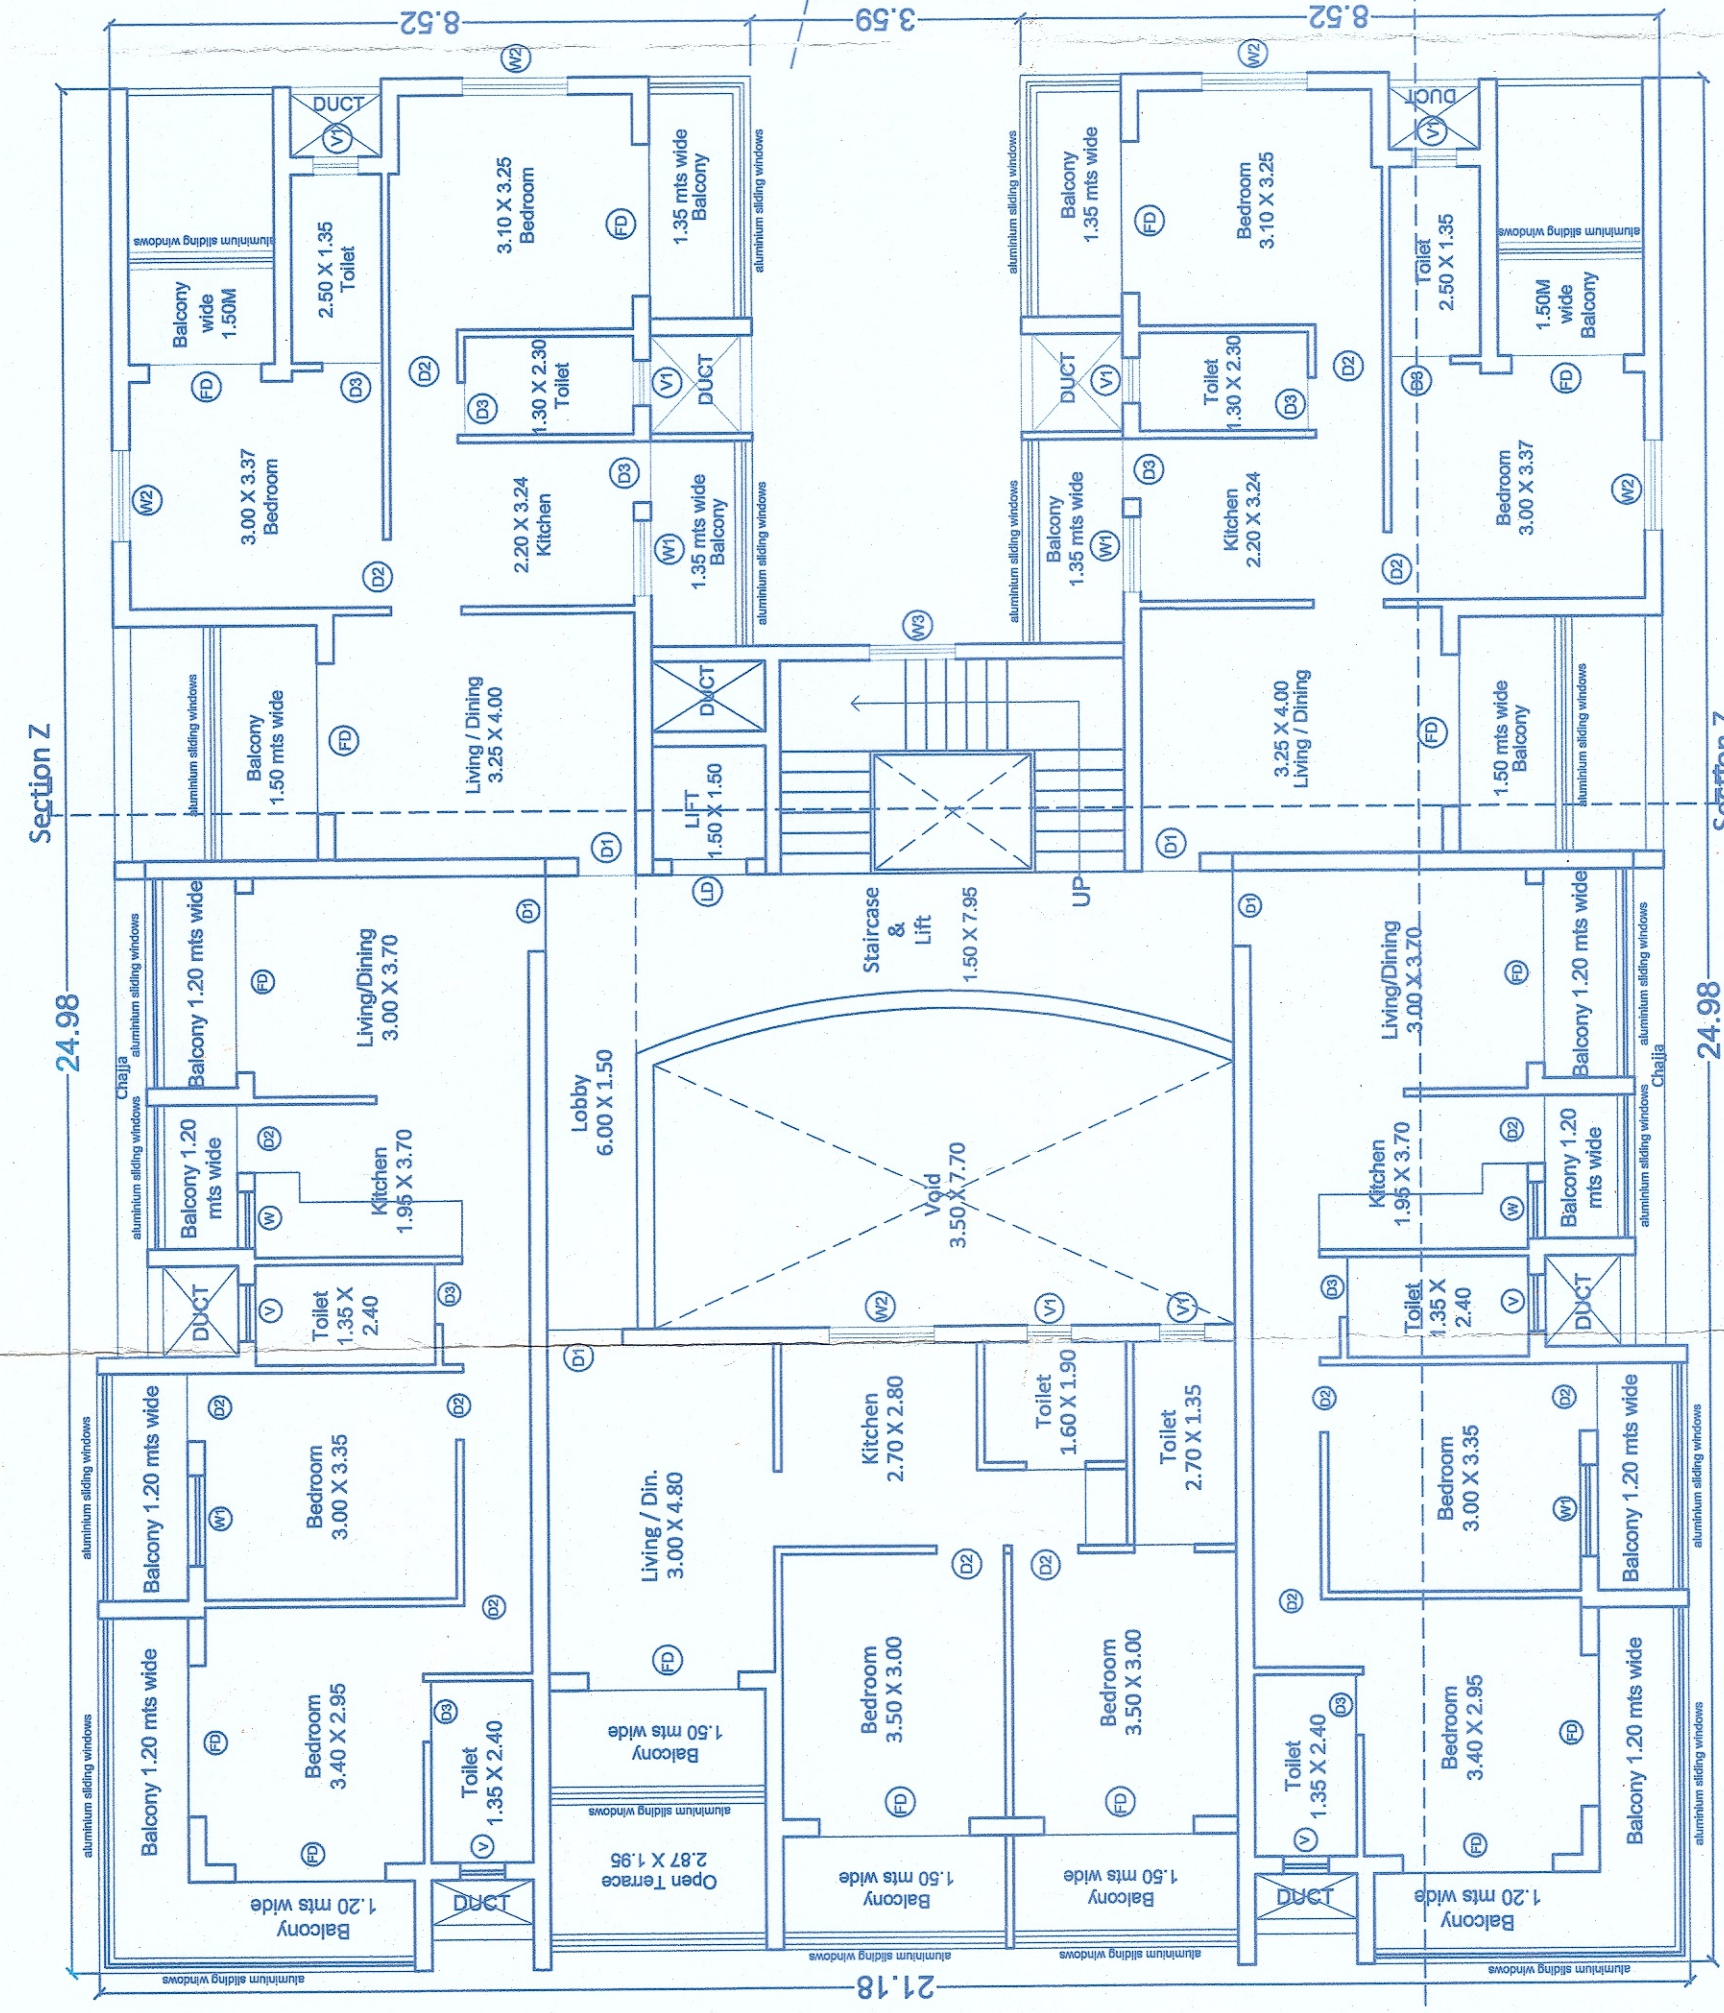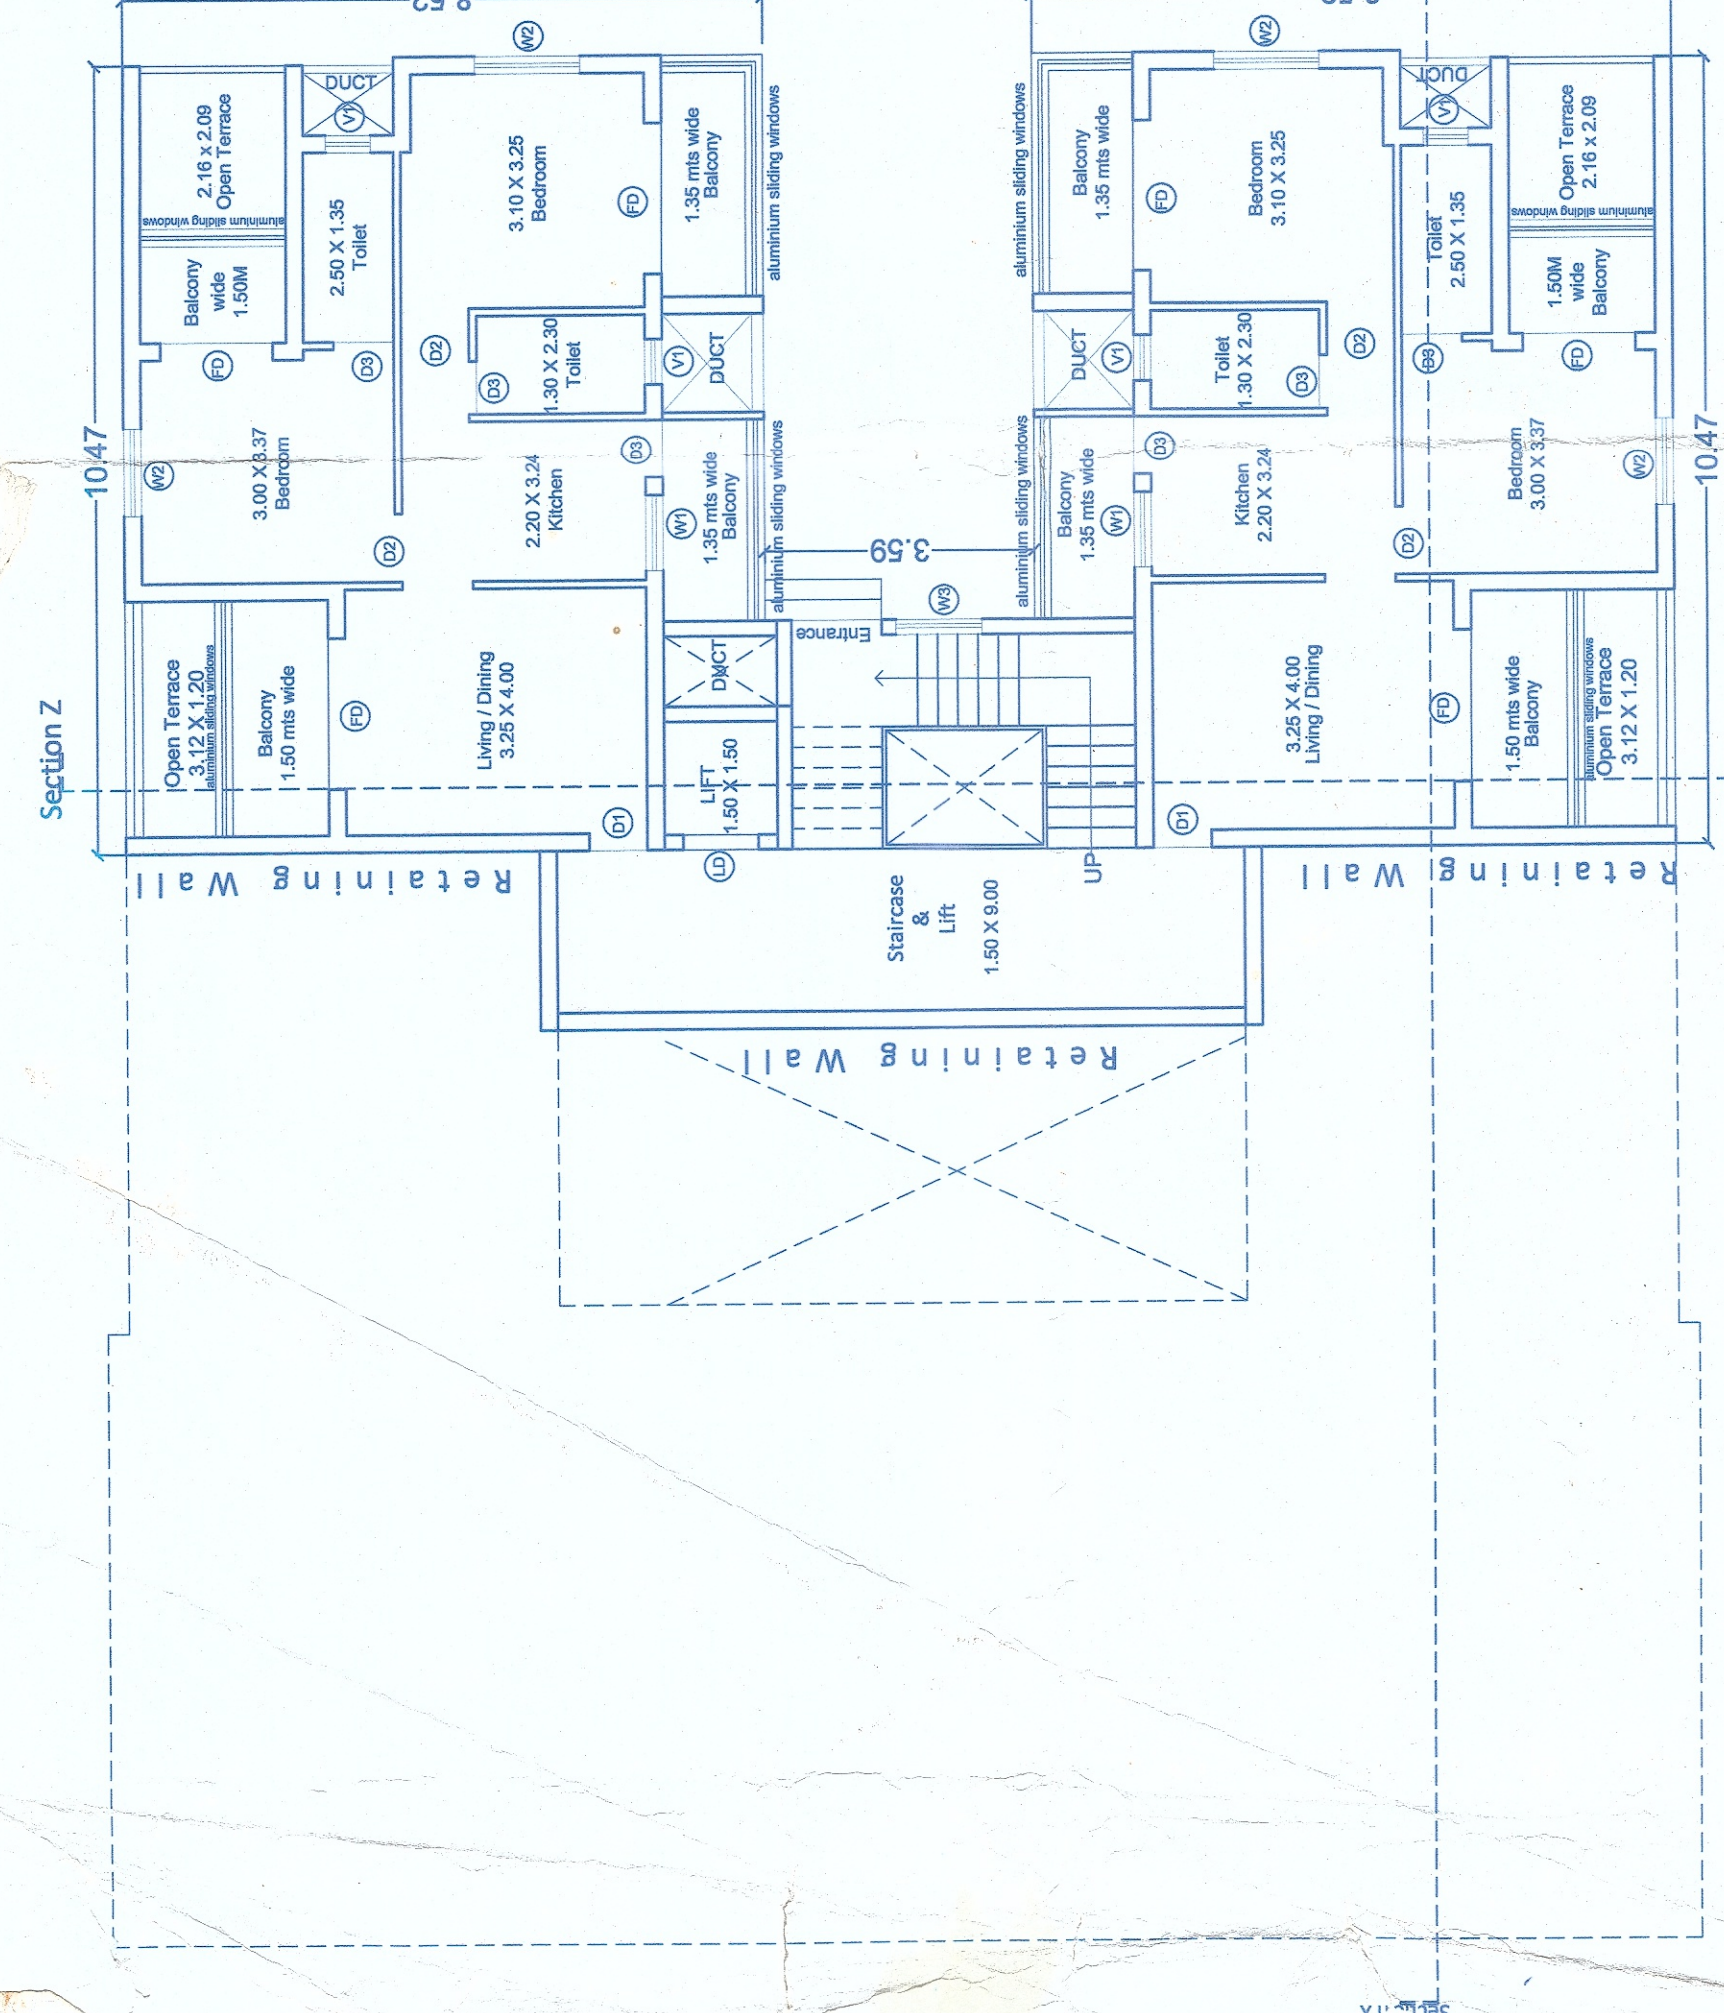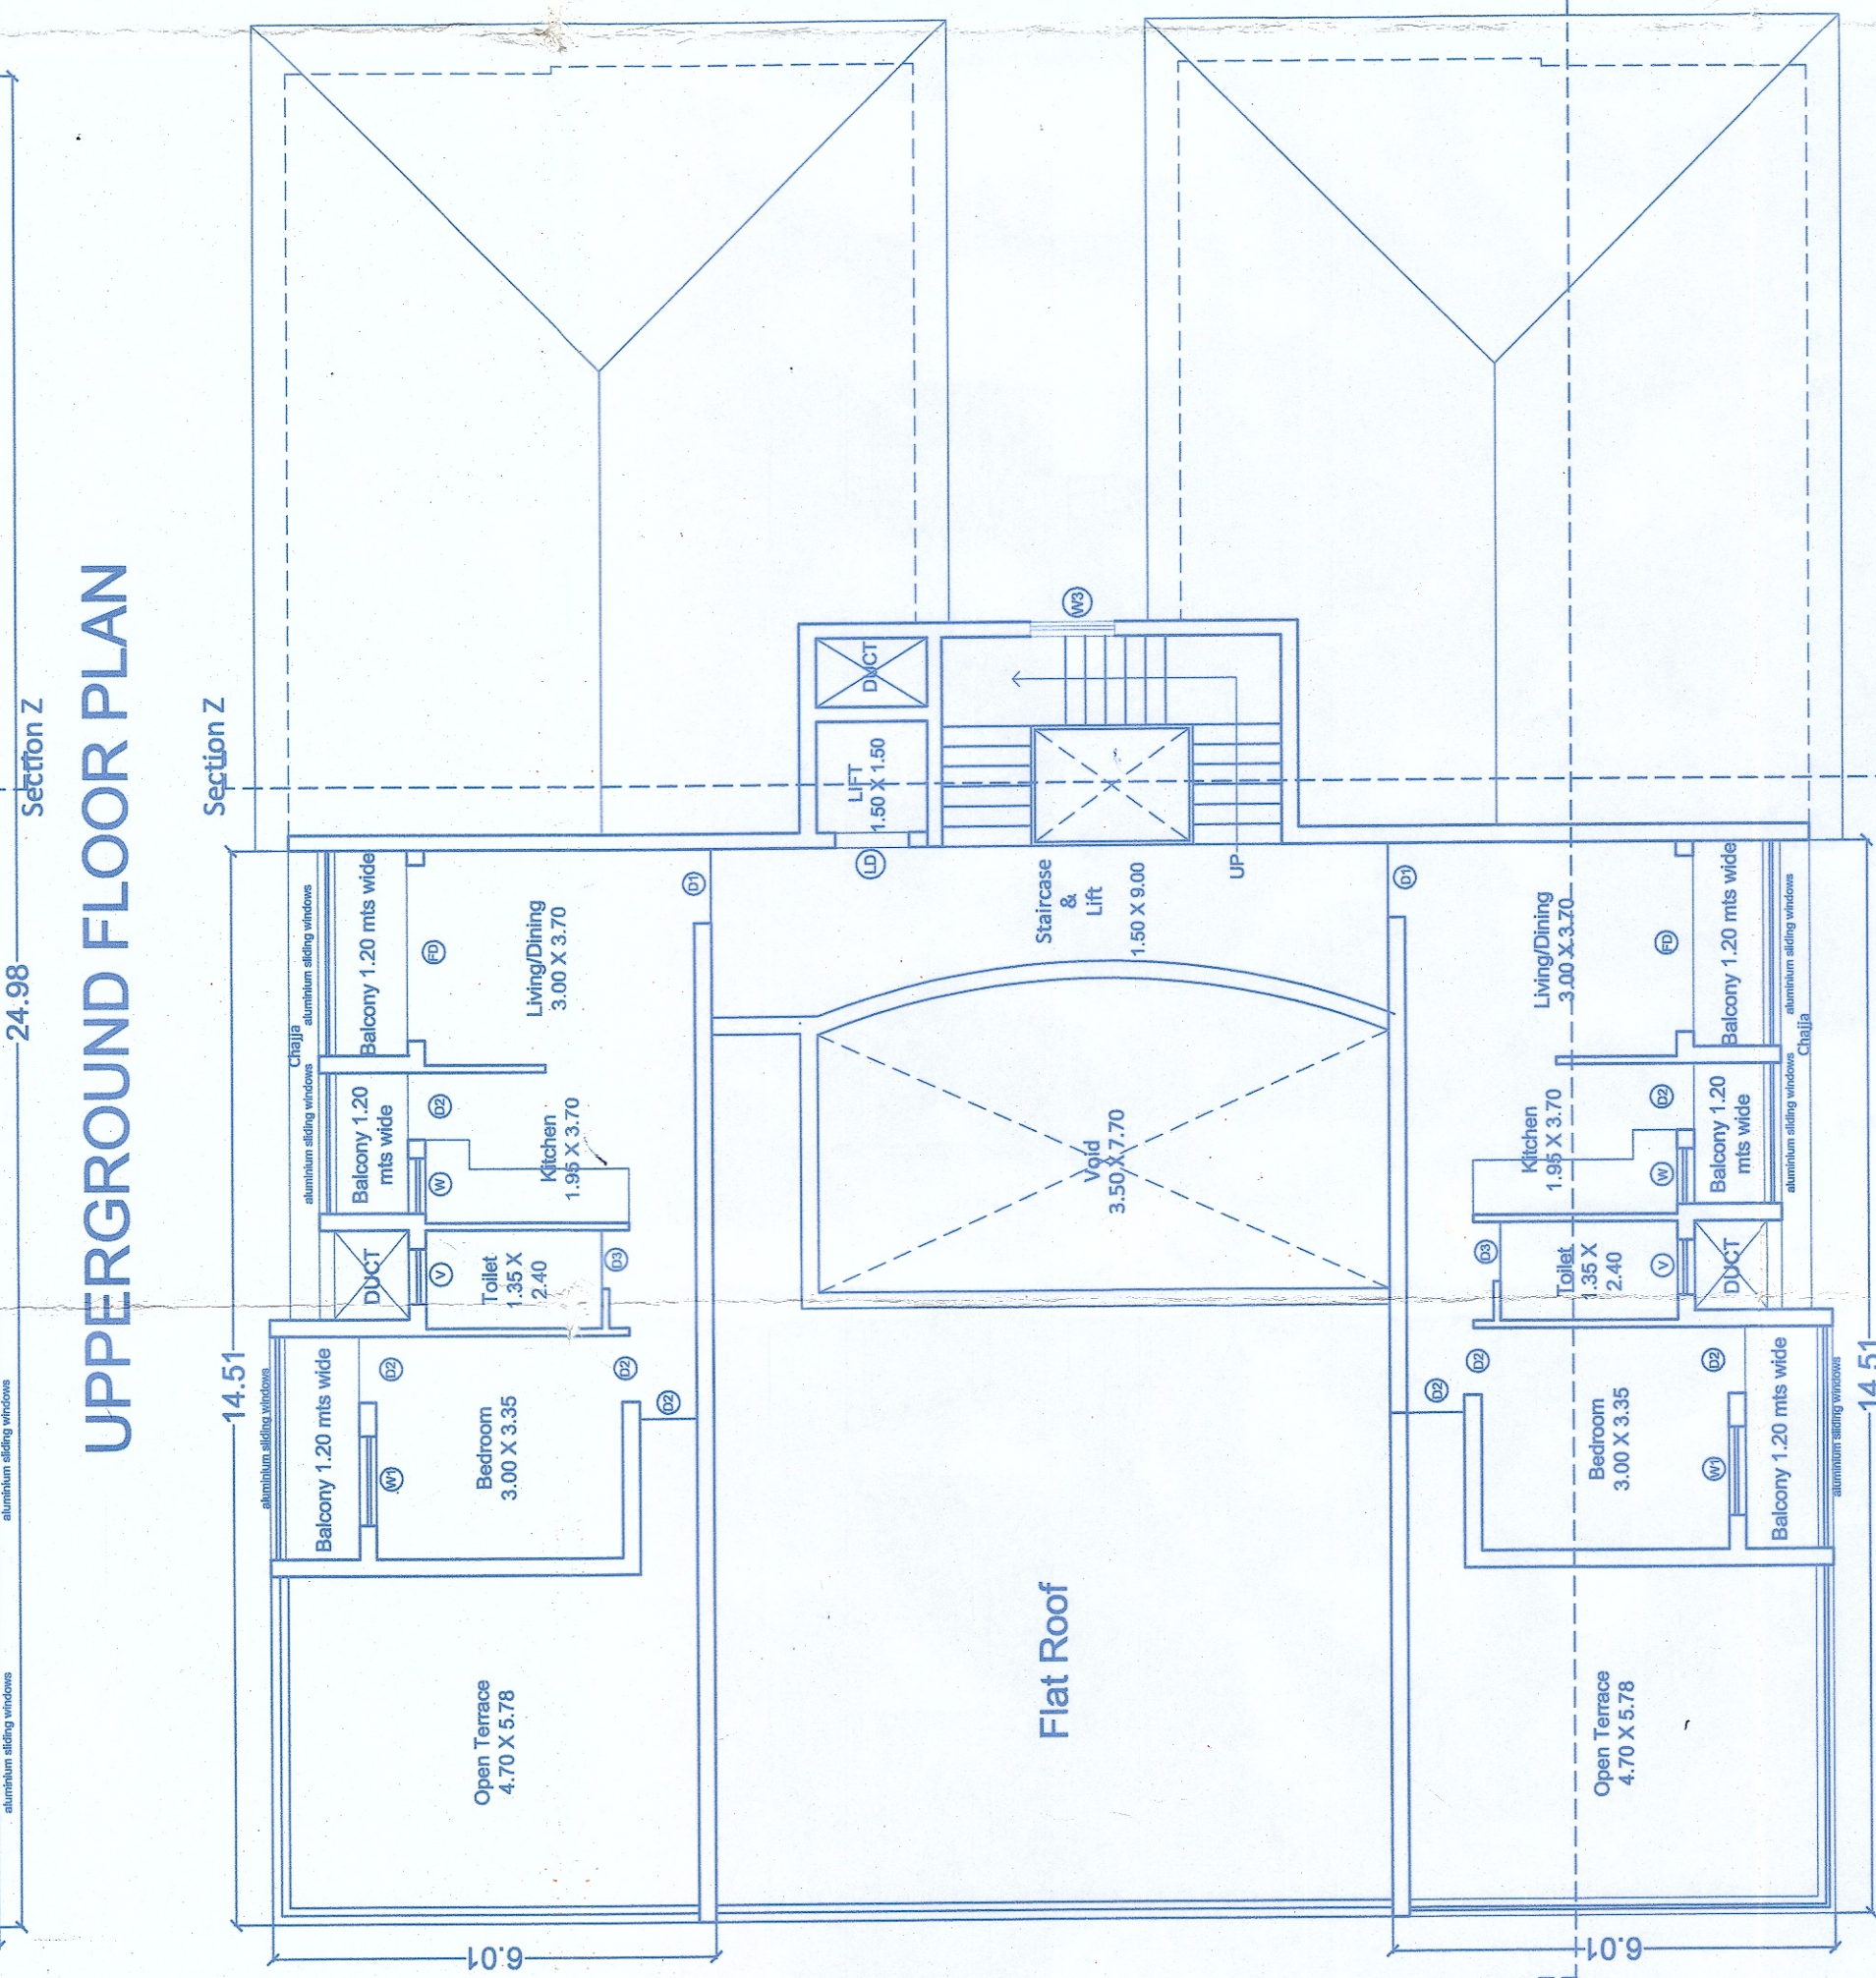
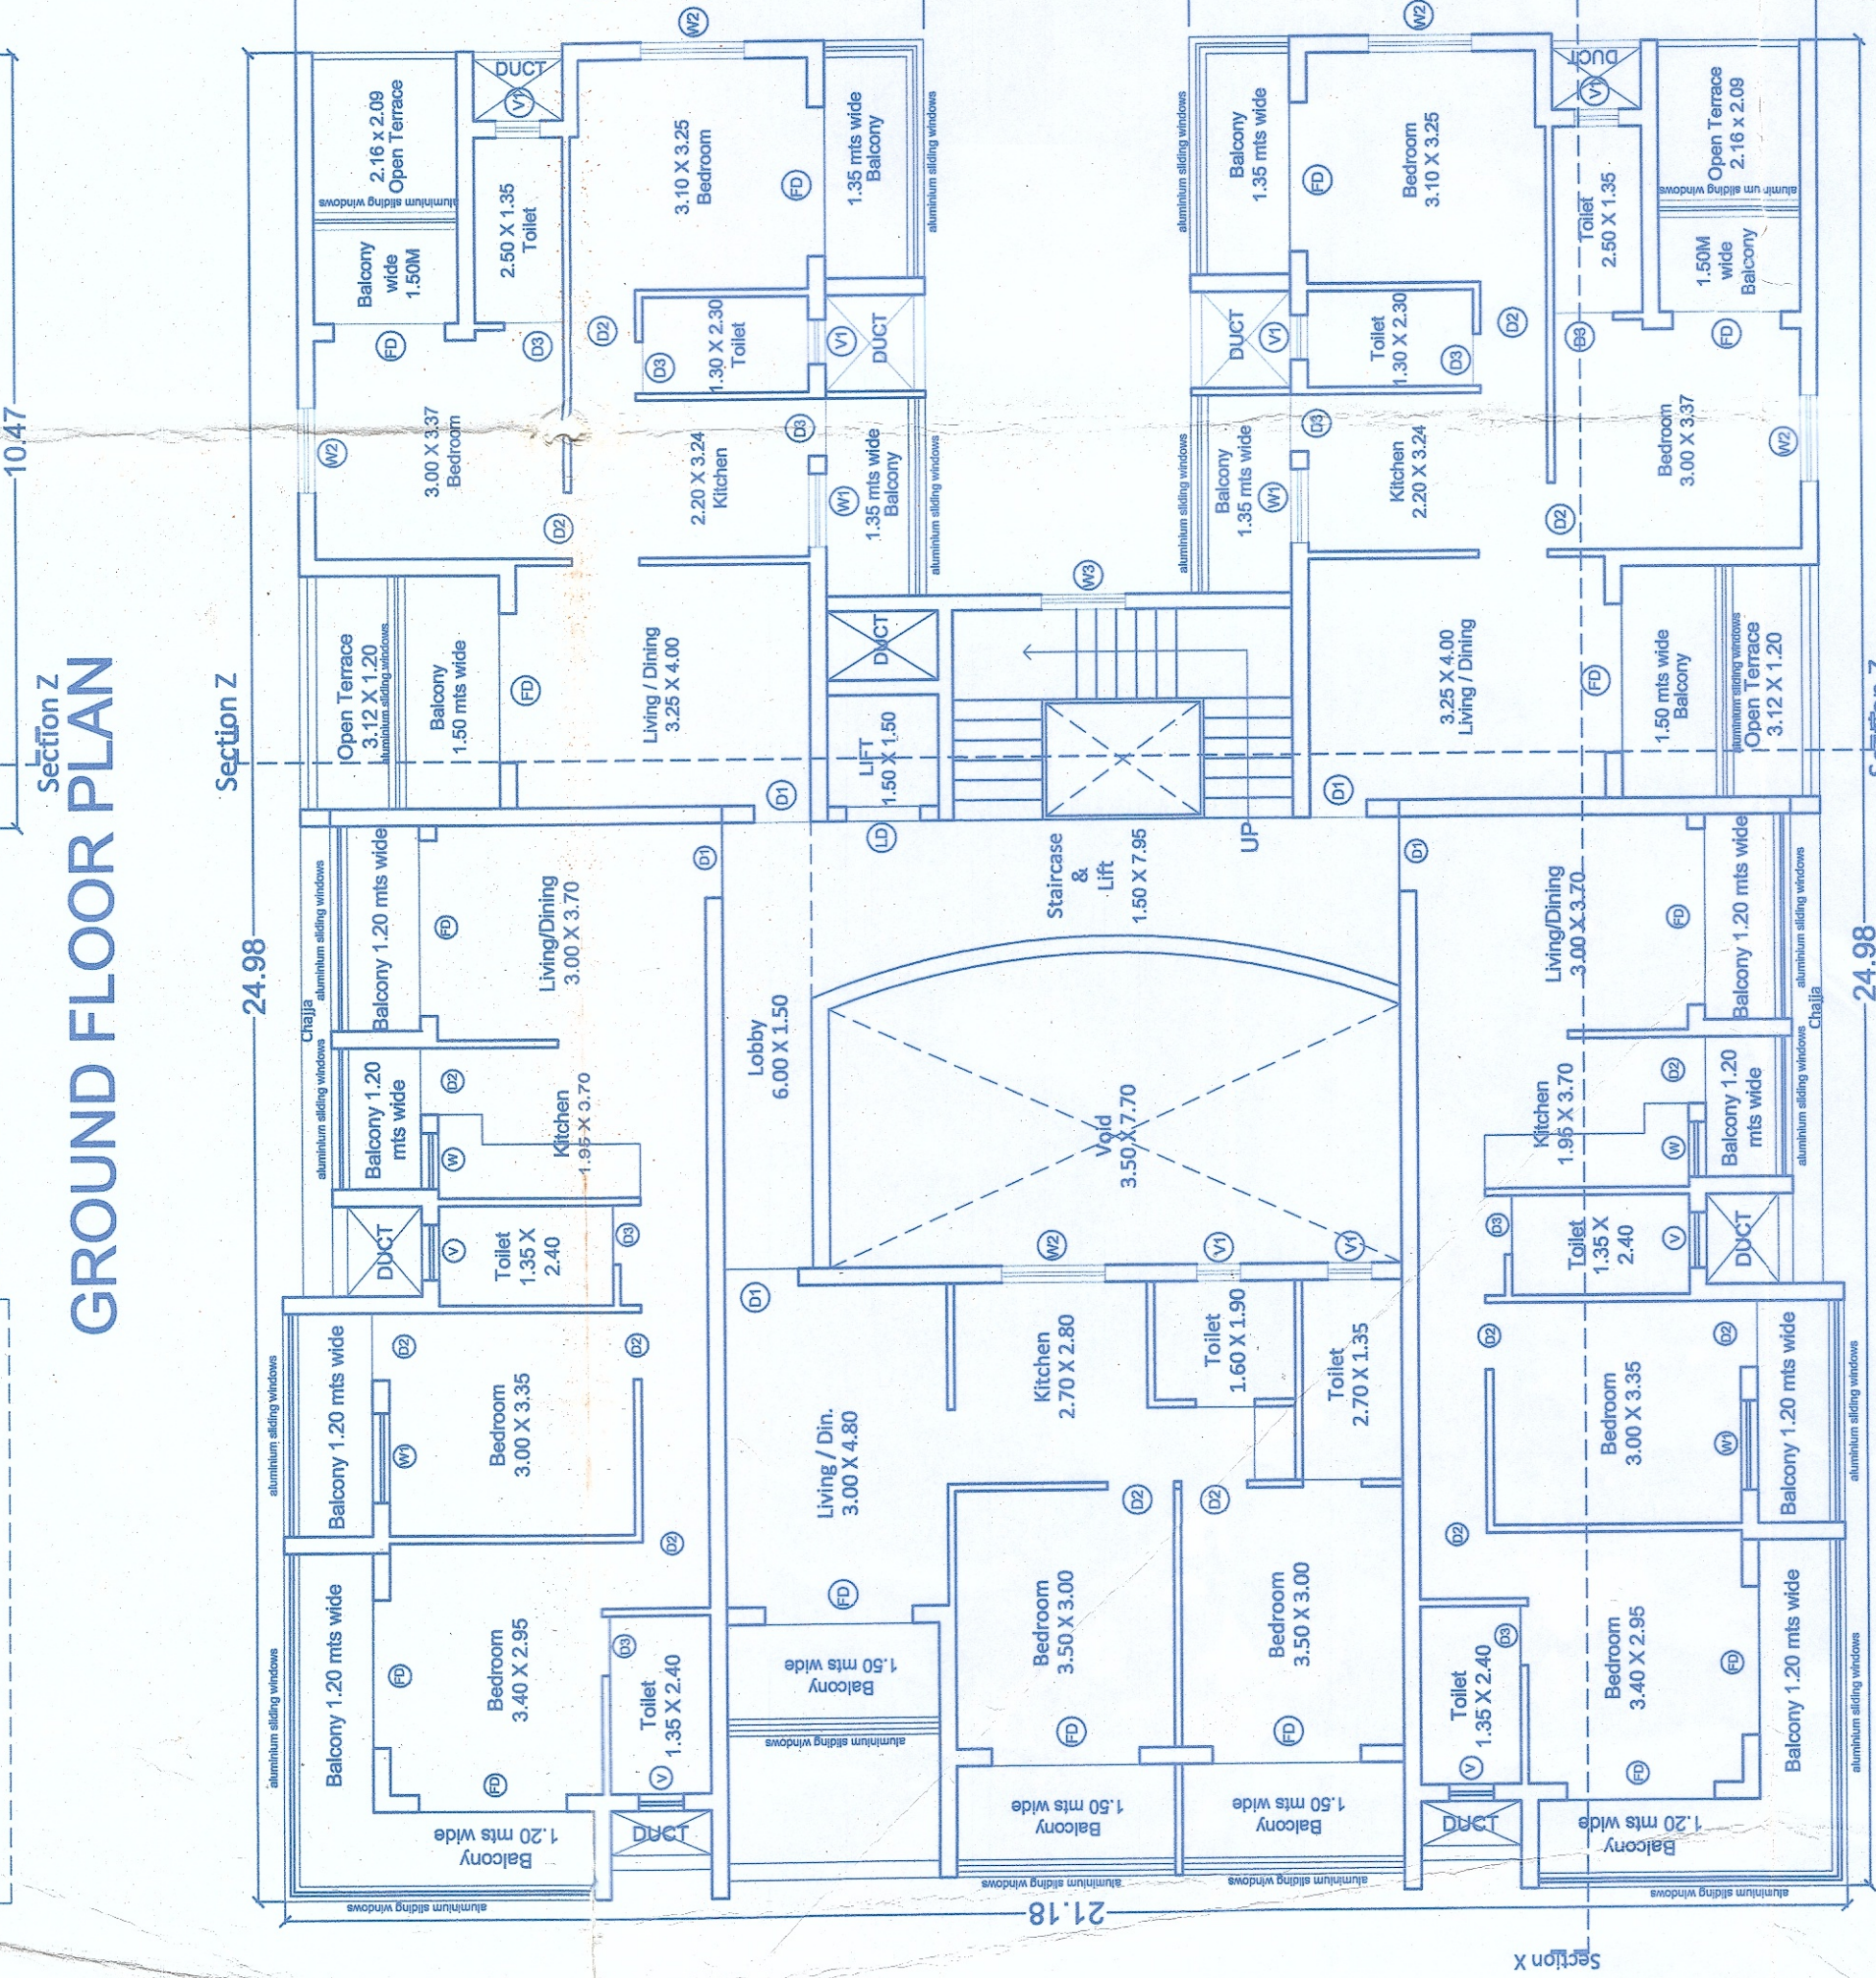


## AREA DIAGRAM & AREA STATEMENT

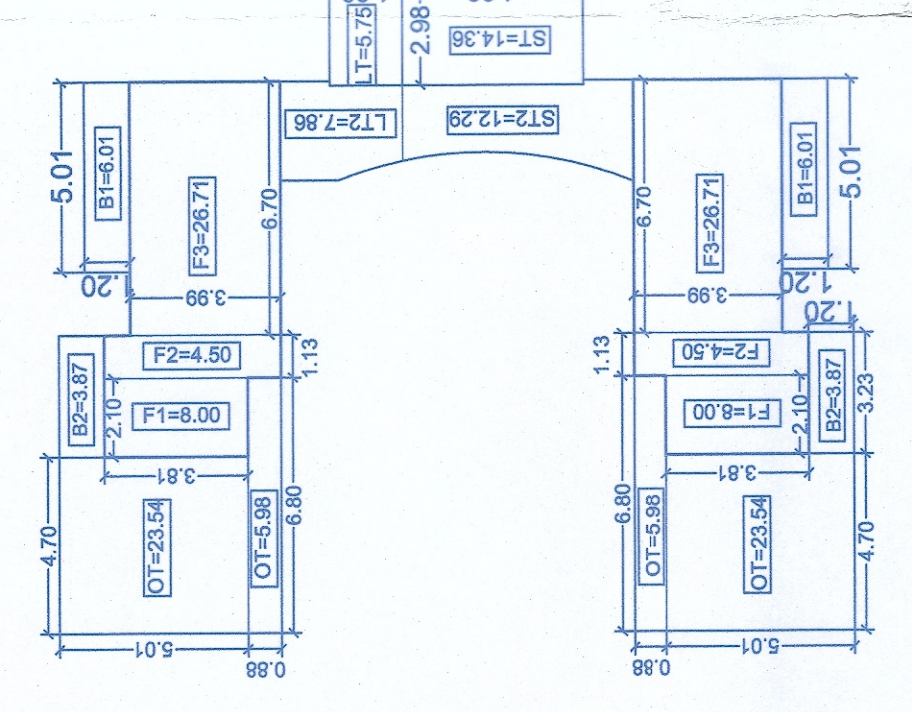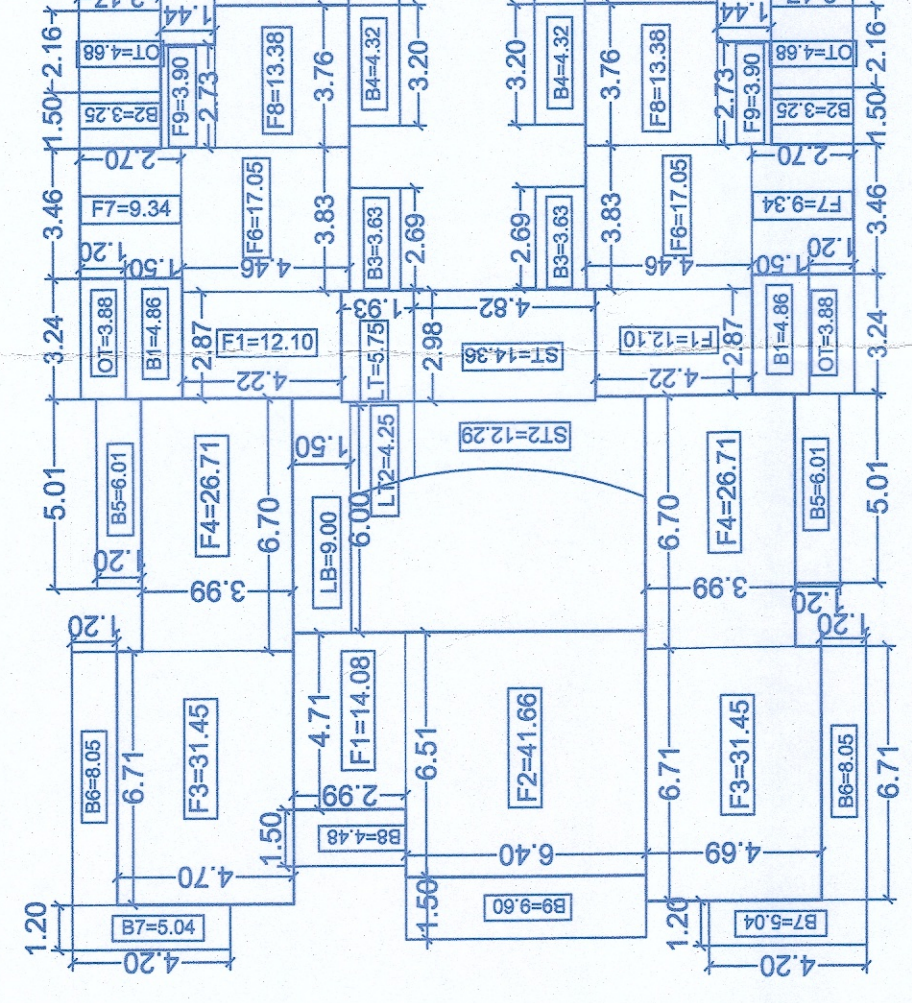

| SECOND FLOOR AREA                          |                  |
|--------------------------------------------|------------------|
| AREA STATEMENT of SECOND FLOOR             |                  |
| Floor Area = $20'1" \times 20'2" = 2X3' =$ | 78.44 Sq. Meters |
| Balcony Area = $20'1" \times 20'2" =$      | 19.76 Sq. Meters |
| Staircase Area = $5'1" \times 8'2" =$      | 26.65 Sq. Meters |
| Lift Area = $1'1" \times 1'2" =$           | 13.61 Sq. Meters |
| Open Terrace Area = $Q.T. =$               | 59.04 Sq. Meters |
| Second Floor Area =                        | 78.44 Sq. Meters |

| AREA STATEMENT OF FIRST FLOOR                                                    |                 |
|----------------------------------------------------------------------------------|-----------------|
| Floor Area = $114.72 \times 29.52 = 3367.44 \times 0.9274$<br>= 3112.26 Sq. Mts. | 283.60 Sq. Mts. |
| Basement Area = $2081.22 \times 29.52 = 61434.2556$<br>= 57033.83 Sq. Mts.       | 84.40 Sq. Mts.  |
| Staircase Area = 557.6572 Sq. Mts.                                               | 26.45 Sq. Mts.  |
| LB. Areas = 114.12 x 2                                                           | 10.00 Sq. Mts.  |
| Lobby Area = 1.18 x 2                                                            | 0.00 Sq. Mts.   |
| Open Terrace Area = 07 =                                                         | 17.12 Sq. Mts.  |
| Floor Area =                                                                     | 283.60 Sq. Mts. |

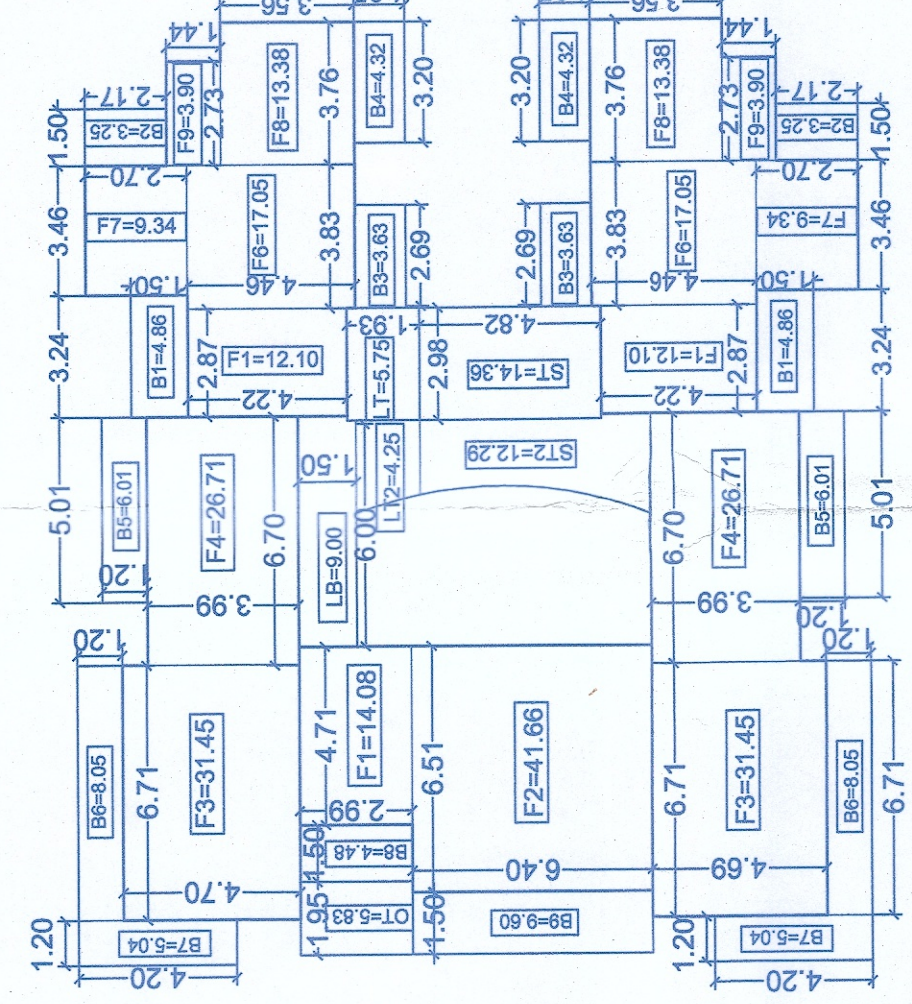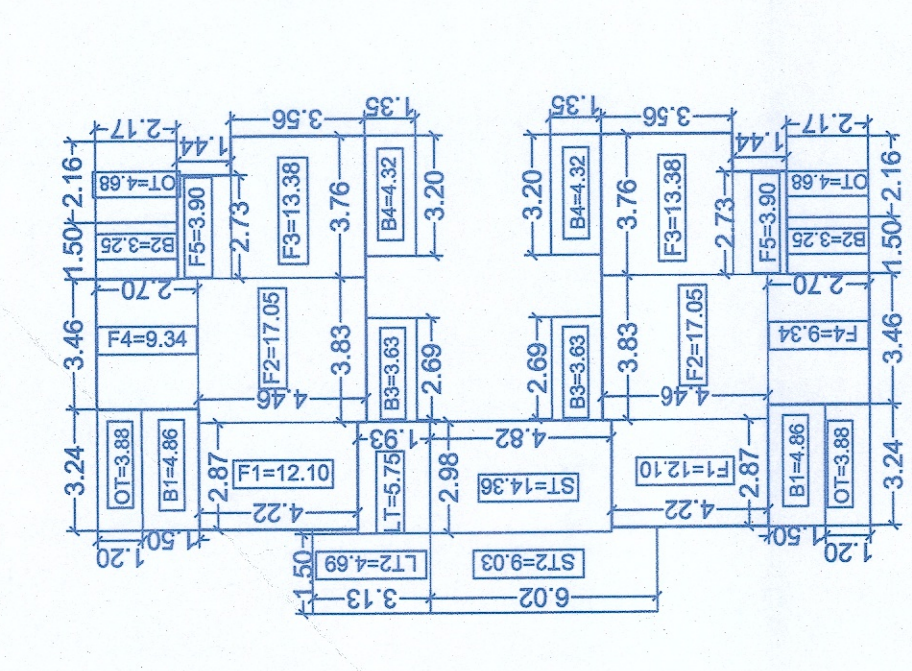

| UPPERGROUND FLOOR AREA                                              |                 |
|---------------------------------------------------------------------|-----------------|
| AREA STATEMENT GI UPPERGROUND FLOOR                                 |                 |
| Floor Area = 6142.023m <sup>2</sup> x 0.94 = 5772.581m <sup>2</sup> | 266.00 Sq. Mts. |
| 20717.026m <sup>2</sup>                                             |                 |
| Blotum Area = 2081+2035+2083+2084+2085                              | 84.40 Sq. Mts.  |
| =2088+2089+2090+2091                                                |                 |
| Staircase Area = 3714.92 L                                          | 26.60 Sq. Mts.  |
| 2092                                                                | 10.00 Sq. Mts.  |
| Lift Area = 1.11 SQ.                                                | 0.00 Sq. Mts.   |
| 2093                                                                | 0.00 Sq. Mts.   |
| 2094                                                                | 0.00 Sq. Mts.   |
| Ground Area = FloorBlotum+Stair+Lift                                | 108.00 Sq. Mts. |

| GROUND FLOOR AREA                        |                  |
|------------------------------------------|------------------|
| AREA STATEMENT                           | Tot GROUND FLOOR |
| Room Area = $2X61+2X62+2X63+2X64+2X65 =$ | 111.54 Sq. Mts   |
| Storeroom Area = $2X61+2X62+2X63+2X64 =$ | 32.12 Sq. Mts    |
| Garage Area = $5X1+3X2 =$                | 23.39 Sq. Mts    |
| Open Terrace Area = $14+1X9 =$           | 10.44 Sq. Mts    |
| Open Terrace Area = $0T =$               | 17.12 Sq. Mts    |
| Ground Floor Area =                      | 111.54 Sq. Mts   |

Proposed Residential Building & Compound Wall For Neisha A. Fernandes & Nyran V. Fernandes in Plot bearing Survey No. 46 / 4-B at Sirciam, Bardez - Goa