

[illegible]

ROOF PLAN
(Scale = 1:100)

PROJECT ARCHITECT

ASHWINIKUMAR PRABHU

studio Arche'type

architecture + interiors

Office No-2, First Floor, Alcon chambers, D.B road, Panajim, Goa-INDIA
Ph.no-0091-0832-2421800.
E-mail-studioarchetype@gmail.com

Approved With Condition Vade
r.c.o No: TPB/11504/call T.C.P.26/9582
dt-21/8/20

APPROVED WIDE PERMISSION
No.: VP/STP/131 Bldgs. L-19/13
Date: 28.08.2016

Radwan
21/8/2016

Dy Town Planner

Dy. Town Planner
Town & Country Planning Dept.
Govt. of Goa, Mapusa


Shri. Arjun S. Vel
Secretary
V. P. Calangute

NOTE :-
1. ALL DRAWING ARE AT 1:100 SCALE UNLESS MENTIONED OTHERWISE
ALL DIMENSIONS ARE IN METERS

SIGNATURE OF OWNER

SIGNATURE OF ARCHITECT


SHWINIKUMAR PRABHU
ARCHITECT
COA REG. NO: CA97/21951

 	<u>PROJ. NO.</u>	<u>DRG. NO.</u>	<u>REV. NO.</u>
	SA-AR-637/26	SD - 03/04	
	<u>DATE</u>	<u>DRAWN BY</u>	<u>CKD. BY</u>
<u>NORTH</u>	14-04-2026	Krupa	ashwin. P

TITLE:


AMALGAMATION OF PLOTS AND
PROPOSED CONSTRUCTION OF
RESIDENTIAL BUILDING BLOCK A, B,
AND SWIMMING POOL, IN PLOT
BEARING SURVEY NO. 345/19, 20 & 22-A,
SITUATED AT CALANGUTE VILLAGE OF
BARDEZ TALUKA GOA.
FOR **M/S RAICHANDANI FORTUNES**
LLP.

BLOCK - B

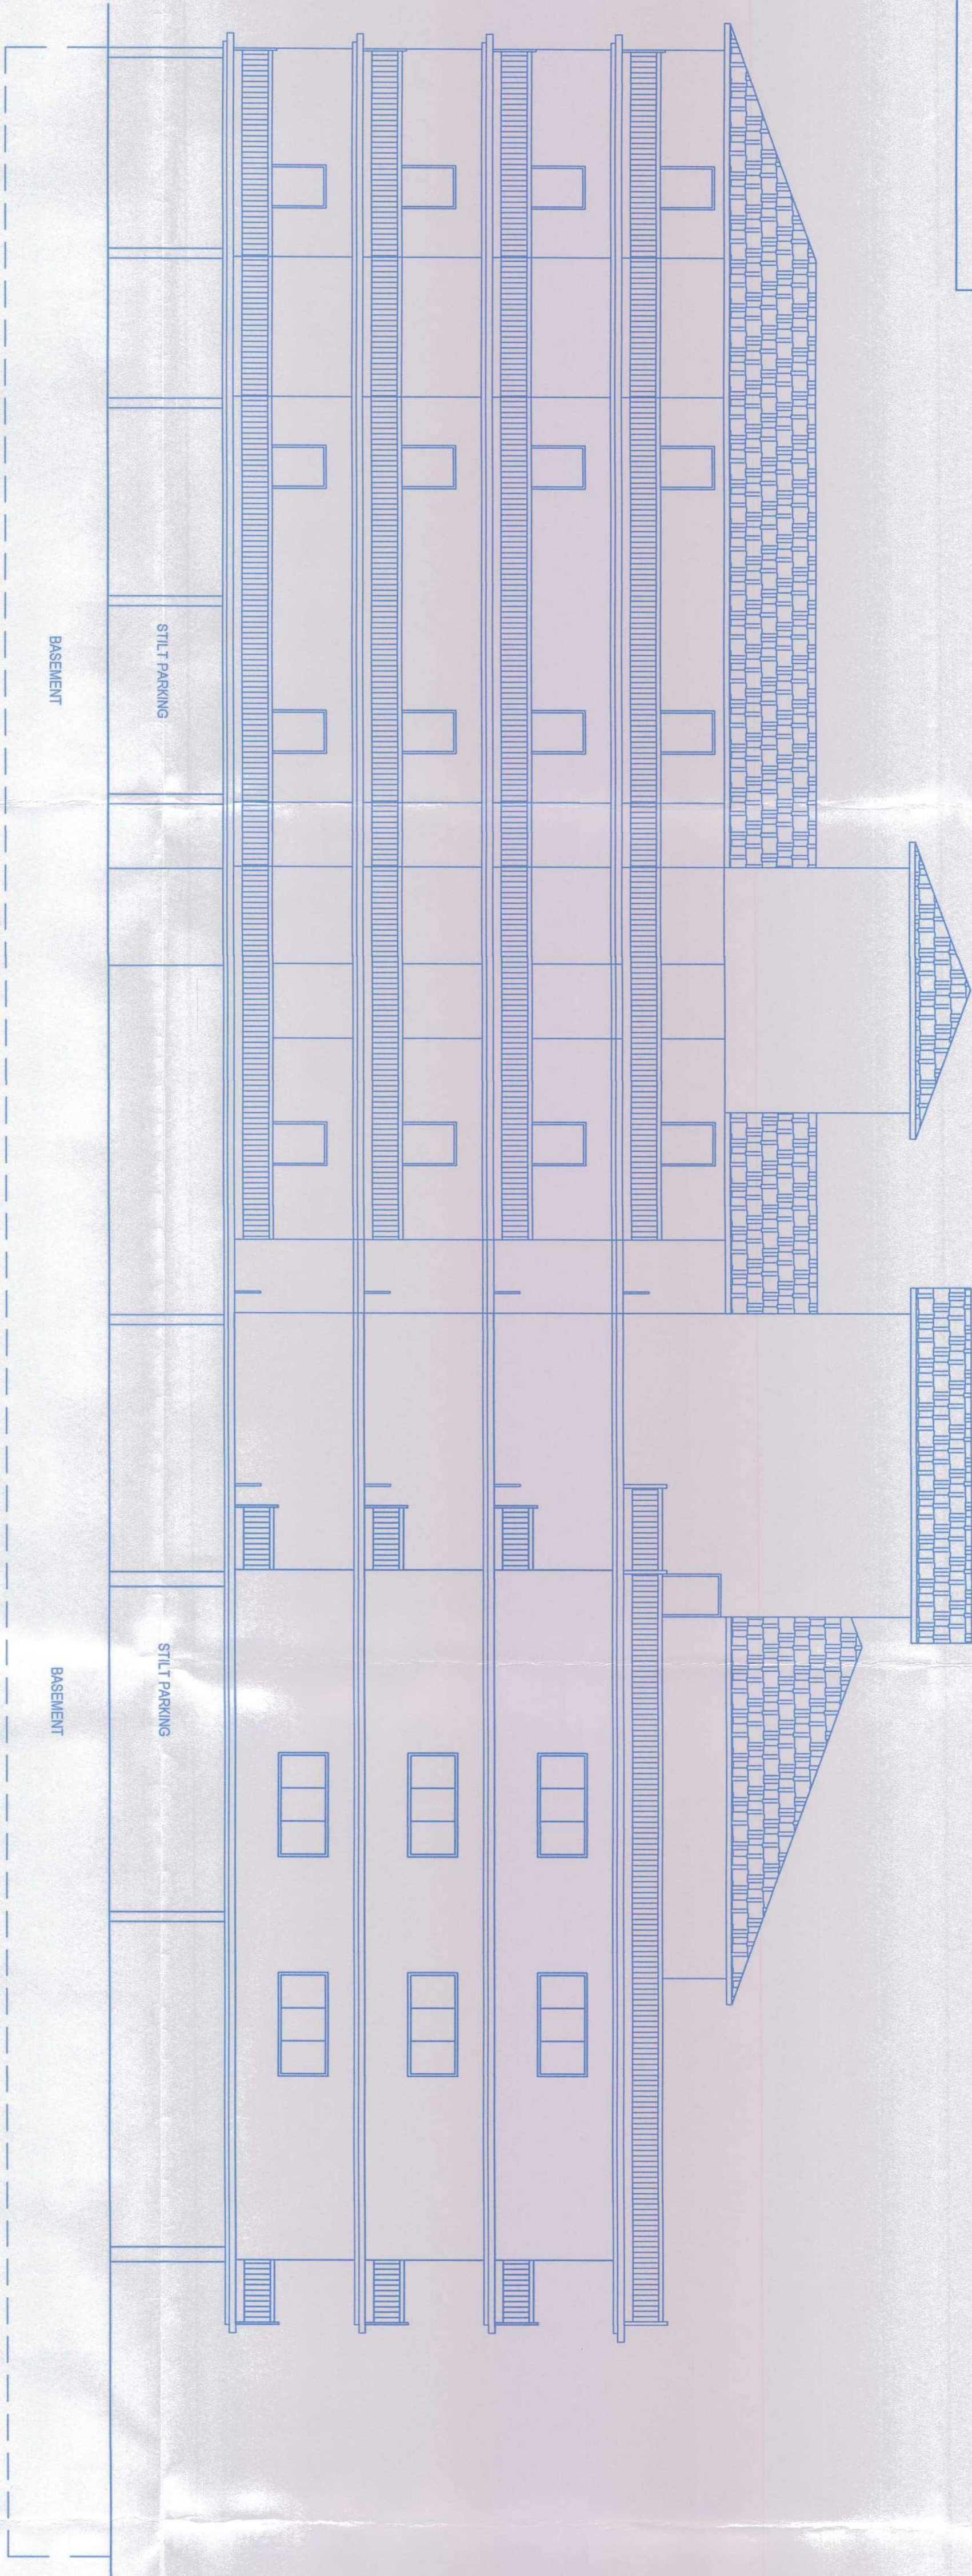

SOUTH SIDE ELEVATION


(Scale = 1:100)

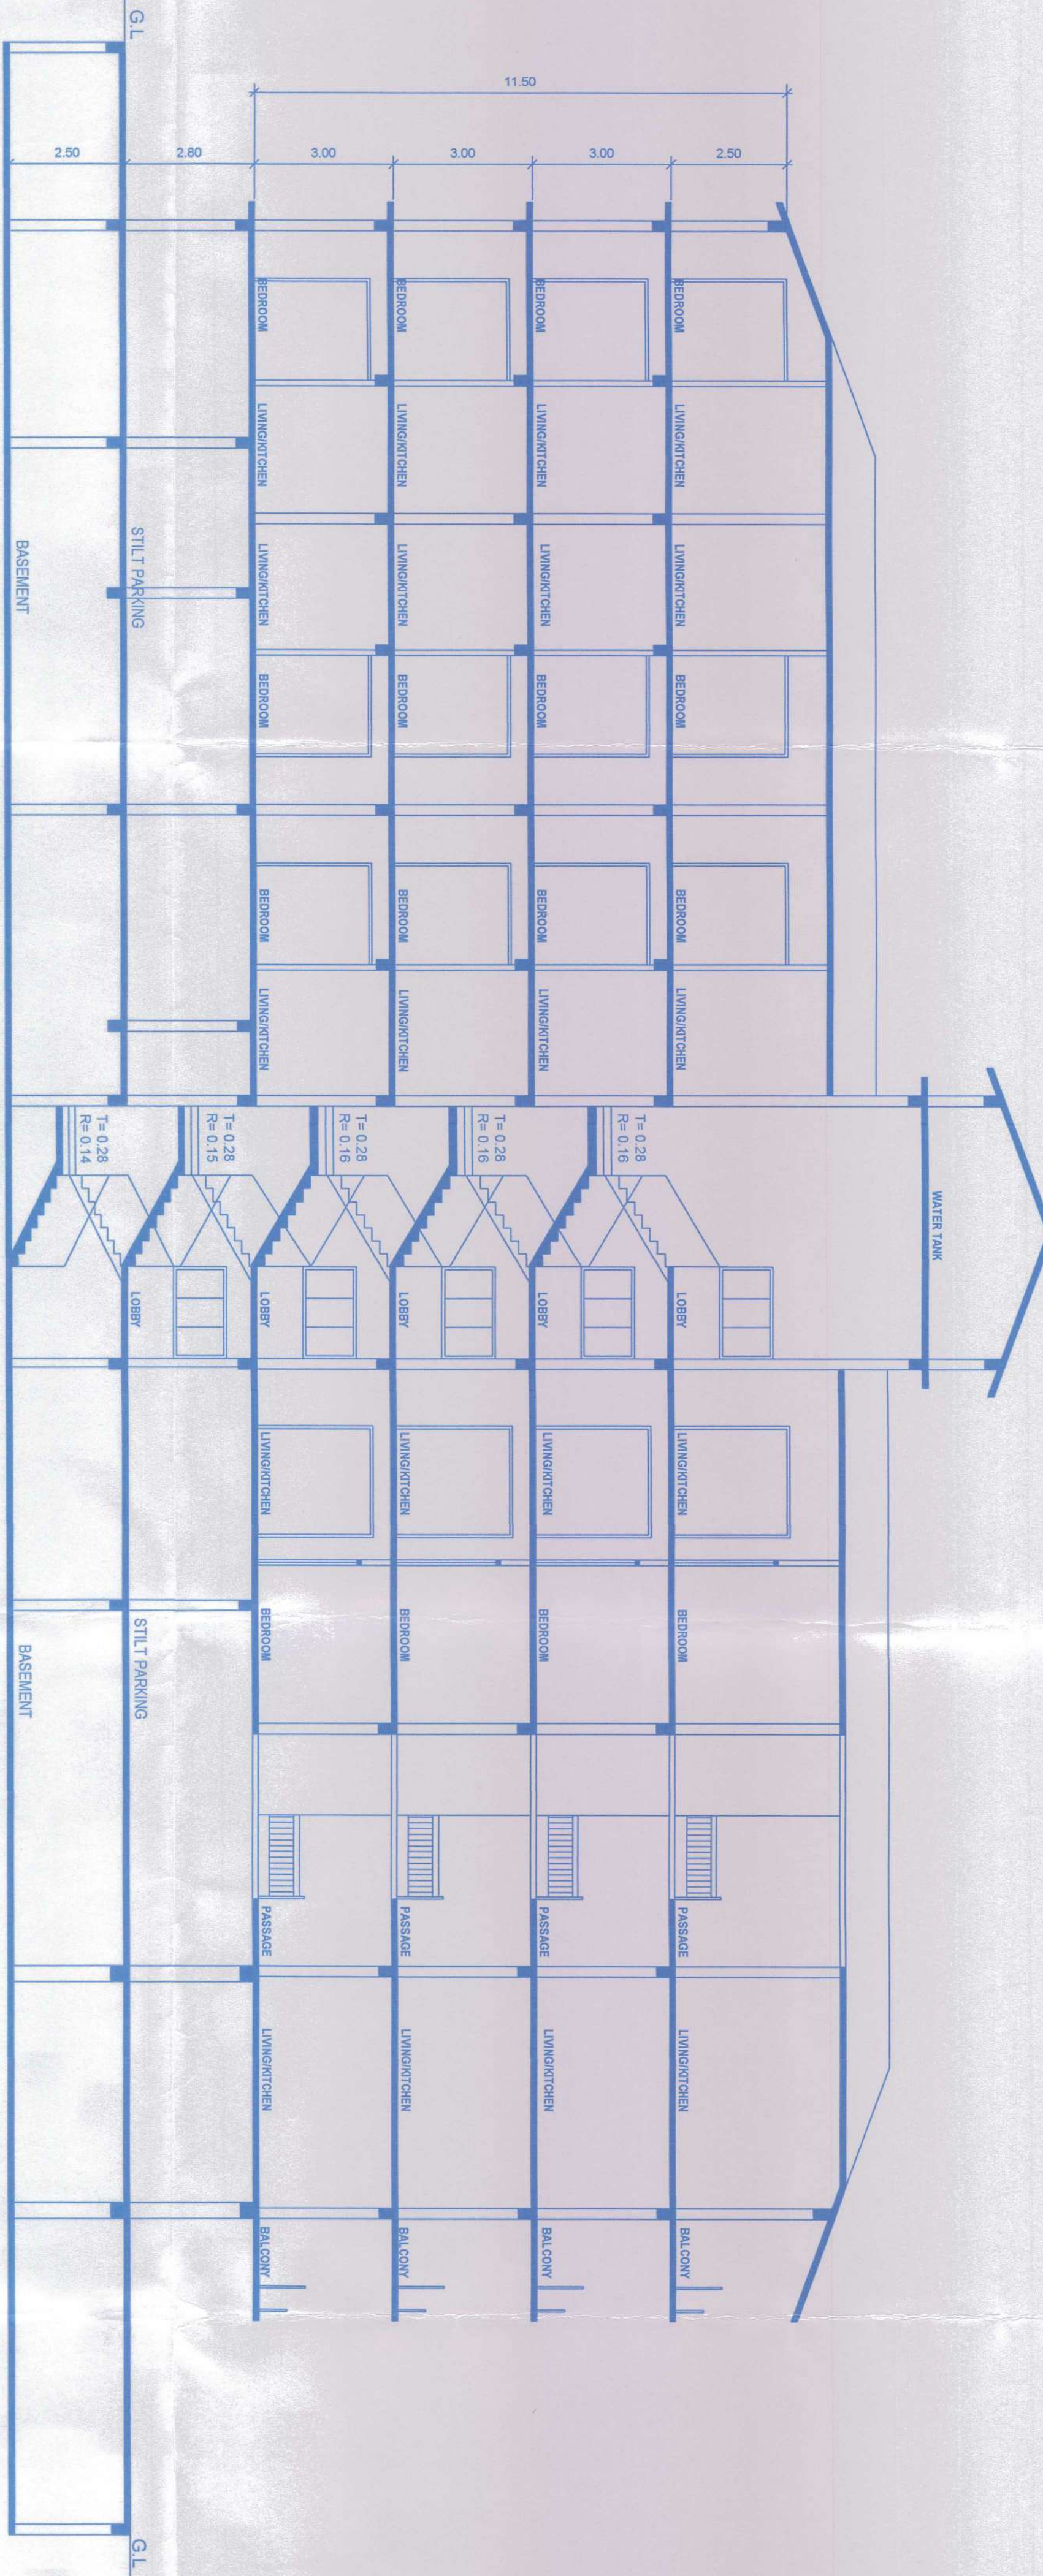

SECTION - B-B


(Scale = 1:100)

Approved With Condition (Note: D-24/18/2026)
T.C.O No: 1772/1524/1447/CP-24/5182
APPROVED AND PERMITTED
BY THE CHIEF ENGINEER, L&T, ASHWINI
Date: 24-04-2026
Sd/-
M. P. Chavhan
M. P. Chavhan
Project of Civil Engineer

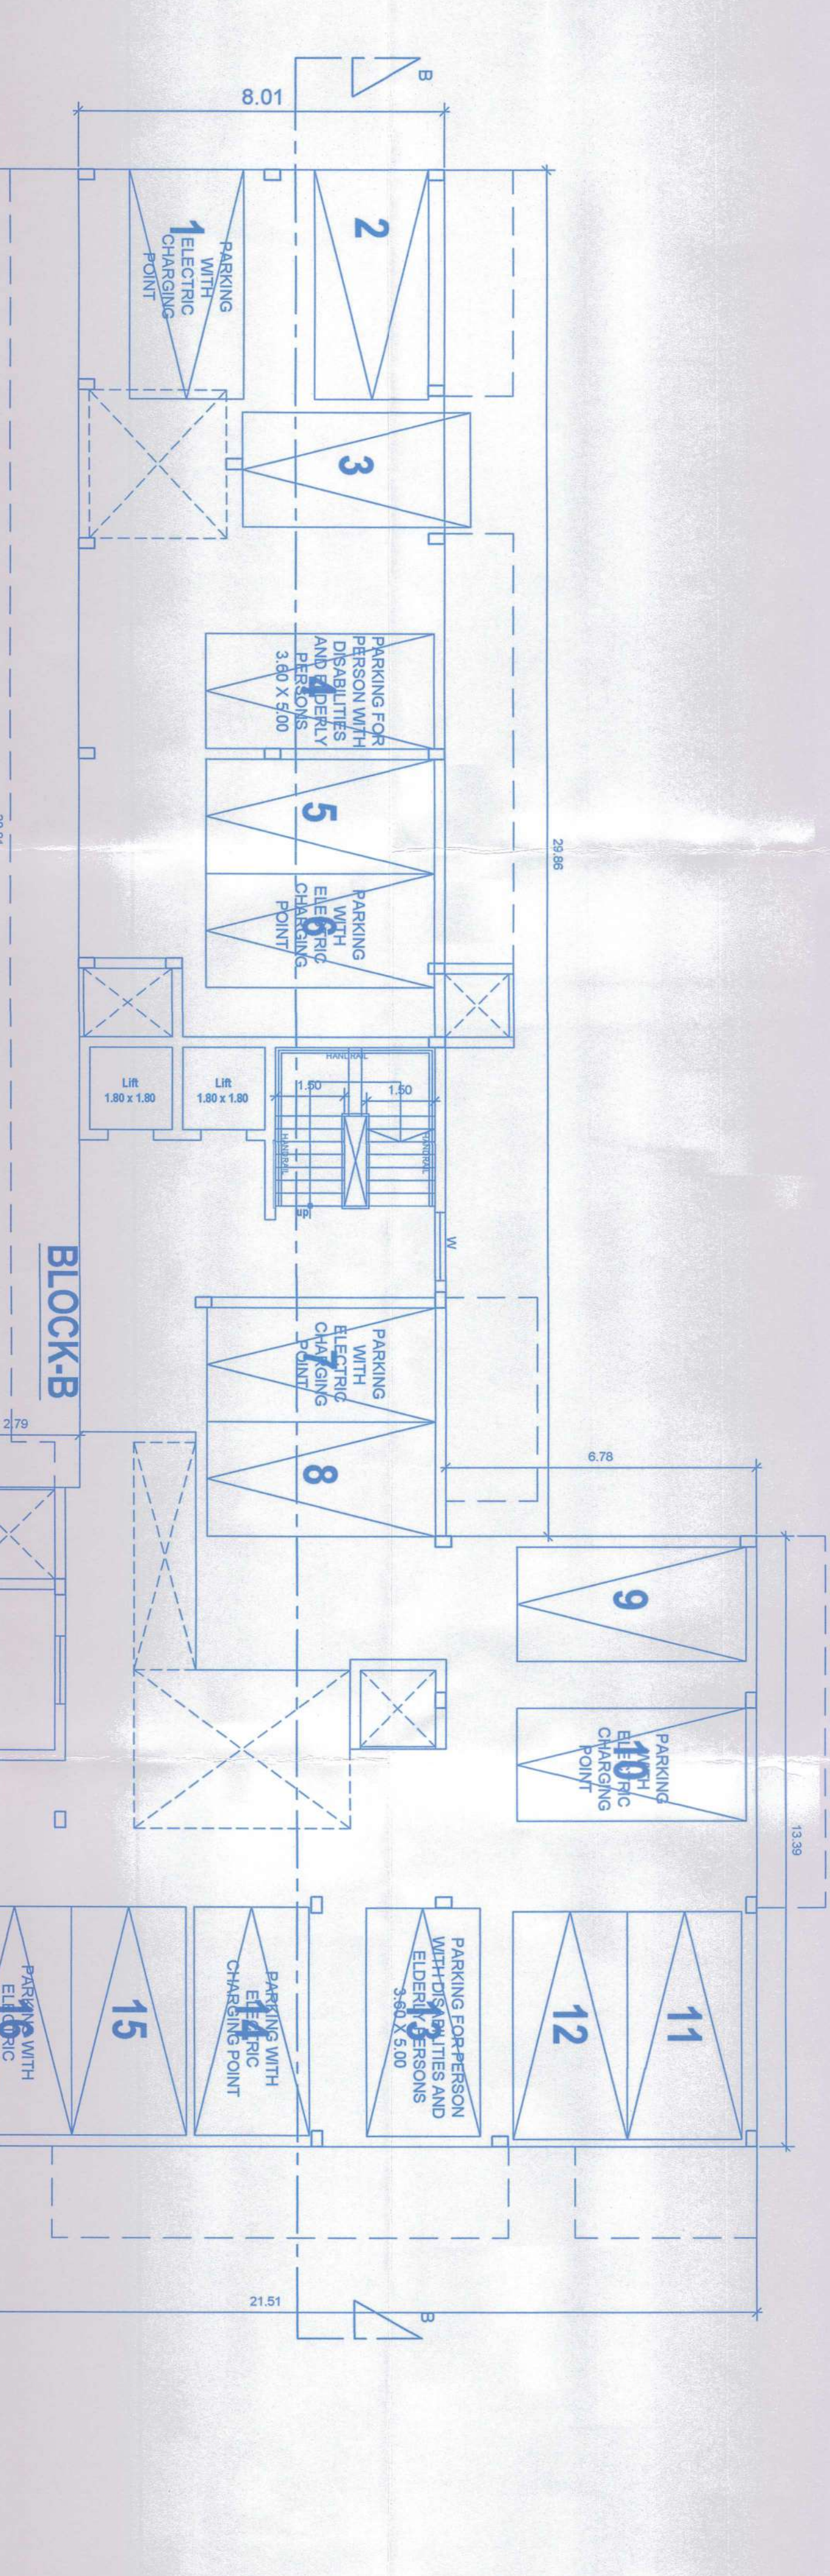

TYPICAL UPPER GROUND / FIRST / SECOND FLOOR PLAN

(Scale = 1:100)

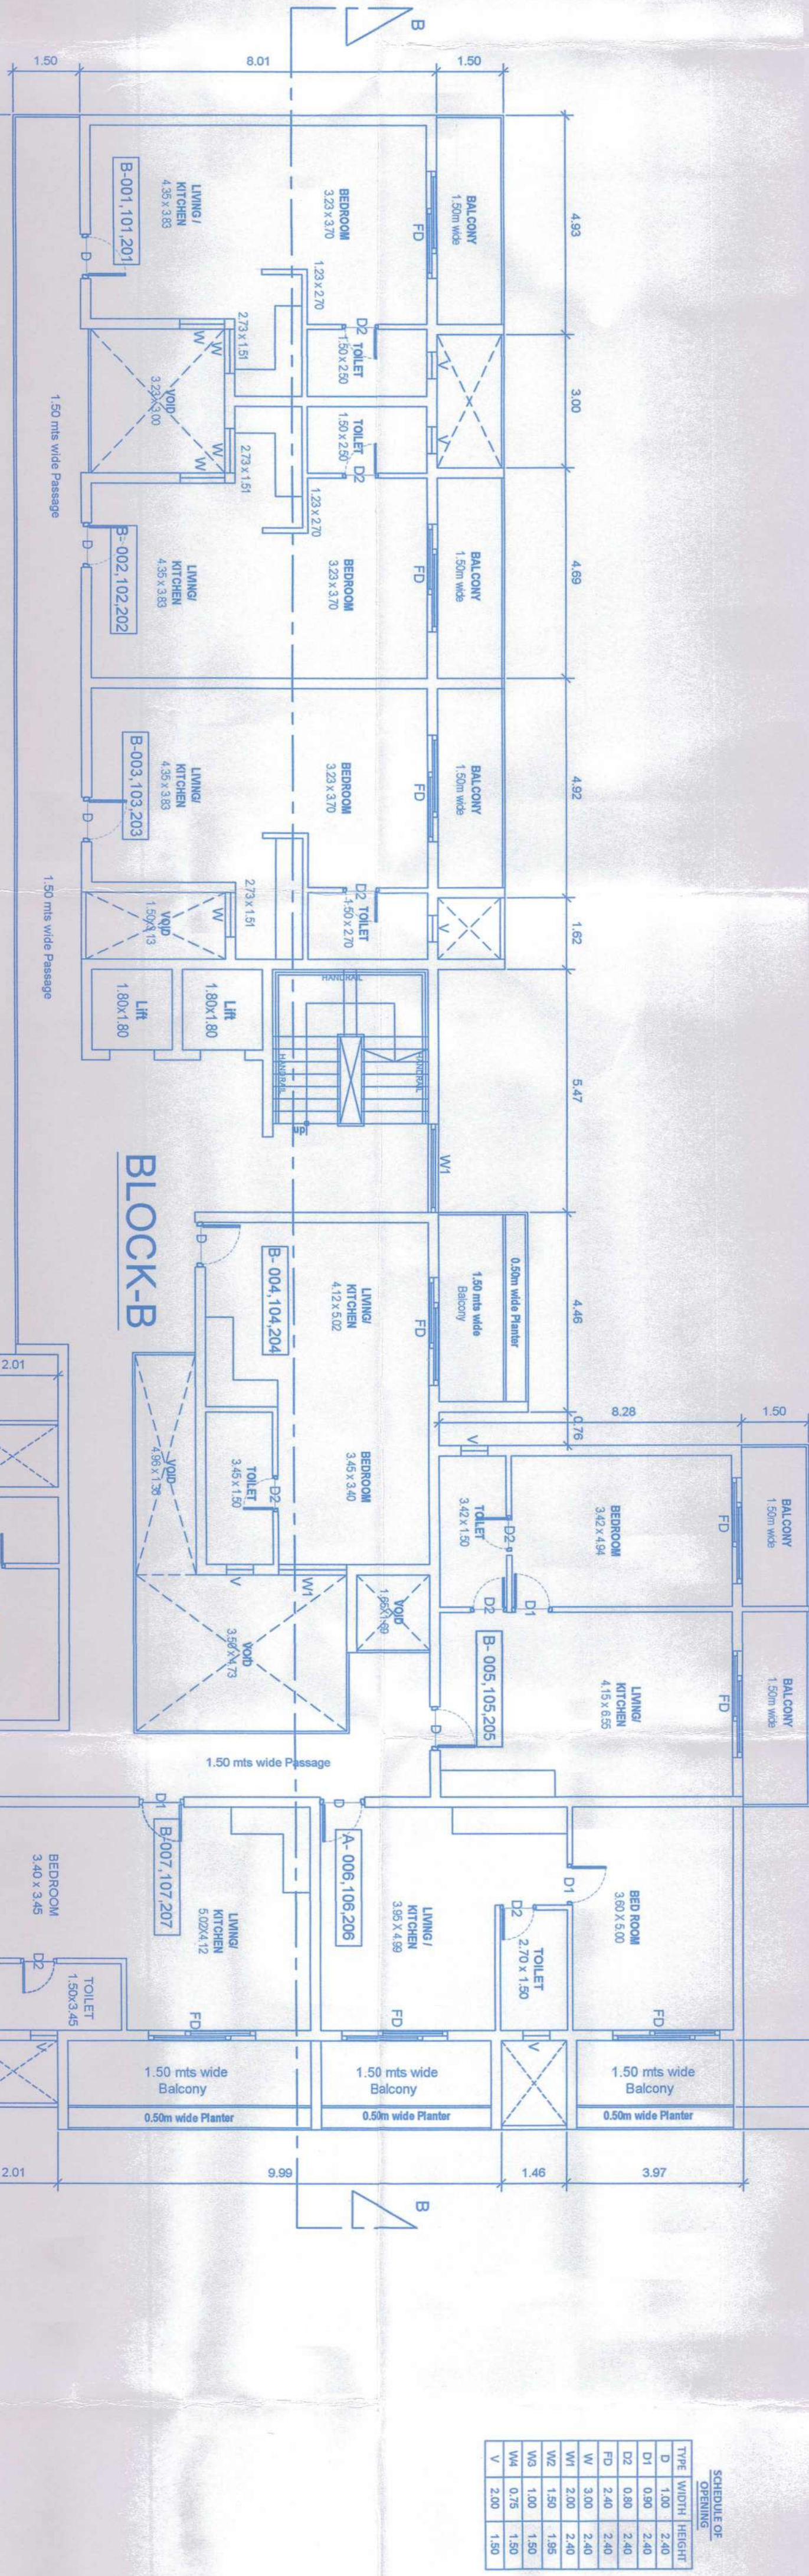

TYPICAL GROUND / FIRST / SECOND FLOOR PLAN

(Scale = 1:100)

PROJECT ARCHITECT

ASHWINIKUMAR PRABHU


studio Arche'type

architecture + interiors

Office No-2 First Floor, Acon Chambers, D.B Road, Panaji, Goa-INDIA
Pin-400091-0832-2421800 E-mail: studioarchetype@gmail.com

PROJ. NO.	DRG. NO.	REV. NO.
SA-AR-637726	SD - 03/04	
DATE	DRAWN BY	CKD BY
14-04-2026	Krupa	ashwin P


TITLE :
AMALGAMATION OF PLOTS AND
PROPOSED CONSTRUCTION OF
RESIDENTIAL BUILDING BLOCK A, B,
AND SWIMMING POOL, IN PLOT
BEARING SURVEY NO. 345/19, 20 & 22-A,
SITUATED AT CALANGUTE VILLAGE OF
BARDEZ TALUKA GOA
FOR M/S RAICHANDANI FORTUNES
L.P.

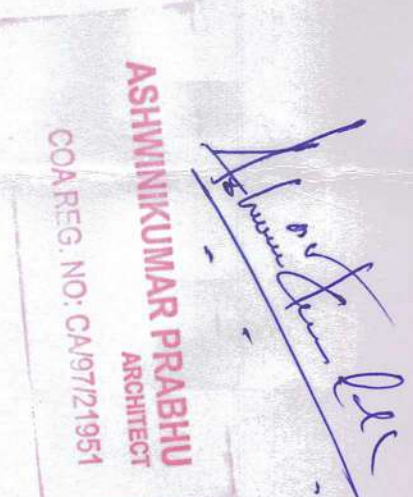

SIGNATURE OF ARCHITECT

SIGNATURE OF OWNER

NOTE :
1. DRAWING ARE AT 1:100 SCALE UNLESS MENTIONED OTHERWISE
2. ALL DIMENSIONS ARE IN METERS

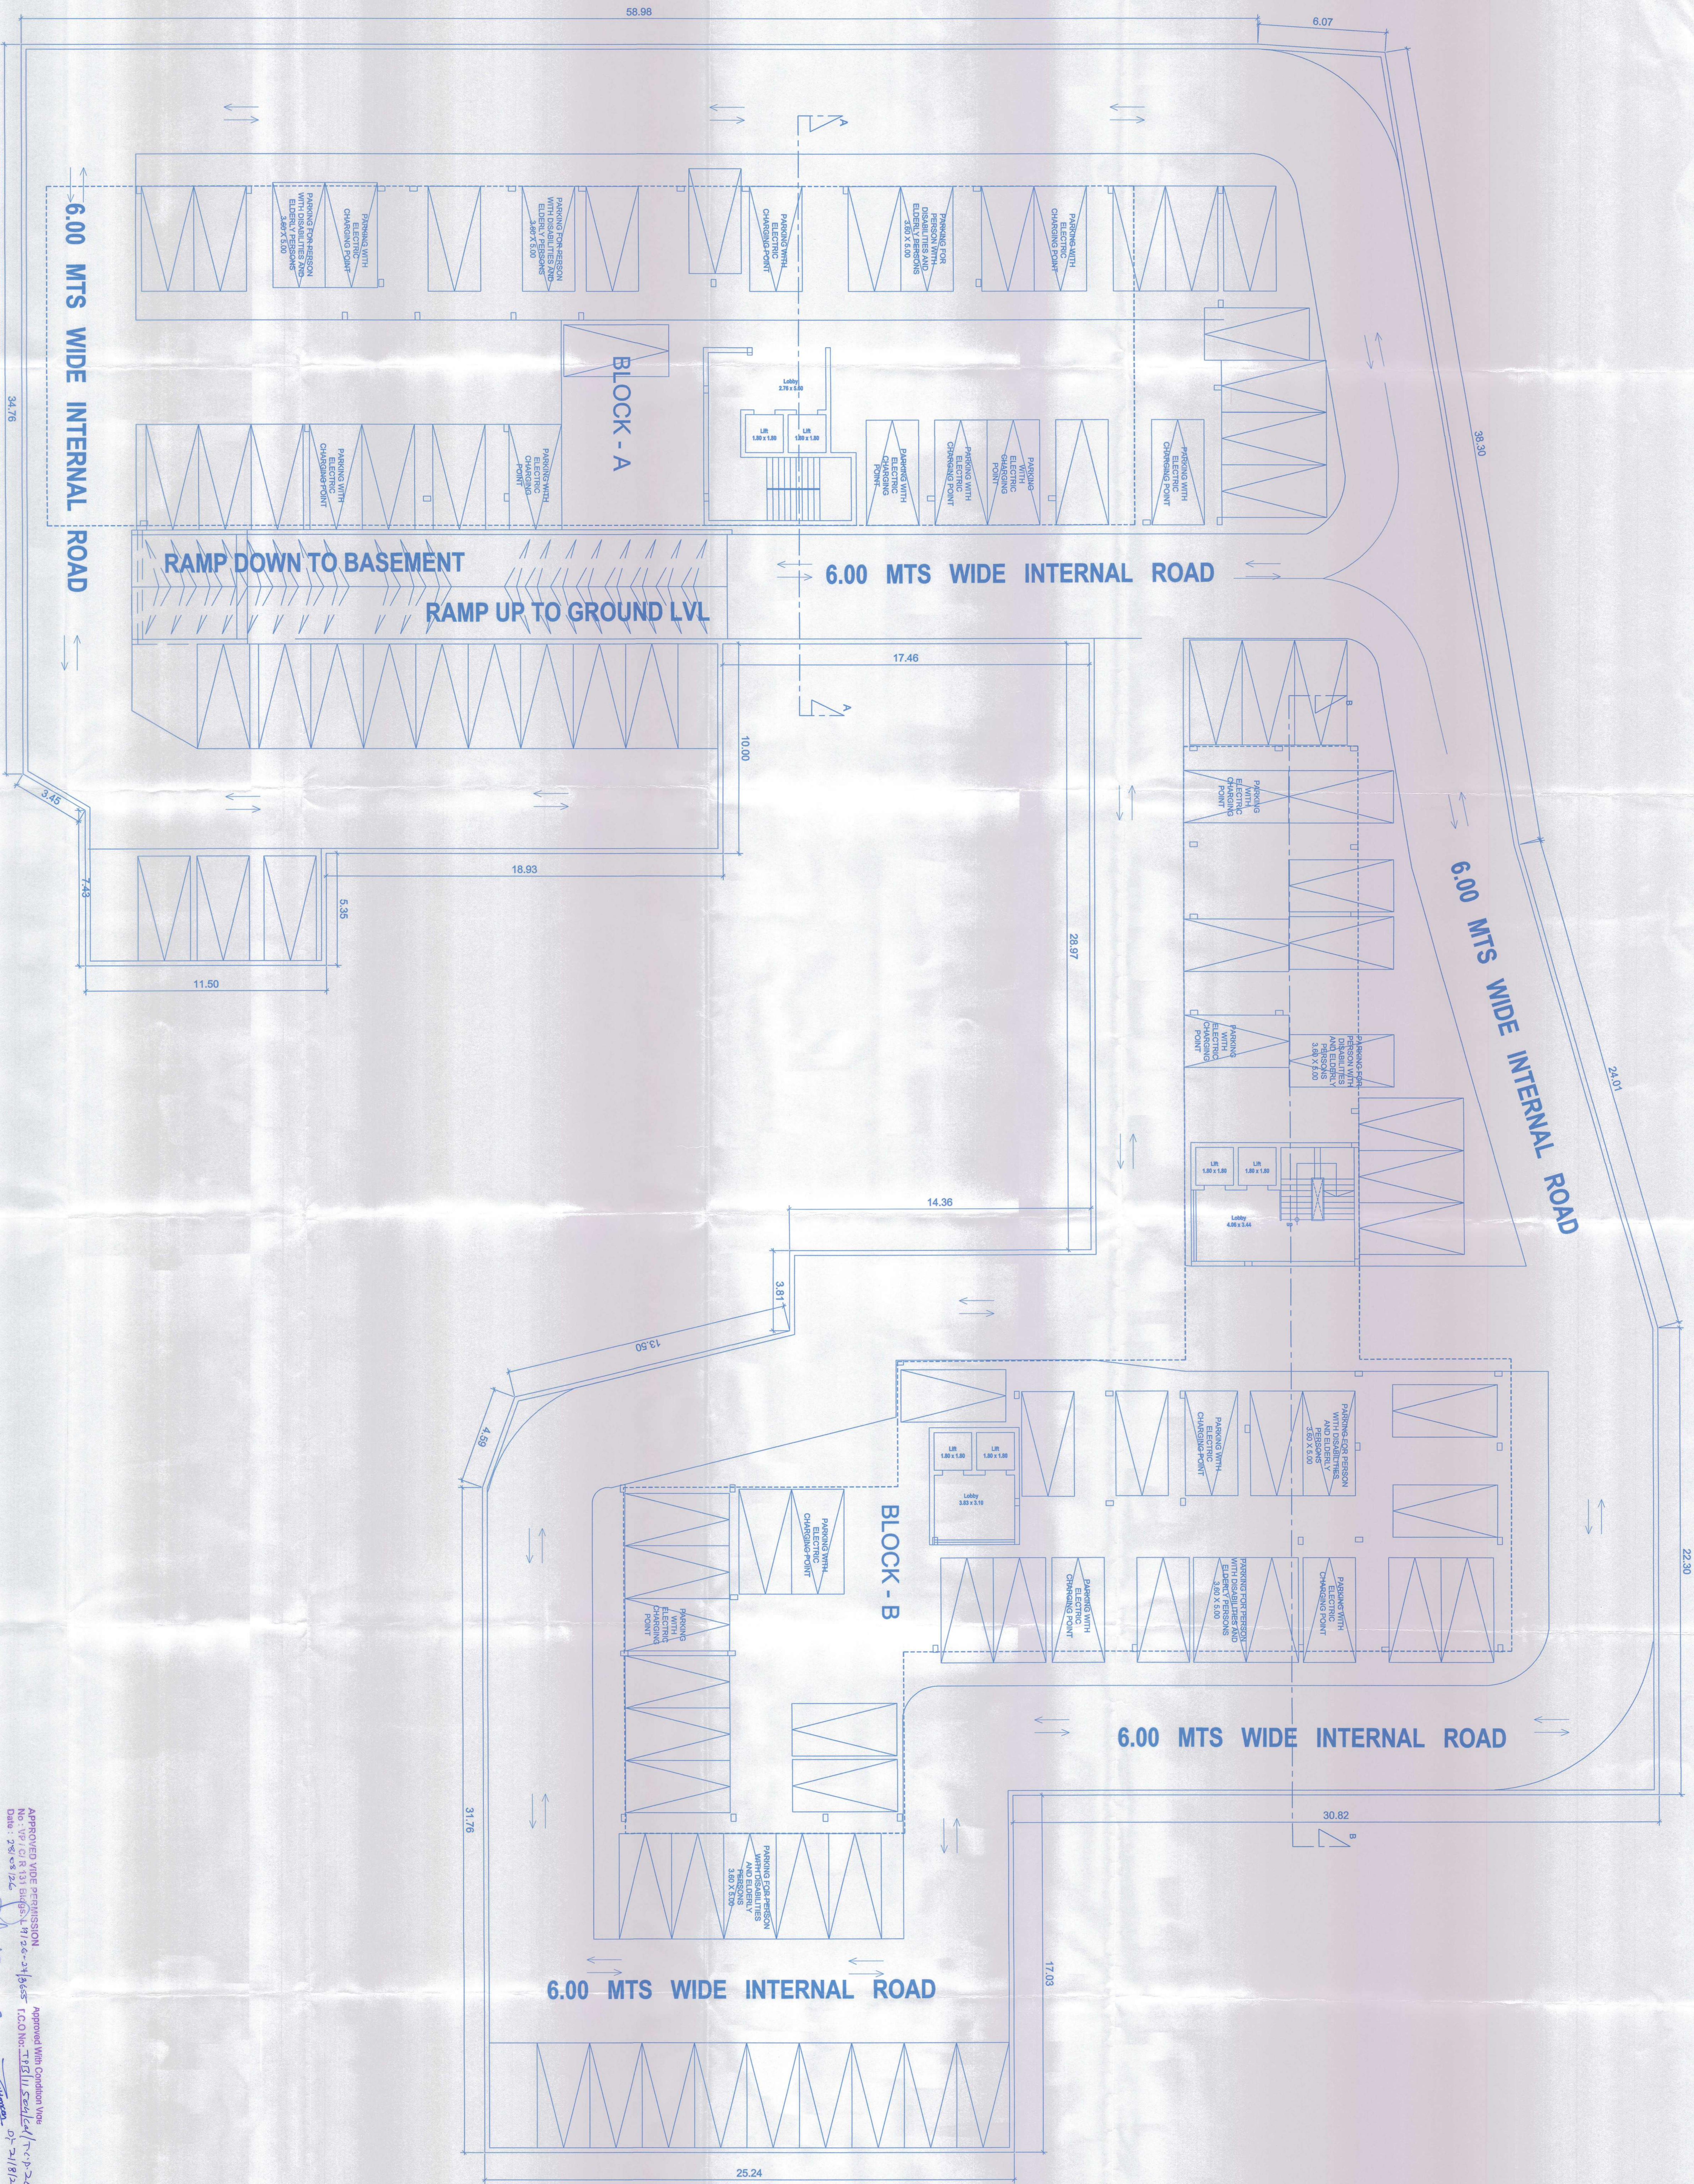

BASEMENT PLAN
(Scale = 1:100)

APPROVED VIDE PERMISSION
No. VP/CDR/13/BLDG/L/1726-21/1865
Date: 28.05.2024

Approved With Condition Vide
C.O.No.: 17811/2024/1726-21/1865
Date: 21/8/24

Dr. Tomen Prasad
Town & Country Planning Dept
Govt. of Goa, Margao

Dr. Arjun S. Wair
V.R. Chaudhary
21/8/2024

PROJECT ARCHITECT

ASHWINKUMAR PRABHU

studio Arche'type

architecture + interiors

Office No. 271st Floor, Atom Chambers, D3 Road, Panaji, Goa-560004

TITLE:		AMALGAMATION OF PLOTS AND PROPOSED CONSTRUCTION OF RESIDENTIAL BUILDING BLOCK A, B, AND SWIMMING POOL, IN PLOT BEARING SURVEY NO. 345/19, 20 & 22-A, SITUATED AT CALANGUTE VILLAGE OF BARDEZ TALUKA GOA.			
FOR M/S RAICHANDANI FORTUNES LLP.					
PROJECT ARCHITECT					
ASHWINKUMAR PRABHU					
studio Arche'type					
architecture + interiors					
Office No. 271st Floor, Atom Chambers, D3 Road, Panaji, Goa-560004					

SIGNATURE OF ARCHITECT					
SIGNATURE OF OWNER					
NOTE:		1. ALL DRAWING ARE AT 1:100 SCALE UNLESS MENTIONED OTHERWISE 2. ALL DIMENSIONS ARE IN METERS			
PROJ. NO.		DRG. NO.	REV. NO.		
SA-AR-637/26		SD - 02/04	---		
DATE		DRAWN BY	Ckd. BY		
14 - 04 - 2026		Krupa	aswini. p		
NORTH					

ASHWINKUMAR PRABHU
Architect
COA REG. NO. CH77351

