



APPROVED UNDER THE CONDITIONS 57
THE LICENCE No. CON ST LIC MAPUSA 2025-2026/28
DATE: 15/12/2025


MUNICIPAL ENGINEER (G1) CHIEF OFFICER
MAPUSA MUNICIPAL COUNCIL

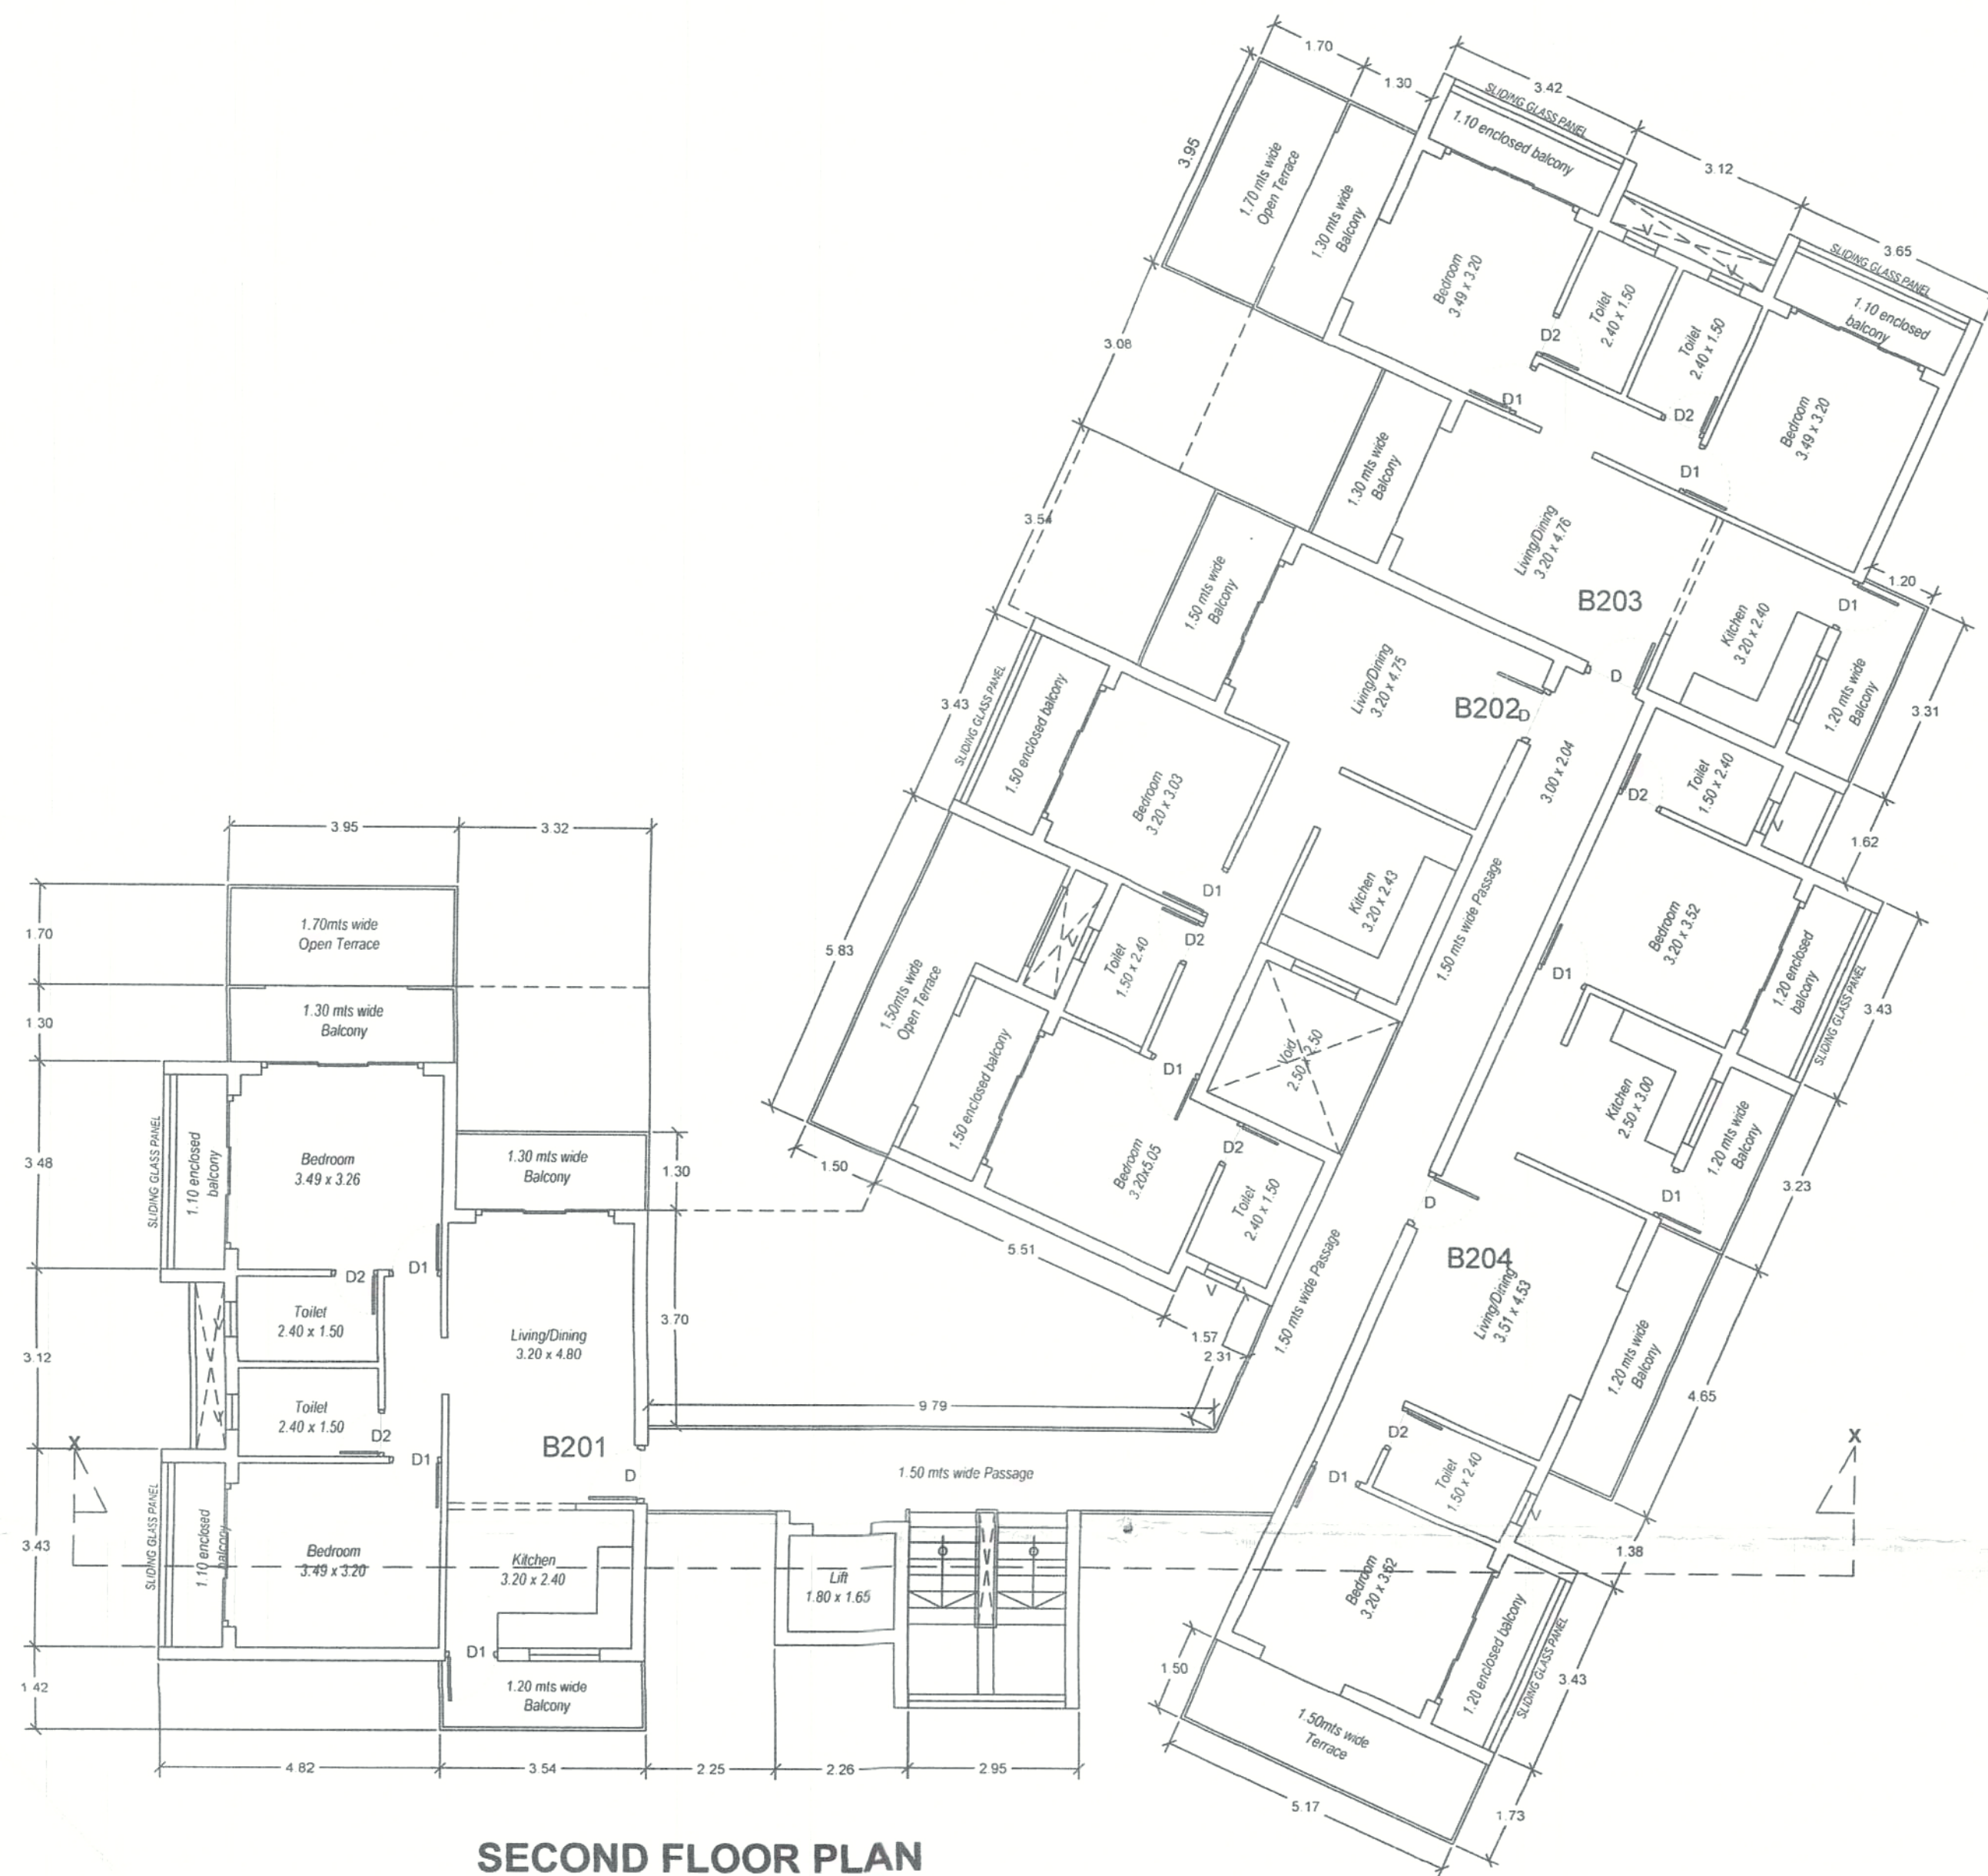


SECOND FLOOR PLAN
(Scale= 1:100)

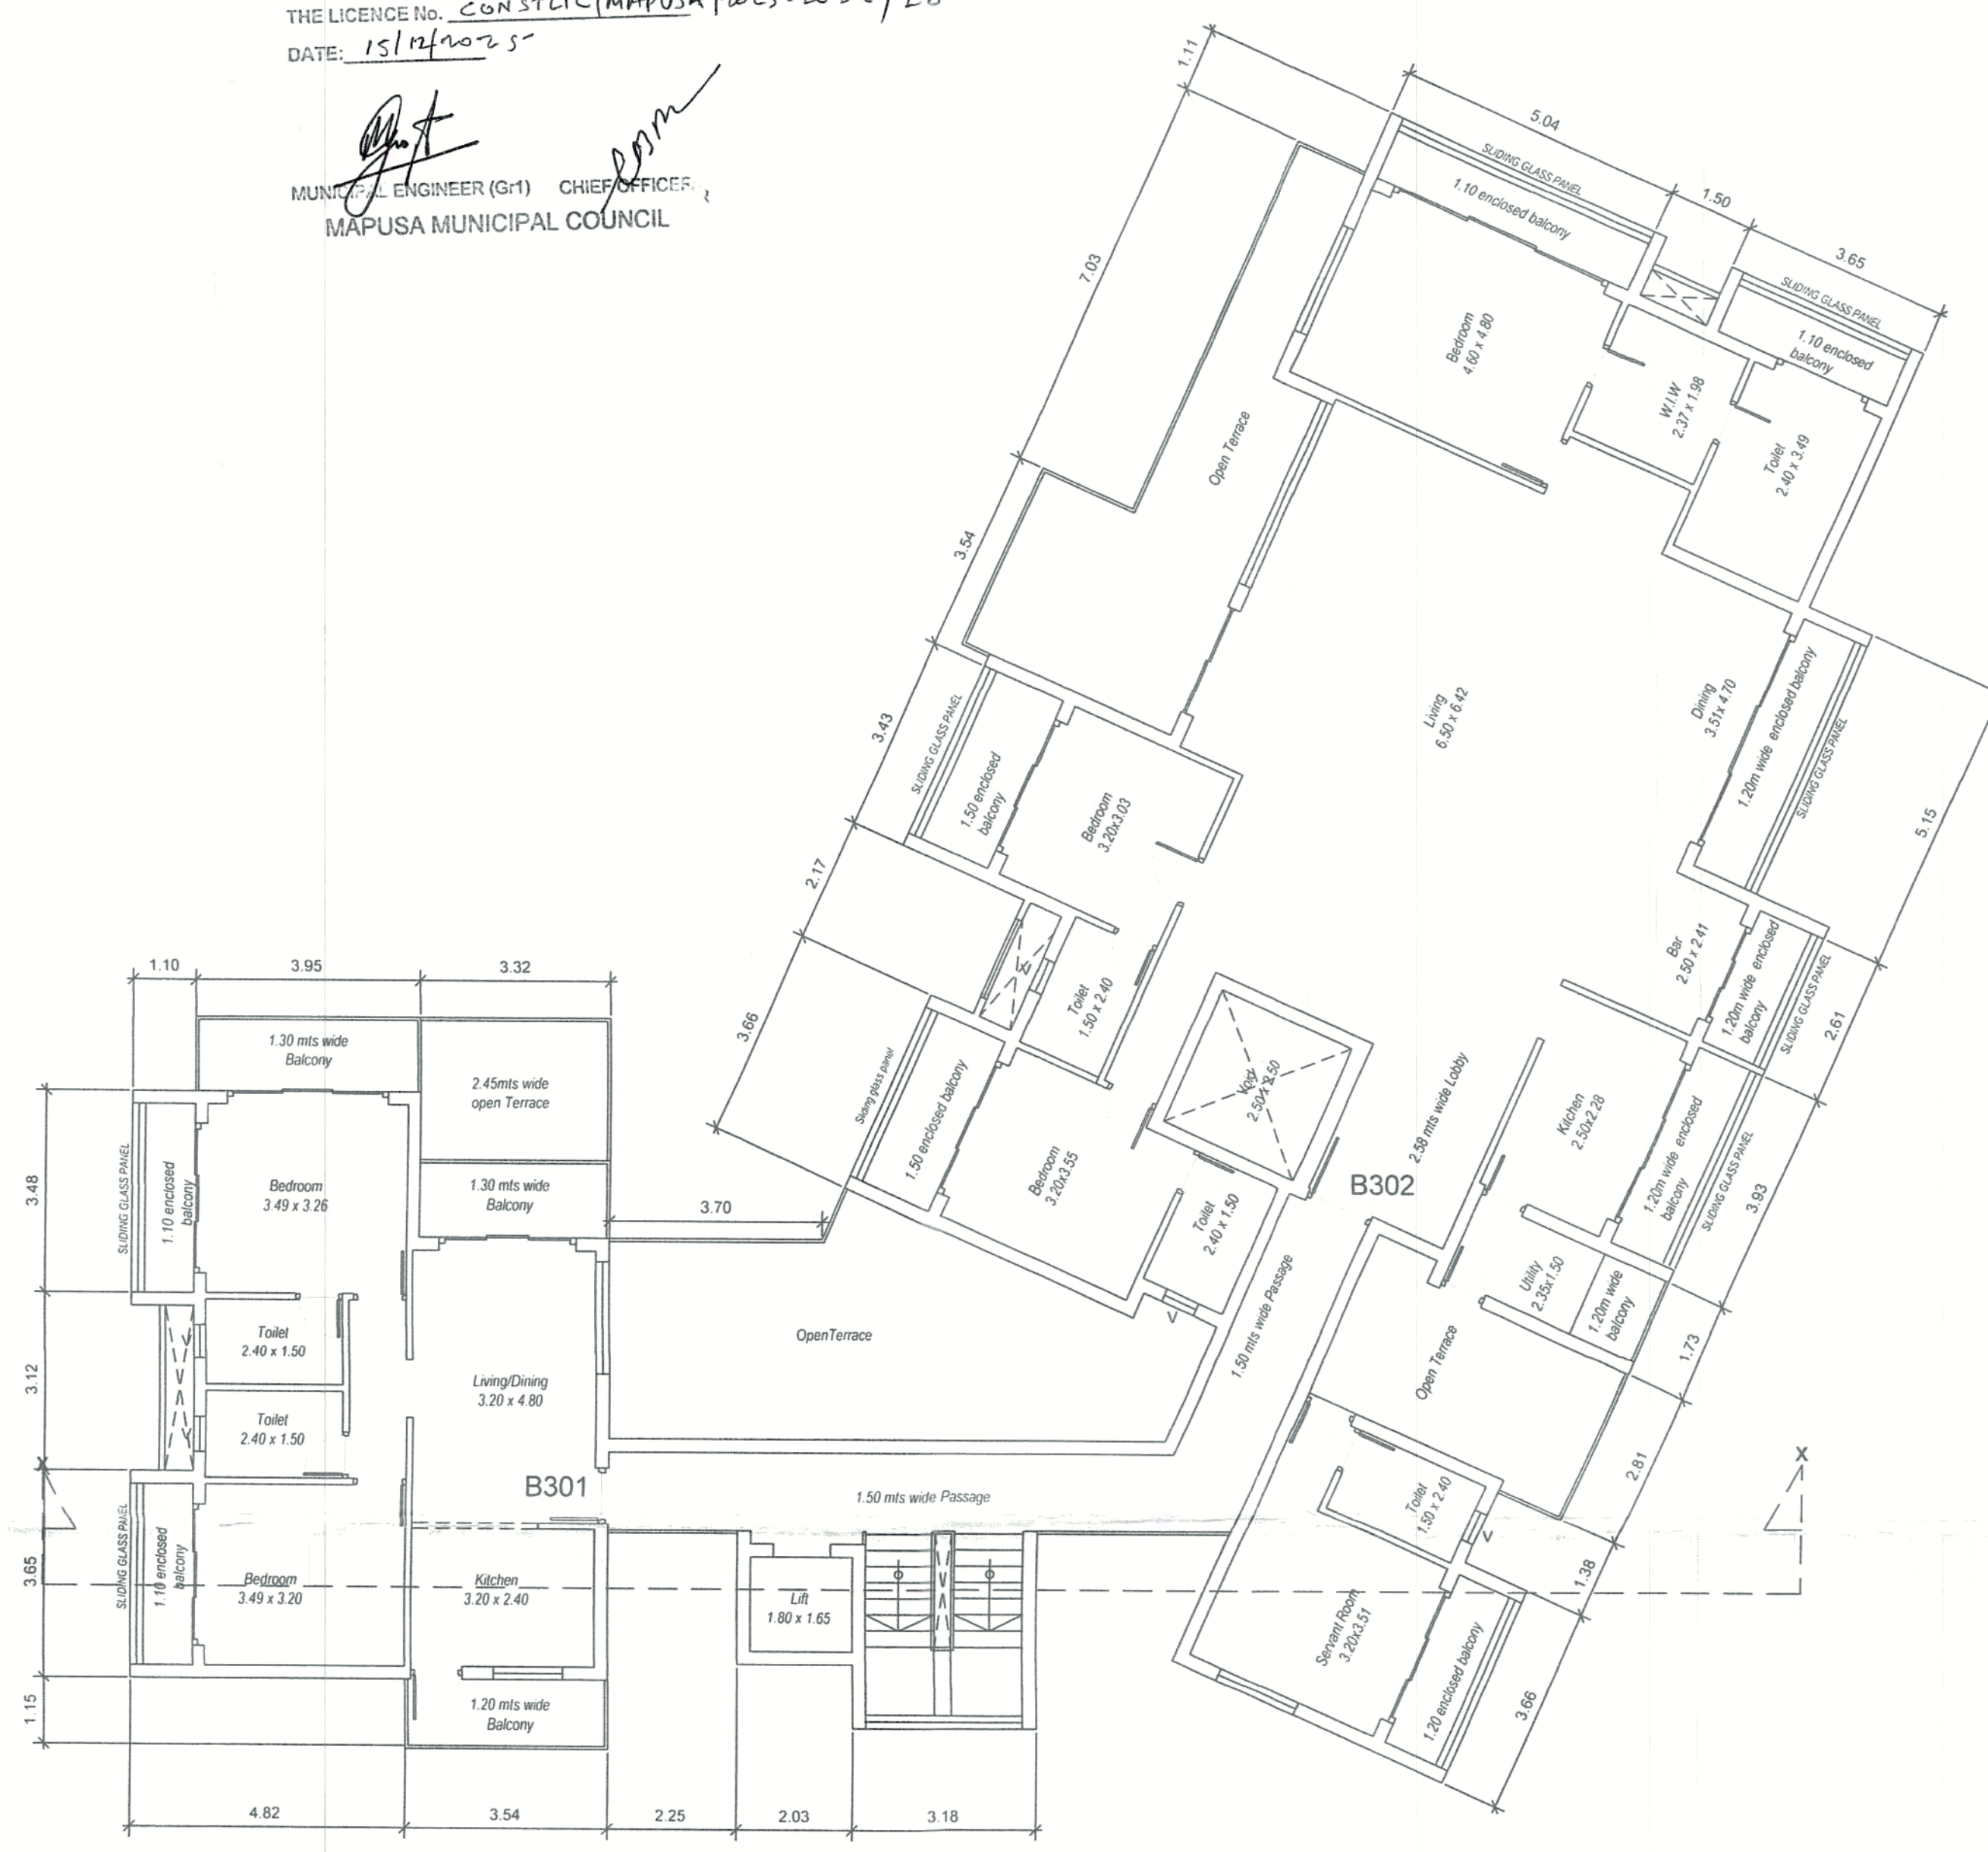

THIRD FLOOR PLAN
(Scale= 1:100)

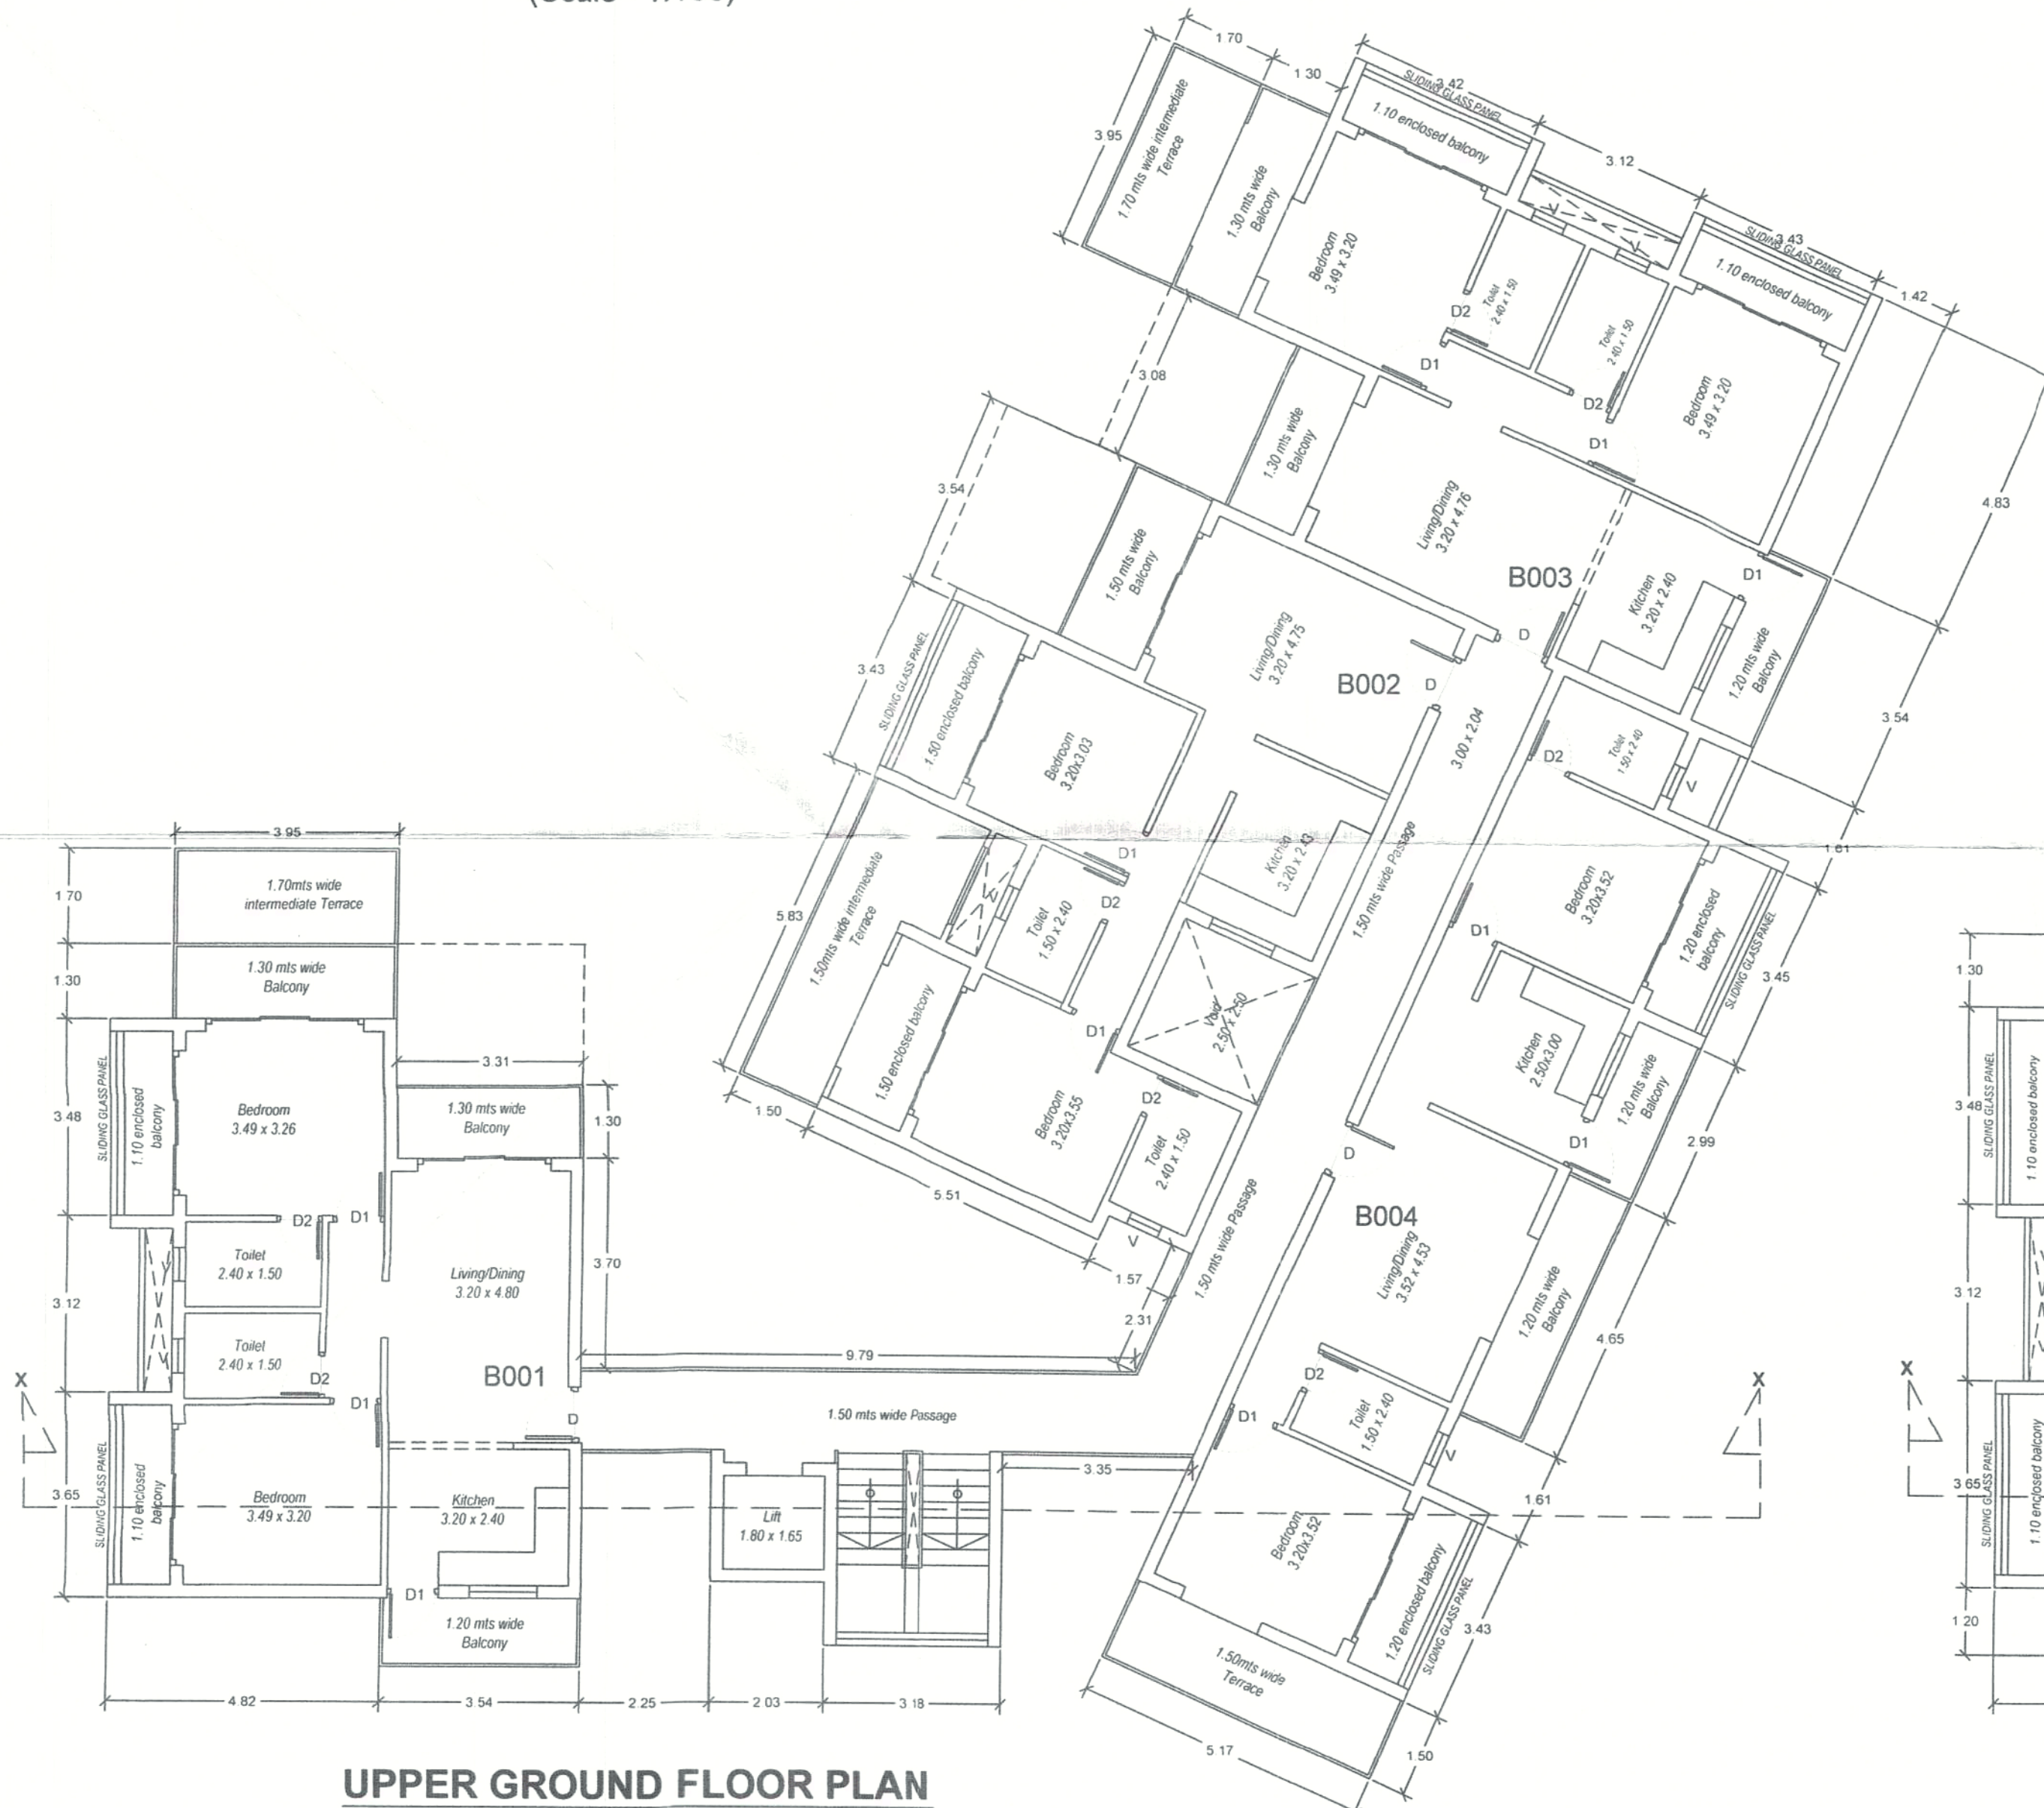

UPPER GROUND FLOOR PLAN
(Scale= 1:100)

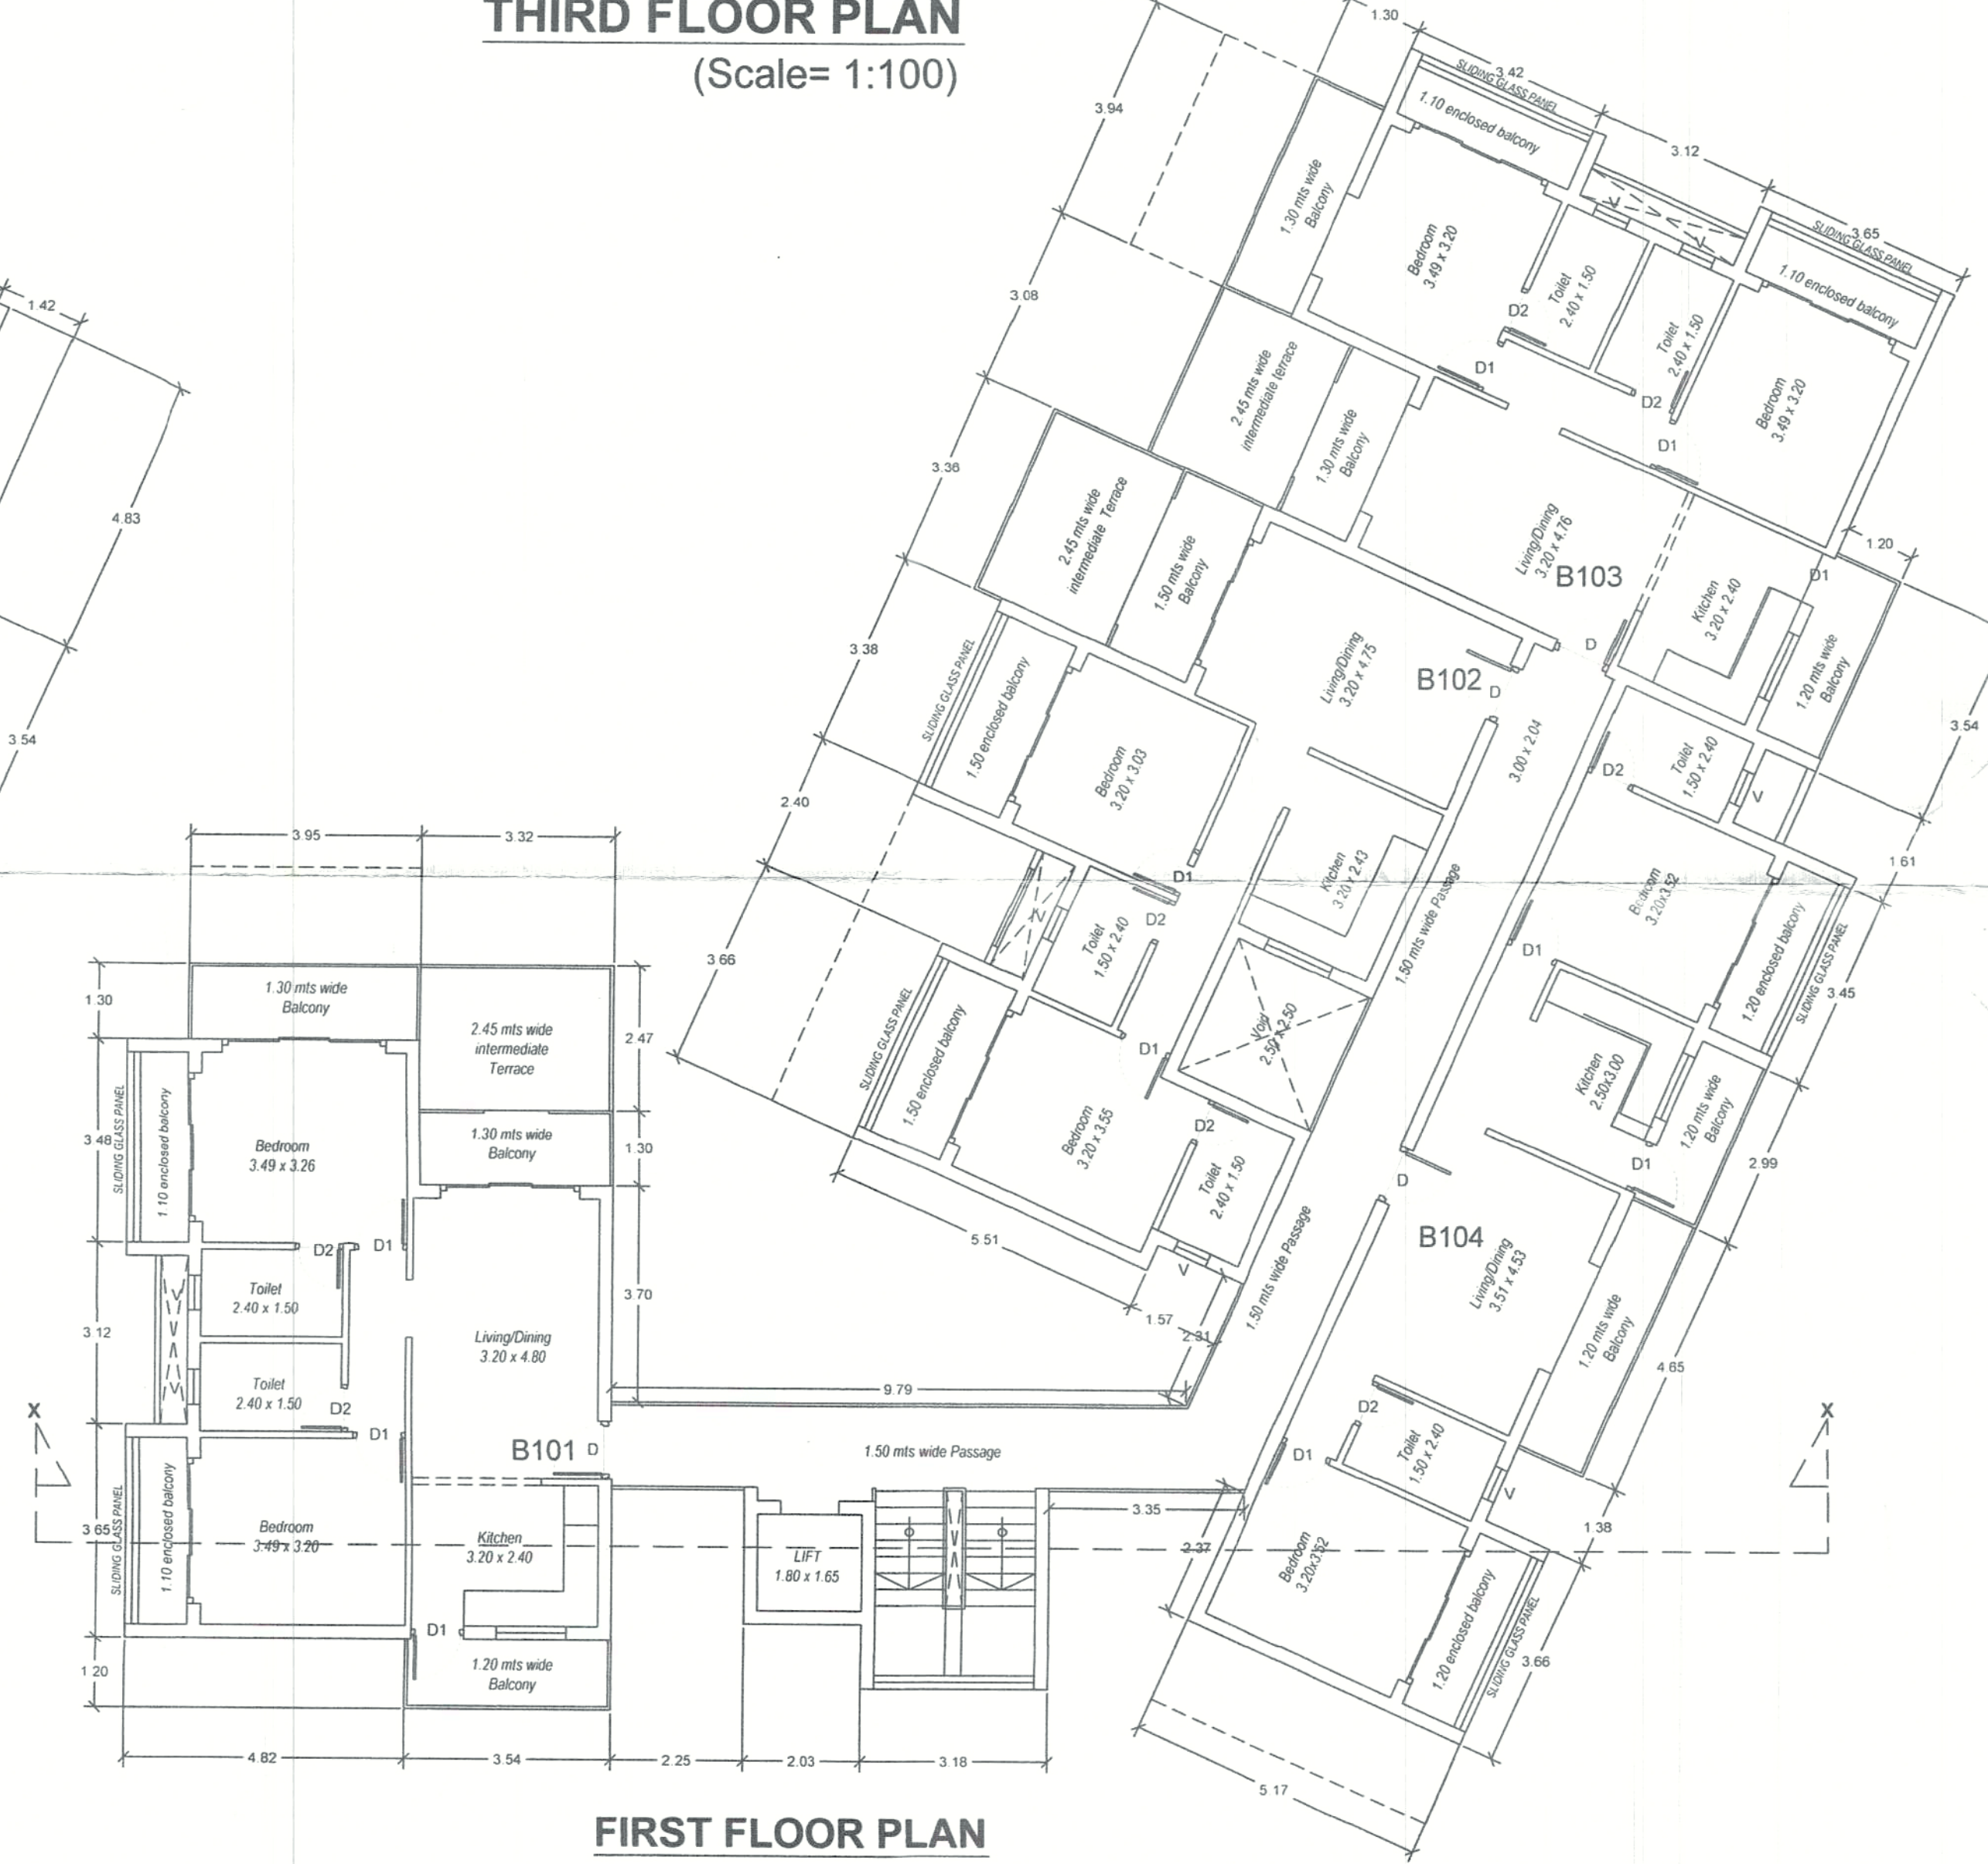

FIRST FLOOR PLAN
(Scale= 1:100)

APPROVED FROM PLANNING POINT
SUBJECT TO CONDITIONS GIVEN
VIDE ORDER No. NG PDA/M/2111/1163/2025
DATED 30 JUN 2025

MEMBER SECRETARY
NORTH GOA
PLANNING & DEV. AUTHORITY
PANAJI, GOA

SIGNATURE OF OWNER

For PARAMOUNT HOMES REALTORS LLP
[Signature]
Partners

SIGNATURE OF ARCHITECT

[Signature]
ASHWINIKUMAR PRABHU
ARCHITECT
COA REG. NO: CA/97721951

PROJ. NO.	DRG. NO.	REV. NO.
SA-AR-591/24	SD - 01	---
DATE	DRAWN BY	CKD. BY
NORTH 12-05-2025	KRUPA	ashwin. P

TITLE :

PROPOSED CONSTRUCTION OF RESIDENTIAL BUILDING AND COMPOUND WALL IN P.T SHEET NO: 71 OF CHALTA NO: 5, SITUATED AT MAPUSA CITY OF BARDEZ TALUKA GOA FOR: M/S PARAMOUNT HOMES REALTORS LLP.

PROJECT ARCHITECT ASHWINIKUMAR PRABHU

studio Arche'type

architecture + interiors

Office No-2 First Floor, Alcon Chambers, D.B. road, Panajim, Goa-INDIA
Ph.no-0091-0832-2421800. E-mail-studioarchetype@gmail.com

muc construction license
PDA