
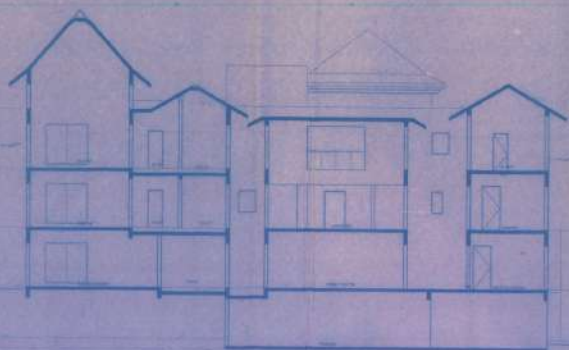
 
 
 
 


 

As per Order of the Hon. Additional District Judge, Bangalore-3
dated 20th 11/2017, the property was for No. 6(20) of Main Road,
45th 10th Cross, and No. 11/2017, and 12/2017, for 2nd 10th Cross.

**AREA STATEMENT
BLOCK-1**

GROUND FLOOR (LG) : 131.92sqm
G.F + U.G.F. : 363.52sqm
FIRST FLOOR : 426.57sqm
SECOND FLOOR : 323.30sqm
PROPOSED COVERED AREA : 426.57sqm
AREA FOR P.A.R. : 0.00 + 299.83 + 374.25 + 284.10 = 958.18 sqm

TYPE	SIZE	SLUHT	LIMITED HT.	REMARKS
W1	4.00 x 1.20	0.80	2.10	ACCESSION BY STAIRS
W2	3.60 x 1.20	0.80	2.10	ACCESSION BY STAIRS
W3	3.30 x 1.20	0.80	2.10	ACCESSION BY STAIRS
W4	3.10 x 1.20	0.80	2.10	ACCESSION BY STAIRS
W5	3.00 x 1.20	0.80	2.10	ACCESSION BY STAIRS
W6	2.80 x 1.20	0.80	2.10	ACCESSION BY STAIRS
W7	2.20 x 1.20	0.80	2.10	ACCESSION BY STAIRS
W8	2.10 x 1.20	0.80	2.10	ACCESSION BY STAIRS
W9	1.20 x 1.20	0.80	2.10	ACCESSION BY STAIRS
W10	1.00 x 1.20	0.80	2.10	ACCESSION BY STAIRS
W11	0.80 x 1.20	0.80	2.10	ACCESSION BY STAIRS
W12	0.65 x 1.20	0.80	2.10	ACCESSION BY STAIRS
1D1	2.60 x 2.10	—	2.10	GLASS DOOR
1D2	4.00 x 2.10	—	2.10	GLASS DOOR
1D3	2.40 x 2.10	—	2.10	GLASS DOOR
1D4	1.20 x 2.10	—	2.10	GLASS DOOR
1D5	1.00 x 2.10	—	2.10	GLASS DOOR
1D6	0.85 x 2.10	—	2.10	GLASS DOOR
5	0.80 x 1.00	1.70	2.91	ACCESSION BY STAIRS


DATE	ISSUED TO	AMENDMENT
------	-----------	-----------

ANALYST: *[Signature]*

DESIGN CONSULTANTS
NEEVH CONSULTANTS
ARCHITECTS & ENGINEERS

CHINESE JOURNAL

DATE	22-10-12	Page	1
NAME		Roll No.	

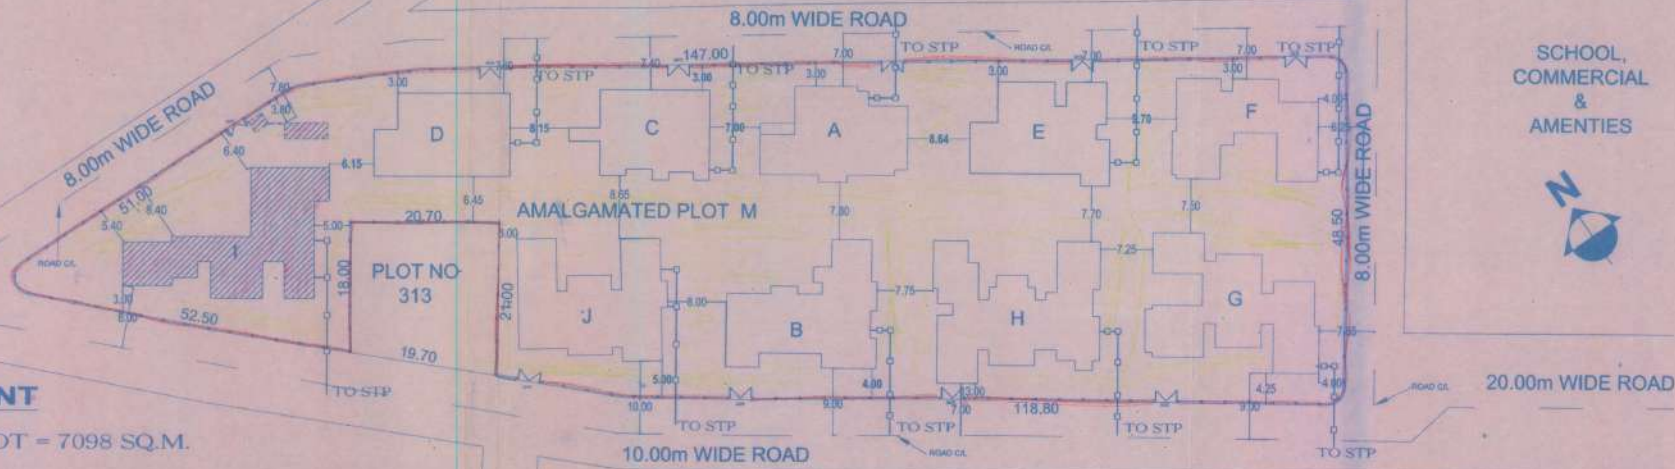

AREA STATEMENT

TOTAL AREA OF PLOT = 7098 SQ.M.

TOTAL PROPOSED COVERED AREA
OF VILLA I
= 426.57
= 426.57 sqm

COVERAGE ALLOWED 40% = 2839.20 sqm

FAR ALLOWED 64% = 4542.72 sqm

PROPOSED COVERAGE : 6.00 %

EXISTING COVERED AREA + PROPOSED COVERED AREA

= 2121.28 + 426.57 = 2547.85 sqm

EXISTING COVERAGE + PROPOSED COVERAGE

= 29.88 % + 6.00%

= 35.88 %

TOTAL PROPOSED FLOOR AREA OF VILLA I

= 899.79

= 899.79 sqm

PROPOSED F.A.R. = 12.68%

EXISTING FLOOR AREA + PROPOSED FLOOR AREA = 3630.87 + 899.79

= 4530.66sqm

EXISTING FAR + PROPOSED FAR = 51.15 % + 12.68 % = 63.83 %

OPEN SPACE

Please check letter No. Tis/3801/PART/BAM/FCP
13/1393 dated 17-9-2013
regarding the Plan.

Town Planner,
Town & Country Planning Dept.
Govt. of Goa,
Tiswadi, Panaji, Goa.



FRONT ELEVATION
(SCALE 1:100)



PLAN
SCALE : 1:100



SECTION AA'
(SCALE 1:100)

COMPOUND WALL AND GATE DETAILS
SCALE: 1:100

COMMUNITY CENTRE

A. U. C. is issued subject to the
Conditions stipulated in the
No. : UHCP/116/13 dated : 21/09/13
M. S. Paul
Health Officer
Urban Health Centre, Panaji



DESIGN CONSULTANTS :-


NEEVH CONSULTANTS
ARCHITECTS & ENGINEERS

T8 JAIRAM COMPLEX NEUGINAGAR
PANAJI, GOA. 403 001. TEL : 2436199, 6452629.

PROPOSED RESIDENTIAL
CONSTRUCTION BY GOAN REAL
ESTATE & CONSTRUCTION PVT.
LTD., IN AMALGAMATED PLOT M,
ALDEIA DE GOA, BAMBOLIM, GOA.

AMALGAMATION APPROVED VIDE
TIS/3801(dup)/TCP/1307
DATED 06 SEPTEMBER 2010


DRAWING TITLE
SITE PLAN;
COMPOUND WALL
DETAILS, AREA
STATEMENT
AND AREA
CALCULATIONS

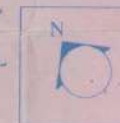


SCALE 1:500

DATE 25-10-12


DRAWN BY	DEEPAK TELI	CHECKED BY	S.B
JOB NO. B - 97		DRG. NO. 01	

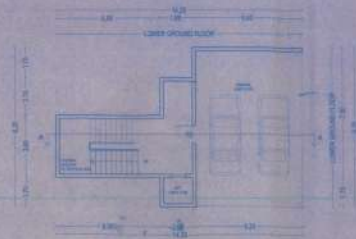


LOWER GROUND FLOOR PLAN
SCALE = 1:100

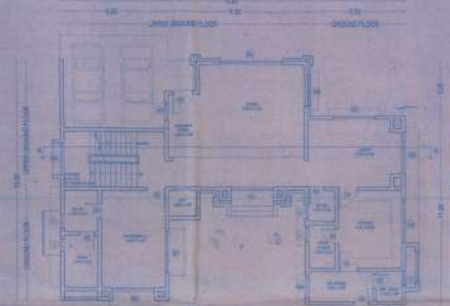

UPPER GROUND / GROUND FLOOR PLAN
SCALE = 1:100

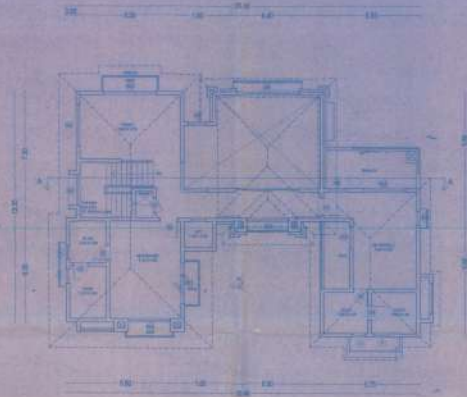

FIRST FLOOR PLAN
SCALE = 1:100

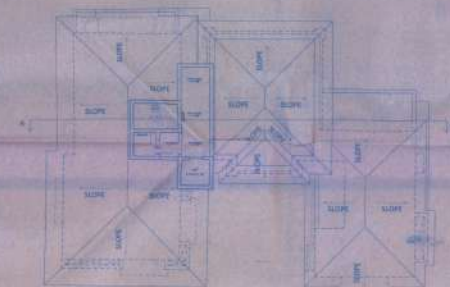

ROOF PLAN
SCALE = 1:100



SECTION-AA
SCALE = 1:100



NORTH SIDE / FRONT ELEVATION
SCALE = 1:100

AREA STATEMENT BLOCK F

GROUND FLOOR (LGF) : 93.91 sqm

G.F + U.G.F : 203.97 sqm


FIRST FLOOR : 210.27 sqm

PROPOSED COVERED AREA : 210.27 sqm


AREA FOR FAR : 11.79 + 155.49 + 132.08 = 299.36 sqm



LOWER GROUND FLOOR

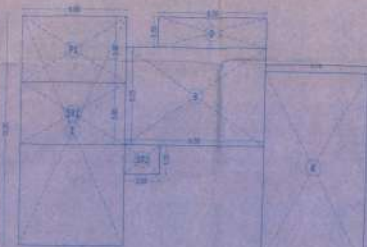

UPPER GROUND / GROUND FLOOR

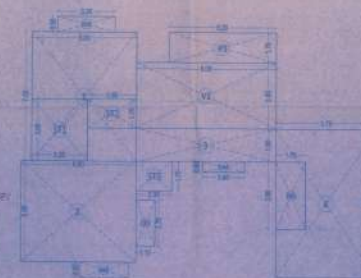

FIRST FLOOR

Contractor to verify all dimensions on site before commencing work. Signed dimensions given are to be taken in preference to scaling. Copyright of designs shown herein is retained by the office. Authority is required for any reproduction. All dimensions are in meters unless otherwise specified.

SCHEDULE OF OPENINGS

TYPE	SIZE	NO. OF	LEVEL	REMARKS
W1	2.40 x 1.20	6	2.10	ALUMINUM WINDOW
W2	2.40 x 1.20	6	2.10	ALUMINUM WINDOW
W3	1.80 x 1.20	6	2.10	ALUMINUM WINDOW
W4	2.50 x 1.20	6	2.10	ALUMINUM WINDOW
W5	1.80 x 1.20	6	2.10	ALUMINUM WINDOW
W6	0.80 x 1.20	6	2.10	ALUMINUM WINDOW
DO	3.00 x 2.10	1	2.10	GLASS DOOR
DO	2.40 x 2.10	1	2.10	GLASS DOOR
DO	1.20 x 2.10	1	2.10	GLASS DOOR
DO	2.40 x 2.10	1	2.10	GLASS DOOR
DO	1.20 x 2.10	1	2.10	GLASS DOOR
DO	1.80 x 2.10	1	2.10	GLASS DOOR
DO	0.85 x 2.10	1	2.10	GLASS DOOR
DO	0.80 x 0.80	1	2.10	ALUMINUM WINDOW

DATE: 21-03-12
DESIGNED BY: SANTOSH SAWANT
CHECKED BY: S.B.
ARCHITECTS / ENGINEERS: S.B. SAWANT & ASSOCIATES

DESIGN CONSULTANTS

NEEVAH CONSULTANTS
ARCHITECTS & ENGINEERS

75, FAIRWAY COMPLEX, NEHROU NAGAR,
PUNE-411 004, INDIA

OWNER'S SIGNATURE:

PROPOSED RESIDENTIAL CONSTRUCTION
BY GRAY REAL ESTATE &
CONSTRUCTION PVT. LTD.
BUNGLOW P. PHASE II, ALDERA DE GDA,
BANGALORE, INDIA

DRAWING TITLE
PLANS
SECTIONS
ELEVATIONS
AREA DIAGRAMS

SCALE: 1:100


DATE: 21-03-12

DRAWN BY: SANTOSH SAWANT


CHECKED BY: S.B.

JOB NO. B-98


DRG. NO. D1

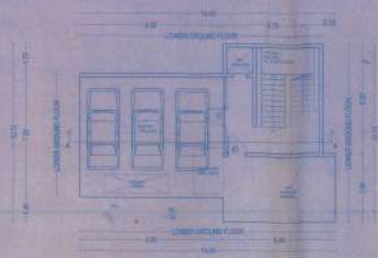


LOWER GROUND FLOOR PLAN
SCALE = 1 : 100

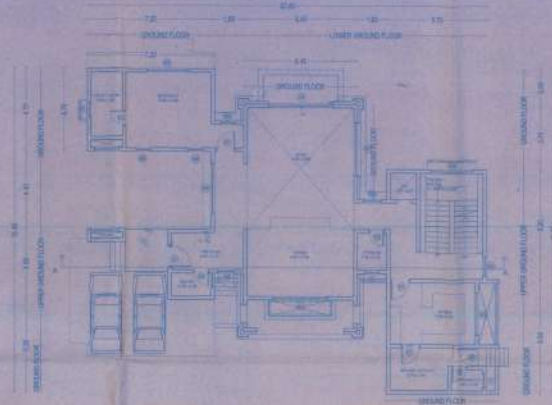

UPPER GROUND / GROUND FLOOR PLAN
SCALE = 1 : 100

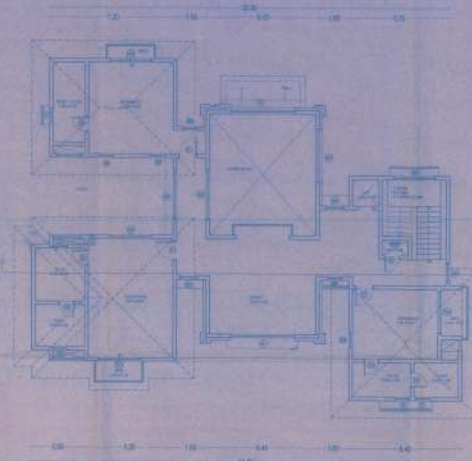


FIRST FLOOR PLAN
SCALE = 1 : 100

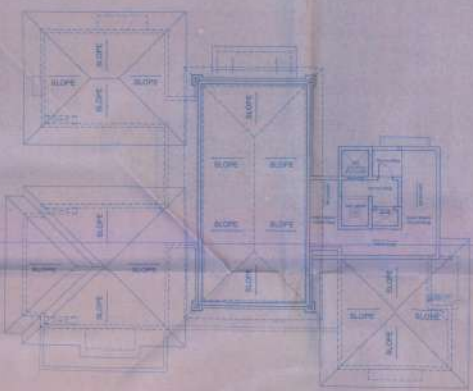

ROOF PLAN
SCALE = 1 : 100



SOUTH SIDE / FRONT ELEVATION
SCALE = 1 : 100

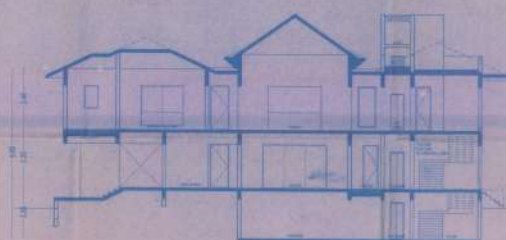

SECTION - AA
SCALE = 1 : 100

contractor to verify all dimensions on site before commencing work. Scaled dimensions given are to be taken in preference to scaling. Copyright of design shown herein is retained by this office. Authority is required for any reproduction. All dimensions are in meters unless otherwise specified.

SCHEDULE OF OPENINGS

TYP	QTY	GLL HT	LINTEL HT	REMARKS
R	3.60 x 1.20	3.00	2.20	ALUMINIUM WINDOW
R1	1.00 x 1.20	3.00	2.10	ALUMINIUM WINDOW
R2	2.00 x 1.20	3.00	2.00	ALUMINIUM WINDOW
R3	2.40 x 1.20	3.00	2.00	ALUMINIUM WINDOW
R4	1.00 x 1.20	3.00	2.00	ALUMINIUM WINDOW
R5	0.90 x 1.20	3.00	2.00	ALUMINIUM WINDOW
R6	0.80 x 1.20	3.00	2.00	ALUMINIUM WINDOW
R7	0.60 x 1.20	3.00	2.00	ALUMINIUM WINDOW
R8	2.40 x 2.10	3.00	2.00	ALUMINIUM WINDOW
R9	2.40 x 2.10	3.00	2.00	ALUMINIUM WINDOW
R10	3.20 x 2.10	3.00	2.00	ALUMINIUM WINDOW
R11	3.20 x 2.10	3.00	2.00	ALUMINIUM WINDOW
R12	1.00 x 2.10	3.00	2.00	ALUMINIUM WINDOW
R13	0.80 x 2.10	3.00	2.00	ALUMINIUM WINDOW
R14	0.60 x 2.10	3.00	2.00	ALUMINIUM WINDOW
R15	0.80 x 0.80	1.70	1.20	ALUMINIUM WINDOW

DATE: 21-03-12

ARCHITECT / ENGINEER SIGNATURE:

DESIGN CONSULTANTS
MEVH CONSULTANTS
ARCHITECTS & ENGINEERS
P. 10, JAI RAM COMPLEX, NEELDESAR, PAKAR, DIST. 400 001, TEL. 348880, 348889

OWNER SIGNATURE: _____

PROPOSED RESIDENTIAL CONSTRUCTION BY GOVT. REAL ESTATE & CONSTRUCTION PVT. LTD. BUILDING G, PHASE II, ADARSA DE GDA, BANGLORE, INDIA.

DRAWING TITLE
PLANS
SECTIONS
ELEVATIONS
AREA DIAGRAMS

SCALE: 1:100

DATE: 21-03-12

DRAWN BY: SANTOSH BAKANI

CHECKED BY: S.B.

JOB NO. S-96


ORG. NO. 01

AREA STATEMENT
BLOCK G


GROUND FLOOR (LGF) : 116.65sqm
G.F + U.G.F : 212.16sqm
FIRST FLOOR : 285.02sqm
PROPOSED COVERED AREA : 285.02sqm
AREA FOR FAR : 7.31 + 176.50 + 201.53 = 385.34 sqm

AREA DIAGRAMS & AREA CALCULATIONS


UPPER GROUND / GROUND FLOOR				
TYP	NO.	S	R	AREA TOTAL
1	1	5.7	0.7	4.00
2	1	2.4	4	9.60
3	1	1.80	6.80	12.24
4	1	1.80	10.1	18.18
5	1	1.20	1.1	1.32
6	1	5.7	0.7	4.00
7	1	5.8	9.9	57.42
8	1	5.20	2.05	10.66
9	1	1.20	1.8	2.16
10	1	1.20	1.8	2.16
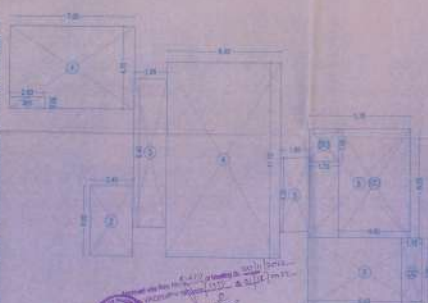

FIRST FLOOR				
TYP	NO.	S	R	AREA TOTAL
1	1	1	3.8	38.00
2	1	1	3.8	38.00
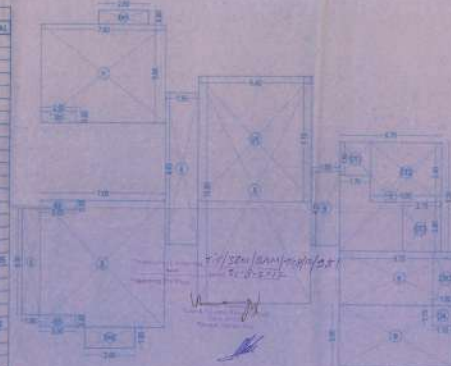

LOWER GROUND FLOOR				
TYP	NO.	S	R	AREA TOTAL
1	1	5.7	0.7	4.00
2	1	5.00	1.7	8.50
3	1	4.4	0.9	3.96
4	1	4.4	0.9	3.96
5	1	4.4	0.9	3.96
6	1	4.4	0.9	3.96
7	1	4.4	0.9	3.96
8	1	4.4	0.9	3.96
9	1	4.4	0.9	3.96
10	1	4.4	0.9	3.96
11	1	4.4	0.9	3.96
12	1	4.4	0.9	3.96

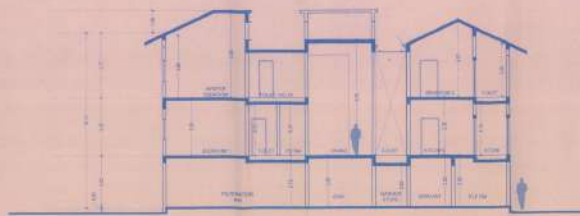

SECTION B-B
SCALE: 1:100




AREA STATEMENT BLOCK C

GROUND FLOOR (LOWER) - 125.97 sqm
GROUND FLOOR + UPPER GROUND FLOOR = 211.43 sqm
FIRST FLOOR - 113.49 sqm
PROPOSED COVERED AREA - 206.47 sqm
AREA FOR FAR - 107.30 + 109.50 = 110.50
= 452.89 sqm


contractor to verify all dimensions on site before commencing work. Figure dimensions given are to be taken in preference to scaling. Copyright of design shown herein is retained by this office. Authority is required for any reproduction. All dimensions are in metres unless otherwise specified.

SCHEDULE OF OPENINGS				
TYPE	SIZE	SILL HT	LINTEL HT	REMARKS
W1	1.50 x 1.20	1.00	2.10	ALUMINIUM WINDOW
W2	1.20 x 1.20	1.00	2.10	ALUMINIUM WINDOW
W3	1.00 x 1.20	1.00	2.10	ALUMINIUM WINDOW
W4	1.20 x 2.10	—	2.10	ALUMINIUM WINDOW
W5	2.40 x 2.10	—	2.10	ALUMINIUM WINDOW
W6	1.80 x 2.10	—	2.10	ALUMINIUM WINDOW
D1	1.20 x 2.10	—	2.10	GLASS DOOR
D2	1.80 x 2.10	—	2.10	GLASS DOOR
D3	0.90 x 2.10	—	2.10	GLASS DOOR
D4	0.80 x 2.10	—	2.10	ALUMINIUM DOOR
D5	0.80 x 0.80	1.70	2.00	ALUMINIUM DOOR


LOWER GROUND FLOOR					
TYPE	NO	L	B	AREA	TOTAL
A	1	11.1	5.7	63.27	
B	1	7.40	0.9	6.66	
C	1	2.35	1.1	2.58	
D	1	2.15	1.1	2.36	
E	1	7.95	6.1	48.49	
D1	1	3.45	3.95	13.62	
TOTAL COVERED AREA					138.97
AREA FOR FAR PURPOSE					
DEDUCTION					
STAIRCASE/PARKING/COURT AREA					
ST	1	5.95	1.85	-11	
TOTAL FOR FAR					128.97

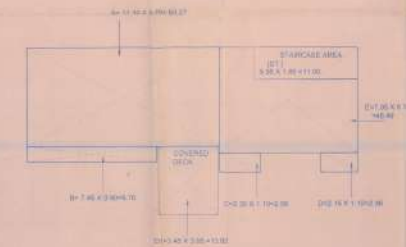

LOWER GROUND FLOOR PLAN

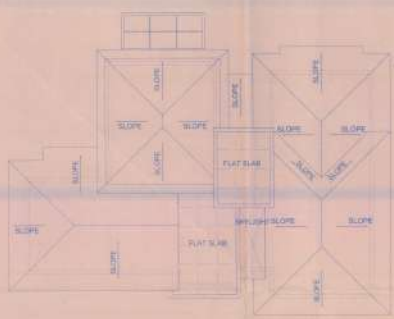

ROOF PLAN
SCALE: 1:100

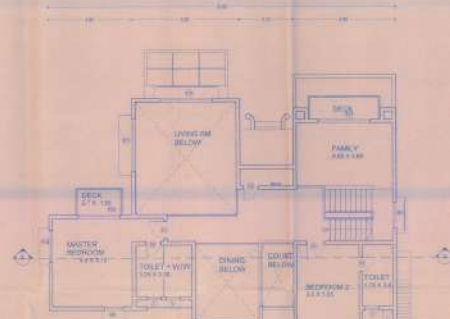


FIRST FLOOR PLAN

SCALE: 1:100

GROUND FLOOR					
TYPE	NO	L	B	AREA	TOTAL
A	1	8.65	5.05	43.68	
B	1	4.15	1.95	8.09	
C	1	8.15	6.4	52.16	
D	1	4.15	0.6	2.49	
E	1	3.0	0.65	1.95	
F	1	4	0.85	3.4	
G	1	11.55	7.3	84.36	
CP	1	5.95	5.3	31.53	
TOTAL COVERED AREA					218.83
AREA FOR FAR PURPOSE					
DEDUCTION					
STAIRCASE/PARKING/COURT AREA					
ST	1	5.95	3.2	-19.04	
CP	1	3.95	5.3	-21.13	
CT	1	1.5	4	-2.2	
TOTAL FOR FAR					168.88
TOTAL BUILTUP AREA = TOTAL COVERED AREA - COURT AREA					211.43




GROUND FLOOR PLAN

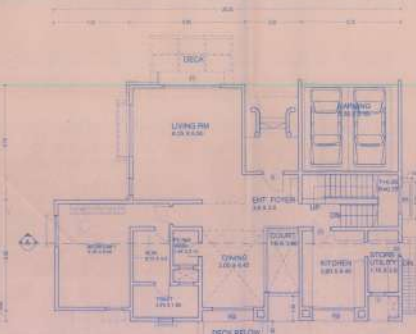

GROUND FLOOR PLAN
SCALE: 1:100

Approved for the 2nd stage of building & site plan
and for the purpose of the 2nd stage of building & site plan.

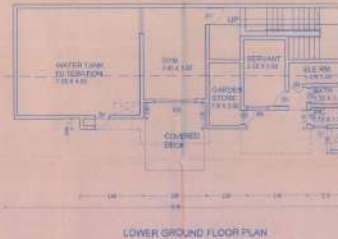


LOWER GROUND FLOOR PLAN

SCALE: 1:100



FIRST FLOOR					
TYPE	NO	L	B	AREA	TOTAL
A	1	14.1	5.5	77.55	
B	1	4	1.45	5.8	
C	1	5.95	11.05	65.74	
D	1	3.1	2.65	8.21	
D1	1	2.7	1.55	4.18	
D2	1	4.15	1.35	5.60	
V	1	6.2	5.7	35.34	
V2	1	4.05	0.85	3.44	
TOTAL COVERED AREA					212.70
AREA FOR FAR PURPOSE					
DEDUCTION					
STAIRCASE/PARKING/COURT AREA					
ST	1	5.95	3.2	-19.04	
V	1	6.2	5.7	-35.34	
V1	1	4.05	4	-16.2	
V2	1	4.05	0.85	-3.44	
CT	1	1.8	4	-7.2	
D1	1	2.7	1.55	-4.18	
D2	1	4.15	1.35	-5.60	
TOTAL FOR FAR					97.21
TOTAL BUILTUP AREA = TOTAL COVERED AREA - COURT AREA					115.49

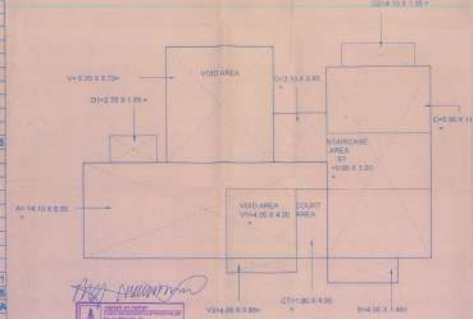

FIRST FLOOR PLAN

DRAWING TITLE
PLANS
SECTIONS
ELEVATIONS
AREA DIAGRAMS

SCALE: 1:100

DATE: 23-04-11


DRAWN BY: SANTOSH

CHECKED BY: SB

JOB NO. B-96

DRG. NO. 01

PROPOSED RESIDENTIAL CONSTRUCTION
BY: GOAN REAL ESTATE &
CONSTRUCTION PVT. LTD.
SUNSHINE C. PHASE II, ALERIA DE GOA,
DARODIM, GOA

 

DATE: 23-04-11

DRAWN BY: SANTOSH


CHECKED BY: SB

JOB NO. B-96


DRG. NO. 01




SECTION B-B

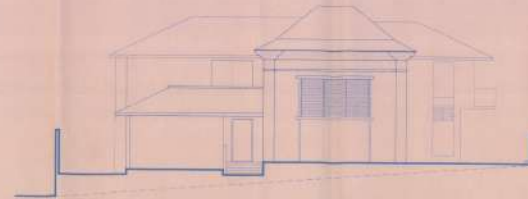

FRONT ELEVATION

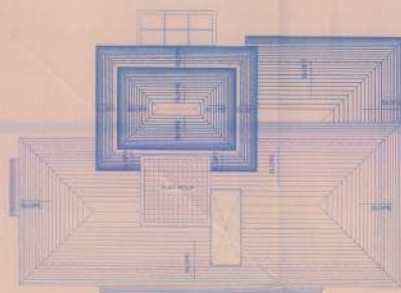

ROOF PLAN

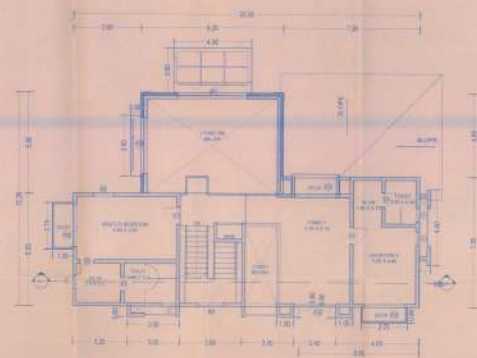

FIRST FLOOR PLAN

Approved vide No. 50/2017 of meeting with Municipal
and Municipalities (Municipal) for the above subject.

10/05/2017
MUNICIPALITY
MUNICIPALITY

AREA STATEMENT

LOWER GROUND FLOOR PLAN: 102.50sqm
GROUND FLOOR + UPPER GROUND FLOOR: 147.32sqm
FIRST FLOOR: 102.49 sqm
TOTAL: 352.31 sqm
FLOOR AREA: 352.31 sqm
COVERED AREA: 170.80 sqm




LOWER GROUND FLOOR PLAN


Staircase Area
3.00 x 3.00 = 9.00
TOTAL FLOOR AREA = 102.50

GROUND FLOOR PLAN


Staircase Area
3.00 x 3.00 = 9.00
Parking Area
8.00 x 3.00 = 24.00
Court Area
2.00 x 3.00 = 6.00
TOTAL BUILT UP AREA = 147.32

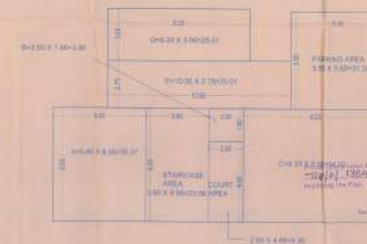

GROUND FLOOR PLAN

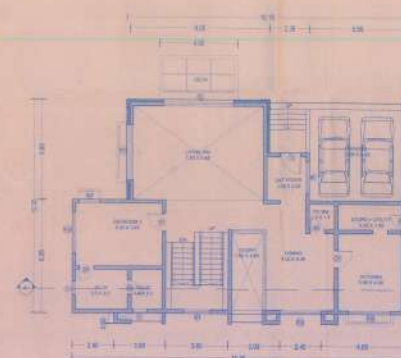


GROUND FLOOR PLAN

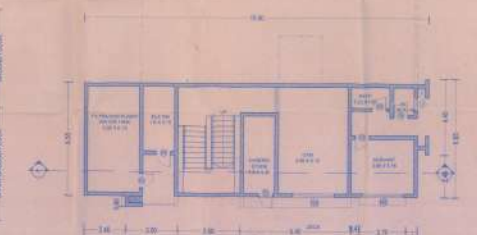

LOWER GROUND FLOOR PLAN

FIRST FLOOR PLAN

Staircase Area
3.00 x 3.00 = 9.00
Deck Area
10.00 x 3.00 = 30.00
Court Area
2.00 x 3.00 = 6.00
TOTAL BUILT UP AREA = 102.49

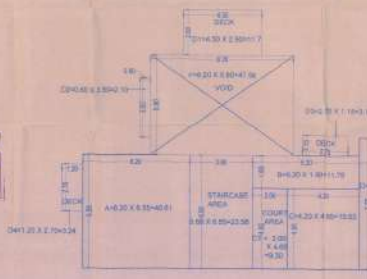

FIRST FLOOR PLAN

contractor to verify all dimensions on site before commencing work. If any dimensions given are to be taken in preference to scaling, copyright of designs shown herein is retained by this office. Authority is required for any reproduction. All dimensions are in metres unless otherwise specified.

SCHEDULE OF OPENINGS

TYPE	SIZE	REL. HT.	UNITS	REMARKS
W	1.85 x 1.20	0.90	1.00	COMMON ROOM
W1	1.50 x 1.20	0.90	2.00	COMMON ROOM
W2	1.20 x 1.20	0.90	2.00	COMMON ROOM
W3	1.00 x 1.20	0.90	2.00	COMMON ROOM
FD	4.00 x 2.10	—	2.00	STAIR
FD1	3.20 x 2.10	—	2.00	STAIR
FD2	2.40 x 2.10	—	2.00	STAIR
D	1.20 x 2.10	—	2.00	STAIR
D1	1.00 x 2.10	—	2.00	STAIR
D2	0.90 x 2.10	—	2.00	STAIR
D3	0.80 x 2.10	—	2.00	STAIR
V	0.80 x 0.80	1.75	2.00	COMMON ROOM

DATE: 10/05/2017

DESIGN CONSULTANTS

MEETH CONSULTANTS
ARCHITECTS & ENGINEERS

TH JAIHAR COMPLEX, NEUGAMGAR
KAR, GUA 400 001 TEL: 9496100, 9496109

PROPOSED RESIDENTIAL CONSTRUCTION
BY: GOAM REAL ESTATE &
CONSTRUCTION PVT. LTD., BANGALORE
PHASE II, ALDEIA DE GOA,
BANGALORE, GOA


DRAWING TITLE
PLANS
SECTIONS
ELEVATIONS
AREA DIAGRAMS

SCALE: 1:100

DATE: 07-05-11

DRAWN BY: P.P.A. CHECKED BY: S.B.

JOB NO. B-96 DRG. NO. 01

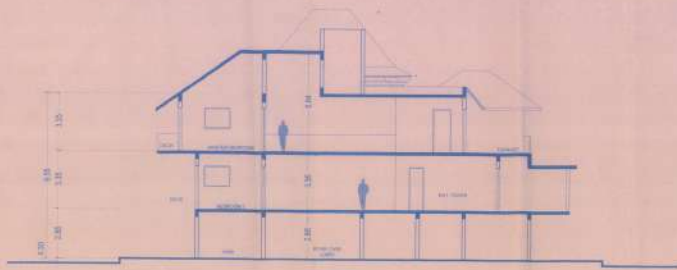

SECTION B-B
SCALE = 1:100



NORTH SIDE (FRONT) ELEVATION
ELEVATION 1

AREA STATEMENT BLOCK E


LOWER GROUND FLOOR (LGF) 91.11 sqm
GROUND FLOOR - UPPER GROUND FLOOR 164.26 sqm
FIRST FLOOR 119.17 sqm
PROPOSED COVERED AREA 163.64 sqm
AREA FOR FAR: 91.11 + 164.26 + 119.17
= 374.54 sqm

Contractor to verify all dimensions on site before commencing work. Figured dimensions given are to be taken in preference to scaling. Copyright of designs shown herein is retained by final office. Authority is required for any reproduction. All dimensions are in metres unless otherwise specified.


SCHEDULE OF OPENINGS

TYPE	SIZE	SL. NO.	CONTE. HT.	REMARKS
R1	1.50 x 1.20	0.00	2.10	ALUMINIUM GLAZED SLIDING DOOR
R2	1.20 x 1.20	0.00	2.10	ALUMINIUM GLAZED SLIDING DOOR
R3	0.85 x 1.20	0.00	2.10	ALUMINIUM GLAZED SLIDING DOOR
R4	3.60 x 2.10	—	2.10	GLASS DOOR
R5	1.00 x 2.10	—	2.10	GLASS DOOR
R6	2.40 x 2.10	—	2.10	GLASS DOOR
R7	1.20 x 2.10	—	2.10	GLASS DOOR
R8	1.00 x 2.10	—	2.10	GLASS DOOR
R9	0.90 x 2.10	—	2.10	GLASS DOOR
R10	0.85 x 2.10	—	2.10	ALUMINIUM GLAZED SLIDING DOOR
R11	0.80 x 0.80	1.75	2.25	ALUMINIUM GLAZED SLIDING DOOR


LOWER GROUND FLOOR				
TYPE	NO.	L	B	AREA
A	1	9.55	5.15	49.18
B	1	9.85	4.8	47.28
C	1	3.35	1.95	6.53
D	1	3.85	1.95	7.5
TOTAL COVERED AREA				110.48
AREA FOR FAR PURPOSE				
DEDUCTION				
DECK/STAIRCASE				
ST	1	5.7	3.4	19.38
TOTAL FOR FAR				91.11

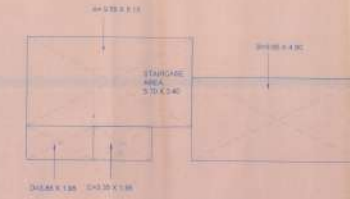

LOWER GROUND FLOOR PLAN

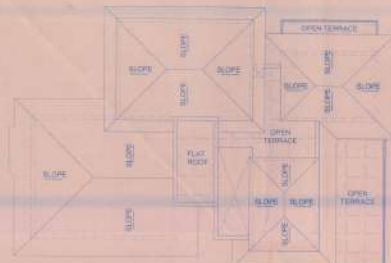


ROOF PLAN
SCALE = 1:100

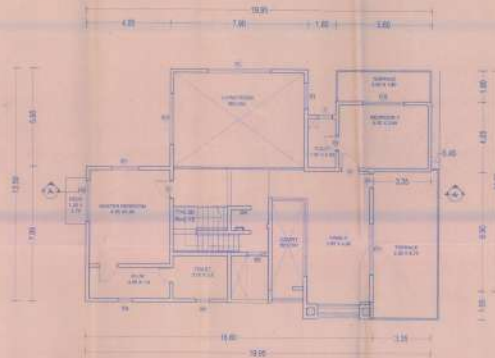


FIRST FLOOR PLAN
SCALE = 1:100


GROUND FLOOR				
TYPE	NO.	L	B	AREA
A	1	1.8	2.5	4
B	1	7.5	5.85	43.84
C	1	9.55	5.15	49.18
D	1	7.4	2.7	19.98
E	1	2.2	7.1	15.62
F	1	4	1.05	4.2
G	1	1.85	4.8	8.96
H	1	5.8	7.1	41.18
CI	1	5.5	5.85	32.18
CI	1	1.5	5.55	8.33
TOTAL COVERED AREA				238.17
AREA FOR FAR PURPOSE				
DEDUCTION				
CAR PORCH/DECK/STAIRCASE/COURT AREA				
CP	1	5.5	5.85	32.18
ST	1	5.7	3.4	19.38
CT	1	2.2	6.35	14.07
TOTAL FOR FAR				164.35
AREA = TOTAL COVERED AREA - COURT AREA				224.17
224.17				224.17

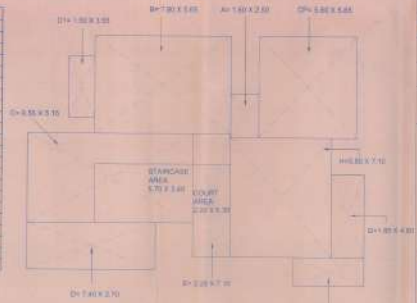

GROUND FLOOR PLAN

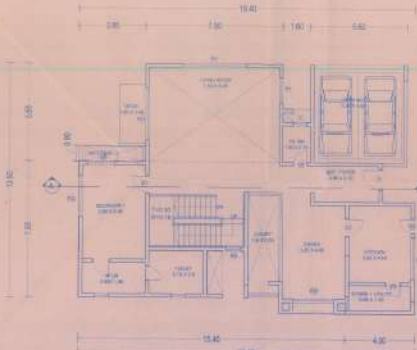


GROUND FLOOR PLAN
SCALE = 1:100

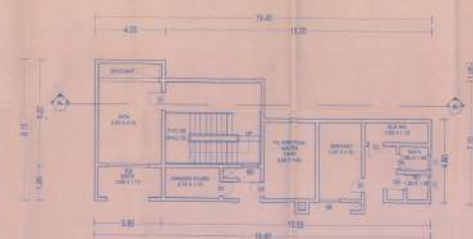

LOWER GROUND FLOOR PLAN
SCALE = 1:100

FIRST FLOOR				
TYPE	NO.	L	B	AREA
A	1	1.8	2.5	4
B	1	7.5	5.85	43.84
C	1	9.55	5.15	49.18
D	1	7.4	2.7	19.98
E	1	2.2	7.1	15.62
F	1	4	1.05	4.2
G	1	1.85	4.8	8.96
H	1	5.8	7.1	41.18
CI	1	5.5	5.85	32.18
CI	1	1.5	5.55	8.33
TOTAL COVERED AREA				238.17
AREA FOR FAR PURPOSE				
DEDUCTION				
CAR PORCH/DECK/STAIRCASE/COURT AREA				
CP	1	5.5	5.85	32.18
ST	1	5.7	3.4	19.38
CT	1	2.2	6.35	14.07
TOTAL FOR FAR				164.35
AREA = TOTAL COVERED AREA - COURT AREA				224.17
224.17				224.17

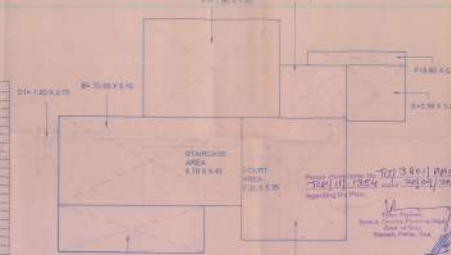

FIRST FLOOR PLAN

DESIGN CONSULTANTS

NEEVH CONSULTANTS
ARCHITECTS & ENGINEERS
TO JAIHAR COMPLEX NEELUNAGAR
PRAGATI 604 435 501 TEL: 2430199, 94450823

PROPOSED RESIDENTIAL CONSTRUCTION
BY UCAN REAL ESTATE &
CONSTRUCTION PVT. LTD.
MUNDELEW R. PHASE II, ALDESA DE OVA,
BARCELONA, SPA.

DRAWING TITLE PLANS SECTIONS ELEVATIONS AREA DIAGRAMS

SCALE 1:100
DATE 02-05-11
DRAWN BY SANTOSH BY SB
JOB NO. B-96 DRG. NO. 01

Approved vide No. 3(R) of meeting dt. 16/12/2010
and No. VP/2010-11/Ans/35/1509 dated 16/12/2010

9/12/2010

Urban Planning & Development



SECRETARY
CURBA BAMBOLIM & TAL. ALDEIA

8.00m WIDE ROAD

SCHOOL,
COMMERCIAL
&
AMENITIES



SITE PLAN

1: 500

BUNGALOW A :

LOWER GROUND FLOOR : 131.30 sqm

UPPER GROUND FLOOR : 49.47 sqm

FIRST FLOOR : 105.38 sqm

SECOND FLOOR : 119.43 sqm

TOTAL : 405.58- (Staircase = 42.28) = 363.30 SQM

BUNGALOW B :

LOWER GROUND FLOOR : 194.73 sqm

UPPER GROUND FLOOR : 55.95 sqm

FIRST FLOOR : 207.50 sqm

SECOND FLOOR : 199.36 sqm

TOTAL : 657.54 - (Staircase = 97.28) = 560.26 SQM

BUNGALOW A + BUNGALOW B , TOTAL : 923.56 SQM

OPEN SPACE

AREA STATEMENT

TOTAL AREA OF PLOT = 7098.00 sq. m

F.A.R ALLOWED (80%) = 5678.40 sqm

F.A.R CONSUMED : 923.56 sq.m = 13.01 %

COVERAGE ALLOWED(40%) : =2839.20 sq.m

COVERAGE CONSUMED : 431.45 sq.m = 6.08 %

Please check letter No. TIS/6744/CUR/70/10/1613 dated 24/11/10 regarding the Plan.

Town Planner,
Town & Country Planning Dept.,
Govt. of Goa,
Tiswadi, Panaji, Goa.

TO
STP

COMMUNITY CENTRE

Rajesh M. Rathore
Civil Engineer
Regd No. 10000-ENG-88
NGC No. 10000-38
A-10000-15
MEMBERSHIP No: 6833
(INDIAN CONCRETE INSTITUTE)



DESIGN CONSULTANTS

NEEVH CONSULTANTS
ARCHITECTS & ENGINEERS

T8 JAIRAM COMPLEX NEUGINAGAR
PANAJI, GOA. 403 001. TEL : 2438199, 8452829.

PROPOSED RESIDENTIAL
CONSTRUCTION BY GOAN REAL
ESTATE & CONSTRUCTION PVT.
LTD., IN AMALGAMATED PLOT M,
ALDEIA DE GOA, BAMBOLIM, GOA.

AMALGAMATION APPROVED VIDE
TIS/3801(dup)/TCP/1307
DATED 06 SEPTEMBER 2010

DRAWING TITLE
PLANS
SECTIONS
ELEVATIONS:
AREA DIAGRAMS



SCALE 1:500



DATE 09-10-10

DRAWN BY	AMRESH	CHECKED BY	S.B
----------	--------	------------	-----



JOB NO. B - 97

DRG. NO. 01

FLOOR (%) REFERENCE A	USE	TOTAL BUILT UP AREA M ²	AREA FREE FROM FAR				NET FLOOR AREA M ²
			BAL.	PARK.	STAIR	LIFT	
LOWER GROUND FLOOR		194.73 sqm	—	—	36.48 sqm	nil	158.25 sqm
UPPER GROUND FLOOR		55.95 sqm	—	—	—	nil	55.95 sqm
FIRST FLOOR		219.20 sqm	11.70 sqm	—	30.40 sqm	nil	177.10 sqm
SECOND FLOOR		209.86 sqm	10.50 sqm	—	30.40 sqm	nil	168.96 sqm
TOTAL		679.74 sqm	22.20 sqm	—	97.28 sqm	nil	566.26 sqm

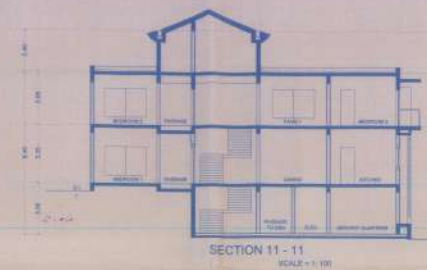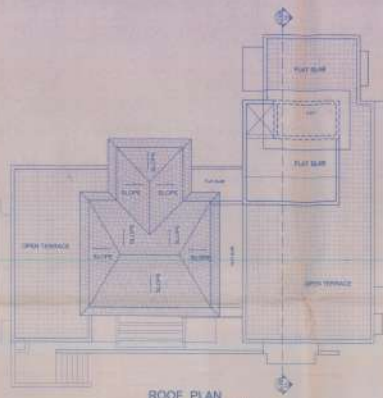

Approved vide No. 303 dated 10/08/10
and No. 304 dated 10/08/10
by the Municipal Corporation, Bhubaneswar
City Engineer (S.D. Amaravati)

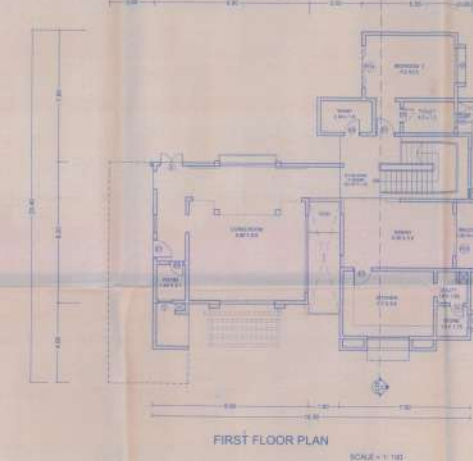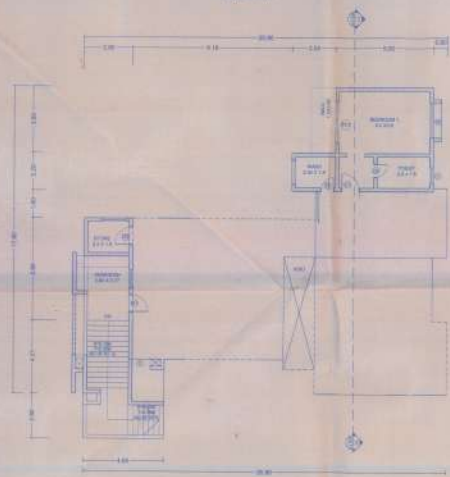


UPPER GROUND FLOOR
TOTAL BUILT UP AREA = 55.95 M²
TOTAL BUILT UP AREA = 55.95 M²

UPPER GROUND FLOOR PLAN
SCALE: 1:100

Please check with the
City Engineer, Bhubaneswar
regarding the Plan.

For & Sd/-
Rajendra Kumar Das
Project Engineer

UPPER GROUND FLOOR
TOTAL BUILT UP AREA = 55.95 M²
TOTAL BUILT UP AREA = 55.95 M²

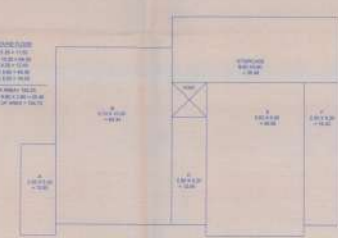

SCHEDULE OF OPENINGS				
TYPE	SIZE	BILL HT.	LINTEL HT.	REMARKS
W2	1.20 x 1.20	0.90	2.10	ALUMINIUM WINDOW
W3	1.00 x 1.20	0.90	2.10	ALUMINIUM WINDOW
FD	2.70 x 2.10	—	2.10	GLASS DOOR
FD1	2.40 x 2.10	—	2.10	GLASS DOOR
D	1.20 x 2.10	—	2.10	GLASS DOOR
D1	1.00 x 2.10	—	2.10	GLASS DOOR
D2	0.90 x 2.10	—	2.10	GLASS DOOR
D3	0.80 x 2.10	—	2.10	GLASS DOOR
Y	0.80 x 0.80	1.75	2.55	ALUMINIUM WINDOW

DATE	ISSUED TO	AMENDMENT

DESIGN CONSULTANTS
NEEVH CONSULTANTS
ARCHITECTS & ENGINEERS
T8, JAI RAM COMPLEX, NEUDIGHANAGAR
PUNJABI, COA. 401 501 TEL: 2493098, 2493099

PROPOSED RESIDENTIAL CONSTRUCTION
JUGAL KUMAR SINGH BY GANESH REAL ESTATE &
CONSTRUCTION PVT. LTD. IN
PLOT M, PHASE II, ALDEIA DE COA,
BAMBOLIM, COA


DRAWING TITLE
PLANS
SECTIONS
ELEVATIONS
AREA DIAGRAMS

SCALE 1:100


DATE 07-08-10

DRAWN BY P.P.A. CHECKED BY S.B.

JOB NO. B-96 DRG. NO. 01

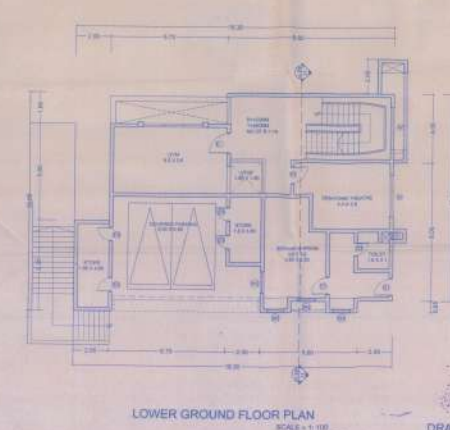


DRAWINGS - BUNGALOW B

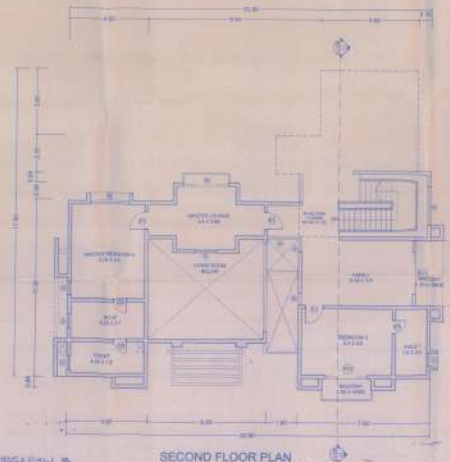


FIRST FLOOR PLAN
A = 6.85 x 10.20 = 70.47 M²
B = 6.85 x 6.20 = 42.47 M²
C = 1.85 x 2.20 = 4.07 M²
D = 3.51 x 1.05 = 3.69 M²
E = 6.75 x 6.01 = 40.57 M²
F = 6.85 x 4.00 = 27.40 M²

TOTAL FLOOR AREA = 188.96
STAIRCASE = 7.80 x 6.00 = 46.80
BALCONY = 3.00 x 4.00 = 12.00
TOTAL BUILT UP AREA = 228.86


For & Sd/-
Rajendra Kumar Das
Project Engineer

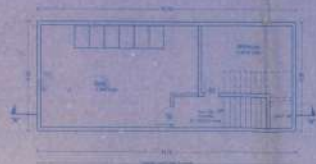


LOWER GROUND FLOOR PLAN
SCALE = 1:100

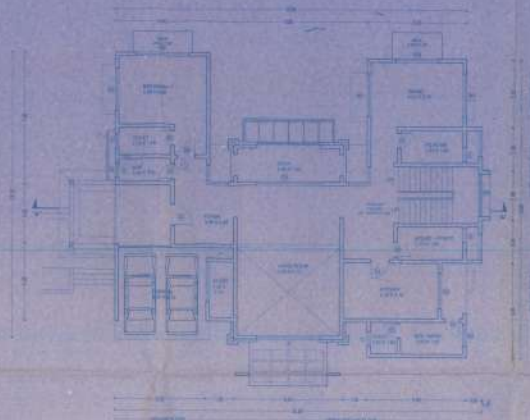

GROUND FLOOR PLAN
SCALE = 1:100

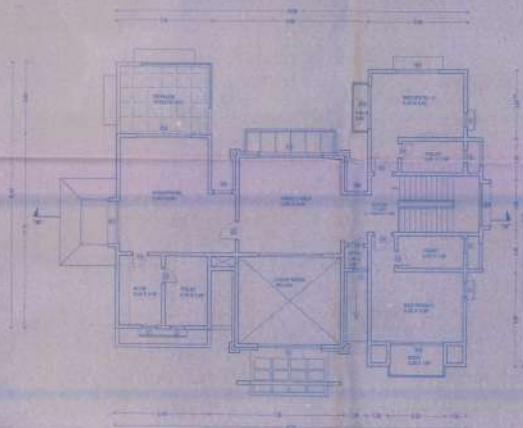

FIRST FLOOR PLAN
SCALE = 1:100

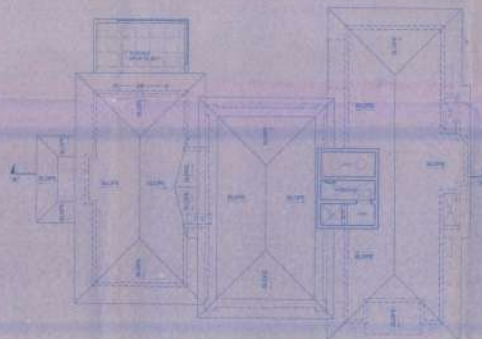

ROOF PLAN
SCALE = 1:100



SCALE = 1:100



NORTH SIDE (FRONT) ELEVATION
SCALE = 1:100

Approved by the Local Authority
on 15/01/2018
for the purpose of the
development.



15/01/2018

15/01/2018
15/01/2018
15/01/2018

AREA STATEMENT BLOCK - J

GROUND FLOOR (LOWER) - 01.14sqm
G1 - UGP = 207.30sqm
FIRST FLOOR - 209.42sqm
PROPOSED COVERED AREA - 209.42sqm
AREA FOR FAR - 70.98 + 207.08 = 170.87
= 453.73sqm

Contractor to verify all dimensions on site before
commencing work. Impact dimensions given are
for the purpose of reference only. No liability
accepted for errors shown hereon. It remains
the duty of the client
to verify all dimensions on site before
commencing work. No liability
accepted for errors shown hereon.

AREA DIAGRAMS AND AREA CALCULATIONS


LOWER GROUND FLOOR				
TYPE	NO.	L	B	AREA TOTAL
1	1	14.7	6.2	91.14
GROSS TOTAL				91.14
AREA FOR FAR PURPOSE				
DEDUCTION				
STAIRCASE				
ST	1	5.6	3.6	-20.2
TOTAL FOR FAR				70.98



LOWER GROUND FLOOR




GROUND FLOOR				
TYPE	NO.	L	B	AREA TOTAL
1	1	1.4	7.3	10.22
2	2	16.5	7.3	121.05
3	3	4.2	3.1	13.02
4	4	3.5	5.3	18.55
5	5	4.2	7.4	31.08
6	6	1.4	2.35	3.29
7	7	1.4	2.2	3.08
ST	1	5.5	8.5	46.75
D1	1	8.4	3.3	27.72
D2	1	8.2	2.1	17.22
D3	1	2.8	3.3	9.24
GROSS TOTAL				273.36
AREA FOR FAR PURPOSE				
DEDUCTION				
STAIRCASE				
ST	1	5.5	5.5	-5.5
DECK				
D1	1	8.4	1.7	-4.08
D2	1	8.2	2.1	-17.02
D3	1	2.8	1.3	-3.64
RAILING				
R1	1	5.2	4.15	-21.38
TOTAL FOR FAR				207.08

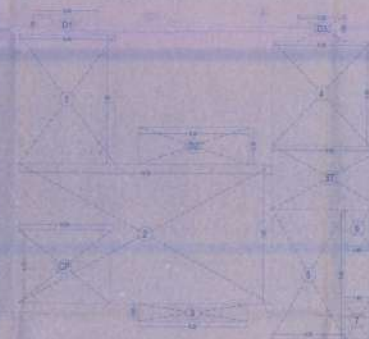

GROUND FLOOR

FIRST FLOOR				
TYPE	NO.	L	B	AREA
1	1	5.6	15.15	84.24
2	2	6.2	2.1	13.02
3	3	7.55	5.78	43.53
4	4	3.35	4.55	15.24
5	5	5.6	5.3	29.68
6	6	1.4	6.2	8.68
ST	1	6.7	3.6	24.12
D1	1	1.85	2.8	5.18
D2	1	2.2	1.8	3.96
V1	1	6.2	5.15	31.93
GROSS TOTAL				238.42
AREA FOR FAR PURPOSE				
DEDUCTION				
STAIRCASE				
ST	1	6.7	3.6	-24.12
DECK				
D1	1	1.85	2.8	-5.18
D2	1	2.2	1.8	-3.96
VOID				
V1	1	6.2	5.15	-31.93
TOTAL FOR FAR				175.67

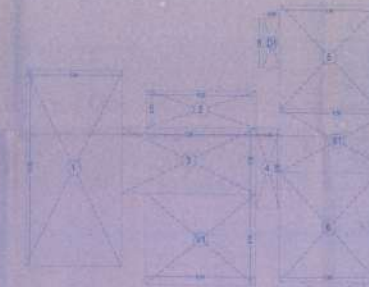

FIRST FLOOR

TYPE	NO.	L	B	AREA TOTAL
W	1	1.85	1.25	2.31
W1	1	2.85	1.25	3.56
W2	1	2.85	1.25	3.56
W3	1	1.25	1.25	1.56
W4	1	1.85	1.25	2.31
W5	1	2.85	1.25	3.56
W6	1	1.85	1.25	2.31
W7	1	1.85	1.25	2.31
DATE ISSUED TO AMENDMENT

DESIGN CONSULTANTS

NEEMH CONSULTANTS
ARCHITECTS & ENGINEERS

TO: KIRAN COMPLEX, NEUGIRAGAN
PARADE GROUND, 4TH FLOOR, TEL: 240141, BANGKOK

PROPOSED RESIDENTIAL CONSTRUCTION
BY: KIRAN COMPLEX, NEUGIRAGAN
CONSTRUCTION PVT. LTD.
BUNGLOW 2, PHASE II, ALDESA DE GDA,
BANGKOK, GDA

DRAWING TITLE
PLANS
SECTIONS
ELEVATIONS
AREA DIAGRAM


SCALE 1:100

DATE 18/01/12

DRAWN BY SANTOSH CHECKED BY SB

JOB NO. B-95 DRG NO. 01

U. B. S. is issued subject to the
 Conditions stipulated in the form
 No.: UHC/2012/201-1-2012/3747
 Dated: 30/3/12
 Health Officer
 Urban Health Centre Panaji

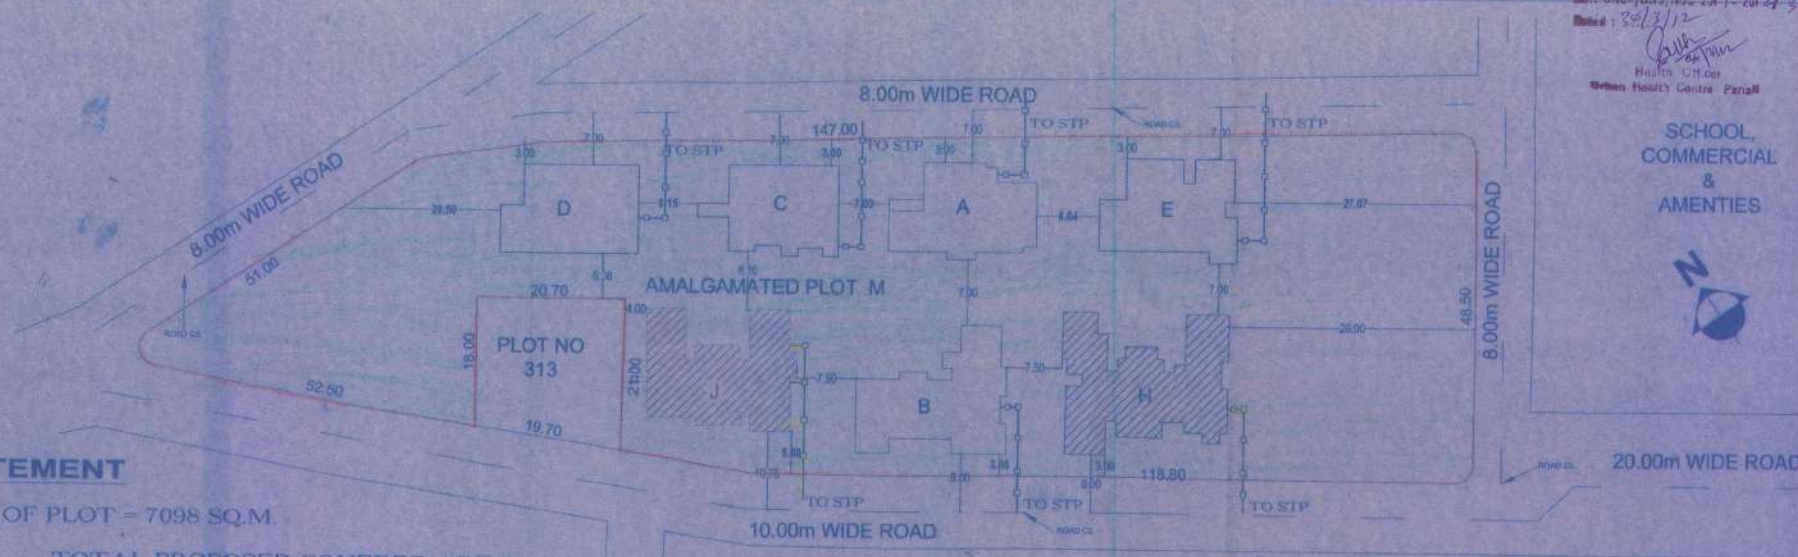

SCHOOL,
 COMMERCIAL
 &
 AMENITIES

AREA STATEMENT

TOTAL AREA OF PLOT = 7098 SQ.M.

TOTAL PROPOSED COVERED AREA
 = i.e. J + H
 = 239.42 + 295.00
 = 534.42 sqm

PROPOSED COVERAGE : 7.52 %

EXISTING COVERED AREA + PROPOSED COVERED AREA
 = 1091.57 + 534.42 = 1625.99 sqm

EXISTING COVERAGE + PROPOSED COVERAGE
 = 15.38 % + 7.52 %
 = 22.90 %

TOTAL PROPOSED FLOOR AREA = J + H
 = 453.73 + 467
 = 920.73 sqm

PROPOSED FAR = 12.97%

EXISTING FLOOR AREA + PROPOSED FLOOR AREA = 2025.44 + 920.73
 = 2946.17 sqm

EXISTING FAR + PROPOSED FAR = 28.53 % + 12.97 % = 41.50 %

OPEN SPACE Approved Vide Res. No. 5(B)
 dated 17/04/2012 and Ref No.
 VP/087/2012-13/10000/F/1
 dated 18/4/2012

Please check letter No. TIS/3801/2010/1
 dated 20/03/2012 regarding the Plan.



(J. J. D'Souza, IAS)
 SECRETARY
 V.P. CURIA BAMBOLIM & TALAUIM

Town Planner,
 Town & Country Planning Dept.
 Govt. of Goa,
 Tiswadi, Panaji, Goa.

DESIGN CONSULTANTS



T8 JAIRAM COMPLEX NEUGINAGAR
 PANAJI, GOA. 403 001. TEL : 2436199, 6452629.

PROPOSED RESIDENTIAL
 CONSTRUCTION BY GOAN REAL
 ESTATE & CONSTRUCTION PVT.
 LTD., IN AMALGAMATED PLOT M,
 ALDEIA DE GOA, BAMBOLIM, GOA.

 AMALGAMATION APPROVED VIDE
 TIS/3801(dup)/TCP/1307
 DATED 06 SEPTEMBER 2010

DRAWING TITLE

SITE PLAN, AREA
 STATEMENT
 AND AREA
 CALCULATIONS



SCALE

1:500

DATE


19-01-12

DRAWN BY	SANTOSHI SAWANT	CHECKED BY	S.B
----------	-----------------	------------	-----


JOB NO. B - 97

DRG. NO. 01




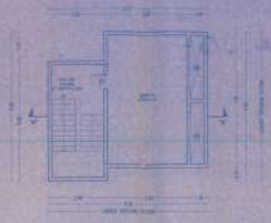


LOWER GROUND FLOOR PLAN
SCALE = 1:100

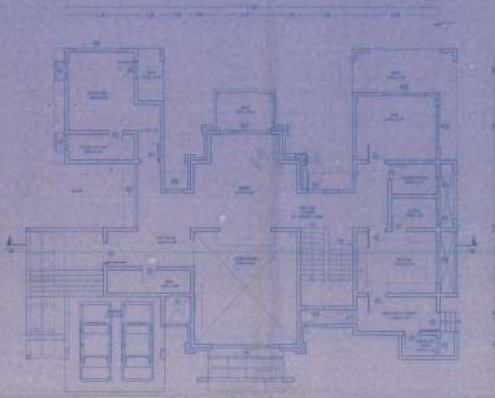


GROUND FLOOR PLAN
SCALE = 1:100

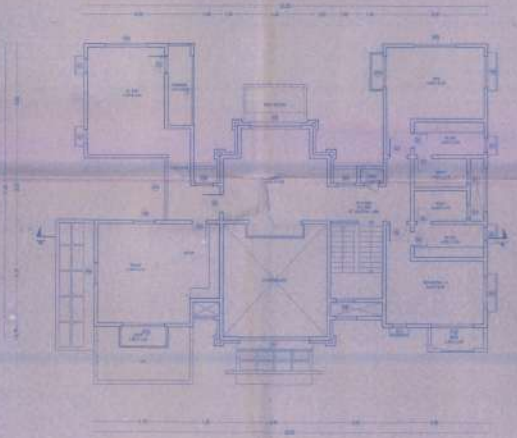

FIRST FLOOR PLAN
SCALE = 1:100

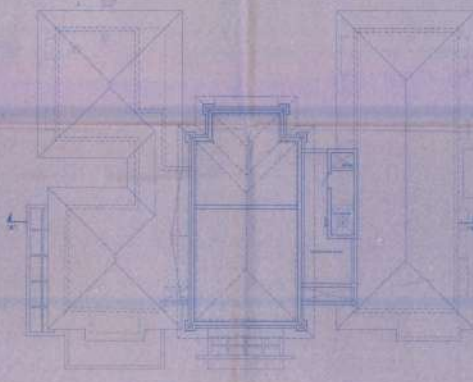

ROOF PLAN
SCALE = 1:100

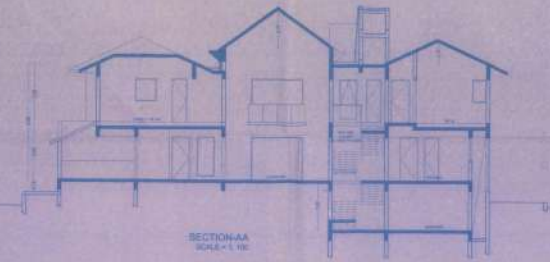

SECTION AA
SCALE = 1:100



FRONT / SOUTH ELEVATION
SCALE = 1:100

Approved Site Plan No. 100/2017
Under provisions of the
Urban Planning Act, 1971
Date: 10/10/2017



GROUND FLOOR				
TYPE	NO.	L	B	AREA TOTAL
1	1	4.2	3	12.6
2	1	5.7	3.6	20.5
3	1	1.7	3.7	6.35
4	1	3.5	3.95	13.8
5	1	1.5	6.05	9.08
6	1	4.8	1.7	8.16
7	1	6.4	10.8	69.1
8	1	3	13.95	41.85
9	1	2.4	1.4	3.36
10	1	3	6.9	20.7
11	1	3.5	3	10.5
12	1	3.4	3.2	10.88
13	1	6	2.5	15
14	1	2	6.9	13.8
15	1	5.7	5.3	30.2
GROSS TOTAL				286
AREA FOR FAR PURPOSE				
DEDUCTION				
STAIRCASE				
ST	1	6	6.9	-20.7
DECK				
D1	2	2.5	3	-4.5
D2	1	3.4	2.2	-7.48
D3	1	8	2.5	-20
D4	1	1	3.9	-3.9
CAN HARDING				
CH	1	5.2	5.5	-28.6
TOTAL FOR FAR				233

FIRST FLOOR				
TYPE	NO.	L	B	AREA TOTAL
1	1	4.8	4.7	22.5
2	1	8.3	1.9	15.7
3	1	1.7	3.7	6.35
4	1	5.7	6.15	35.1
5	1	1.5	6.9	10.4
6	1	4.4	1.7	7.48
7	1	6.4	4.1	26.3
8	1	1.5	1.95	2.93
9	1	6	4.8	28.8
10	1	3	3.7	11.1
11	1	6	6.15	36.9
12	1	3	6.9	20.7
13	1	8.75	2.25	19.69
14	1	2.5	1.8	4.5
15	1	3.4	1.4	4.76
GROSS TOTAL				242
AREA FOR FAR PURPOSE				
DEDUCTION				
STAIRCASE				
ST	1	6	6.9	-20.7
DECK				
D1	1	9.75	2.25	-21.8
D2	1	2.8	5.2	-14.56
D3	1	3.4	1.4	-4.76
TOTAL FOR FAR				237

AREA STATEMENT BLOCK - H


GROUND FLOOR (LOWEST) 61.20sqm
GP + LUP = 286.00sqm
FIRST FLOOR 242.00 sqm
PROPOSED COVERED AREA 286.00 sqm
AREA FOR FAR 286.00 - 212.00 = 74.00
482.00 sqm

AREA DIAGRAMS AND ARE A CALCULATIONS


LOWER GROUND FLOOR				
TYPE	NO.	L	B	AREA TOTAL
1	1	5	1.7	8.5
2	1	4.8	6.15	29.5
ST	1	3.4	6.9	23.5
GROSS TOTAL				61.5
AREA FOR FAR PURPOSE				
DEDUCTION				
STAIRCASE				
ST	1	3.4	6.9	-23.5
TOTAL FOR FAR				38



LOWER GROUND FLOOR

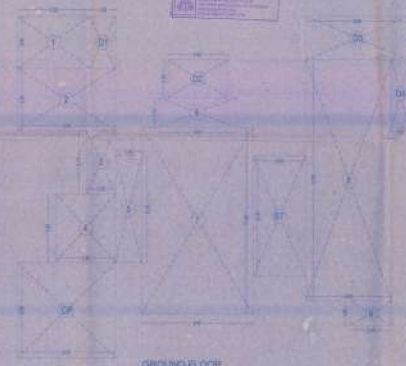

GROUND FLOOR

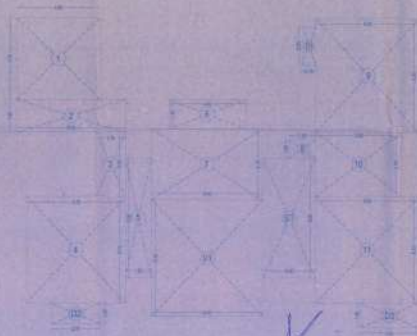


FIRST FLOOR

Declaration: I hereby declare that the above
computation work figures submitted are true
to the best of my knowledge and belief.
I hereby declare that the above figures are
correct and true to the best of my
knowledge and belief.
I hereby declare that the above figures are
correct and true to the best of my
knowledge and belief.

SCHEDULE OF OPENINGS

TYPE	SIZE	REL HT	ENTER HT	REMARKS
W	4.00 x 1.75	0.00	2.10	WINDING STAIRCASE
W1	1.70 x 1.30	0.00	2.10	WINDING STAIRCASE
W2	1.00 x 1.20	0.00	2.10	WINDING STAIRCASE
W3	2.40 x 1.20	0.00	2.10	WINDING STAIRCASE
W4	1.80 x 1.20	0.00	2.10	WINDING STAIRCASE
W5	1.20 x 1.20	0.00	2.10	WINDING STAIRCASE
W6	1.80 x 1.20	0.00	2.10	WINDING STAIRCASE
PD1	3.00 x 2.10	—	2.10	DOOR
PD2	3.40 x 2.10	—	2.10	DOOR
PD3	1.80 x 2.10	—	2.10	DOOR
PD4	1.20 x 2.10	—	2.10	DOOR
PD5	1.00 x 2.10	—	2.10	DOOR
PD6	0.85 x 2.10	—	2.10	DOOR
V	0.80 x 1.00	1.75	2.25	VENTILATION

DESIGN CONSULTANTS

 

TO AJAYAN COMPLEX NEHRUGADAR
PAPAR, GOA 408 001 TEL: 848888 - 848888

PROPOSED RESIDENTIAL CONSTRUCTION
BY GOAN REAL ESTATE &
CONSTRUCTION PVT. LTD.
BUNGLOW H. PHASE II, ALDEIA DE GOA,
BANGLORE, GOA

DRAWING TITLE- FLOOR PLANS, ROOF PLAN SECTIONS ELEVATIONS AREA DIAGRAMS & AREA CALCULATION

SCALE- 1:100
DATE- 23/04/17
DRAWN BY- SANTOSH SAWANT
CHECKED BY- SB
JOB NO. B-96
DRG NO. 01