


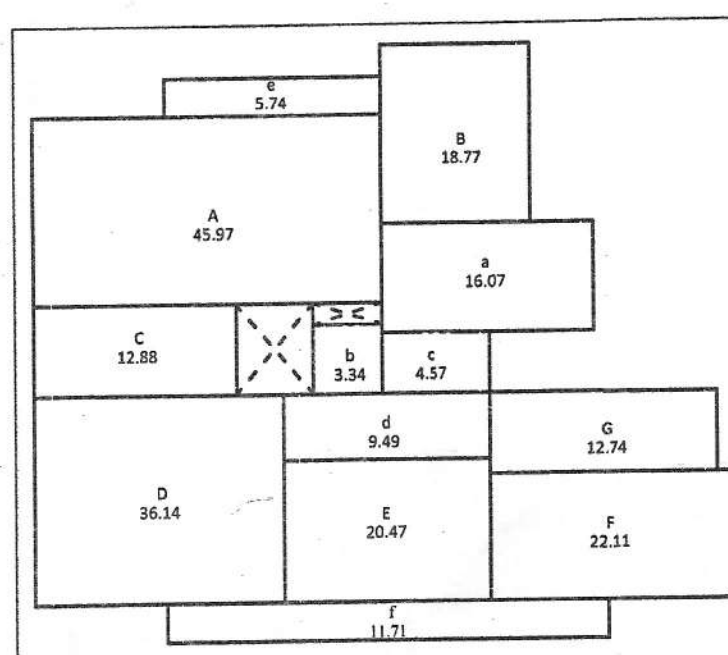


AREA STATEMENT
AREA IN FAR
GROUND FLOOR (TYPE-D)
 =A+B+C+D+E+F+G
 =45.97+18.77+12.88+36.14
 =20.47+22.11+12.74
 =169.06 M2

AREA FREE OF F.A.R
BALCONY/ VERANDAH
 =a+b
 =5.74+11.71
 =17.45 M2

COVERED AREA
 =d
 =9.49 M2

STAIRCASE/LIFT
 =a+b+c
 =16.07+3.34+4.57
 =23.98 M2

TOTAL BUILTUP AREA
 =167.08+17.45+9.49+23.98
 =220.00 M2

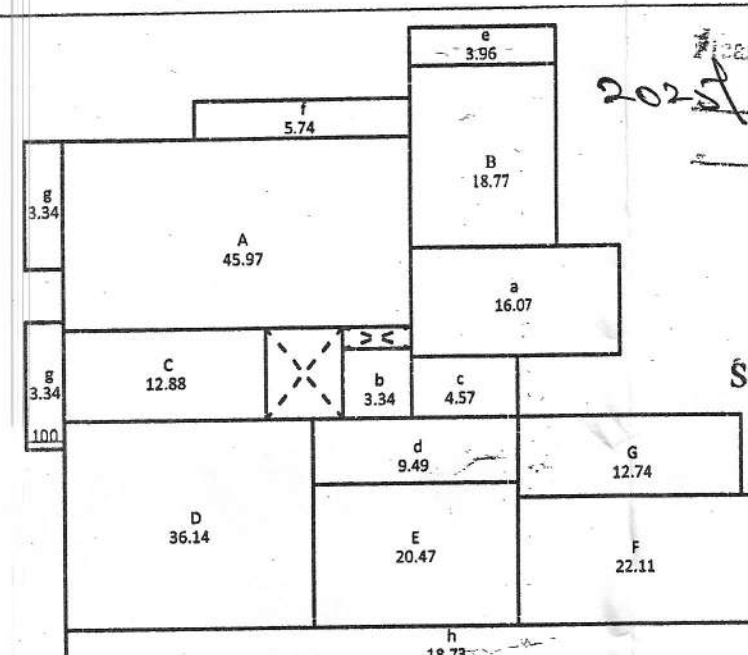


AREA STATEMENT
AREA IN FAR
FIRST FLOOR (TYPE-D)
 =A+B+C+D+E+F+G
 =45.97+18.77+12.88+36.14
 =20.47+22.11+12.74
 =169.06 M2

AREA FREE OF F.A.R
BALCONY
 =a+b+c
 =3.74+5.74+3.34(2)
 =18.73 M2

STAIRCASE/LIFT
 =a+b+c
 =16.07+3.34+4.57
 =23.98 M2

TOTAL BUILTUP AREA
 =169.06+35.11+9.49+23.98
 =237.64 M2

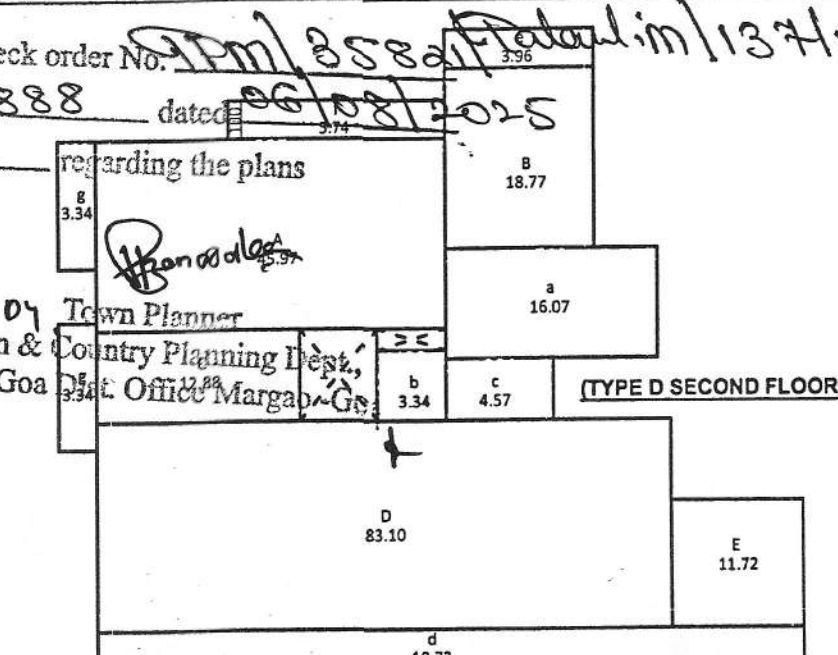


AREA STATEMENT
AREA IN FAR
SECOND FLOOR (TYPE-D)
 =A+B+C+D+E
 =45.97+18.77+12.88
 =83.10 M2

AREA FREE OF F.A.R
BALCONY
 =a+b+c
 =3.74+5.74+3.34(2)
 =18.73 M2

STAIRCASE/LIFT
 =a+b+c
 =16.07+3.34+4.57
 =23.98 M2

TOTAL BUILTUP AREA
 =169.06+35.11+9.49+23.98
 =237.64 M2

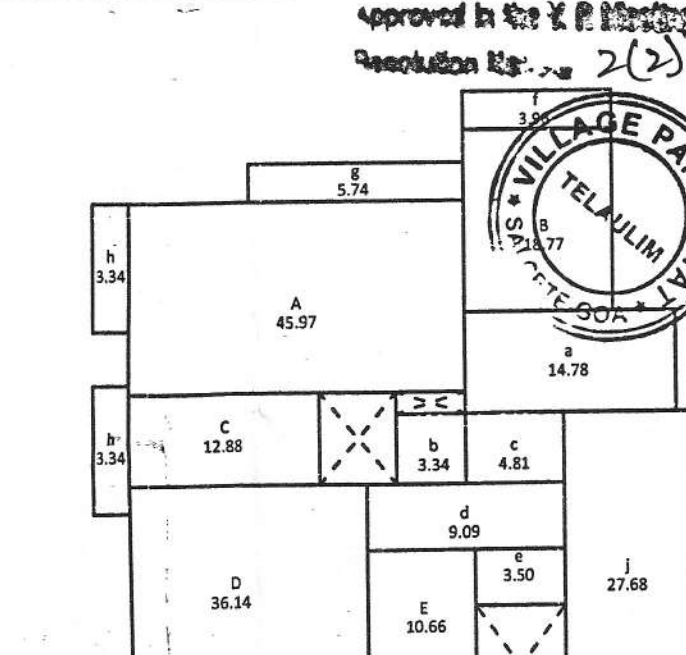

AREA STATEMENT
AREA IN FAR
THIRD FLOOR (TYPE-D)
 =A+B+C+D+E
 =45.97+18.77+12.88
 =83.10 M2

AREA FREE OF F.A.R
BALCONY
 =a+b+c
 =3.74+5.74+3.34(2)
 =18.73 M2

STAIRCASE/LIFT
 =a+b+c
 =16.07+3.34+4.57
 =23.98 M2

TOTAL BUILTUP AREA
 =169.06+35.11+9.49+23.98
 =237.64 M2




AREA STATEMENT
AREA IN FAR
FOURTH FLOOR (TYPE-D)
 =A+B+C+D+E
 =45.97+18.77+12.88
 =83.10 M2

AREA FREE OF F.A.R
BALCONY
 =a+b+c
 =3.74+5.74+3.34(2)
 =18.73 M2

STAIRCASE/LIFT
 =a+b+c
 =16.07+3.34+4.57
 =23.98 M2

TOTAL BUILTUP AREA
 =169.06+35.11+9.49+23.98
 =237.64 M2

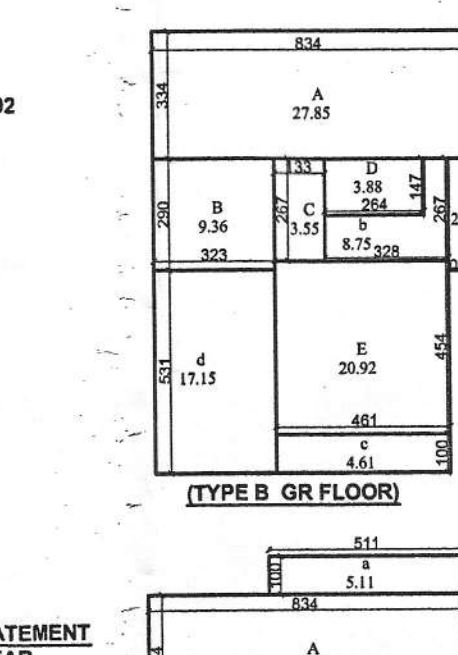


AREA STATEMENT
AREA IN FAR
GROUND FLOOR (TYPE-B)
 =A+B+C+D+E
 =27.85+9.36+3.34+3.88+20.92
 =65.35 M2

AREA FREE OF F.A.R
BALCONY
 =a+b
 =4.61 M2

STAIRCASE/LIFT
 =a+b+c
 =2.46+8.75
 =11.21 M2

CAR PORCH
 =d
 =17.15 M2

TOTAL BUILTUP AREA
 =65.35+4.61+11.21+17.15
 =98.33 M2

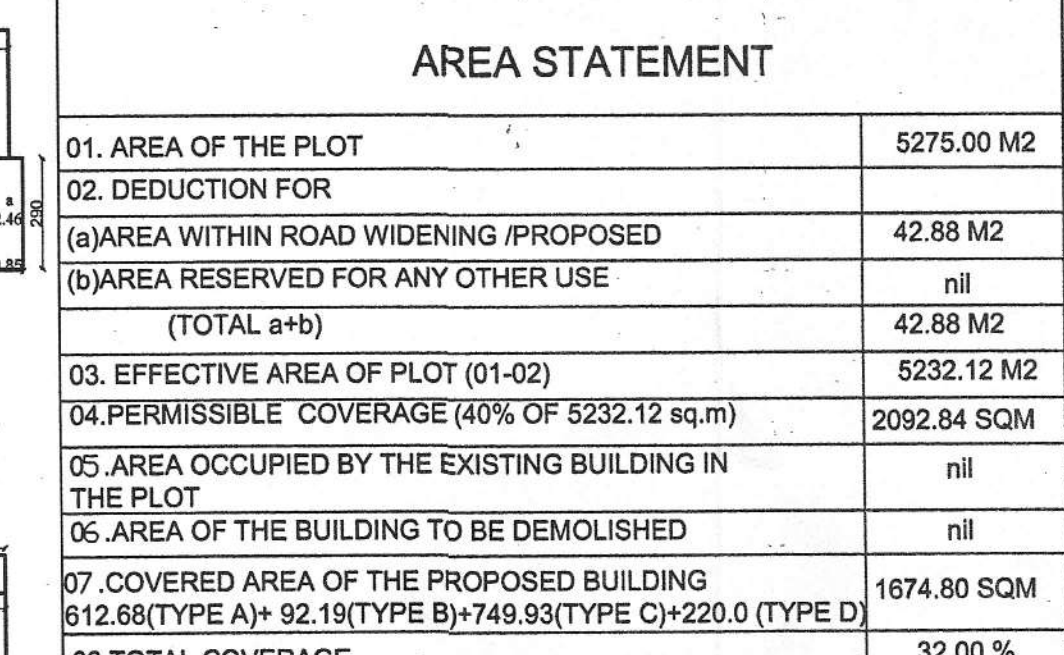


AREA STATEMENT
AREA IN FAR
FIRST FLOOR (TYPE-B)
 =A+B+C+D+E
 =27.85+9.36+3.34+3.88+20.92
 =65.35 M2

AREA FREE OF F.A.R
BALCONY
 =a+b
 =4.61 M2

STAIRCASE/LIFT
 =a+b+c
 =2.46+8.75
 =11.21 M2

CAR PORCH
 =d
 =17.15 M2

TOTAL BUILTUP AREA
 =65.35+4.61+11.21+17.15
 =98.33 M2

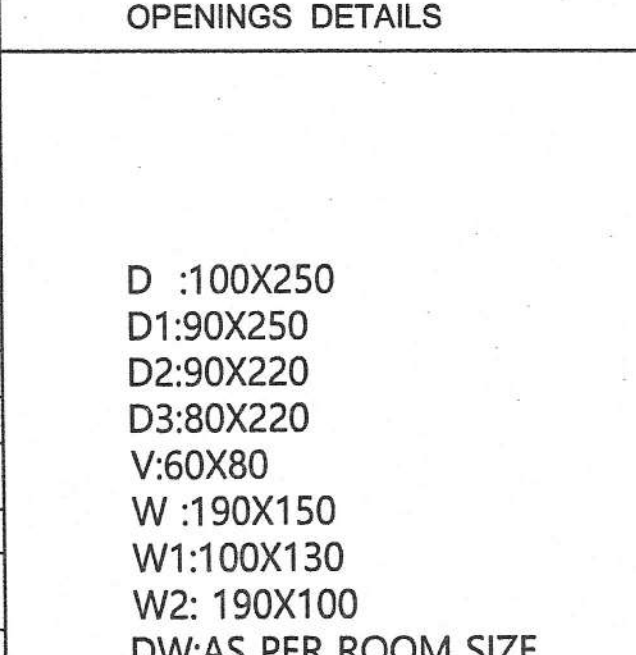


AREA STATEMENT
AREA IN FAR
SECOND FLOOR (TYPE-B)
 =A+B+C+D+E
 =27.85+9.36+3.34+3.88+20.92
 =65.35 M2

AREA FREE OF F.A.R
BALCONY
 =a+b
 =4.61 M2


STAIRCASE/LIFT
 =a+b+c
 =2.46+8.75
 =11.21 M2

CAR PORCH
 =d
 =17.15 M2


TOTAL BUILTUP AREA
 =65.35+4.61+11.21+17.15
 =98.33 M2

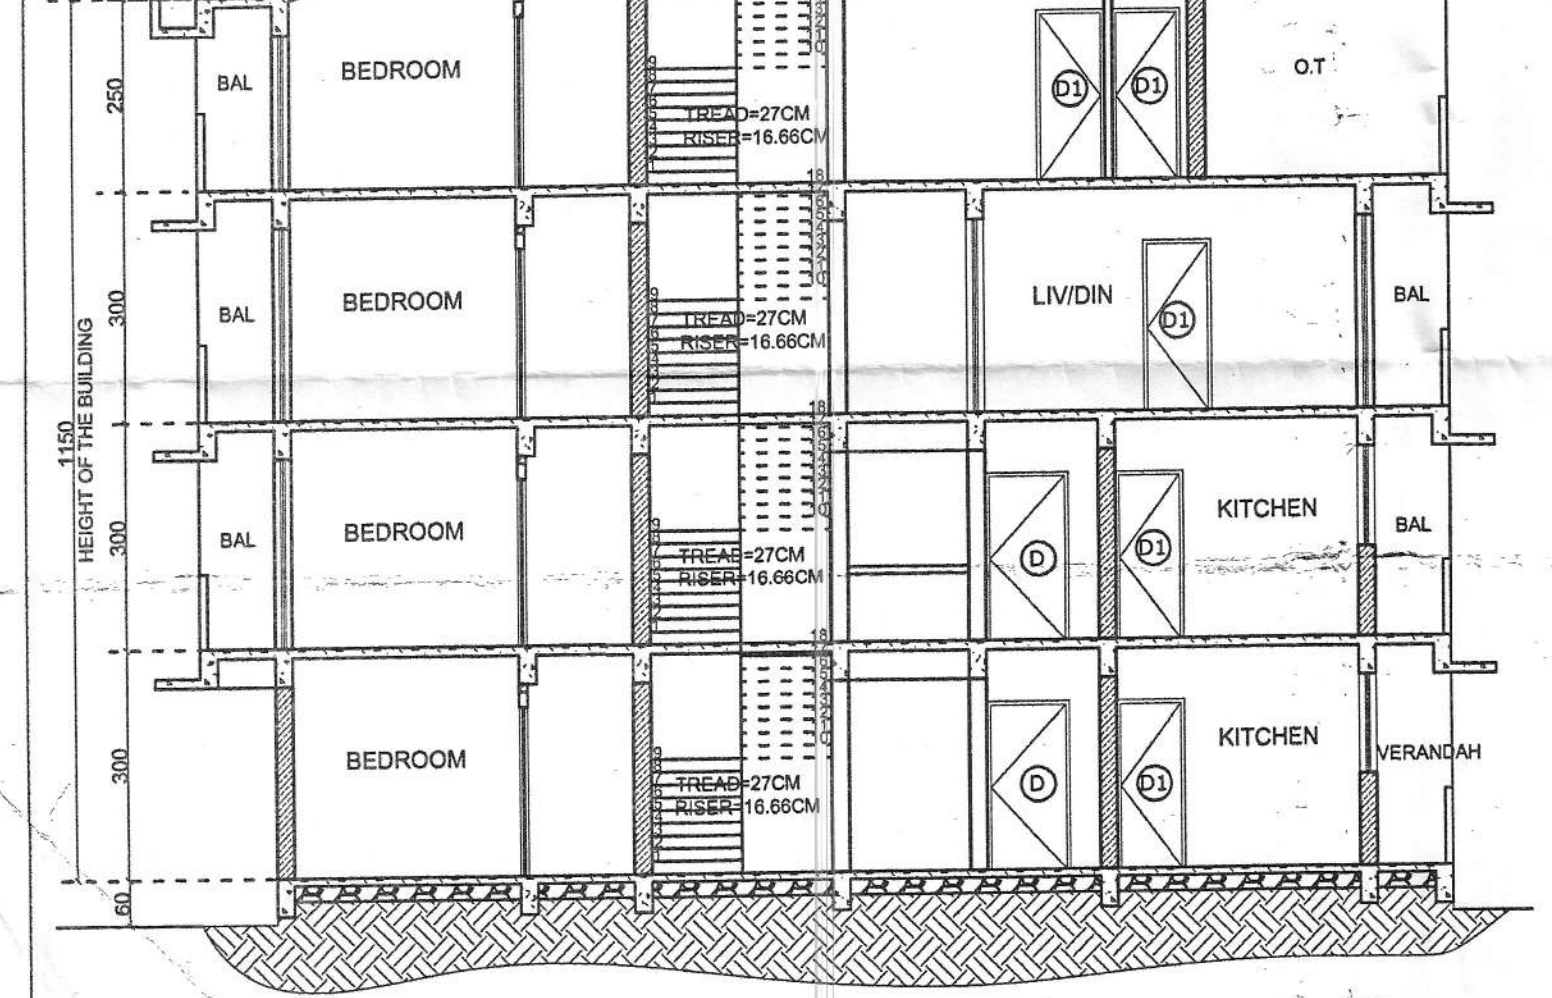



TYPE D SECTION GG

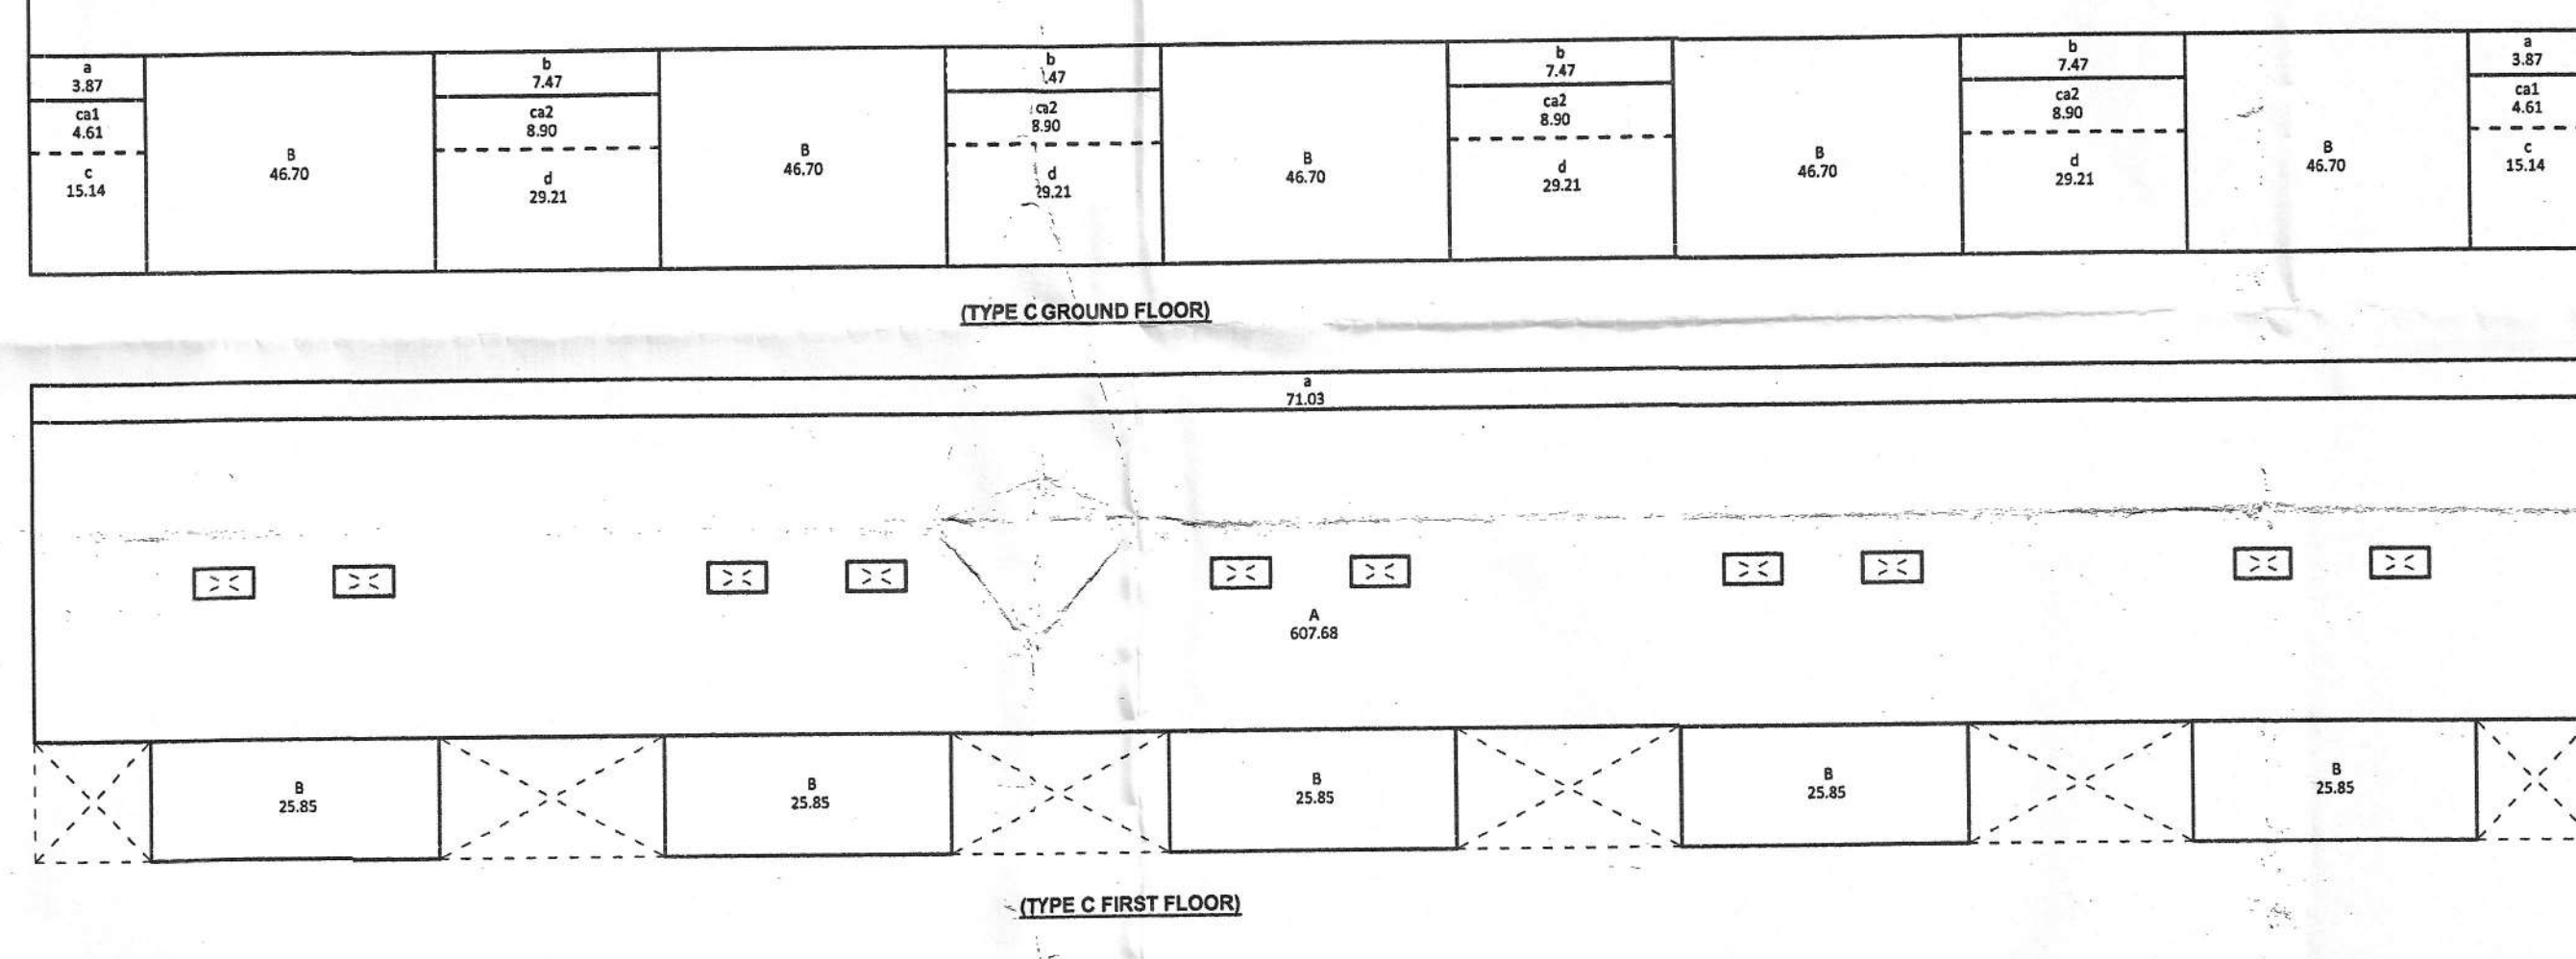

TYPE C GROUND FLOOR

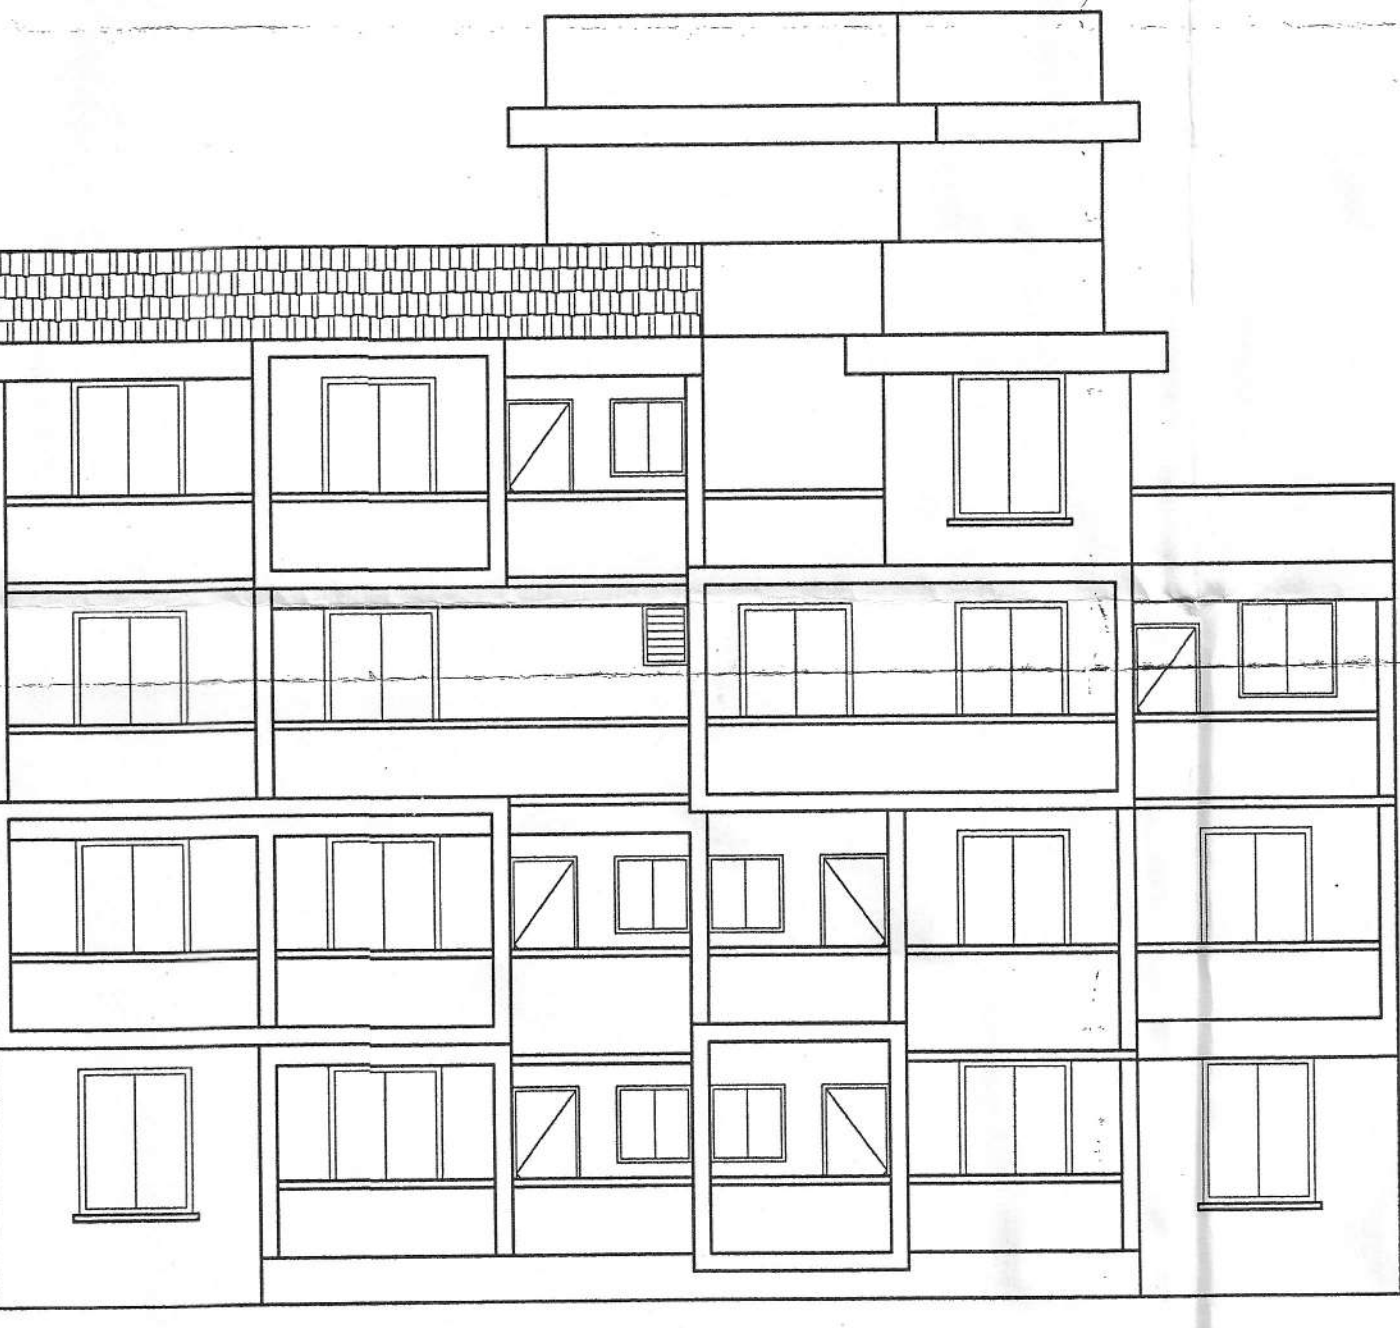

TYPE D ELEVATION

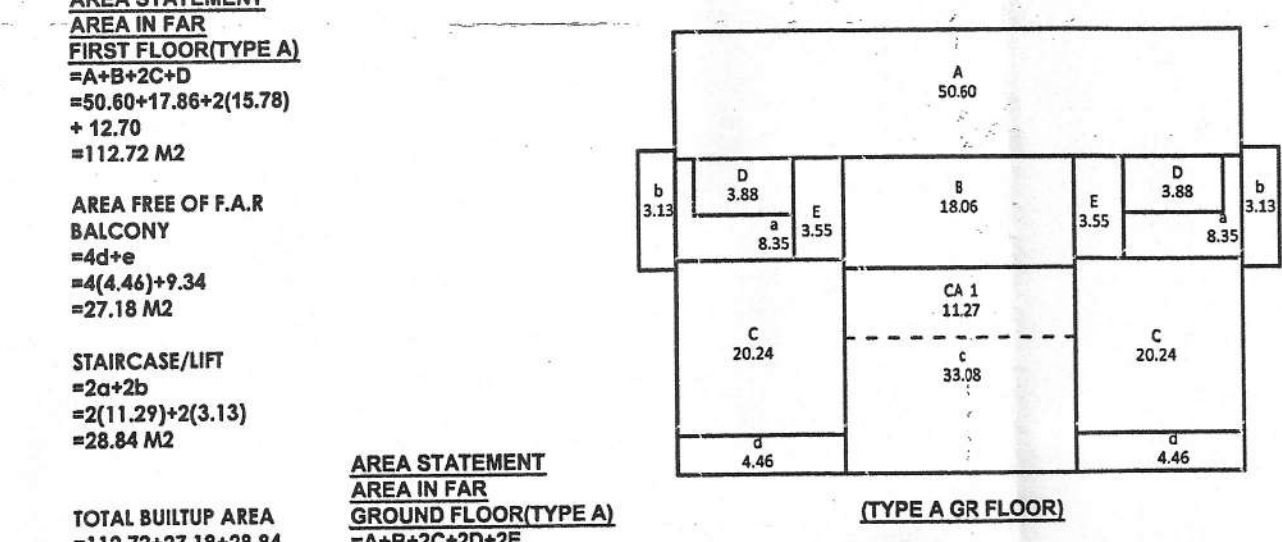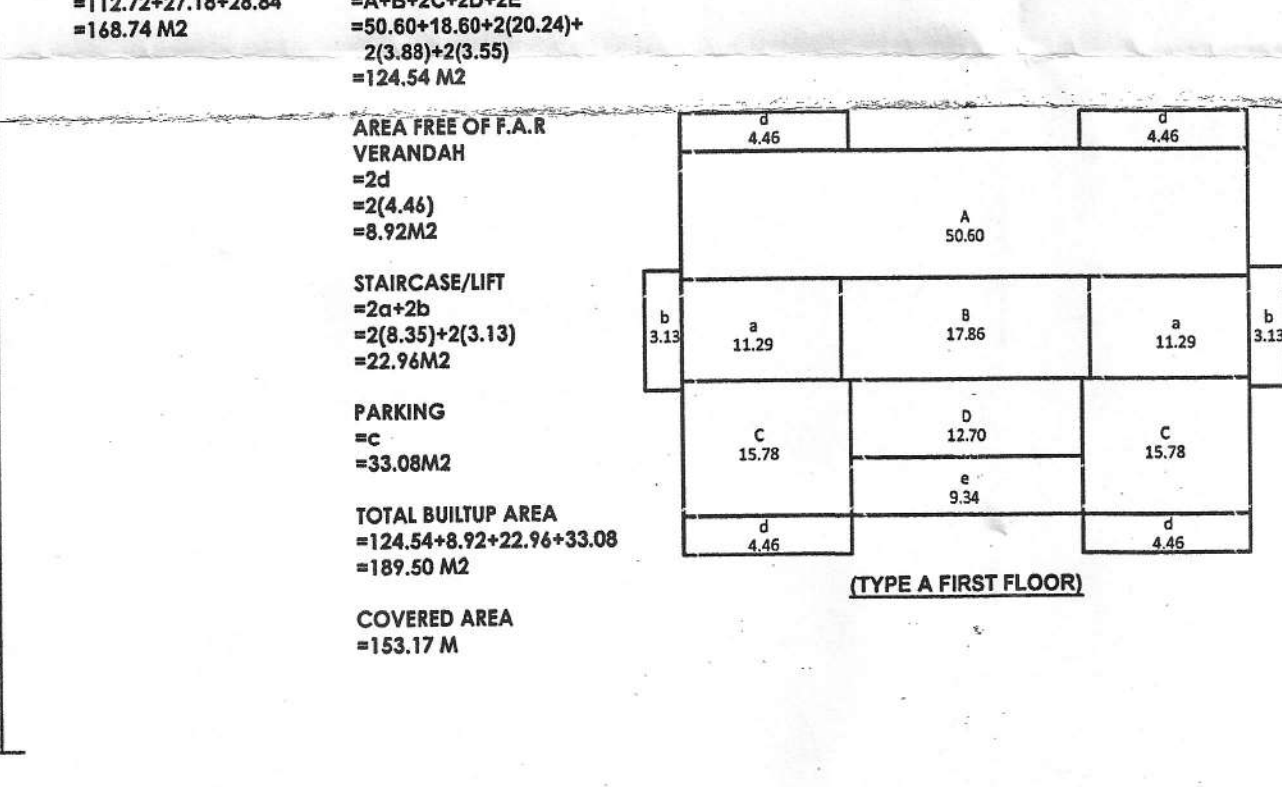

AREA STATEMENT
AREA IN FAR
GROUND FLOOR (TYPE-A)
 =A+B+C+D+E
 =50.50+17.86+2(15.78)
 =112.72 M2

AREA FREE OF F.A.R
BALCONY
 =d
 =12.70 M2

STAIRCASE/LIFT
 =a+b+c
 =2(11.29)+2(3.13)
 =28.84 M2

TOTAL BUILTUP AREA
 =112.72+12.70+28.84+28.84
 =183.10 M2

AREA STATEMENT

TYPE A	
FLOOR	TOTAL BUILT-UP IN SQM
GROUND FLR.	189.50
FIRST FLR.	168.74
TOTAL	358.24

AREA STATEMENT

TYPE B	
FLOOR	TOTAL BUILT-UP IN SQM
GROUND FLR.	98.53
FIRST FLR.	93.43
TOTAL	191.96

AREA STATEMENT

TYPE C	
FLOOR	TOTAL BUILT-UP IN SQM
GROUND FLR.	852.23
FIRST FLR.	807.96
TOTAL	1660.19

AREA STATEMENT

TYPE D	
FLOOR	TOTAL BUILT-UP IN SQM
GROUND FLR.	220.00
FIRST FLR.	237.66
SECOND FLR.	231.53
THIRD FLR.	185.80
TOTAL	874.99

AREA STATEMENT

TYPE E	
FLOOR	TOTAL BUILT-UP IN SQM
GROUND FLR.	220.00
FIRST FLR.	237.66
SECOND FLR.	231.53
THIRD FLR.	185.80
TOTAL	874.99

AREA STATEMENT

TYPE F	
FLOOR	TOTAL BUILT-UP IN SQM
GROUND FLR.	220.00
FIRST FLR.	237.66
SECOND FLR.	231.53
THIRD FLR.	185.80
TOTAL	874.99

AREA STATEMENT

TYPE G	
FLOOR	TOTAL BUILT-UP IN SQM
GROUND FLR.	220.00
FIRST FLR.	237.66
SECOND FLR.	231.53
THIRD FLR.	185.80
TOTAL	874.99

AREA STATEMENT

TYPE H	
FLOOR	TOTAL BUILT-UP IN SQM
GROUND FLR.	220.00
FIRST FLR.	237.66
SECOND FLR.	231.53
THIRD FLR.	185.80
TOTAL	874.99

AREA STATEMENT

TYPE I	
FLOOR	TOTAL BUILT-UP IN SQM
GROUND FLR.	220.00
FIRST FLR.	237.66
SECOND FLR.	231.53
THIRD FLR.	185.80
TOTAL	874.99

AREA STATEMENT

TYPE J	
FLOOR	TOTAL BUILT-UP IN SQM
GROUND FLR.	220.00
FIRST FLR.	237.66
SECOND FLR.	231.53
THIRD FLR.	185.80
TOTAL	874.99

AREA STATEMENT

TYPE K	
FLOOR	TOTAL BUILT-UP IN SQM
GROUND FLR.	220.00
SECOND FLR.	231.53
THIRD FLR.	185.80
TOTAL	874.99

AREA STATEMENT


||
||
||

Project No. 18/2025-448 P.T. 22/08/2025
Approved in case of P.T. 22/08/2025
2/3


SECRETARY
V.P. TALAULIM
SALCETE-GOIA

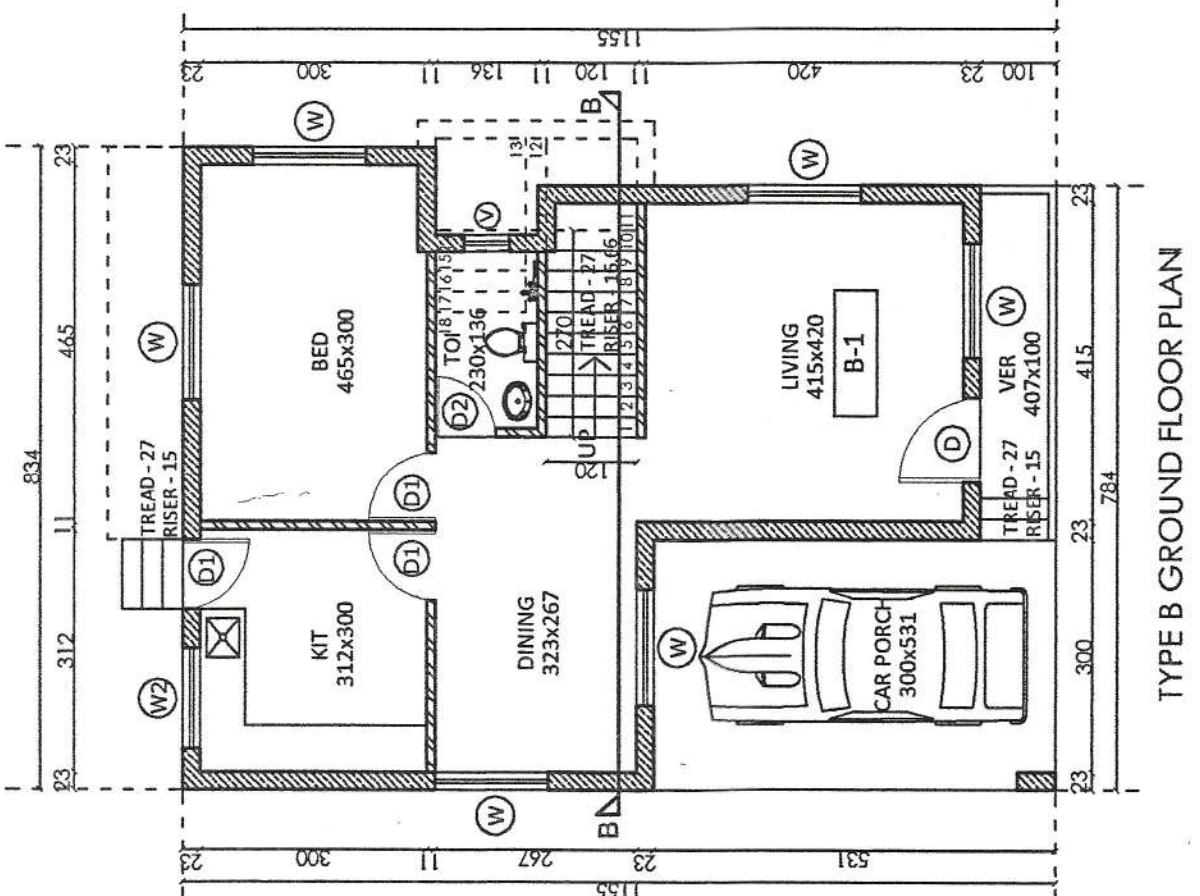


TYPE B GROUND FLOOR PLAN

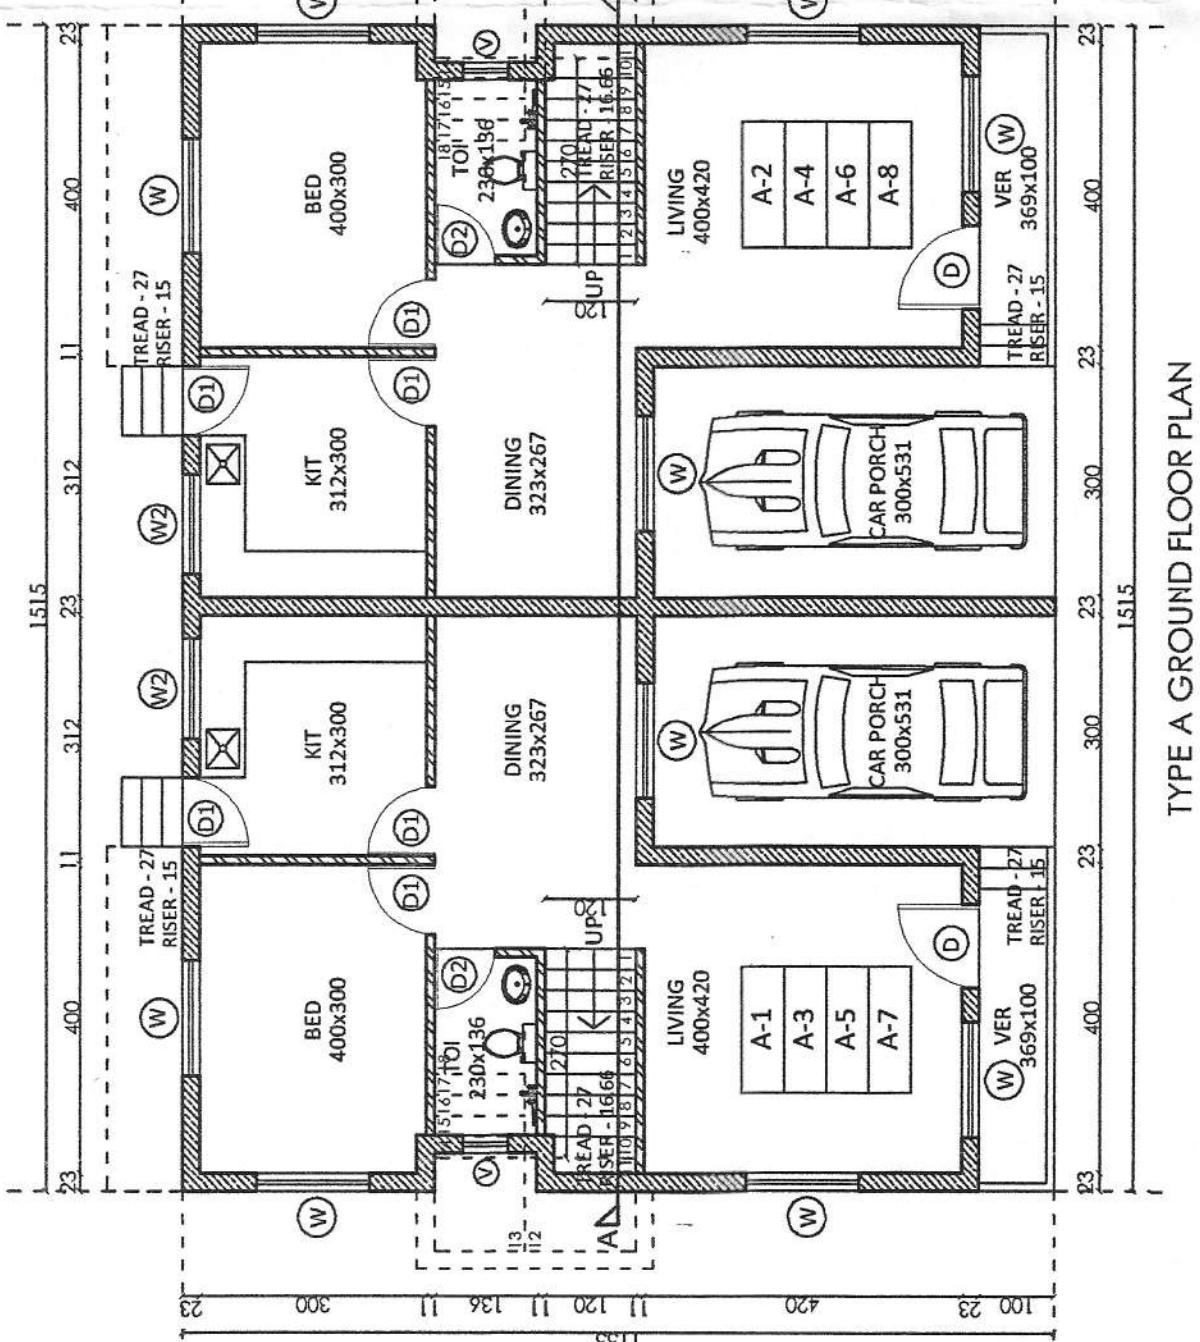


TYPE A GROUND FLOOR PLAN

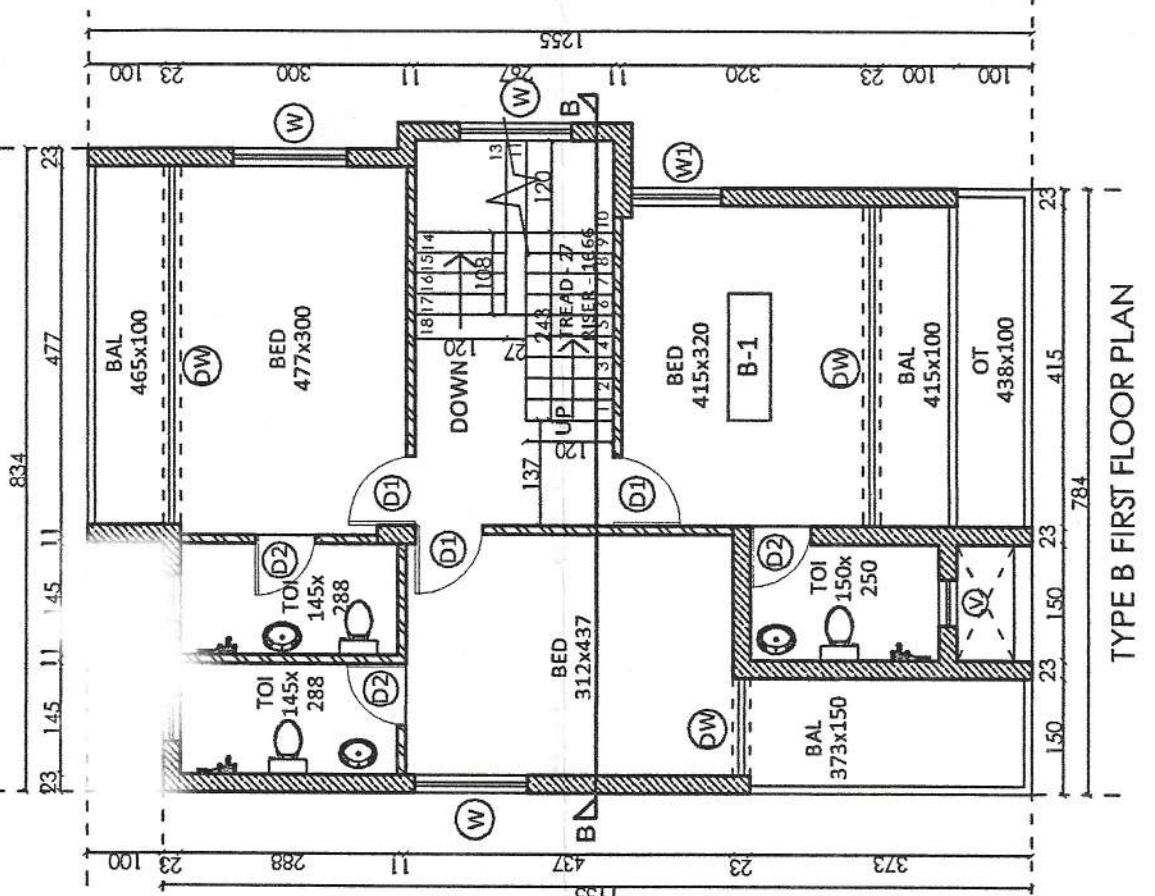


TYPE B FIRST FLOOR PLAN

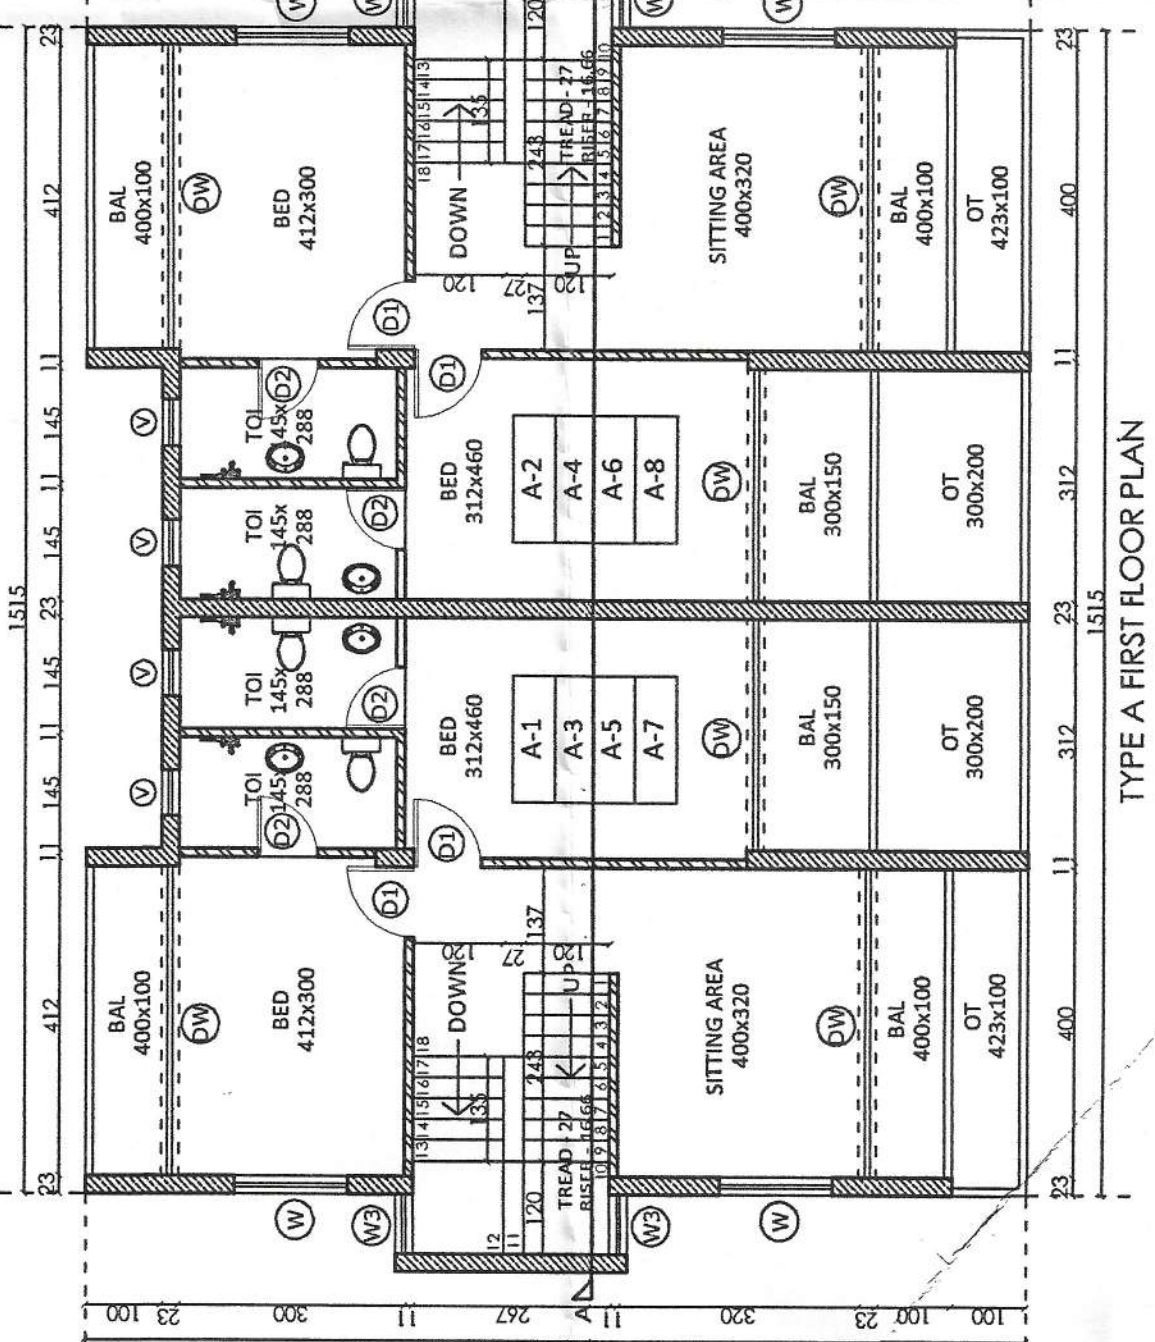


TYPE A FIRST FLOOR PLAN

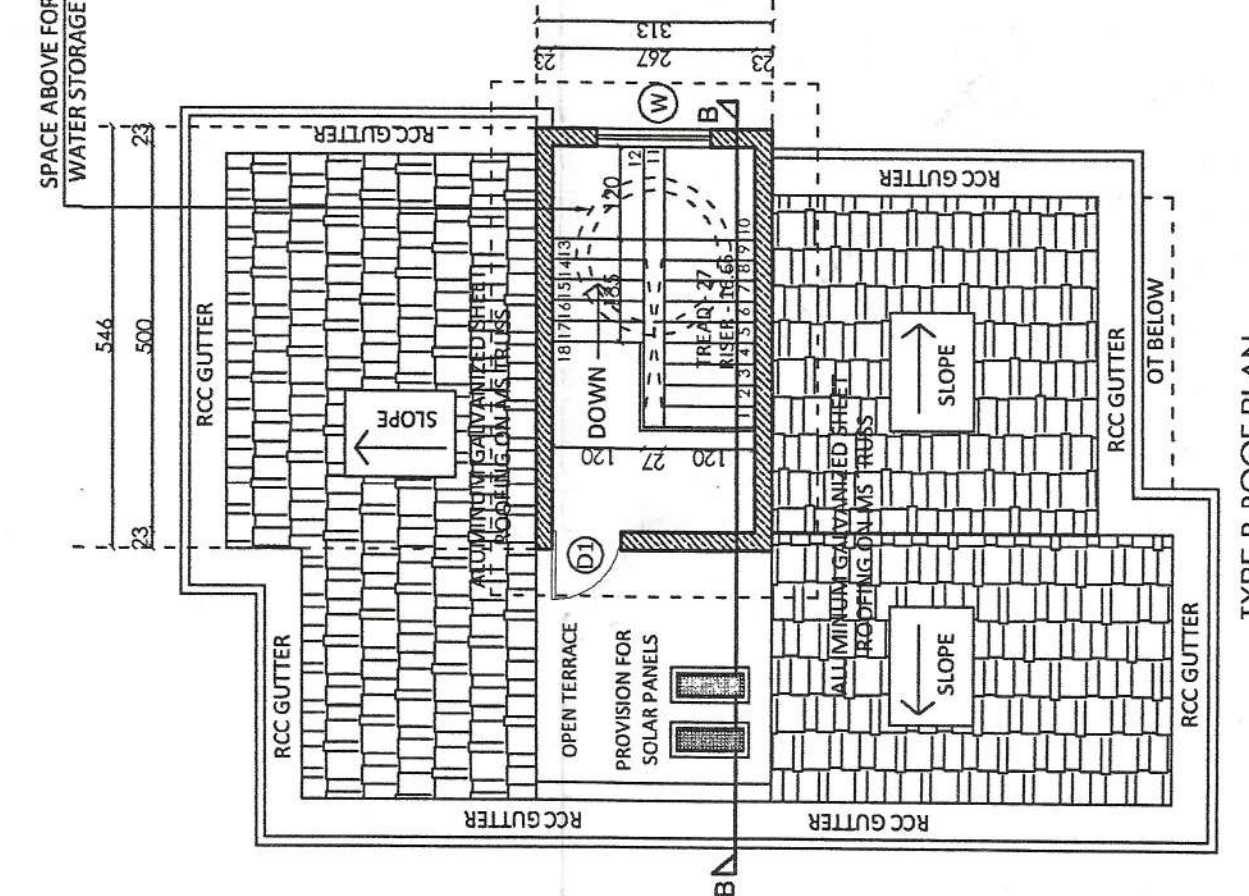


TYPE B ROOF PLAN

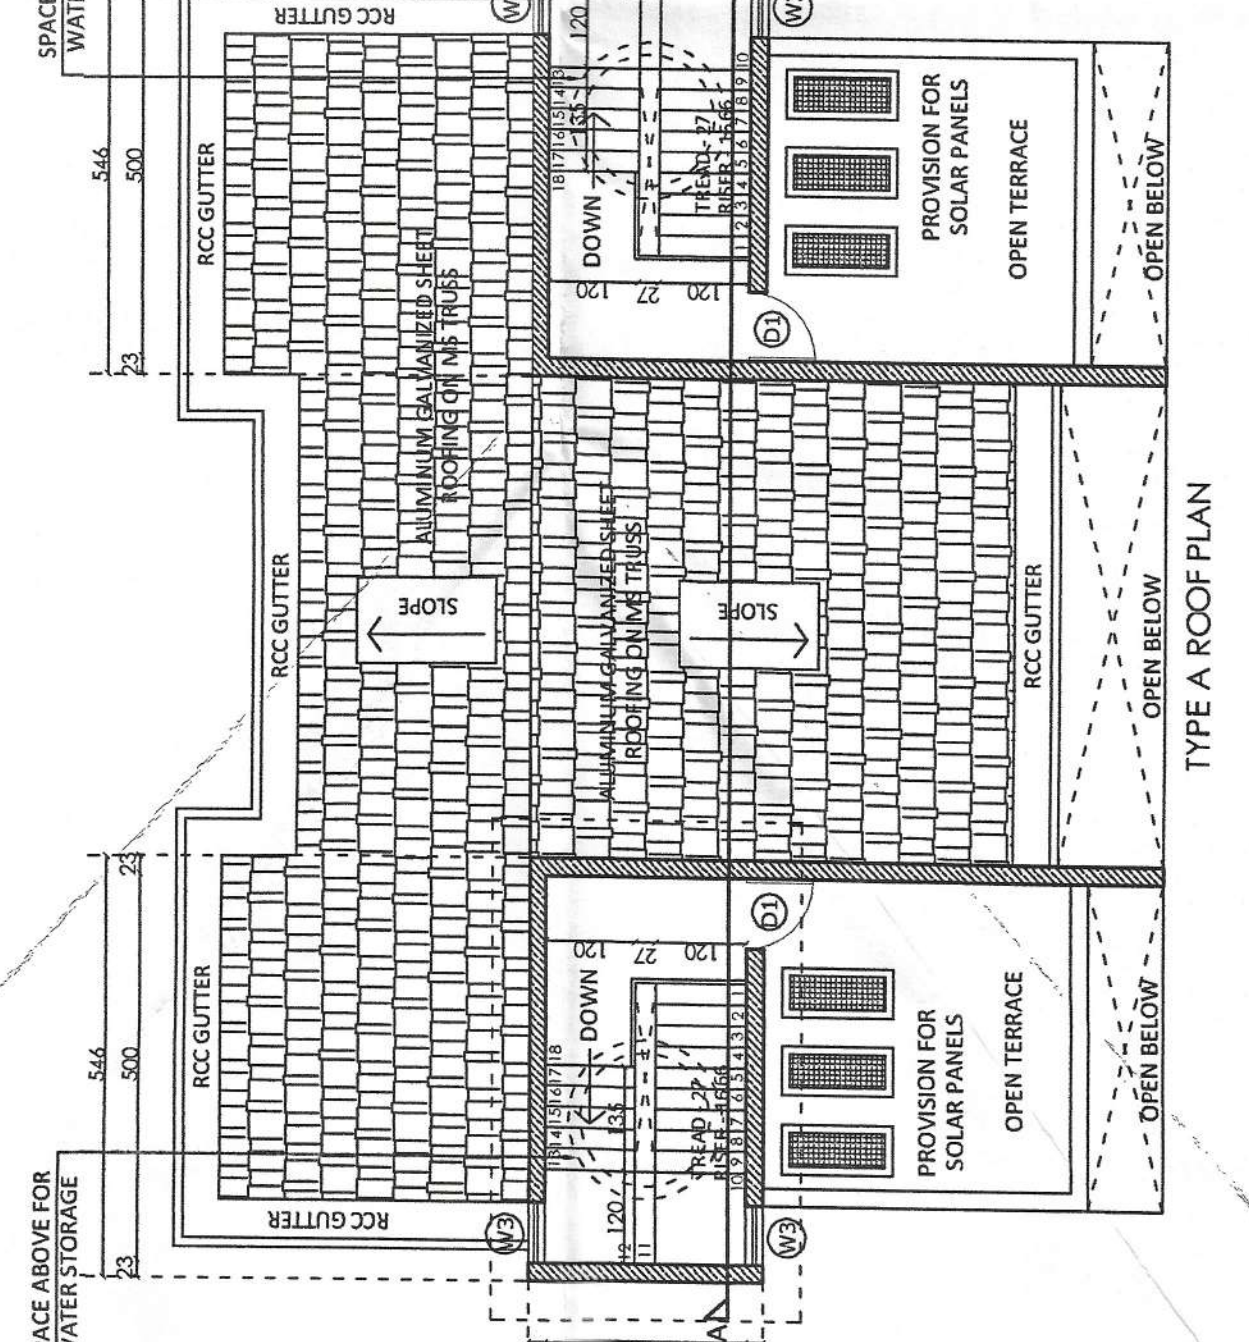


TYPE A ROOF PLAN

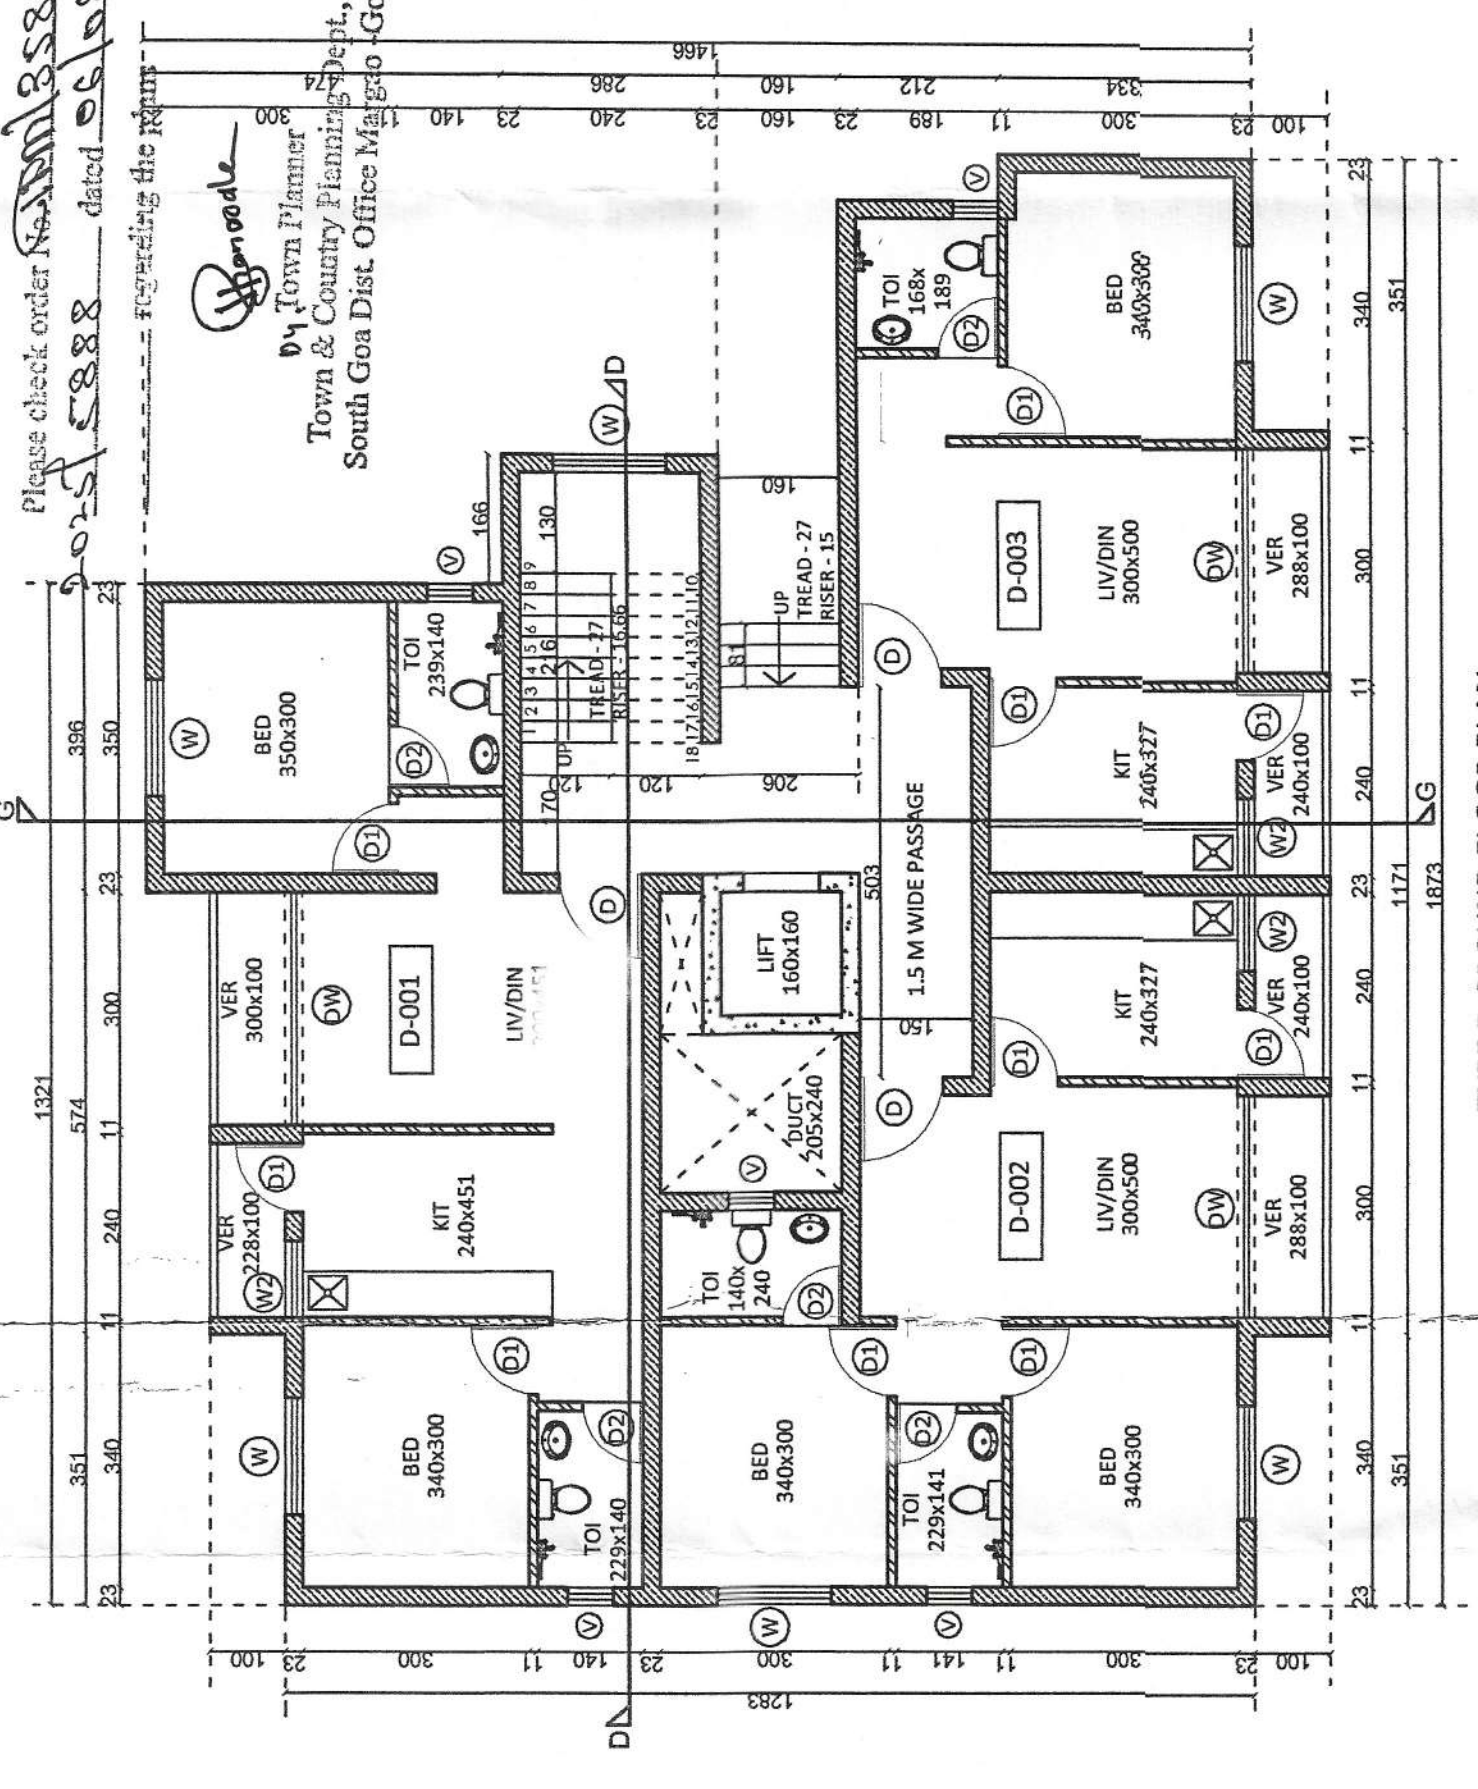


TYPE D GROUND FLOOR PLAN

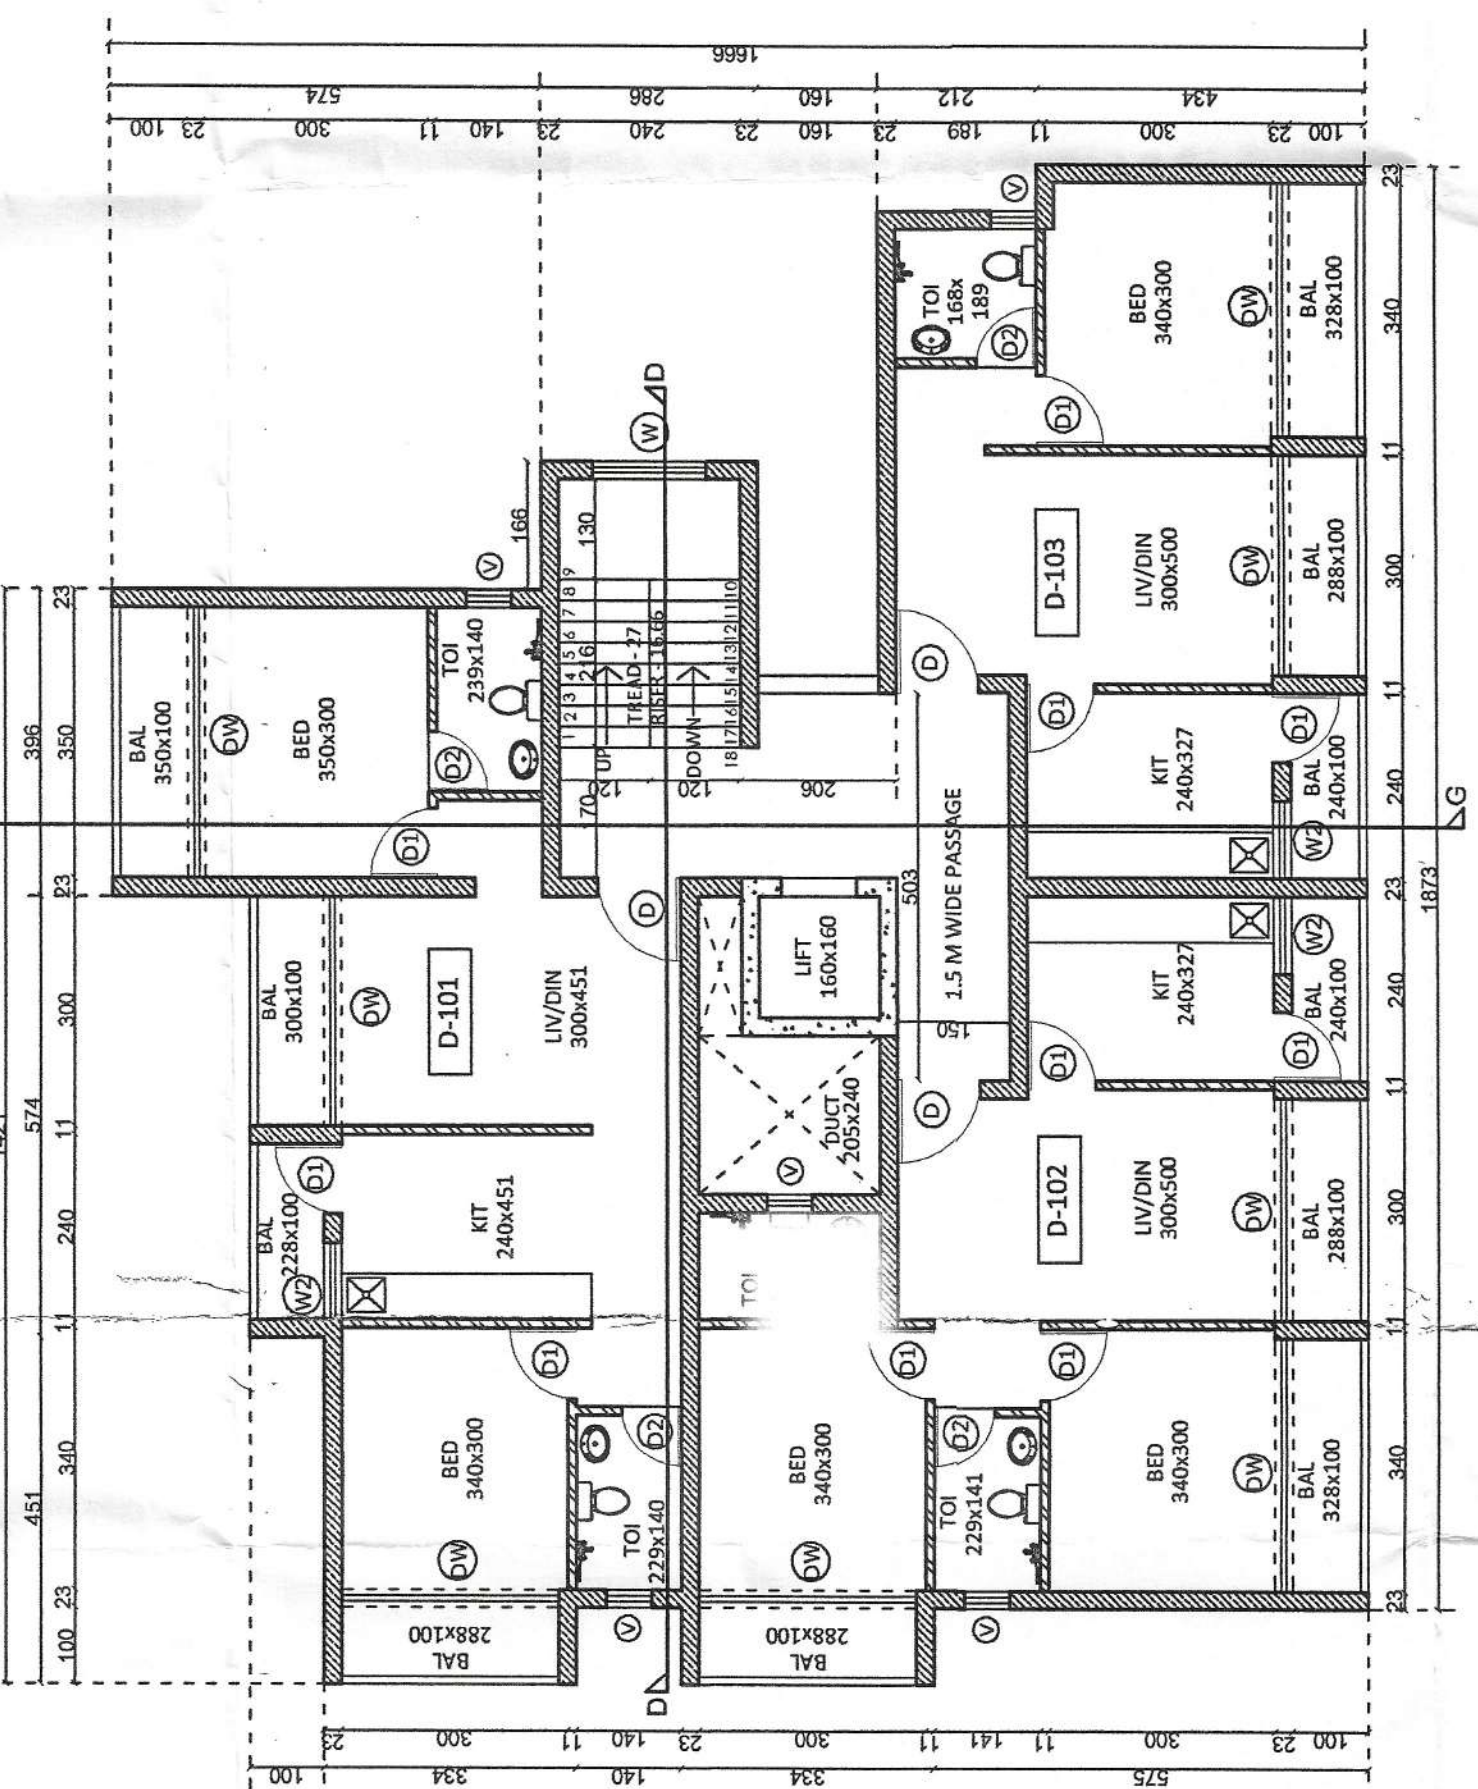


TYPE D FIRST FLOOR PLAN

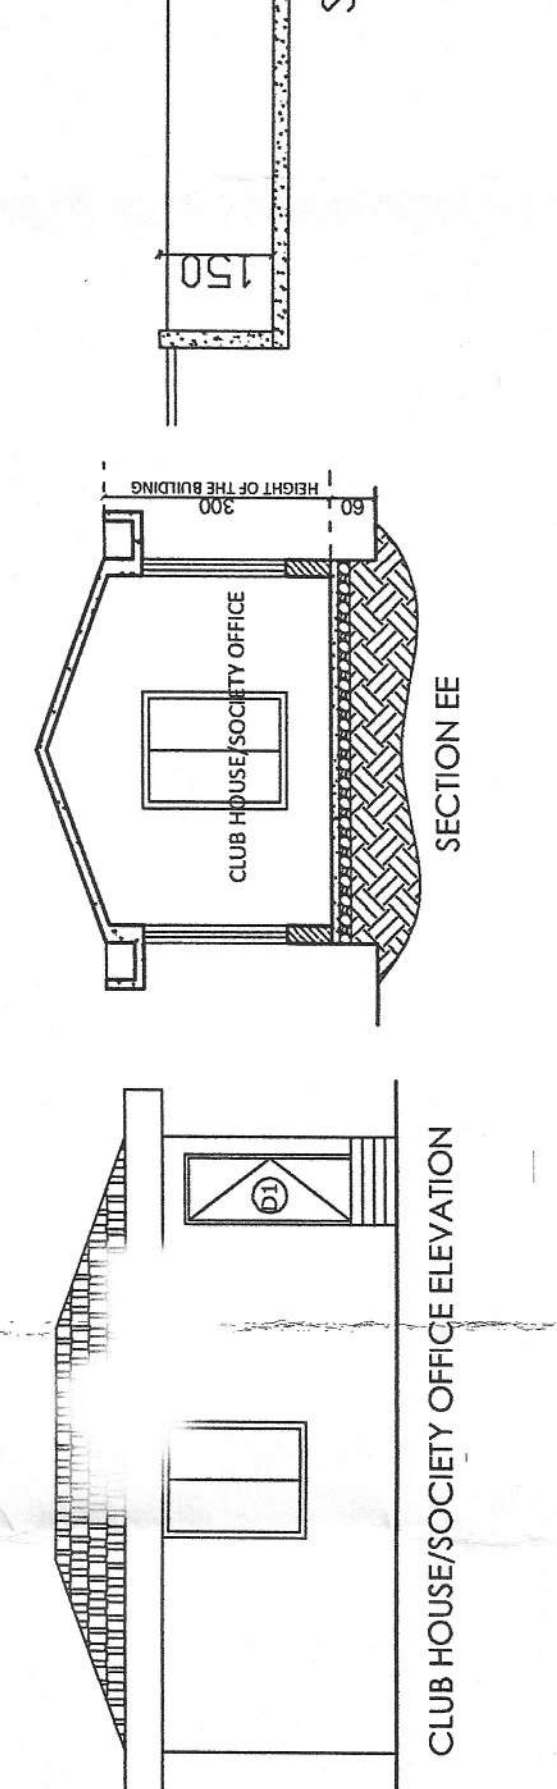


TYPE D SECOND FLOOR PLAN

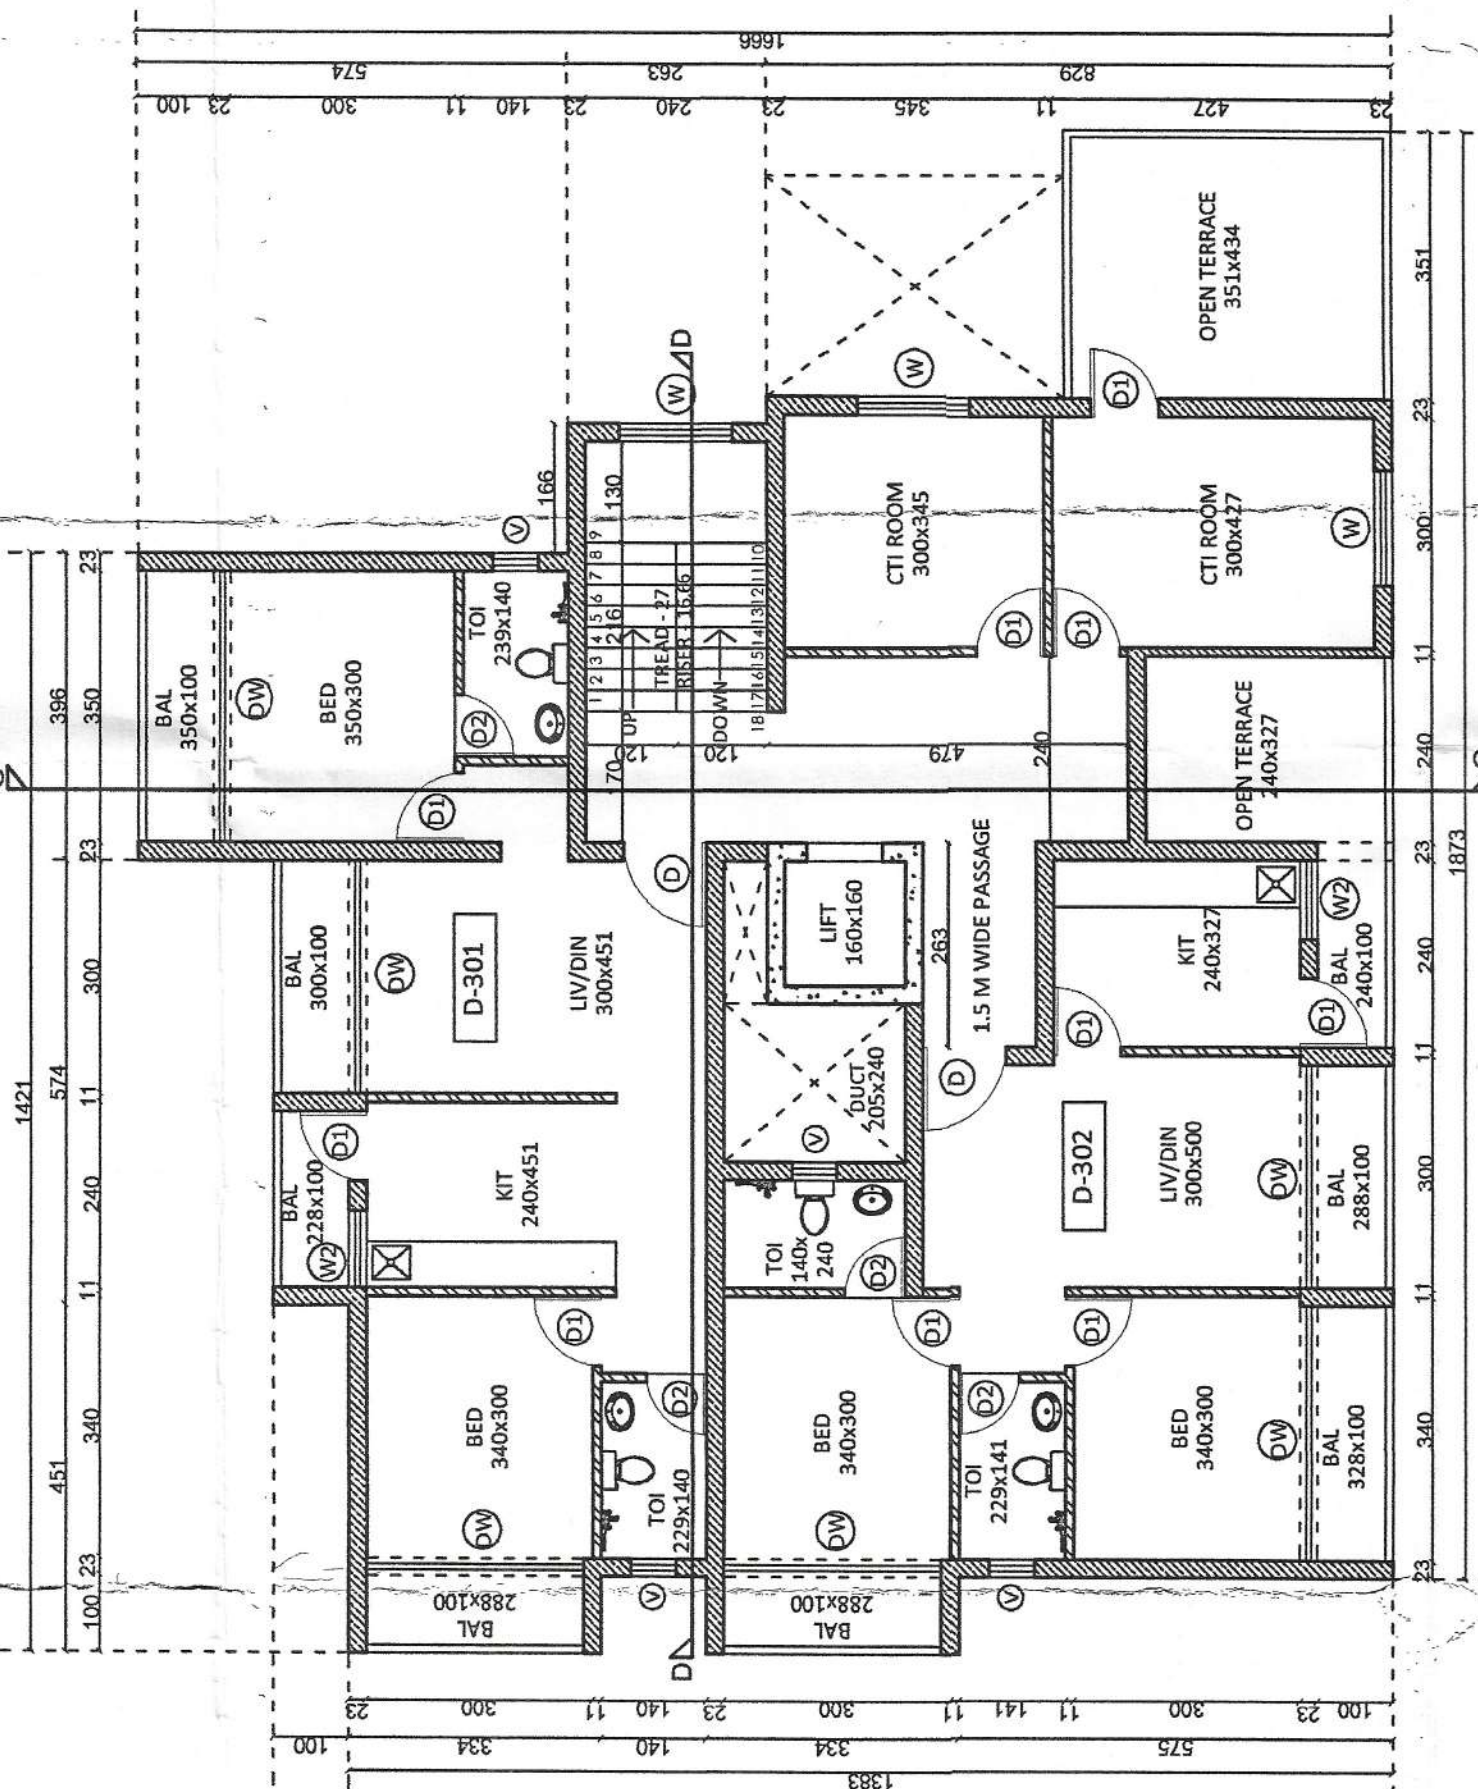


TYPE D THIRD FLOOR PLAN

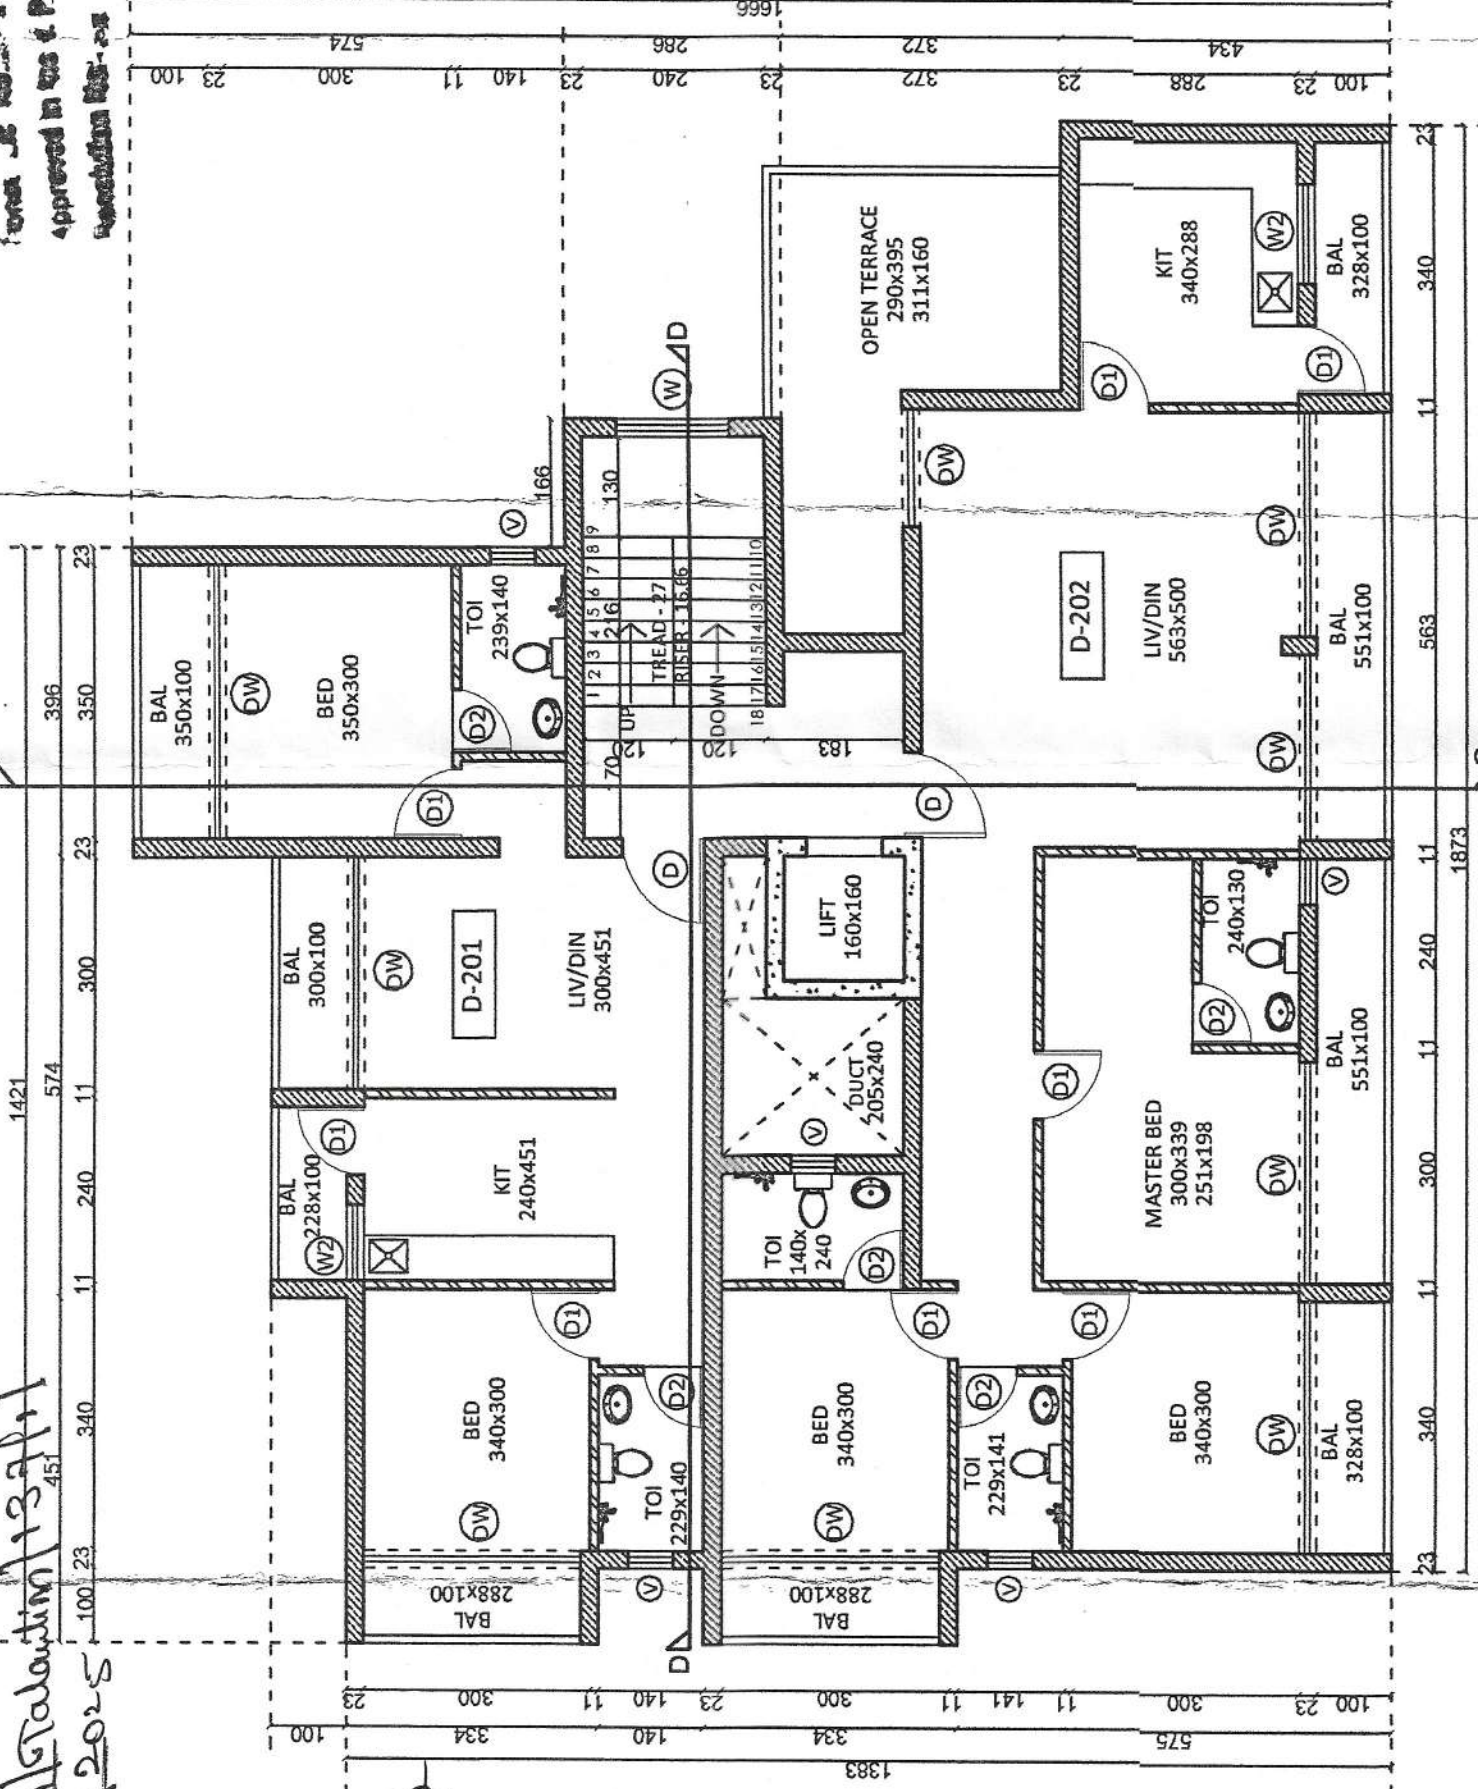


TYPE D FOURTH FLOOR PLAN

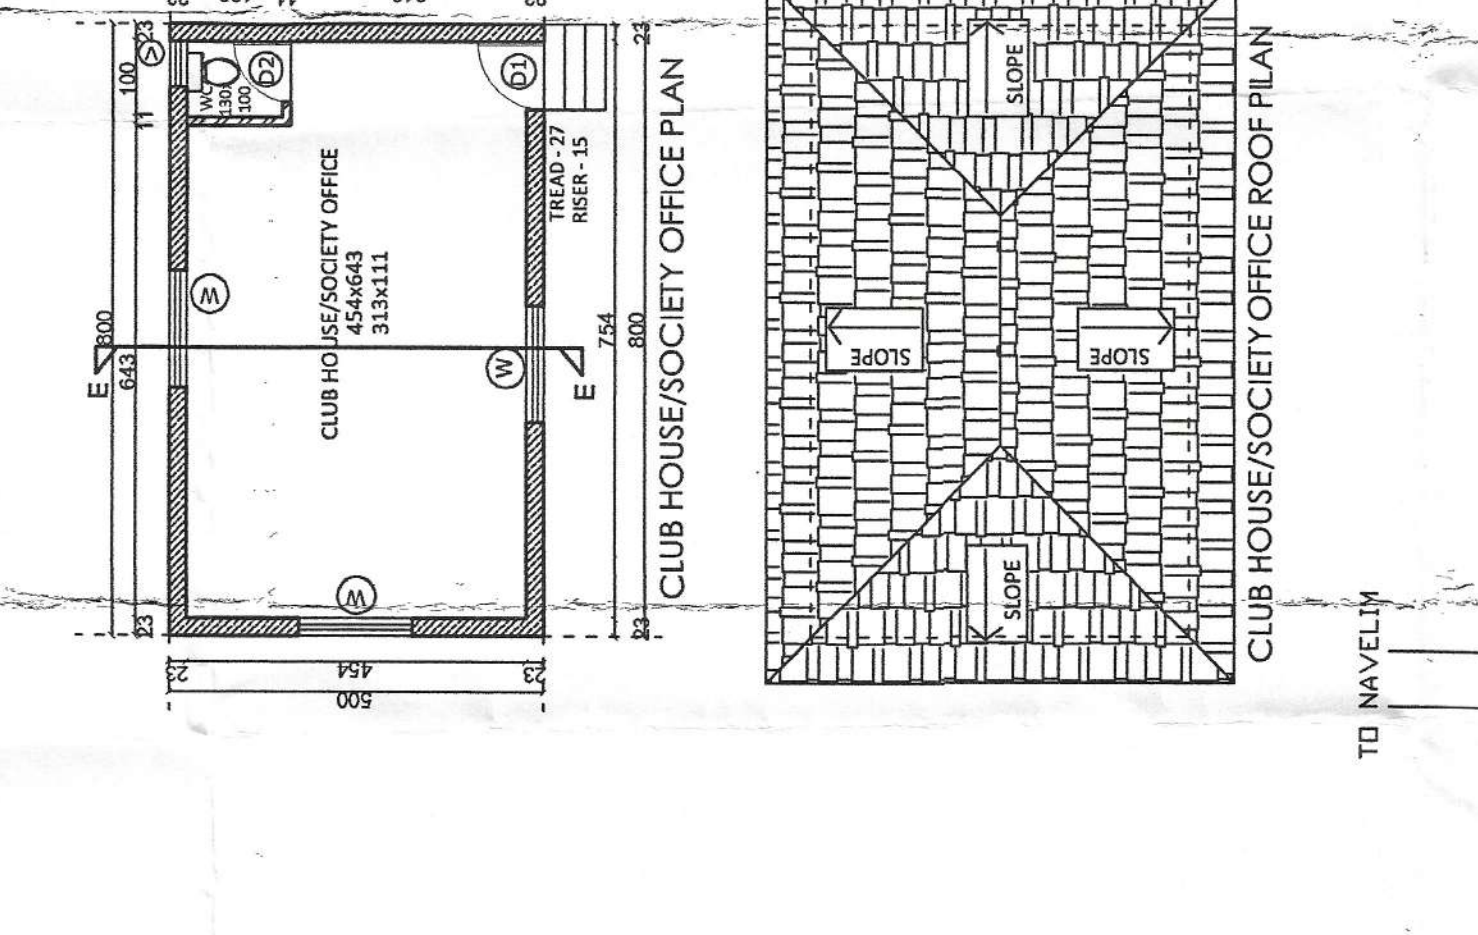


TYPE D FIFTH FLOOR PLAN

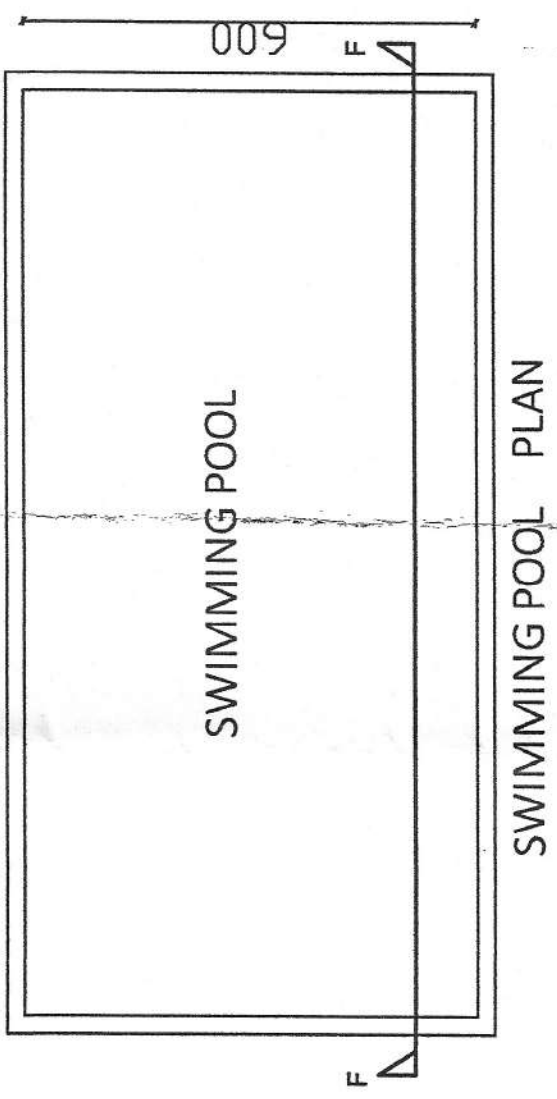


SWIMMING POOL PLAN

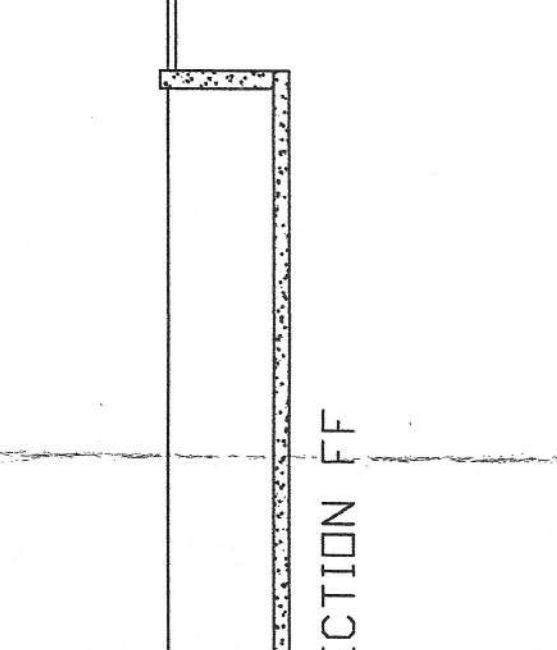


SWIMMING POOL PLAN

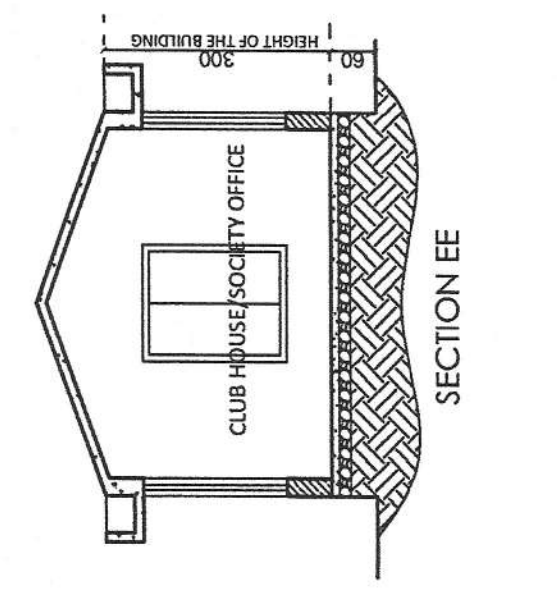


CLUB HOUSE/SOCIETY OFFICE ELEVATION

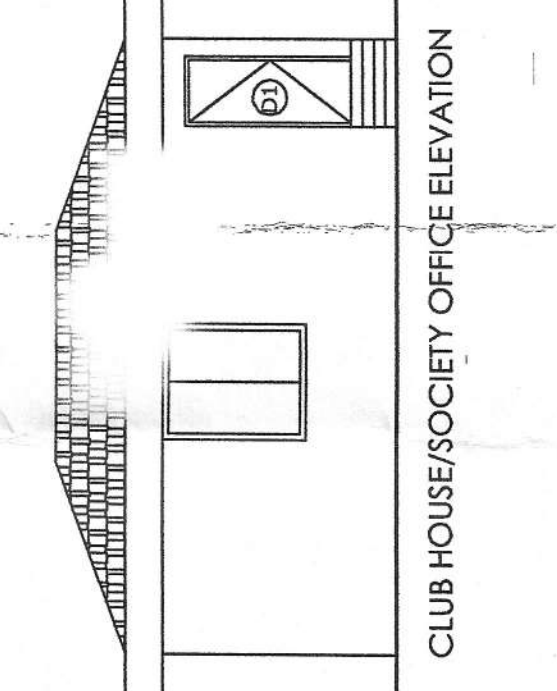


CLUB HOUSE/SOCIETY OFFICE ELEVATION

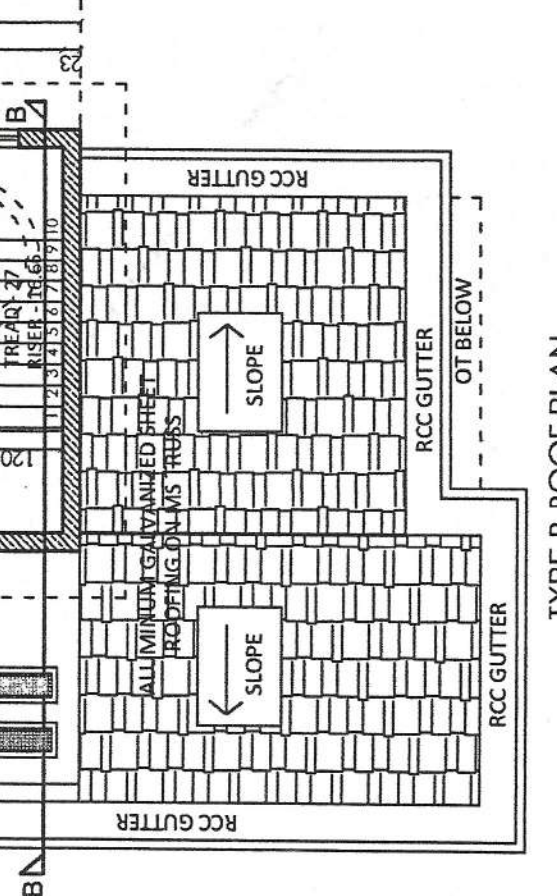

CLUB HOUSE/SOCIETY OFFICE ELEVATION

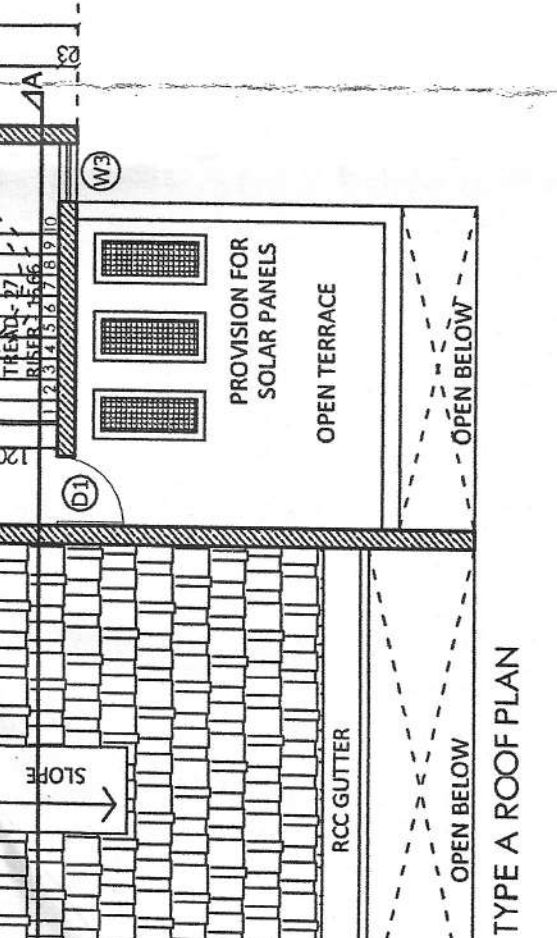


CLUB HOUSE/SOCIETY OFFICE ELEVATION

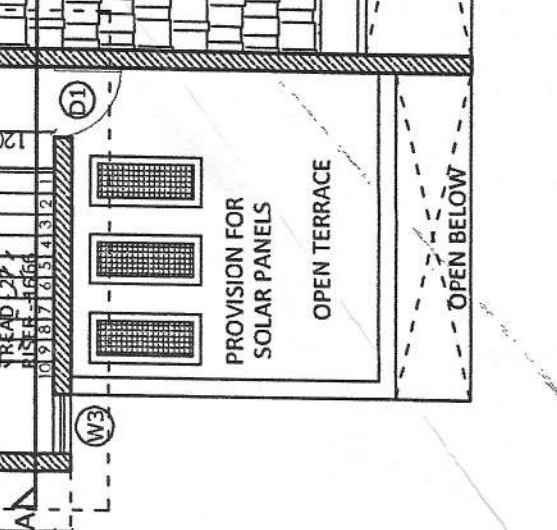


CLUB HOUSE/SOCIETY OFFICE ELEVATION

OPENINGS DETAILS	D 100X250 D 150X250 D 200X250 D 250X250 D 300X250 D 350X250 D 400X250 D 450X250 D 500X250 D 550X250 D 600X250 D 650X250 D 700X250 D 750X250 D 800X250 D 850X250 D 900X250 D 950X250 D 1000X250
PROJECT	PROPOSED/REVISED RESIDENTIAL VILLA, VILLAS RESIDENTIAL BUILDING CLUB HOUSE & SWIMMING POOL FOR MR. KETAN SUHAS PAT ON LAND BEARING SURVEY NO. 137, SUB DIV NO. 1 AT TALAULIM SALCETE-GOIA
CLIENT	MR. KETAN SUHAS PAT ANGLE
DRAWING TYPE	SUBMISSION DRAWING FLOOR PLAN, SECTION
DATE	18/08/2025
SCALE	1:100
DRIVER	
ARCHITECT	DATTAPRASAD'S BORKER Civil / Structural Engineer TOP Reg. No.: SE/00042516 PMD Reg. No.: PWD/00042516
earth works	

LOCATION PLAN
(NOT TO SCALE)

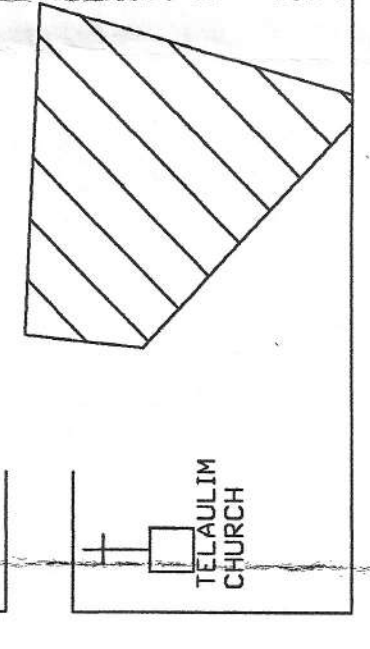

TO MARGAD
TO CANDVA

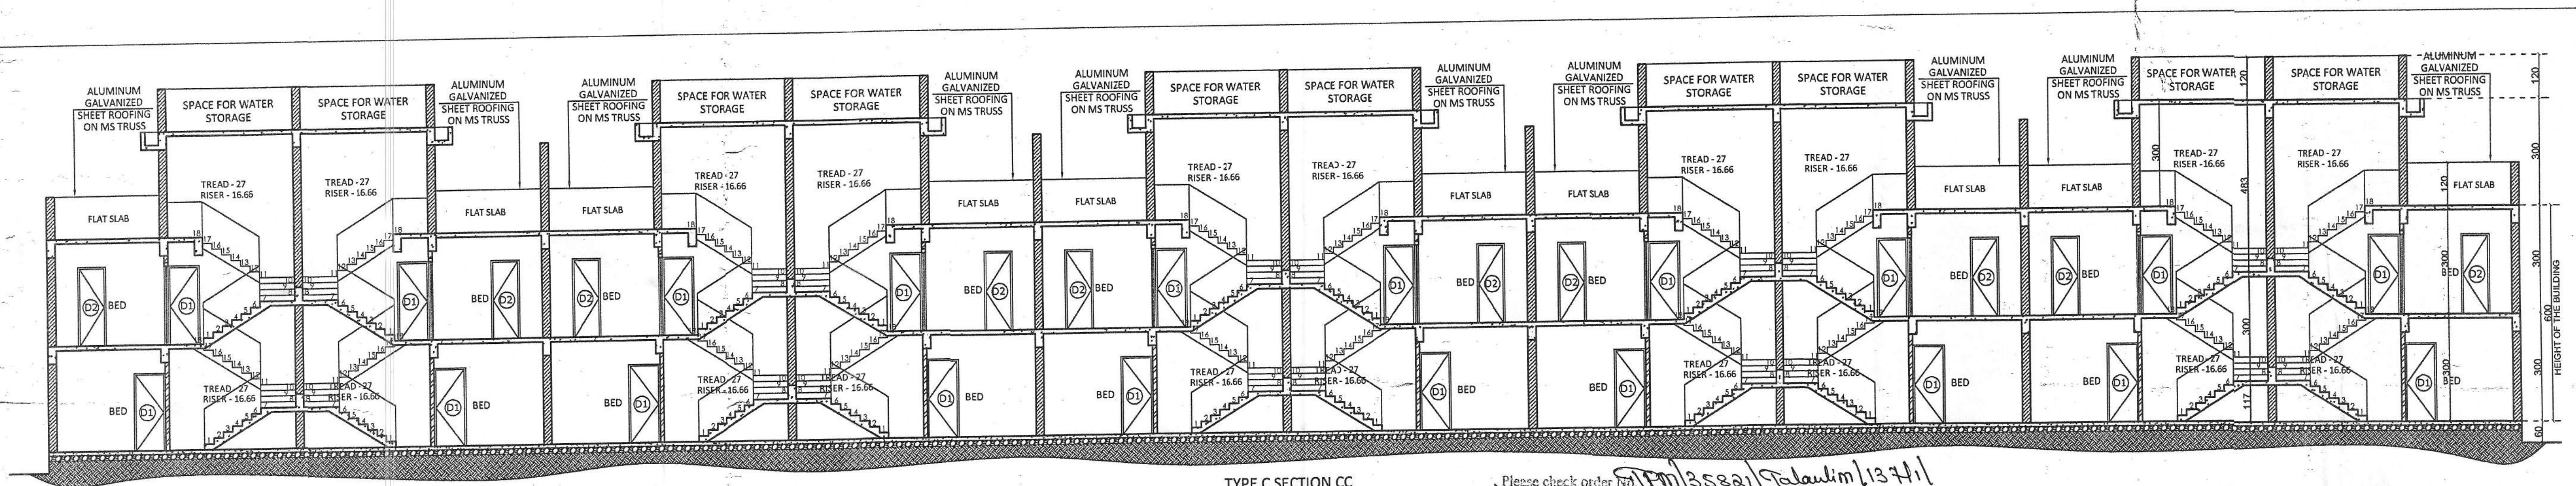


TYPE C SECTION CC




TYPE C ELEVATION




TYPE A ELEVATION

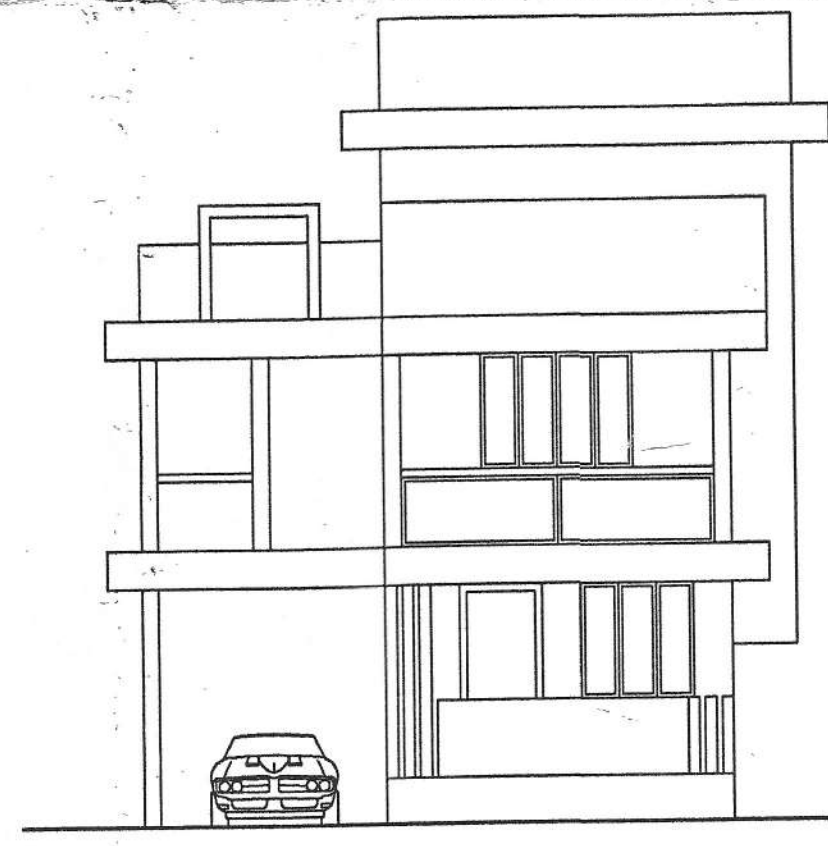


TYPE B ELEVATION

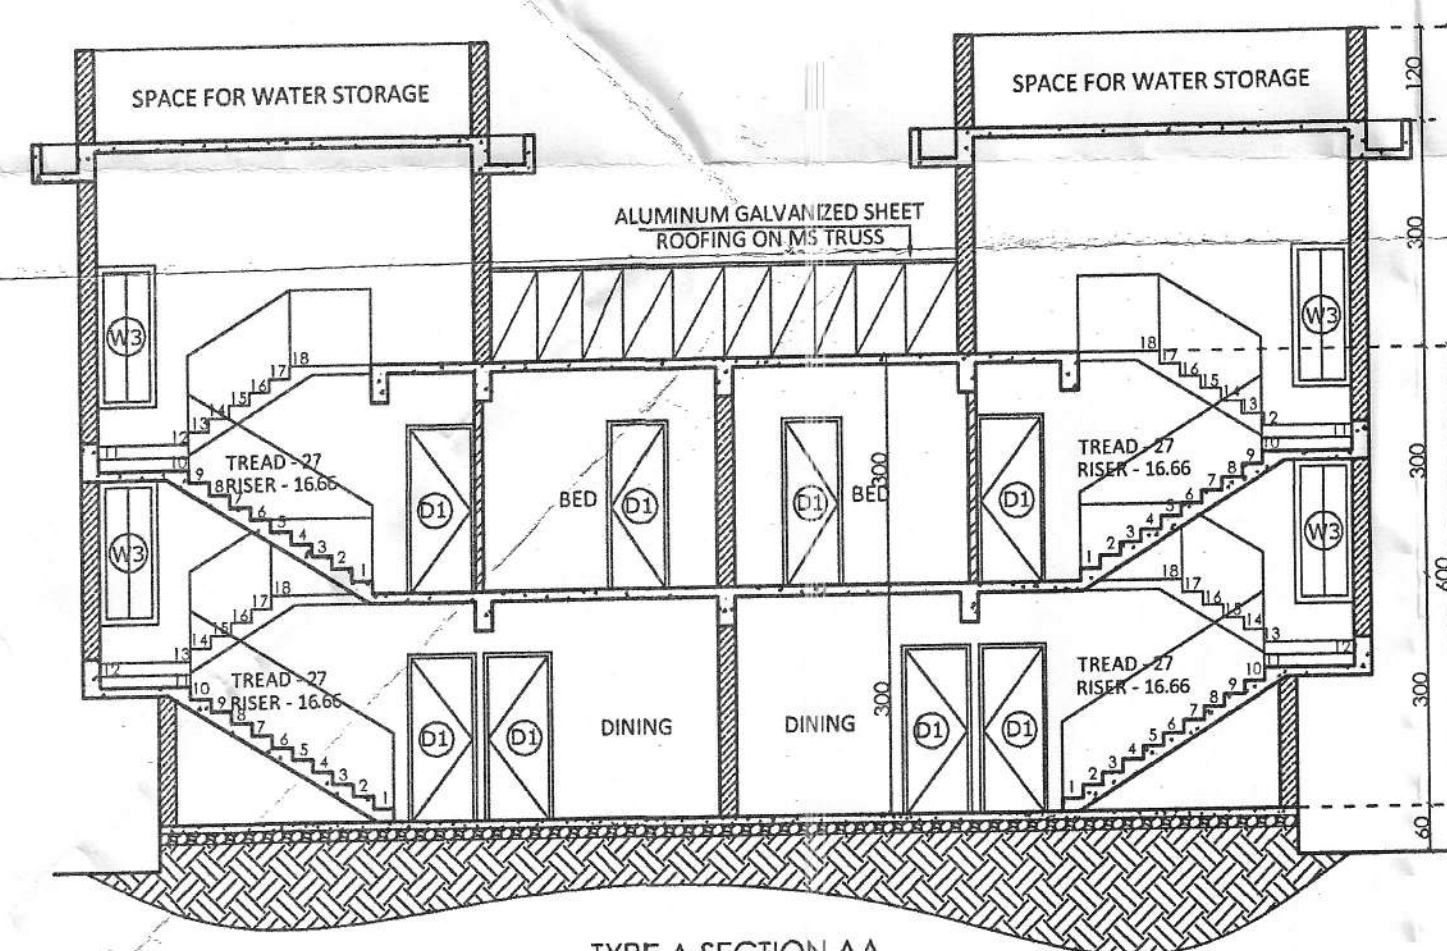


TYPE A SECTION AA

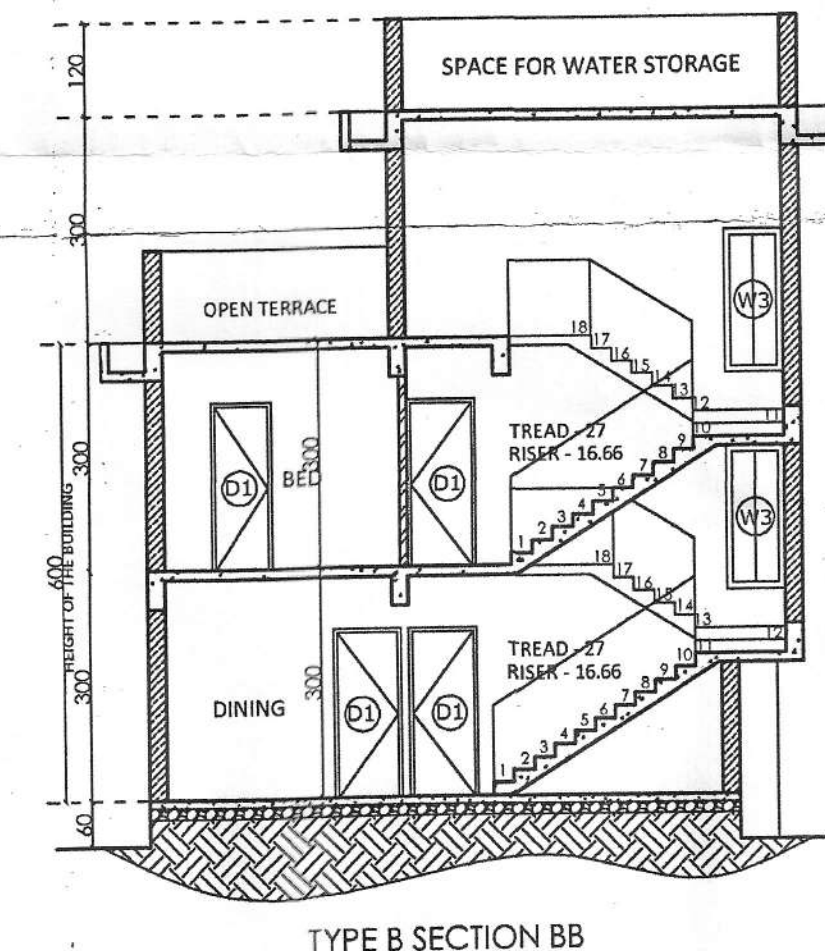

TYPE B SECTION BB

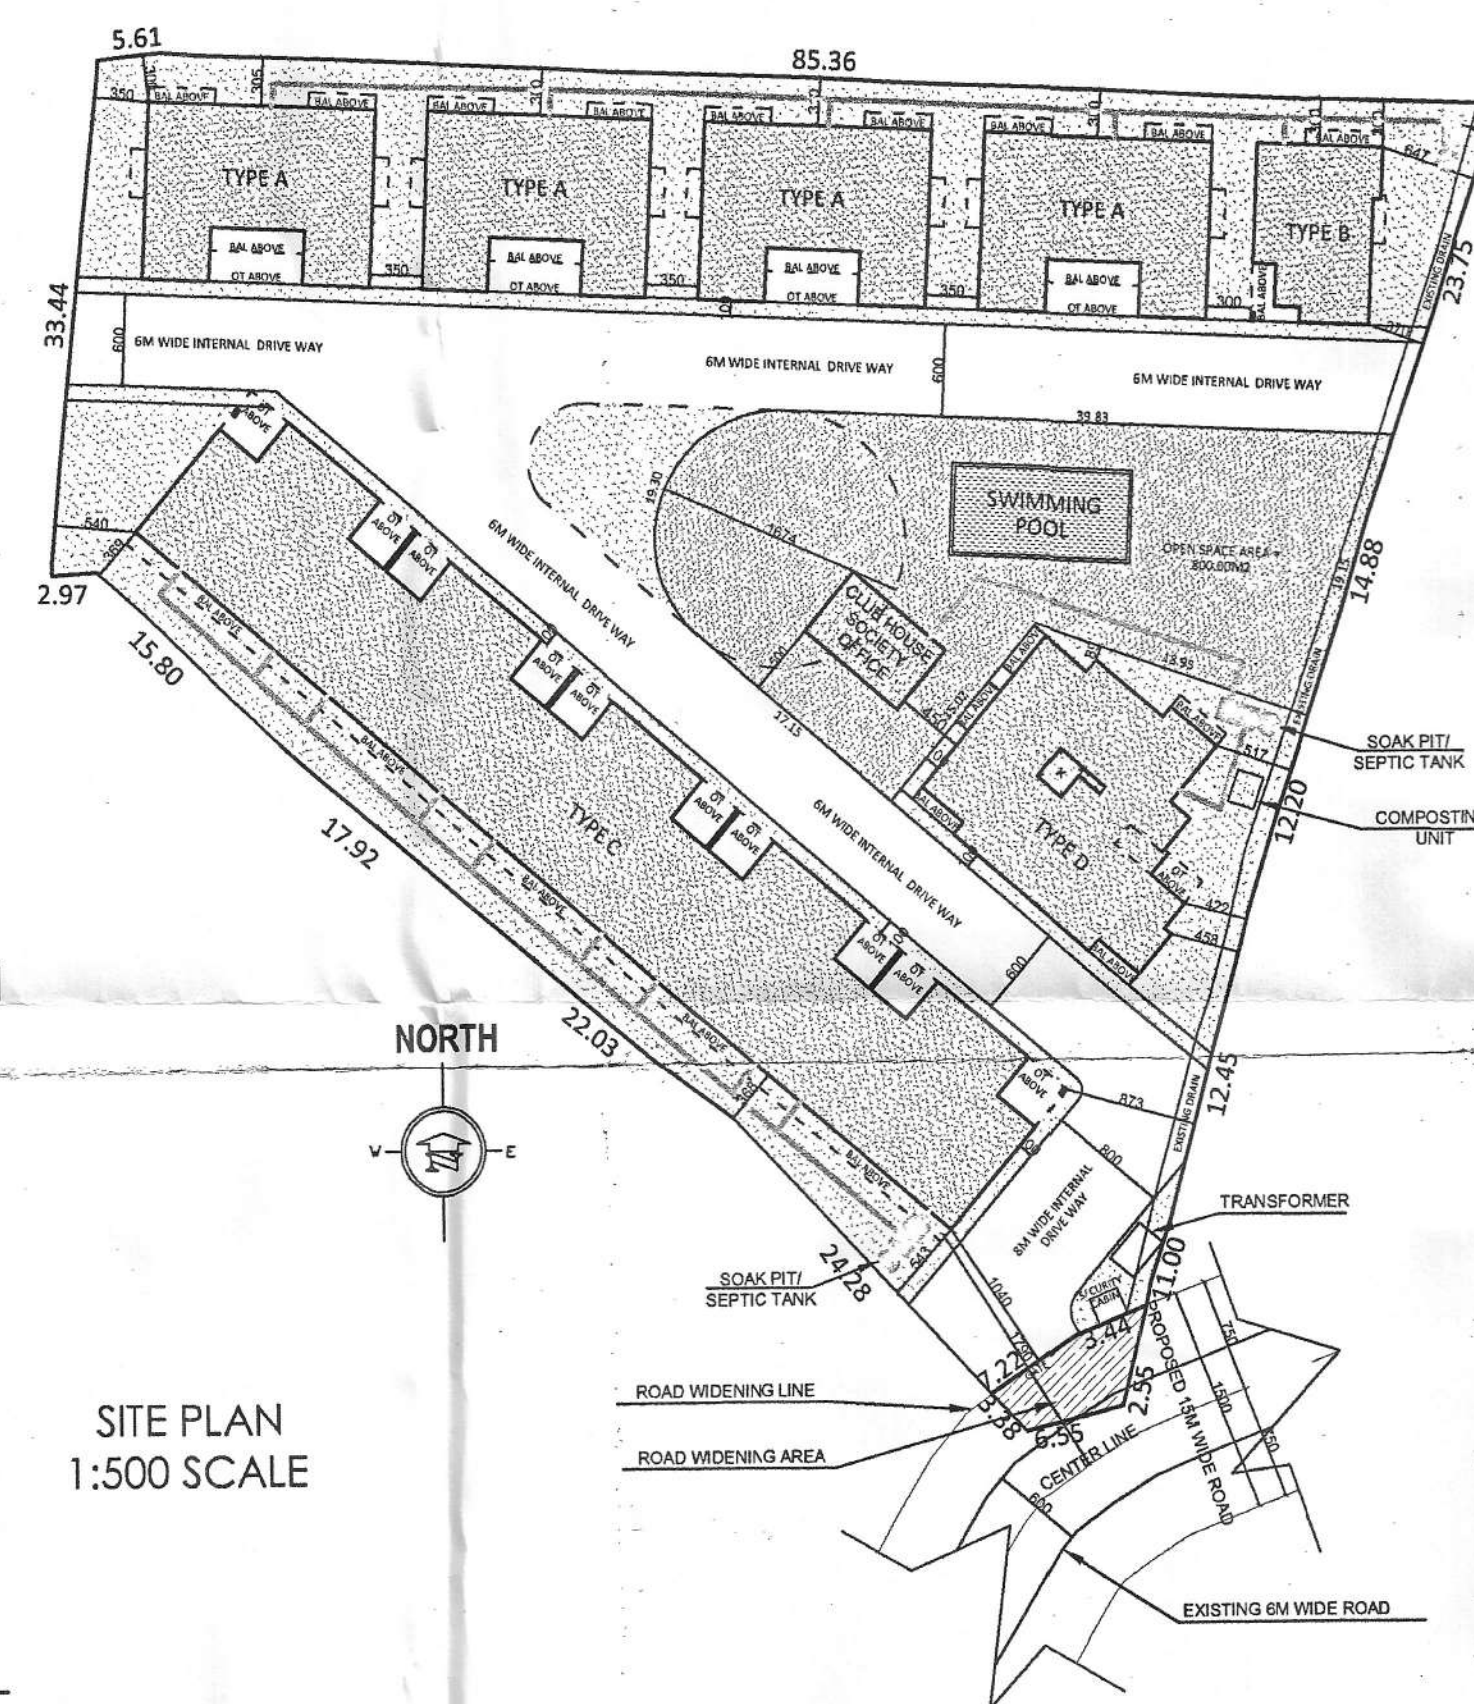

SITE PLAN
1:500 SCALE

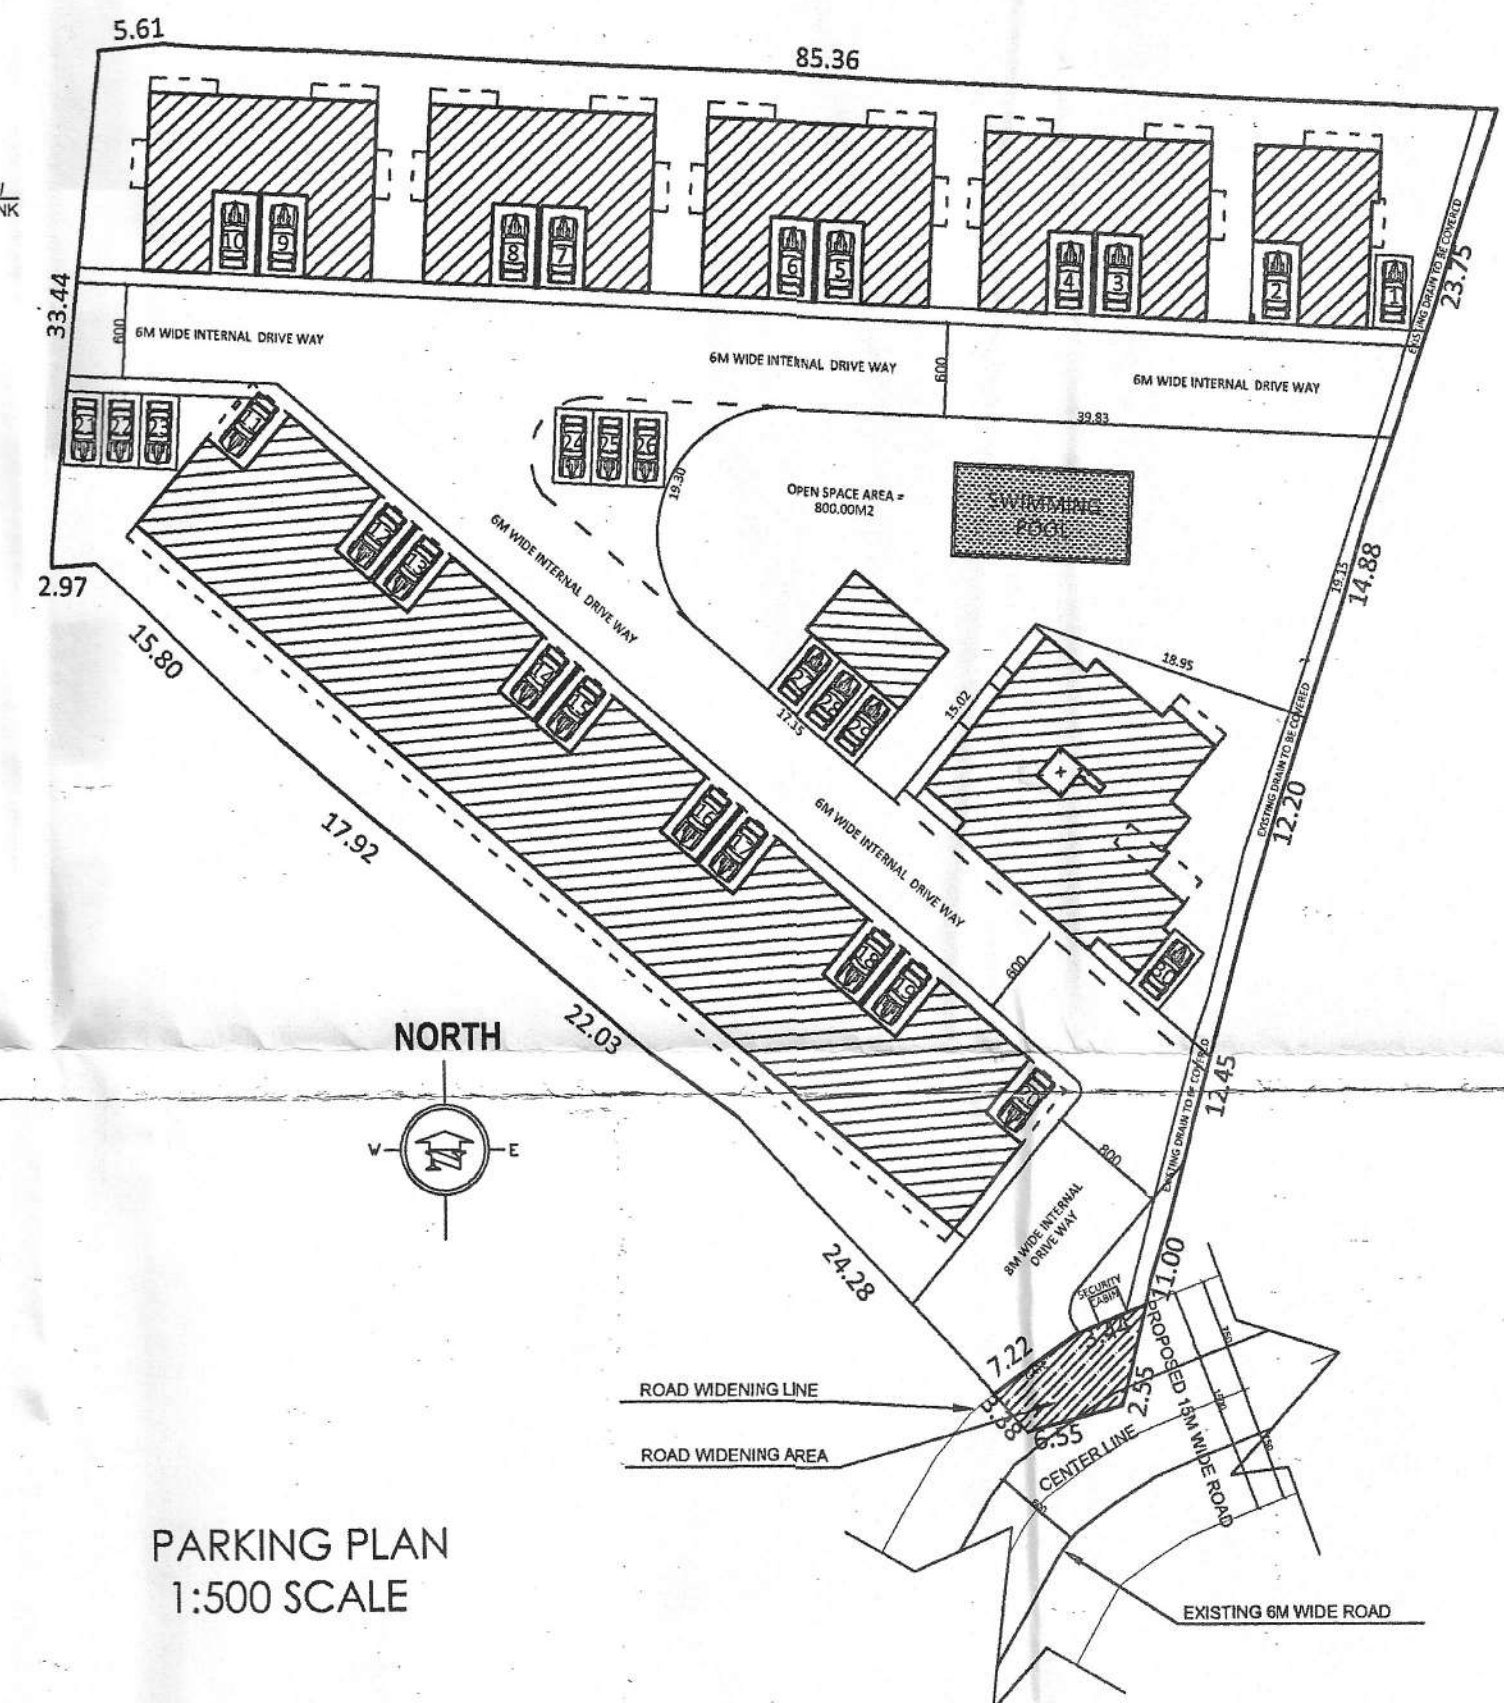

PARKING PLAN
1:500 SCALE

OPENINGS DETAILS	
D : 100X250	
D1: 90X250	
D2: 90X220	
D3: 80X220	
V: 60X80	
W: 190X150	
W1: 100X130	
W2: 190X100	
DW: AS PER ROOM SIZE	

PROJECT
PROPOSED/REVISED
RESIDENTIAL VILLA,
TWIN VILLAS, ROW
VILLAS, RESIDENTIAL
BUILDING, CLUB HOUSE
& SWIMMING POOL FOR
MR. KETAN SUHAS PAI
ANGLE
ON LAND BEARING
SURVEY NO. 137, SUB
DIV NO. 1 AT TALAULIM
SALTETE GOA

CLIENT
MR. KETAN SUHAS PAI
ANGLE

DRAWING TYPE

SUBMISSION DRAWING

FLOOR PLAN, SECTION,
ELEVATION

DATE	BY	CHECKED	BY
04-07-25	DRG NO. 3		
SCALE : 1:500	JOB NO. 782/23		

OWNER

ARCHITECT

DATTAPRASAD S. BORKER

M.E.(CIVIL)


Civil / Structural Engineer

T&P Reg. No.: SE/0004/2016


PWD Reg. No. PWD/ENGR/1027/2016

earth works


new plan

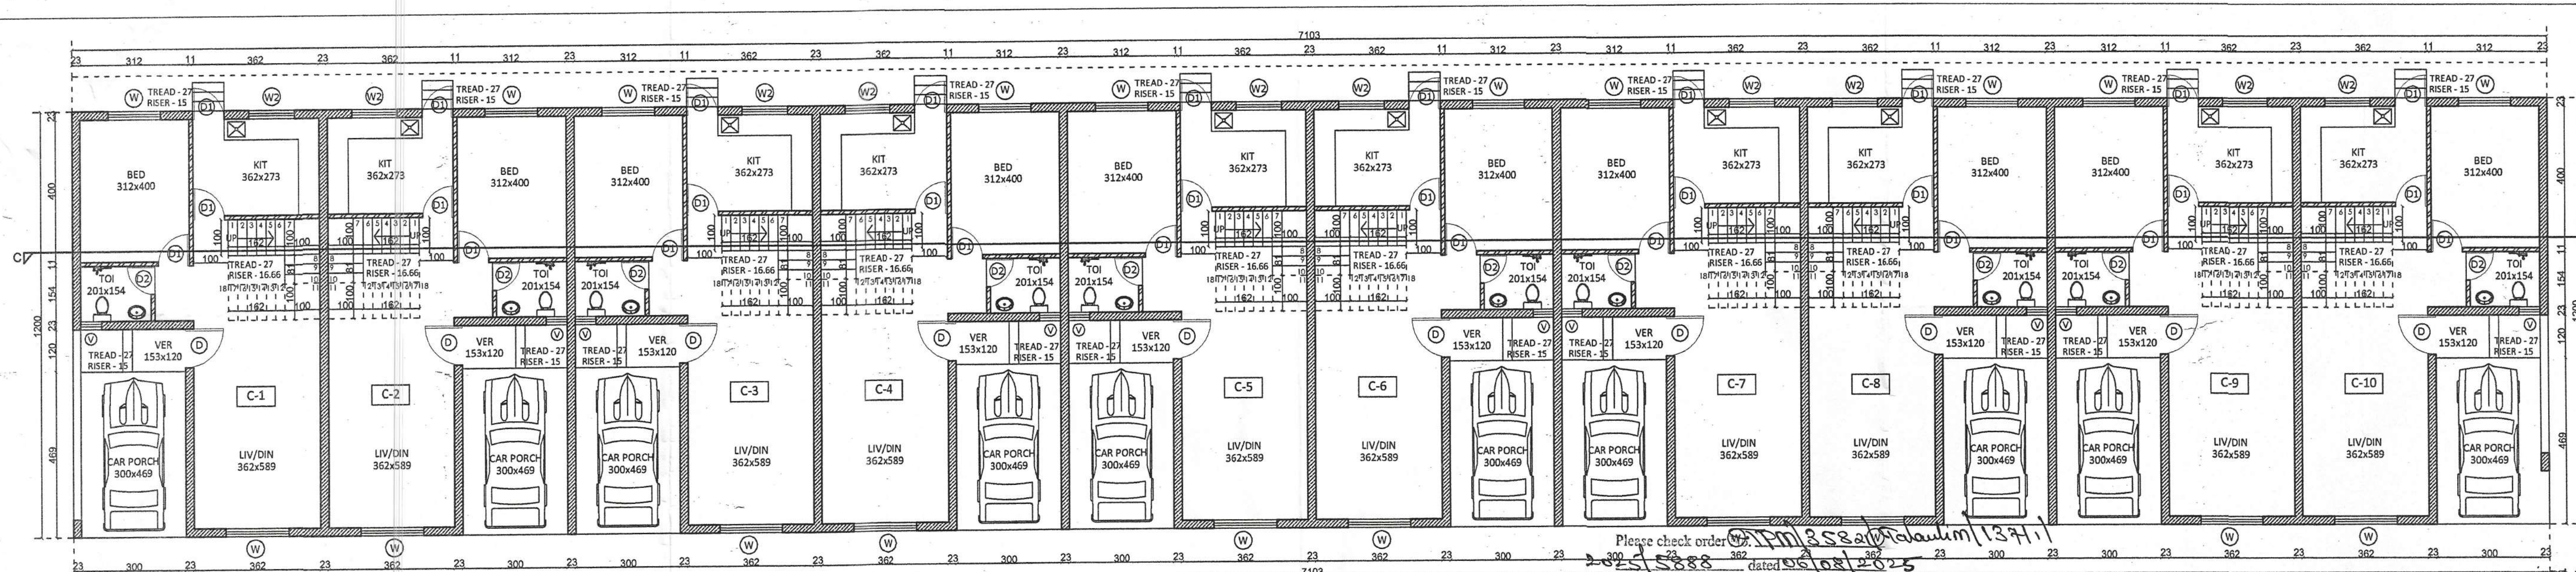

TYPE C GROUND FLOOR PLAN

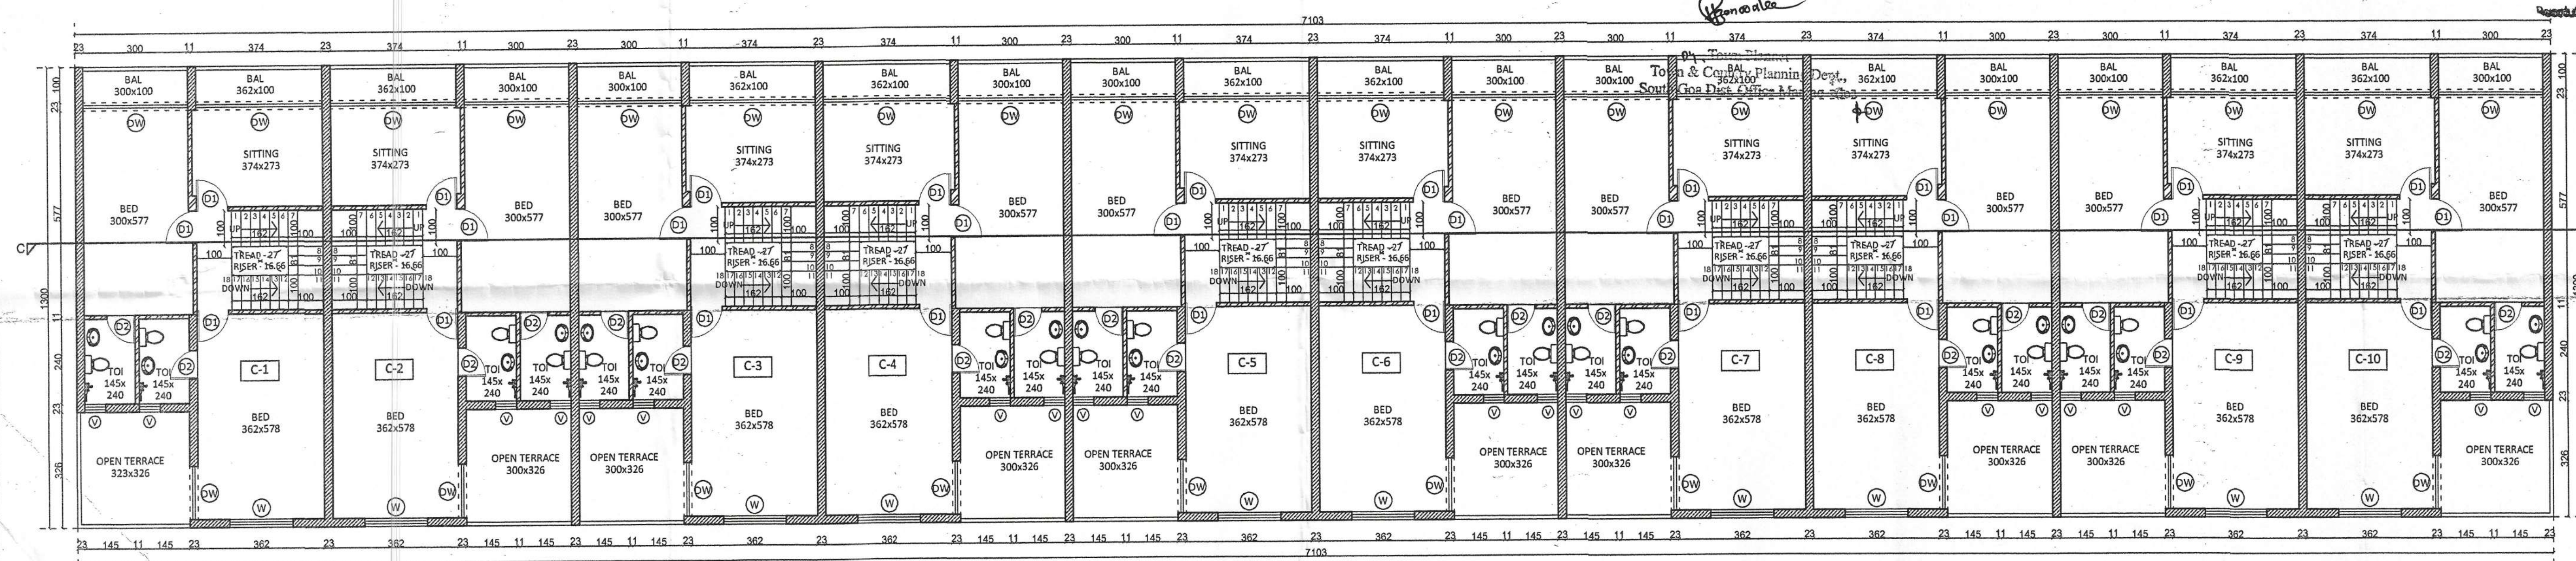

TYPE C FIRST FLOOR PLAN

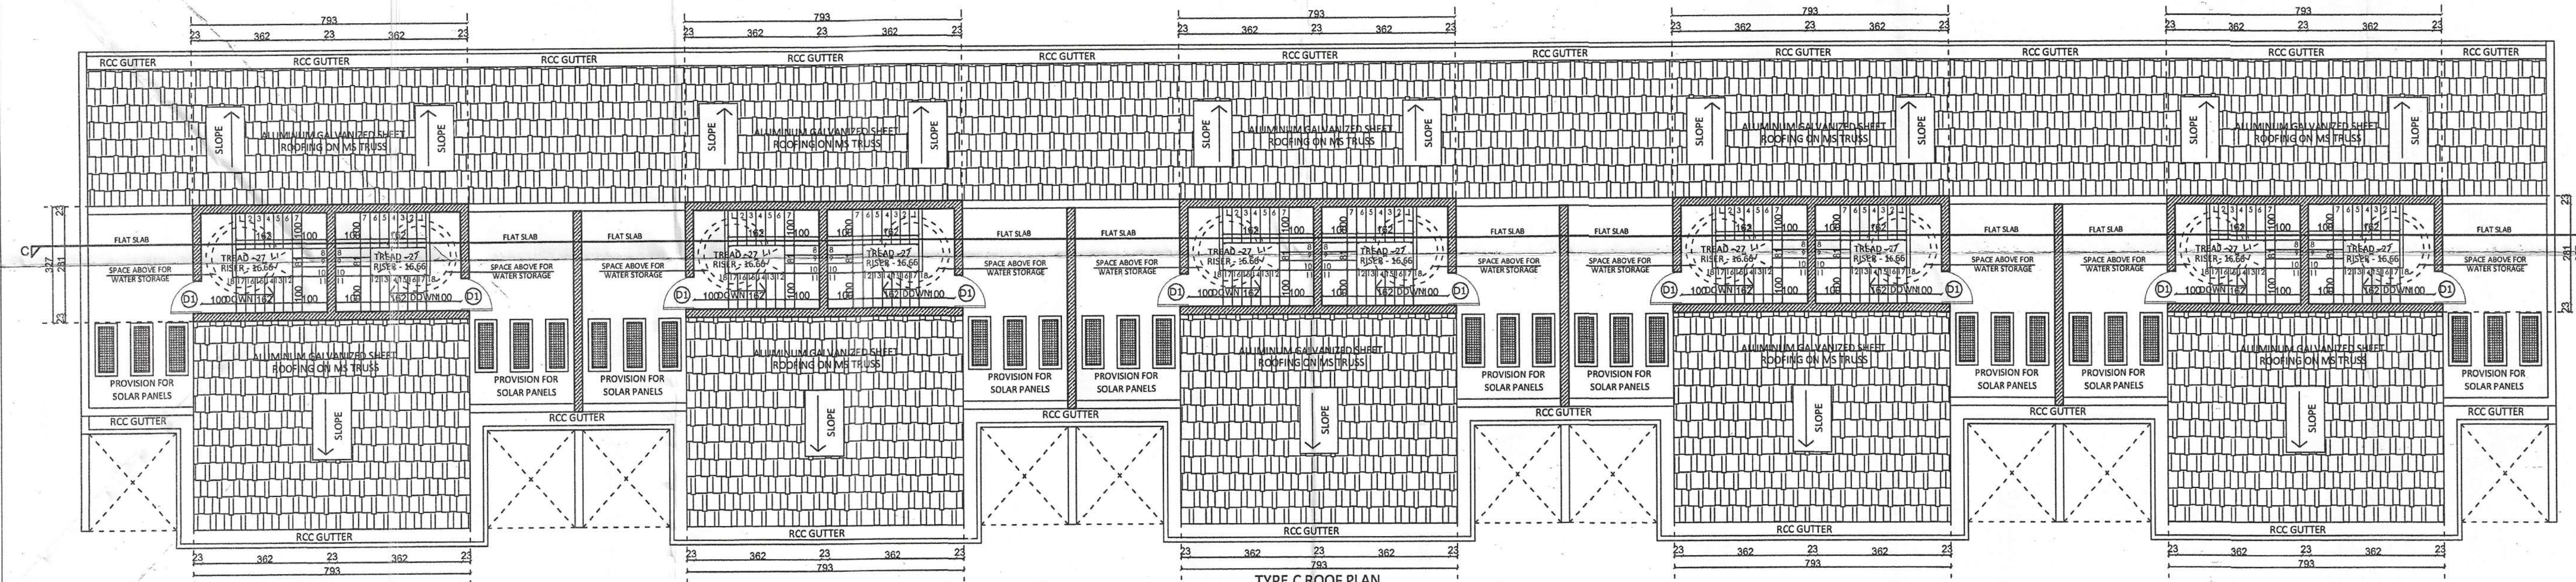

TYPE C ROOF PLAN



OPENINGS DETAILS	
D	100X250
D1	90X250
D2	90X220
D3	80X220
V	60X80
W	190X150
W1	100X130
W2	190X100
DWAS PER ROOM SIZE	

PROJECT
PROPOSED/REVISED
RESIDENTIAL VILLA,
TWIN VILLAS, ROW
VILLAS, RESIDENTIAL
BUILDING, CLUB HOUSE
& SWIMMING POOL FOR
MR. KETAN SUHAS PAI
ANGLE
ON LAND BEARING
SURVEY NO. 137, SUB
DIV NO. 1 AT TALAULIM
SALCETE GOA

CLIENT
MR. KETAN SUHAS PAI
ANGLE


DRAWING TYPE
SUBMISSION DRAWING
FLOOR PLAN

REALLY	SAURASH	CHECKS	UP1
DATE	04-07-25	ISS NO	2
SCALE	1:100	JOB NO	783/23



DWNER
ARCHITECT

DATTAPRASAD J.S. BORKER
M.E. (CIVIL)
Civil / Structural Engineer
TCP Reg. No.: SI/0004/2016
PWD Reg. No.: PWD/ENGR/1027/2016





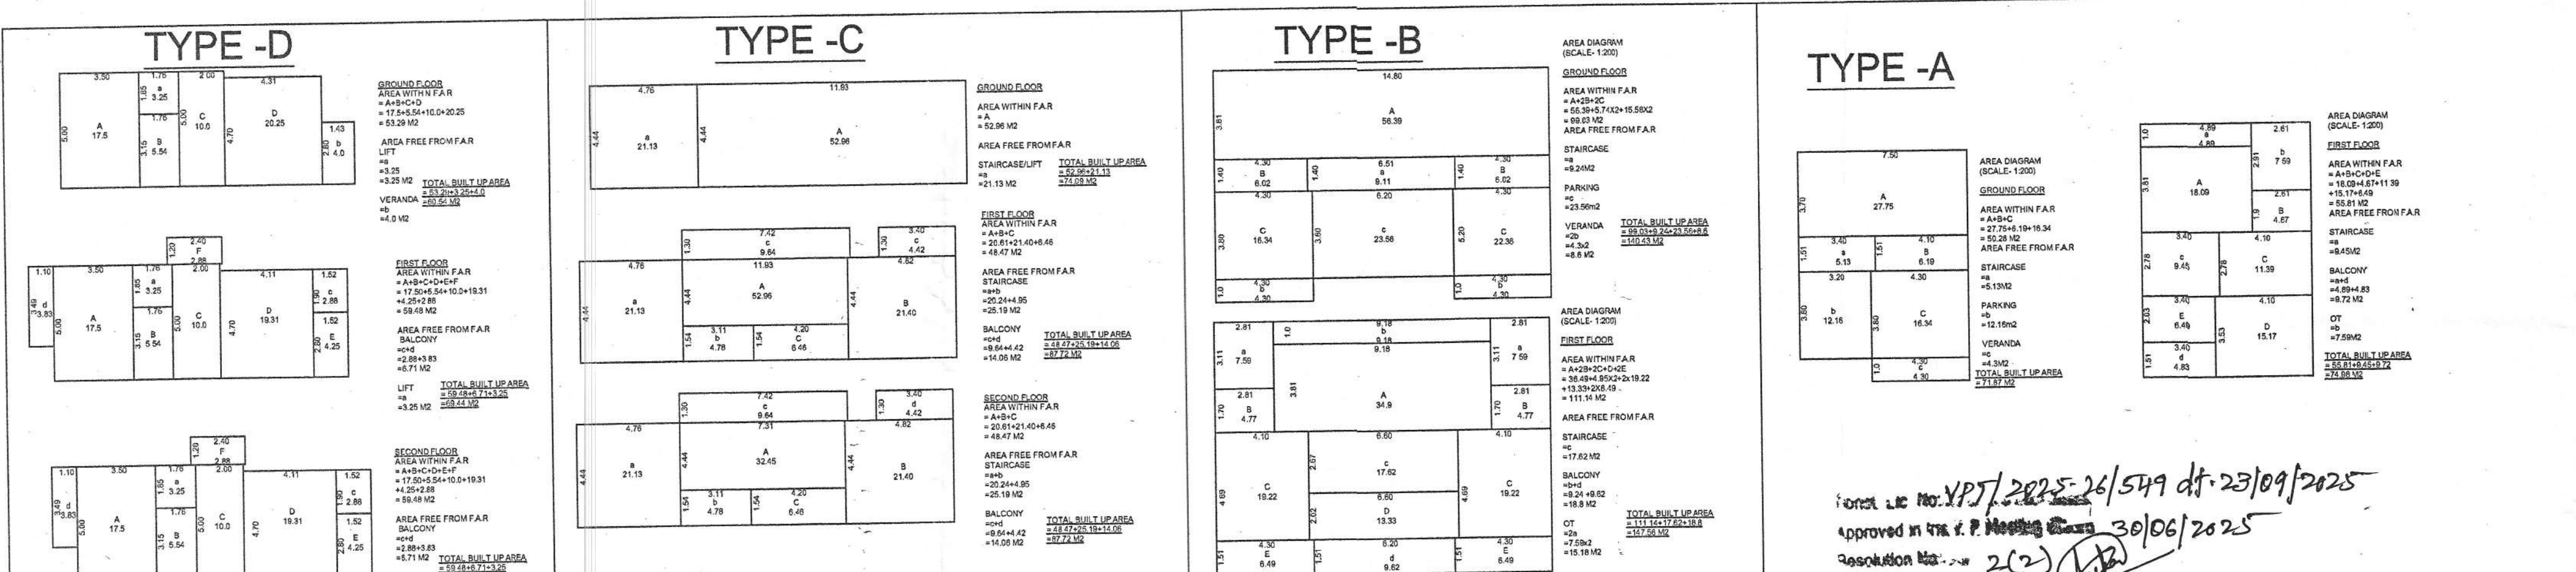

AREA STATEMENT	
01. AREA OF THE PLOT	
(a) AREA OF THE PLOT 322/2A	950.0 SQ M
(b) AREA OF THE PLOT 322/2B	950.0 SQ M
(TOTAL AREA OF THE AMALGAMATED PLOT a+b)	1900.0 SQ M
02. DEDUCTION FOR	
(a) AREA WITHIN ROAD WIDENING /PROPOSED	109.84 SQM
(b) AREA RESERVED FOR ANY OTHER USE	54.24 SQM
(TOTAL a+b)	164.08 SQM
03. EFFECTIVE AREA OF PLOT (01-02)	1735.02 SQM
04. PERMISSIBLE COVERAGE (40% OF 1735.02 sq.m)	694.0 SQM
05. AREA OCCUPIED BY THE EXISTING BUILDING IN	NA
06. AREA OF THE BUILDING TO BE DEMOLISHED	NA
07. COVERED AREA OF THE PROPOSED BUILDING	
a. TYPE A(A1+A2+A3)	215.61 SQM
b. TYPE B(B1+B2+B3+B4)	283.88 SQM
c. TYPE C	60.47 SQM
d. TYPE D	74.10 SQM
TOTAL COVERED AREA OF THE PROPOSED BUILDING	634.06 SQM
08. TOTAL COVERED AREA (05+07-06)	634.06 SQM
09. TOTAL COVERAGE	36.54%
10. DETAILS OF AREA AND USE, FLOOR WISE FOR TYPE-A	

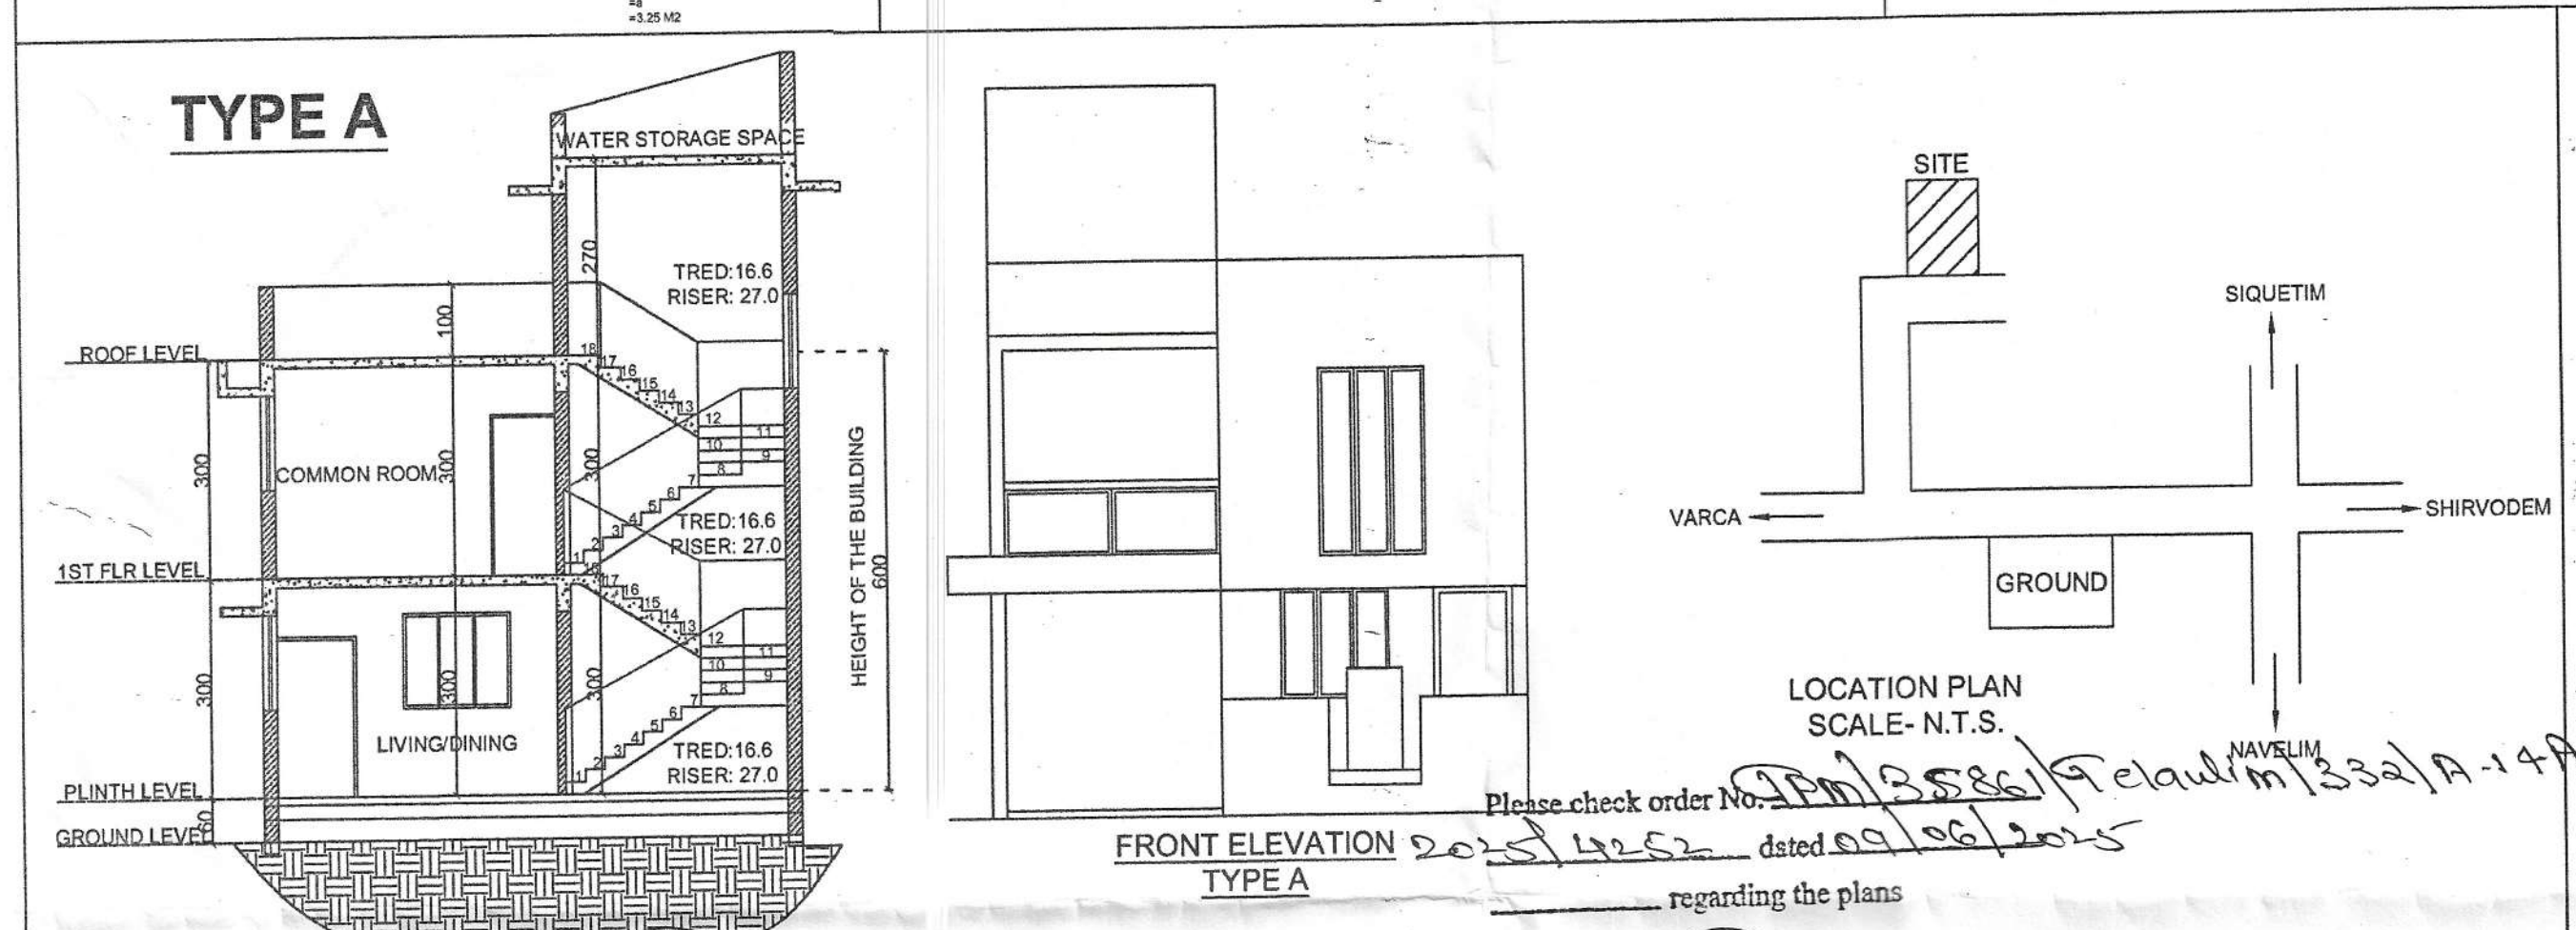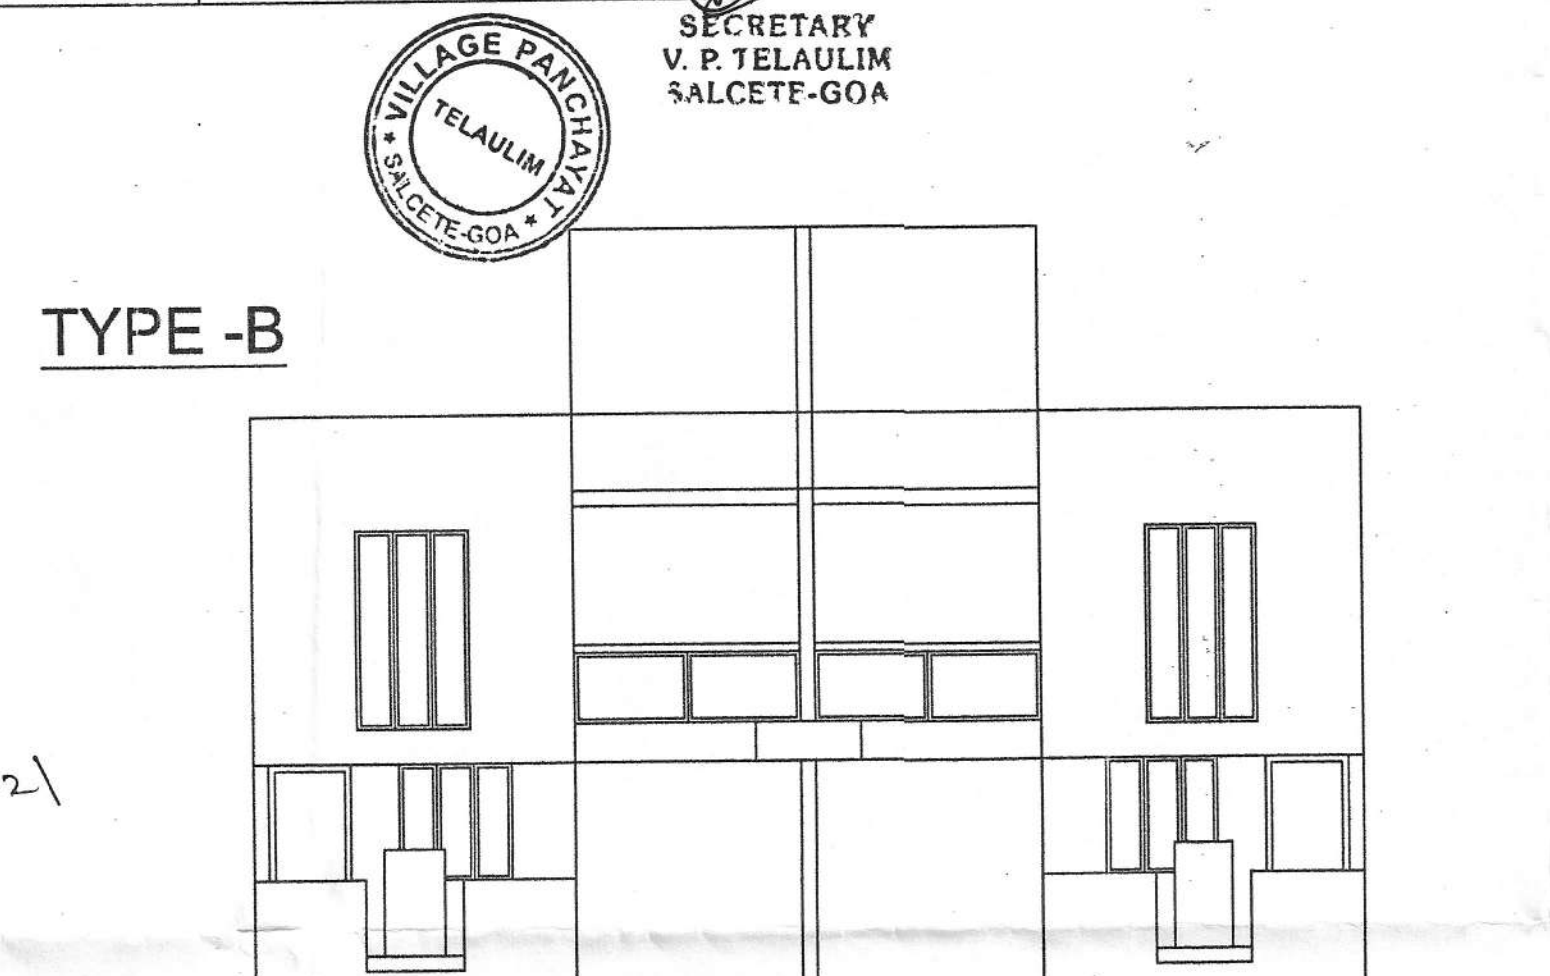

SCHEDULE OF OPENINGS	
DW:200X250	V:60X80
D :100X250	W:200X150
D1 :90X220	W1 :150X150
D2:80X220	W2:100X130

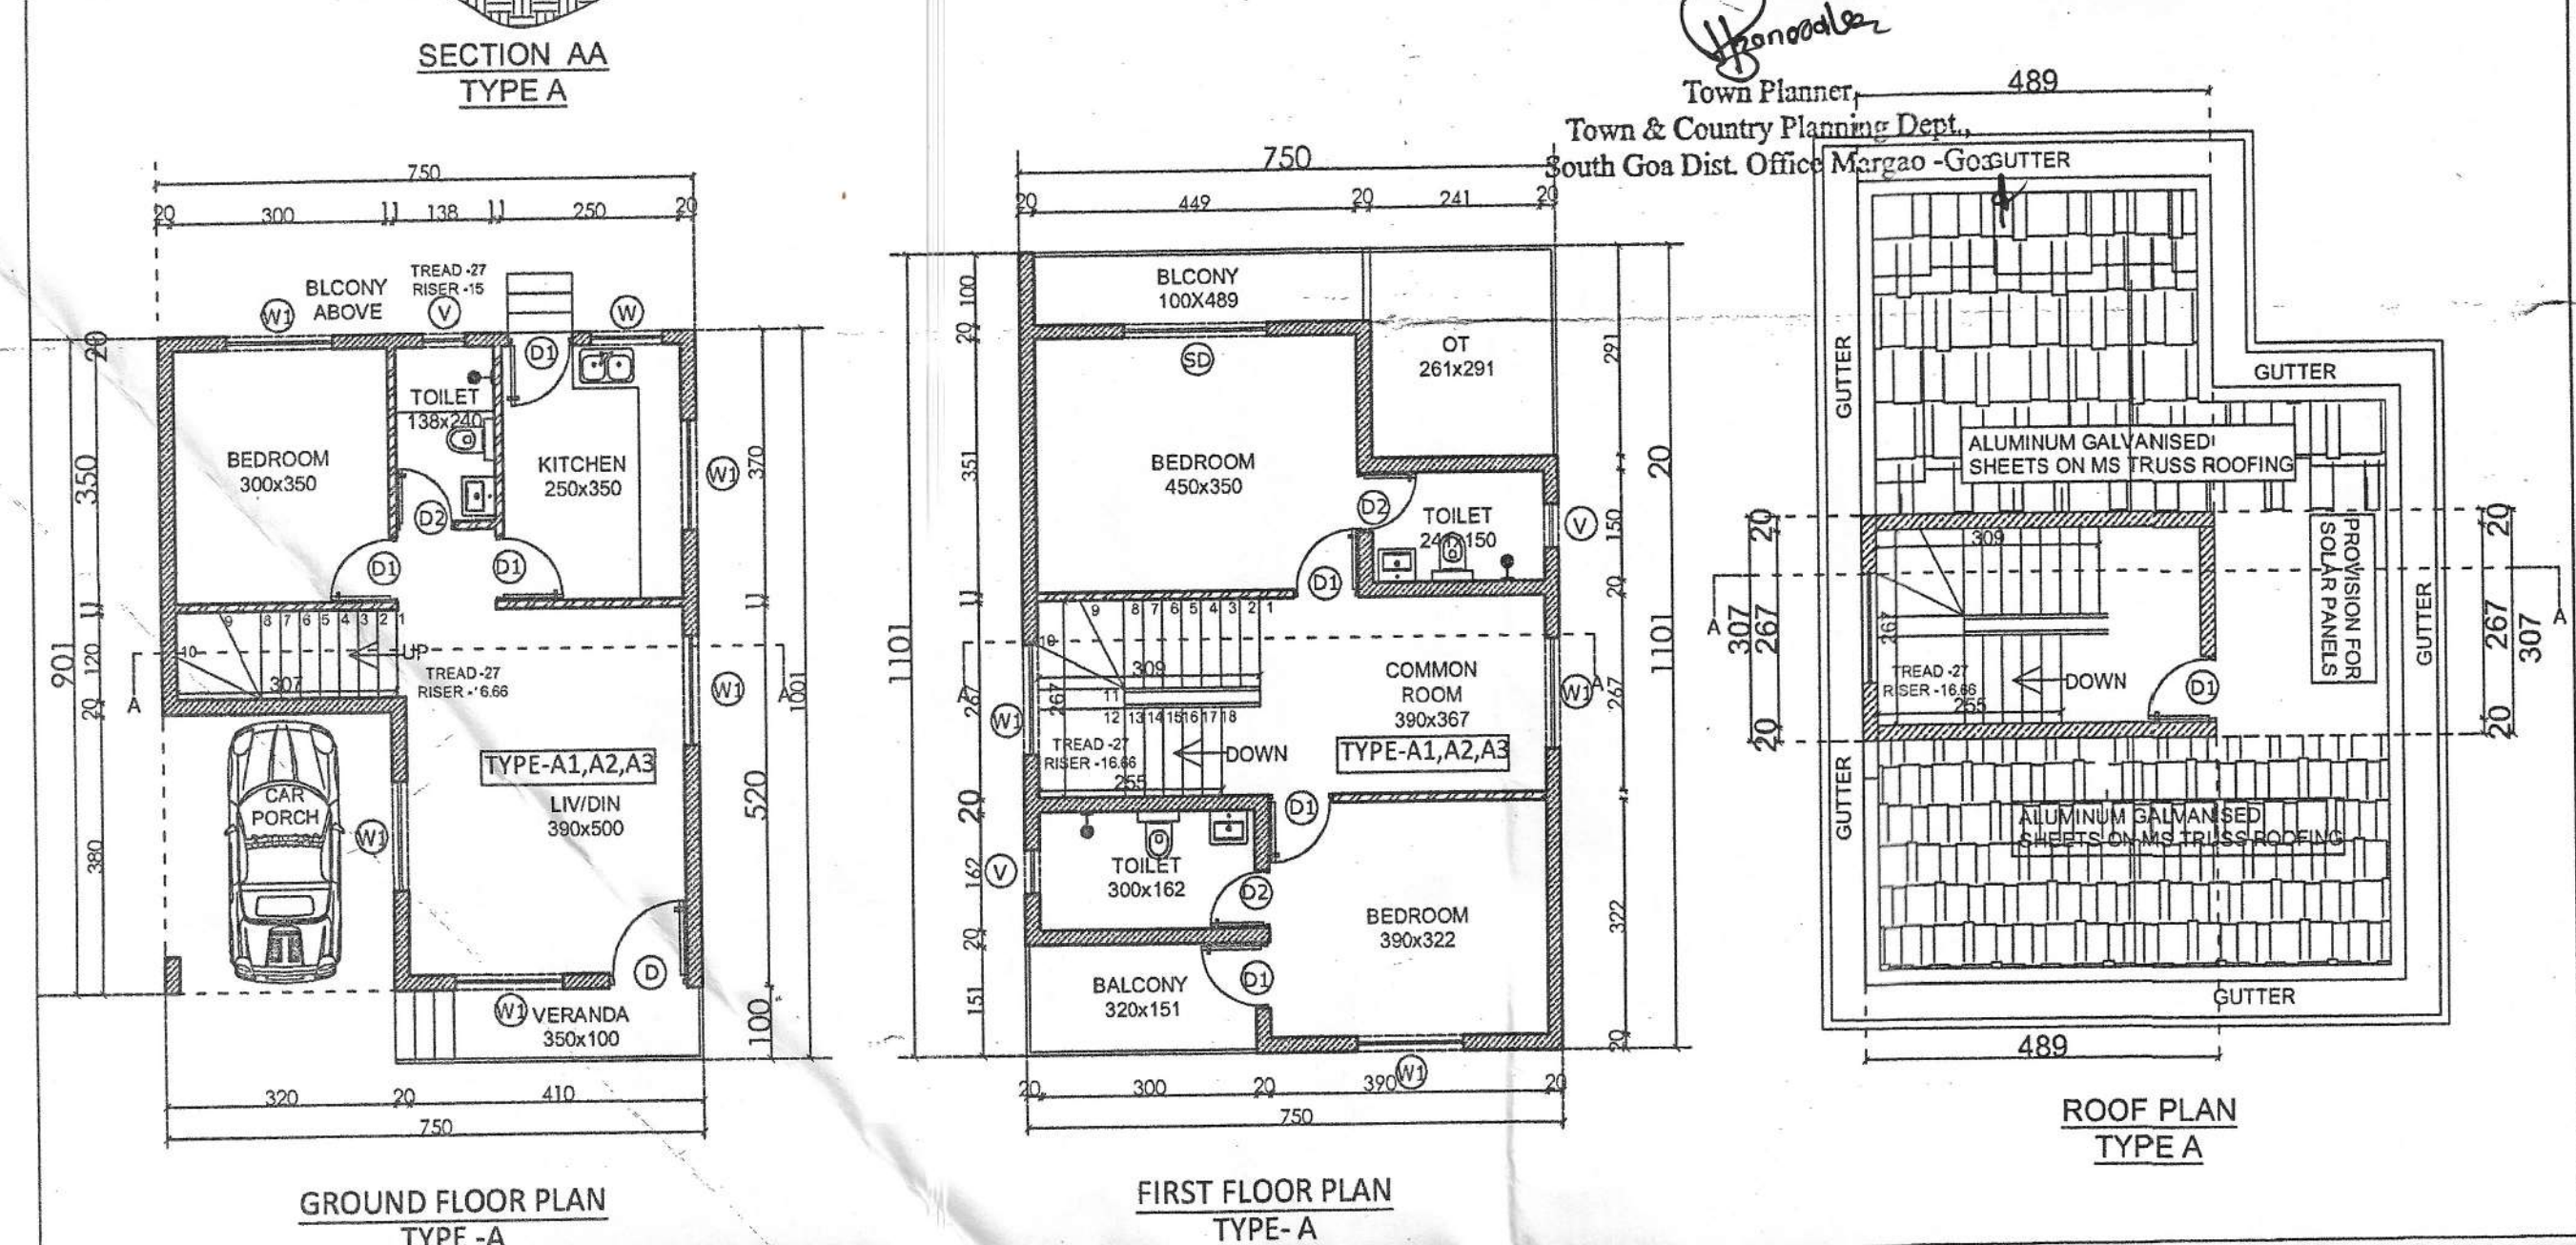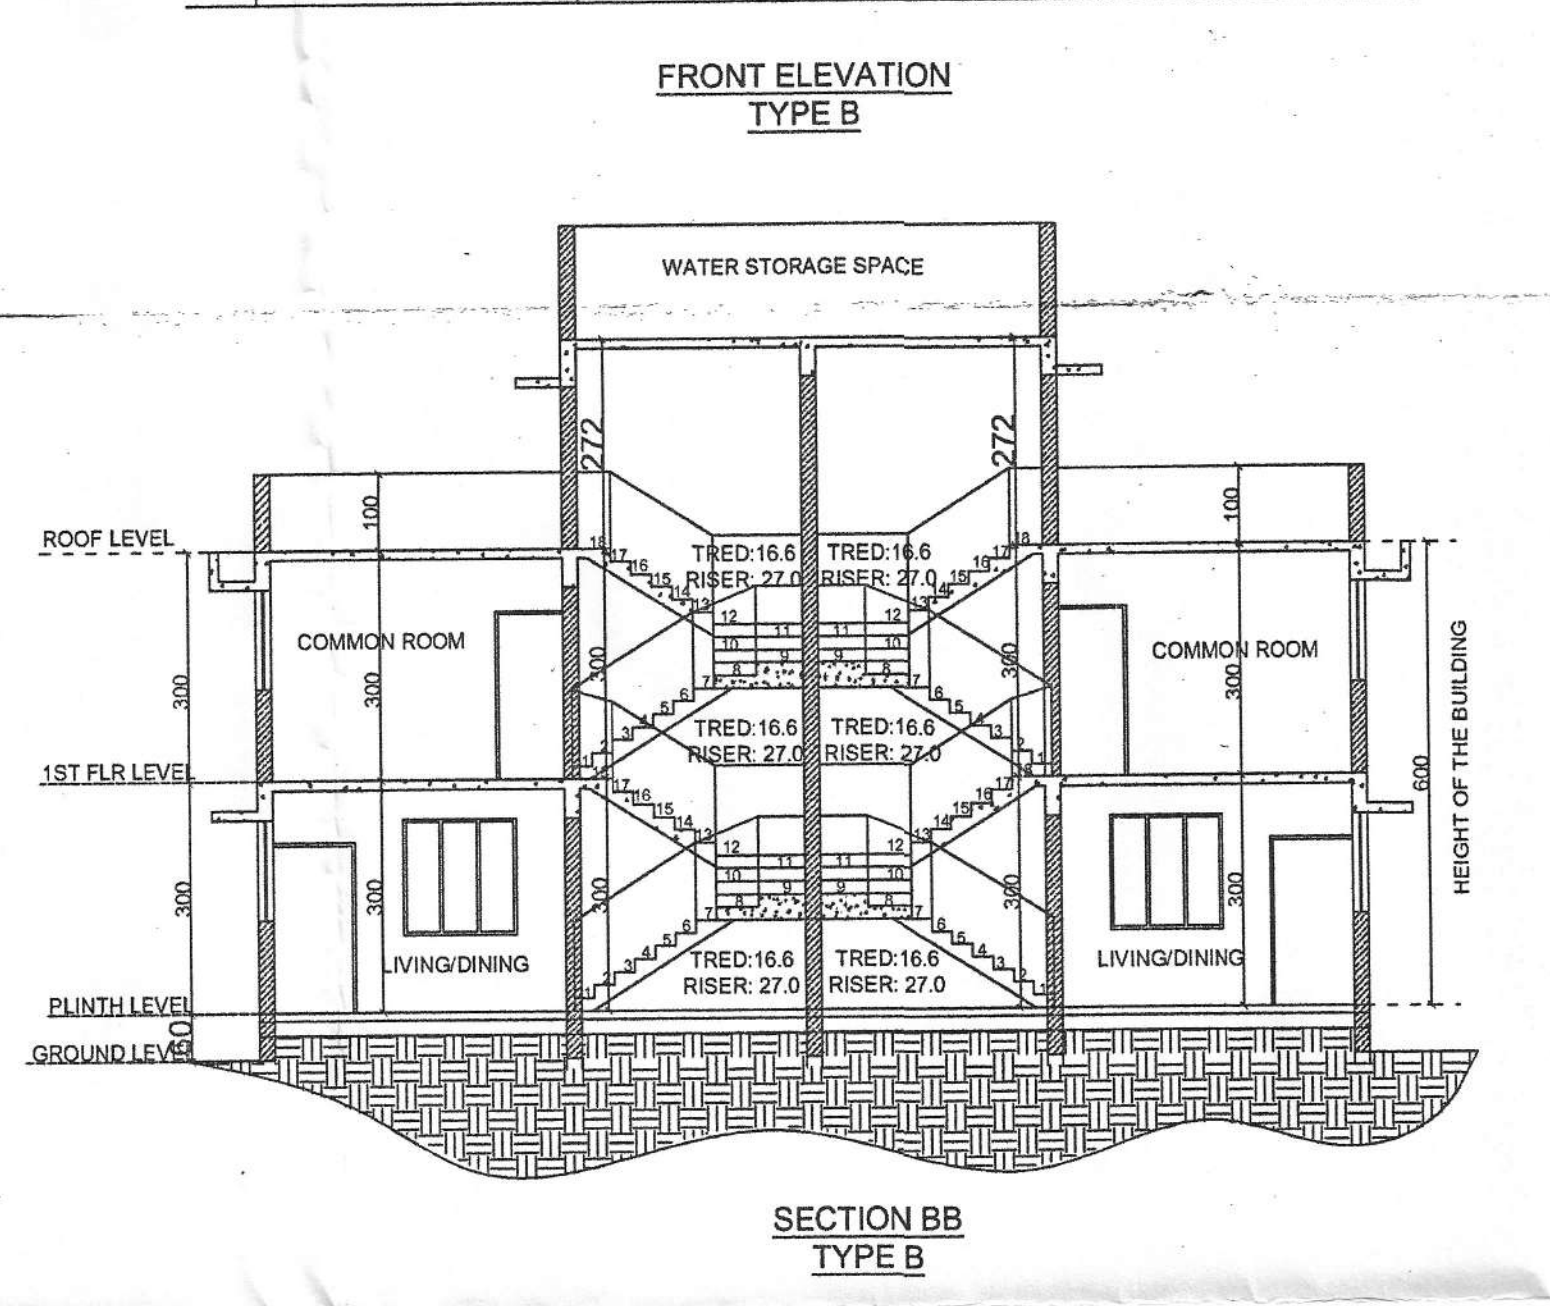

TOTAL BUILT-UP IN SQM		AREAS FREE OF F.A.R.				NET FLOOR AREA (SQM)
FLOOR	TOTAL BUILT-UP IN SQM	VERANDAH/ BALCONY	STAIRS/ LIFT	PASSAGE	PARKING/ STILT	NET FLOOR AREA (SQM)
GROUND FLR	140.43	8.6	9.24	NIL	23.56	99.03
FIRST FLR	147.56	14.06	17.62	NIL	NIL	115.88
TOTAL	287.99	22.66	26.86	NIL	23.56	214.91
TOTAL (B1+B2)	575.98	45.32	53.72	NIL	47.12	429.82
TYPE-C BUILDING						
FLOOR	TOTAL BUILT-UP IN SQM	AREAS FREE OF F.A.R.				NET FLOOR AREA (SQM)
FLOOR	TOTAL BUILT-UP IN SQM	VERANDAH/ BALCONY	STAIRS/ LIFT	PASSAGE	PARKING/ STILT	NET FLOOR AREA (SQM)
GROUND FLR	60.54	4.0	NIL	NIL	NIL	56.54
FIRST FLR	69.44	6.71	3.25	NIL	NIL	59.48
SECOND FLR	69.44	6.71	3.25	NIL	NIL	59.48
TOTAL	199.42	17.42	6.5	NIL	NIL	175.5
TYPE-D BUILDING						
FLOOR	TOTAL BUILT-UP IN SQM	AREAS FREE OF F.A.R.				NET FLOOR AREA (SQM)

PROJECT

PROPOSED RESIDENTIAL /COMMERCIAL BUILDINGS AND VILLAS ON AMALGAMATED PLOT OF SURVEY NO. 322/ 2-A AND 322/ 2-B FOR MR.YELLAPPA B AMBI AT TELAULIM, SALTETE GOA

MR.YELLAPPA B AMBI

DRAWING TYPE

SUBMISSION DRAWING

FLOOR PLANS, ELEVATION, SECTION, SITE PLAN, AREA DIAGRAMS, AREA STATEMENT, PARKING PLAN, LOCATION PLAN

SCALE : 1:100 1:200, 1:500

CHECKED : UPI



DEALT : AKSHATHA

DRG NO : 1

DATE : 11-03-2024

JOB NO: 780/24

OWNER

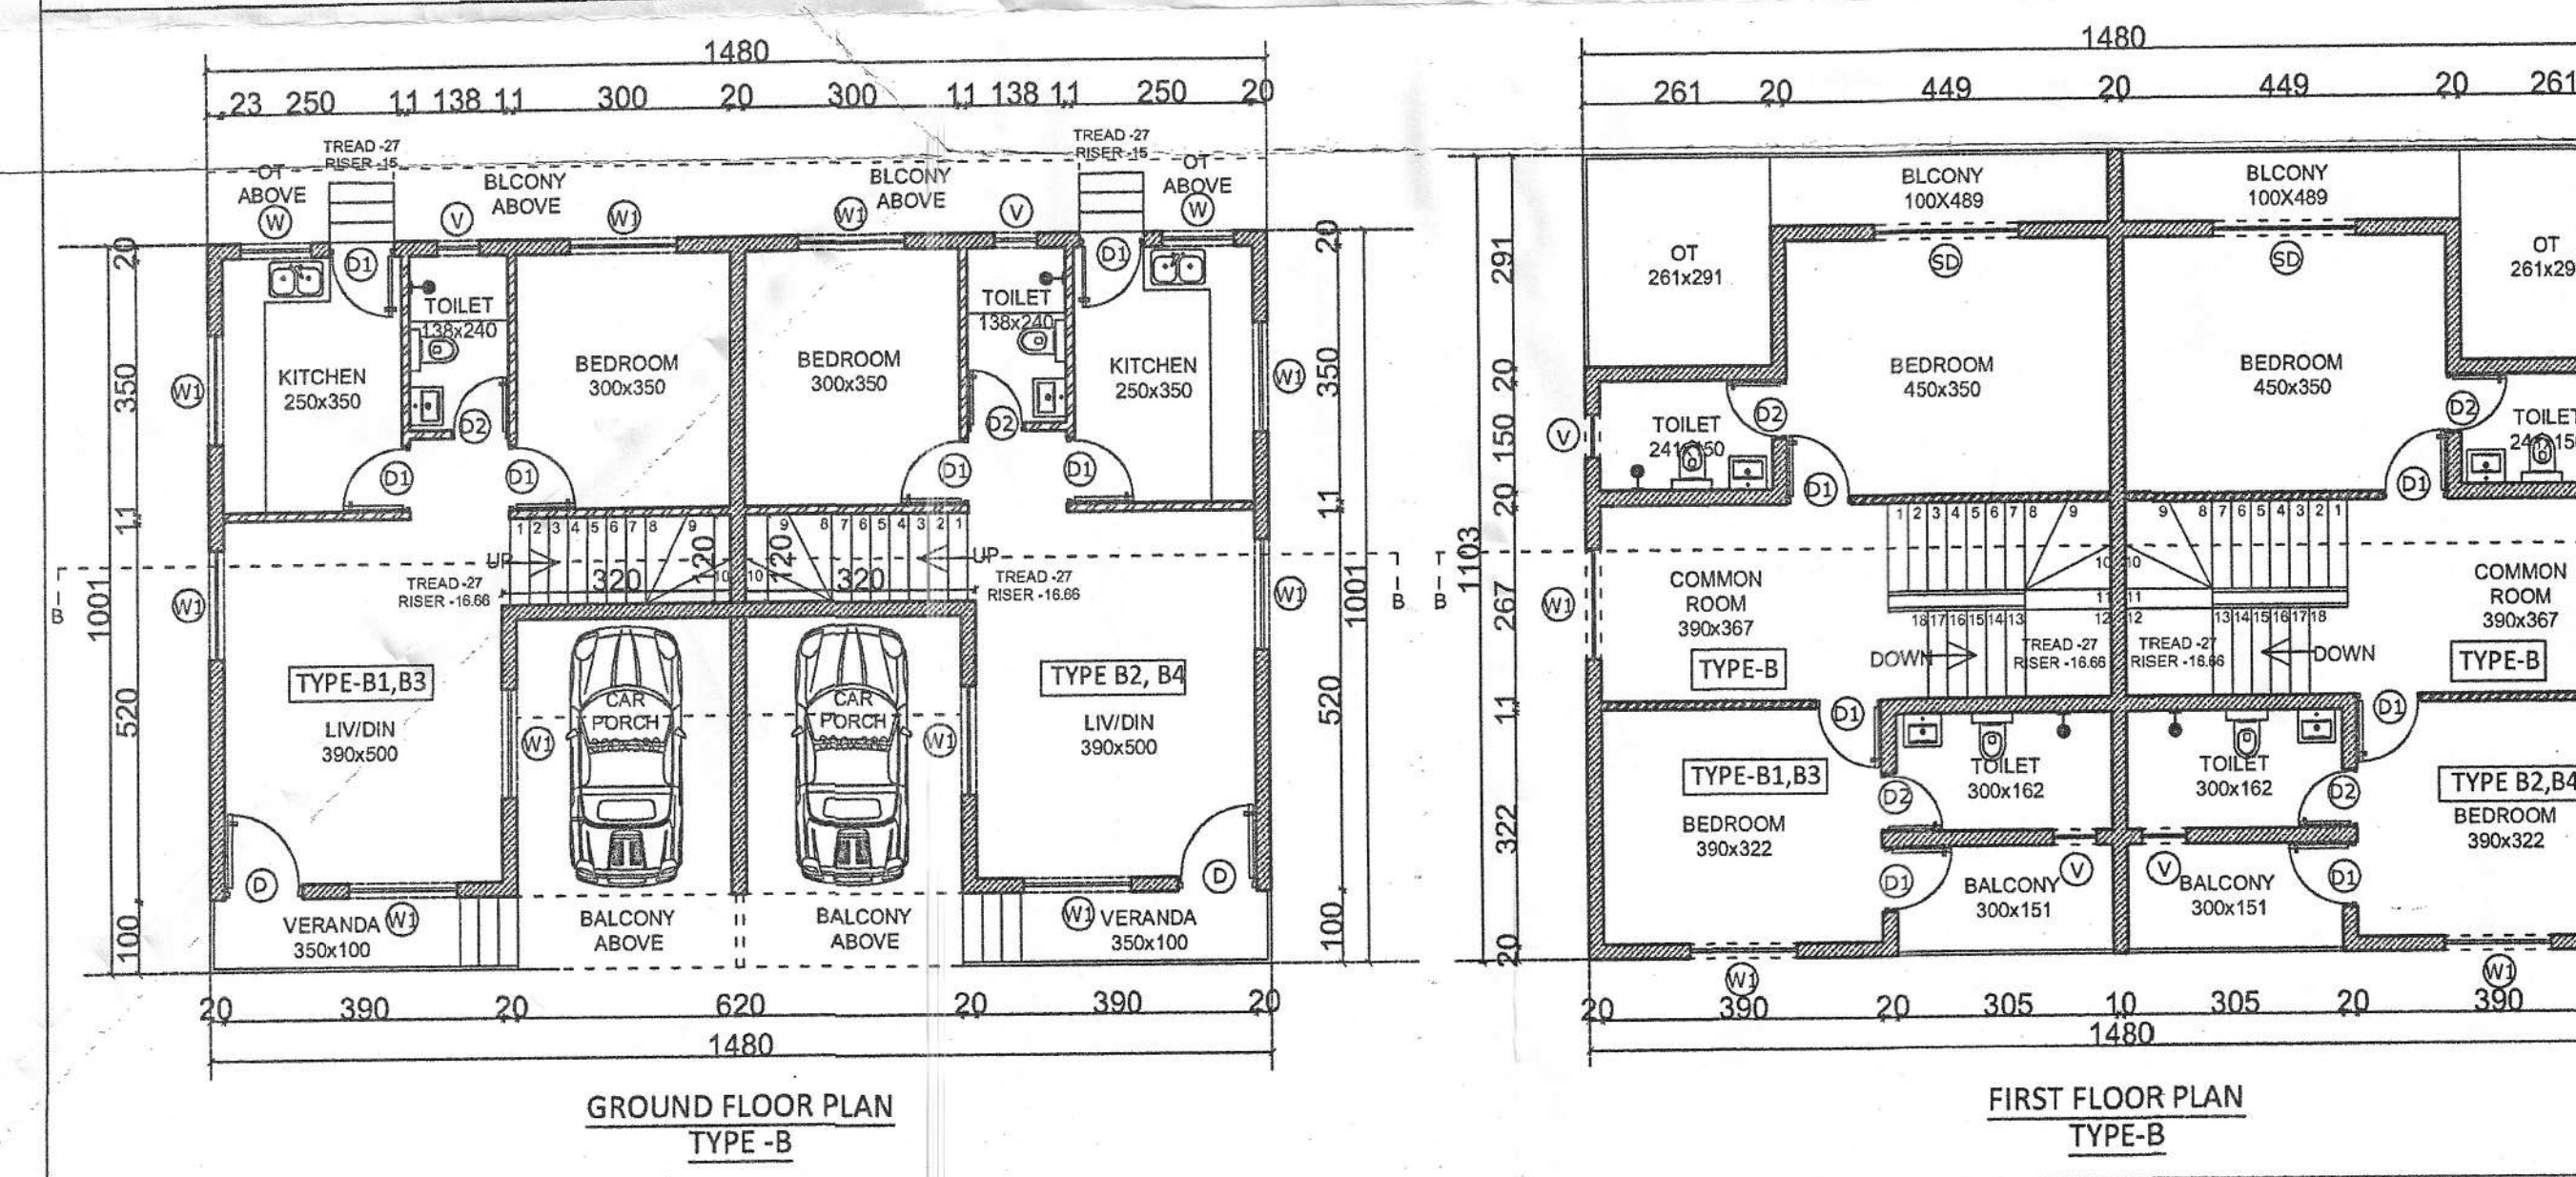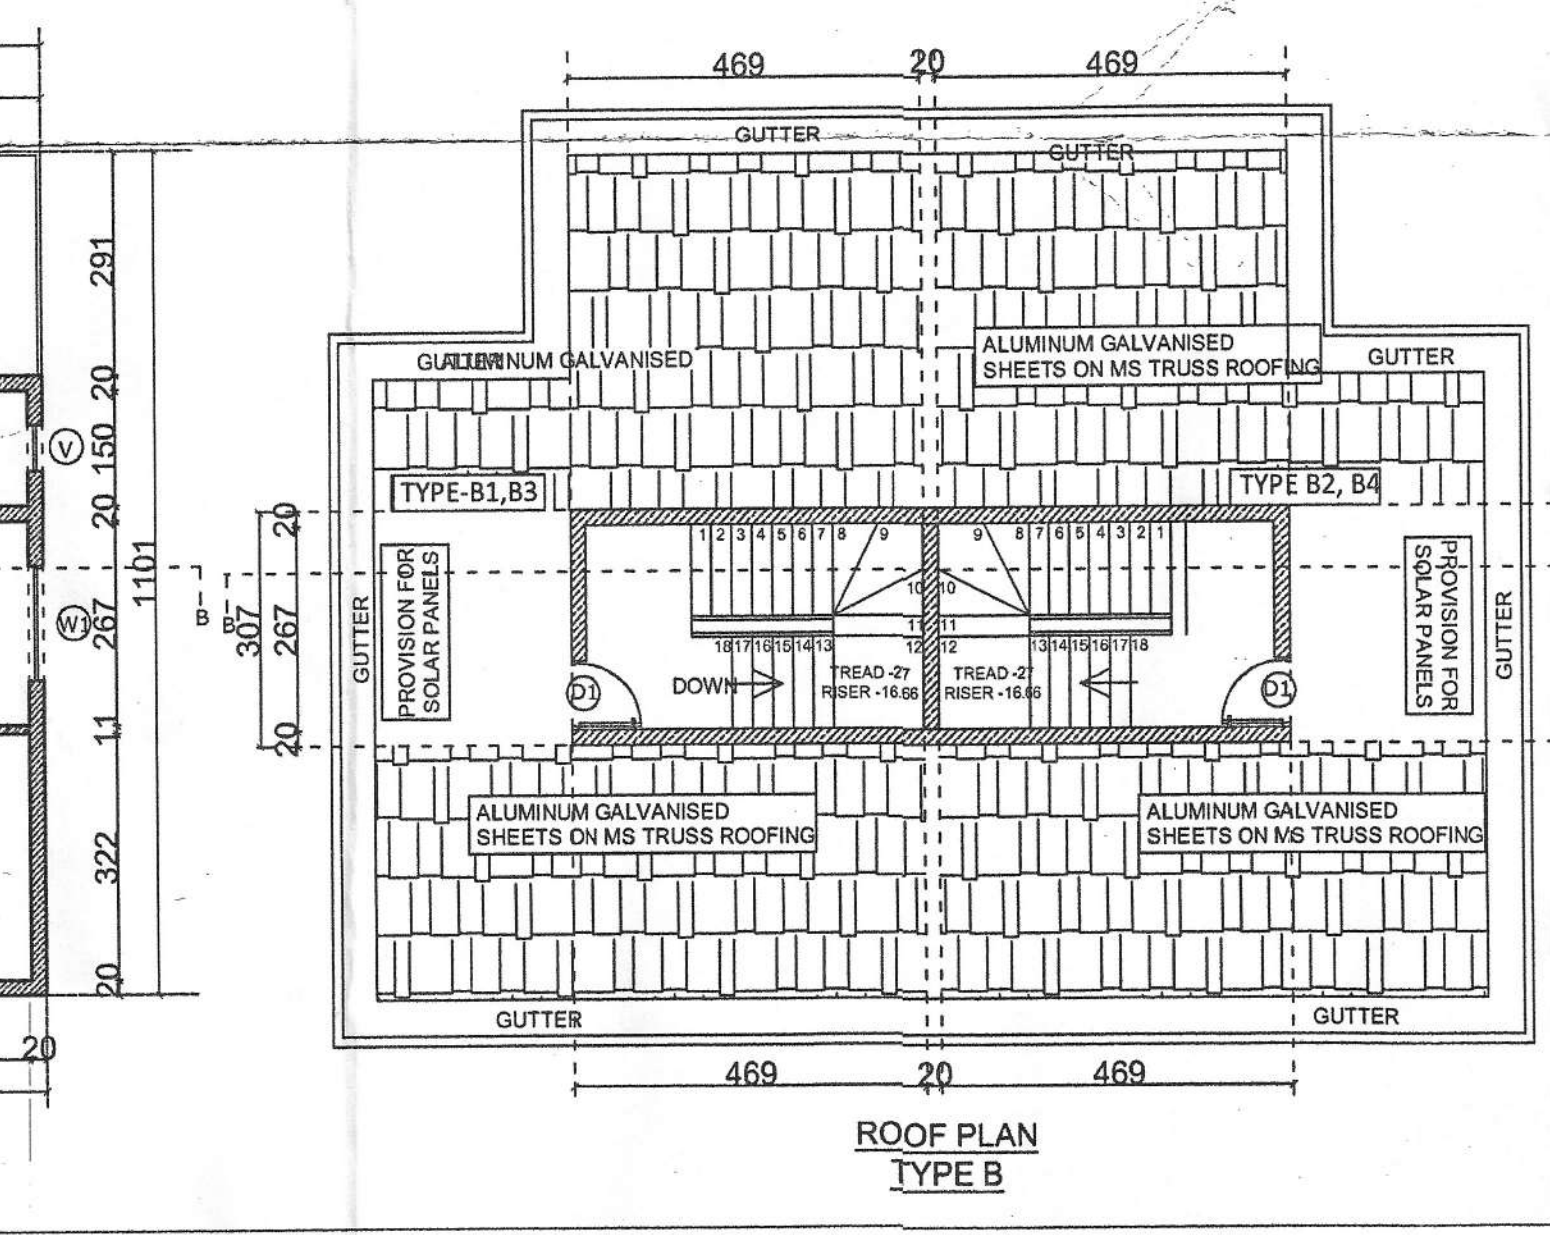

SQM		BALCONY	LIFT	STILT		(SQM)
GROUND FLR	74.09	NIL	21.13	NIL	NIL	52.96
FIRST FLR	87.72	14.06	25.91	NIL	NIL	47.75
SECOND FLR	87.72	14.06	25.91	NIL	NIL	47.75
TOTAL	249.53	28.12	73.07	NIL	NIL	148.46
GRAND TOTAL	1465.48	132.92	176.91	NIL	83.6	1085.05
11. PARKING DETAILS						
FLOOR AREA		USE	NOS. CAR PARKING AREAS			
			PROVIDED	REQUIRED		
1465.48.SQM		RESIDENTIAL	10	10		
74.09 SQ.M		COMMERCIAL	02	02		
12. PERMISSIBLE F.A.R					60% OF E.P.A	
13. PERMISSIBLE FLOOR AREA					1170.0 SQ M	
14. NET CONSUMED FLOOR AREA					1085.05	
15. CONSUMED F.A.R (from total permissible area)					55.64%	
16. PERMISSIBLE HEIGHT OF BLDG.					11.0 M	
17. PROPOSED HEIGHT OF BLDG.					6.0 M, 9.0 M, 11.0 M	
18. COMPOUND WALL LENGTH					218.68 M	

11. PARKING DETAILS

FLOOR AREA	USE	NOS. CAR PARKING AREAS	
1465.48.SQ.M	RESIDENTIAL	PROVIDED	REQUIRED
74.09 SQ.M	COMMERCIAL	10	10
		02	02

12. PERMISSIBLE F.A.R

13. PERMISSIBLE FLOOR AREA

14. NET CONSUMED FLOOR AREA

15. CONSUMED F.A.R (from total permissible area)

16. PERMISSIBLE HEIGHT OF BLDG.

17. PROPOSED HEIGHT OF BLDG.

18. COMPOUND WALL LENGTH

60% OF E.P.A

1170.0 SQ M

1085.05

55.64%

11.0 M

6.0 M, 9.0 M, 11.0 M

218.68 M

ARCHITECT

DATTAPRASAD J.S. BORKER
M.E.(CIVIL)
Civil / Structural Engineer
TCP Reg. No.: SEI004/2016
PWD Reg. No. PWD/ENGRY/027/2016

earth works
margao goa