



200000739323

Government of Goa

Form 'D'

See Rule 7

Goa Land Revenue (City Survey) Rules, 1969
Property Card of Vasco city

Page No. 1

Date 31/05/2022

Pt Sheet No	Chalta No	Area Sq.Mts	Tenure	Particulars of assessment or rent paid to Government and when due for revision	Category
132	28	15.00			Private

Easements

----- Nil -----

Holders in the origin of the title
(So far as traced) -

[SHRI. ATMARAM JAGANATH SHETYE]

Lessees -

----- Nil -----

Other Encumbrances -

----- Nil -----

Other Remarks -

----- Nil -----

Details -

Mutation Date	Mutation Number	Mutation Type	Name Remarks	Now Holder (H), Lessee (L), Encumbrance(E)	Area (Sq.Mts)
13/01/2015	410755	Deed of Succession	DATTARAJ A SHETYE, MRS NUTAN D SHETYE, DILIP A SHETYE, SUREKHA D SHETYE by virtue of Deed of Succession Dtd. 18/09/1998 in judicial division of Mormugao, Vasco Da Gama Goa before Civil Registrar cum Sub Registrar, and Notary Public Ex- Officio of the same Judicial Division with office functioning on the ground floor of the Mormugao Municipal Council in the city of Vasco Da Gama.	H	
16/05/2016	410861	Deed of Gift	Mr. Mohan Visvonata Shetye. by virtue of Deed of Gift executed on 01/10/1984 registered under no. 3 at pages 249 to 253, volume 67 dated 03/01/1986 duly registered in the O/O Sub Registrar of Mormugao, Vasco Da Gama Goa	H	


[] Bracketed entries indicate Deletion

For any further inquires, please contact the ISLR of the concerned city.

*** END OF REPORT ***



GOVERNMENT OF GOA
Directorate of Settlement and Land Records
Office of the Inspector of Survey & Land Records
VASCO -GOA

 


Plan Showing plots situated at
CITY - VASCO
Taluka : MORMUGAO
P.T.Sheet No.132 / Chalta No. 27, 28 & 29 .
Scale :1:500

Inward No: Rev.192210234

MANGESH
KRISHNATH
KHOLKAR



Digitally signed by
MANGESH
KRISHNATH KHOLKAR
Date: 2022.02.28
12:07:23 +05'30'

Inspector of Survey &
Land Records, Vasco-Goa .

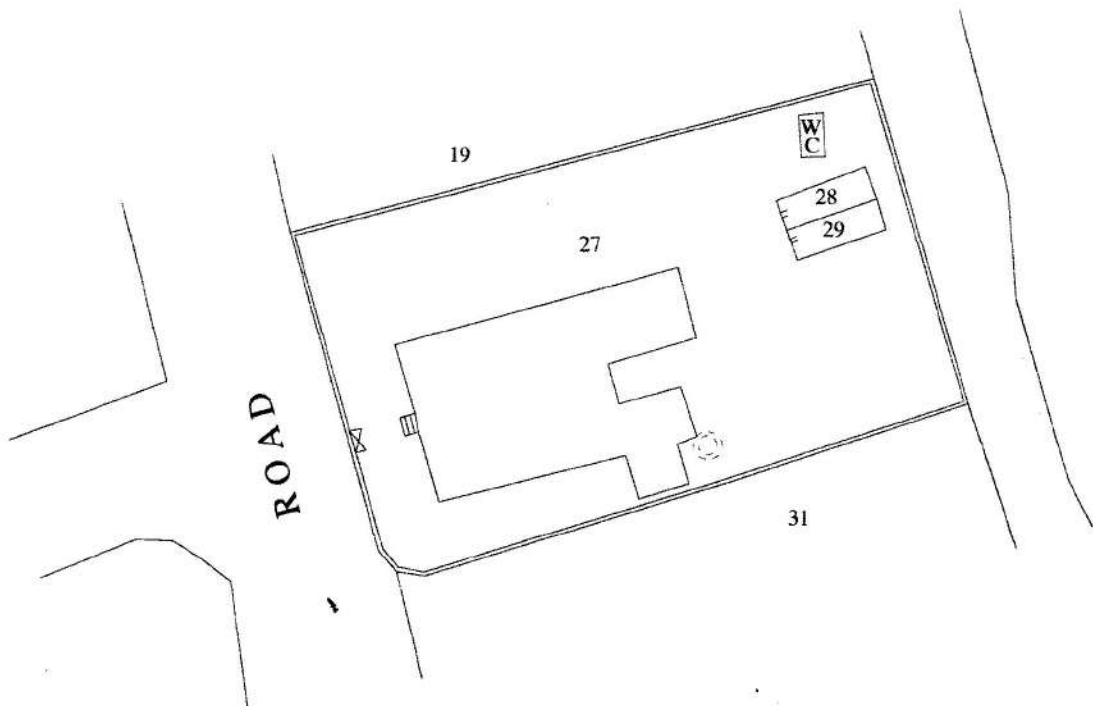


Generated By : Dilip Naik
On : 24-02-2022


Print on A-4 Size

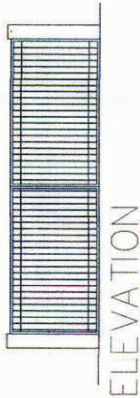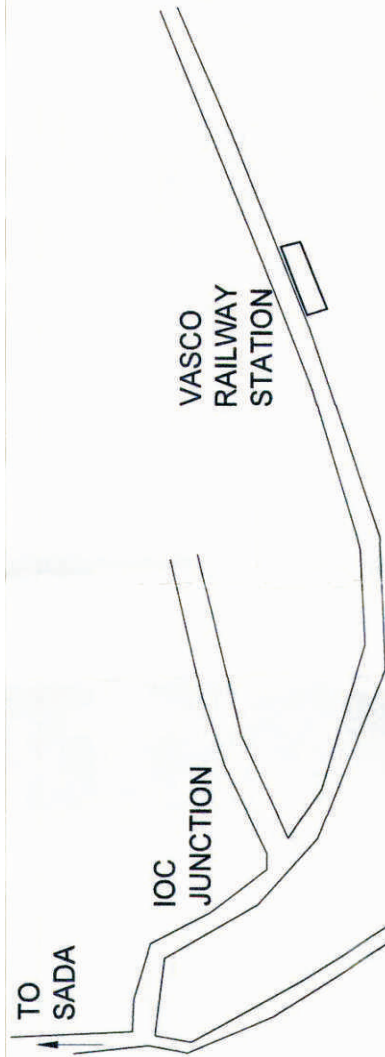

GATE DETAIL
SCALE 1:100

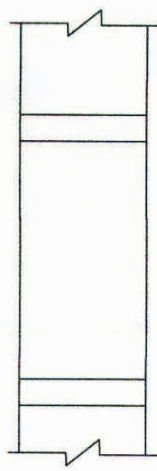

SIDE COMPOUND WALL
ELEVATION
SCALE=1:100

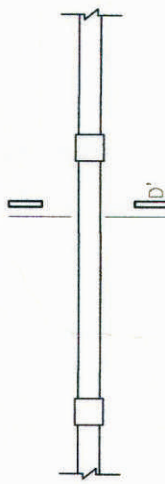

SIDE COMPOUND WALL
PLAN
SCALE=1:100

LOCATION PLAN NTS

GENERAL NOTES 1.DO NOT SCALE THIS DRAWING. 2.THIS DRAWING IS A COPY RIGHT AND MUST NOT BE DISCLOSED, USED OR REPRODUCED IN ANY FORM WITHOUT THE EXPRESS PERMISSION OF ARCHITECTS 'THE ATELIER, GOA'. 3.ALL DIMENSIONS ARE IN METERS UNLESS OTHERWISE SPECIFIED.		DRG NO: 01
PROJECT PROPOSED RESIDENTIAL APARTMENTS CUM COMMERCIAL SHOPS, COMPOUND WALL AND GATE FOR MRS. MADHAVI ABHIJEET SHETYE FOR MADHAVI INVESTMENTS & TRADING PVT. LTD. IN PLOT REGISTERED UNDER CH. NO. 27,28,29 OF P.T.S. NO. 132 OF VASCO CITY OF MORMUGAO TALUKA.		
REMARK: SUBMISSION DRAWING		
SCALE :1:100, 1:200	FLOOR PLANS, SITE PLAN, SECTIONS,	
DRN. BY : SANKET	ELEVATION, COMPOUND WALL AND GATE DWG.	
DATE : 07-12-21		
CHKD. BY : AB		
OWNER MRS. MADHAVI ABHIJEET SHETYE FOR MADHAVI INVESTMENTS & TRADING PVT. LTD.		
OWNER'S SIGNATURE		
AUTHORITIES SIGNATURE		
ARCHITECT'S SIGNATURE 		
ABHISHEK BHATNAGAR ARCHITECT TCP REG NO.: AR/0027/2012 COA REG NO.: CA/2011/54018 PWD REG NO.: PWD/ARCHI./348/2021		
THE ATELIER GOA		

SECTION DD'
SCALE=1:100

