




REVISED PLANS OF BUILDING - C IN BLOCK - C OF SURVEY NO. 92, 93 & 94 , AT HOUSING BOARD CURTI , PONDA - GOA.
FOR **GOA HOUSING BOARD.**

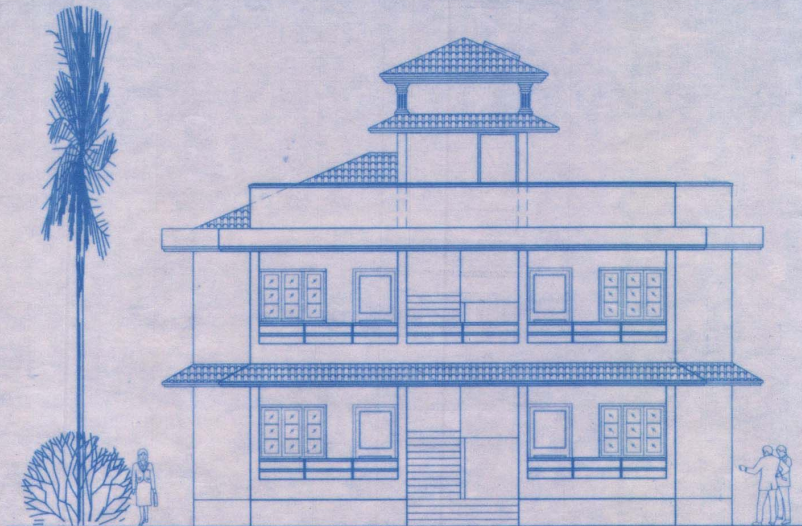


FRONT ELEVATION SCALE 1:100

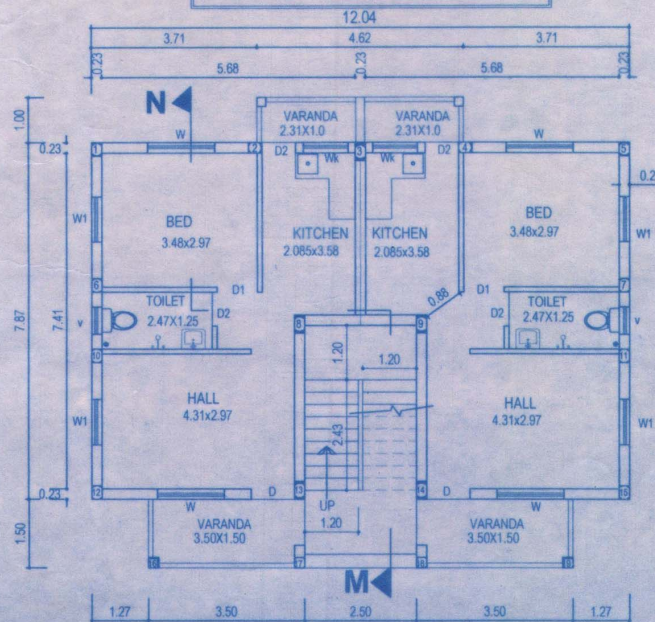

GROUND FLOOR PLAN SCALE 1:100

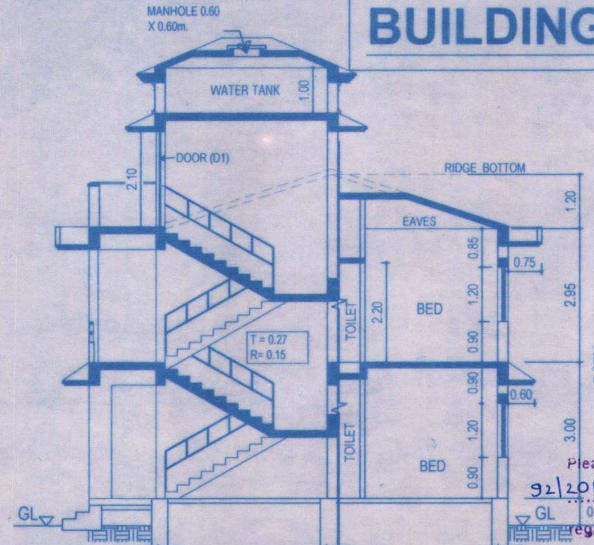

SECTION M-N SCALE 1:100

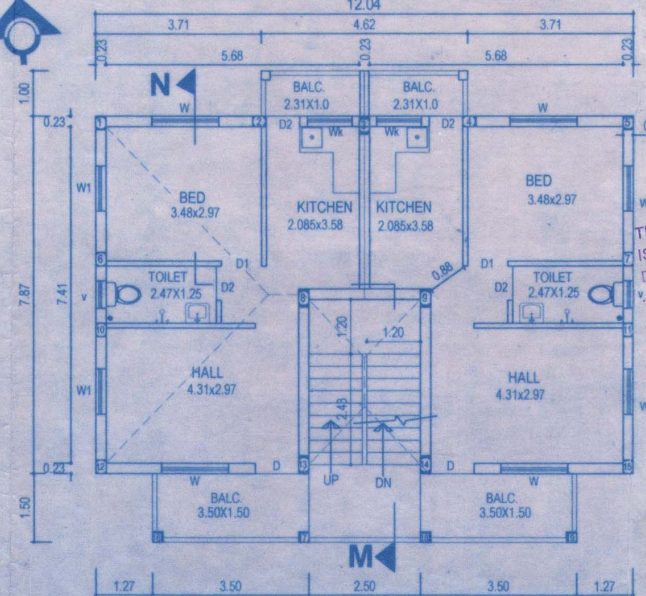

FIRST FLOOR PLAN SCALE 1:100

BUILDING - C

AREA STATEMENT

AREA OF PROPOSED BUILDING - C
NET FLOOR AREA FOR F.A.R PURPOSE

GROUND FLOOR AREA	= 85.18 m ²
FIRST FLOOR AREA	= 85.18 m ²
TOTAL FLOOR AREA	= 170.36 m ²

ADD: AREA FREE FROM F.A.R

STAIRCASE AREA (12.58 X 2no.)	25.16sq.m
BALCONY AREA (15.12 X 2 FL.no.)	30.24sq.m
OPEN TERRACE AREA	55.40sq.m

Please check letter No. **TPP/236/HB/CURTI**
92/2019/2678 dated **22/10/2019**

regarding the Plans

Managing Director
Goa Housing Board
Ponda - Porvorim

SCHEDULE OF OPENING

DOORS	WINDOWS
D1 — 1.00 X 2.10	W — 1.50 X 1.20
D2 — 0.90 X 2.10	W1 — 1.00 X 1.20
D3 — 0.75 X 2.10	WK — 1.00 X 1.20
	V — 0.60 X 0.80

THE CONSTRUCTION LICENCE
ISSUED UNDER NO. **2112/2019**
DATED **22/10/2019**



JEETENDRA D. DEVARI
'ARCHITECT'
F-9, ANGARKI BUILDING,
OPPOSITE FIRE STATION,
PONDA - GOA

JEETENDRA D. DEVARI

'ARCHITECT'
F-9, ANGARKI BUILDING,
OPPOSITE FIRE STATION,
PONDA - GOA

TEL: 2317269 TEL / FAX 2314566

DRN. FANITA	JOB NO. 730/2014
DATE 22/06/2015 29/08/2019 (H)	DRG. NO. 03