




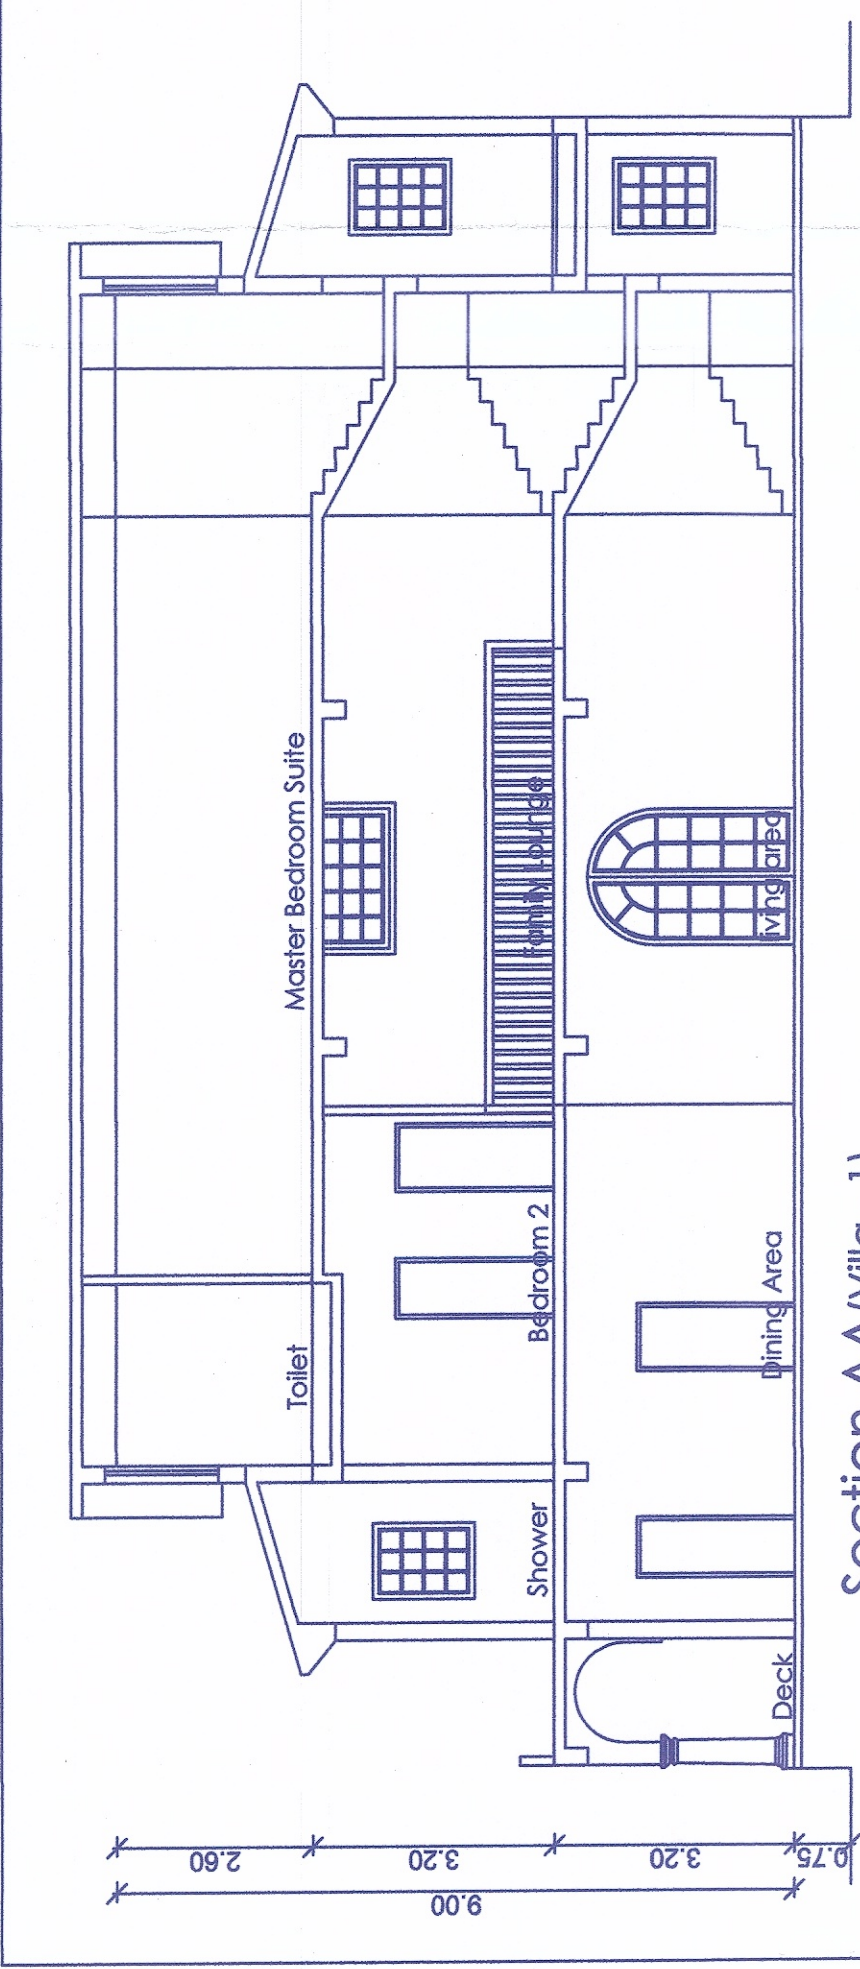


Section AA (Villa - 1)
Scale: 1:100

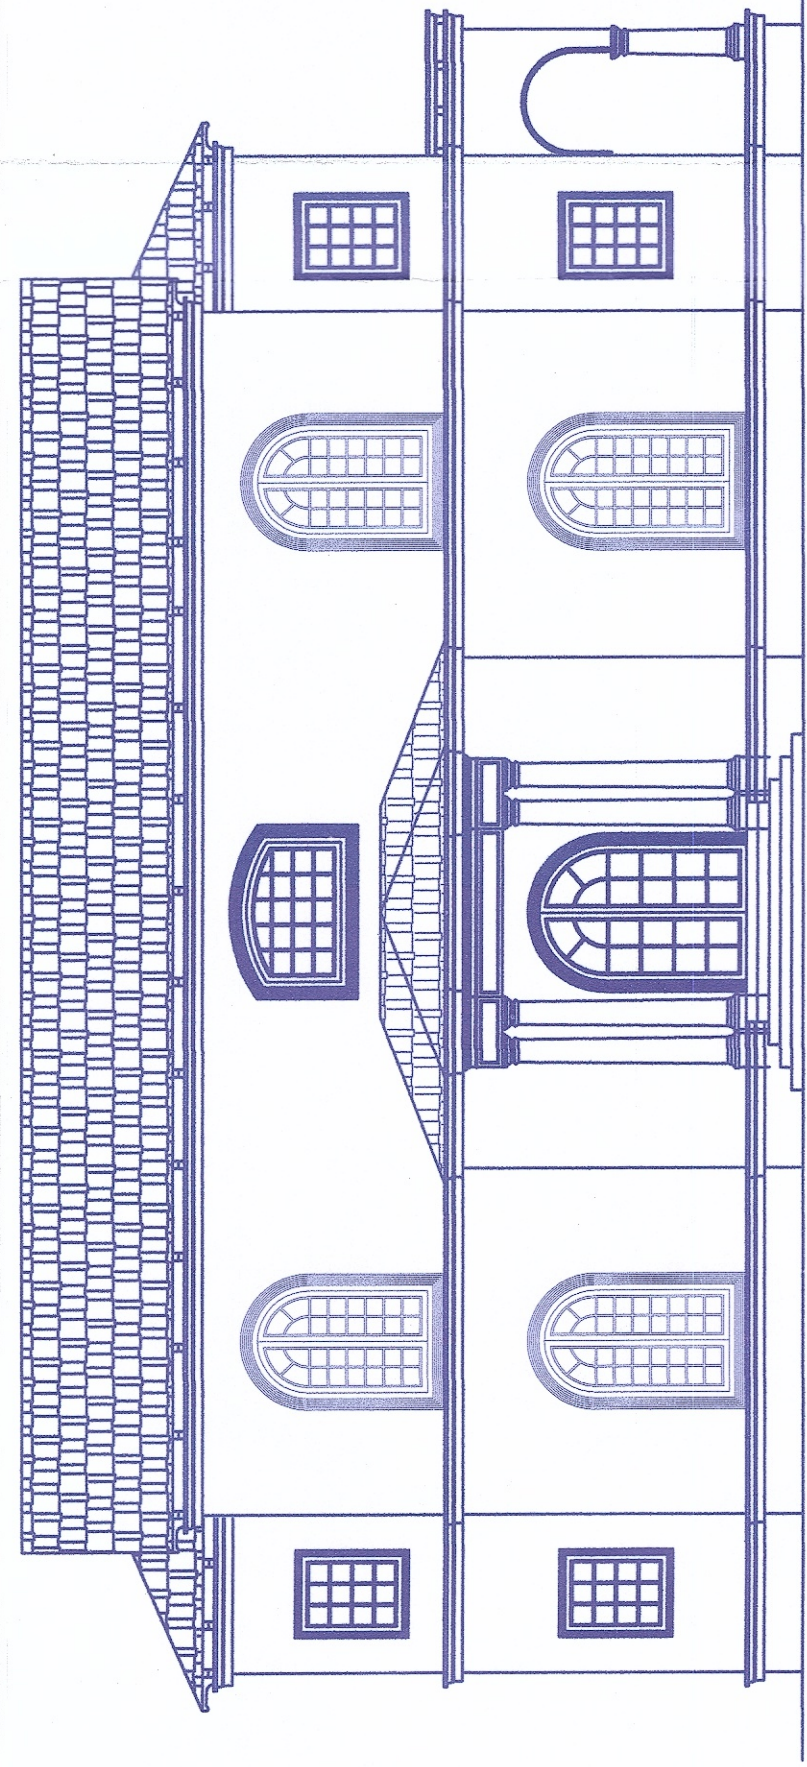


Front Elevation (Villa - 1)
Scale: 1:100

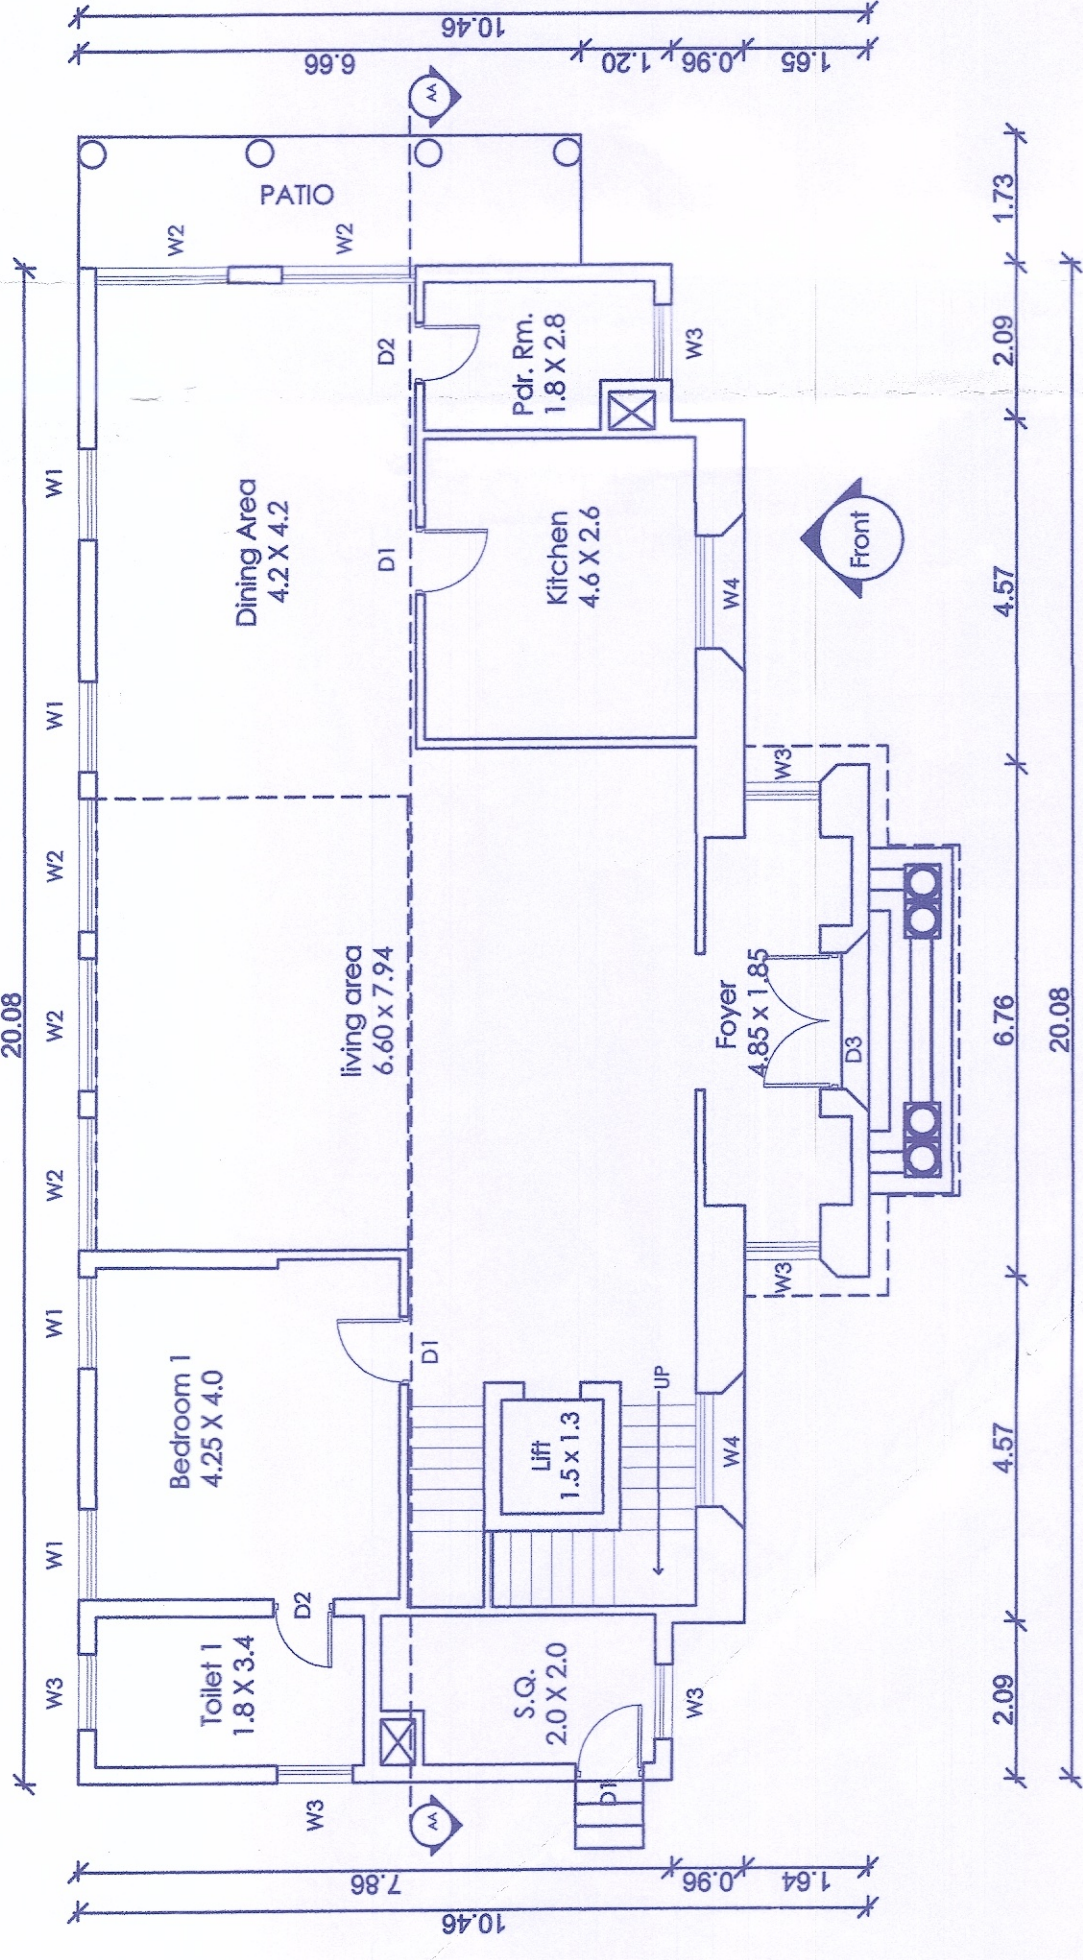


Ground Floor Plan (Villa - 1)
Scale: 1:100

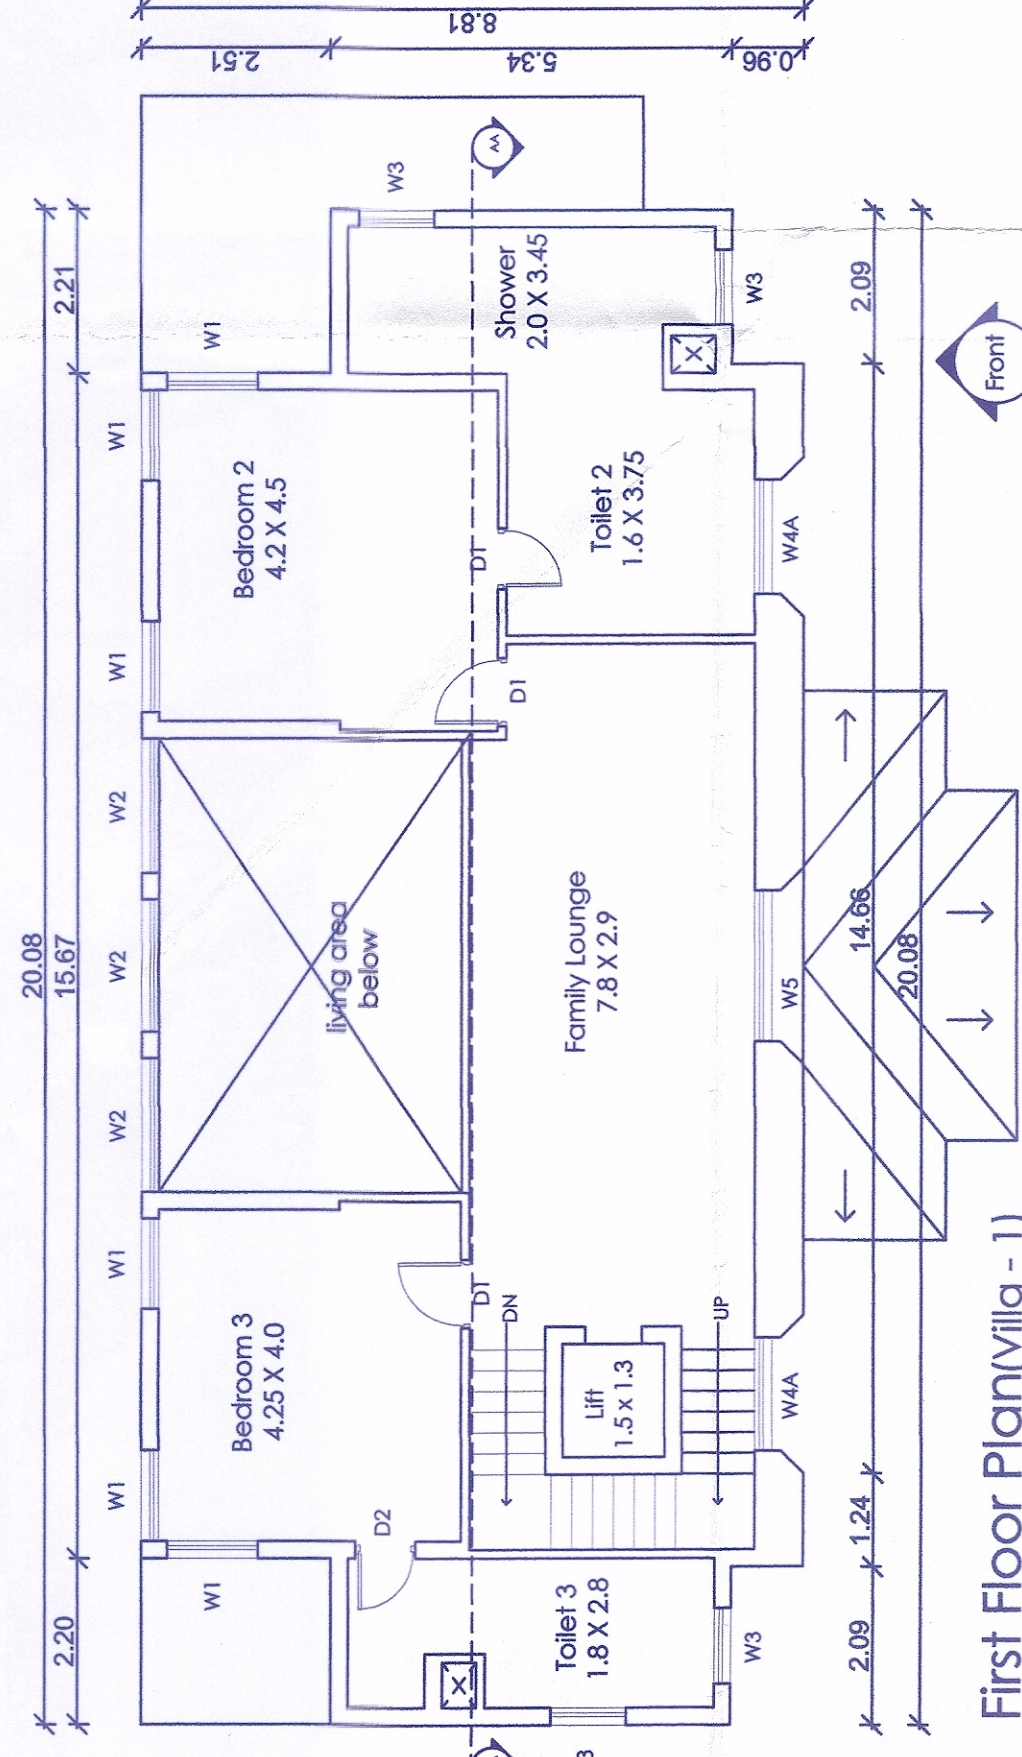


First Floor Plan (Villa - 1)
Scale: 1:100

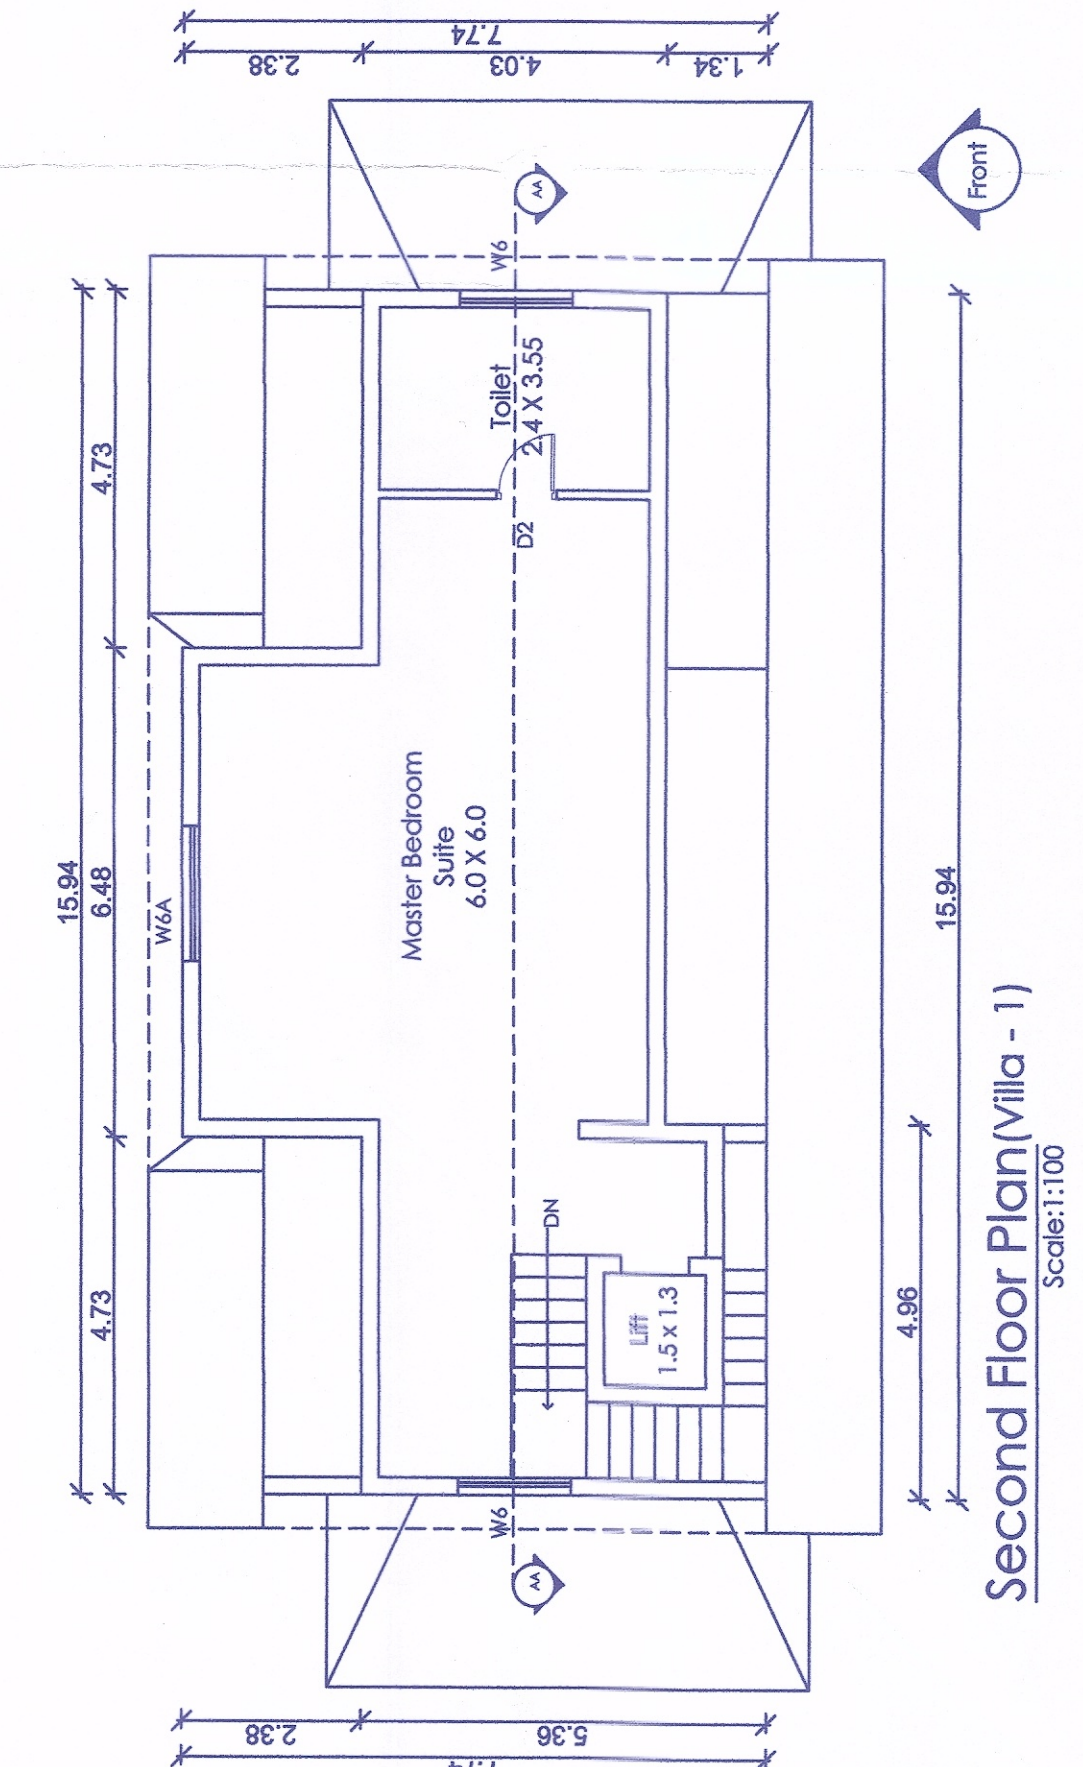


Second Floor Plan (Villa - 1)
Scale: 1:100

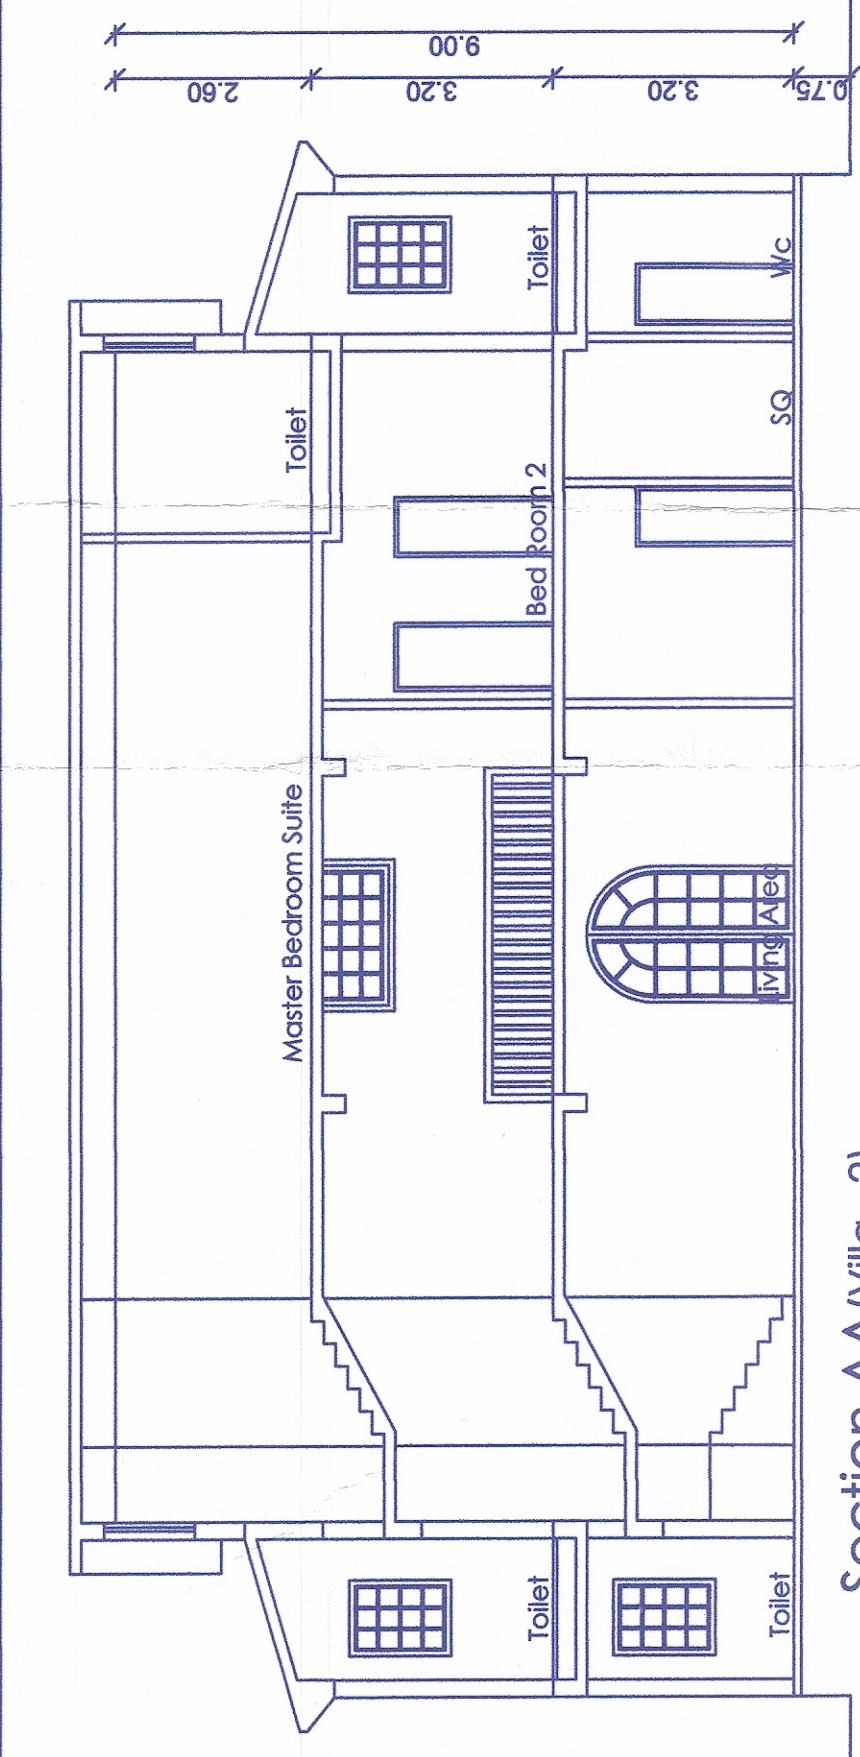


Section AA (Villa - 2)
Scale: 1:100

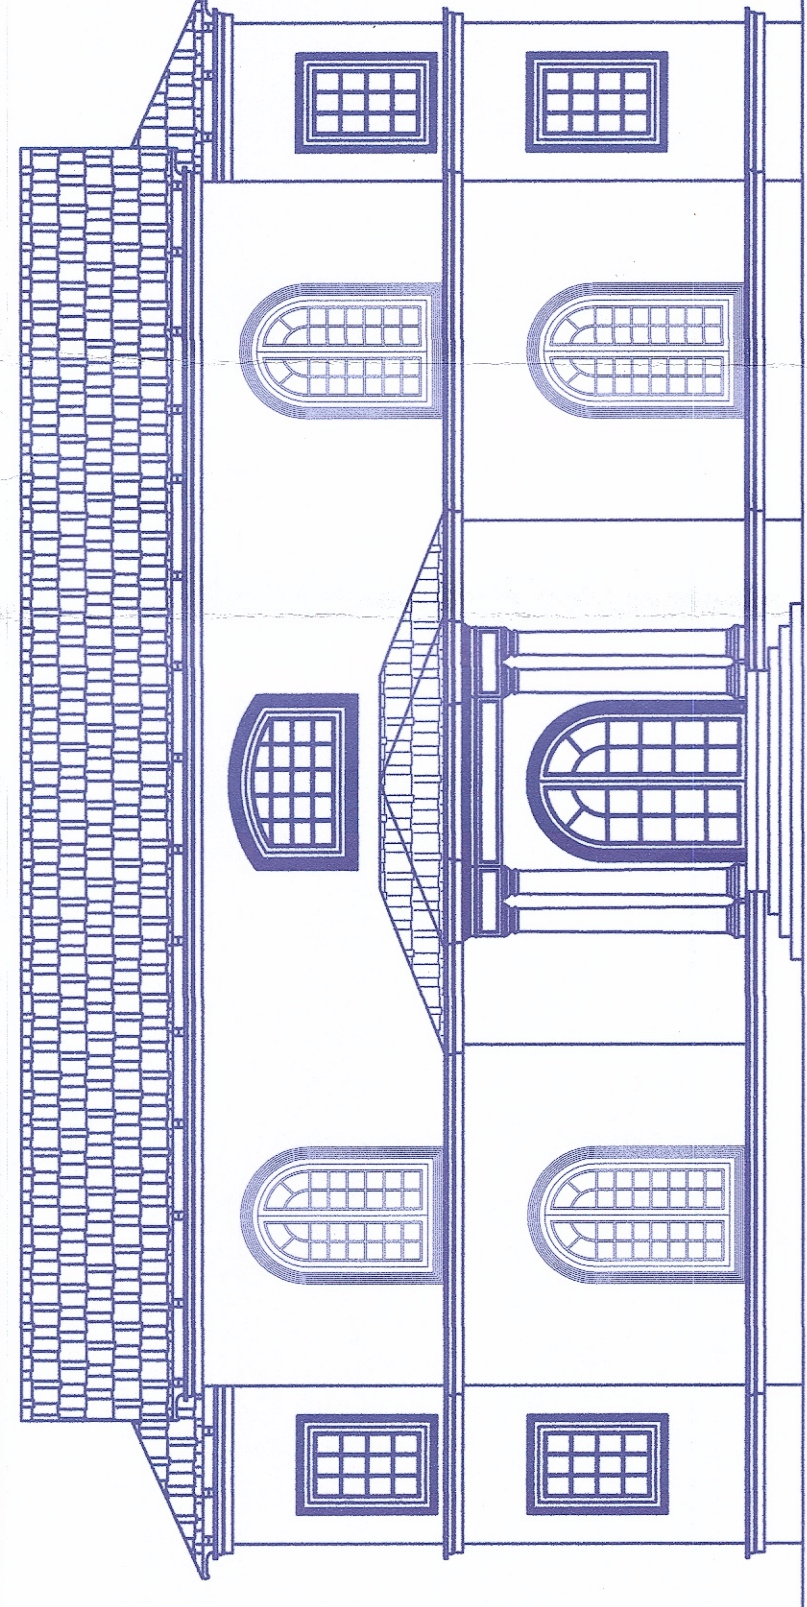


Front Elevation (Villa - 2)
Scale: 1:100

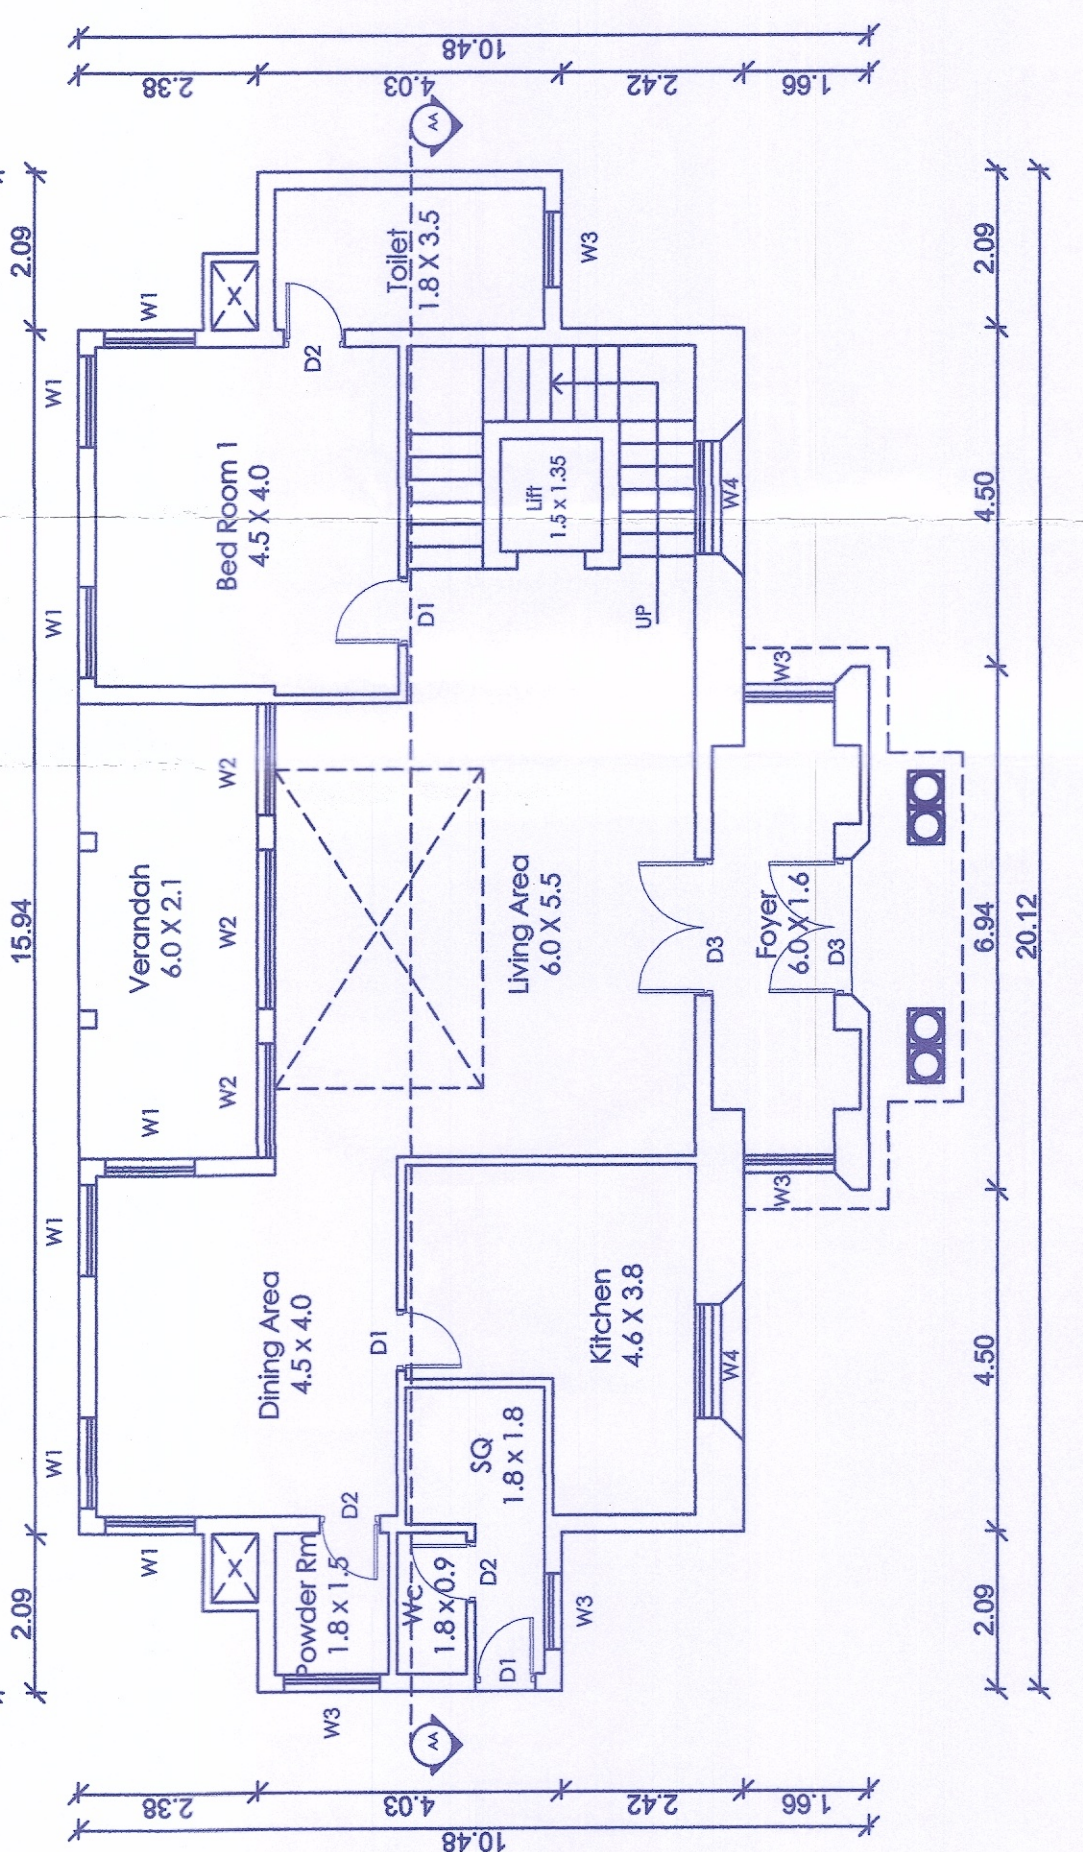


Ground Floor Plan (Villa - 2)
Scale: 1:100

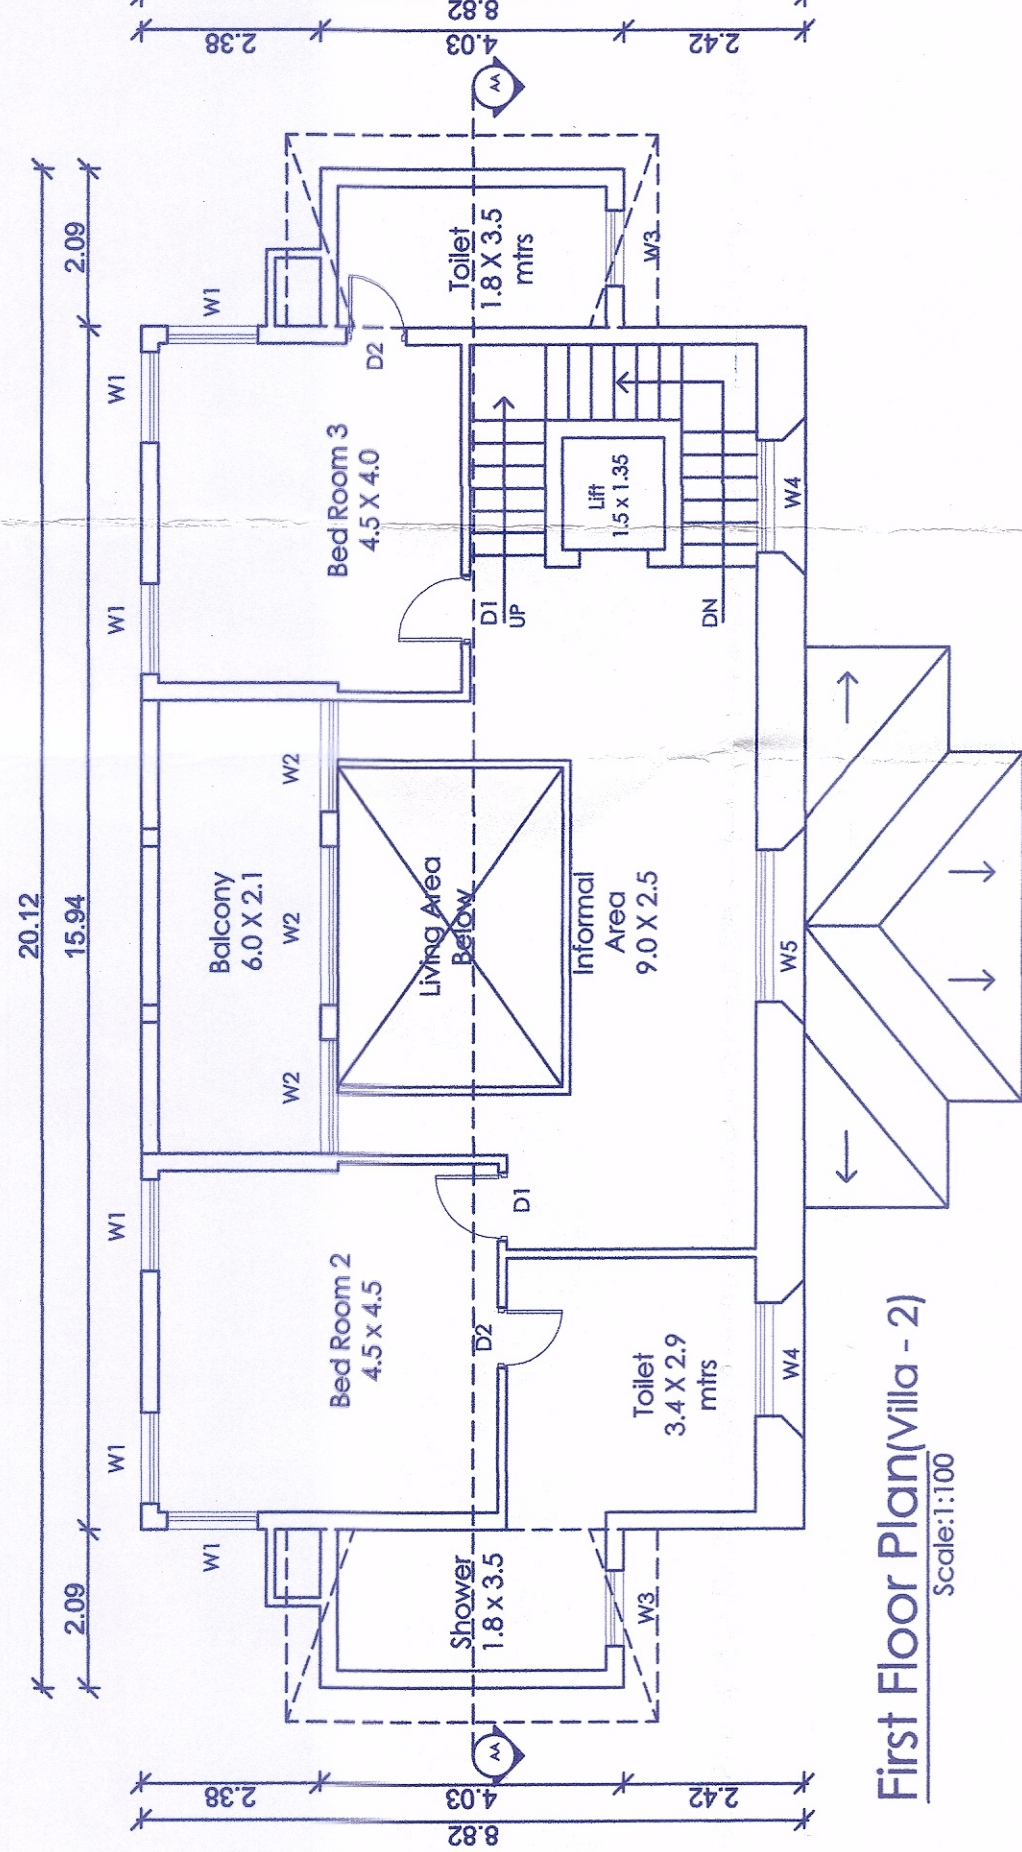


First Floor Plan (Villa - 2)
Scale: 1:100

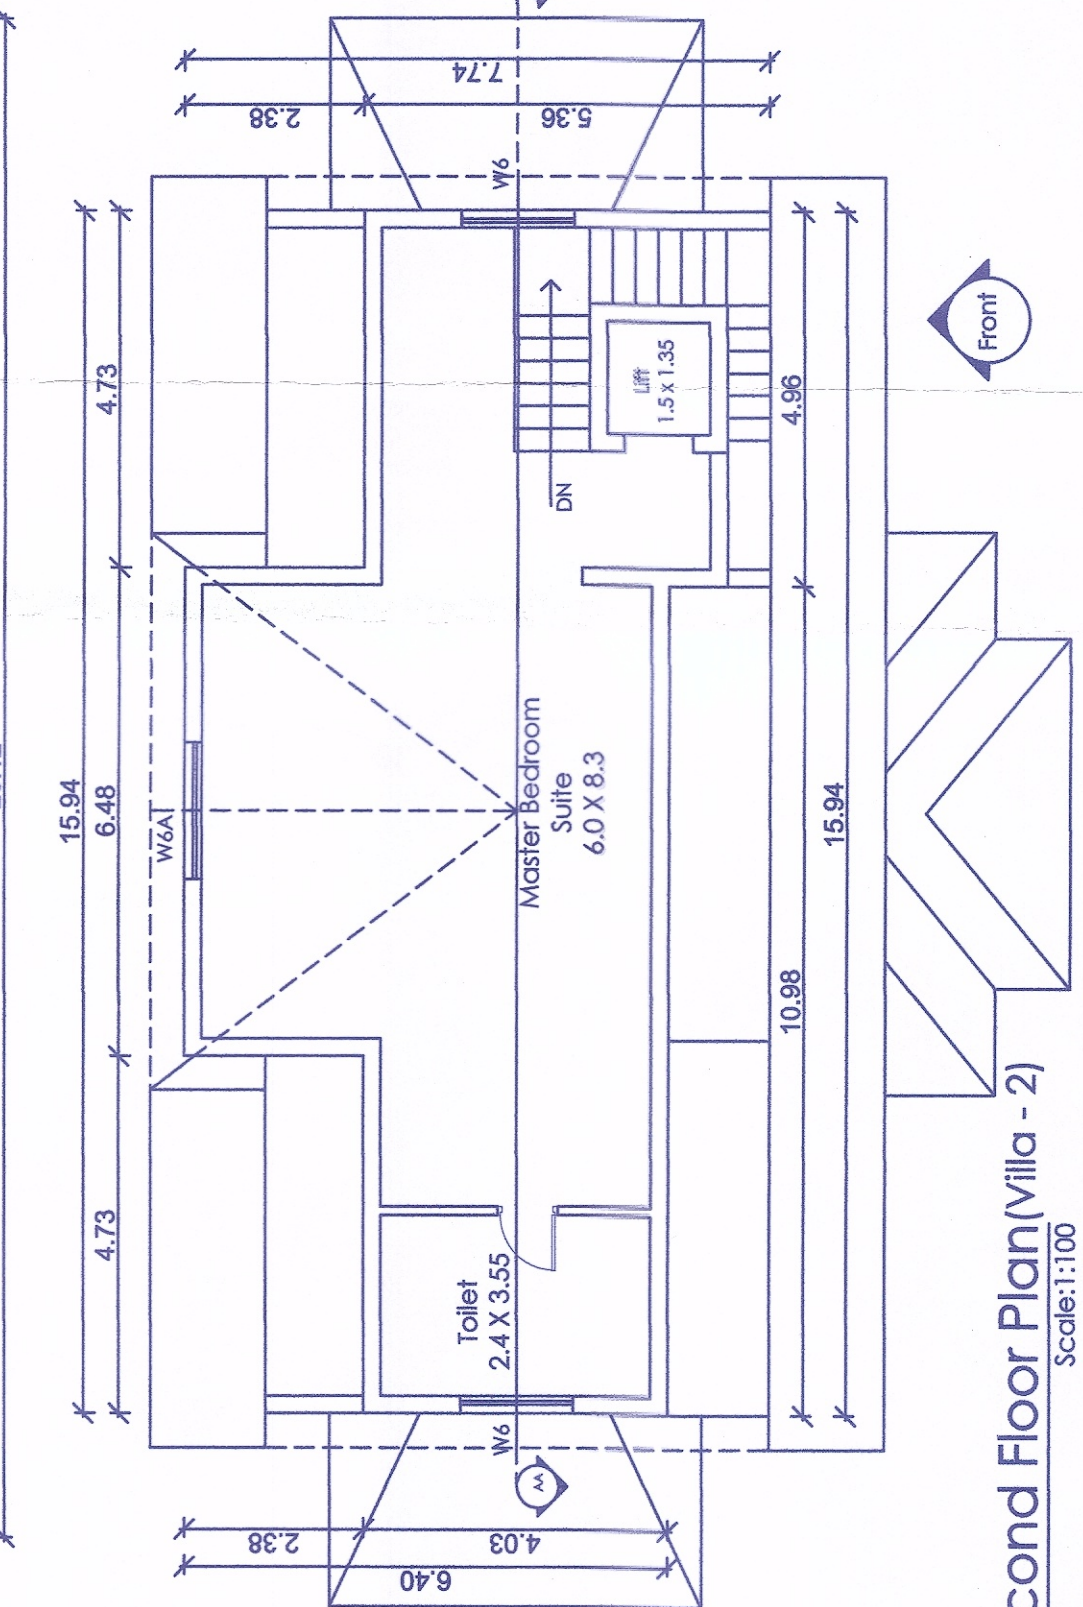


Second Floor Plan (Villa - 2)
Scale: 1:100

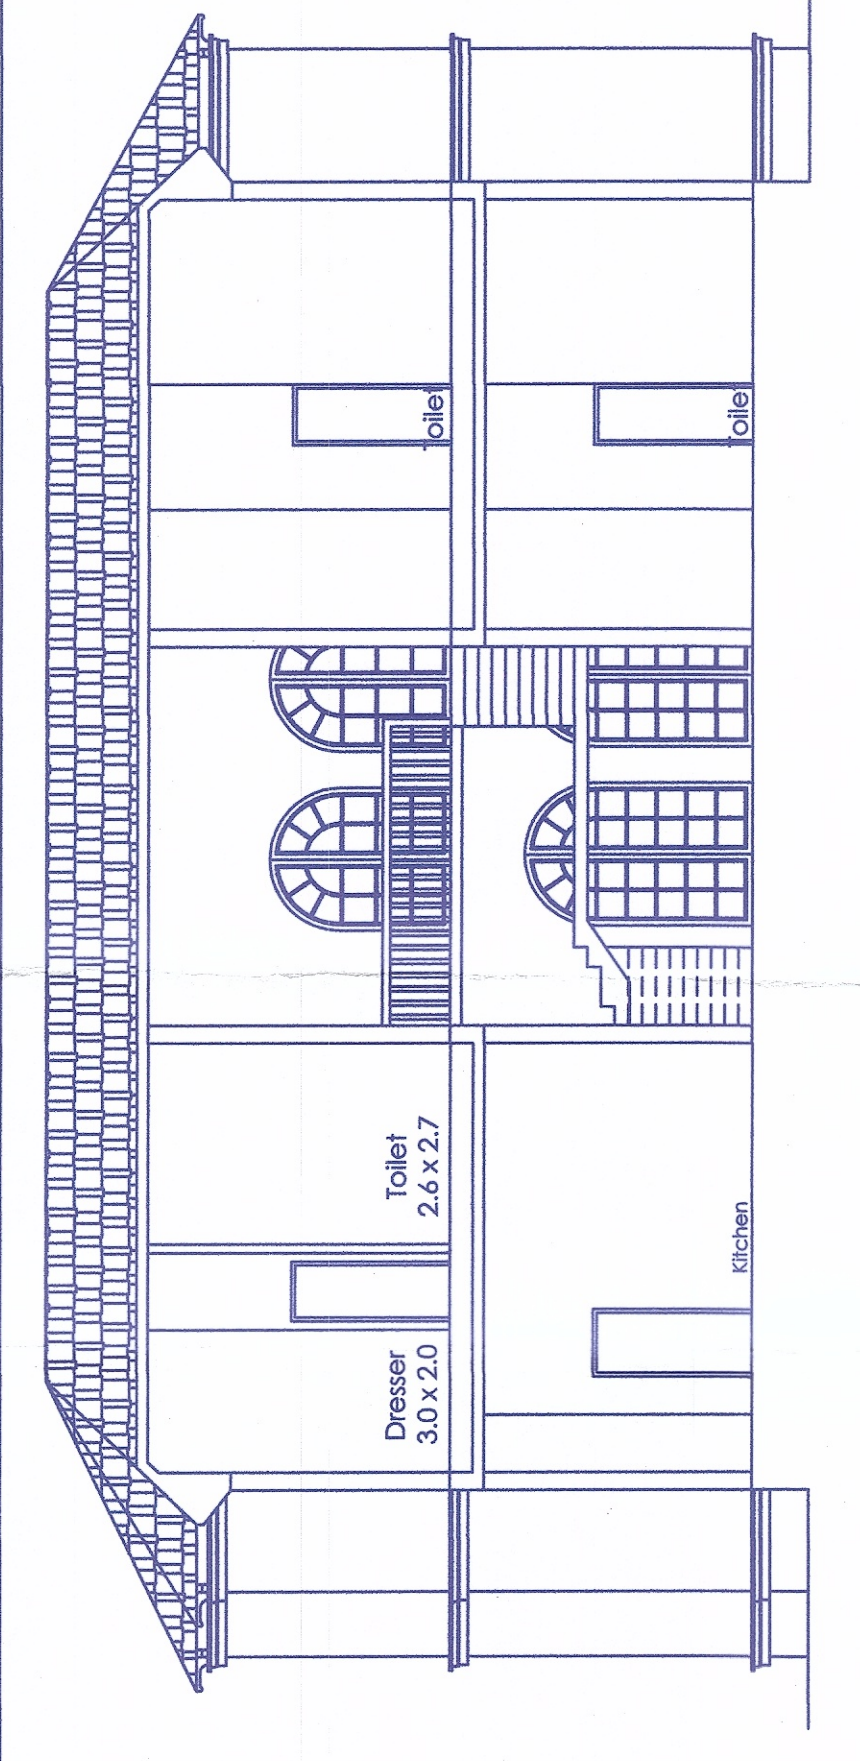


Section AA (Villa - 3)
Scale: 1:100

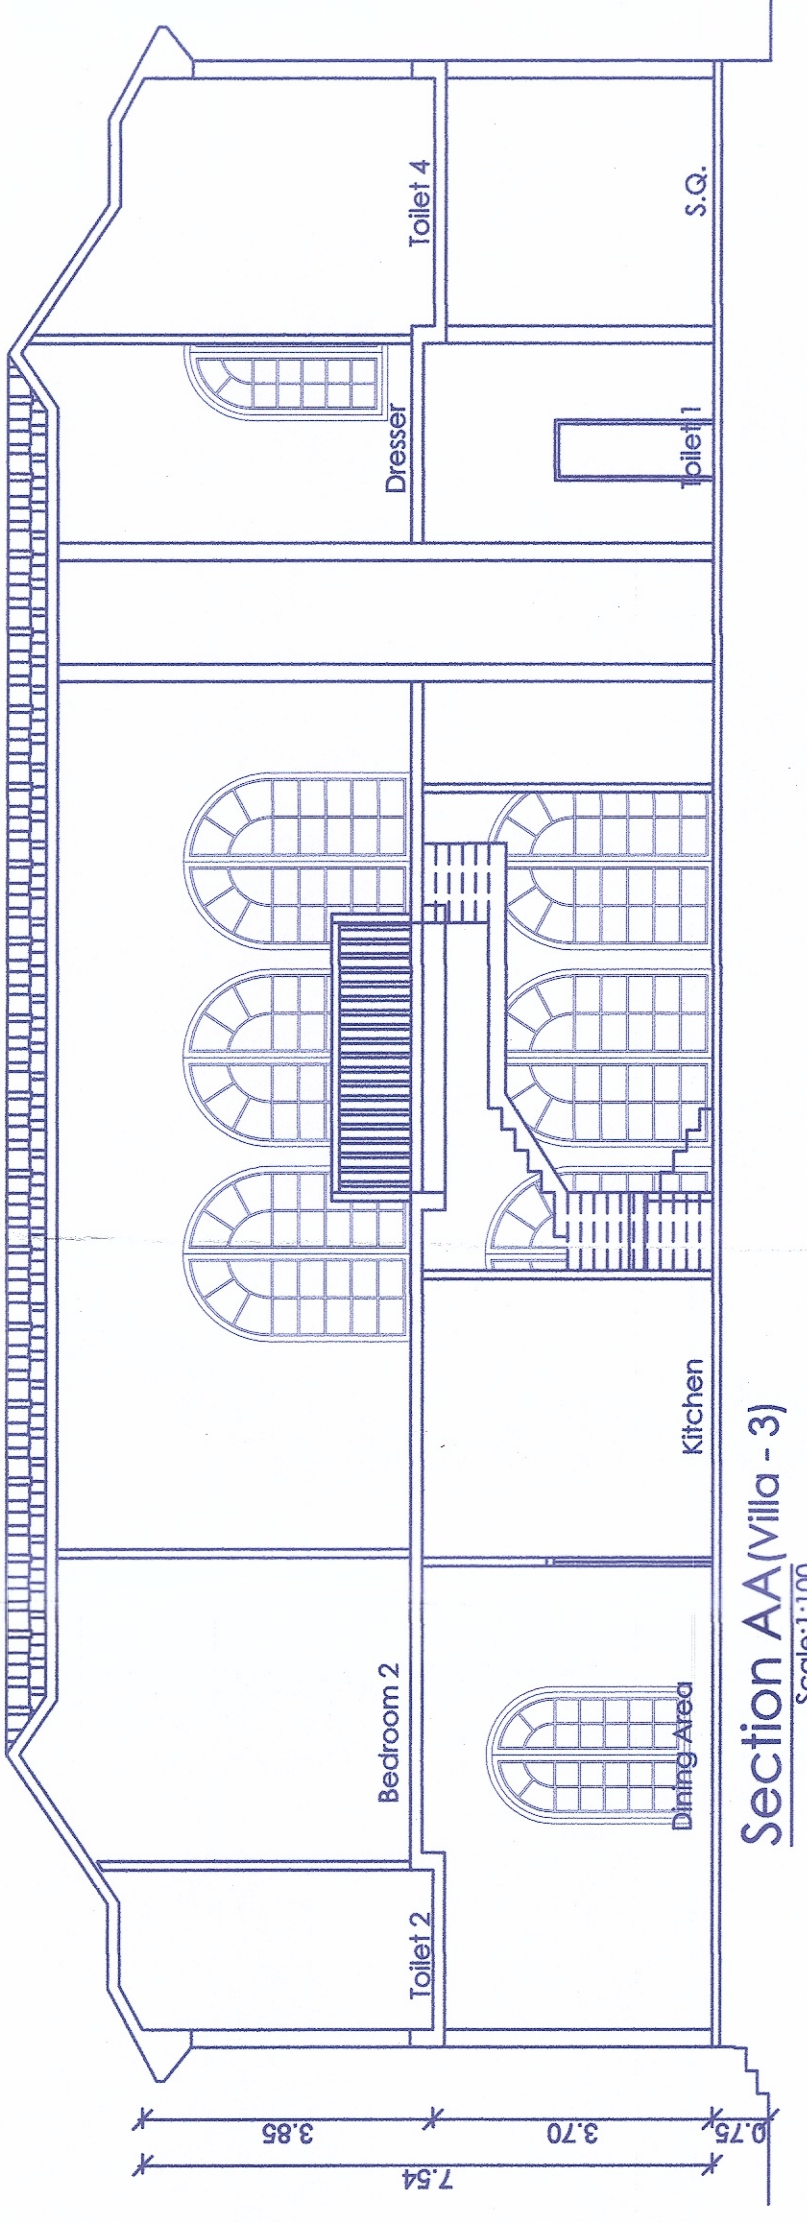


Front Elevation (Villa - 3)
Scale: 1:100

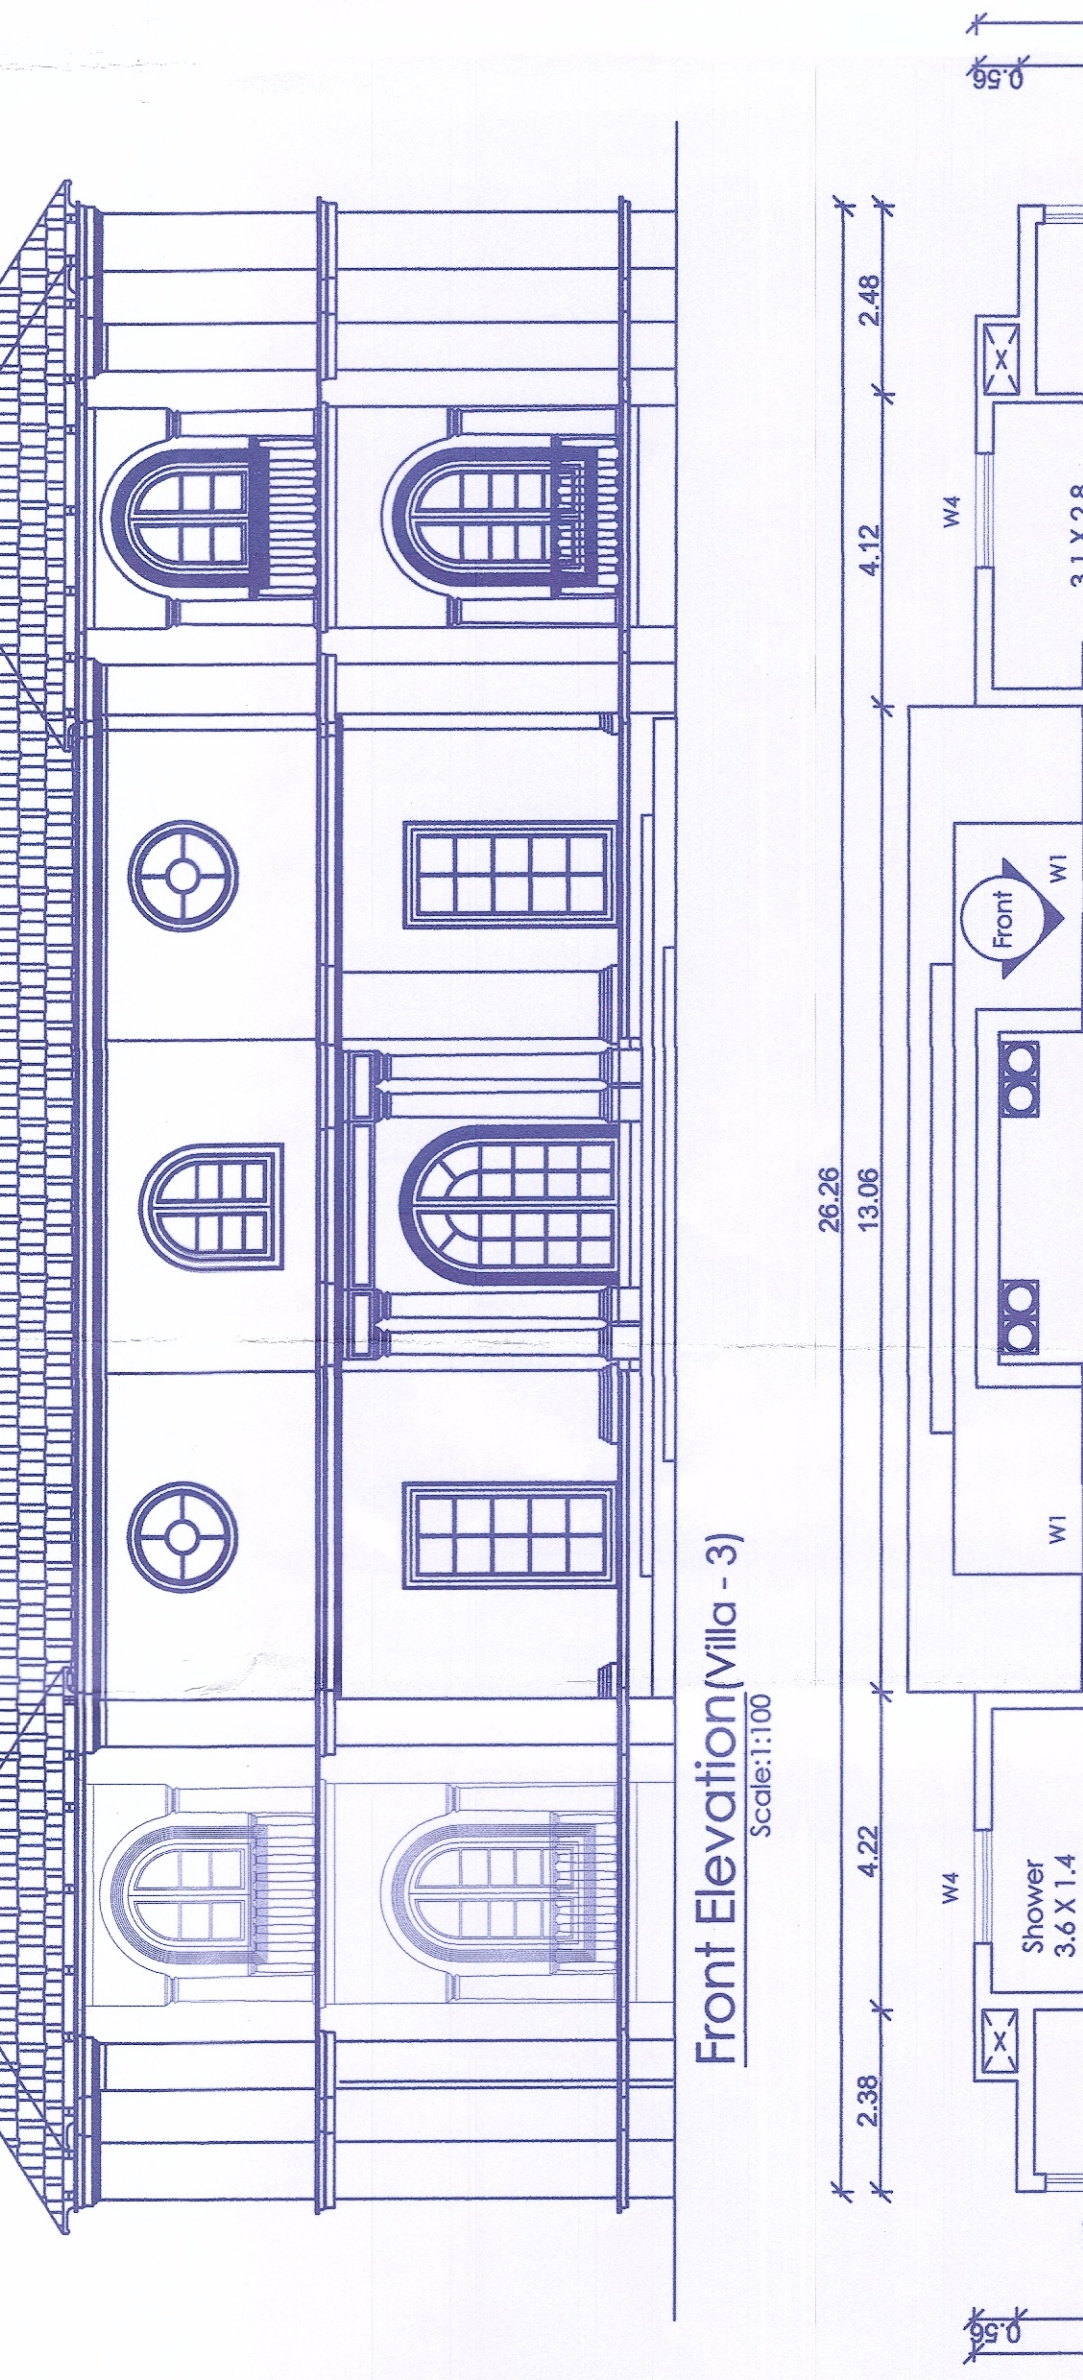


Ground Floor Plan (Villa - 3)
Scale: 1:100

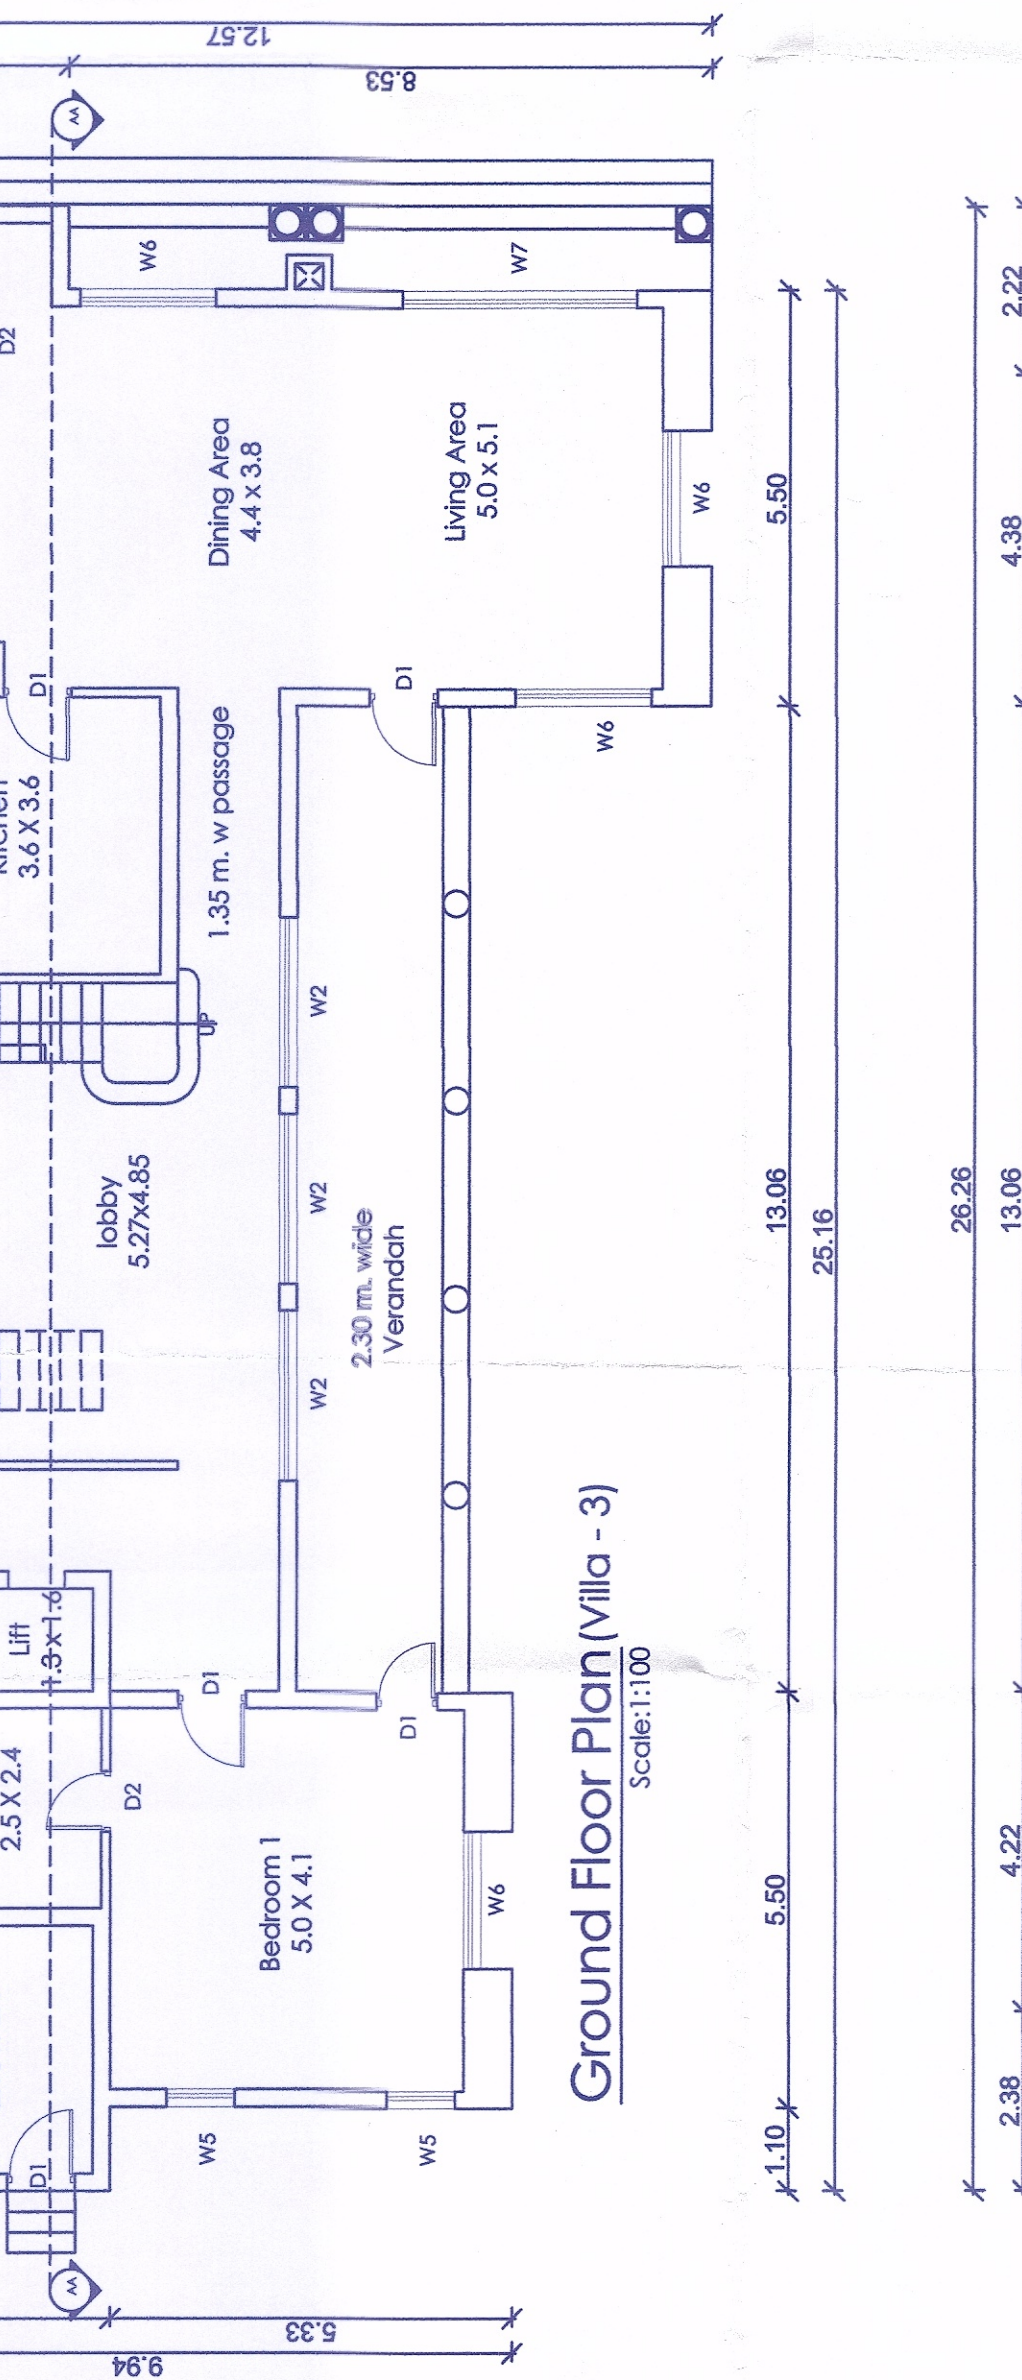


First Floor Plan (Villa - 3)
Scale: 1:100

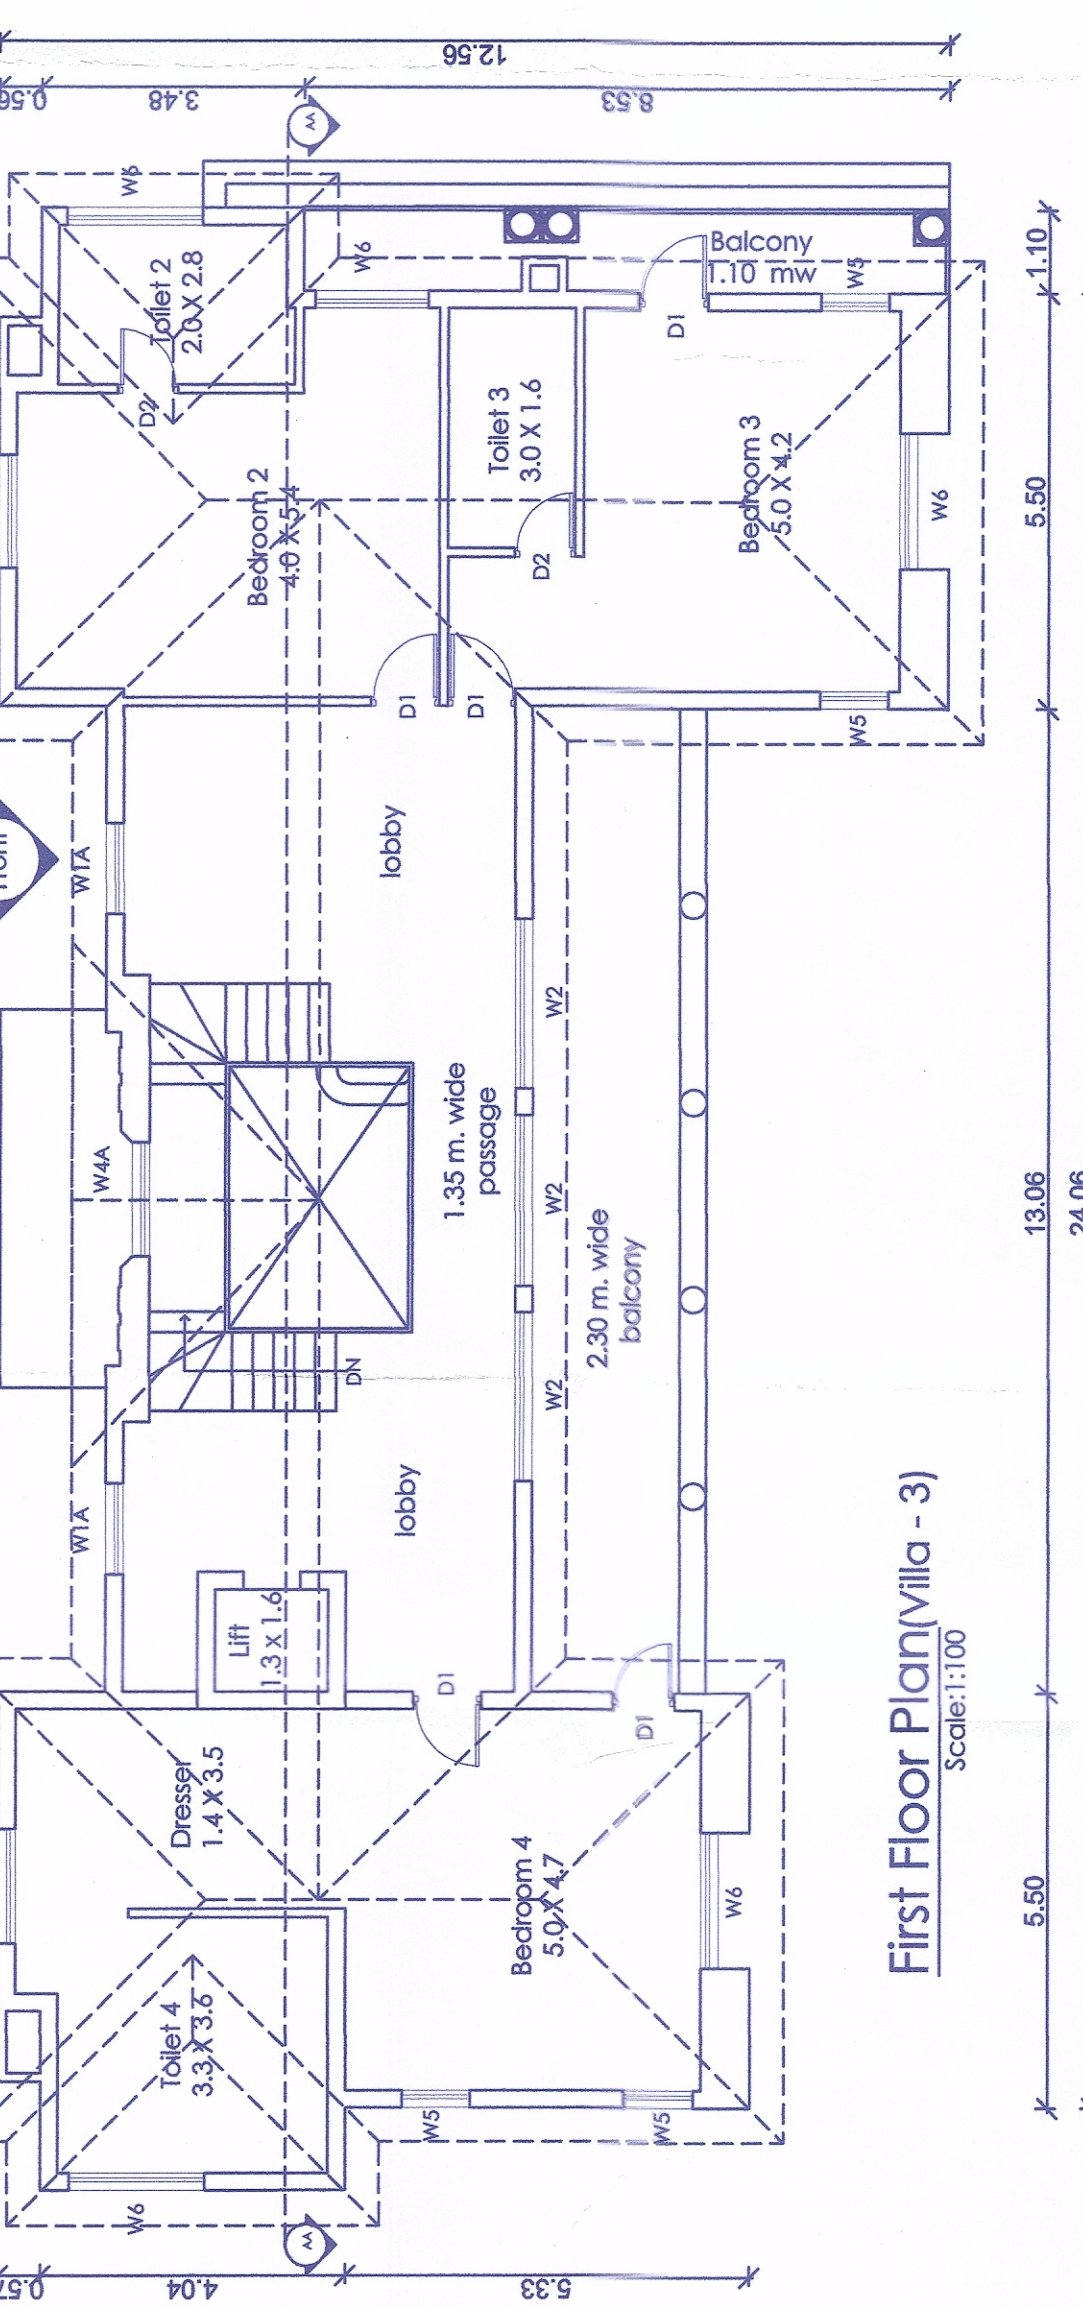


Second Floor Plan (Villa - 3)
Scale: 1:100

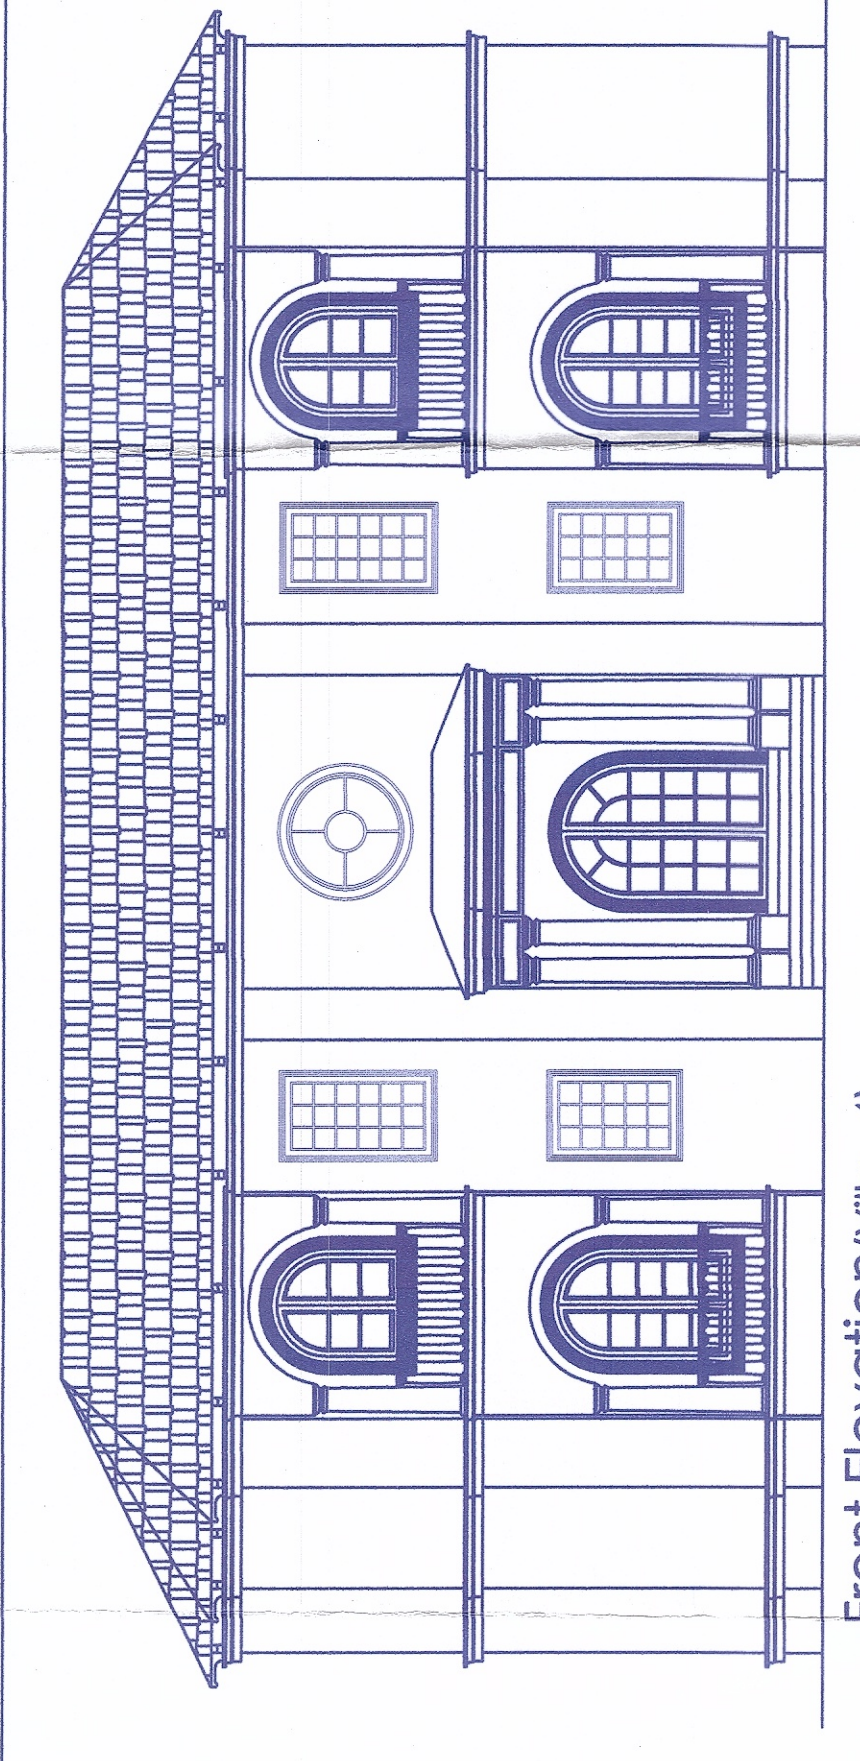


Section AA (Villa - 4)
Scale: 1:100

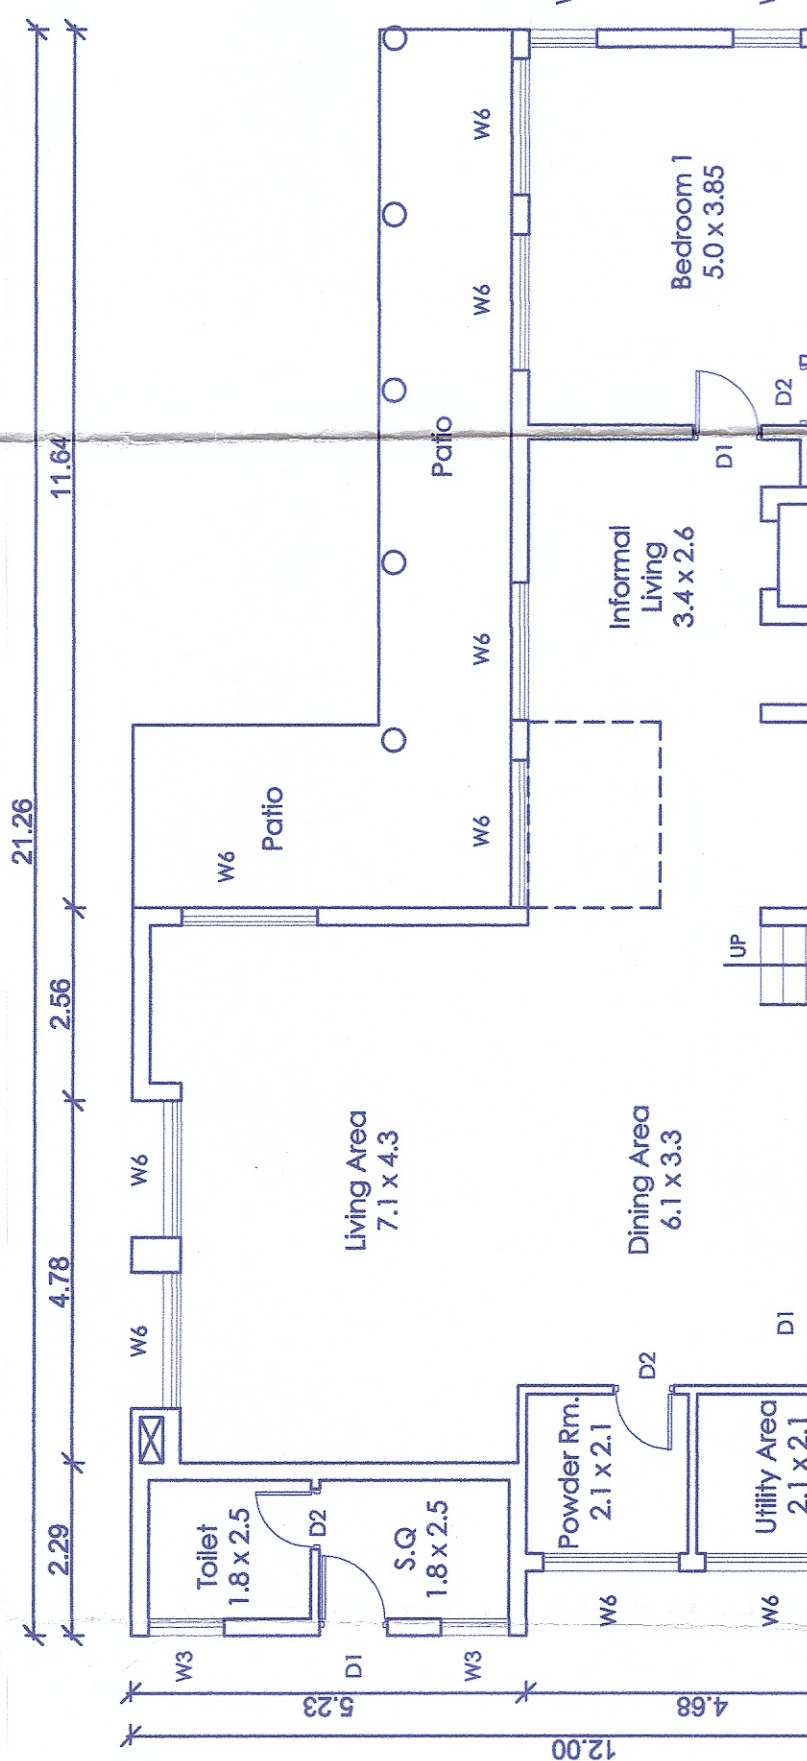


Front Elevation (Villa - 4)
Scale: 1:100

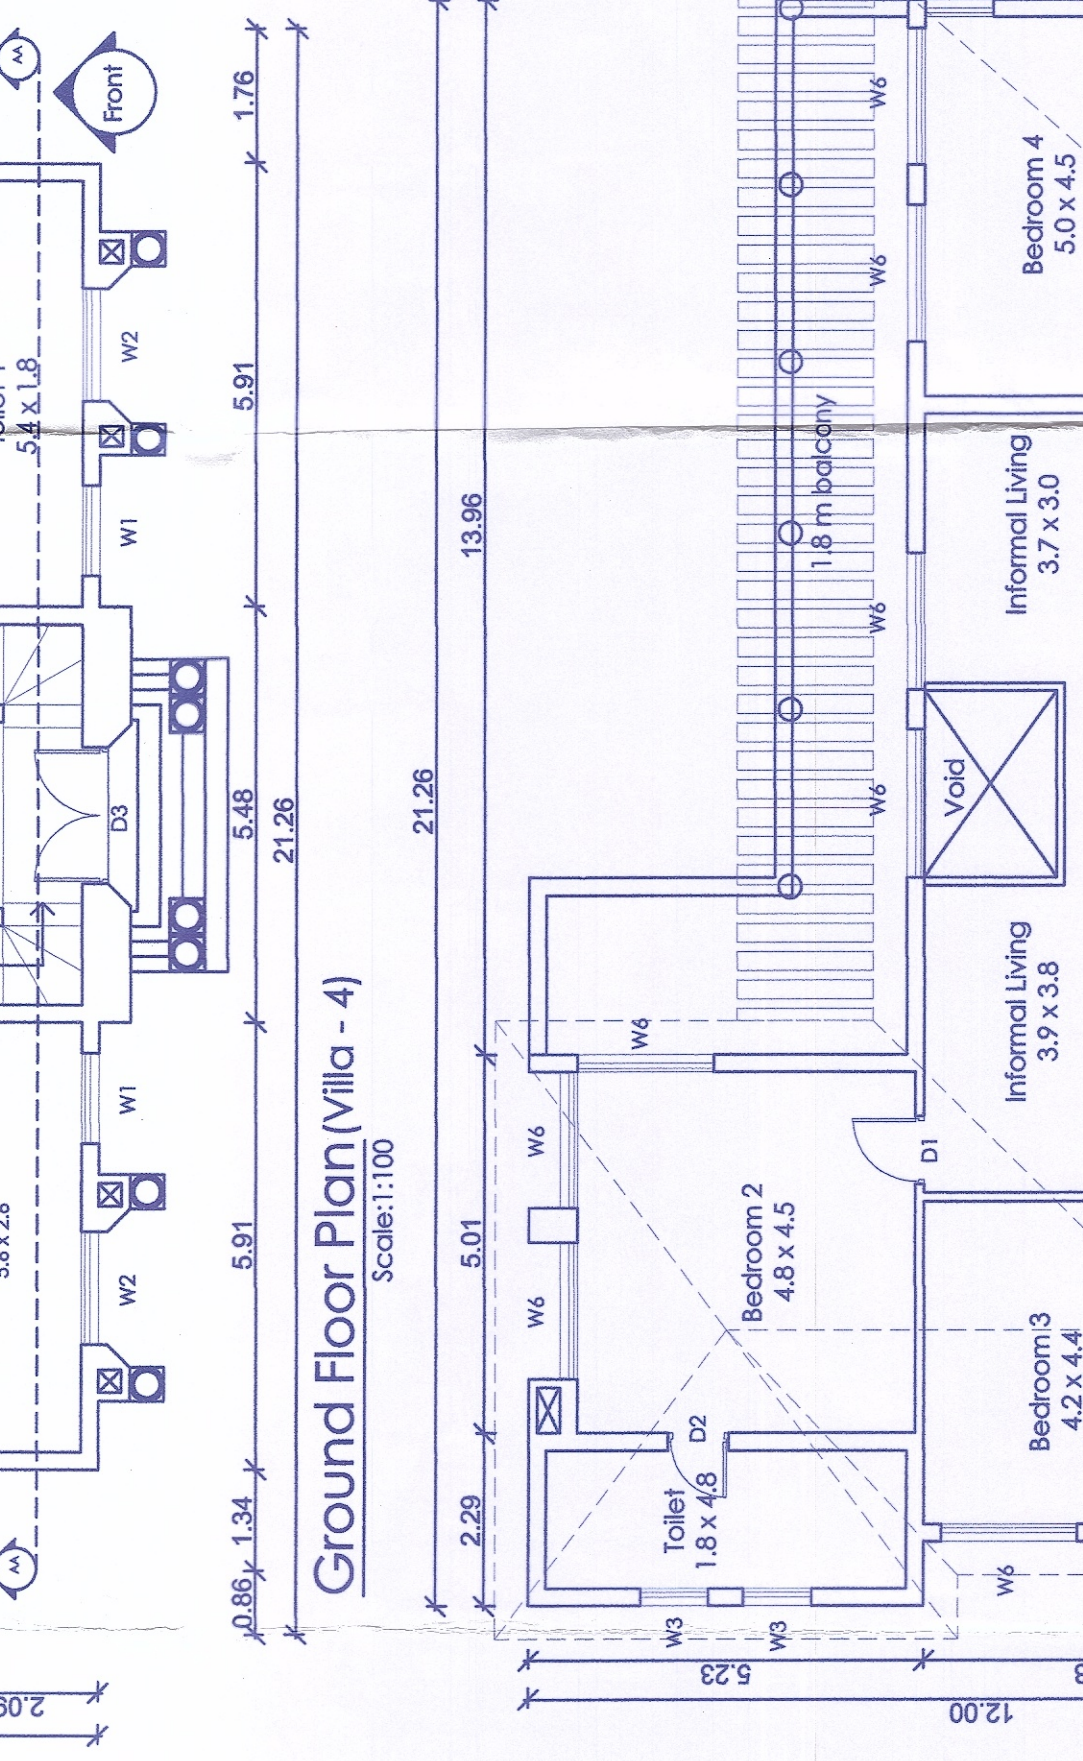

Ground Floor Plan (Villa - 4)
Scale: 1:100

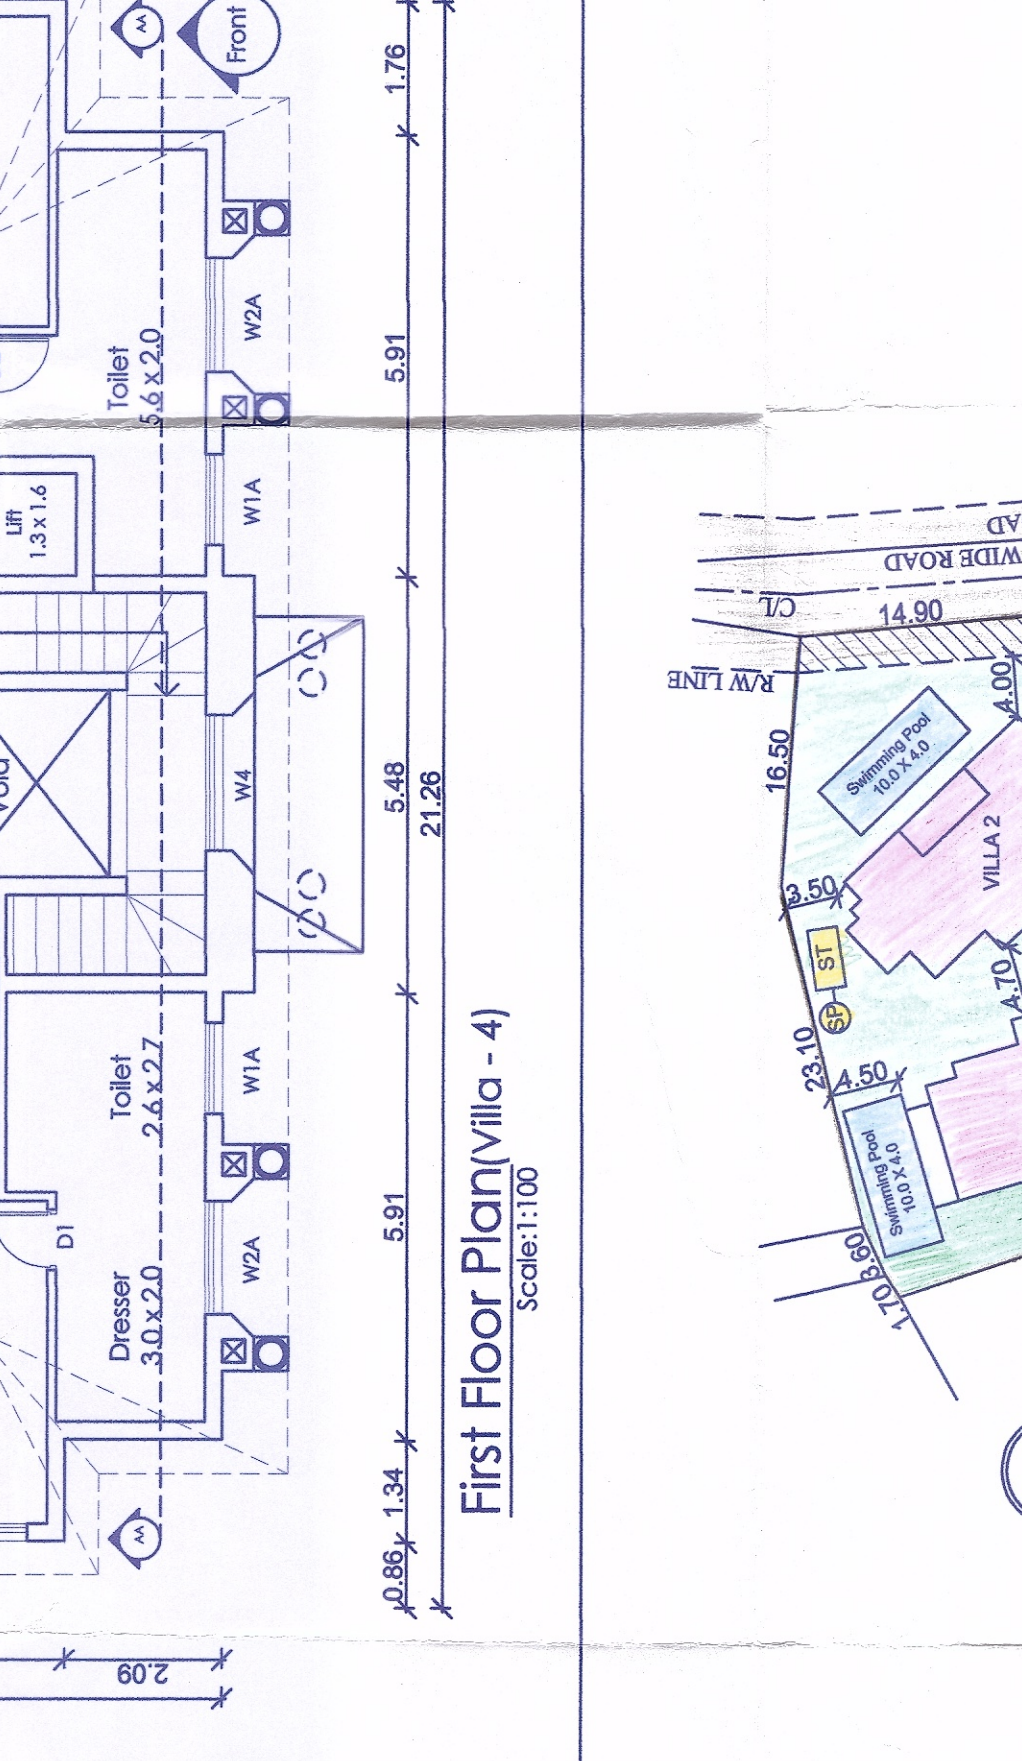

First Floor Plan (Villa - 4)
Scale: 1:100

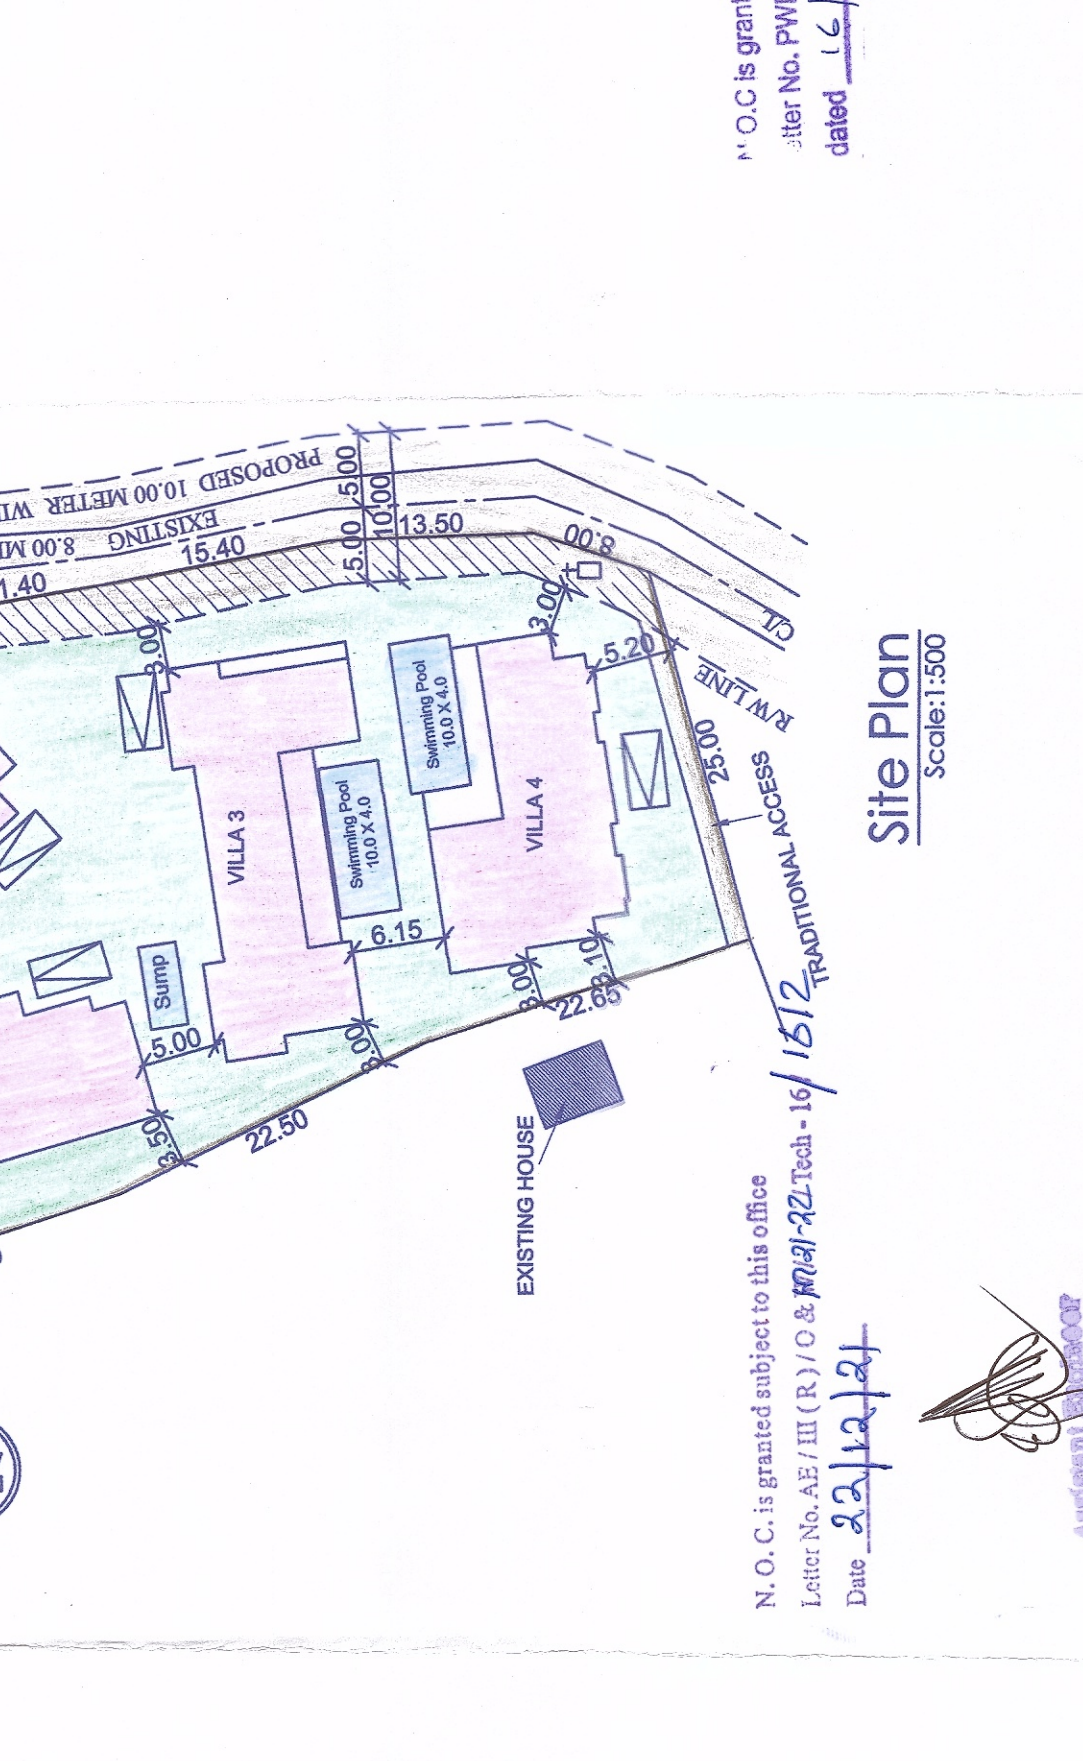

Second Floor Plan (Villa - 4)
Scale: 1:100

AREA STATEMENT									
1) TOTAL AREA OF THE PLOT	2600.00 M2								
2) AREA UNDER ROAD WIDENING	179.45 M2								
3) EFFECTIVE AREA OF PLOT	2420.55 M2								
4) PERMISSIBLE COVERAGE (40%)	968.22 M2								
5) PROPOSED COVERAGE (31.67%)	766.53 M2								
6) PERMISSIBLE F.A.R. (60%)	1560.00 M2								
7) PROPOSED F.A.R. (50.30%)	1541.90 M2								
FLOOR REF	USE	TOTAL BUILT UP AREA (SQ. M)	TOTAL FLOOR AREA (SQ. M)	NET FLOOR AREA (SQ. M)	F.A.R. (%)				
GROUND F.L.R.	RES.	182.30	—	—	182.30				
FIRST F.L.R.	RES.	156.95	—	—	156.95				
SECOND F.L.R.	RES.	74.40	—	—	74.40				
TOTAL		413.65	—	—	413.65				
GROUND F.L.R.	RES.	167.75	9.00	—	158.75				
FIRST F.L.R.	RES.	155.25	9.00	—	146.25				
SECOND F.L.R.	RES.	70.20	—	—	70.20				
TOTAL		393.20	18.00	—	375.20				
GROUND F.L.R.	RES.	231.90	19.60	—	212.30				
FIRST F.L.R.	RES.	212.60	19.60	—	193.00				
TOTAL		444.50	39.20	—	405.30				
GROUND F.L.R.	RES.	184.20	—	—	184.20				
FIRST F.L.R.	RES.	187.70	24.15	—	163.55				
TOTAL		371.90	24.15	—	347.75				
GRAND TOTAL		1623.25	81.35	—	1541.90	59.39%			

DOOR - WINDOW SCHEDULE

NAME	WIDTH	CELL	LABEL	HIGHT	BRANK
W1	1200	150	2400	2250	CASHER WINDOW
W2	1745	140	2750	3500	CASHER WINDOW
W3	1000	1200	2400	1950	CASHER WINDOW
W4	1500	1500	2750	3600	CASHER WINDOW
W5	1500	1500	2750	3600	CASHER WINDOW
W6	2000	2100	3000	1400	ROUND WINDOW
W7	1300	1500	2700	1350	CIRCULAR WINDOW
W8A	1000	900	2700	1650	CIRCULAR WINDOW
D1	900	-	2400	2400	WOODEN DOOR
D2	600	-	2400	2400	WOODEN DOOR
D3	1800	-	2400	2400	WOODEN DOOR