

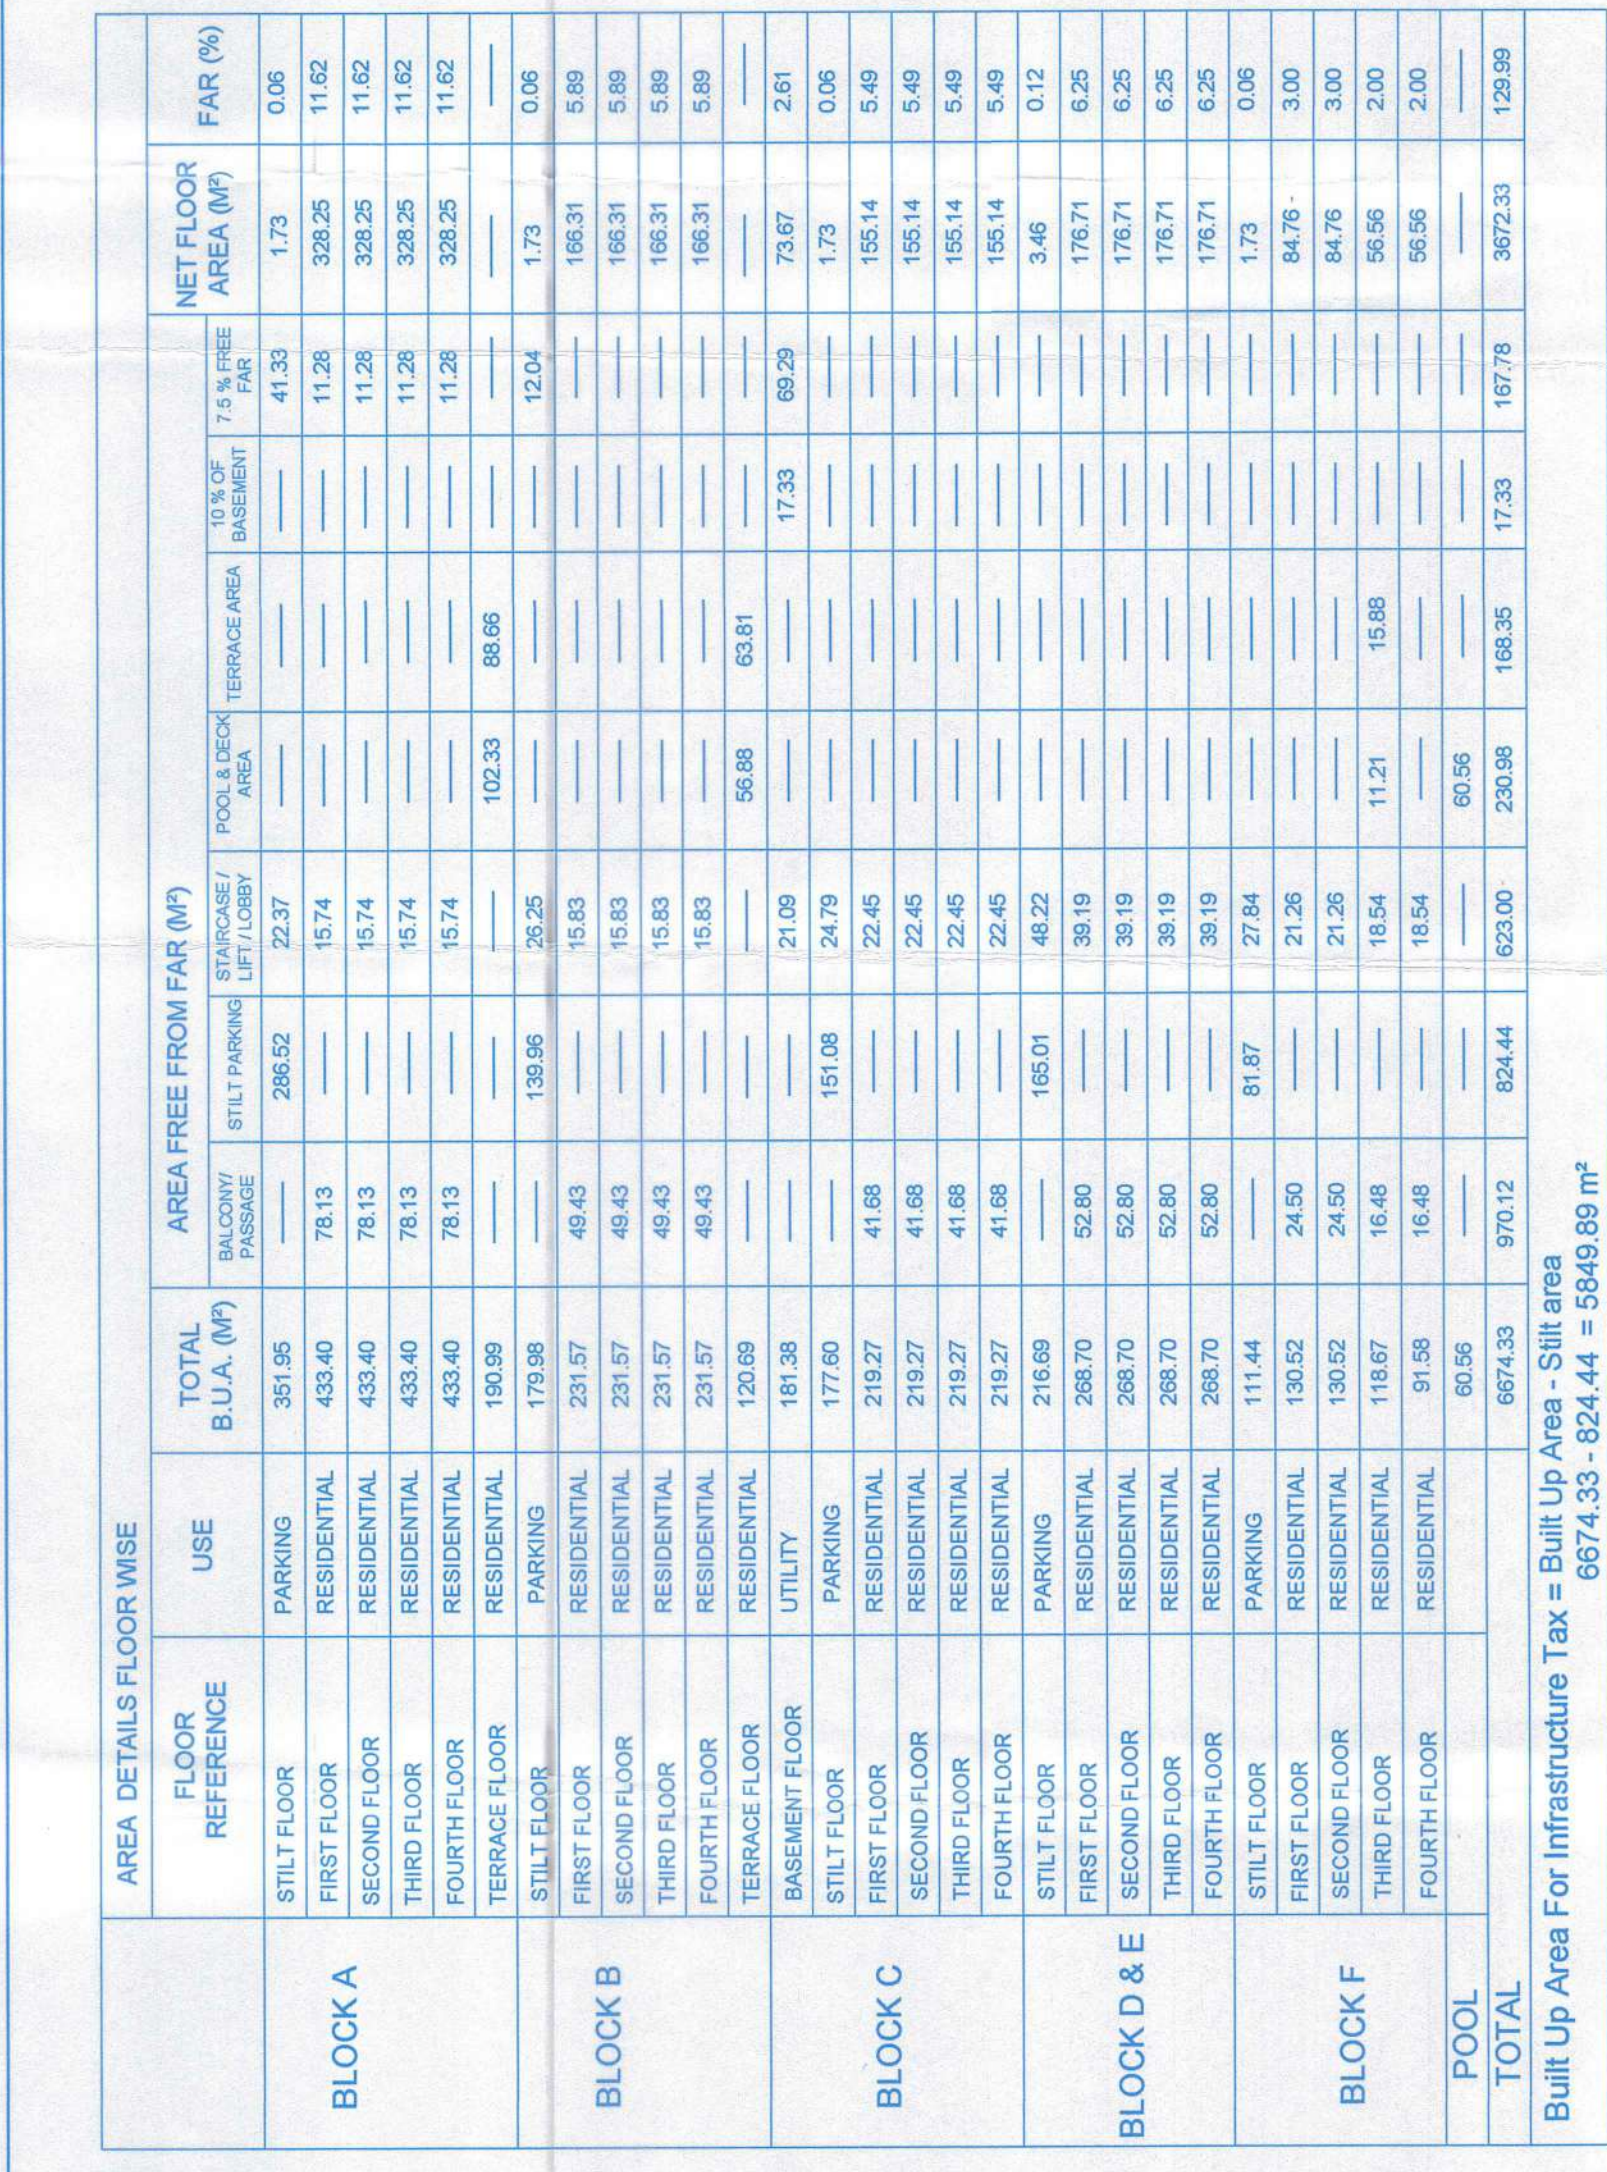
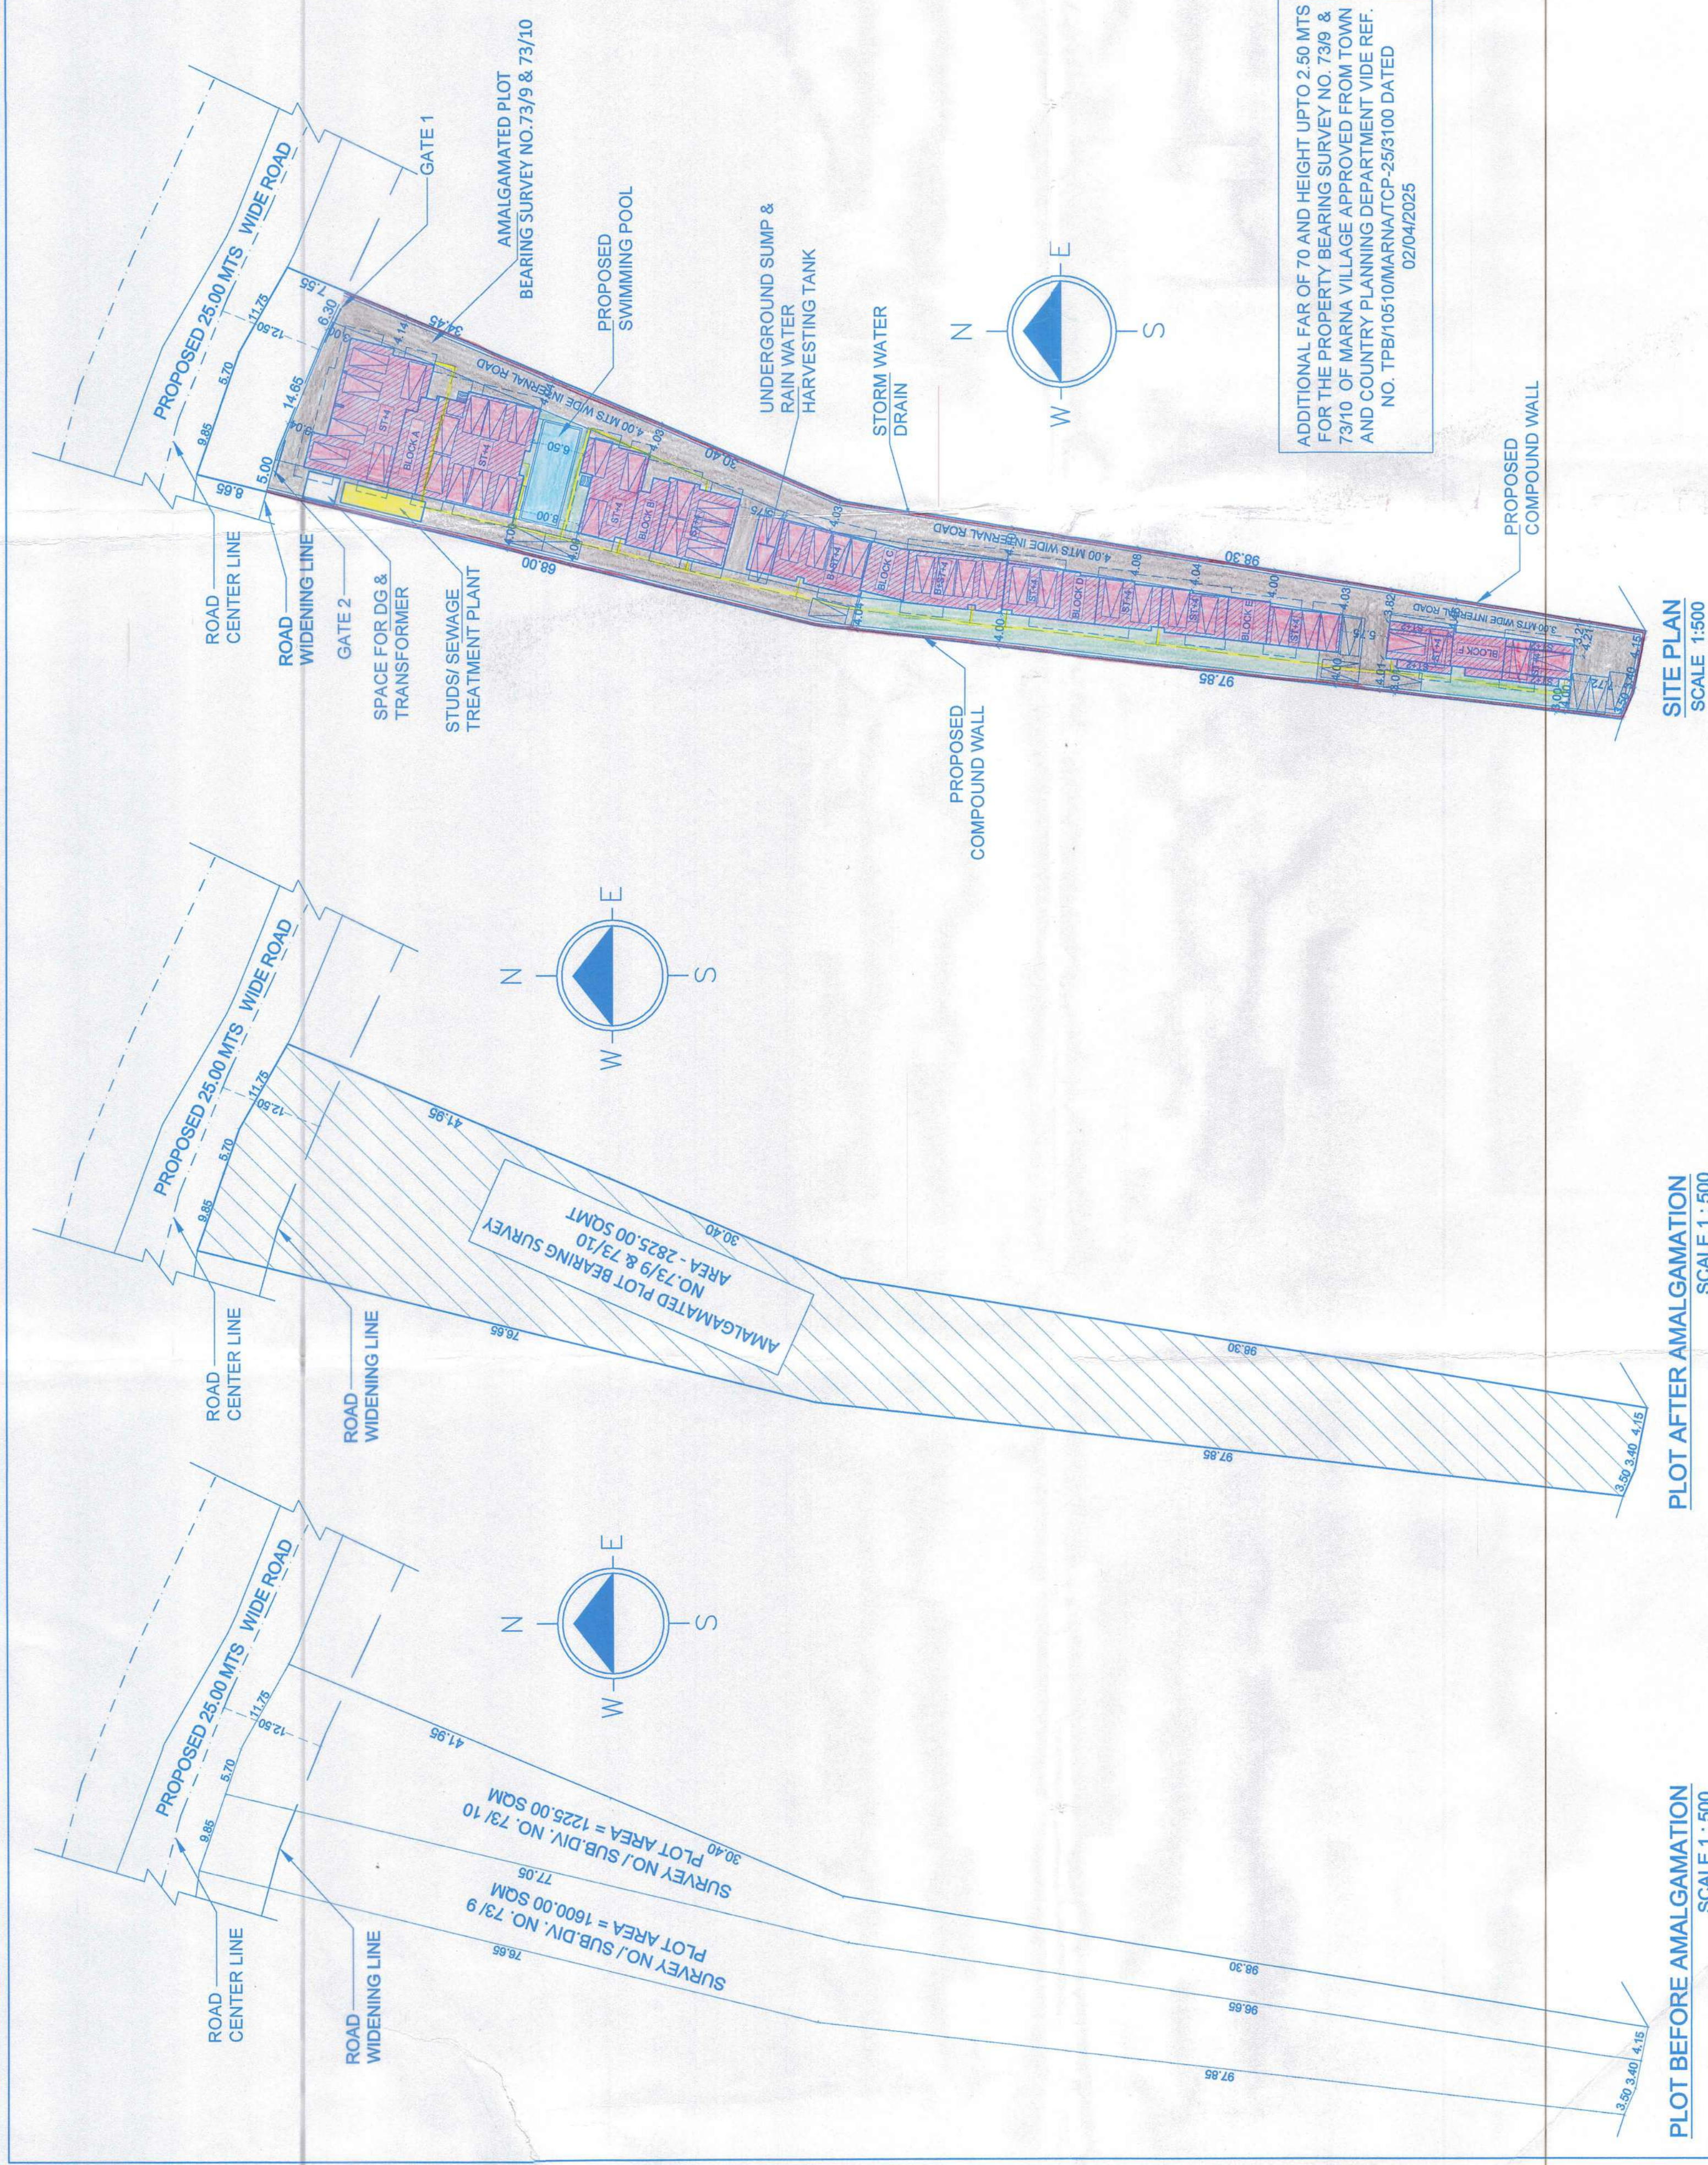
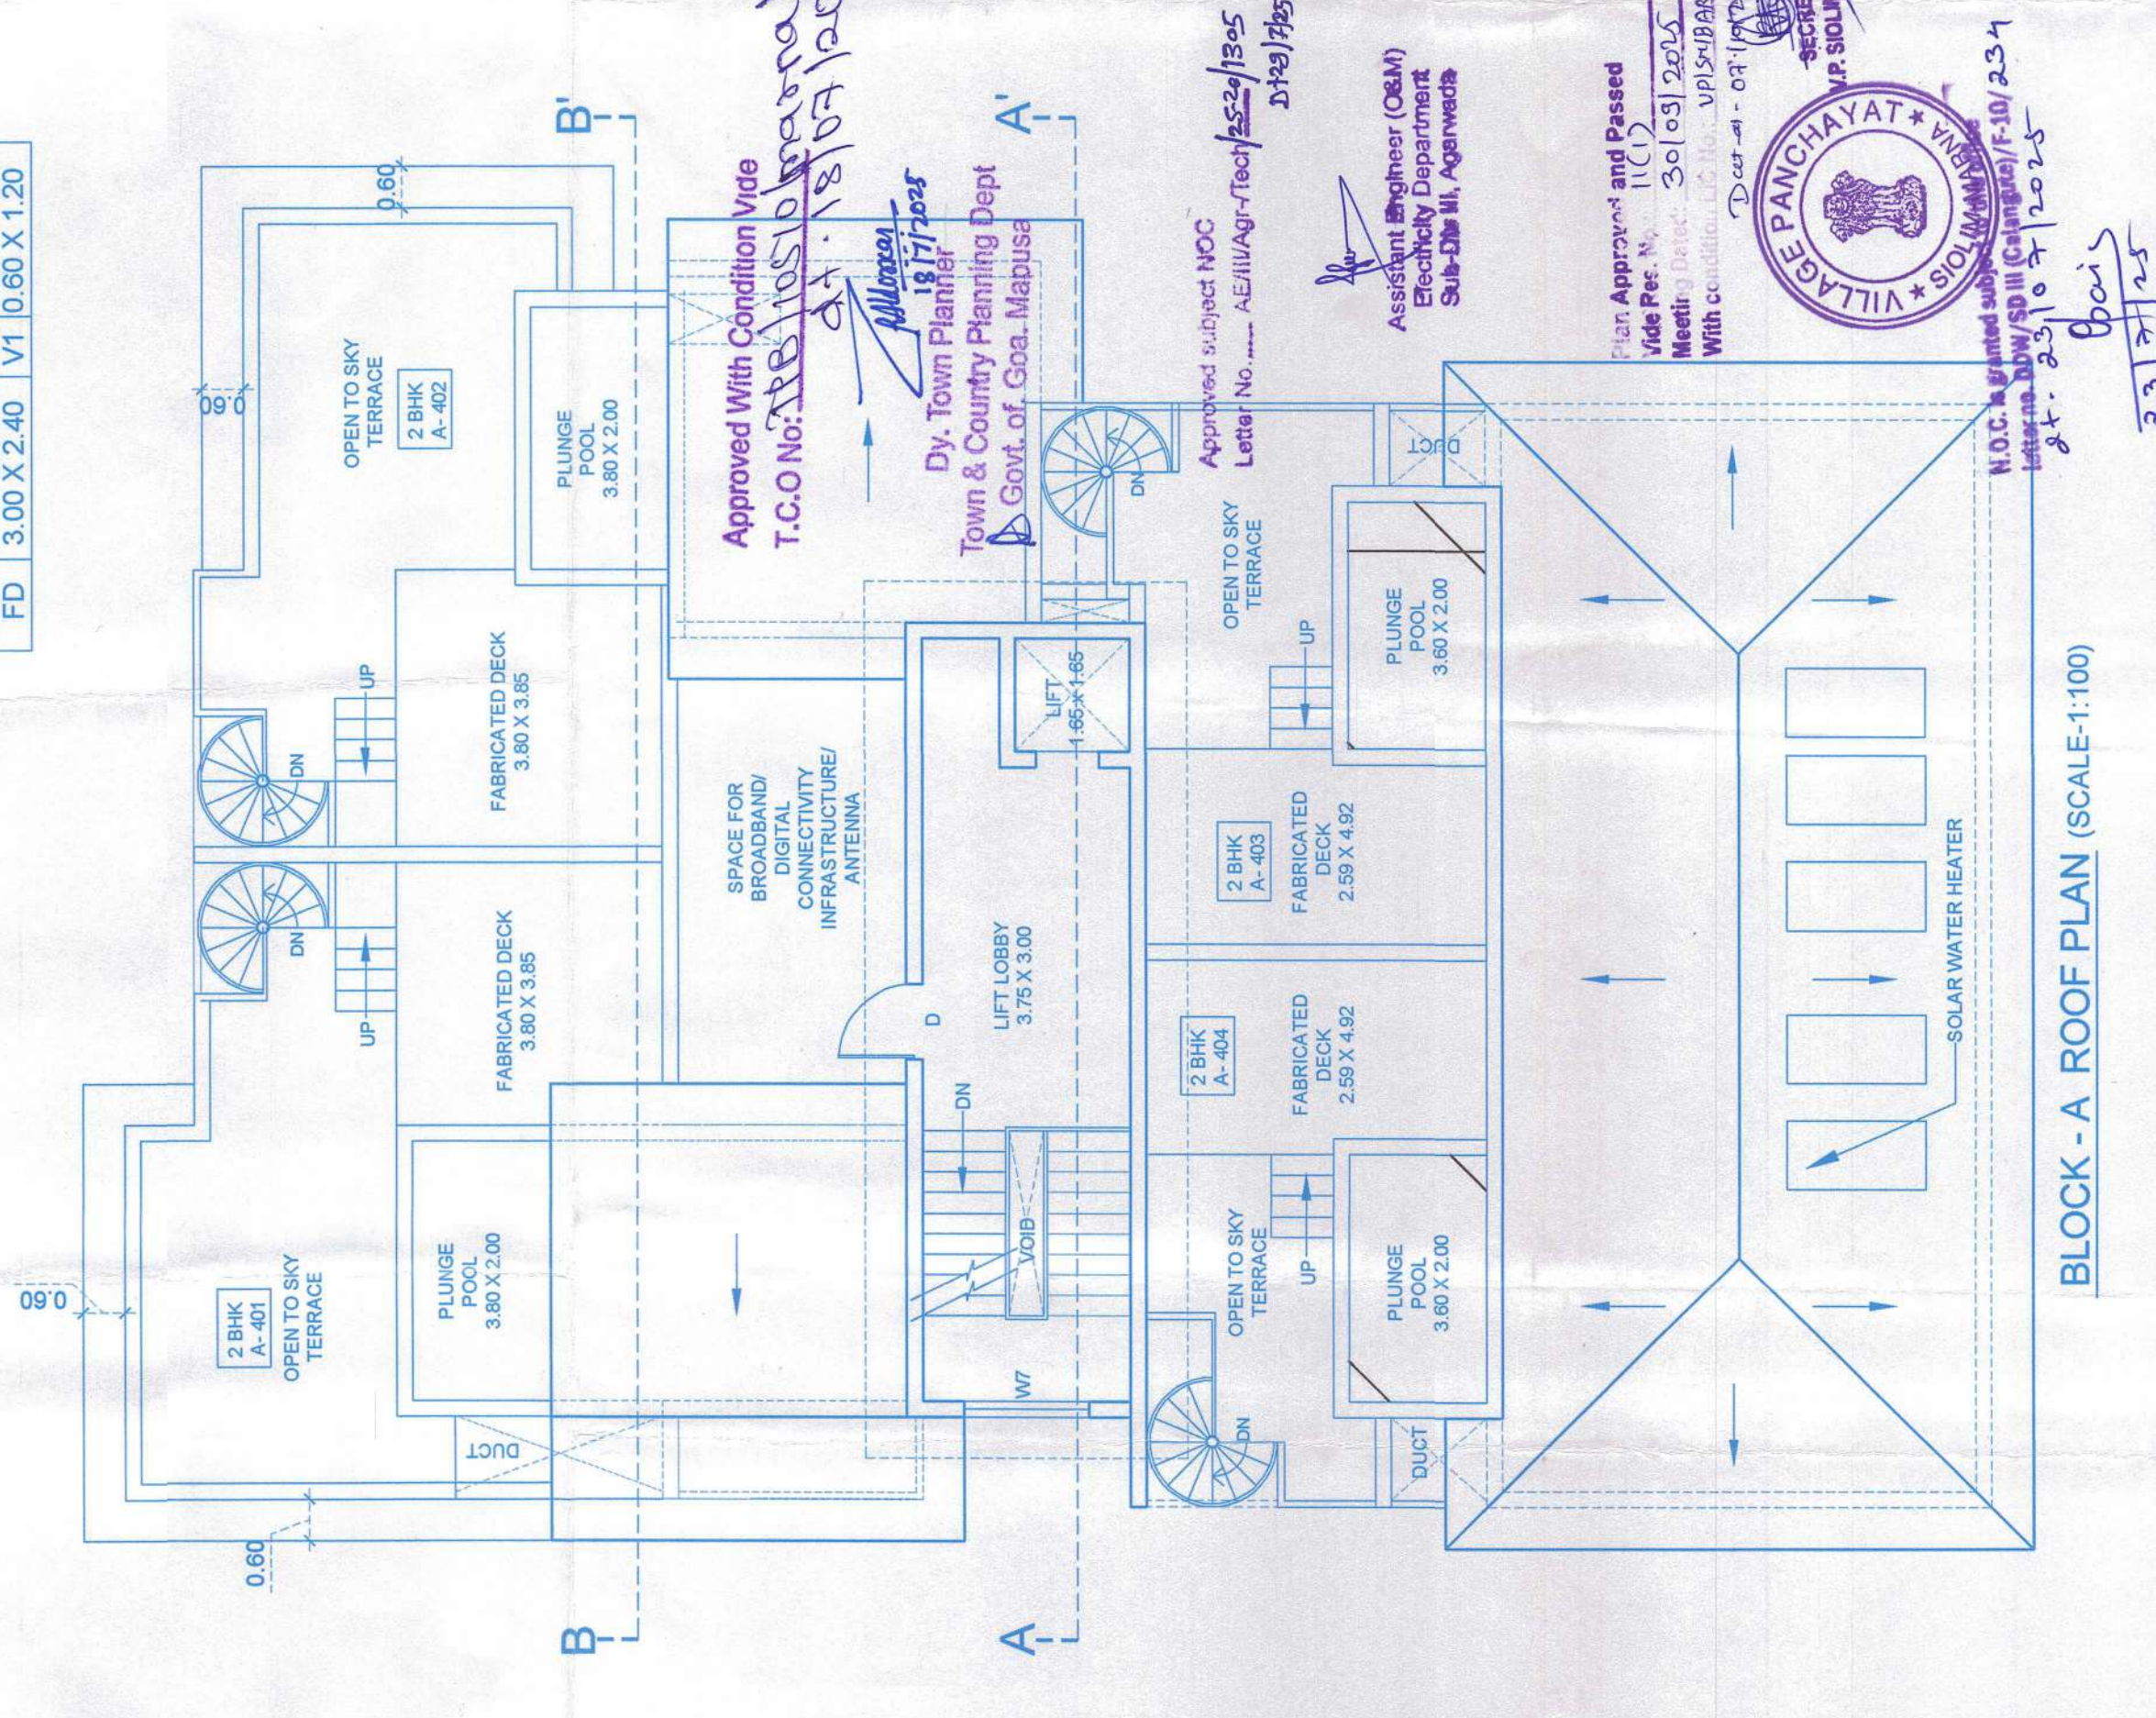
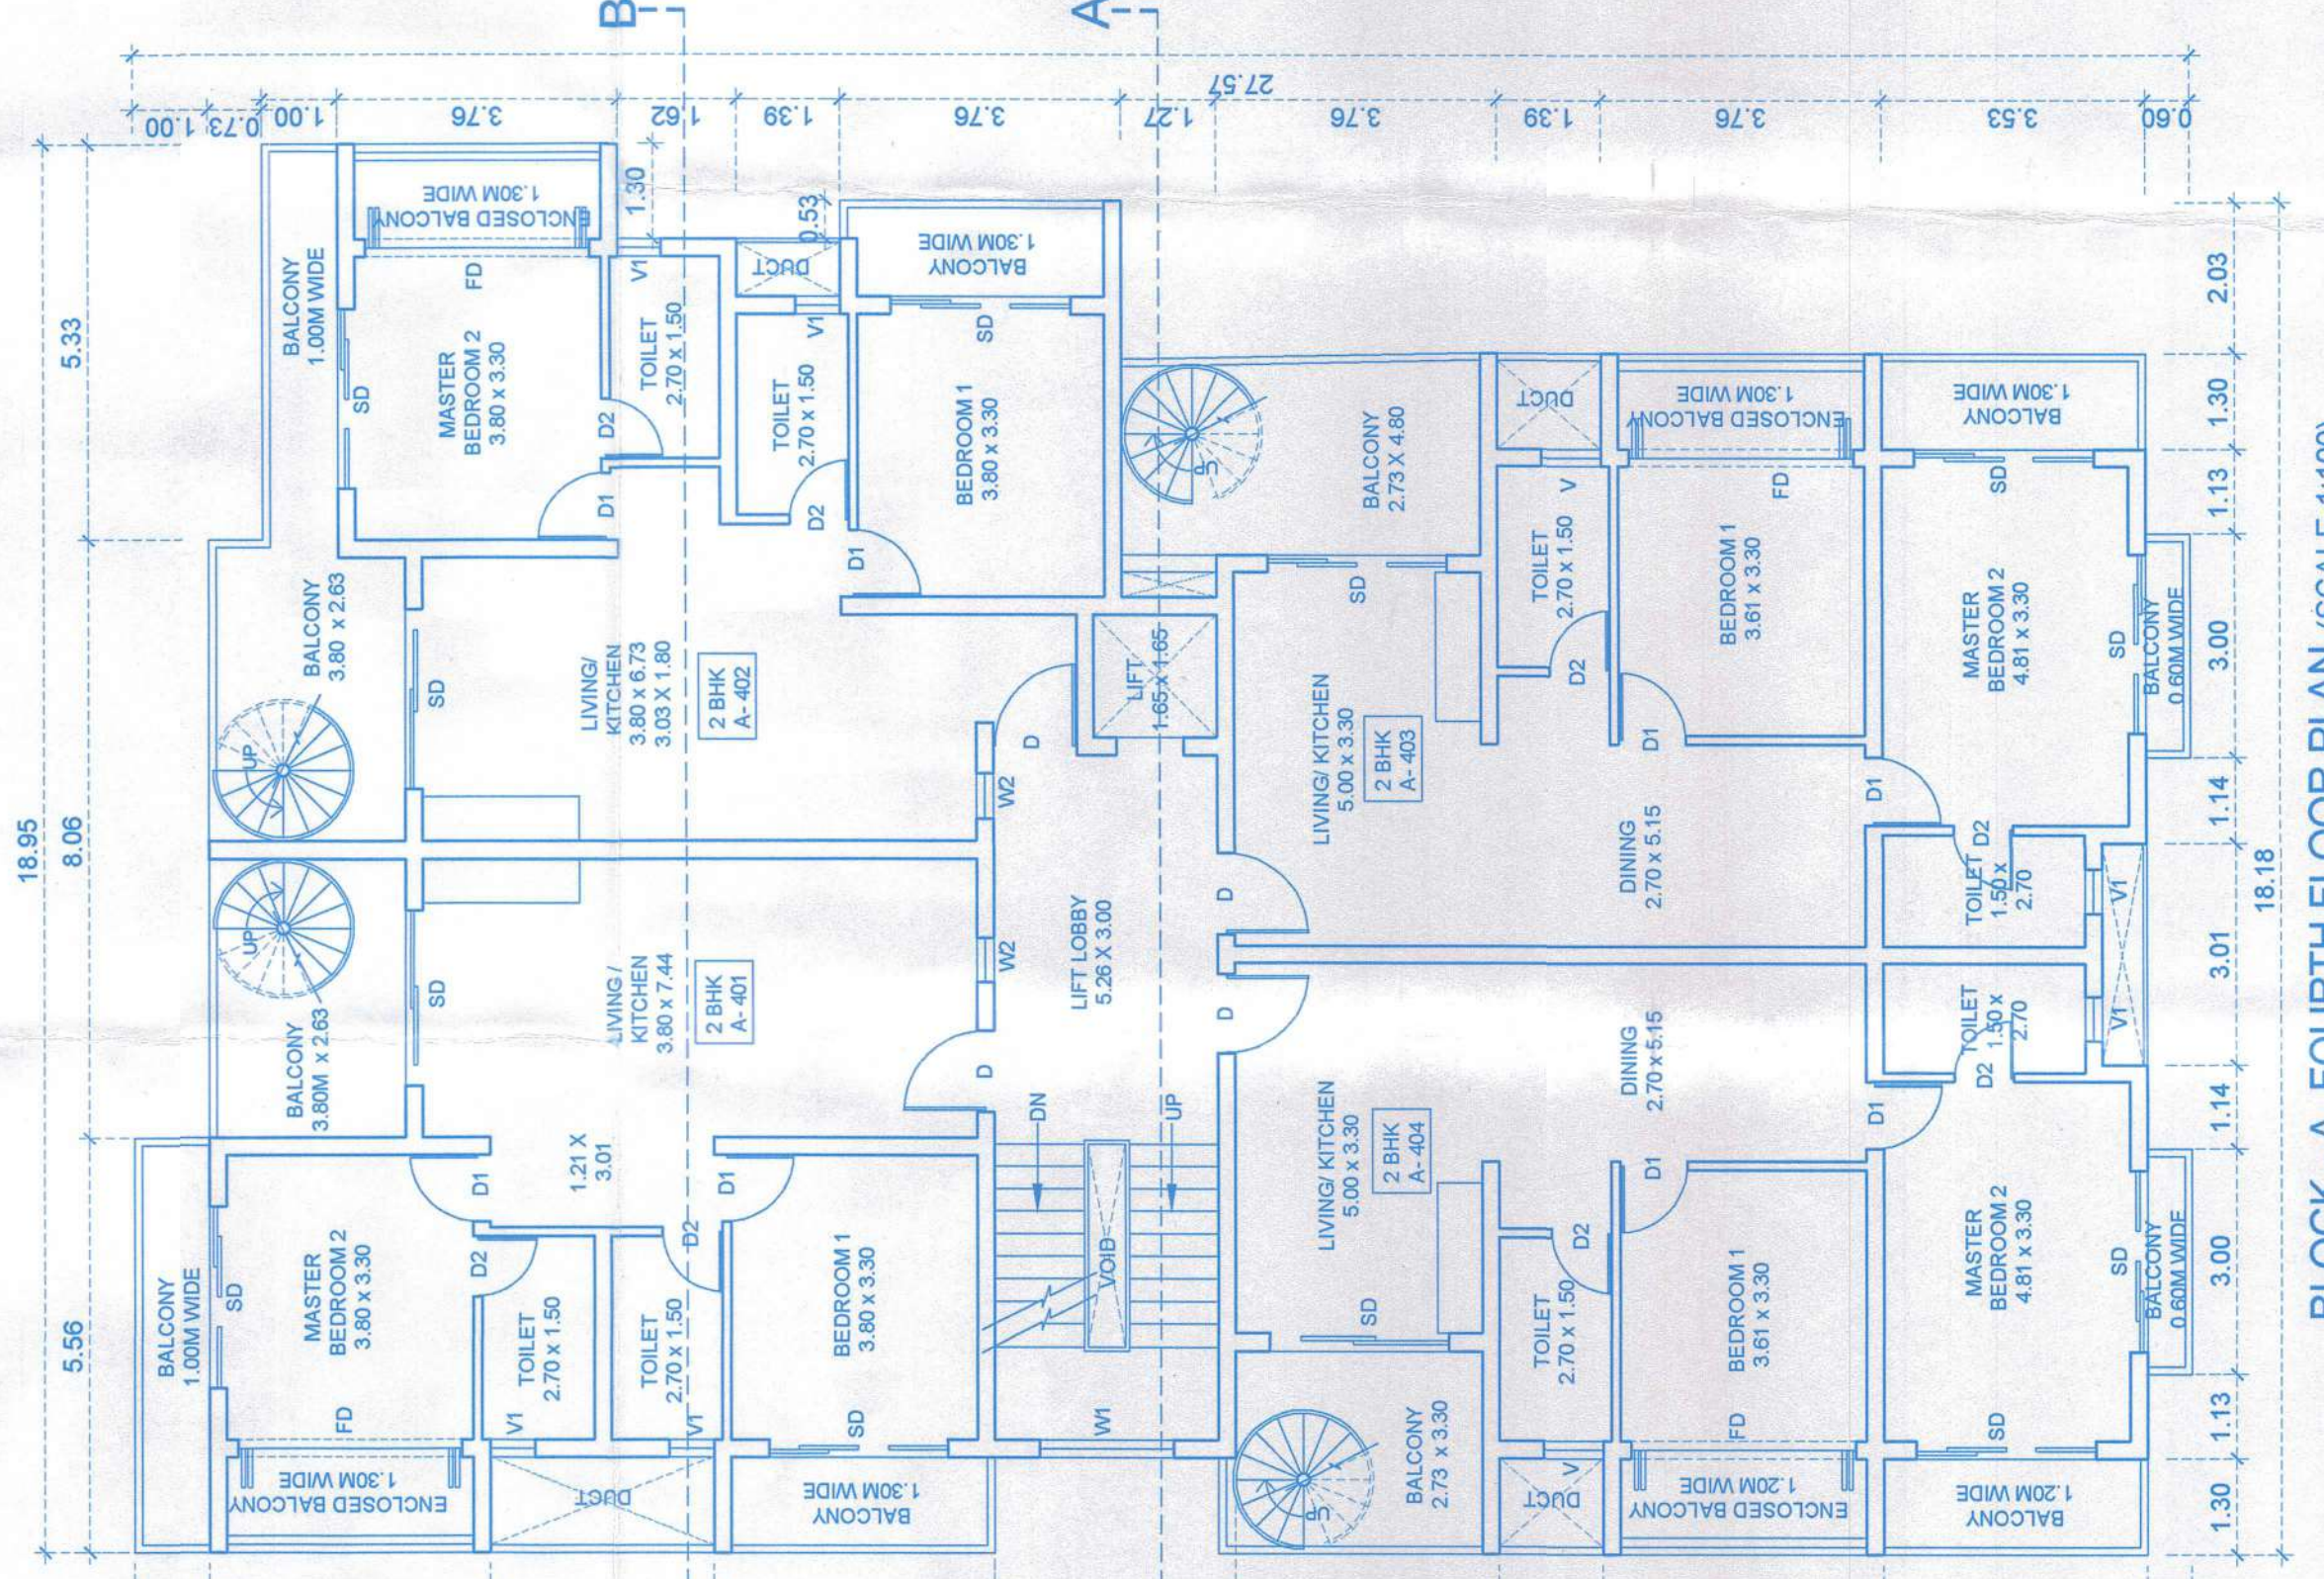
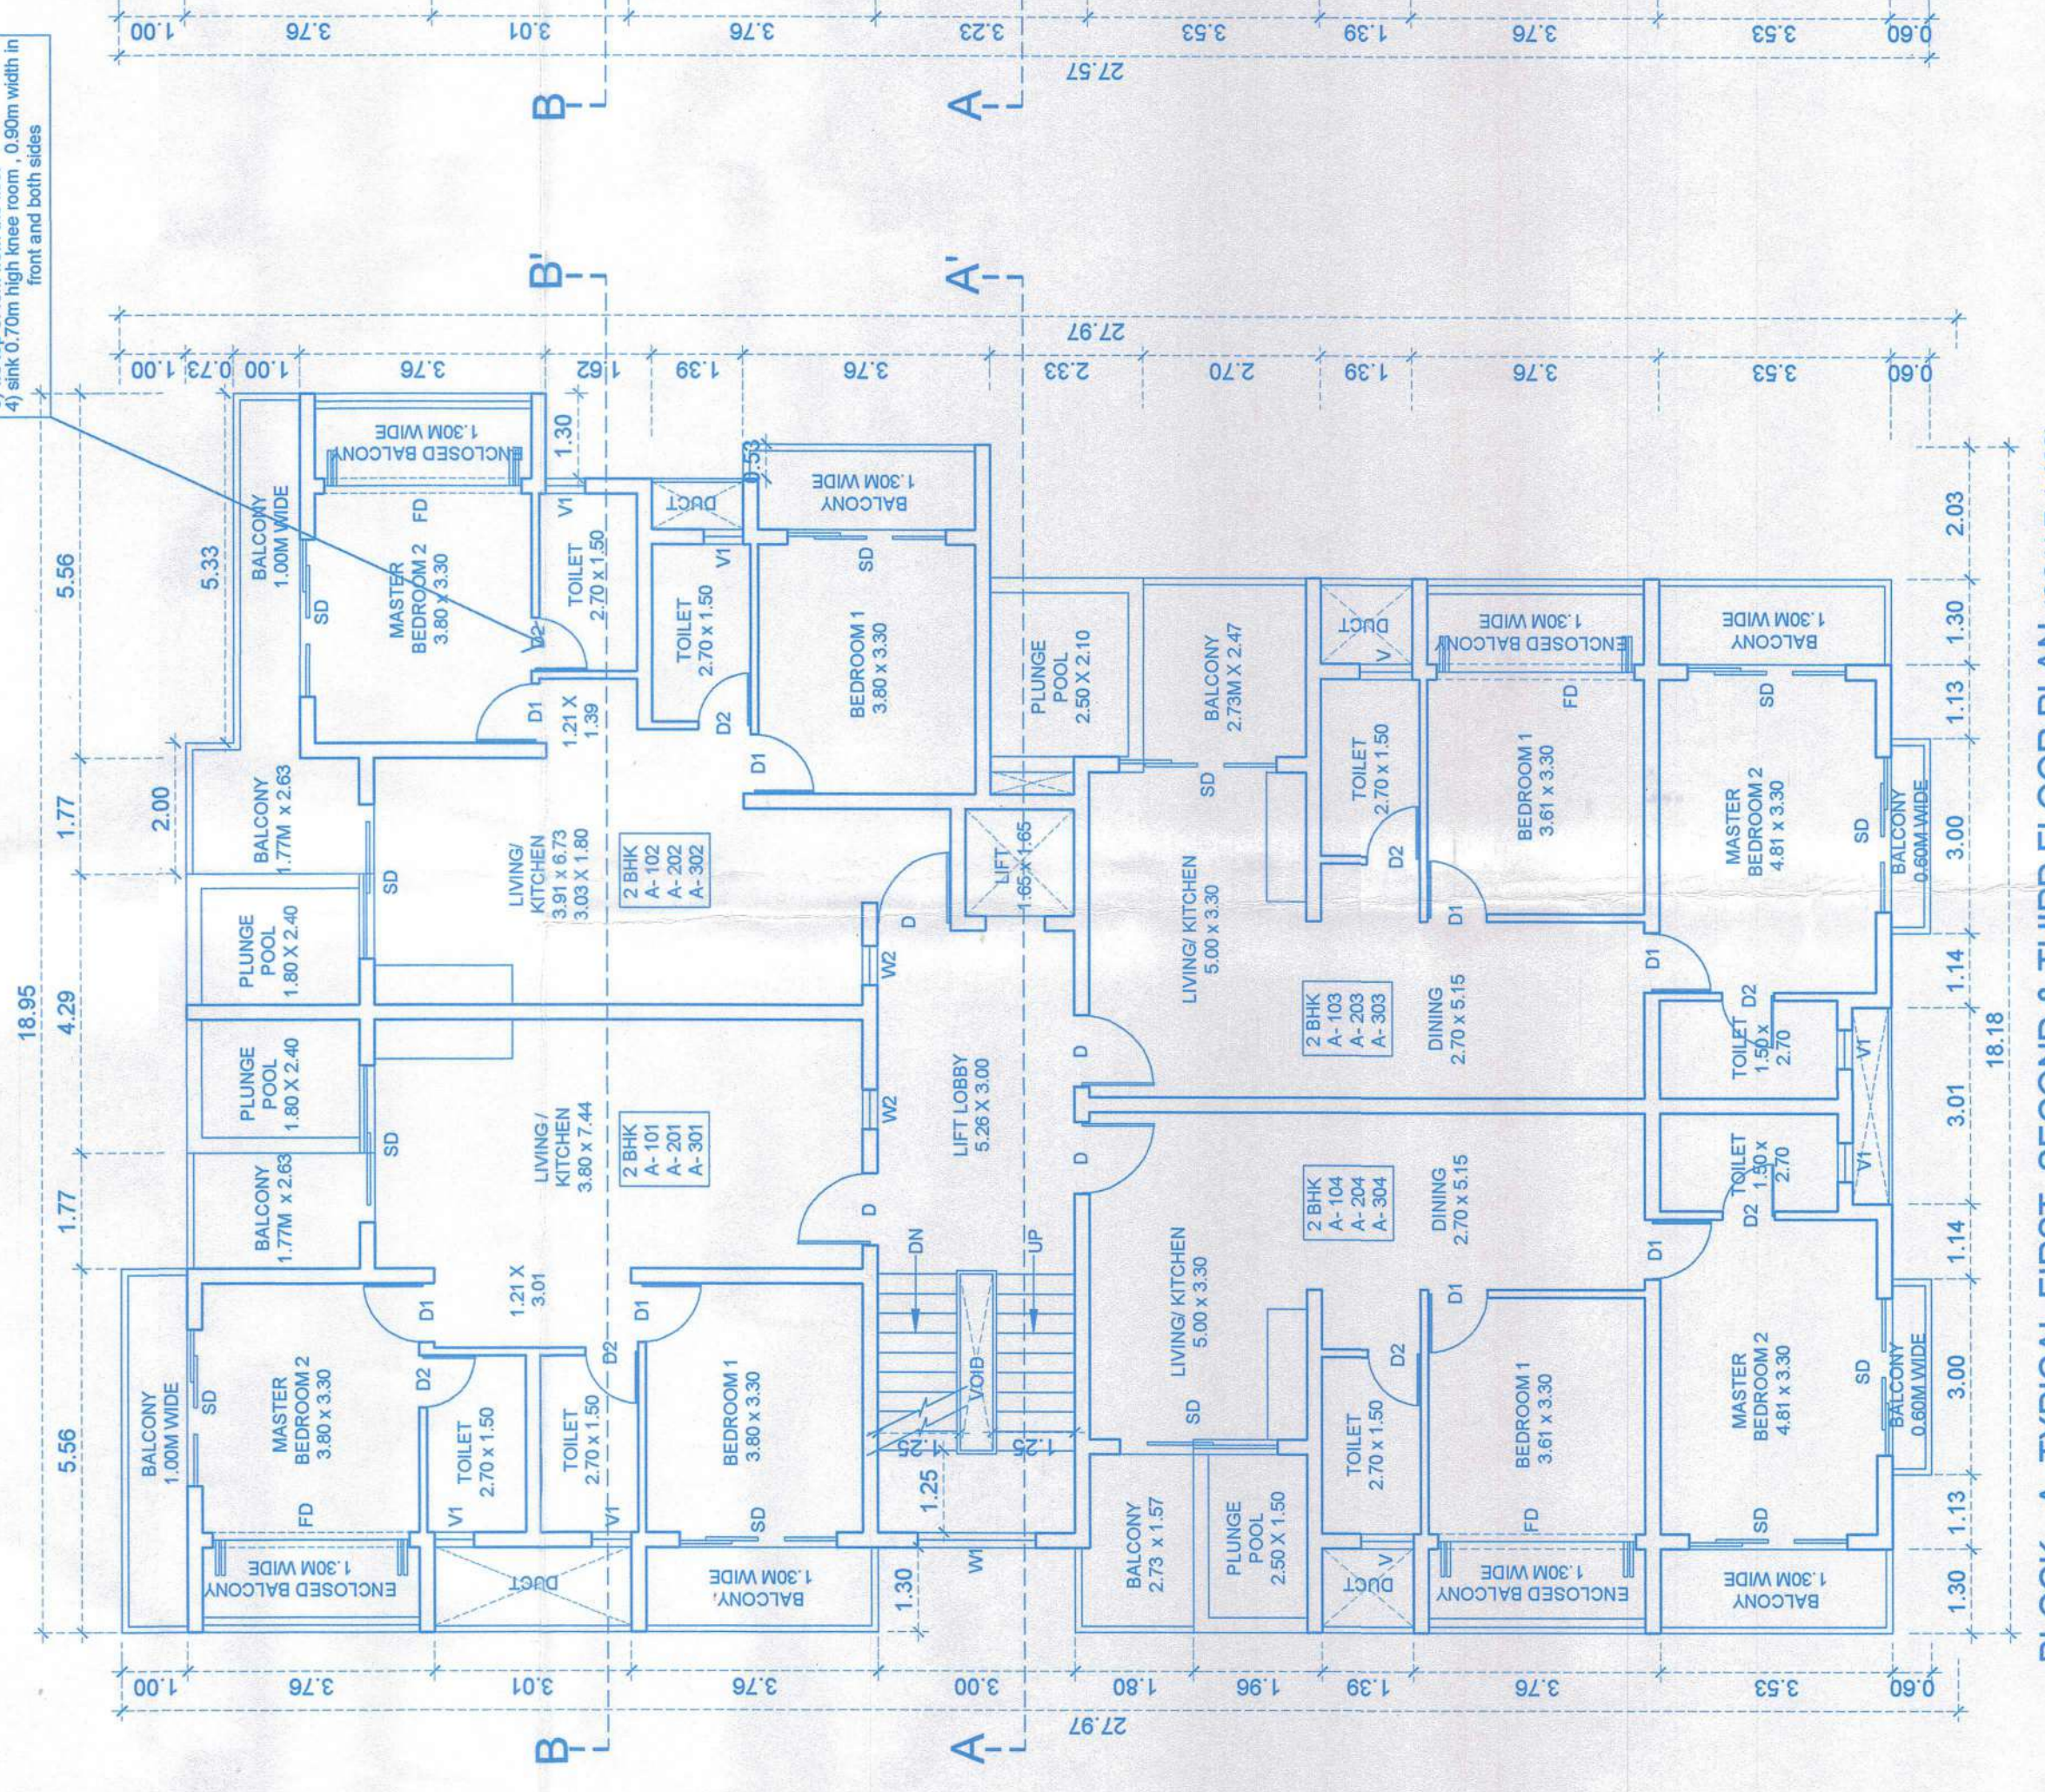
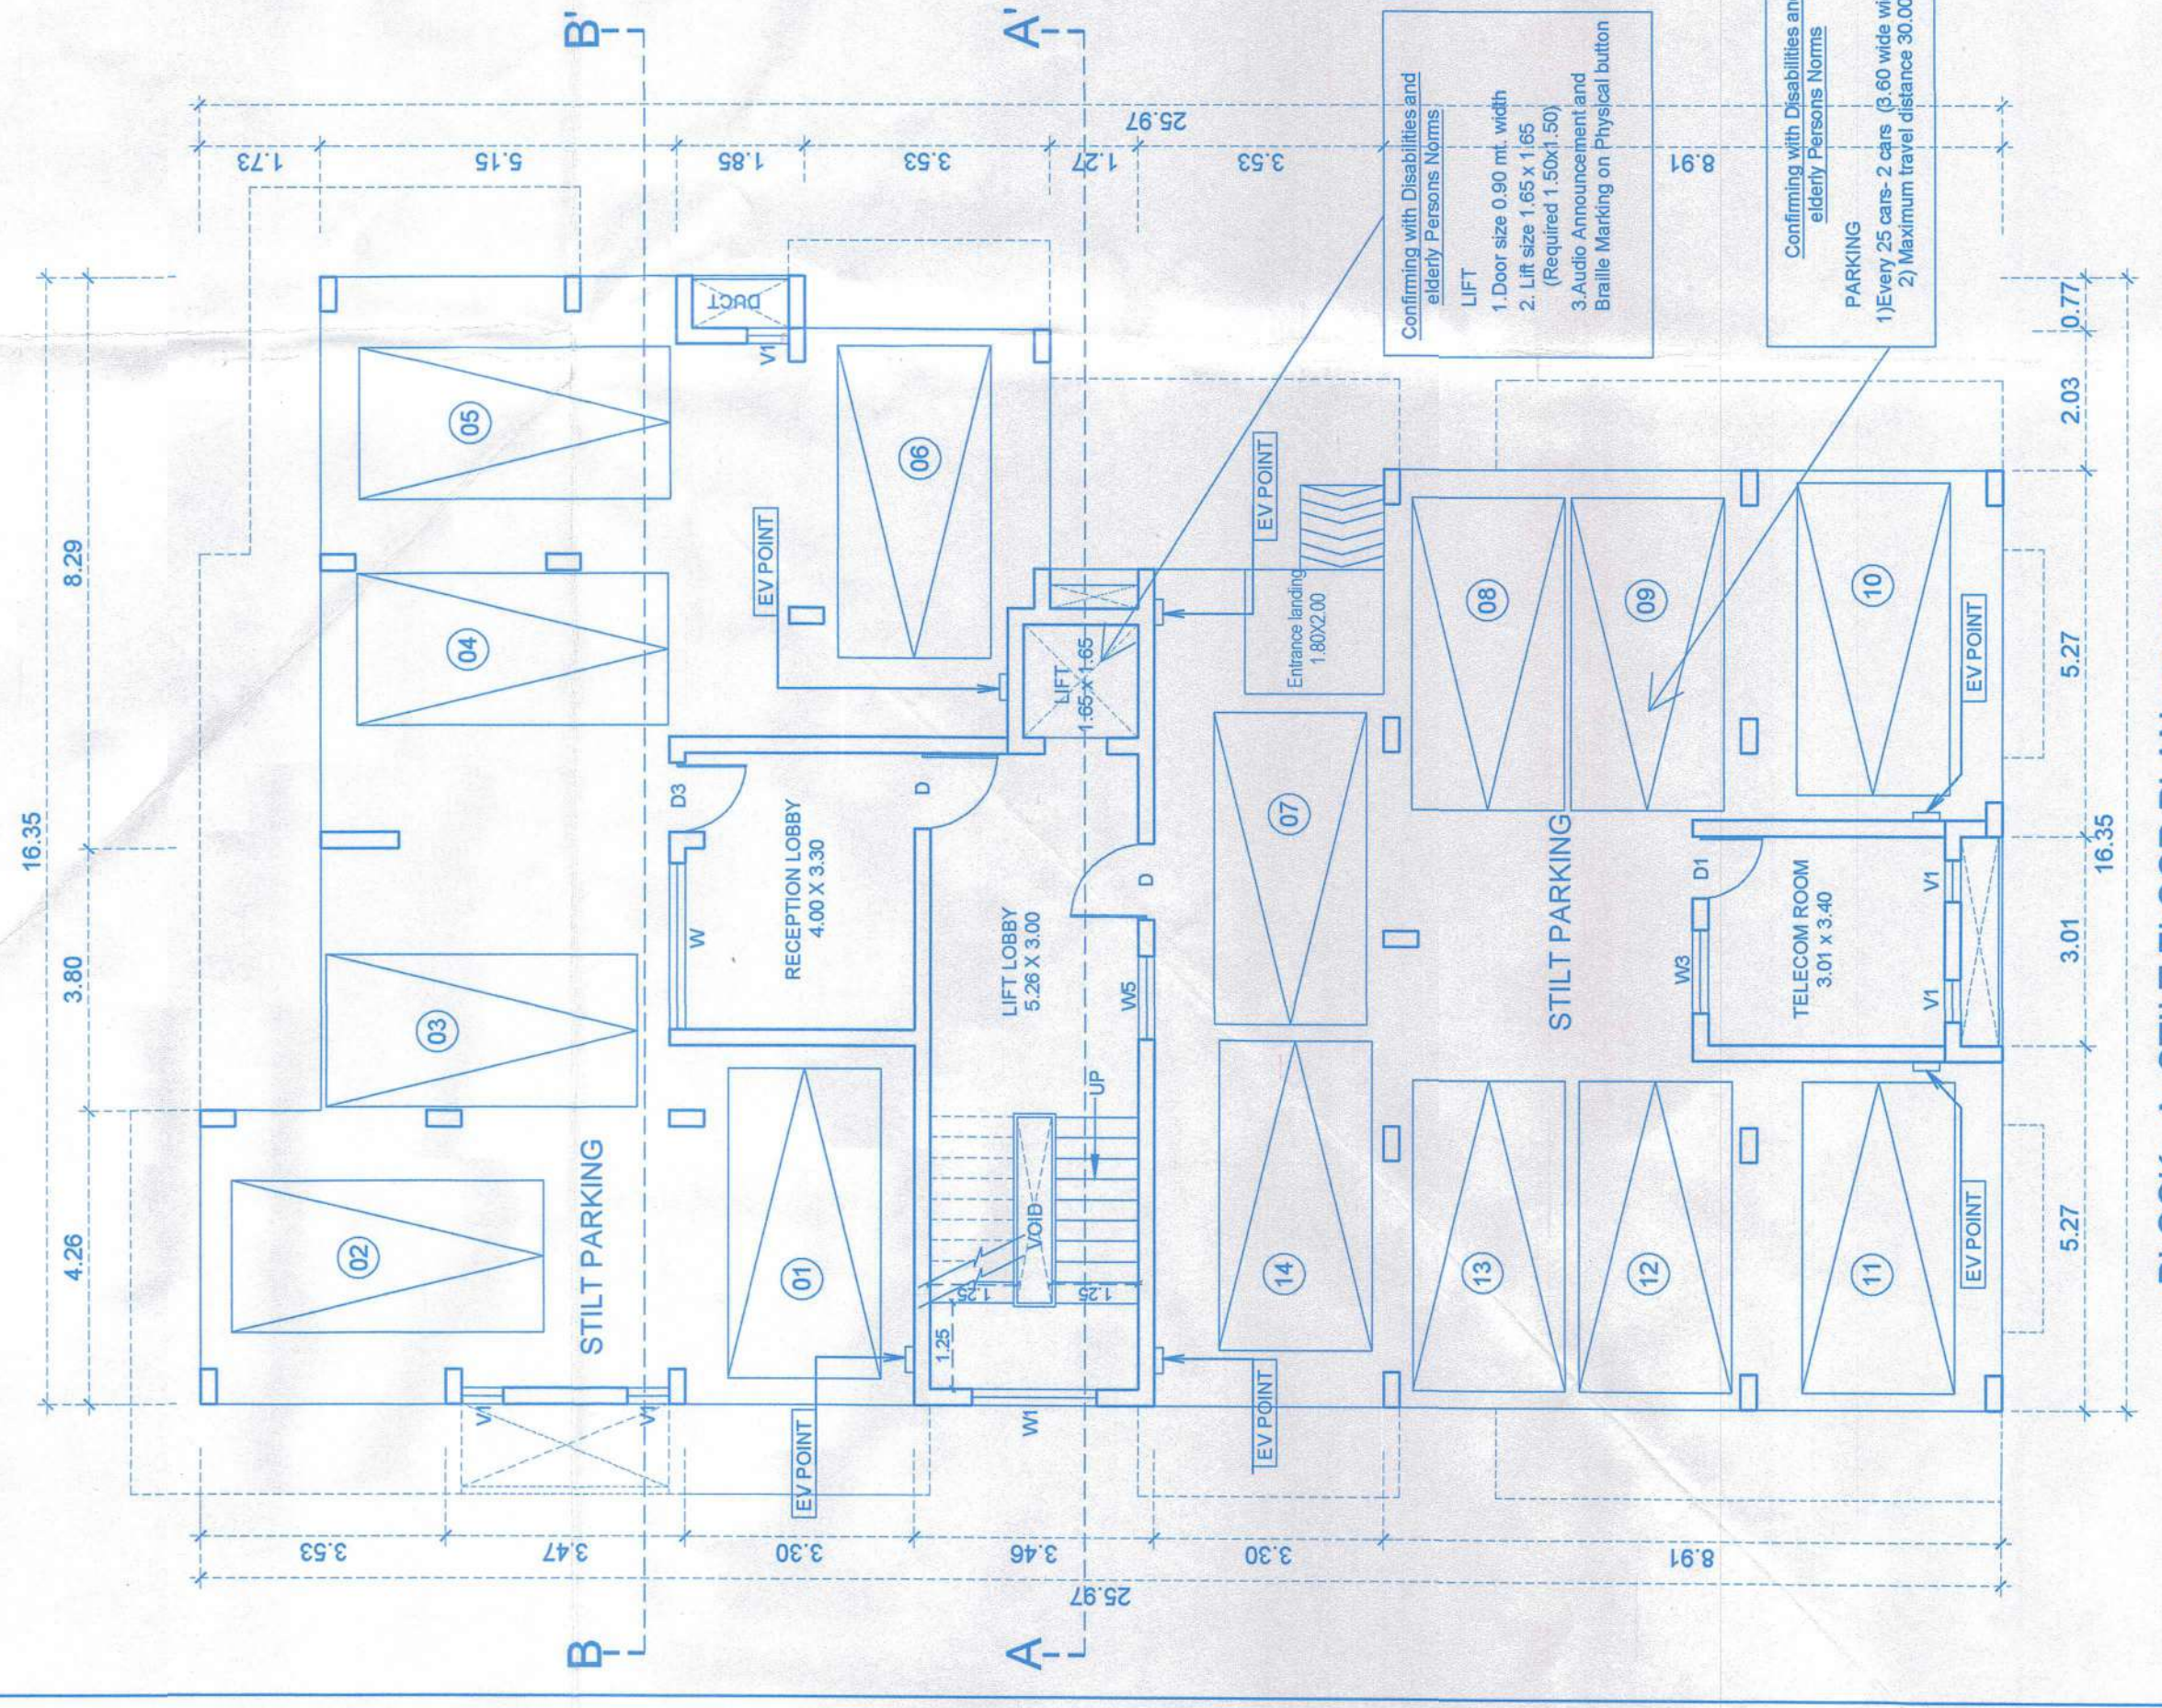
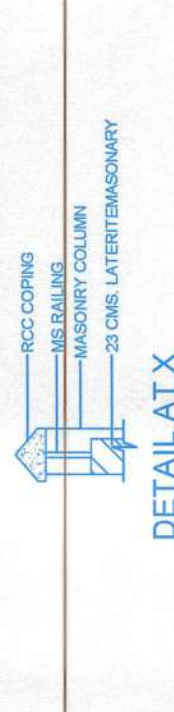


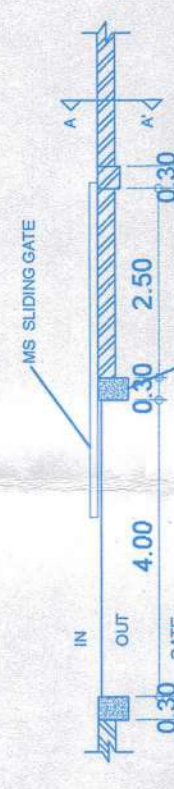

PARKING DETAILS FOR PROPOSED BUILDING			
FLOOR AREA	USE	PARKING REQD.	PARKING PROV.
UPTO 7500 SQMT	RESIDENTIAL	54 X 1= 54 NOS.	
TOTAL			54 NOS.

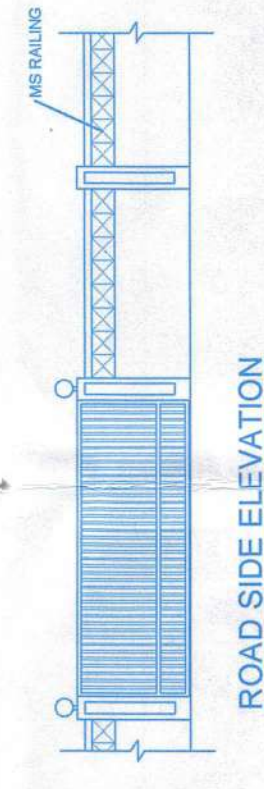





SCHEDULES OF DOOR & WINDOW		
D	1.10 X 2.15	W1 2.40 X 1.50
D1	0.90 X 2.15	W1 1.80 X 1.50
D2	0.80 X 2.15	W2 0.60 X 1.50
D3	1.00 X 2.15	W3 1.20 X 1.50
SD	2.40X 2.15	V 0.80 X 1.20
FD	3.00 X 2.40	V1 0.60 X 1.20

NUMBER OF APARTMENTS ----- 54



DATE - 30-04-2025	DWG - 01/04
SCALE - 1:100 & 1:500	ARCHITECT
Jlg. SIDDHARTH NAIK 201 - A, MATHIAS PLAZA PANAJI - GOA 403 001 Reg No : AR/0027/2010	

OWNER	 TOP-CASAS REALTY LLP <i>AD</i> AUTHORIZED SIGNATORY
	W/S. TOP CASAS REALTY LLP
	NOTE : ALL DIMENSION ARE IN CMS. & MTS.






PROPOSED RESIDENTIAL COMPLEX,
COMPOUND WALL & SWIMMING POOL ON
AMALGAMATED PLOT BEARING SURY
NO. 108 SUB DIVISION NO. 73/9 & 73/10 AT
MARWA - SIOLIM VILLAGE, BARDEZ TALUKA
GOA

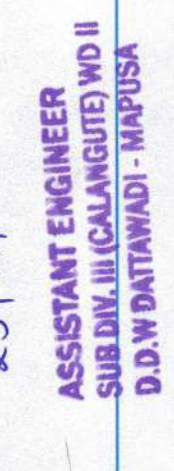 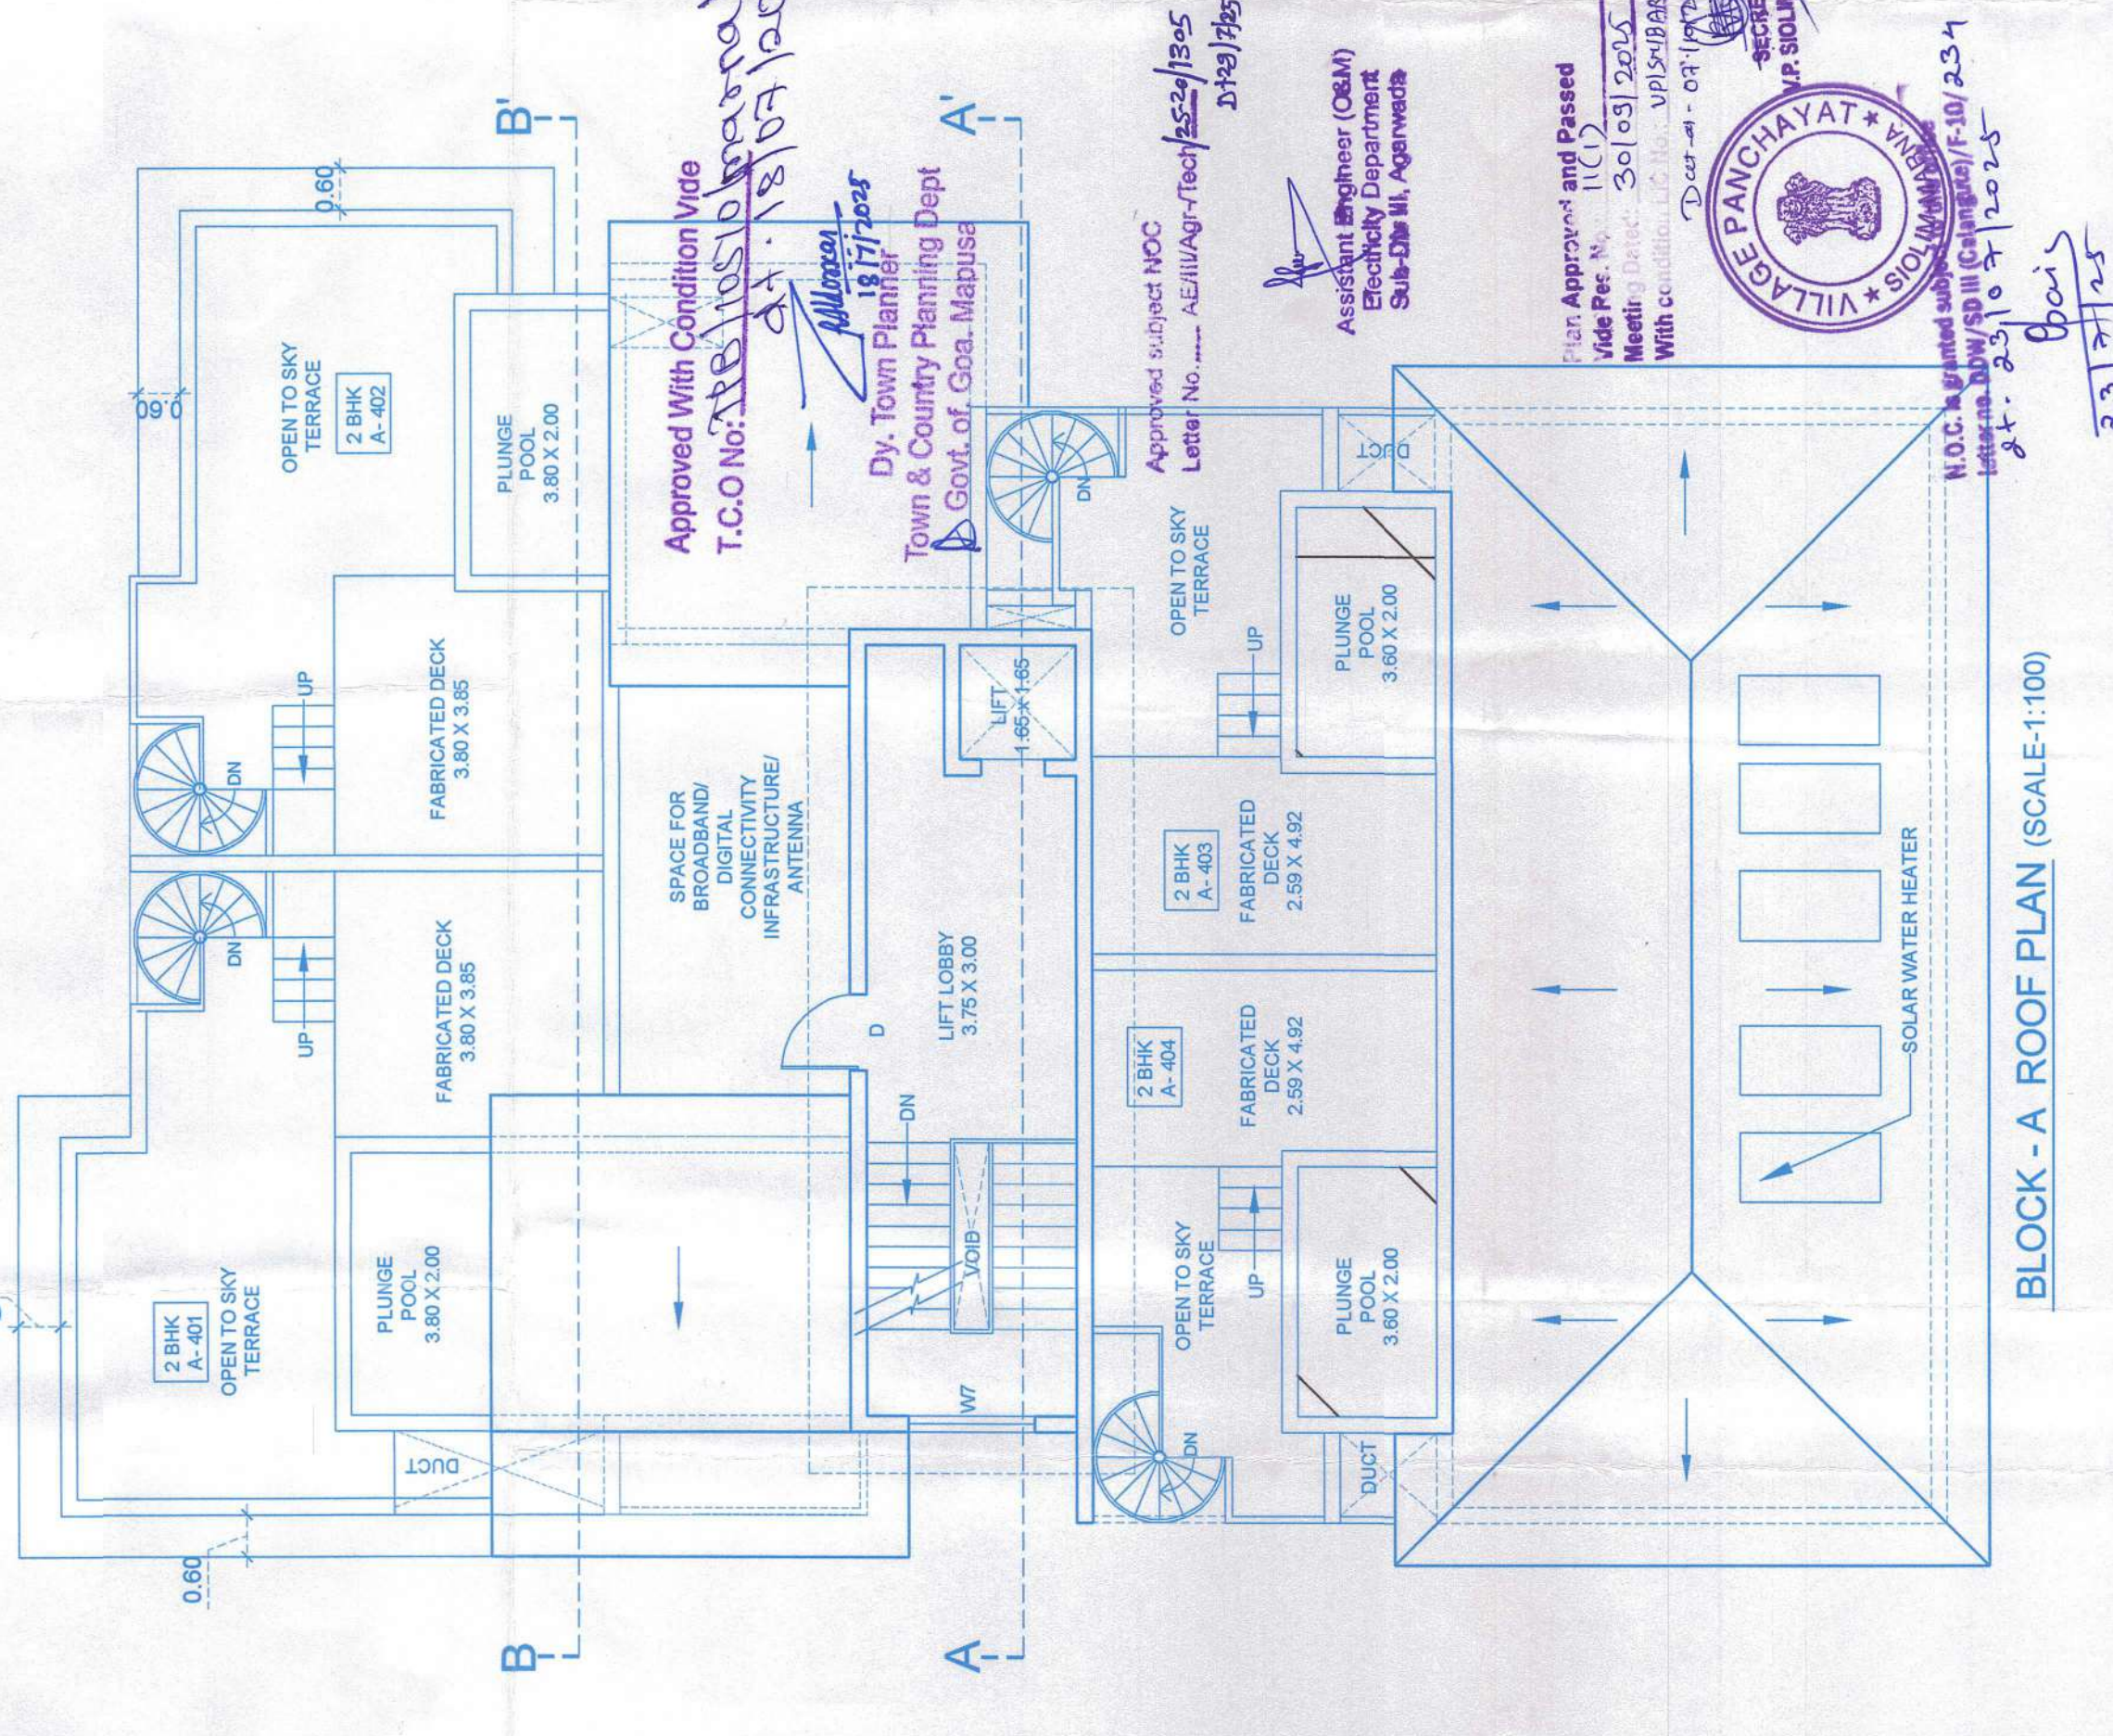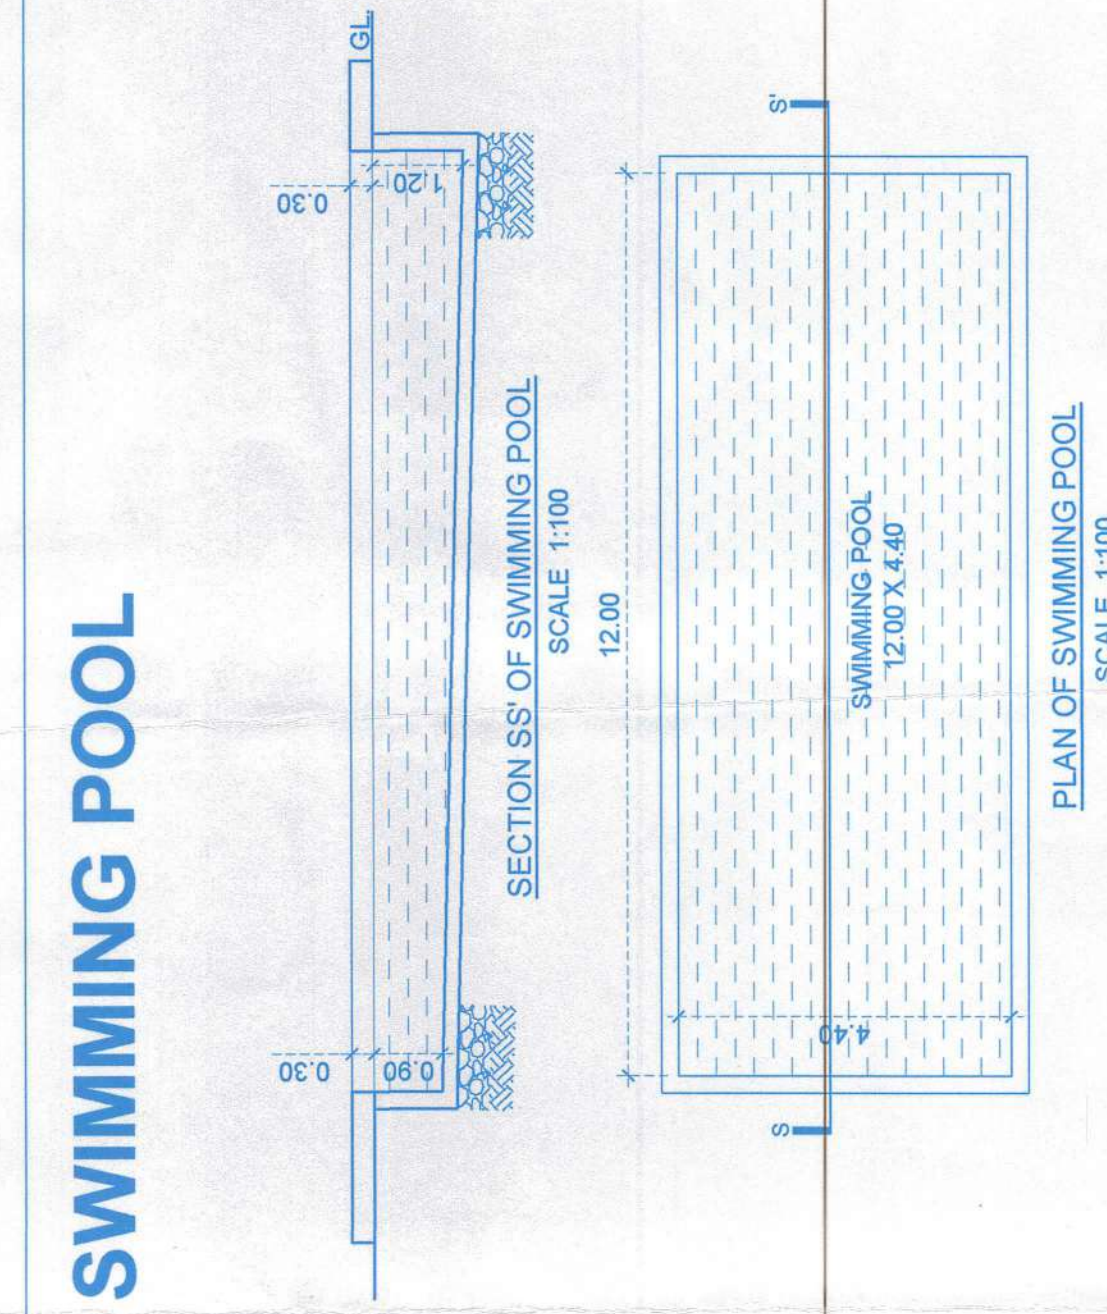[illegible]

BLOCK A

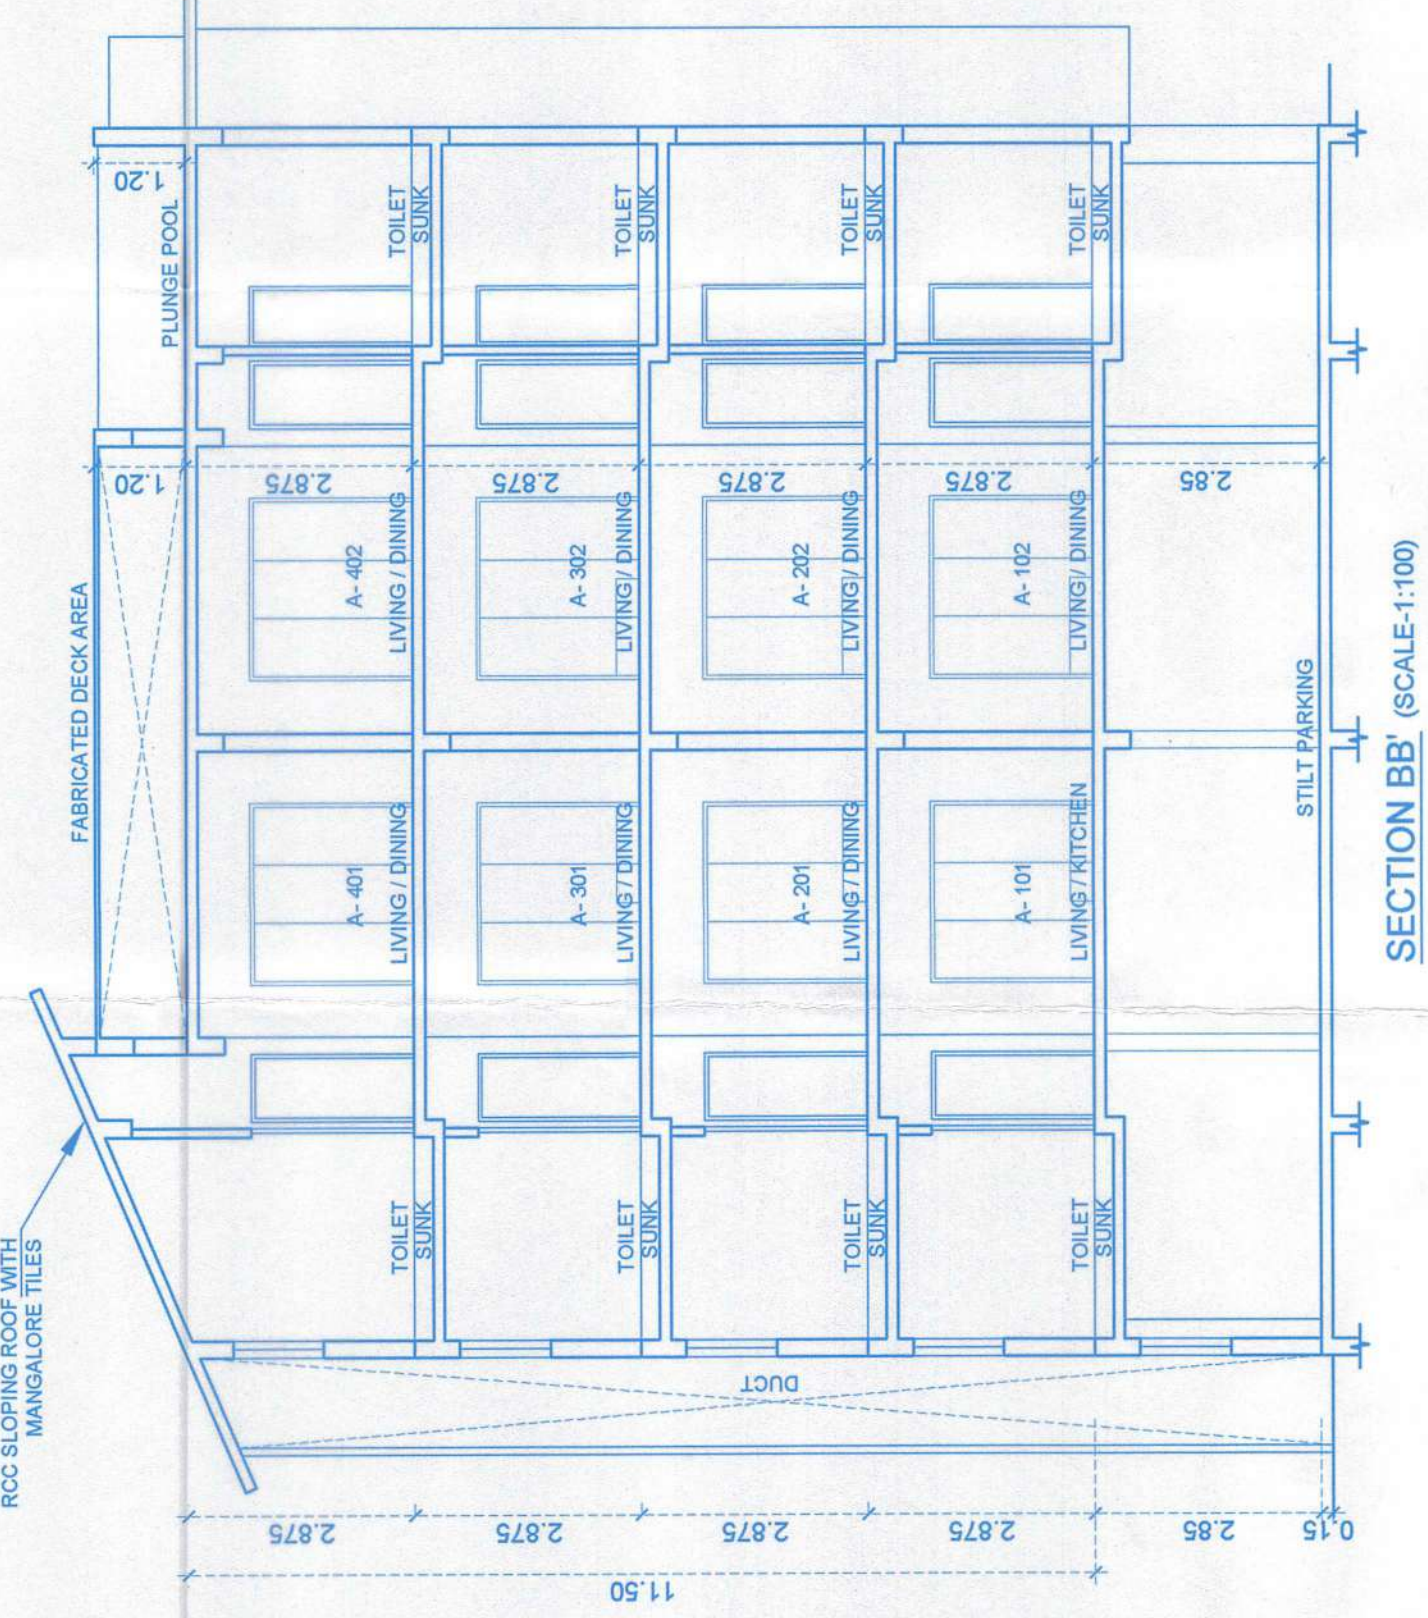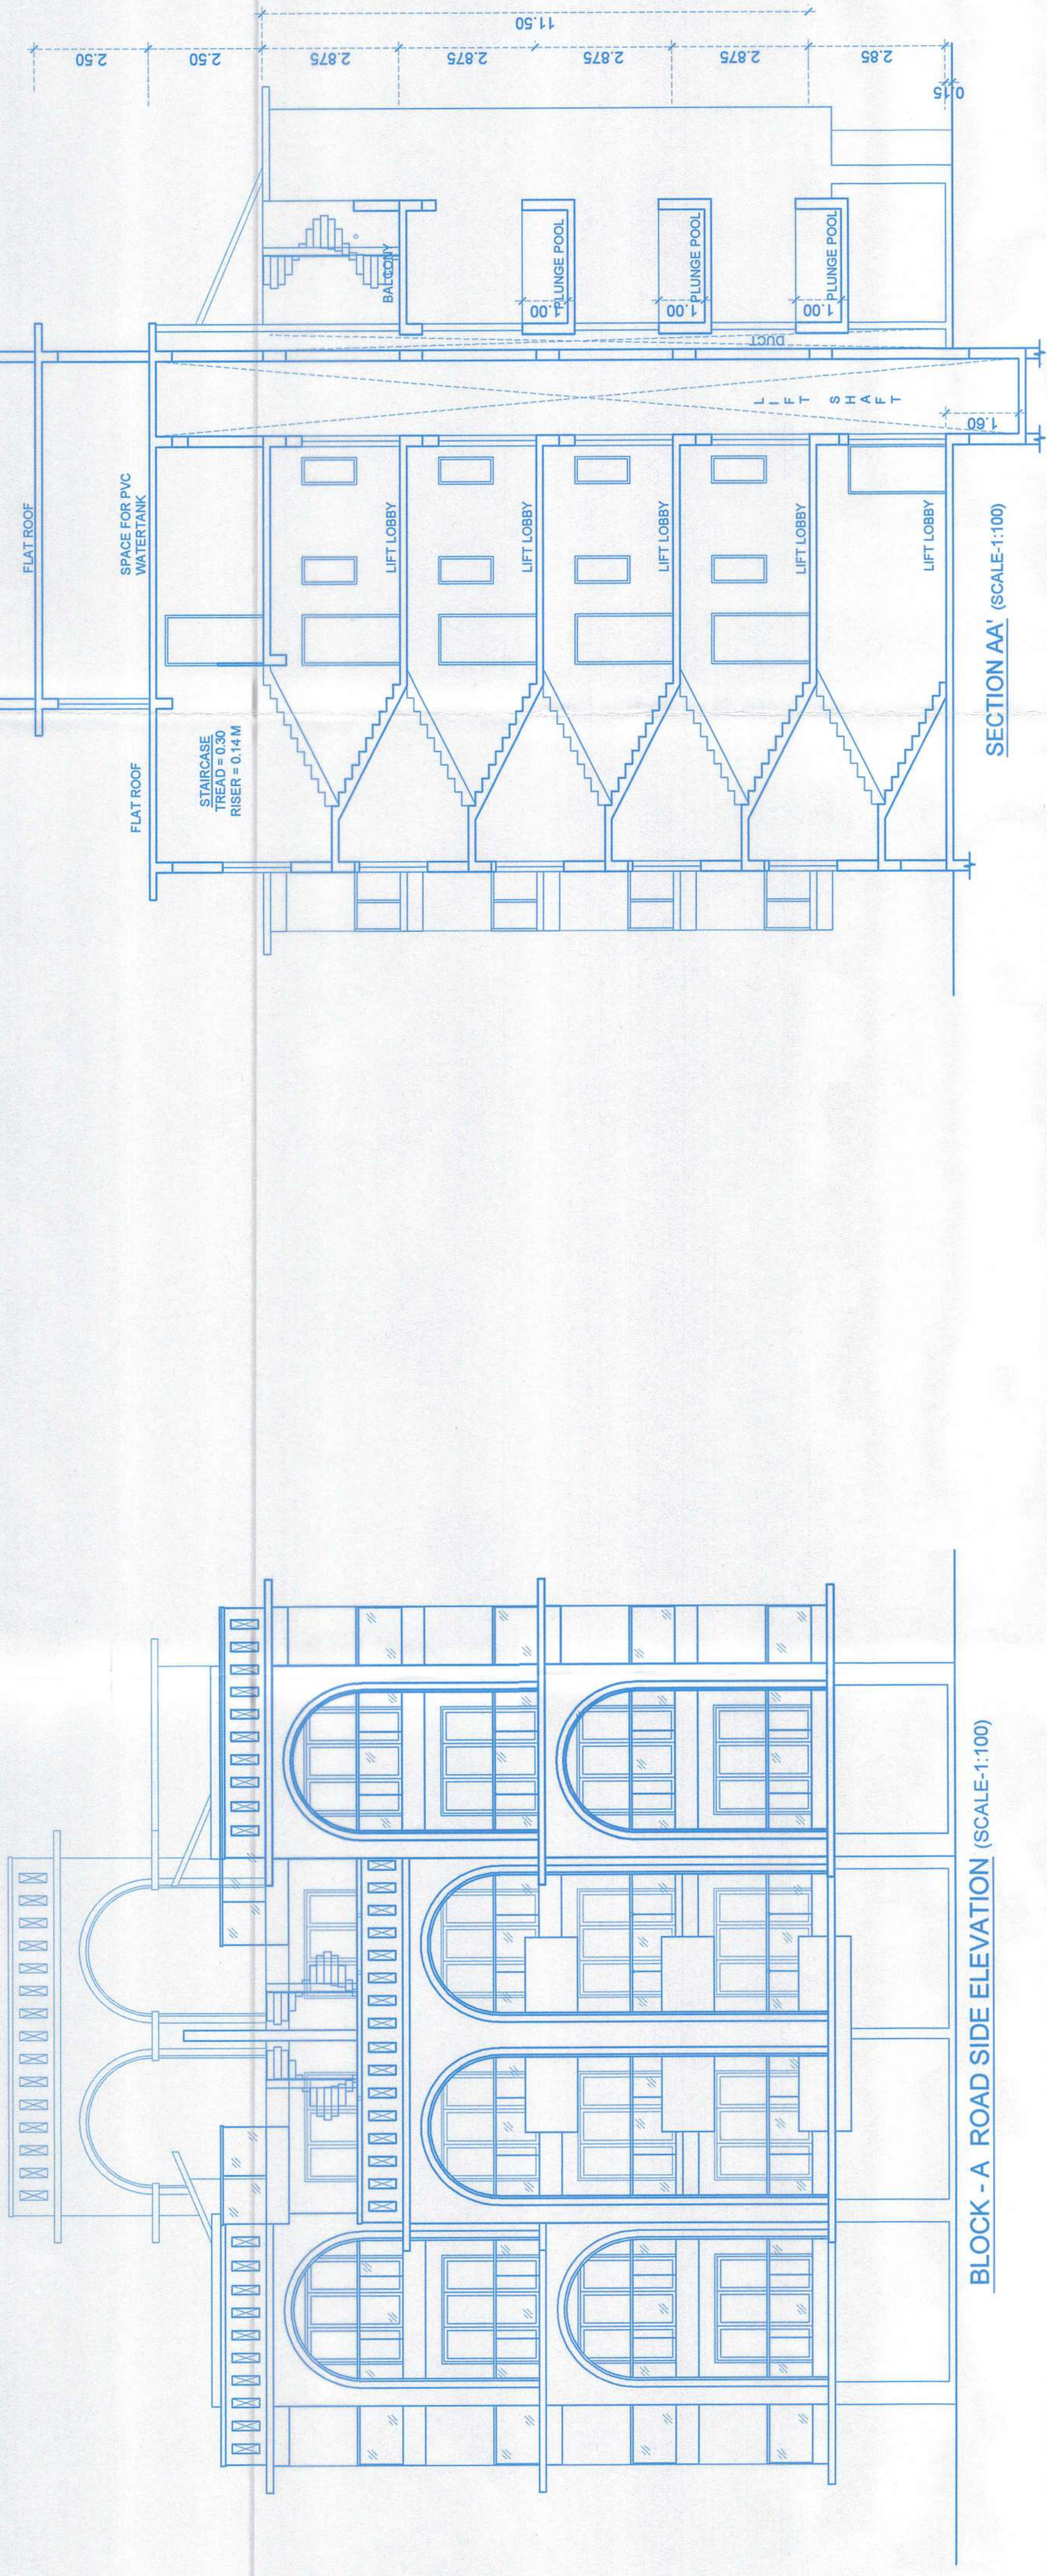

BLOCK B

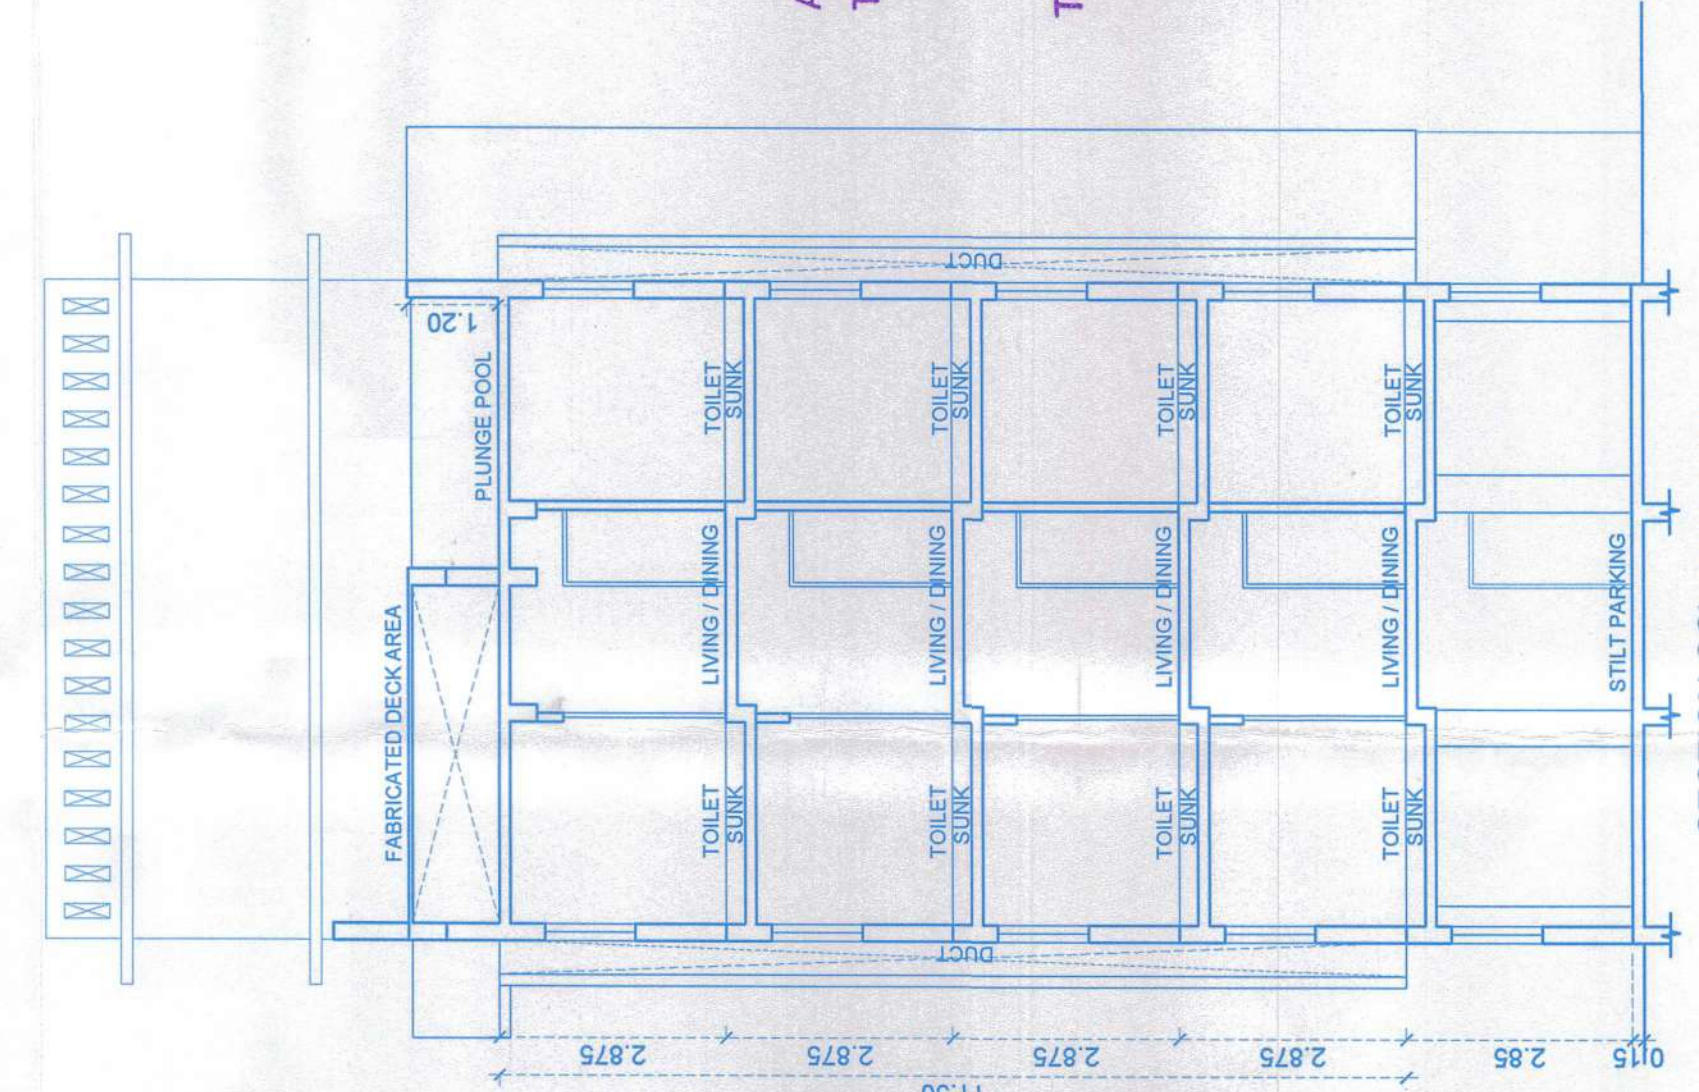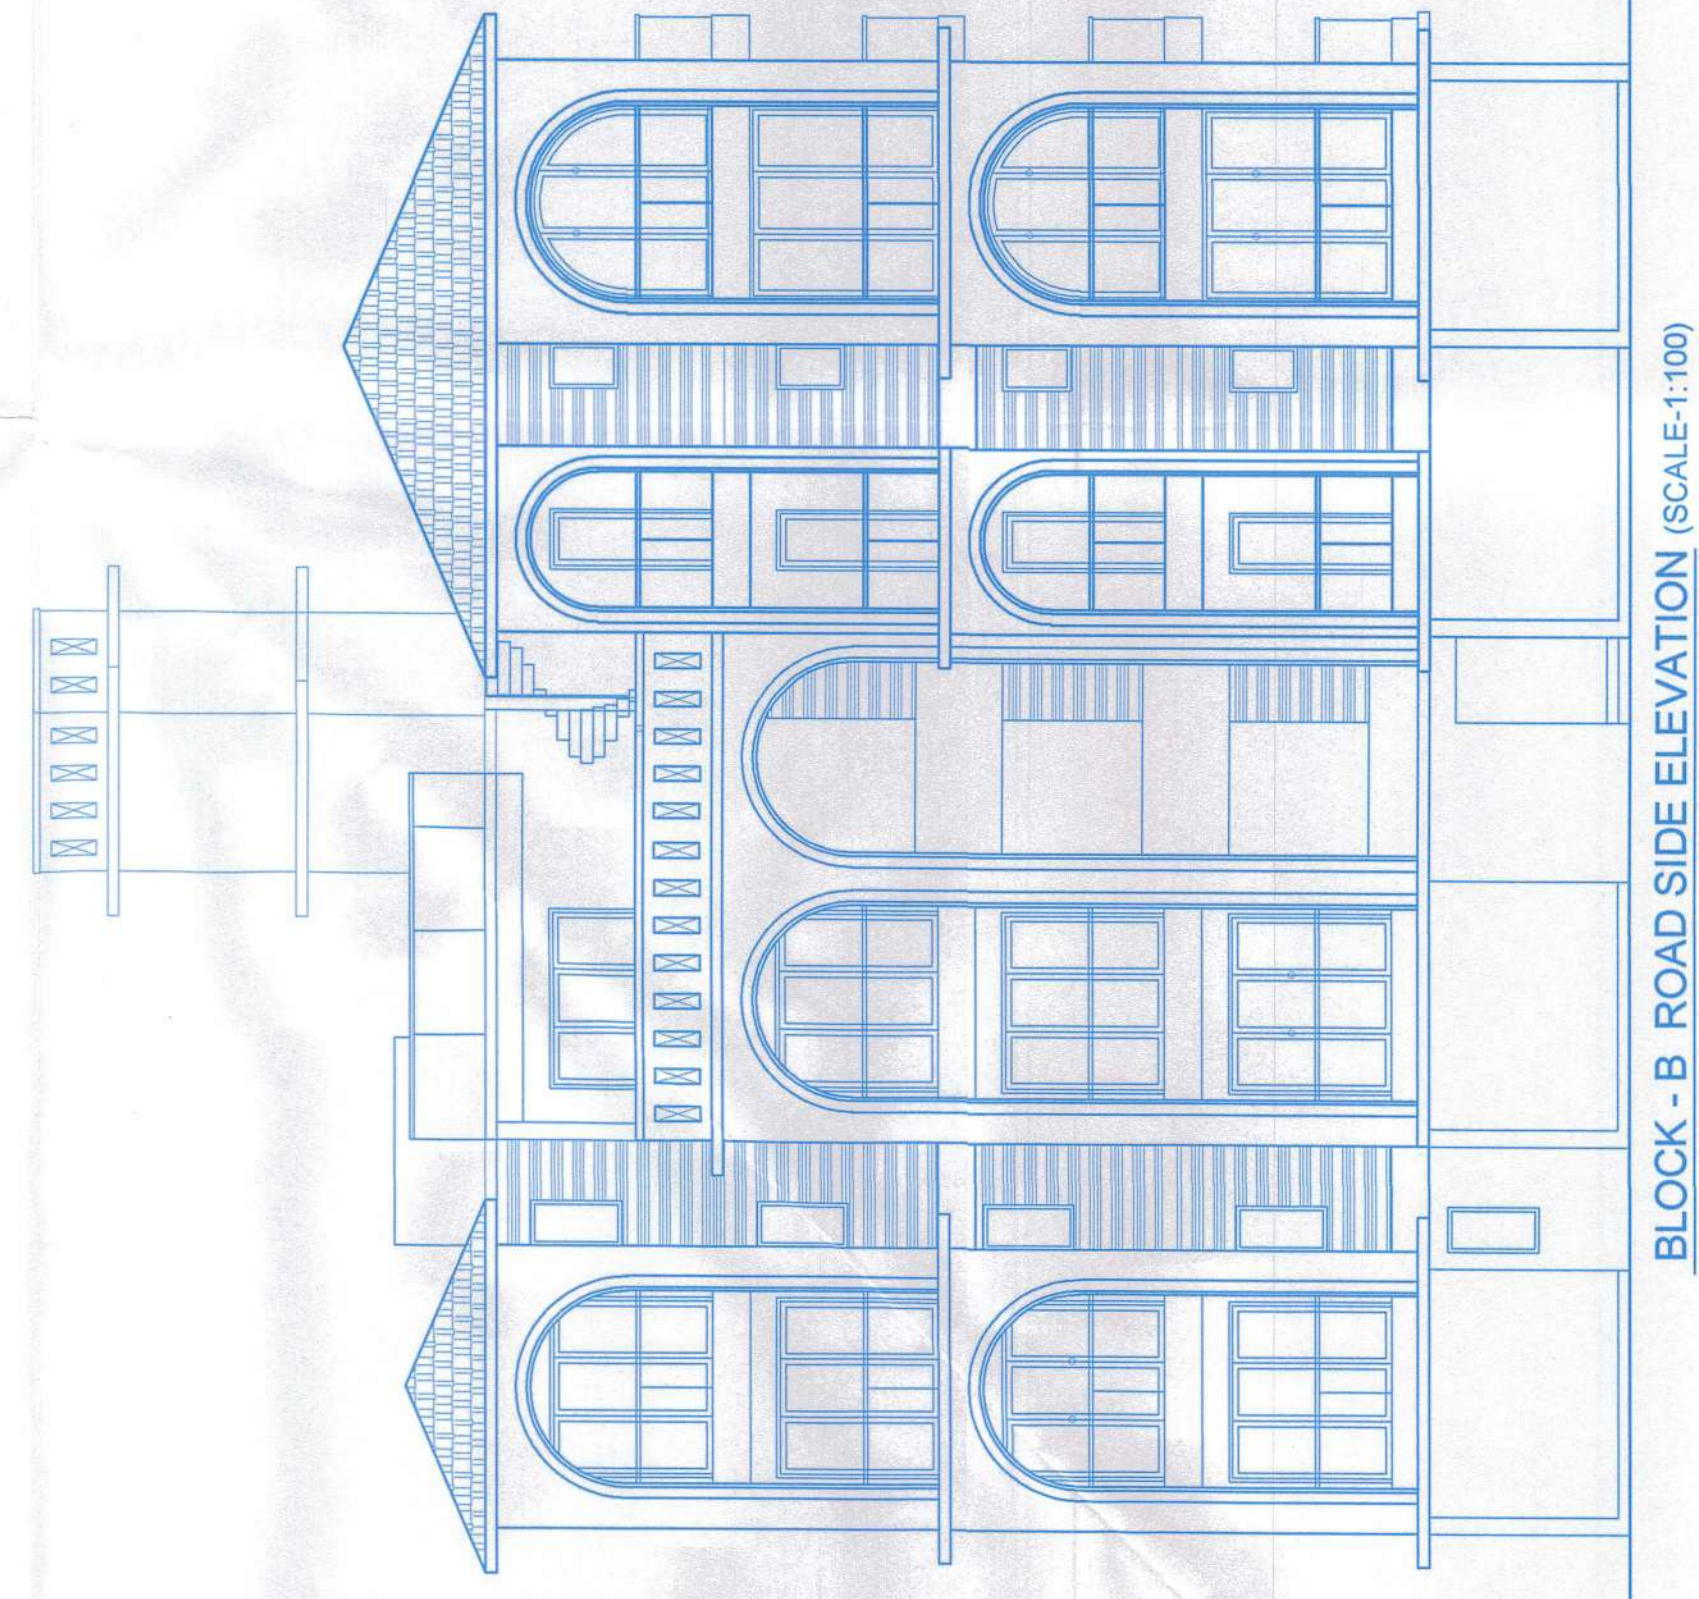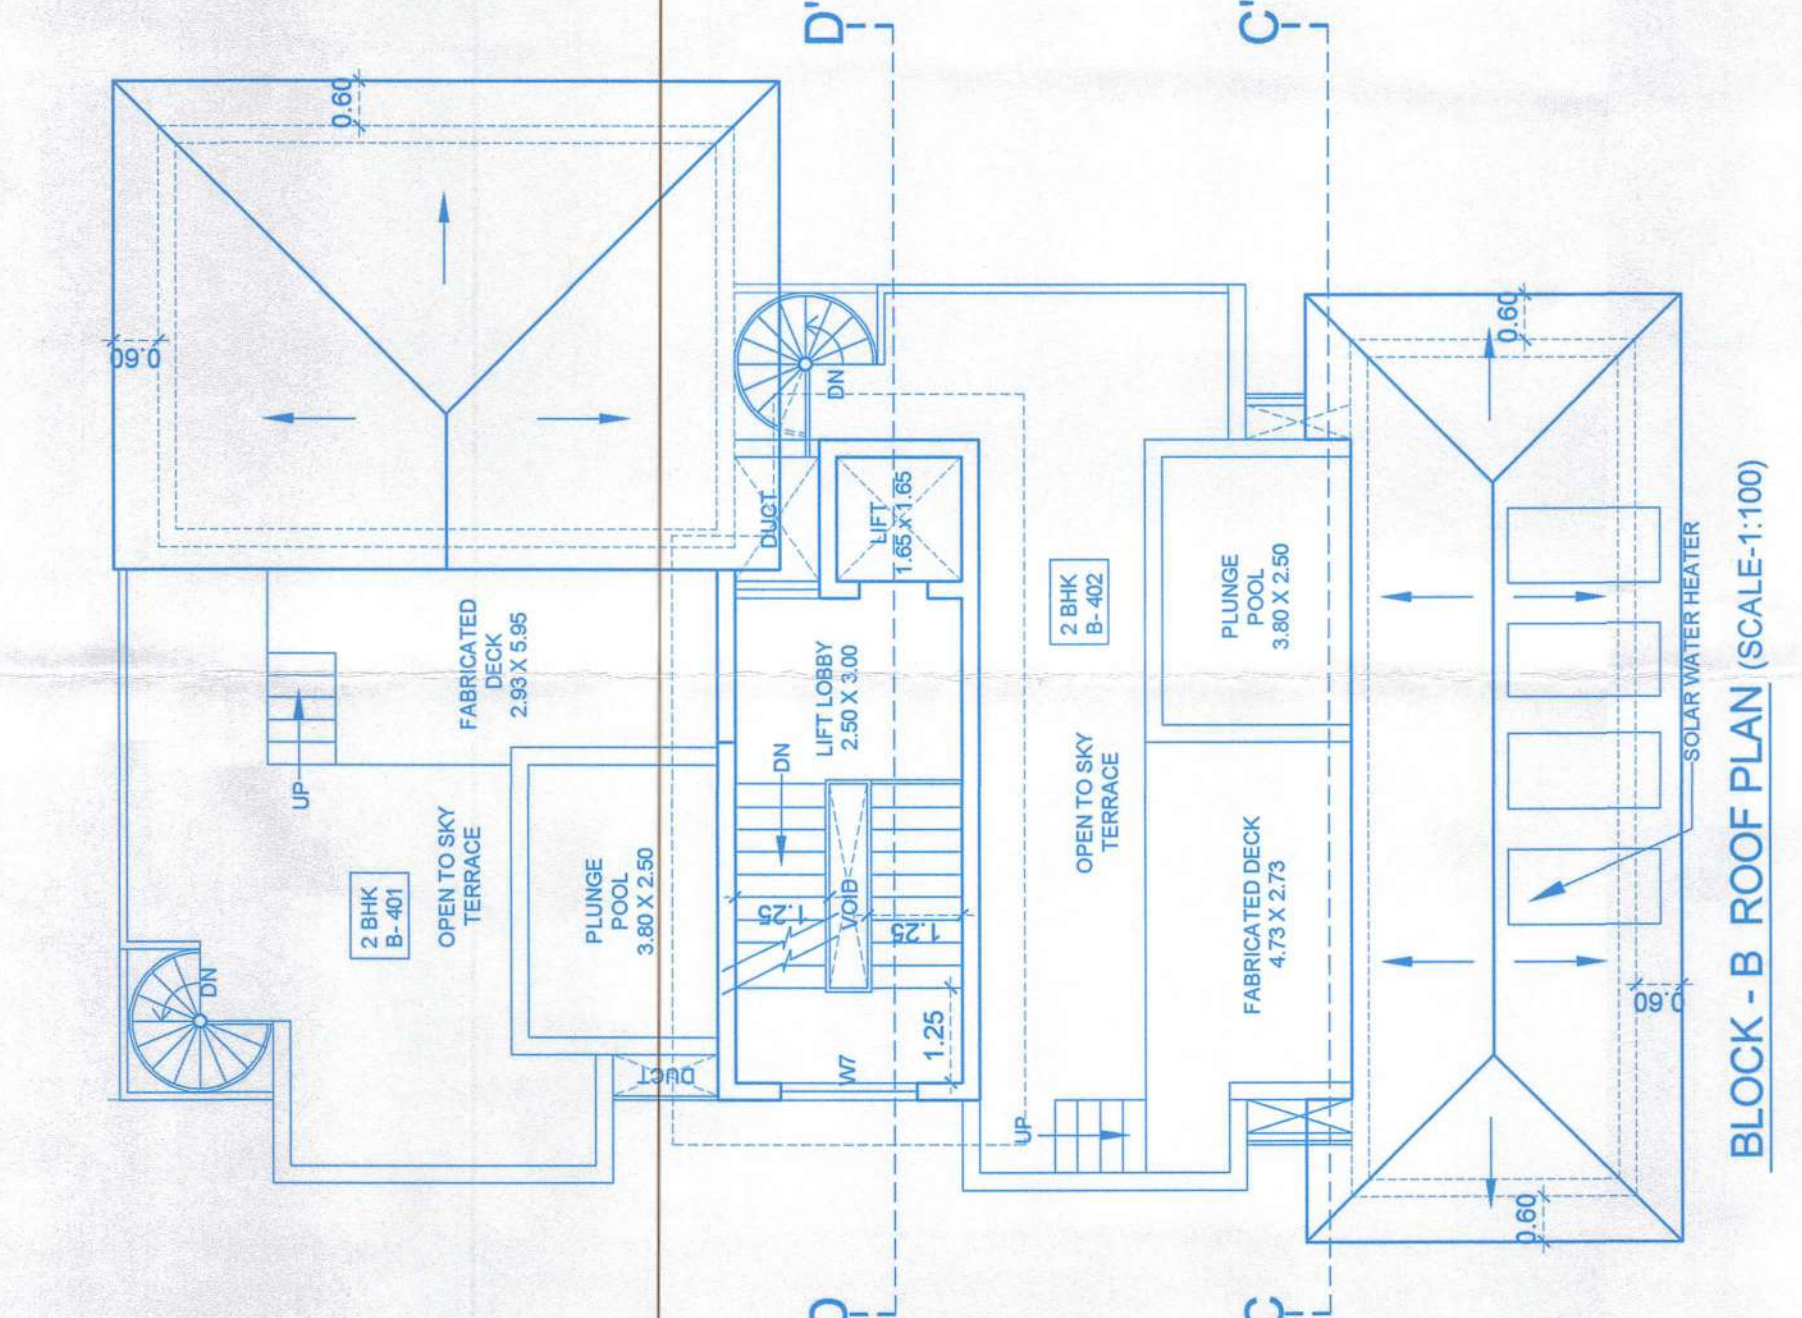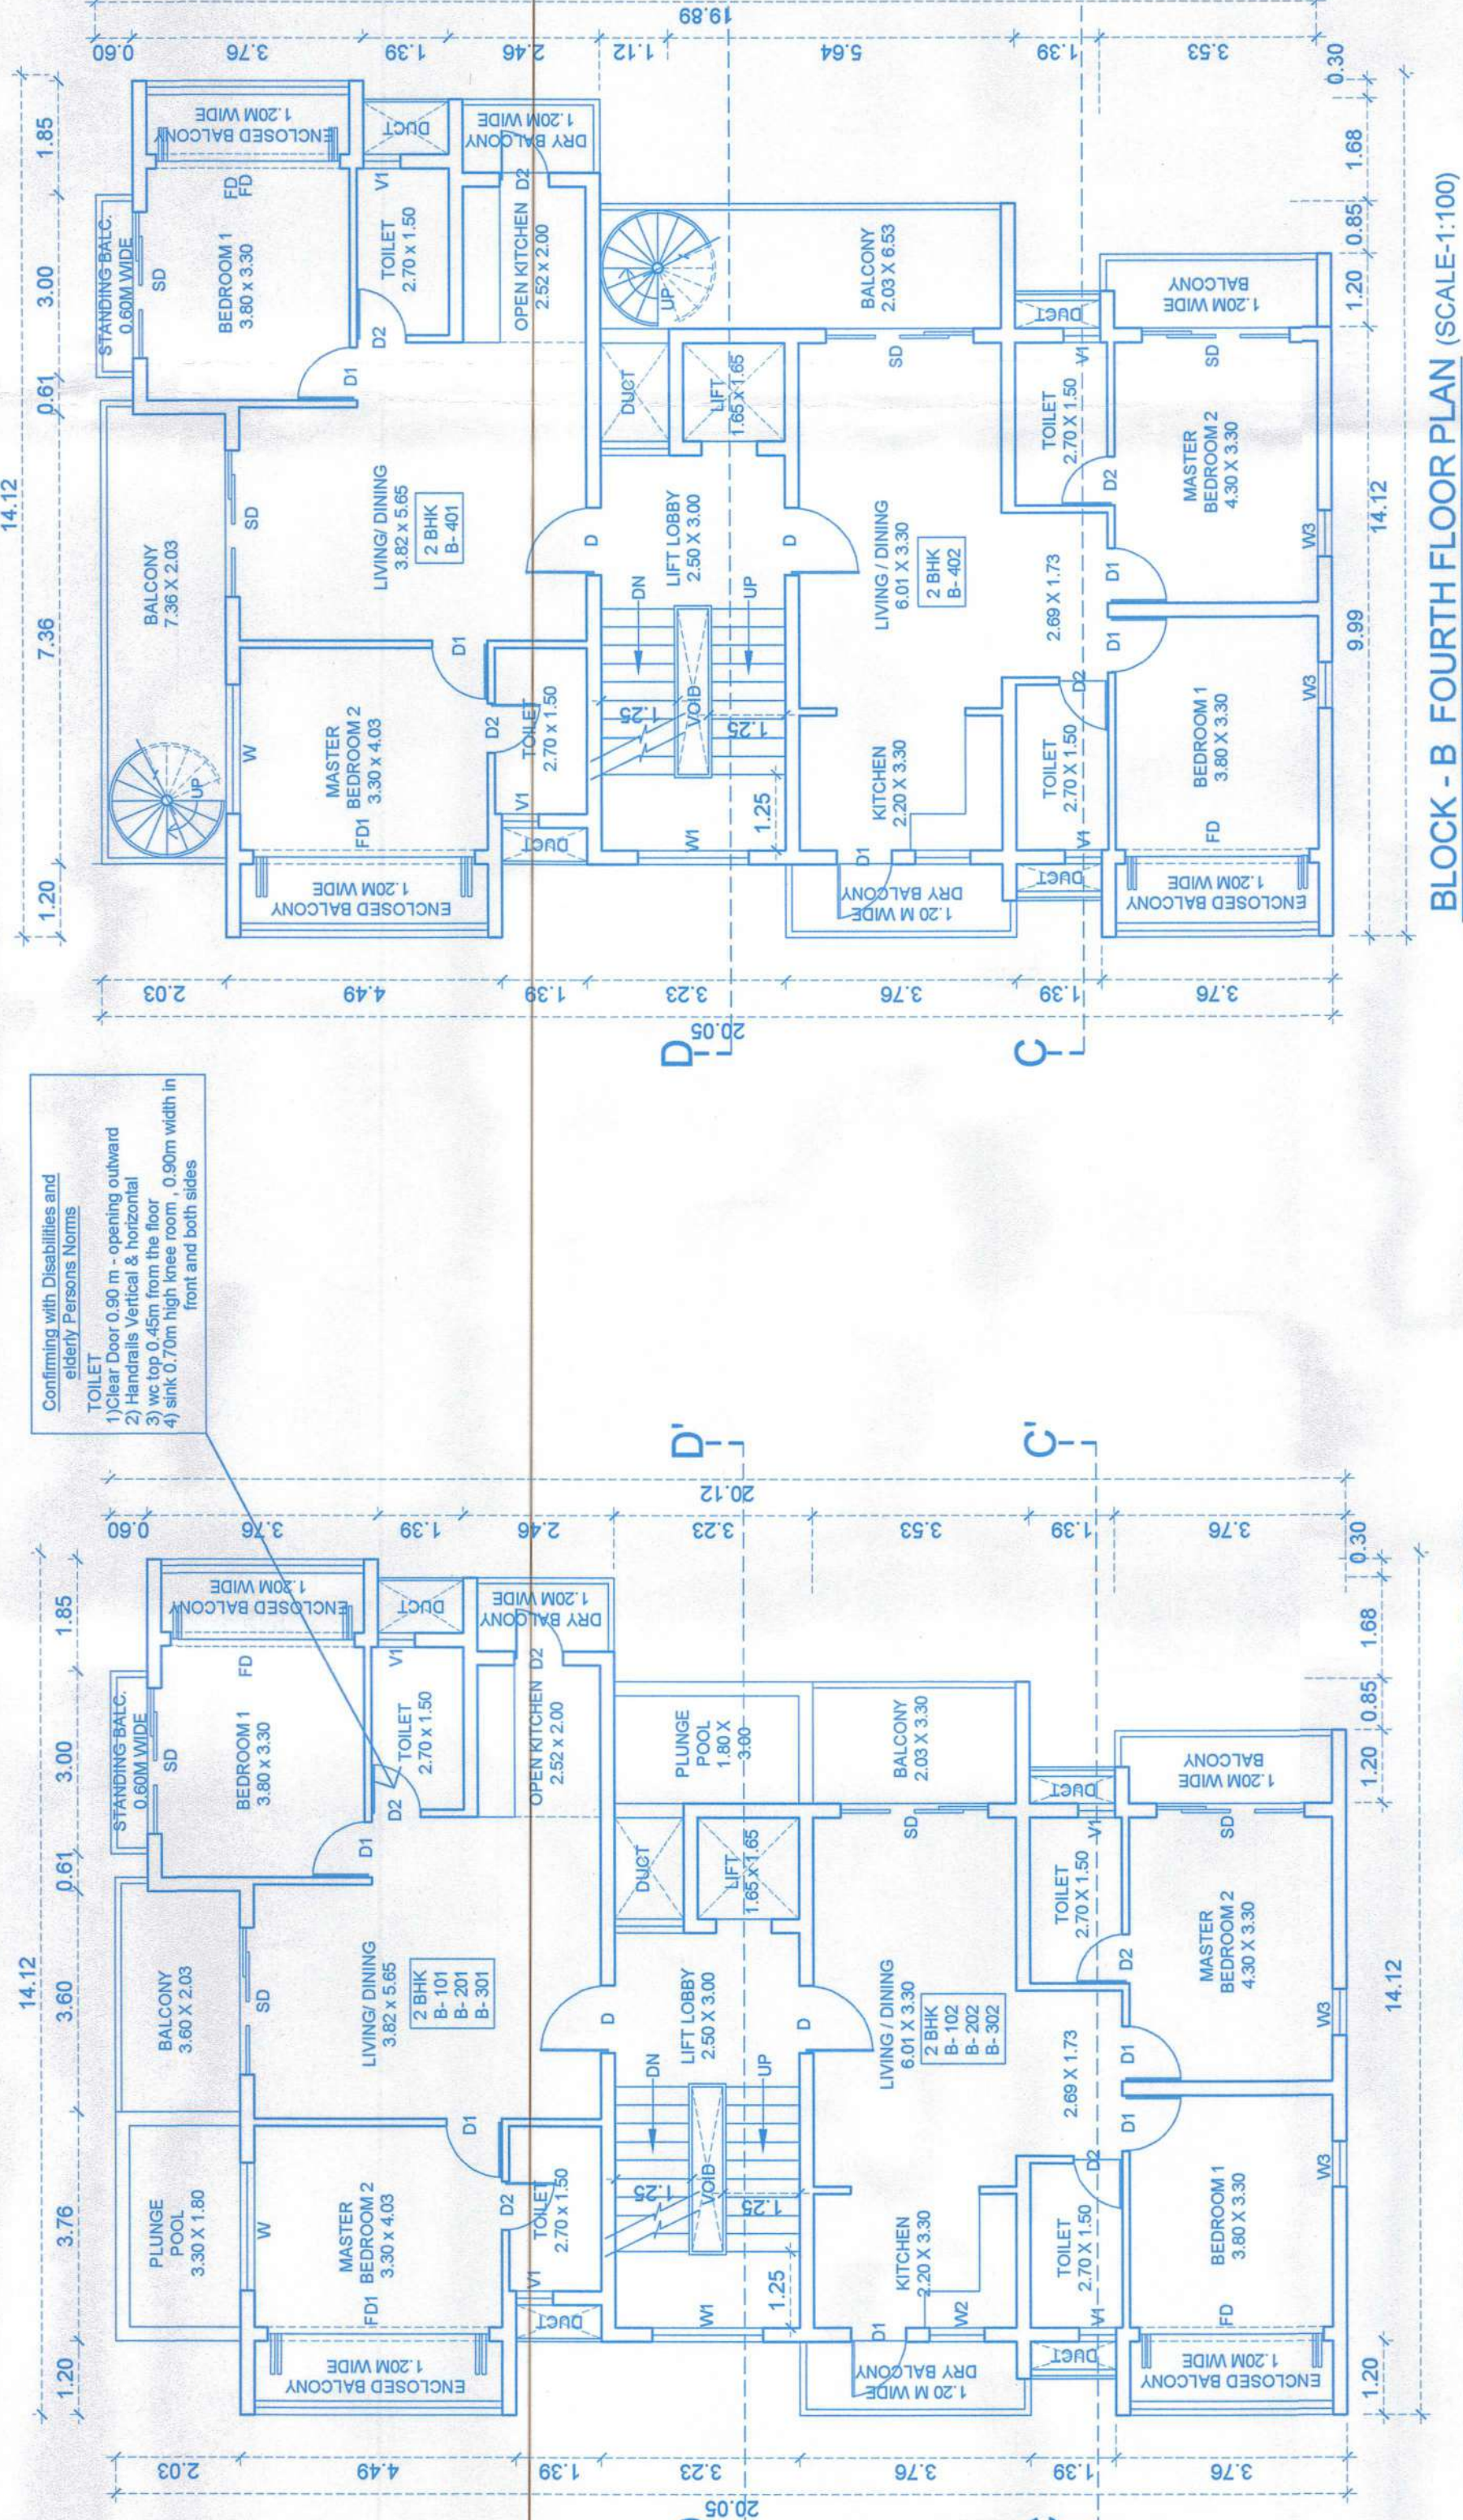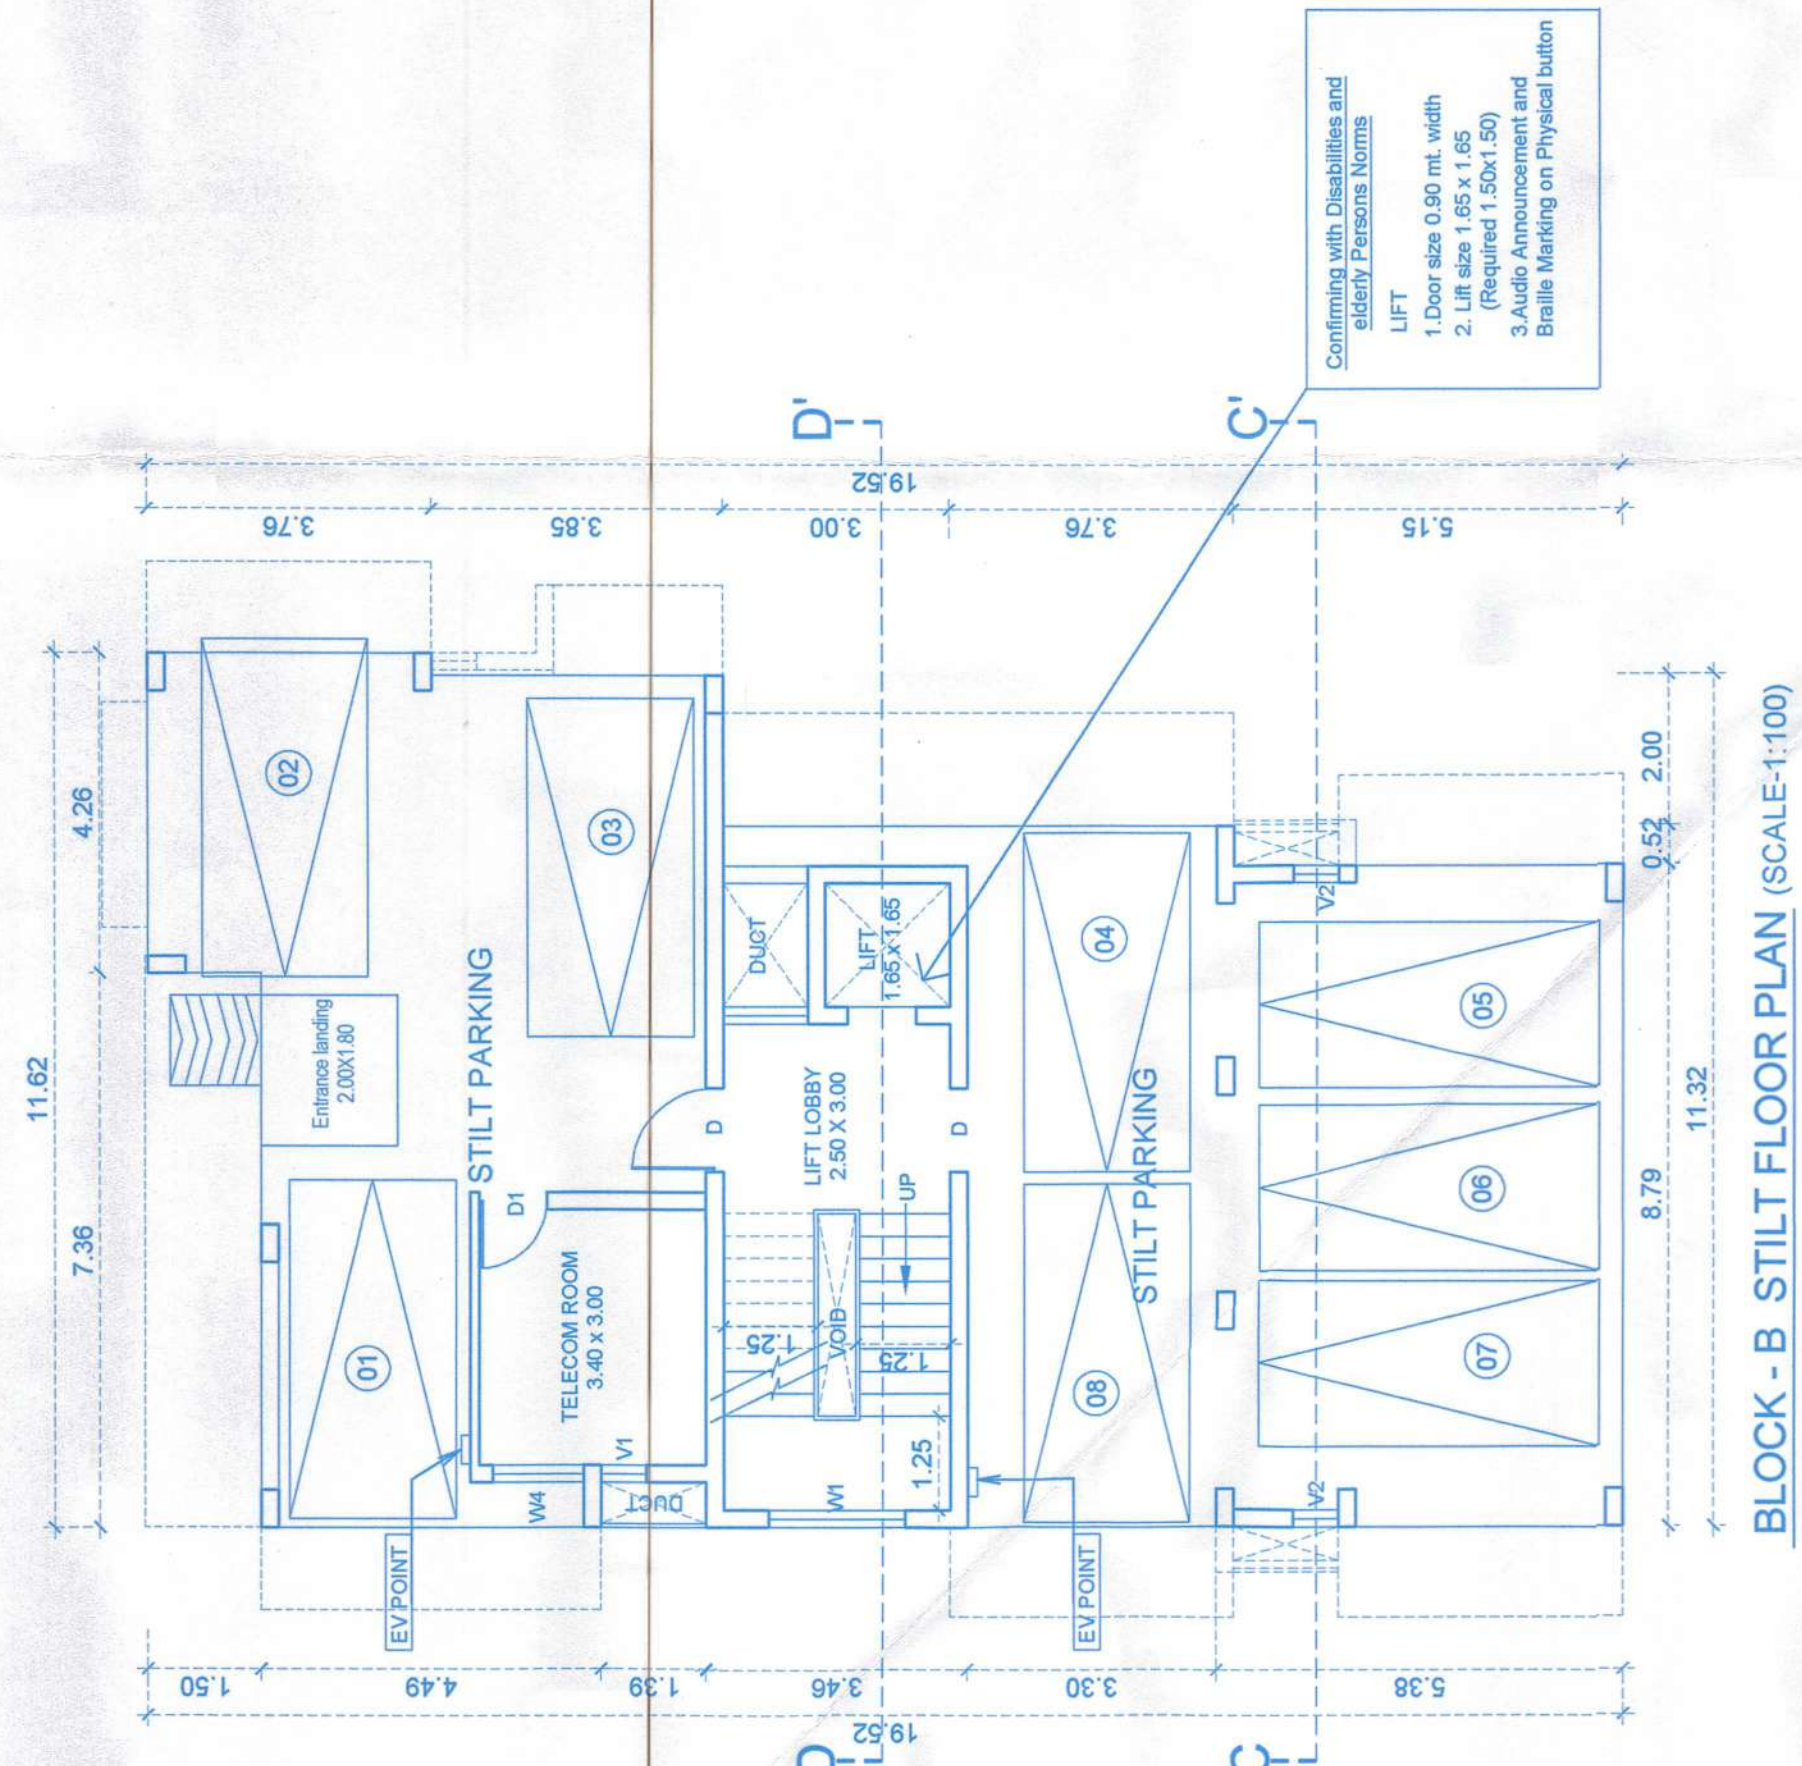

SCHEDULES OF DOOR & WINDOW


D1	1.00 X 2.15	W1	1.00 X 1.50
D2	0.80 X 2.15	W2	0.80 X 1.30
D3	1.00 X 2.15	W3	0.80 X 1.50
D4	1.00 X 2.15	W4	0.80 X 1.50
D5	1.00 X 2.15	W5	0.80 X 1.50
D100	1.00 X 2.15	W100	0.80 X 1.50

Approved With Condition Note
T.C.O No. 111/2019/1003
18/12/2019
Dr. Town Planner
Town & Country Planning Dept
Govt. of Goa, Margao




DATE - 30-04-2025
SCALE - 1:100 & 1:500
DWG - 02/04
ARCHITECT
OWNER
M/S. TOP CASAS REALTY LLP
NOTE : ALL DIMENSION ARE IN CMS. & MTS.
PROPOSED RESIDENTIAL COMPLEX,
COMPOUND WALL & SWIMMING POOL ON
AMALGAMATED PLOT BEARING SURVEY
NO./SUB DIVISION NO. 73/9 & 73/10 AT
MARNA - SIOLIM VILLAGE, BARDEZ TALUKA
GOA.
#201 - A SECOND FLOOR, MATHIAS PLAZA
PANJIM - GOA 403001
PH. - 91 832 2421950
email: topcasasre@outlook.com


BLOCK D & E

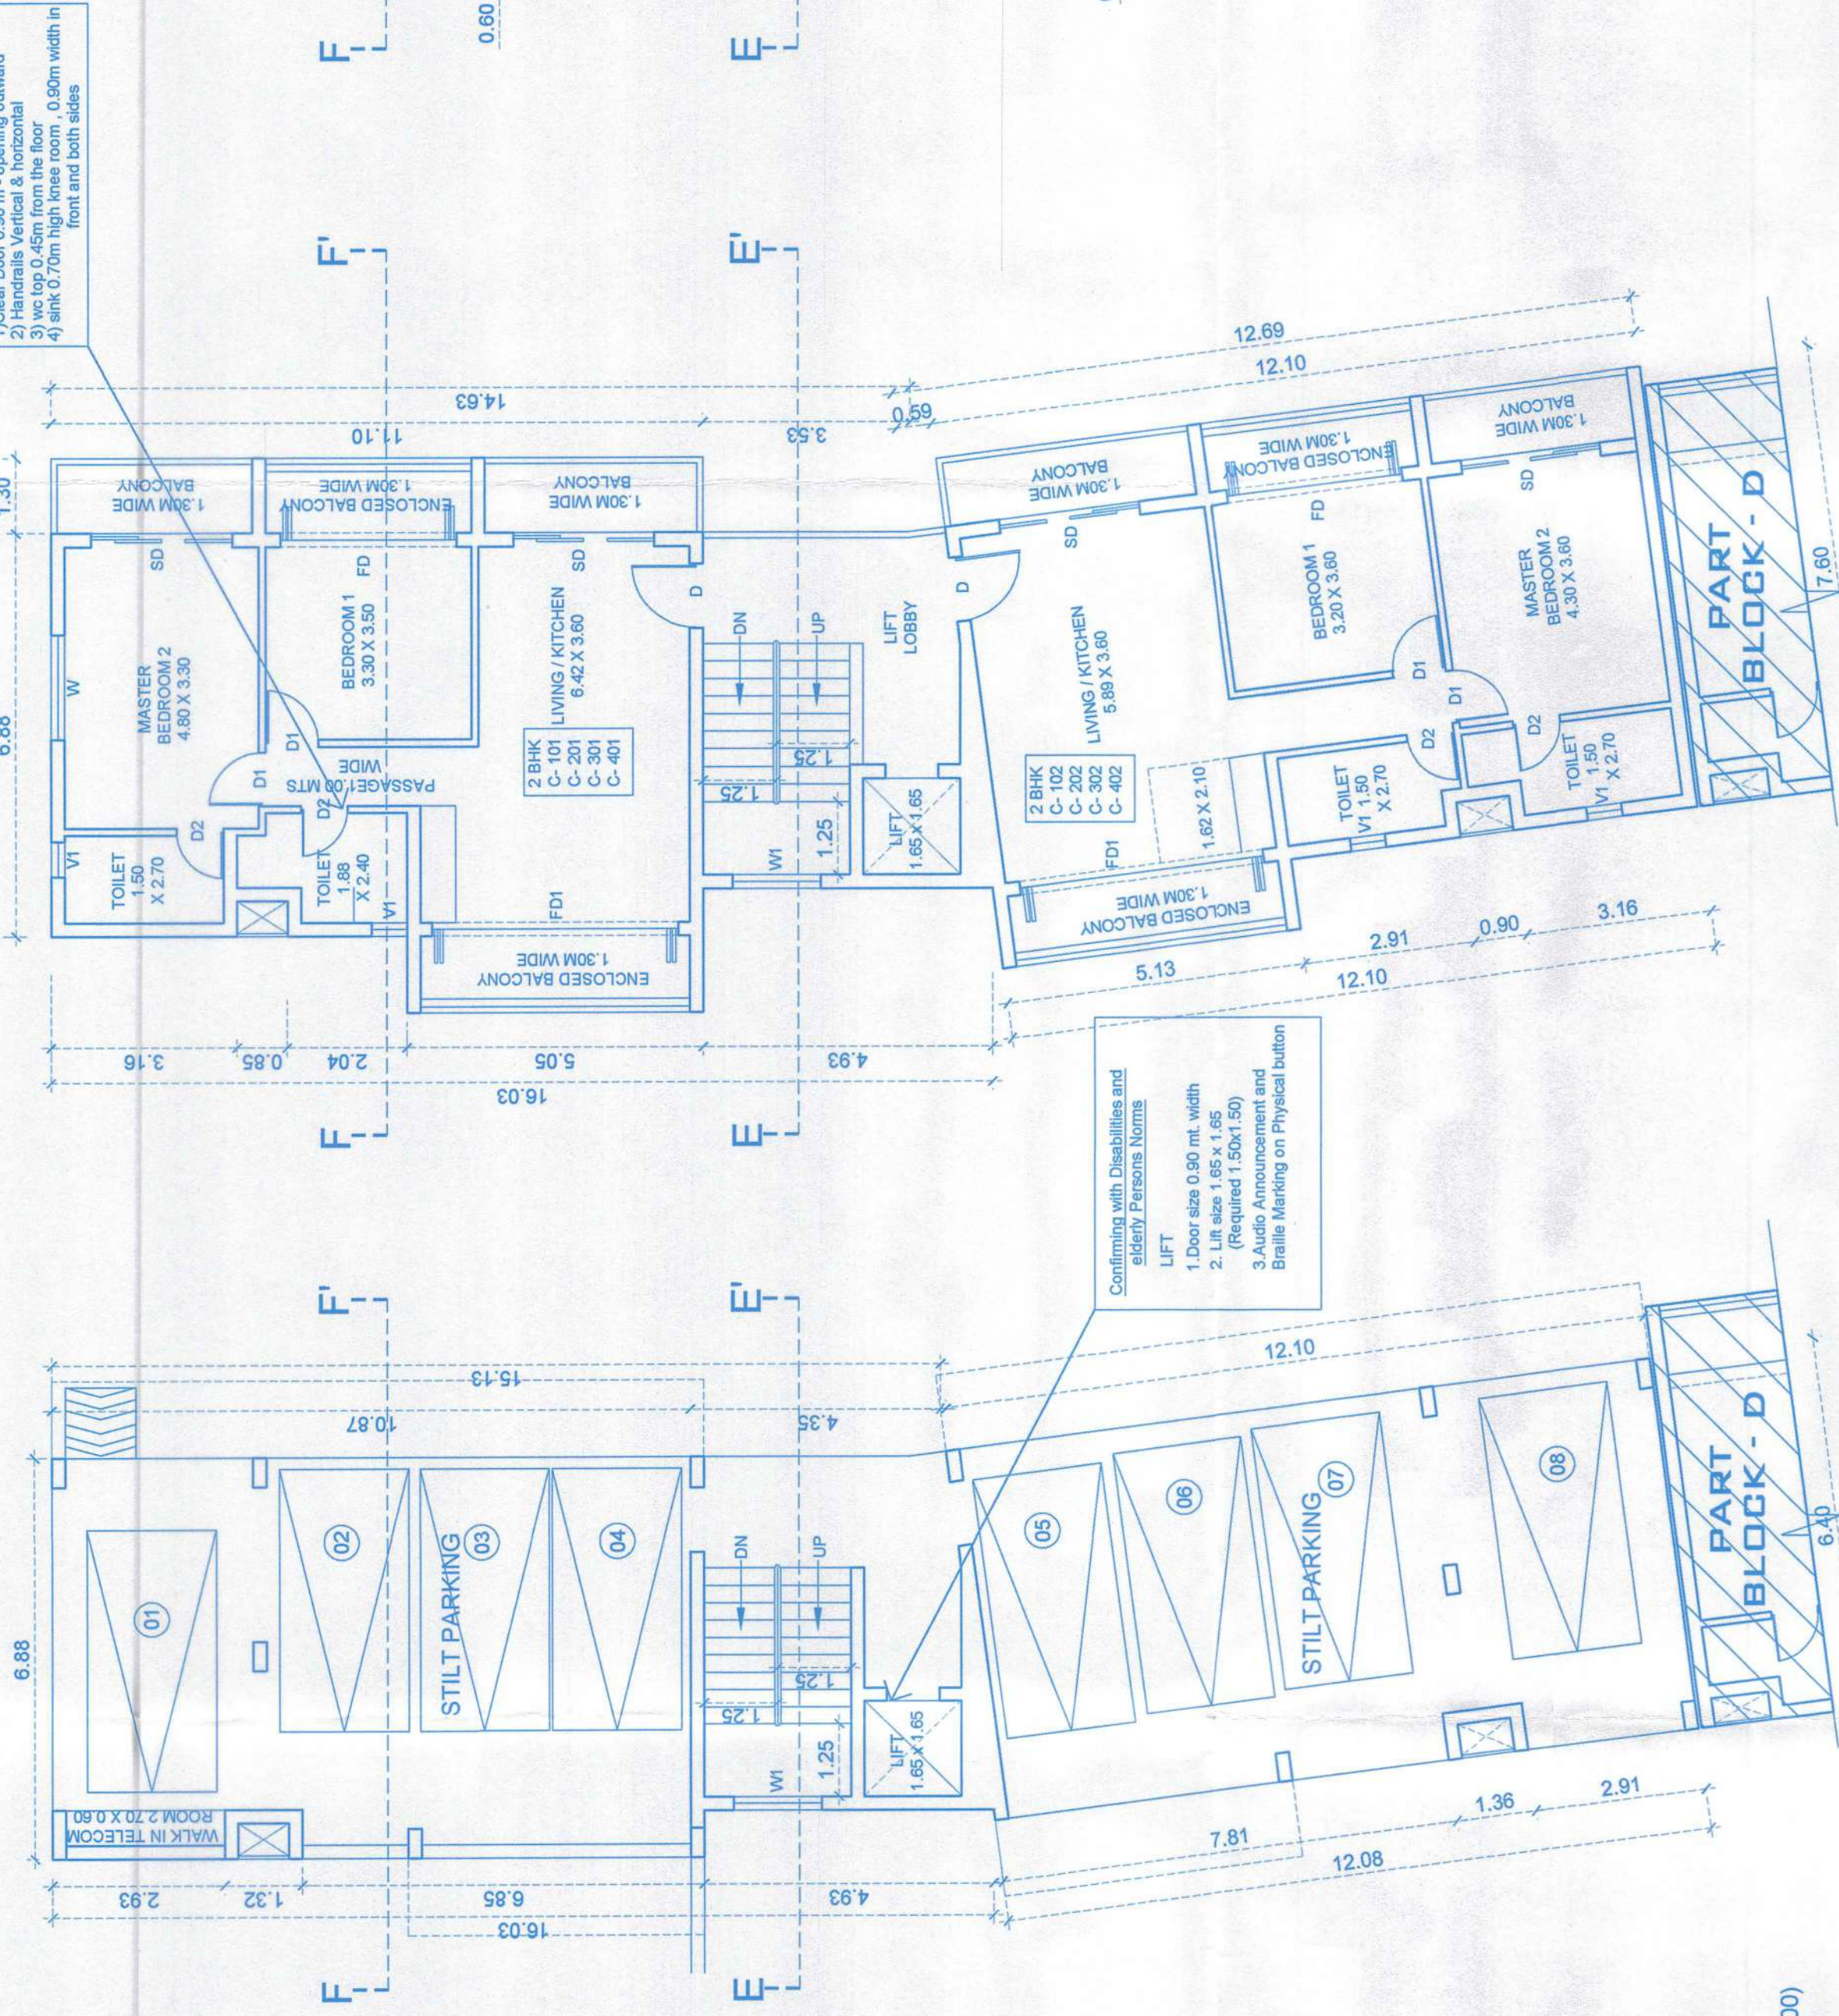


BLOCK - C STILT FLOOR PLAN (SCALE-1:100)

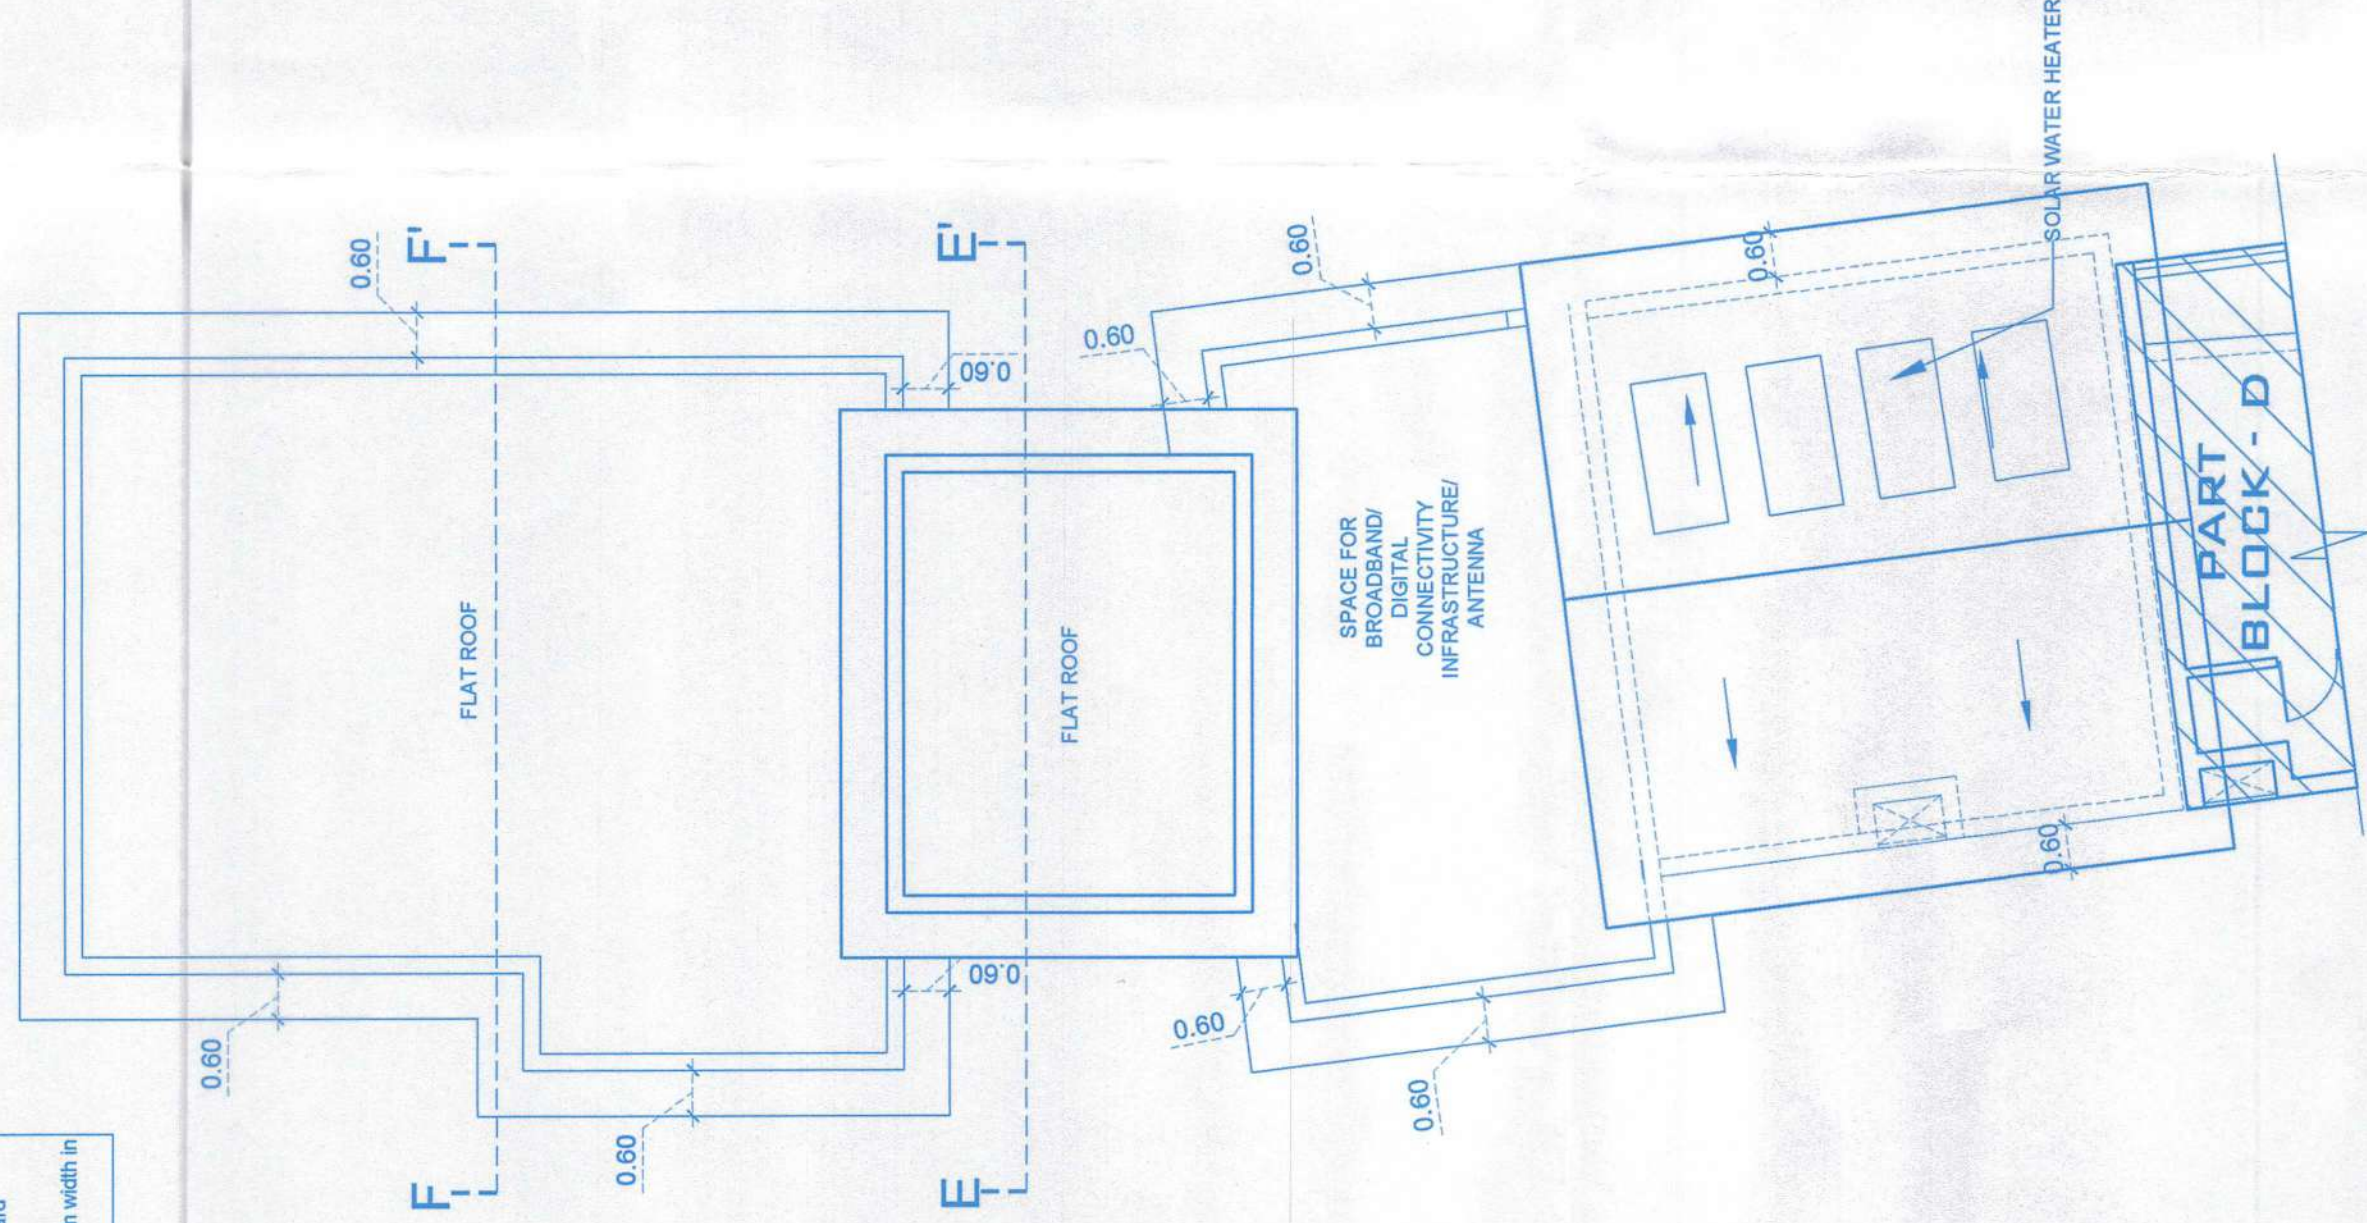


Block C Typical First Second

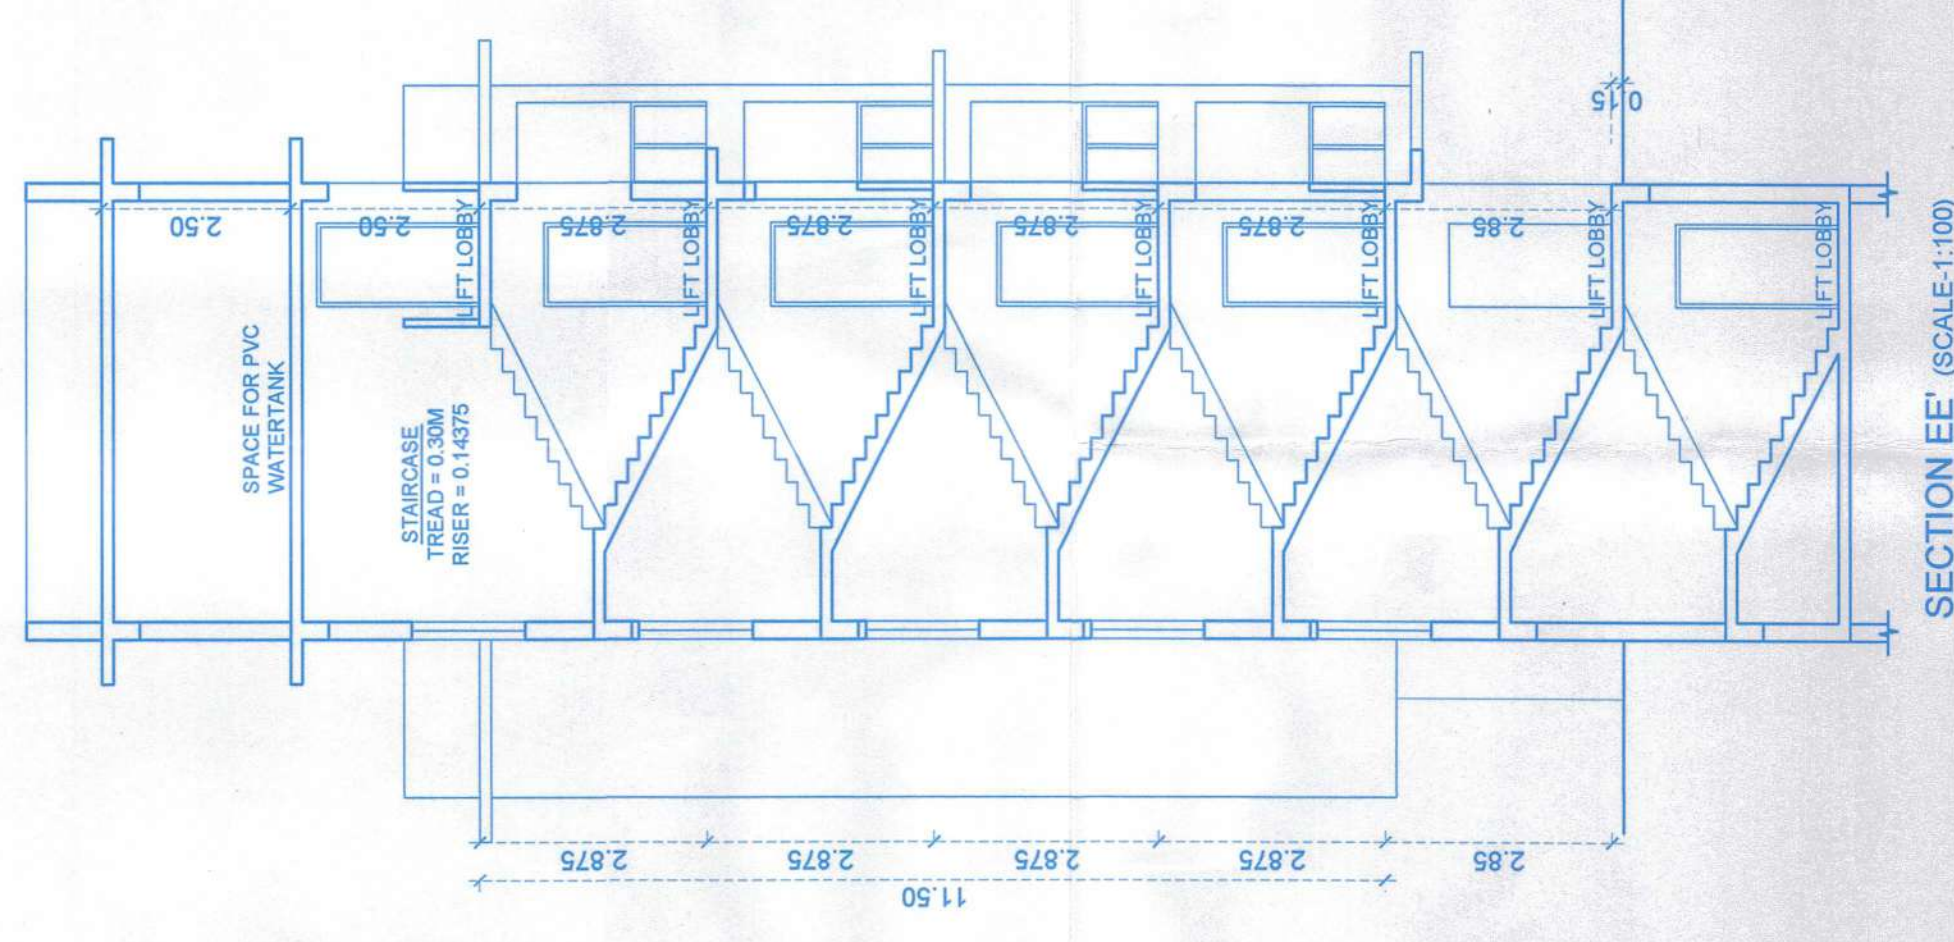


SECTION EE' (SCALE-1:100)

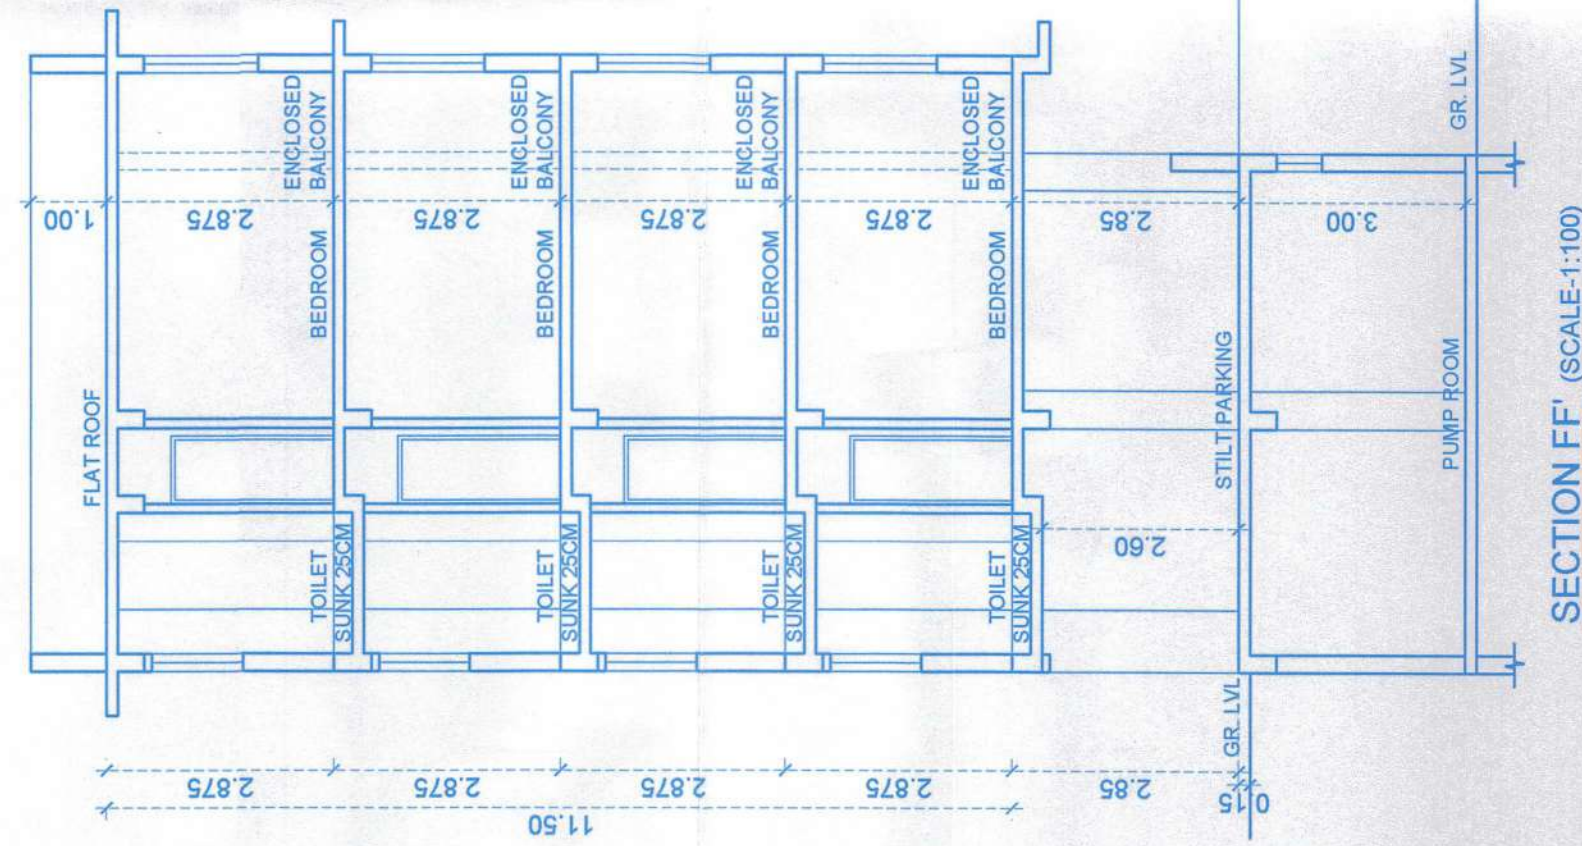


SECTION FF' (SCALE-1:100)

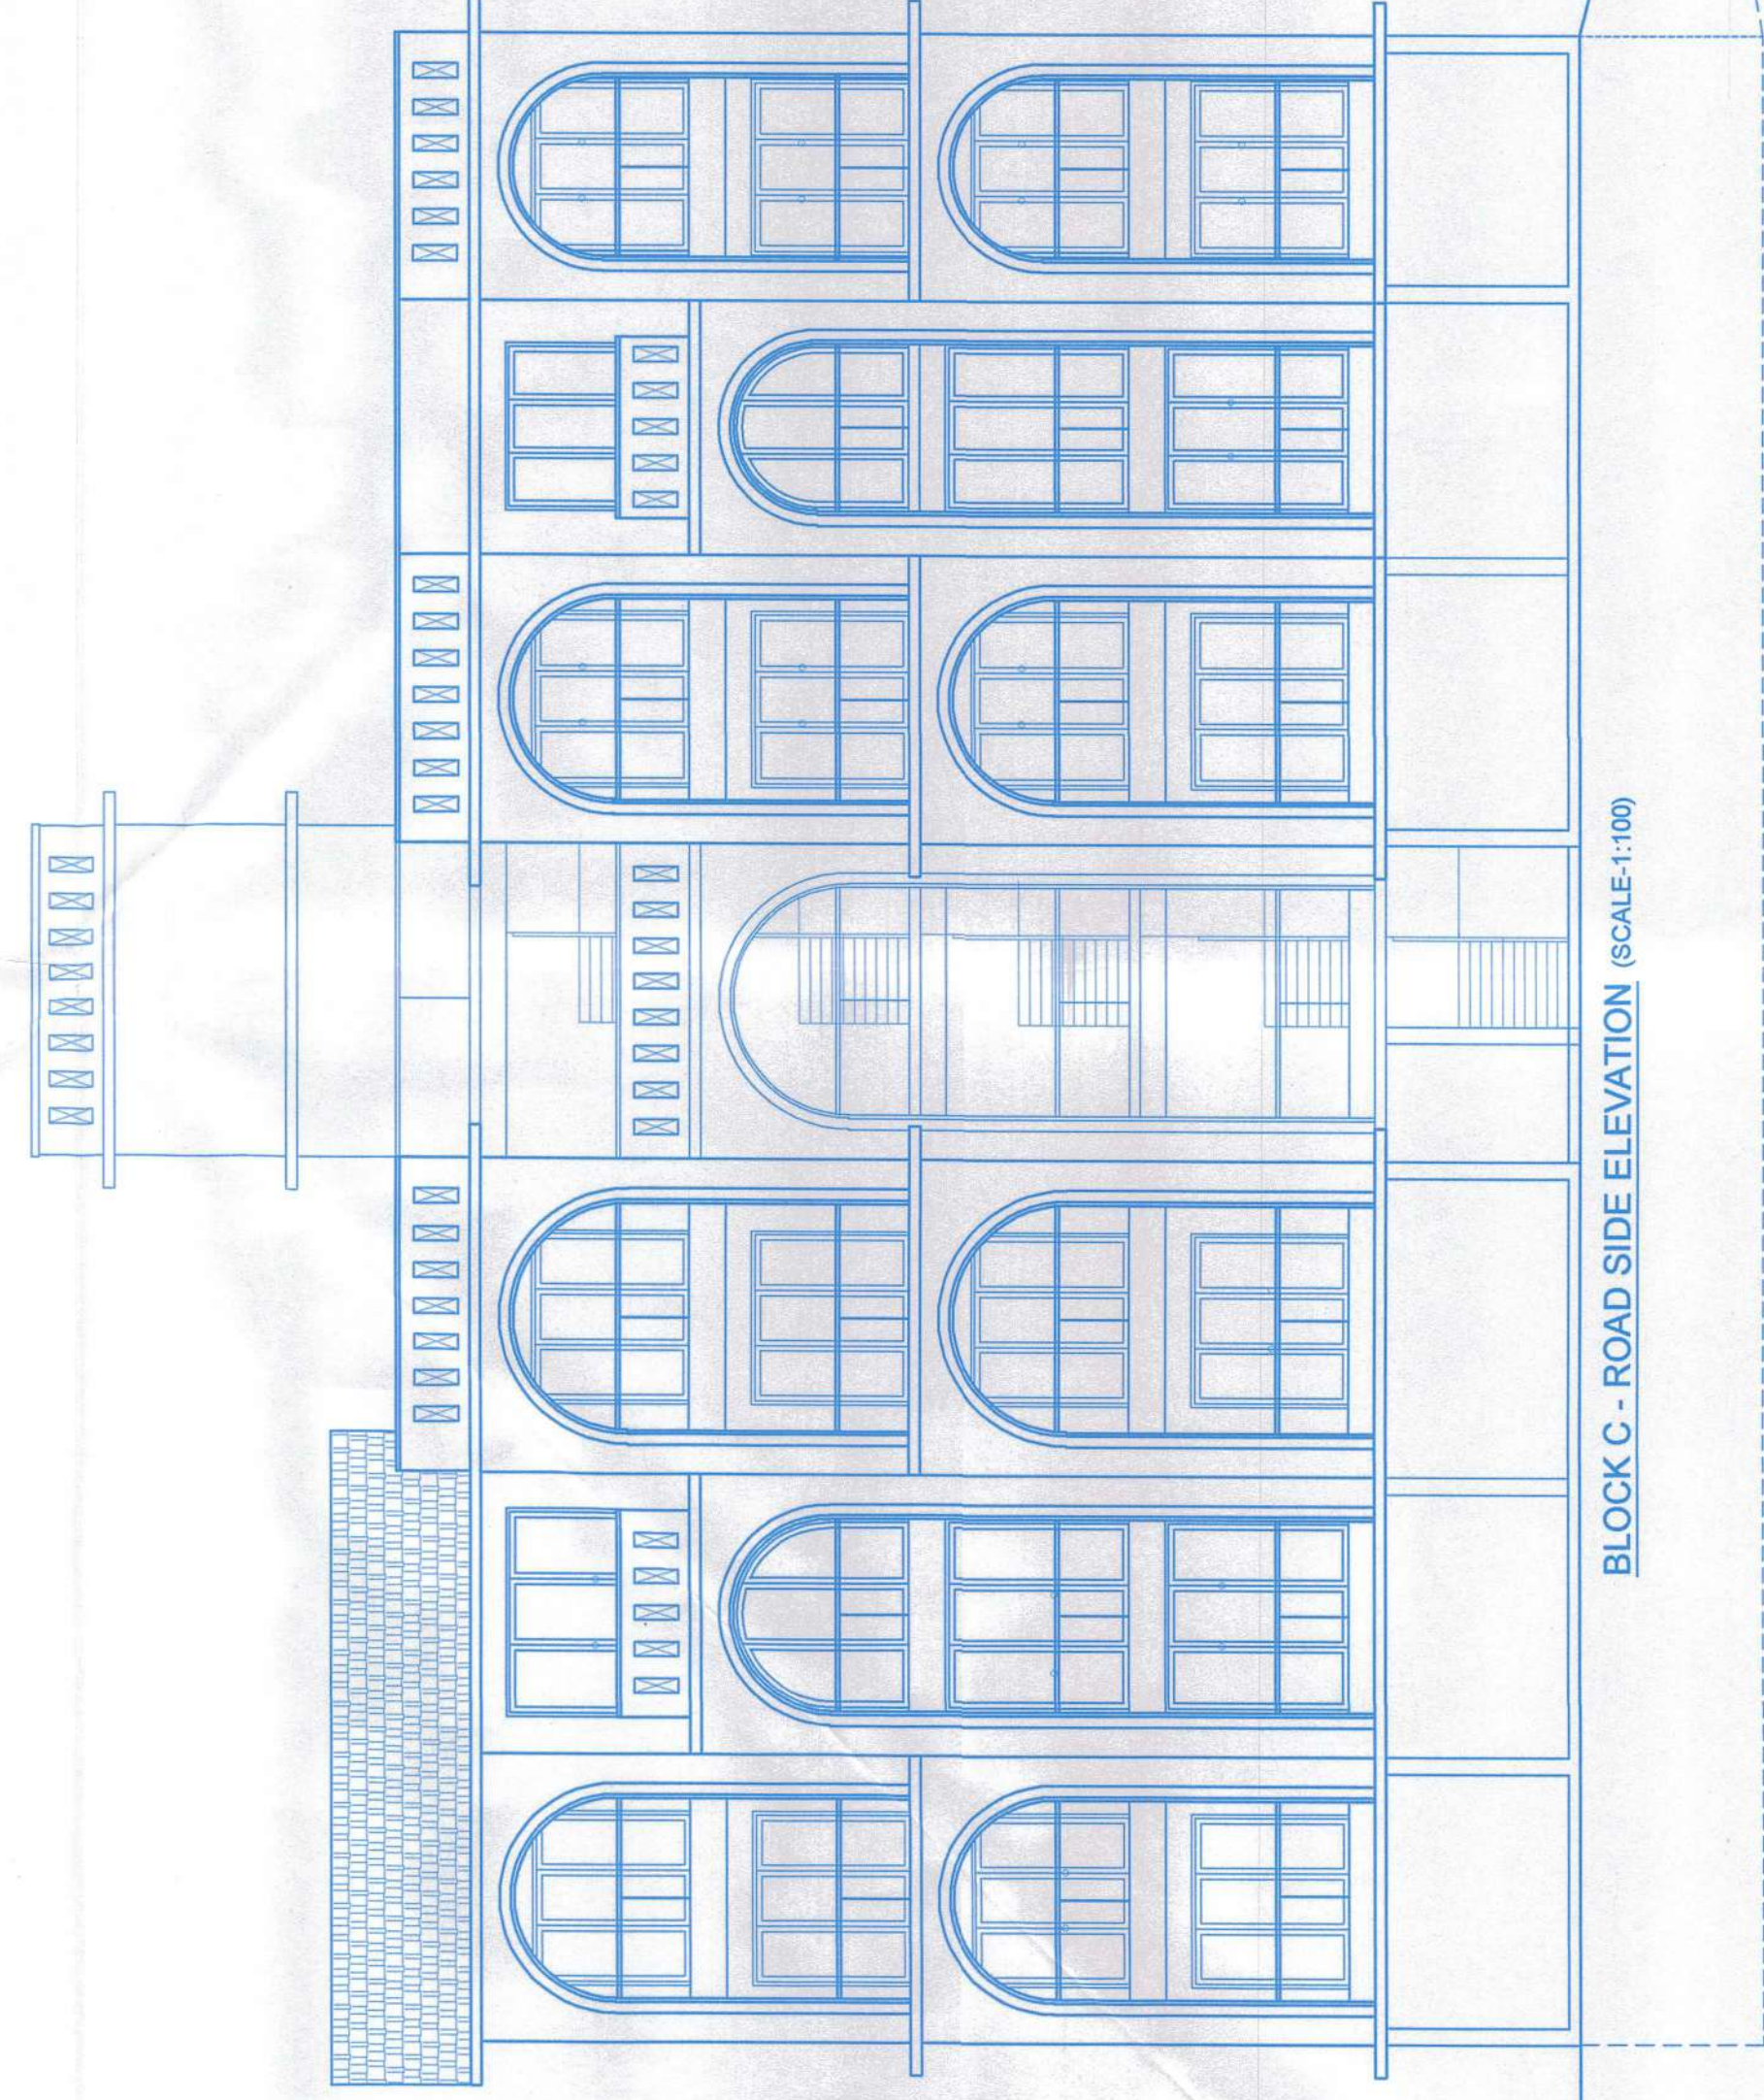

BLOCK C - ROAD SIDE ELEVATION (SCALE-1:100)

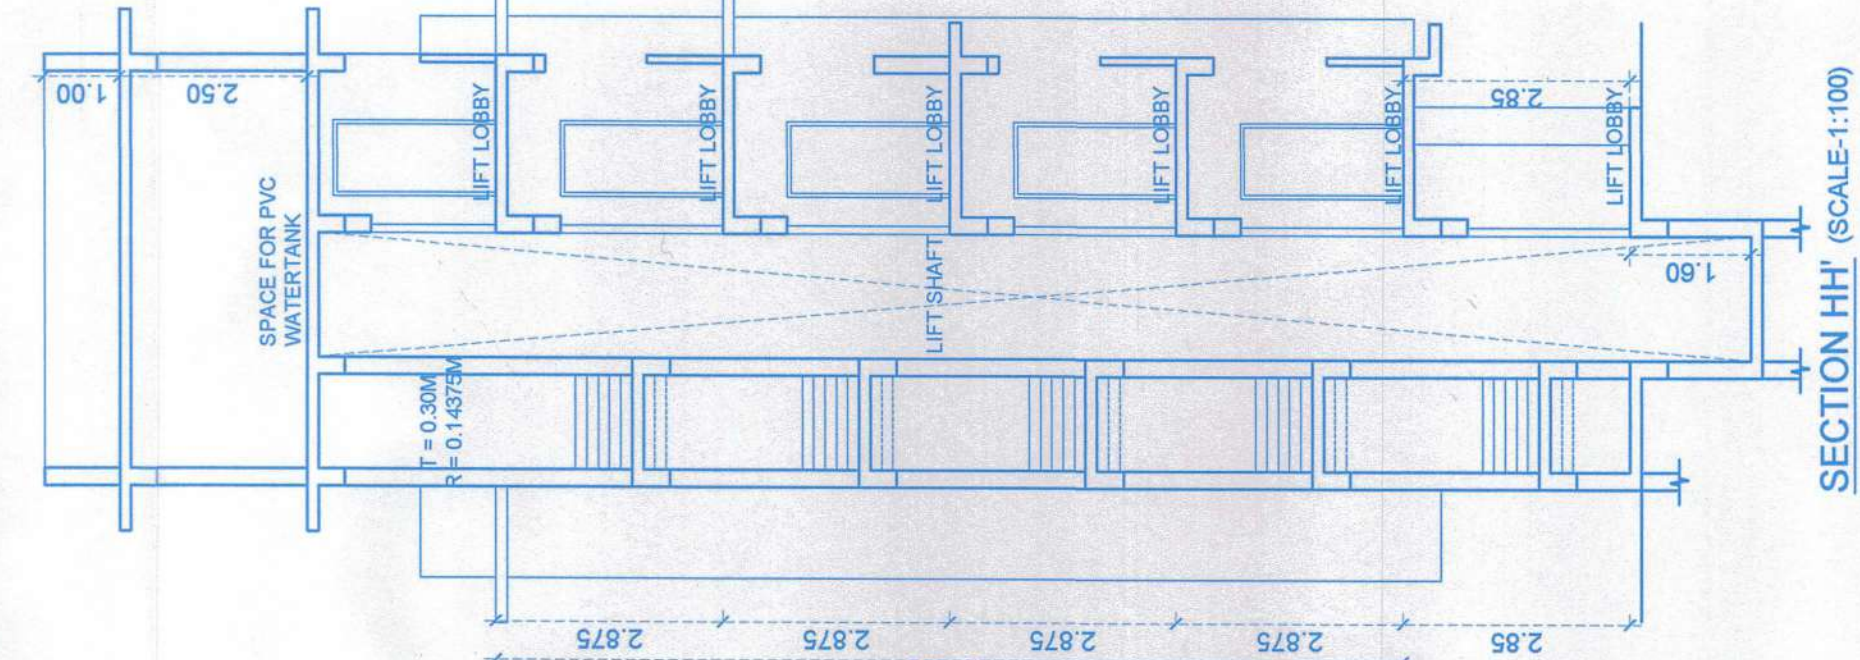

SECTION HH' (SCALE-1:100)

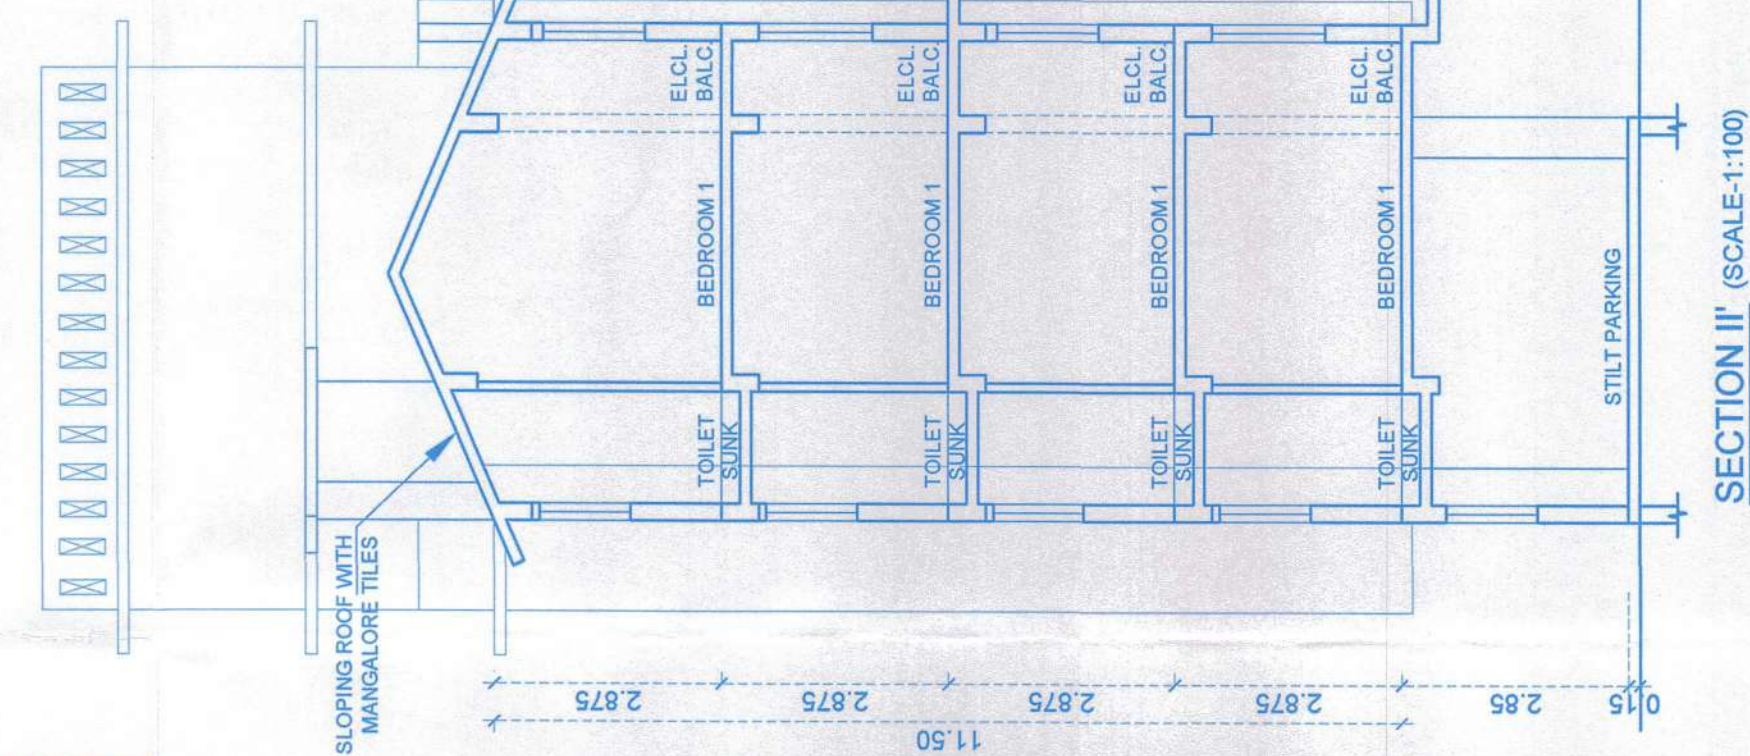

SECTION II' (SCALE-1:100)

SCHEDULES OF DOOR & WINDOW			
D	1.10 X 2.15	W	1.20 X 1.50
D1	0.90 X 2.15	W1	0.90 X 1.50
D2	0.80 X 2.15	V	0.80 X 1.20
D3	1.00 X 2.15	V1	0.60 X 1.20
SD	2.40X 2.15		
FD	3.00 X 2.40		
FD1	3.60 X 2.40		
FD2	4.00 X 2.40		

SCHEDULES OF DOOR & WINDOW			
D	1.10 X 2.15	W	1.80 X 1.50
D1	0.90 X 2.15	W1	1.50 X 1.50
D2	0.80 X 2.15	V	0.80 X 1.20
D3	1.00 X 2.15	V1	0.60 X 1.20
SD	2.40X 2.15	V2	1.20 X 0.80
FD	3.00 X 2.40		
FD1	4.20 X 2.40		

	DATE - 30-04-2025
SCALE - 1:100 & 1:500	
DWG - 03/04	

ARCHITECT

AR. SIDDHARTH D. NAIR
201 - A, MATHIAS PLAZA
PANAJI - GOA 403 001
Reg. No : AR/0027/2010

OWNER


TOP CASAS REALTY LLC
 AUTHORIZED SIGNATORY

M/S. TOP CASAS REALTY LLP

PROPOSED RESIDENTIAL COMPLEX,
COMPOUND WALL & SWIMMING POOL ON
AMALGAMATED PLOT BEARING SURVEY
NO./SUB DIVISION NO. 73/9 & 73/10 AT
MARNA VILLAGE, BARDEZ TALUKA GOA


M/S ULYSIS
ARCHITECTURAL INTERIOR & LANDSCAPE CONSULTANTS
201 - A, SECOND FLOOR, MATHIAS PLAZA,
PANJIM - GOA 403001
PH. - 91 832 2421950
e-mail : ulysis_09a@gmail.com

BLOCK D & E

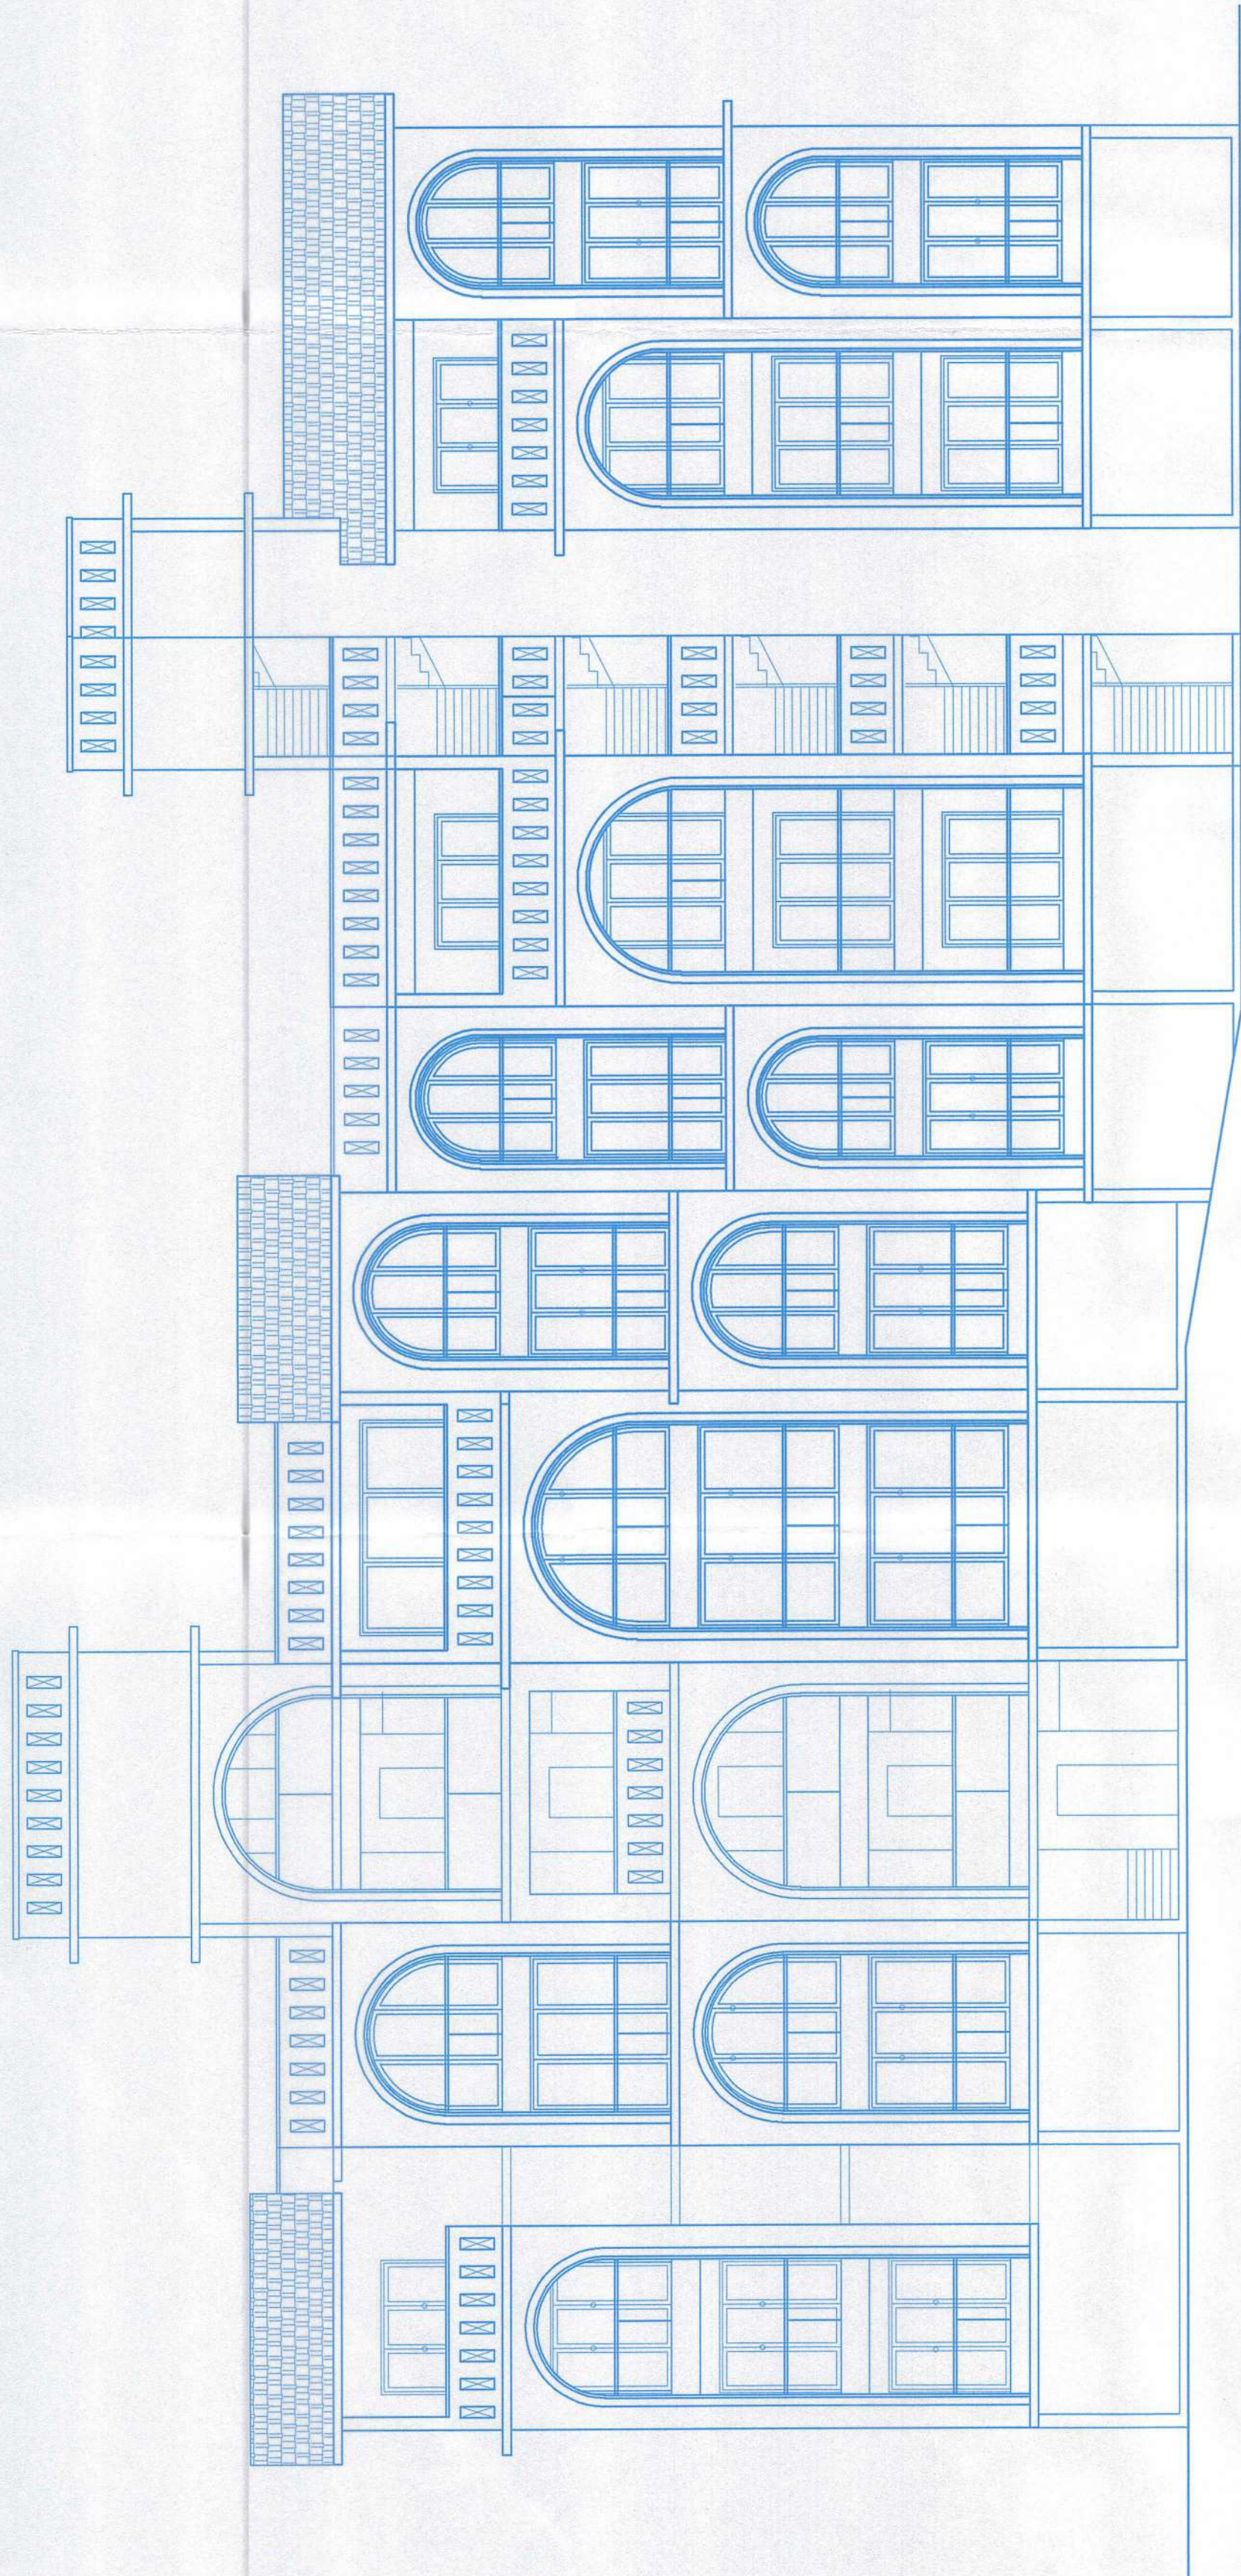


BLOCK D & E ROAD SIDE ELEVATION (SCALE:1:100)

BLOCK F

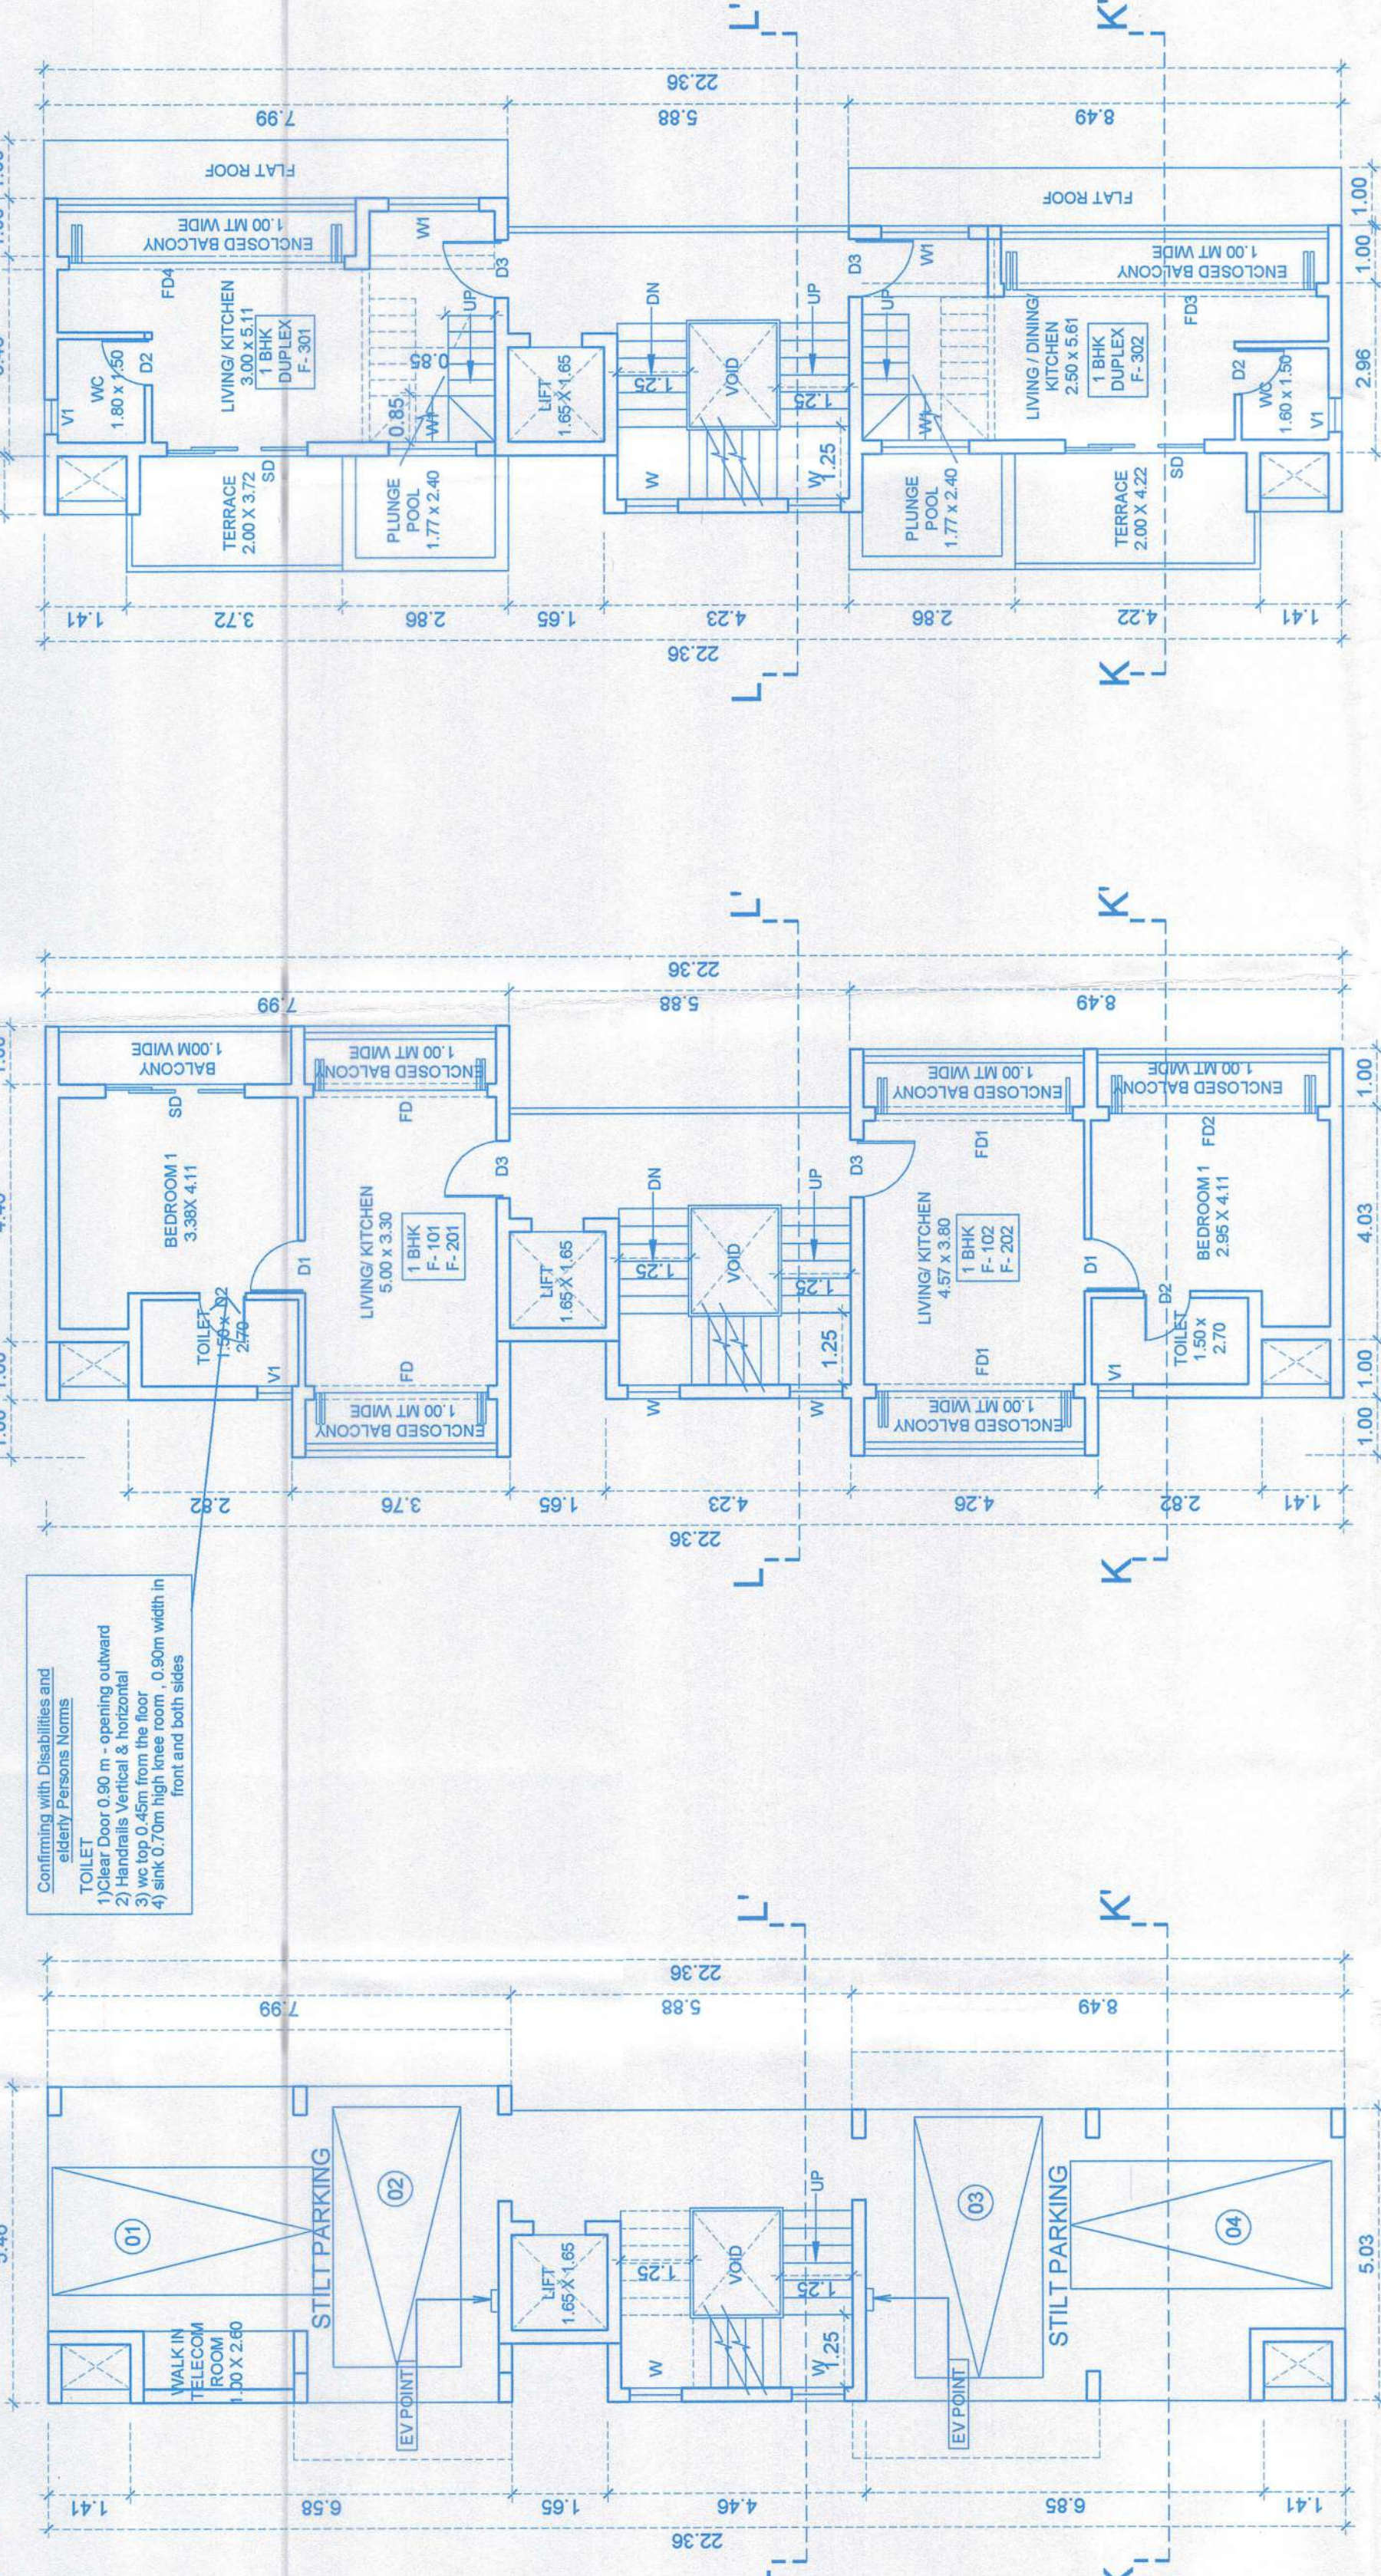


BLOCK - F THIRD FLOOR PLAN (SCALE:1:100)


BLOCK - F TYPICAL FIRST & SECOND FLOOR PLAN (SCALE:1:100)

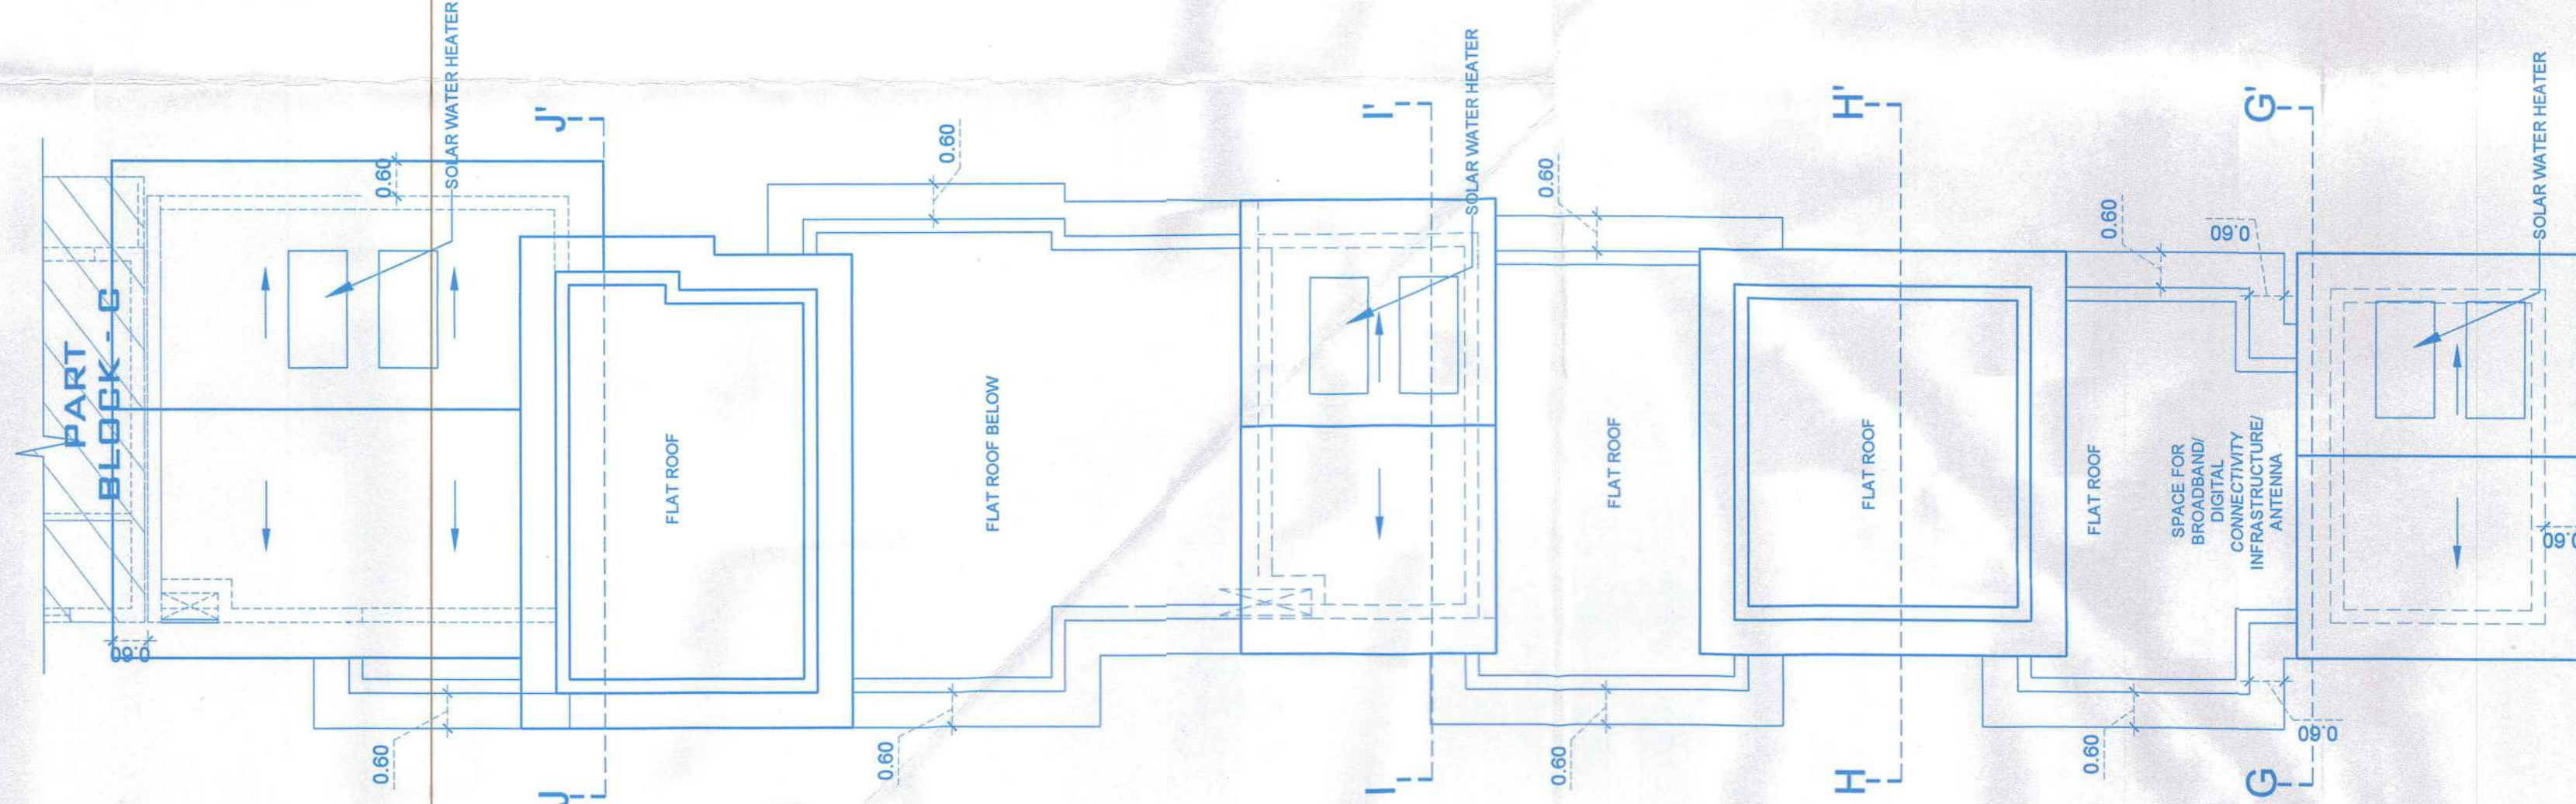


BLOCK - D & E ROOF PLAN (SCALE:1:100)

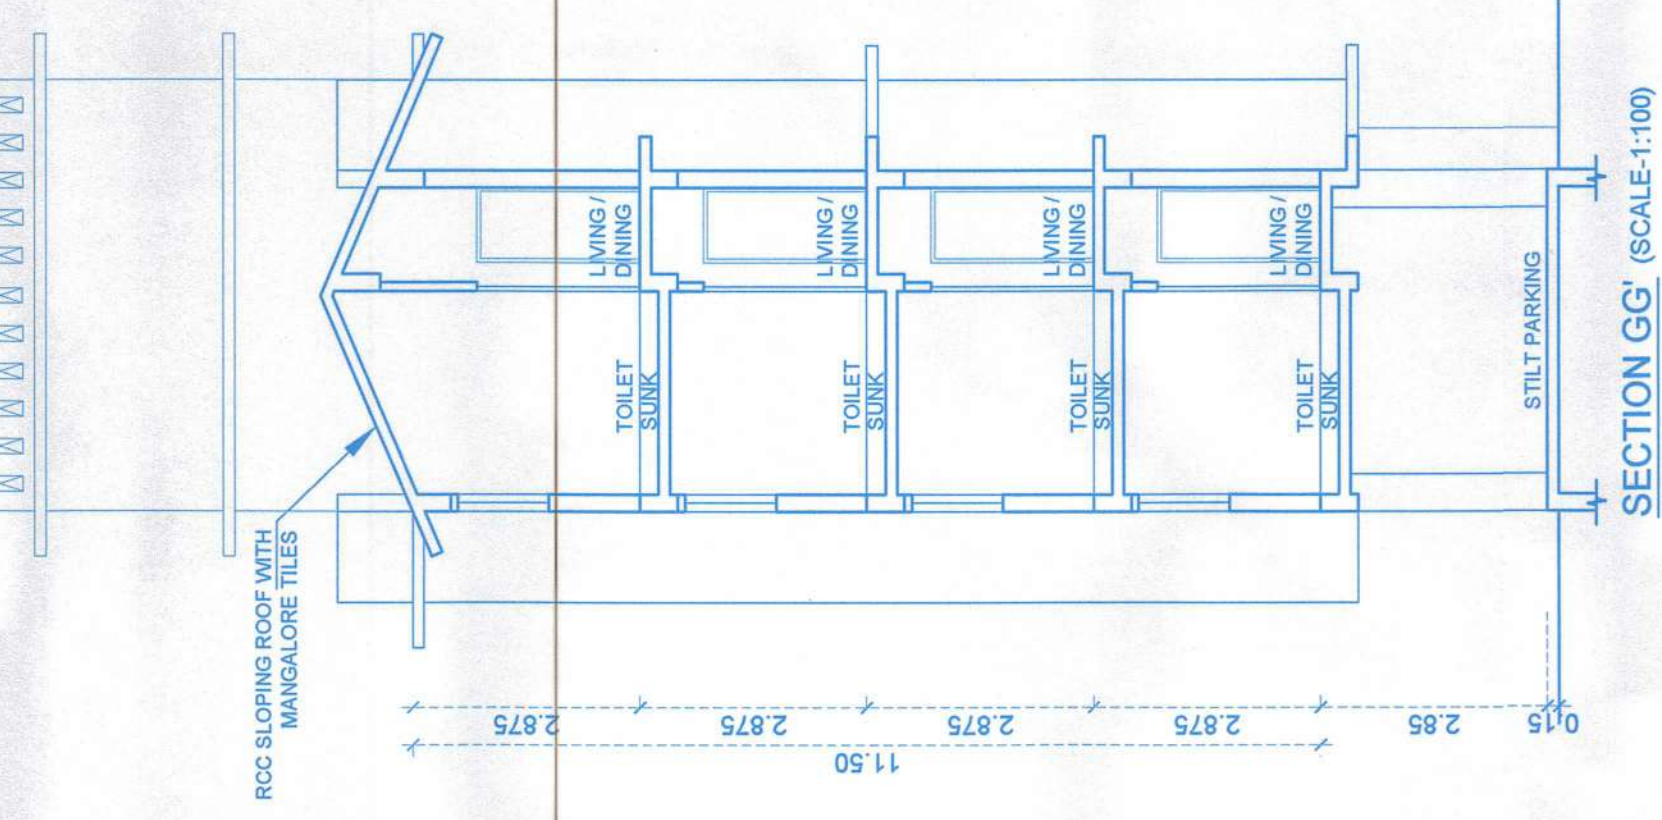

SECTION GG' (SCALE:1:100)

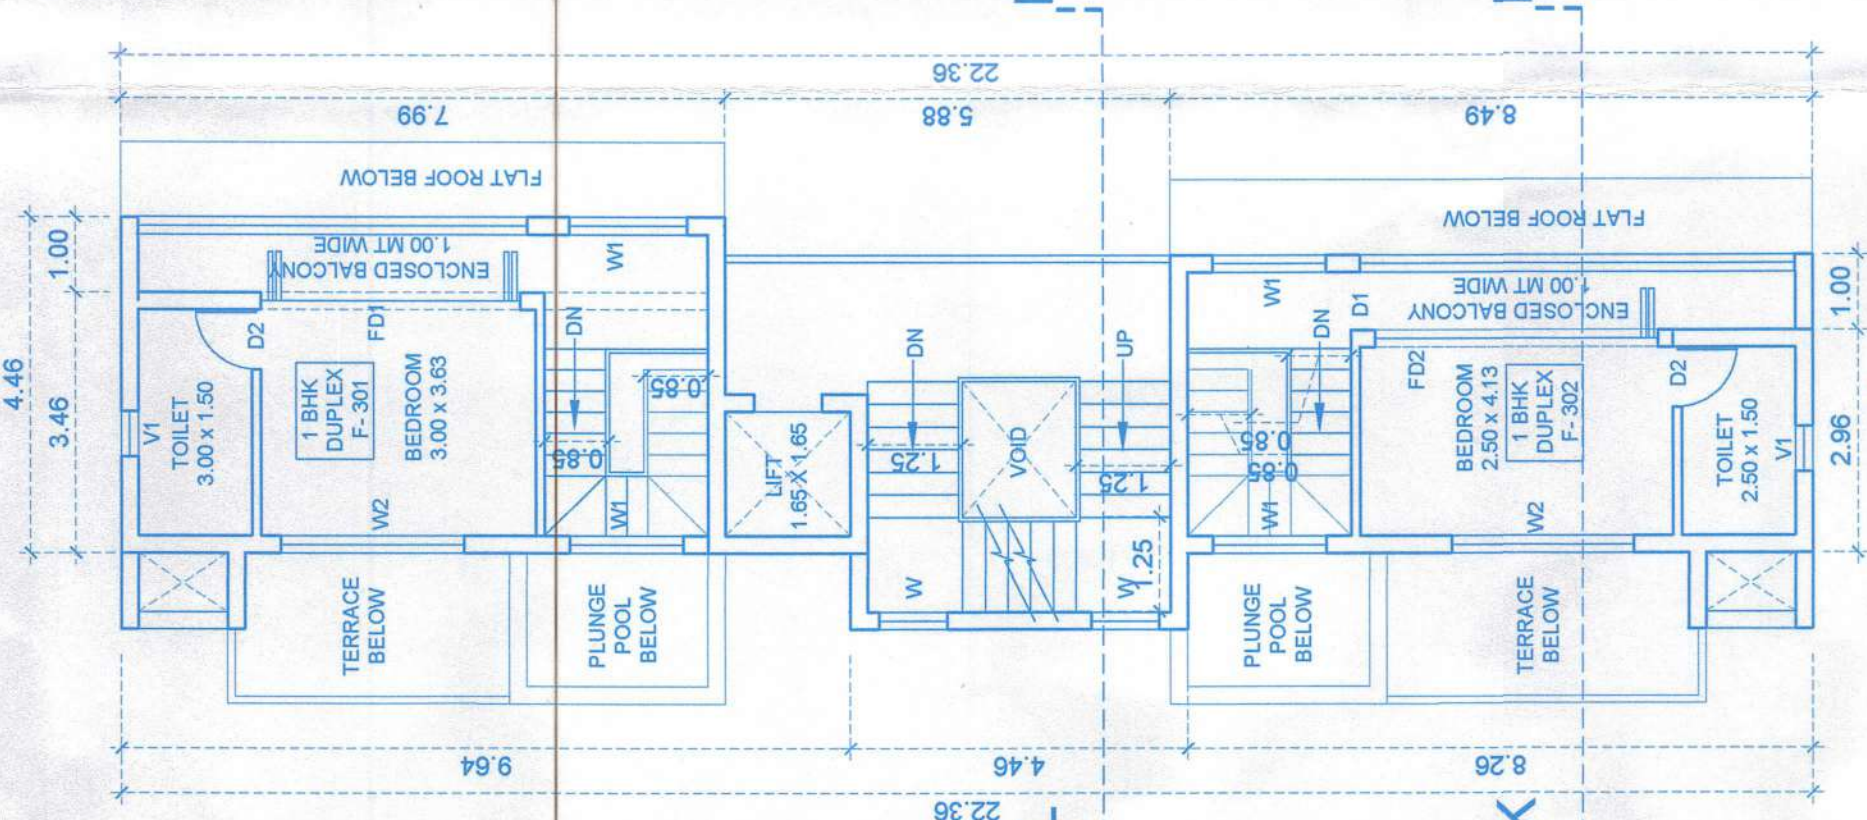


BLOCK - F FOURTH FLOOR PLAN (SCALE:1:100)

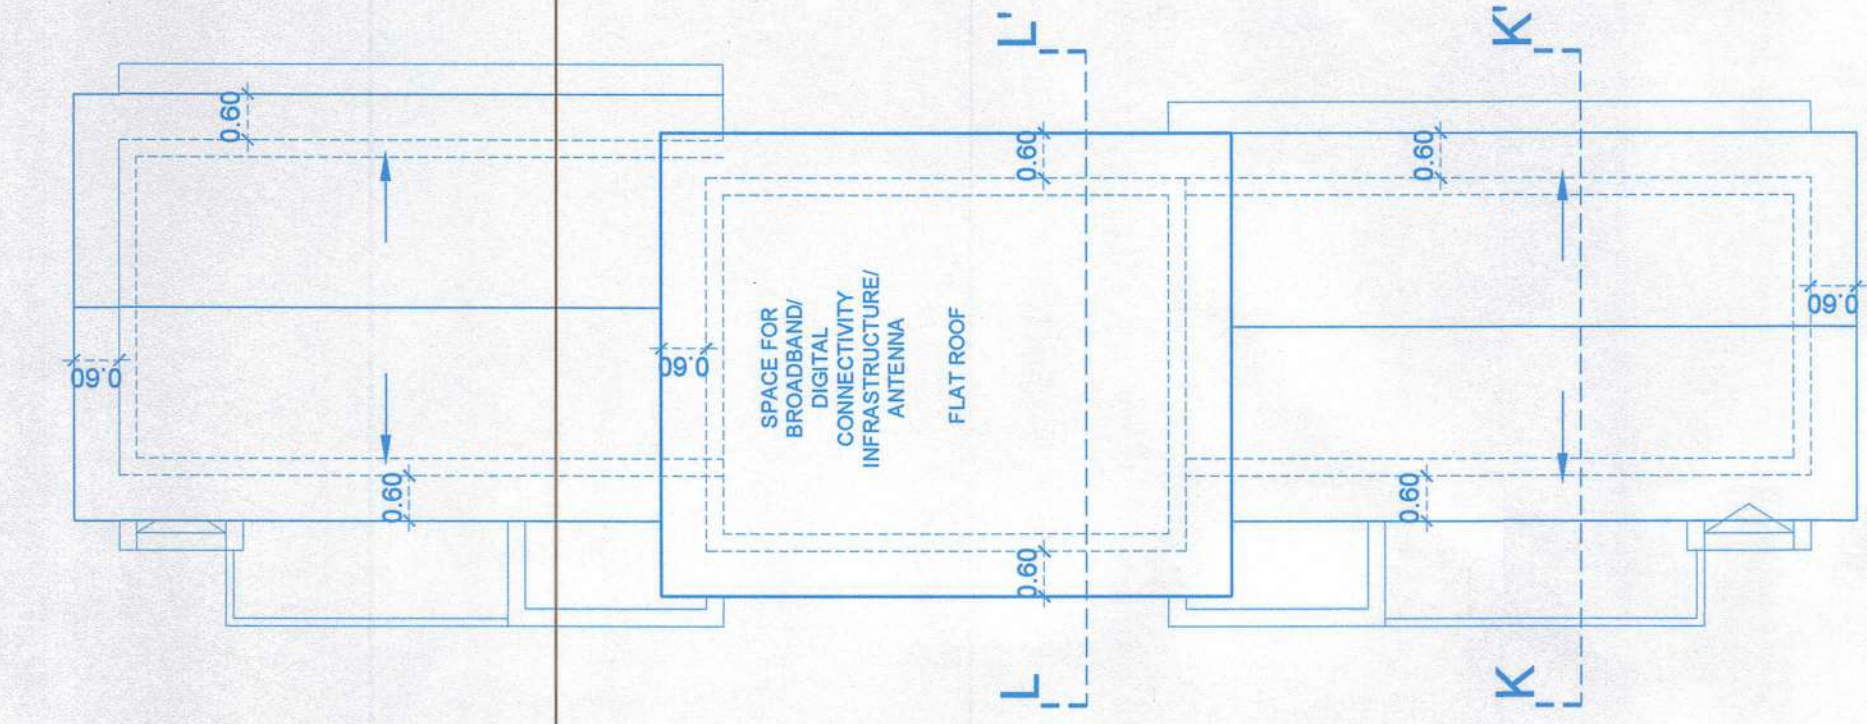


BLOCK - F ROOF PLAN (SCALE:1:100)


SCHEDULE OF DOOR & WINDOW	
D	1.10 X 2.15
D1	0.90 X 2.15
D2	0.80 X 2.15
D3	0.80 X 2.15
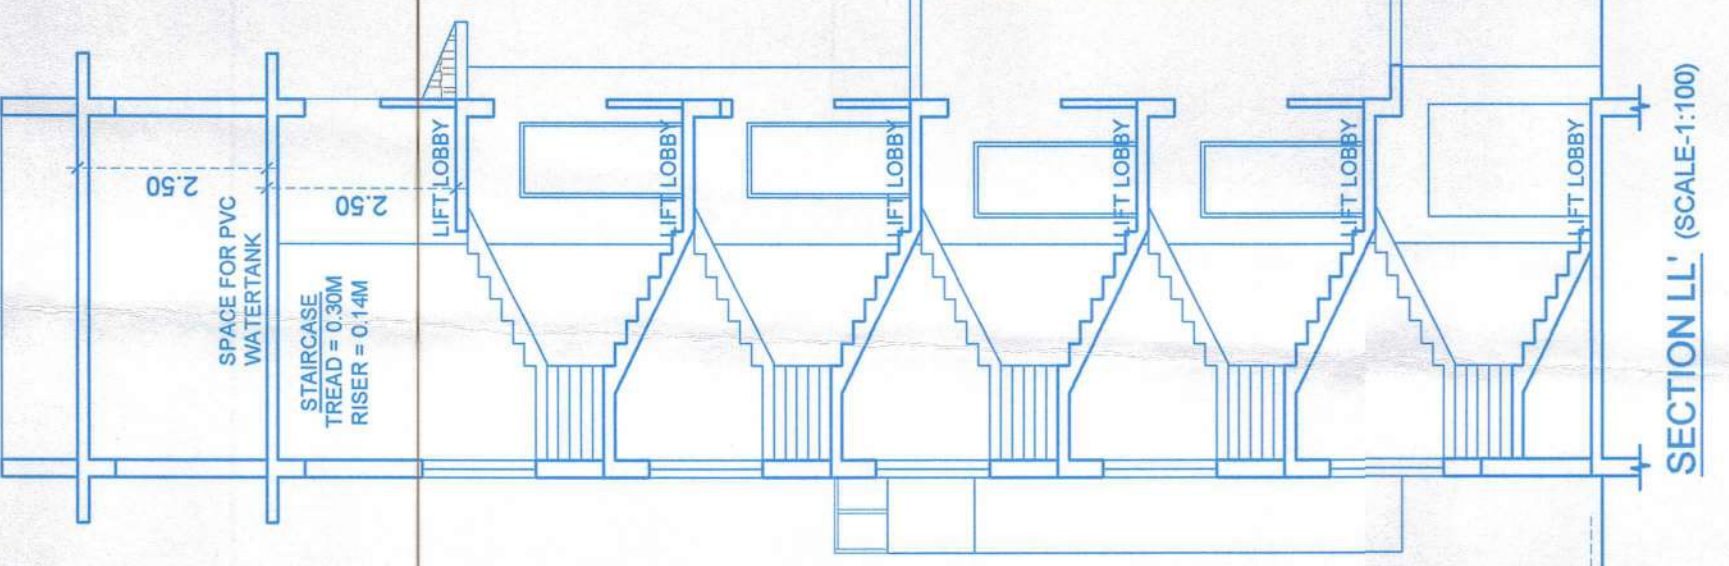

SECTION LL' (SCALE:1:100)

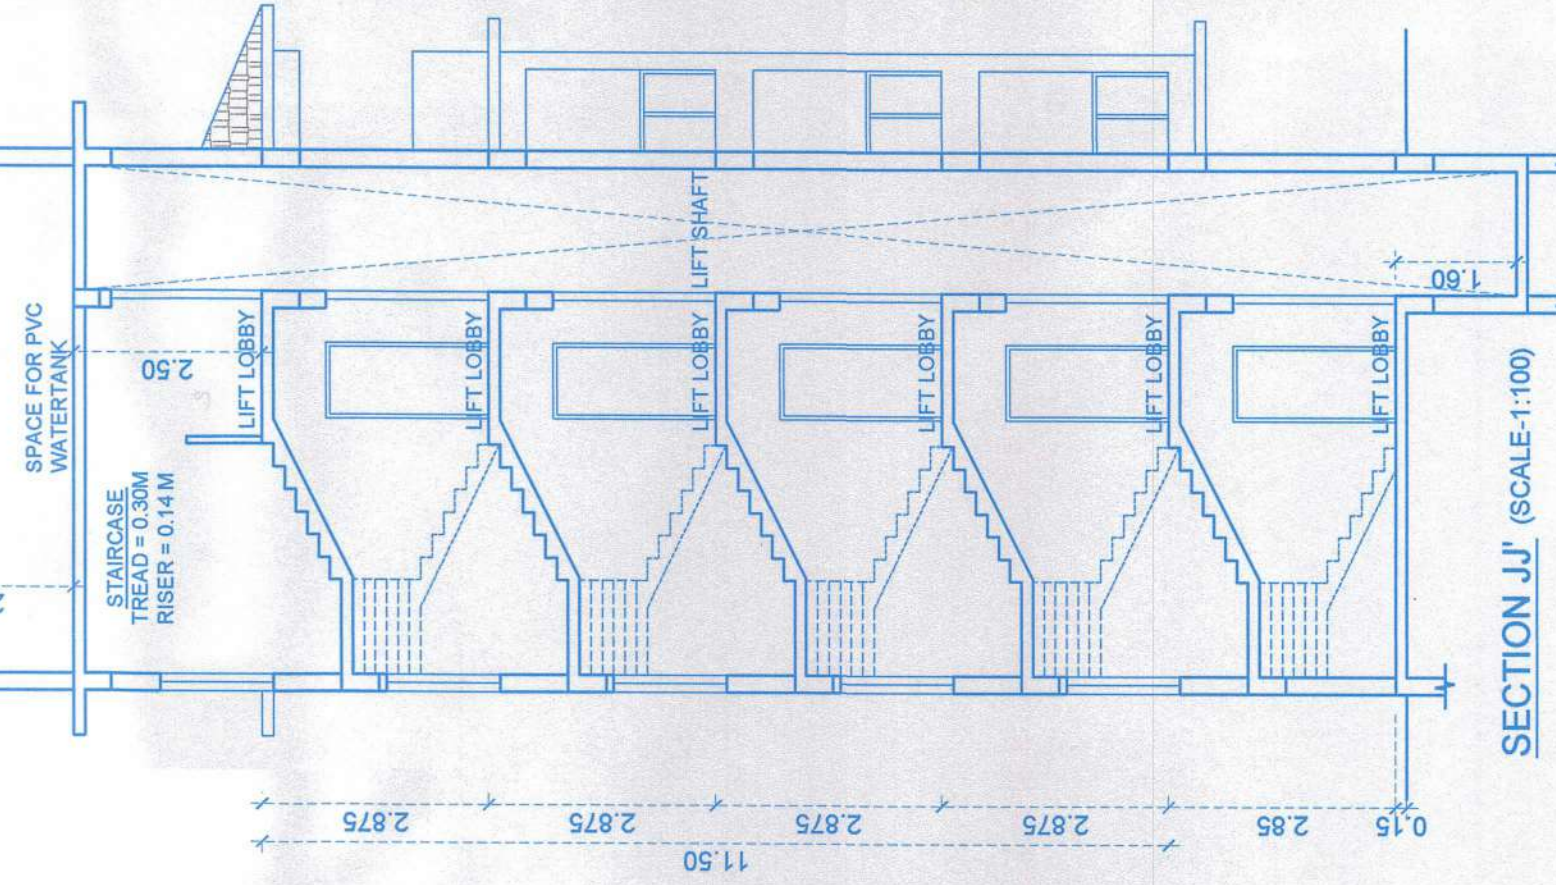

SECTION JJ' (SCALE:1:100)

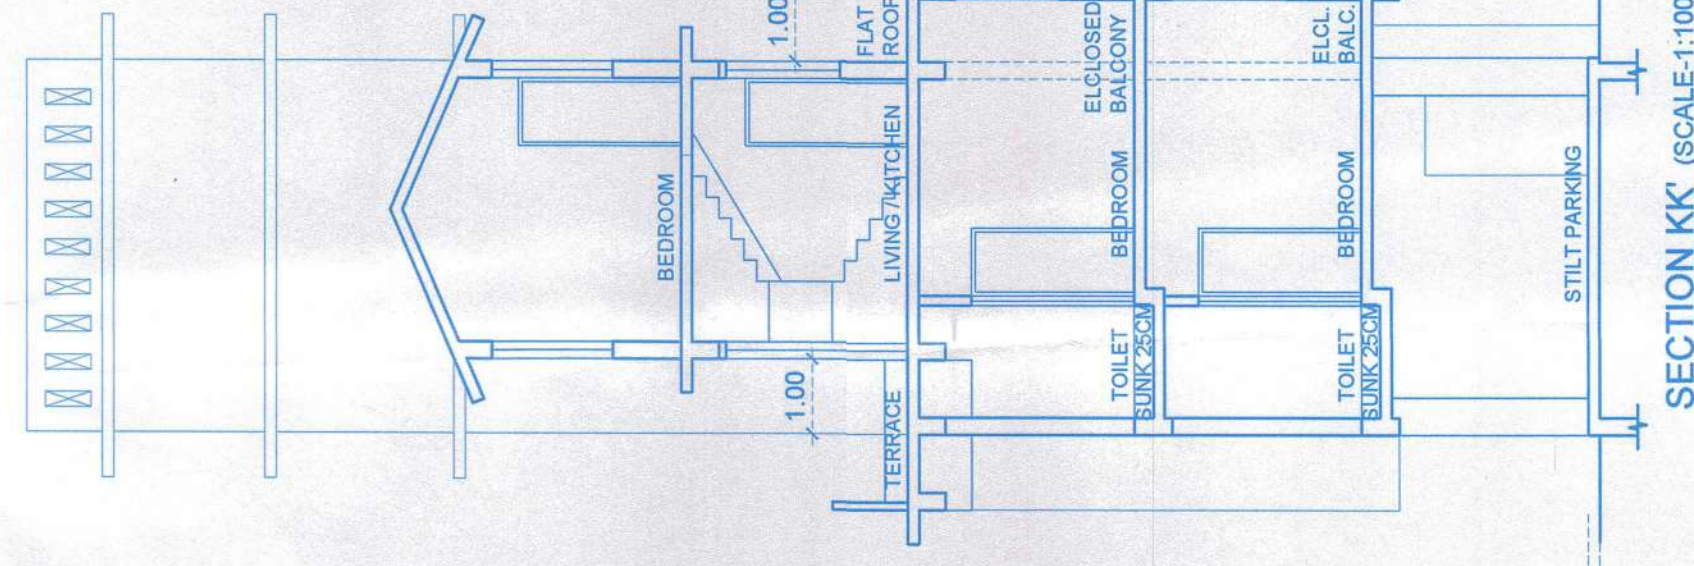

SECTION KK' (SCALE:1:100)

BLOCK - F FRONT ELEVATION (SCALE:1:100)

DATE - 30-04-2025

SCALE - 1:100 & 1:500

DATE - 30-04-2025

DWG - 04/04

ARCHITECT

AS. SIDDHA MATHA

201 - A MATHAS PLAZA

PANAJI - GOA 403 001

Reg. No. : AN/0327/2010

OWNER

TOP CASAS REALTY LLP

AUTHORIZED SIGNATORY

M/S. TOP CASAS REALTY LLP

NOTE : ALL DIMENSION ARE IN CMS. & MTS.

PROPOSED RESIDENTIAL COMPLEX,
COMPOUND WALL & SWIMMING POOL ON
AMALGAMATED PLOT BEARING SURVEY
NO./SUB DIVISION NO. 739 & 7310 AT
MARNA VILLAGE BARDEZ TALUKA GOA.

M/S ULYSIS

ARCHITECTURAL, INTERIOR & LANDSCAPE DESIGN FIRMS

#201 - A SECOND FLOOR, MATHAS PLAZA,

PANAJIM - GOA 403001

PH. - 91 632 2421950

e-mail : ulysis_goa@gmail.com