




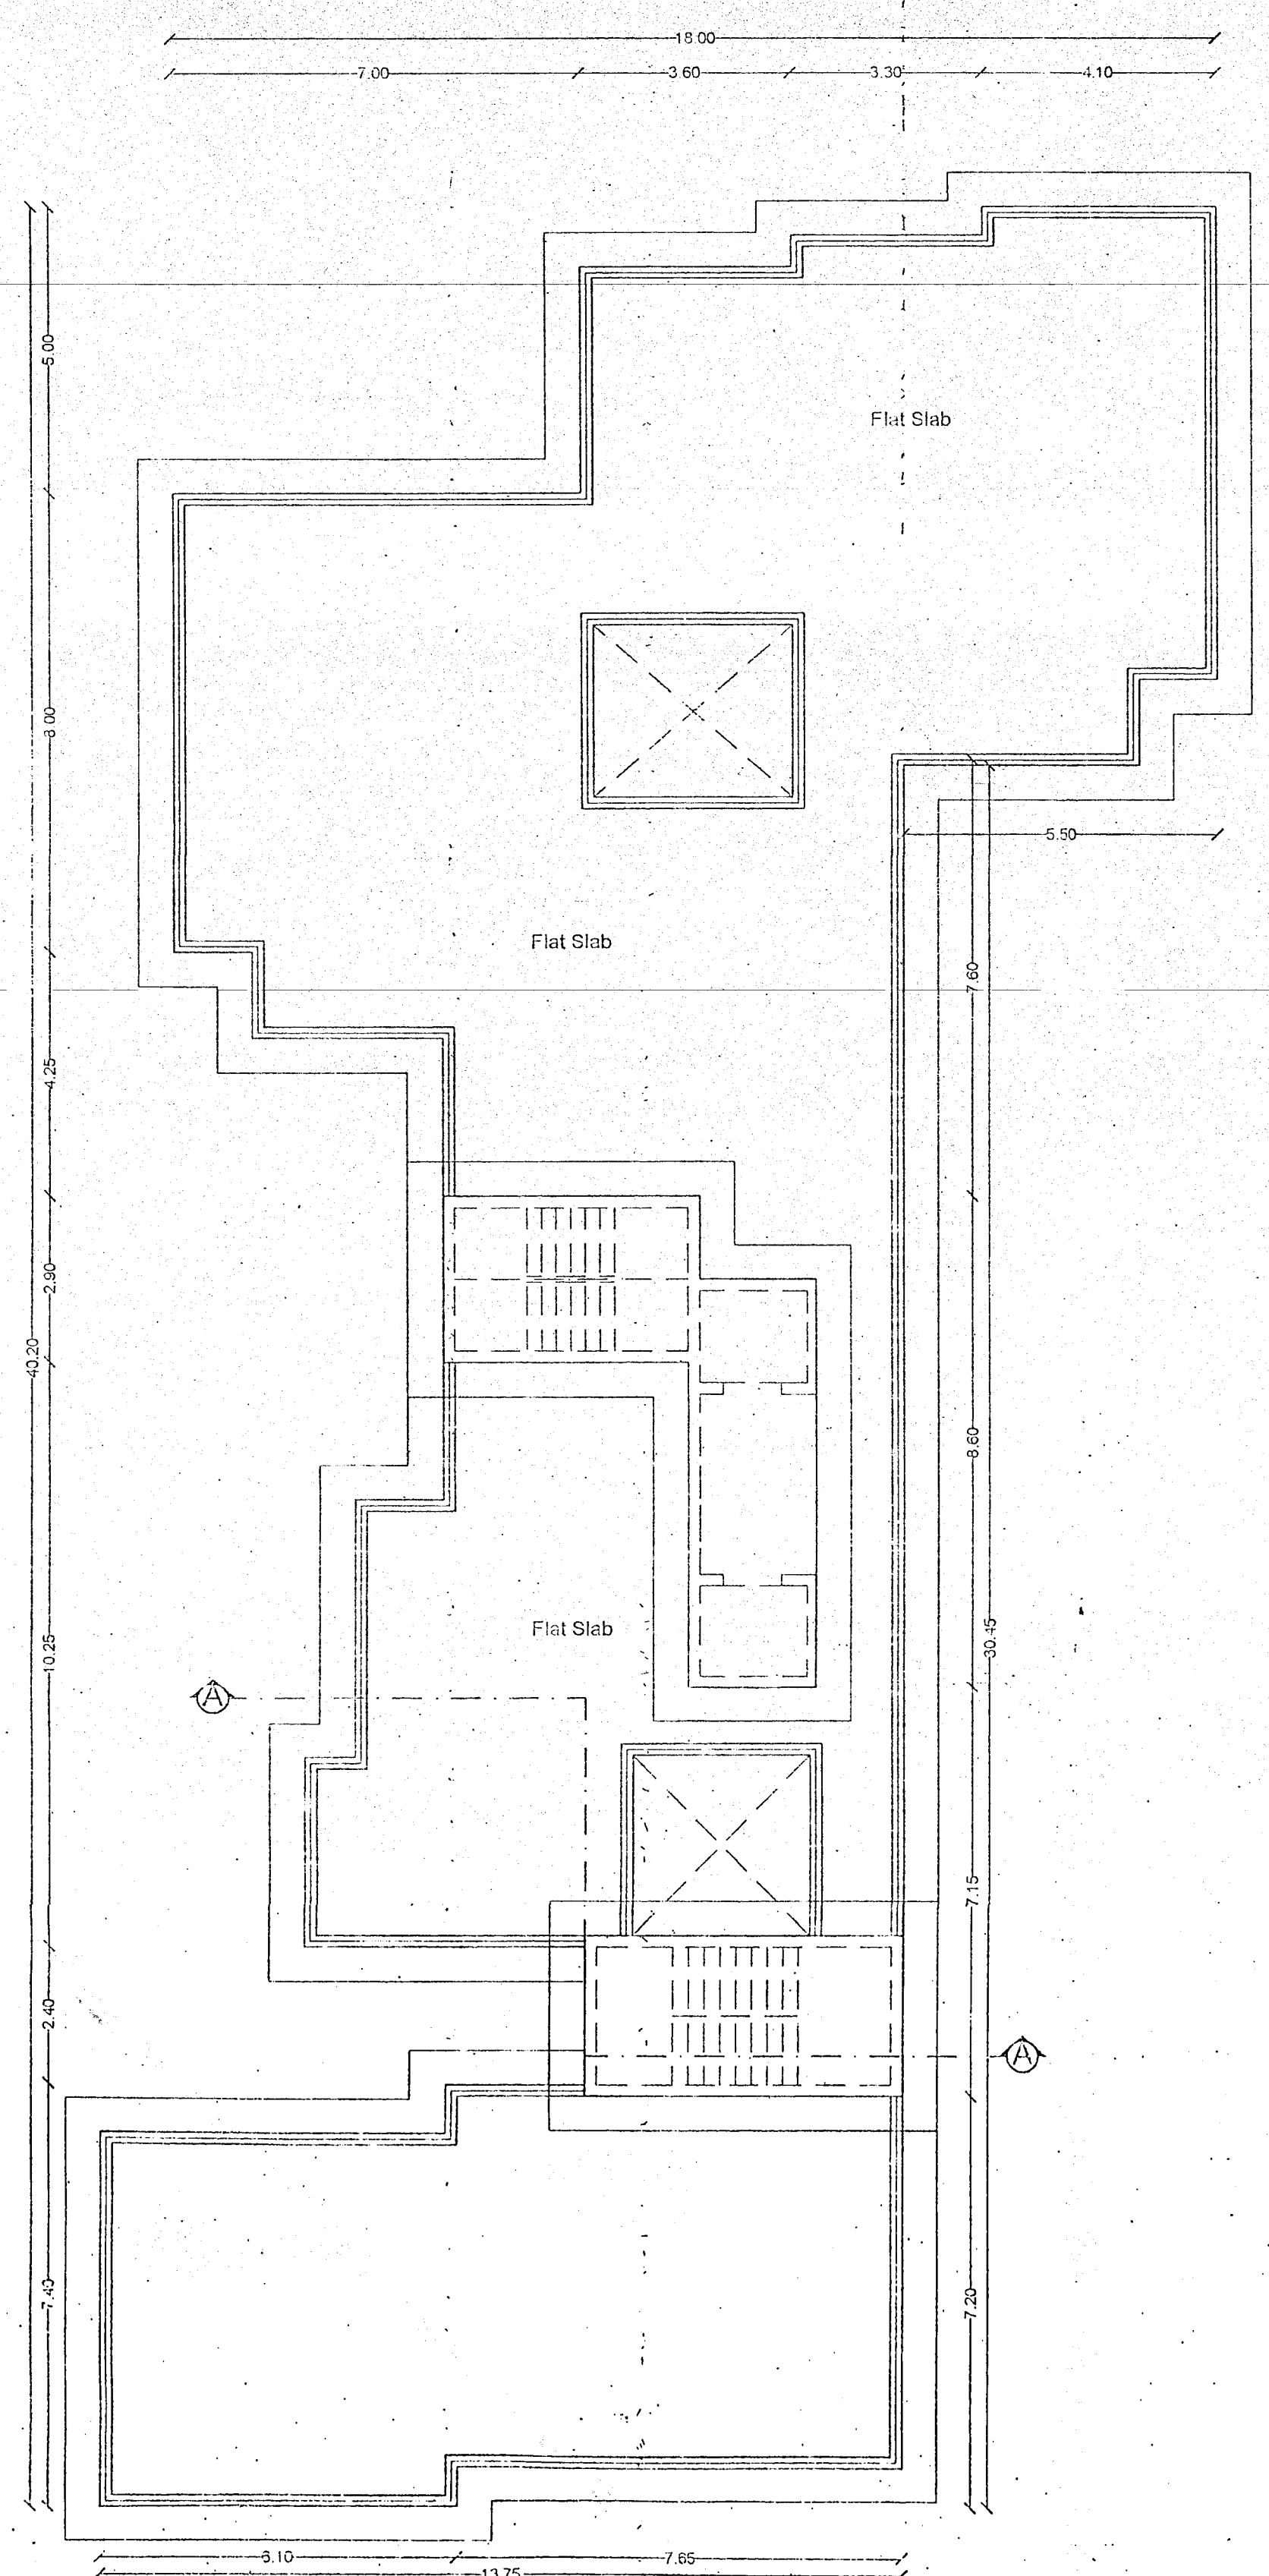


ROOF FLOOR PLAN (SCALE 1:100)

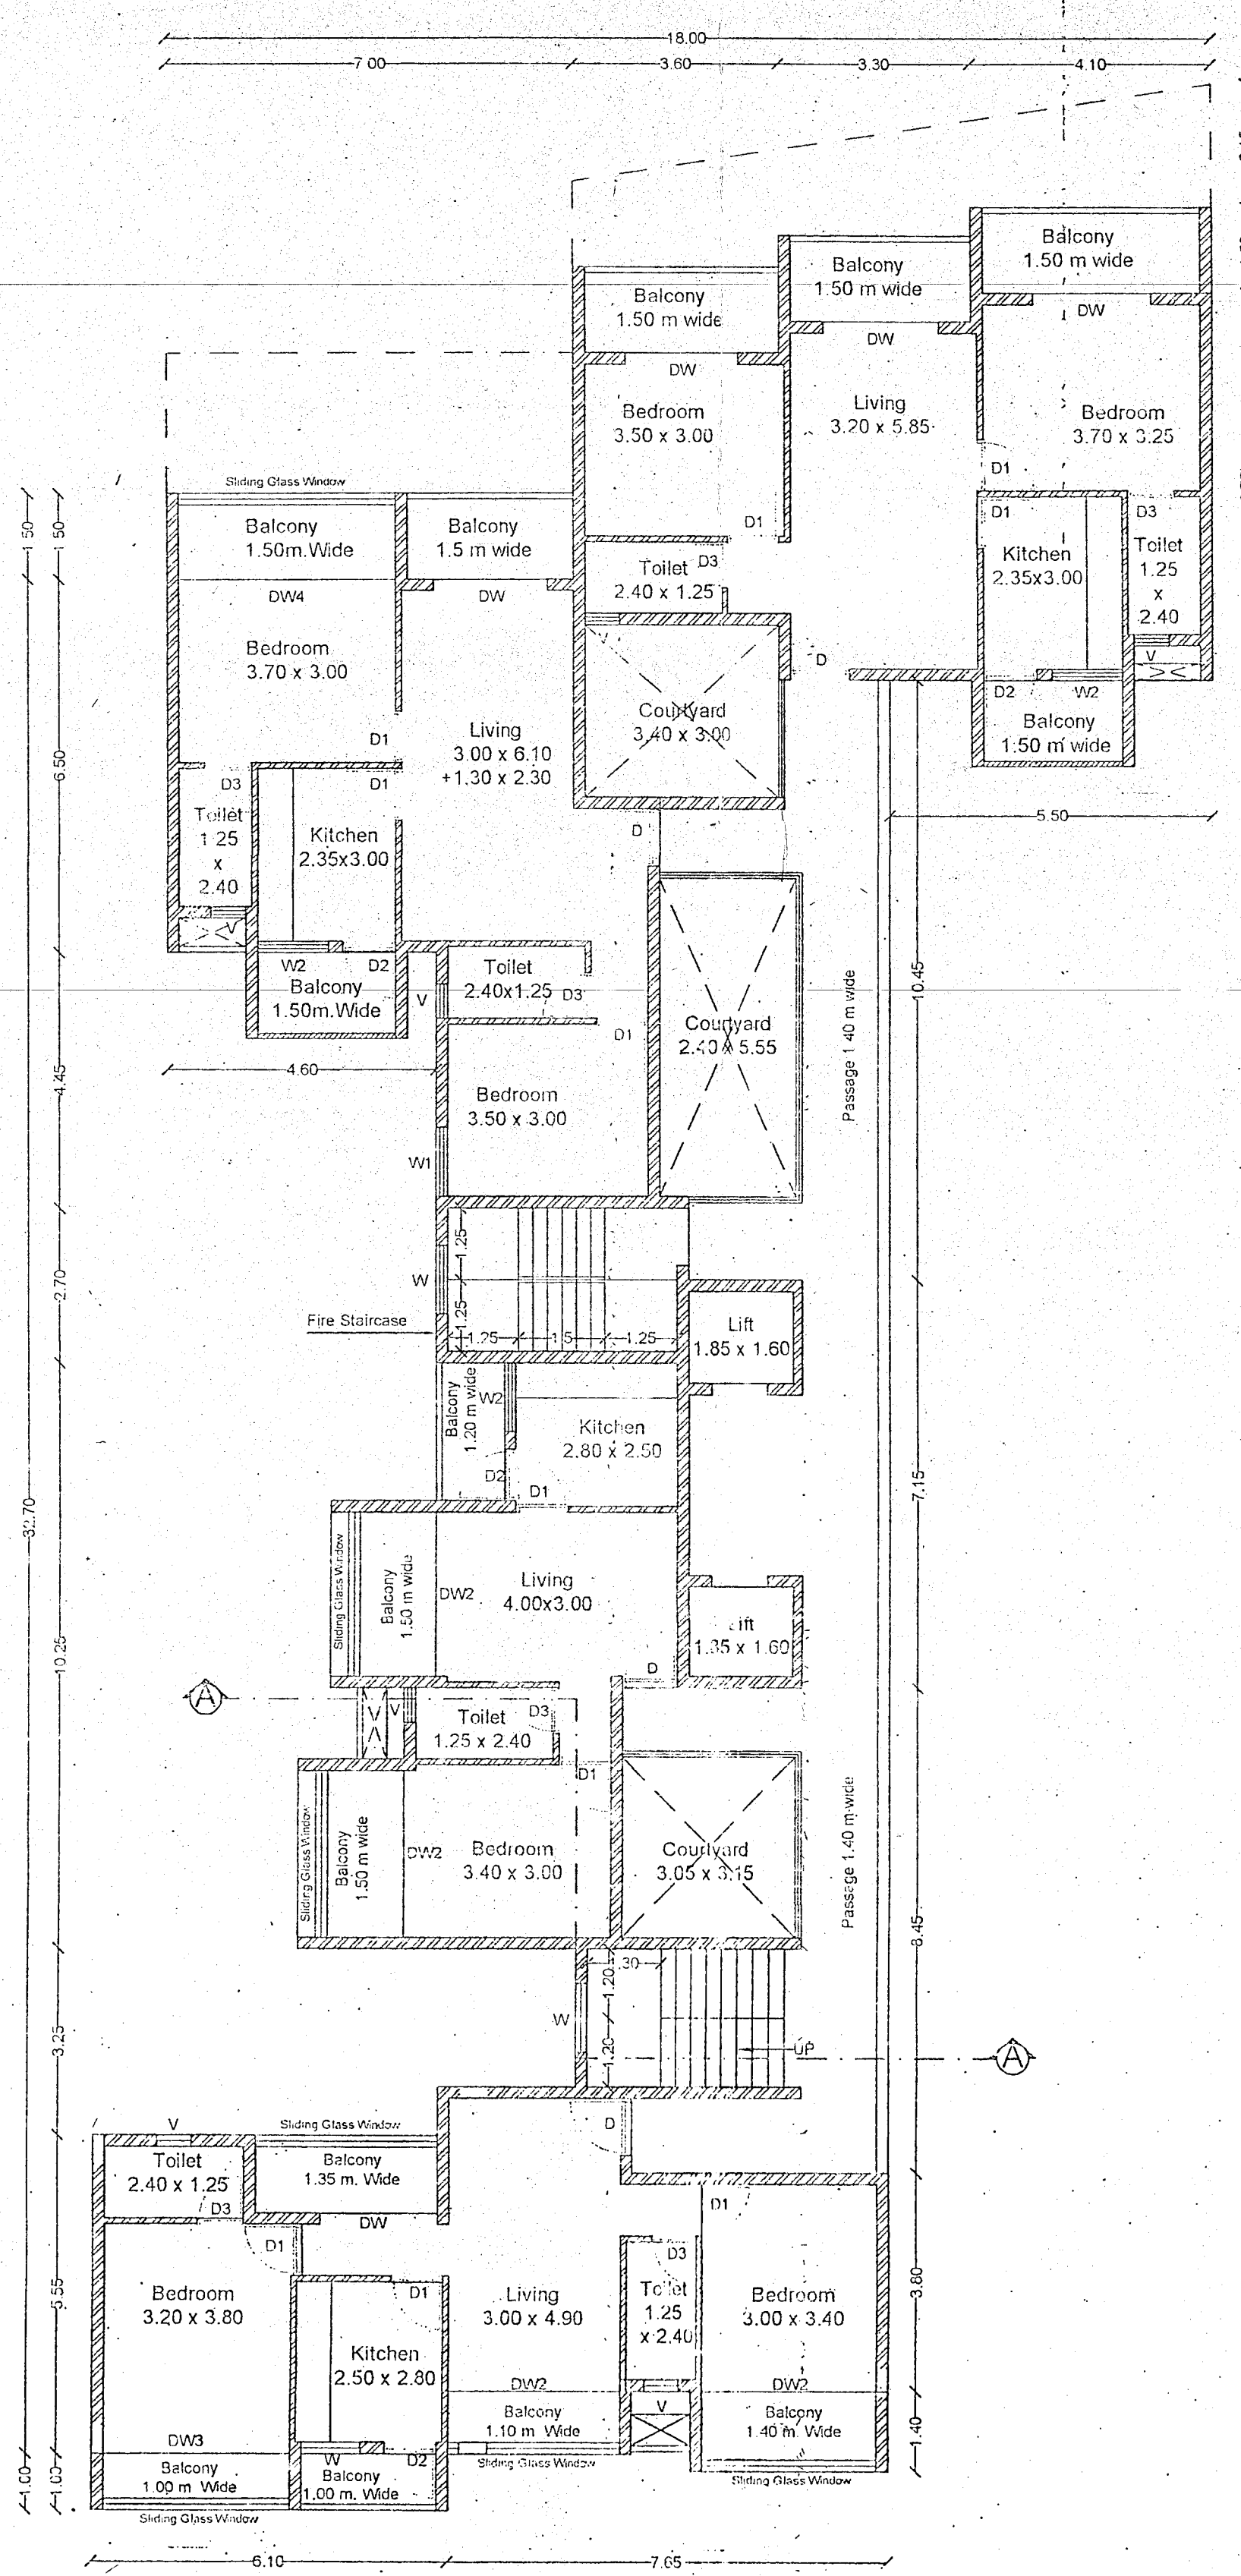


TYPICAL THIRD, FIFTH, & SEVEN FLOOR PLAN (SCALE 1:100)

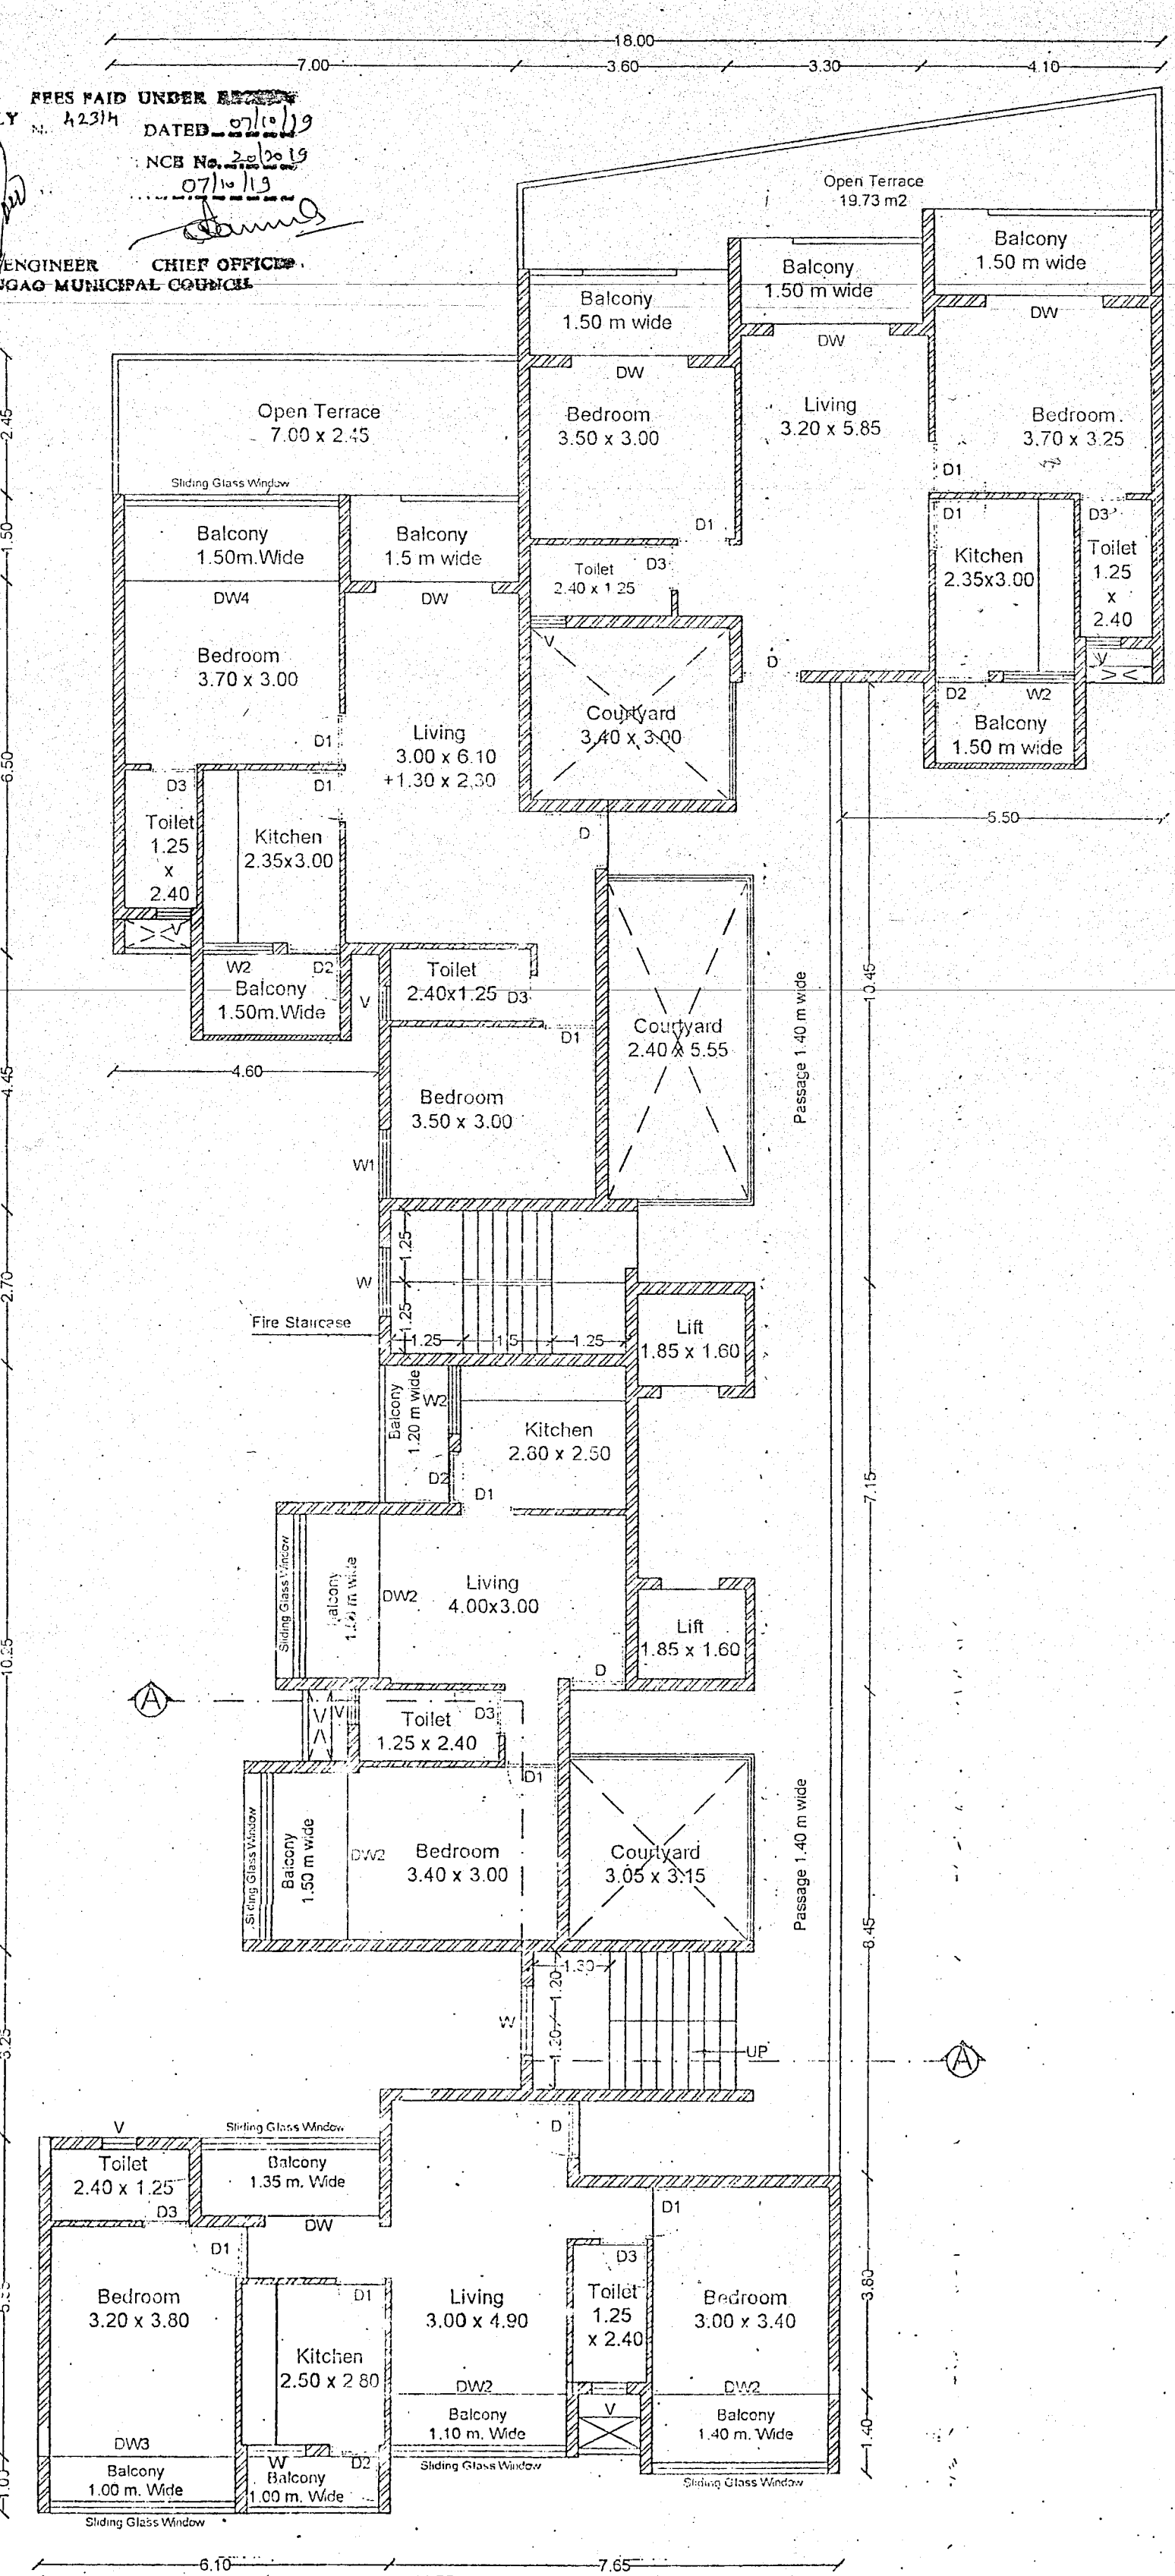


TYPICAL SECOND, FOURTH, SIXTH, EIGHT FLOOR PLAN (SCALE 1:100)

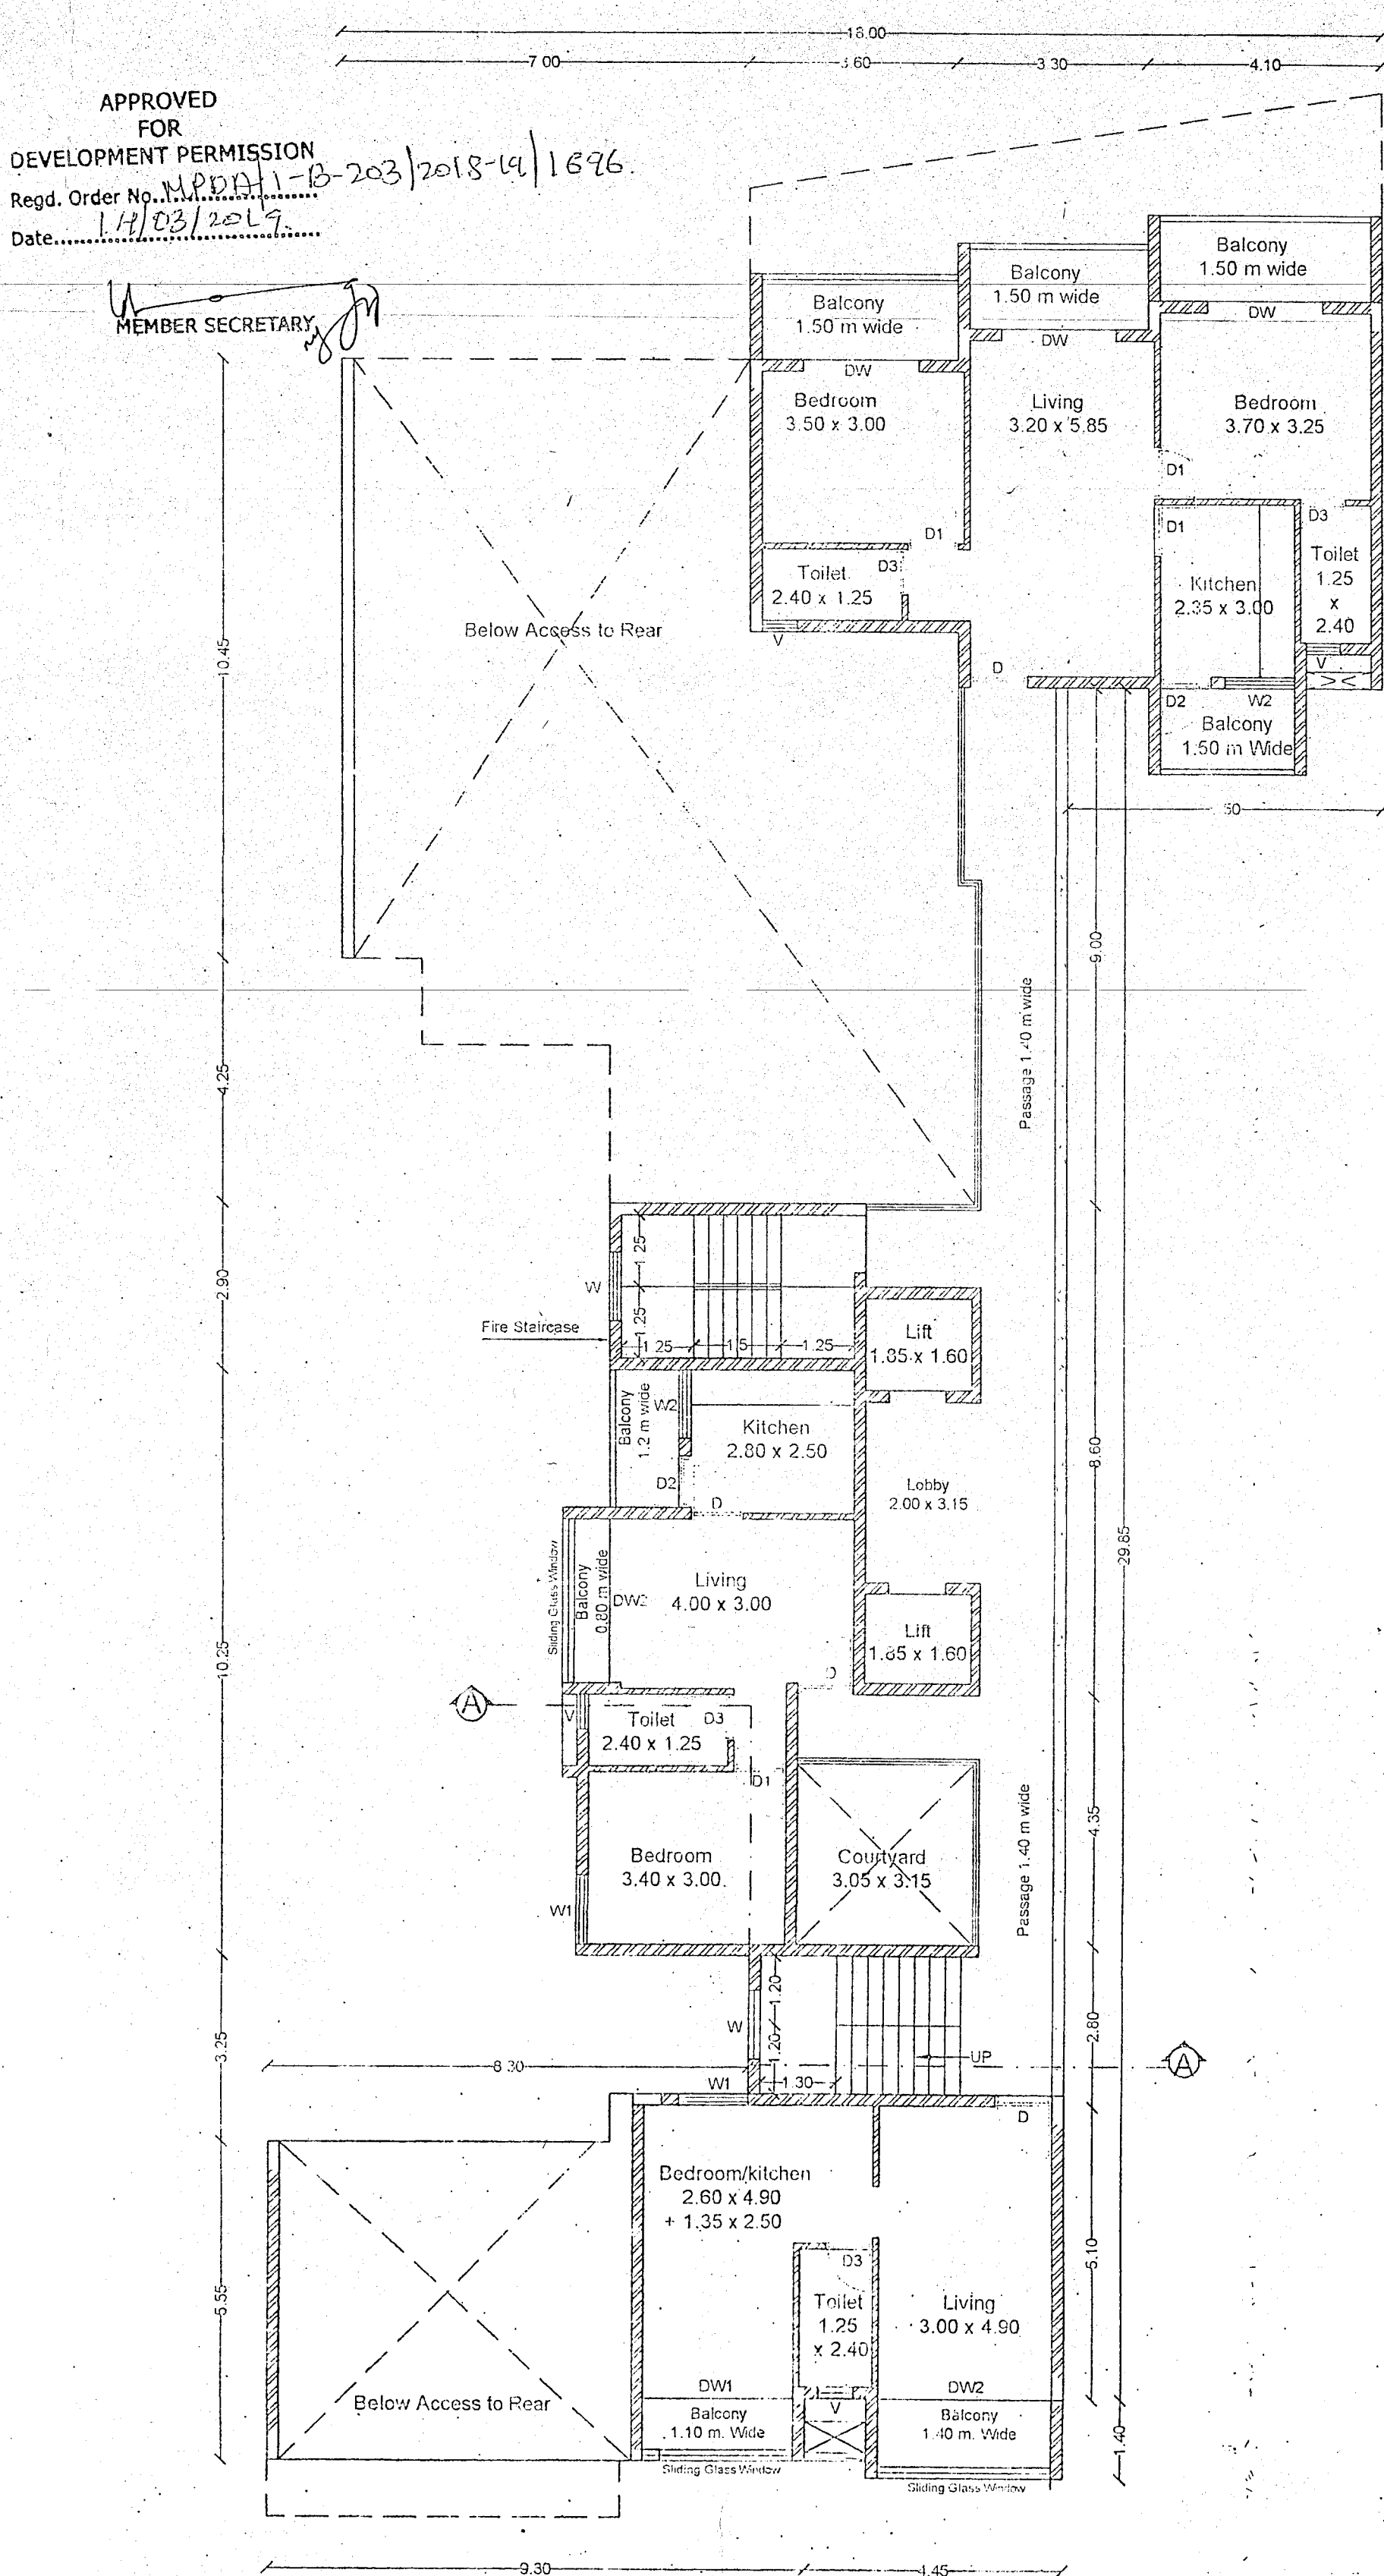

FIRST FLOOR PLAN (SCALE 1:100)

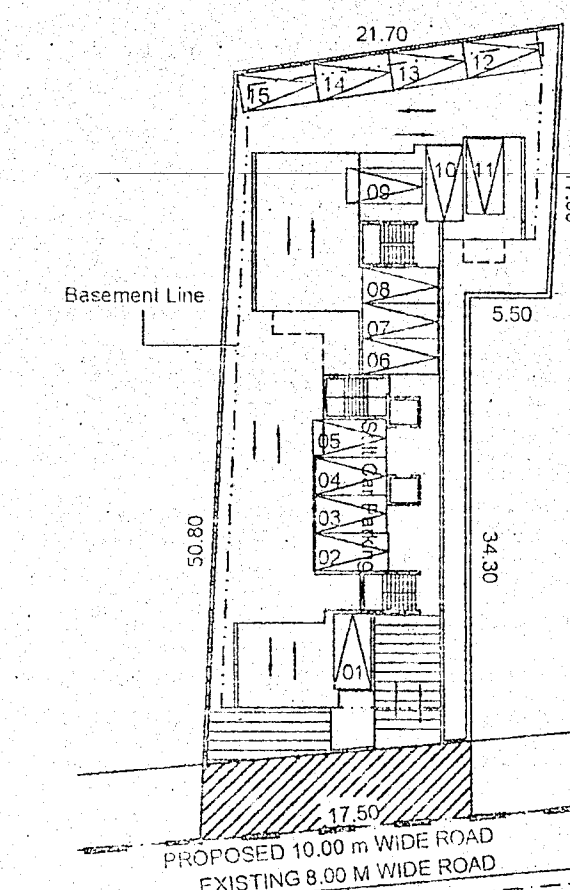

PARKING LAYOUT (SCALE 1:500)

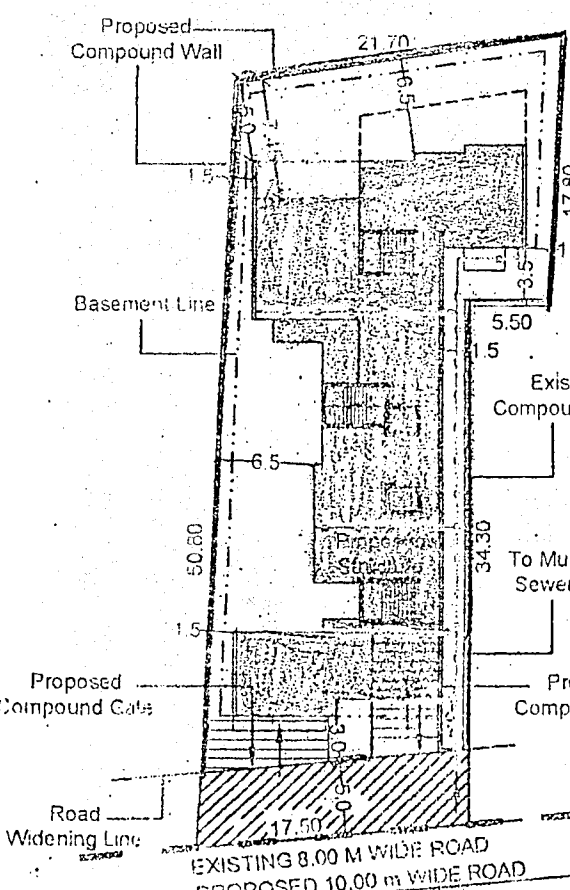

SITE PLAN (SCALE 1:500)


AREA CALCULATIONS

A = 0.20 x 4.50 = 0.90 m ²	B = 3.20 x 2.60 = 8.32 m ²
Aa = 3.40 x 4.75 = 16.15 m ²	Ba = 1.15 x 3.30 = 3.795 m ²
Ab = 3.30 x 5.65 = 18.645 m ²	Bb = 3.25 x 3.10 = 10.075 m ²
Ac = 6.05 x 0.90 = 5.445 m ²	Bc = 3.90 x 4.75 = 18.05 m ²
Ad = 4.10 x 6.15 = 25.215 m ²	Bd = 3.40 x 0.85 = 2.89 m ²
Ae = 1.30 x 2.70 = 3.51 m ²	Be = 9.50 x 4.45 = 42.275 m ²
Af = 3.90 x 4.45 = 17.355 m ²	Bf = 4.45 x 3.90 = 17.355 m ²
Ag = 1.35 x 5.00 = 6.75 m ²	Bg = 6.10 x 1.10 = 6.71 m ²
Ah = 5.85 x 5.25 = 30.7375 m ²	Bh = 7.45 x 5.30 = 39.485 m ²
AI = 5.65 x 0.55 = 3.1075 m ²	BI = 4.45 x 1.30 = 5.785 m ²
AJ = 3.60 x 4.75 = 17.10 m ²	

C = 172.46 = 172.46 m ²	s = 0.20 x 2.60 = 0.52 m ²
Ca = 8.45 x 32.10 = 271.245 m ²	sa = 0.55 x 2.60 = 1.43 m ²
Cb = 7.135 = 7.135 m ²	sb = 0.80 x 2.40 = 1.92 m ²
Cc = 201.95 = 201.95 m ²	sc = 2.70 x 2.70 = 7.29 m ²
Cd = 5.90 x 4.45 = 26.255 m ²	sd = 0.50 x 2.70 = 1.35 m ²
Ce = 6.10 x 1.10 = 6.71 m ²	se = 1.20 x 2.70 = 3.24 m ²
Cf = 13.75 x 1.10 = 15.125 m ²	sf = 1.20 x 2.90 = 3.48 m ²
Cg = 7.85 x 5.30 = 41.605 m ²	sg = 3.20 x 2.70 = 8.64 m ²
Ch = 3.10 x 1.35 = 4.185 m ²	sh = 3.05 x 2.60 = 7.93 m ²
Ch = 7.90 x 23.30 = 184.07 m ²	si = 3.60 x 3.00 = 10.80 m ²
Ch = 0.55 x 4.75 = 2.6125 m ²	sj = 4.40 x 2.50 = 11.00 m ²
Ci = 7.00 x 0.90 = 6.30 m ²	sk = 5.45 x 2.40 = 13.08 m ²
Cj = 4.60 x 5.90 = 27.14 m ²	sk1 = 5.45 x 0.20 = 1.09 m ²
Ck = 3.30 x 5.10 = 16.83 m ²	L = 2.20 x 2.00 = 4.40 m ²
Cl = 4.10 x 6.15 = 25.215 m ²	Lb = 2.00 x 1.45 = 2.90 m ²
Cm = 3.60 x 4.55 = 16.38 m ²	Lb1 = 2.00 x 0.55 = 1.10 m ²
Cn = 1.40 x 1.15 = 1.61 m ²	Lc = 2.00 x 2.00 = 4.00 m ²
Co = 2.75 x 0.60 = 1.65 m ²	Lb1 = 2.00 x 3.15 = 6.30 m ²
Cp = 3.40 x 3.00 = 10.20 m ²	Lb2 = 1.60 x 7.15 = 11.44 m ²
Cq = 2.40 x 6.55 = 15.72 m ²	
Cr = 3.05 x 3.15 = 9.6075 m ²	
Os = 1.20 x 2.40 = 2.88 m ²	
Ct = 1.35 x 0.90 = 1.215 m ²	

p = 1.60 x 6.95 = 11.12 m ²	b = 3.40 x 1.40 = 4.76 m ²
pa = 3.05 x 1.20 = 3.66 m ²	ba = 3.20 x 1.10 = 3.52 m ²
pb = 3.50 x 1.45 = 5.075 m ²	bb = 6.10 x 1.00 = 6.10 m ²
pc = 1.60 x 5.55 = 8.88 m ²	bc = 3.10 x 1.35 = 4.185 m ²
pd = 1.90 x 3.45 = 6.555 m ²	bd = 1.50 x 3.30 = 4.95 m ²
pe = 2.10 x 1.40 = 2.94 m ²	be = 0.95 x 3.30 = 3.135 m ²
pf = 1.50 x 7.15 = 11.44 m ²	bf = 0.55 x 3.10 = 1.705 m ²
	bg = 1.20 x 2.40 = 2.88 m ²
ot1 = 19.73 = 19.73 m ²	bh = 2.75 x 1.50 = 4.125 m ²
ot2 = 7.00 x 2.45 = 17.15 m ²	bi = 7.00 x 1.50 = 10.50 m ²
	bj = 4.10 x 1.50 = 6.15 m ²
	bj = 3.80 x 1.50 = 5.70 m ²
	bk = 0.80 x 3.10 = 2.48 m ²
	bm = 3.00 x 1.10 = 3.30 m ²

AREA CALCULATIONS DIAGRAMS:

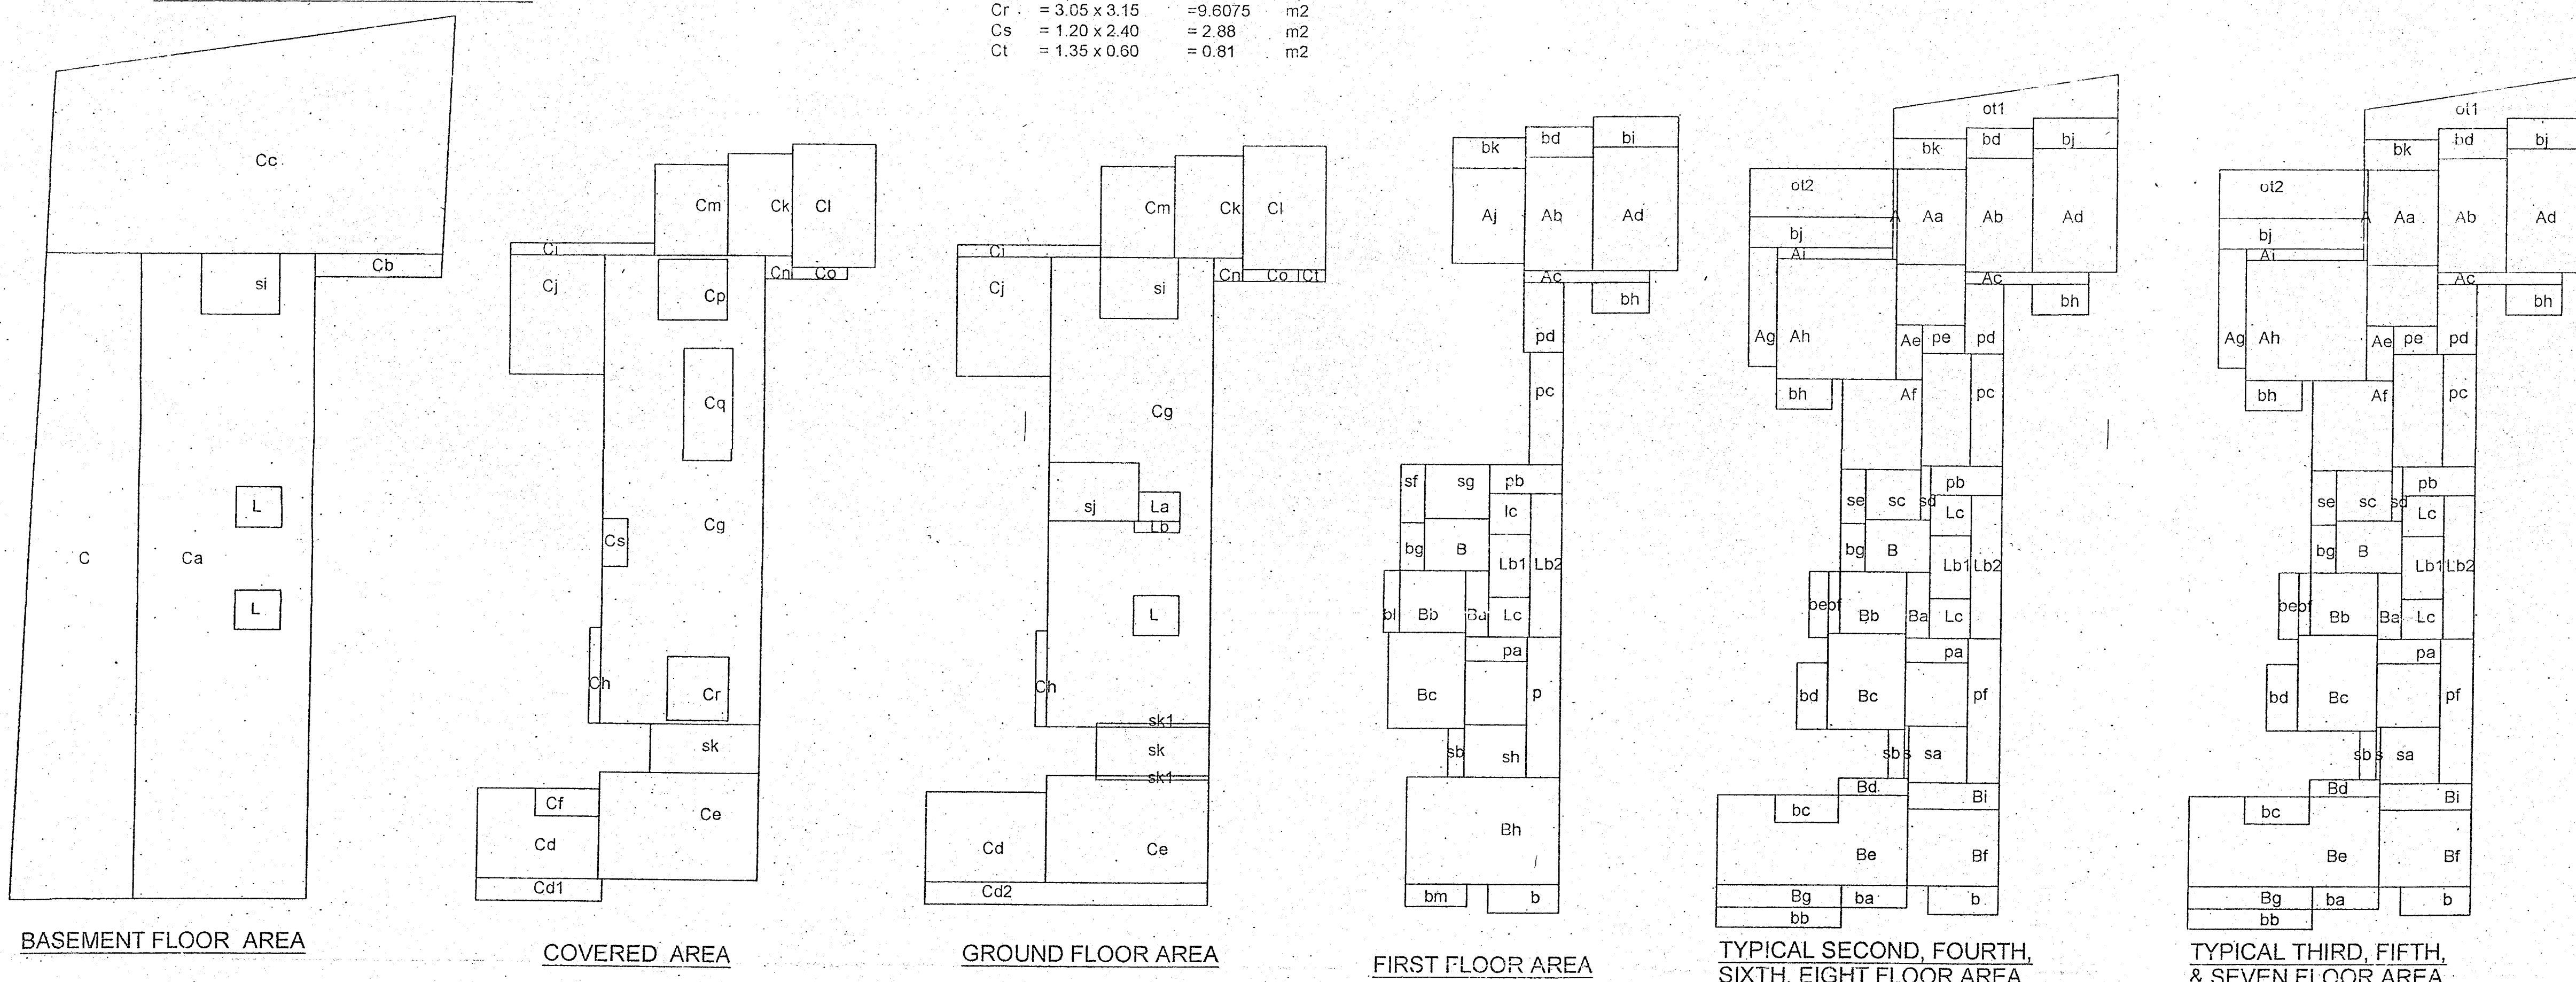

AREA CALCULATIONS

COVERED AREA = Cc - Cf + Cd1 + Ce + Sk + Ch + Cg - Cp - Cq - Cr - Cs + Ci + Cj + Ck + Cl + Cm + Cn + Co
= 327.165 m²

COVERAGE = 39.48 %

BASEMENT FLOOR AREA = (C + Ca - si - 2 L + Cb + Cc) Parking + (si + 2L) Staircase & Lift
= 632.59 (Parking) + 20.20 (Staircase & Lift)

GROUND FLOOR AREA = [C + Cc] + Cg - Cq - si - L - La - Lb - (sk1) + Ch + Ci + Cj + Ck + Cl + Cm + Cn + Co + C1] Stilt Parking
+ [si + sf] + sk + 2 (sk1) + L + La + Lb] Staircase & Lift
= 328.6526 (Stilt Parking) + 47.93 (Staircase & Lift)

FIRST FLOOR AREA = (Ab + Ac + Ad + Ae + Af + Ag + Ah + Ai + B + Ba + Bb + Bc + Bb + Bc + Bf + Bg + Bi) Floor Area +
+ (sb + sf + sg + sh + 2 (Lc) + pa + pb + pc + pd + pe + pf) Staircase, Lift & Passage +
+ [(Lb1) + (Lb2)] Infra Lobby + (b + bd + bb + bc + 2 (bd) + be + bf + bg + 2 (bh) + bi + bj + bk) Balcony
= 144.315 (Floor Area) + 55.26 (Staircase, Lift & Passage) + 17.025 (Infra Lobby) + 38.395 (Balcony)

TYPICAL SECOND, FOURTH, SIXTH, EIGHT FLOOR AREA
= (A + Aa + Ab + Ac + Ad + Ae + Af + Ag + Ah + Ai + B + Ba + Bb + Bc + Bb + Bc + Bf + Bg + Bi) Floor Area +
+ [sb + sf + sg + sh + 2 (Lc) + pa + pb + pc + pd + pe + pf] Staircase, Lift & Passage +
+ [(Lb1) + (Lb2)] Infra Lobby + (b + bd + bb + bc + 2 (bd) + be + bf + bg + 2 (bh) + bi + bj + bk) Balcony
= 241.02 (Floor Area) + 68.31 (Staircase, Lift & Passage) + 17.025 (Infra Lobby) + 66.485 (Balcony)

TYPICAL THIRD, FIFTH, SEVENTH, FLOOR AREA
= (A + Aa + Ab + Ac + Ad + Ae + Af + Ag + Ah + Ai + B + Ba + Bb + Bc + Bb + Bc + Bf + Bg + Bi) Floor Area +
+ [sb + sf + sg + sh + 2 (Lc) + pa + pb + pc + pd + pe + pf] Staircase, Lift & Passage +
+ [(Lb1) + (Lb2)] Infra Lobby + (b + bd + bb + bc + 2 (bd) + be + bf + bg + 2 (bh) + bi + bj + bk) Balcony
= 241.02 (Floor Area) + 68.31 (Staircase, Lift & Passage) + 17.025 (Infra Lobby) + 66.485 (Balcony)

TOTAL FLOOR AREA
= 1831.455 (Floor Area) + 611.56 (Staircase, Lift & Passage) + 136.20 (Infra Lobby) + 503.79 (Balcony) +
+ 147.52 (Open Terrace) + 328.6526 (Stilt parking) + 632.59 (Basement Parking)



AREA STATEMENT 1

1) Area of the plot	= 917.00 m ²
2) Deduction for Road Widening	= 88.00 m ²
3) Effective plot area	= 829.00 m ²
4) Covered Area allowed (40%)	= 331.60 m ²
5) Existing Covered area	= 0.00 m ²
6) Existing Covered area to be demolished	= 0.00 m ²
7) Proposed Covered area	= 327.165 m ²
8) Total covered area	= 327.165 m ²
9) Total Coverage	= 39.48 %
10) Existing floor area	= 0.00 m ²
11) Existing floor area to be demolished	= 0.00 m ²
12) Proposed Floor area	= 1831.455 m ²
13) Total Floor area	= 1831.455 m ²
14) Total FAR	= 199.72 %
15) Parking Req.	= 31 Nos
16) Parking Provided	= 31 Nos
17) Length of compound wall	= 148.00 m


SCHEDULE OF OPENINGS

DOOR	WINDOW
1) D1 = 1.00 x 2.50	1) W = 1.20 x 1.20
2) D1 = 0.80 x 2.20	2) W = 1.20 x 1.20
3) D2 = 0.80 x 2.20	3) W2 = 1.20 x 1.20
4) D3 = 0.80 x 2.20	4) W = 0.60 x 0.70
5) DW = 2.20 x 2.50	
6) DW1 = 2.00 x 2.50	
7) DW2 = 3.00 x 2.50	
8) DW3 = 3.70 x 2.50	
9) DW4 = 3.70 x 2.50	



PROJECT:-	PROPOSED RESIDENTIAL BUILDING & COMPOUND WALL AND GATE IN PLOT BEARING CHALTA NO 38 OF P.T. SHEET NO.153, OF VASCO CITY OF MORMUGAO TALUKA
DATE:-26-11-2018	Scale: 1:100 & 1:500
DWG NO:-	DWG BY: K.M.Ganekar
Sheet No - 1/2	
ARCHITECT:-	OWNER:-
DR. VIKAS DESAI/RAJ DESAI/ANURAG/011	
JACO - CDA	
C-44/1923/33-3003	

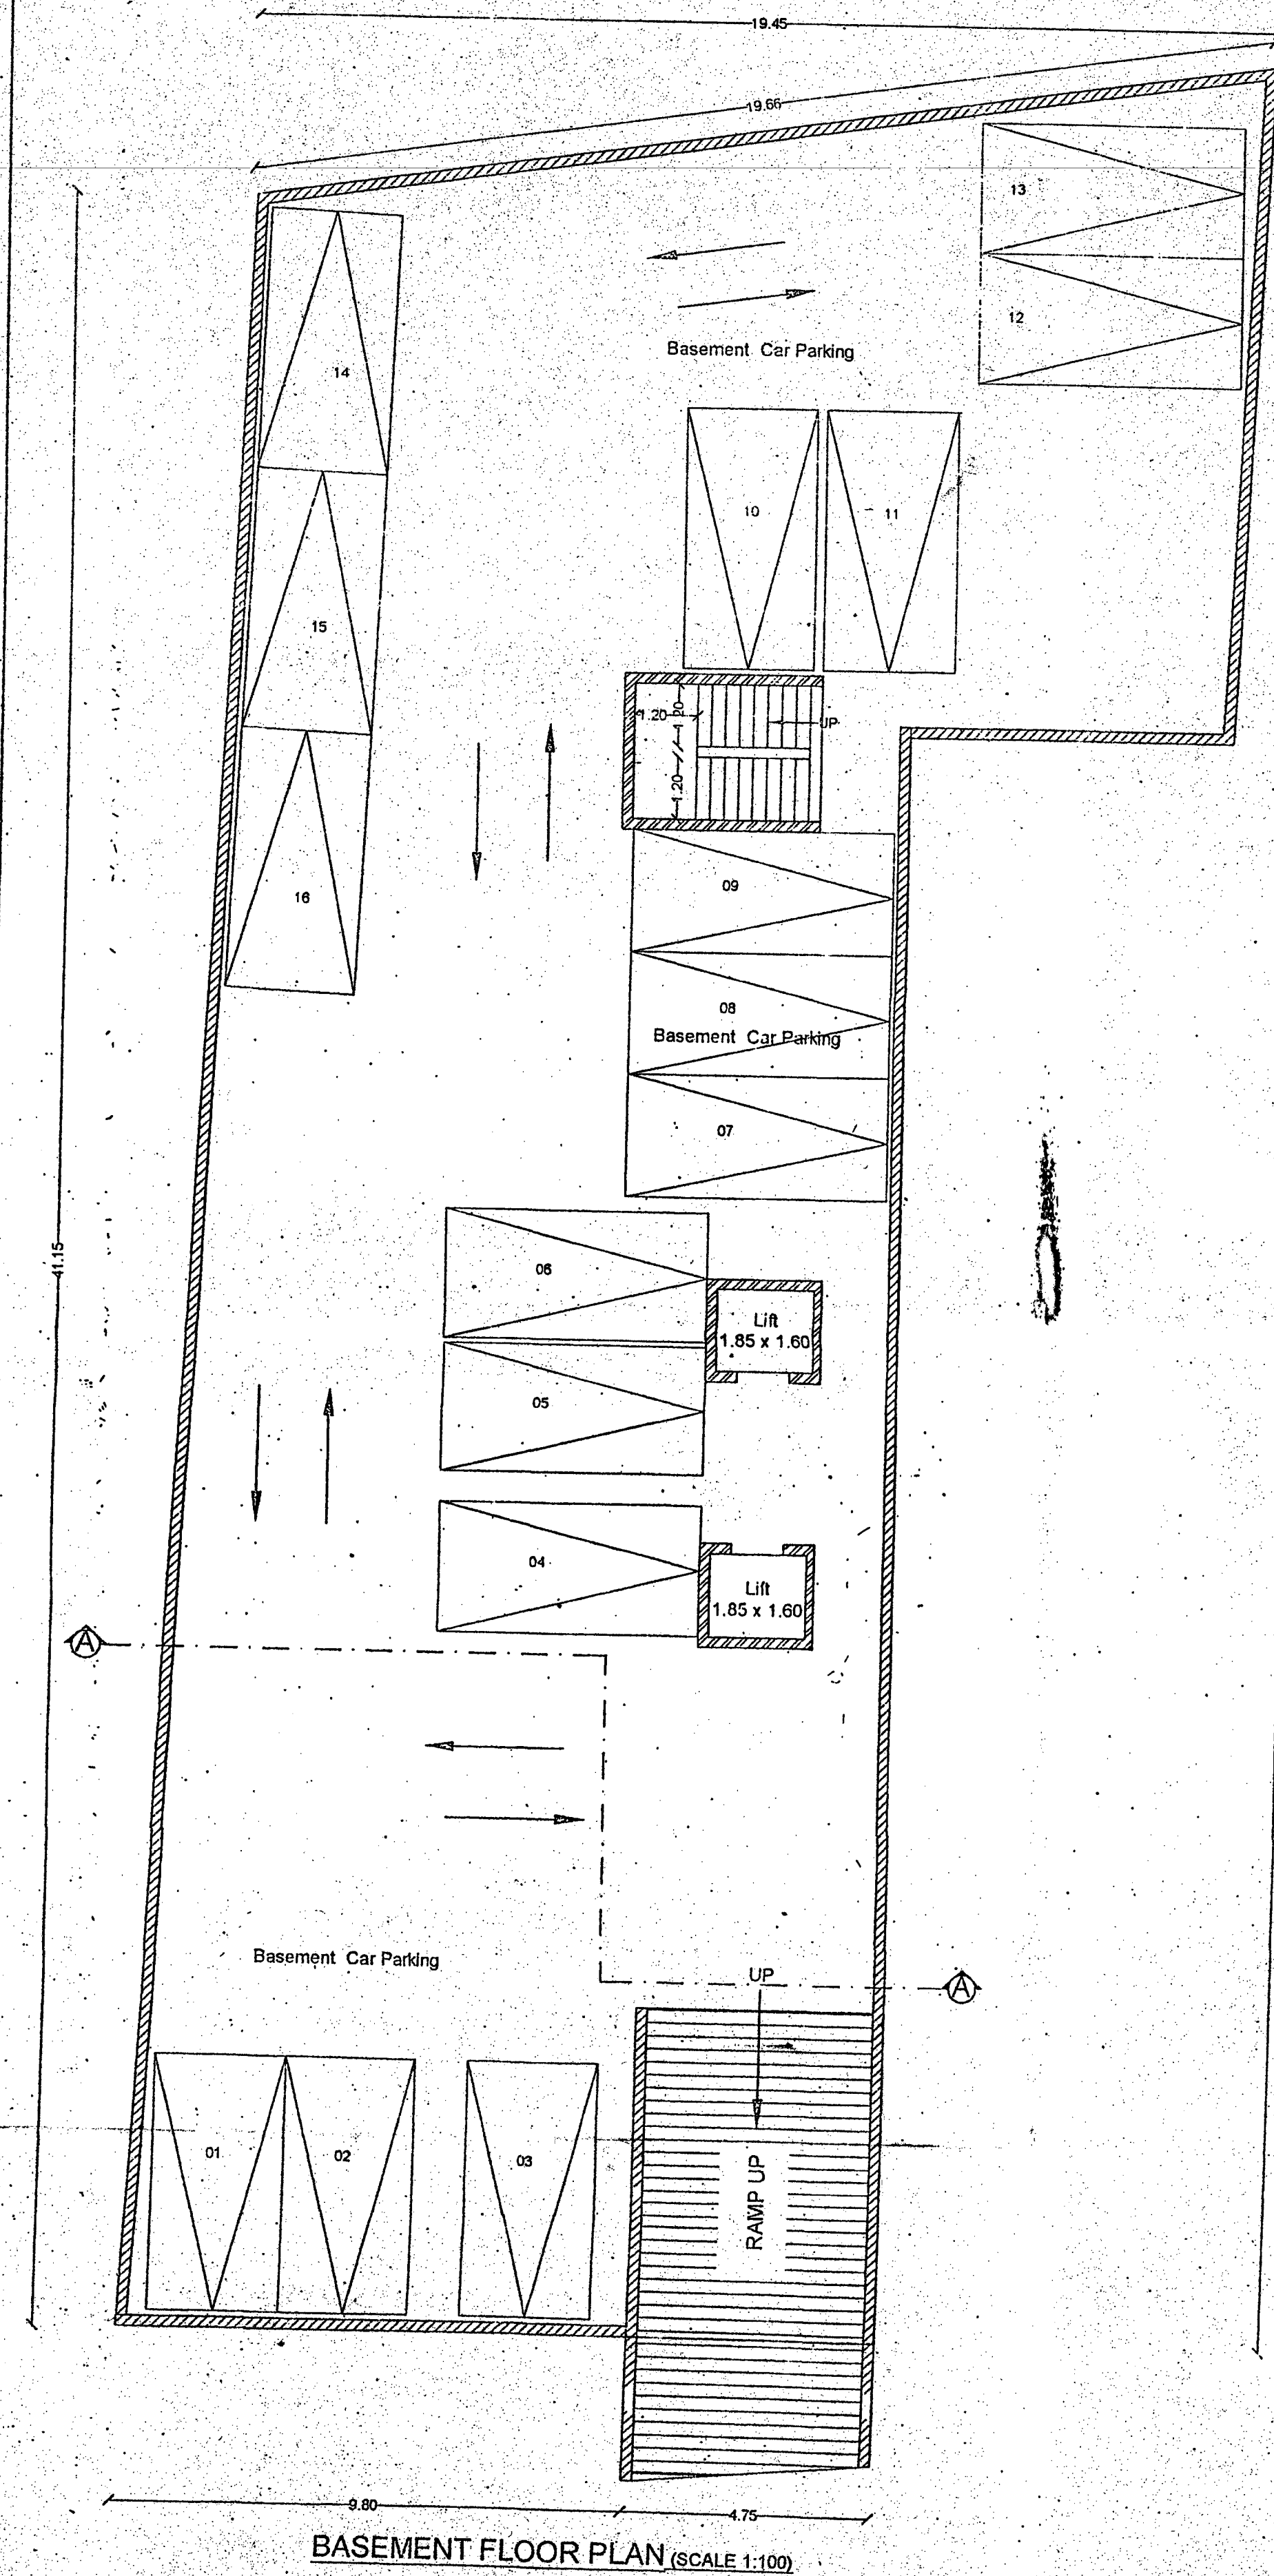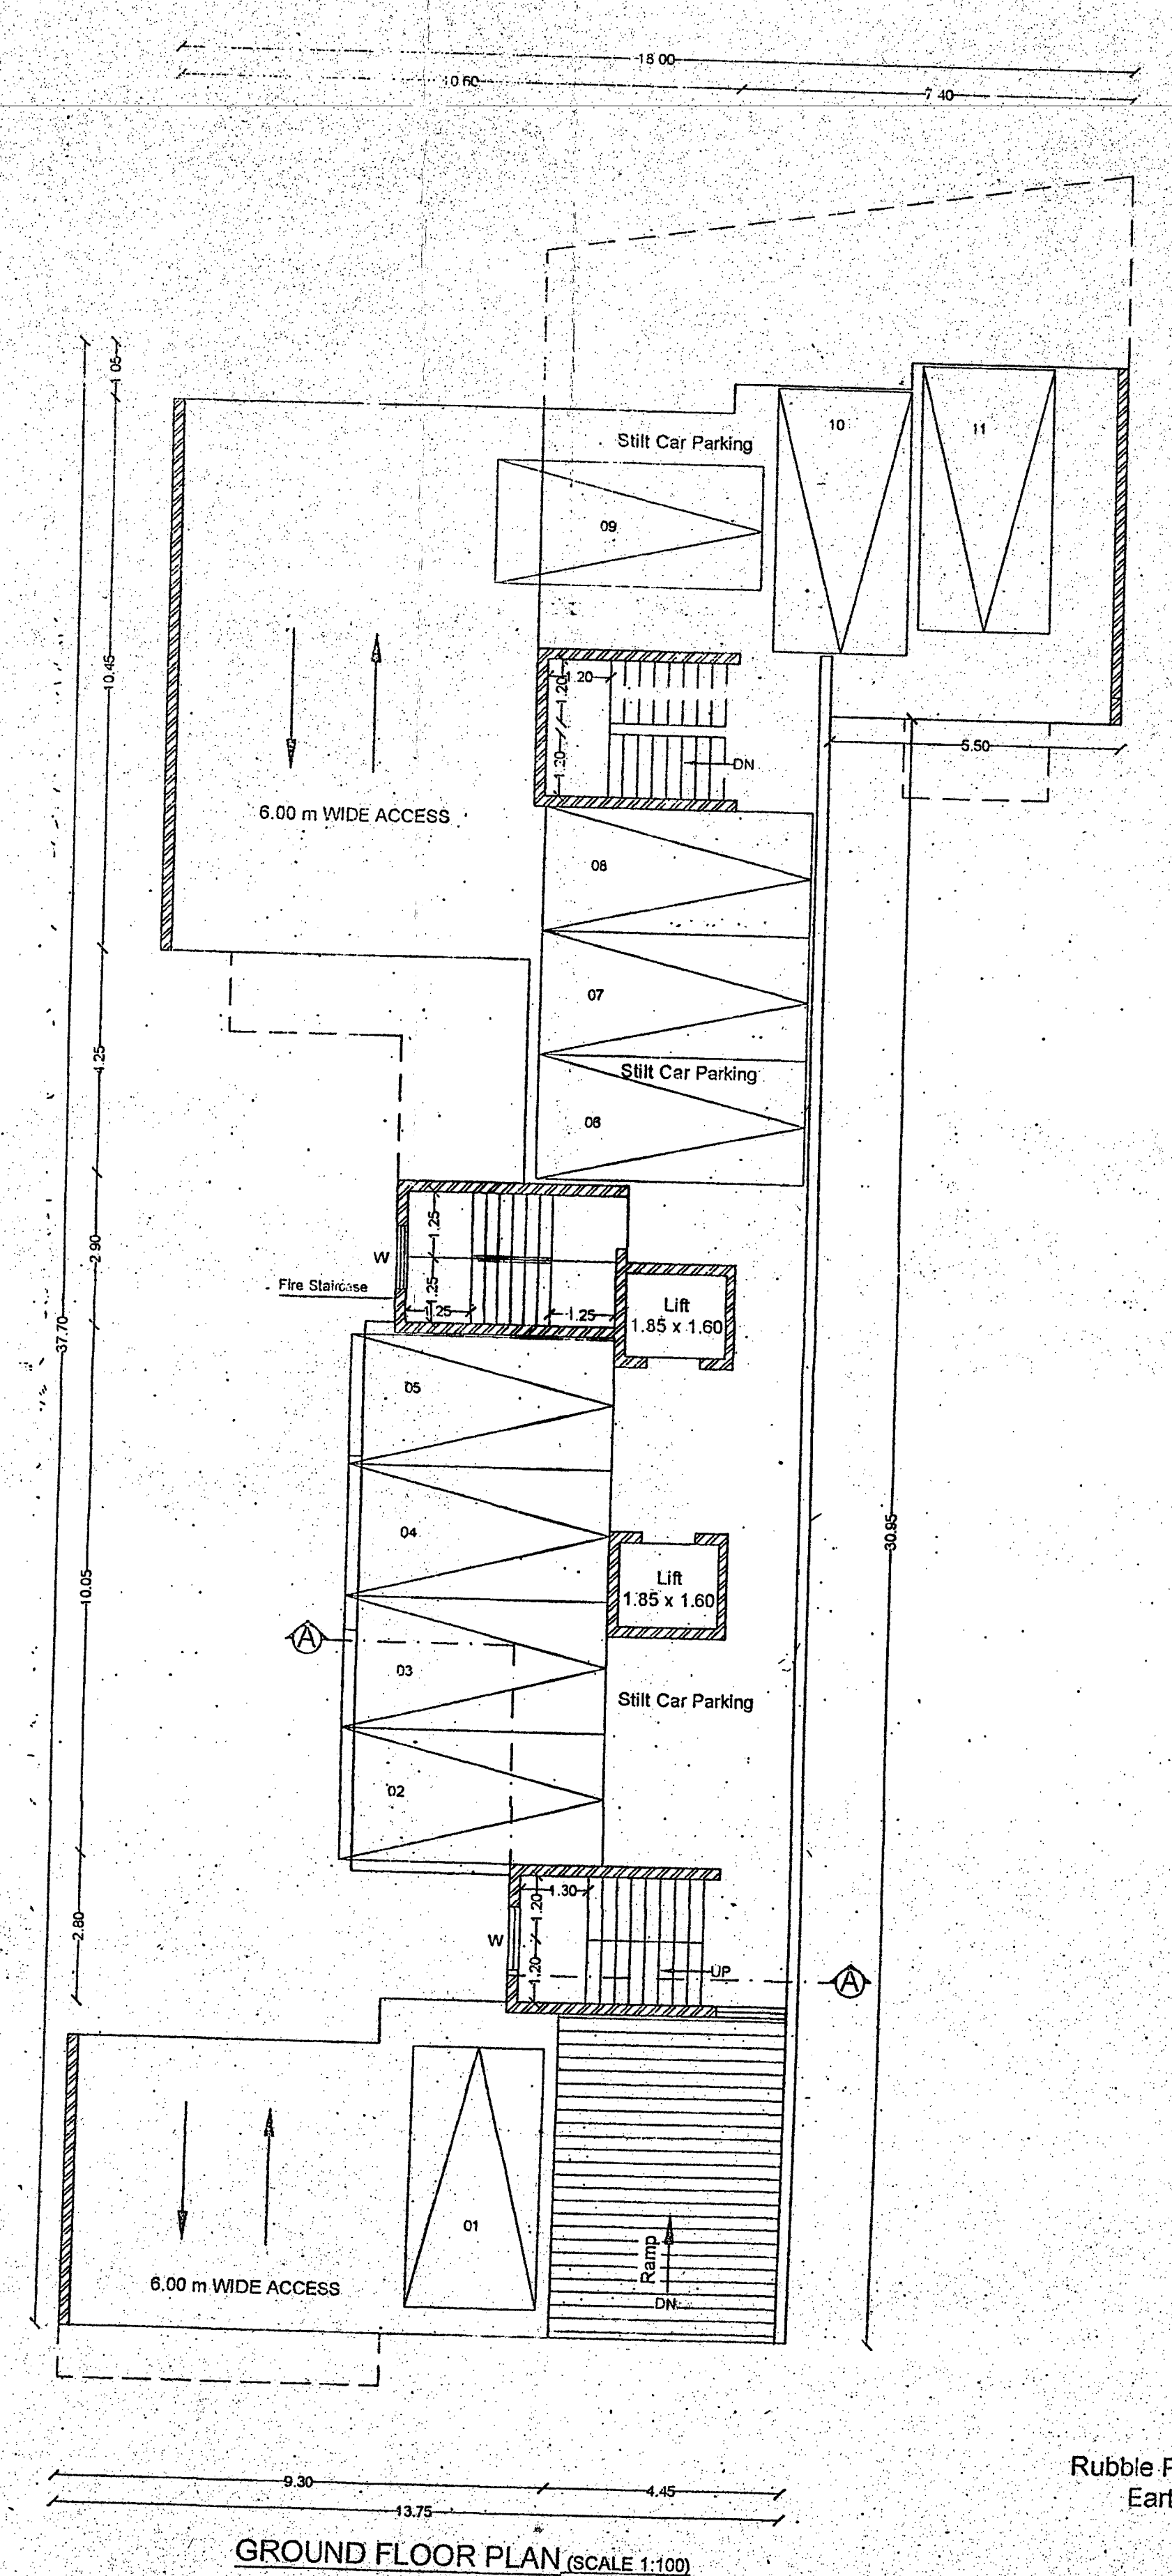

SECTION OF COMPOUND WALL
(SCALE 1:100)

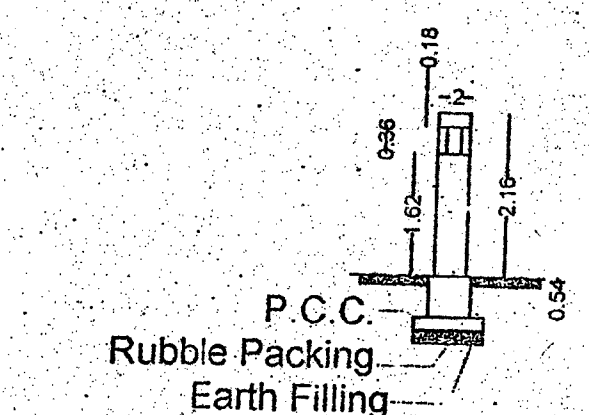

PROPOSED COMPOUND WALL & COMPOUND GATE

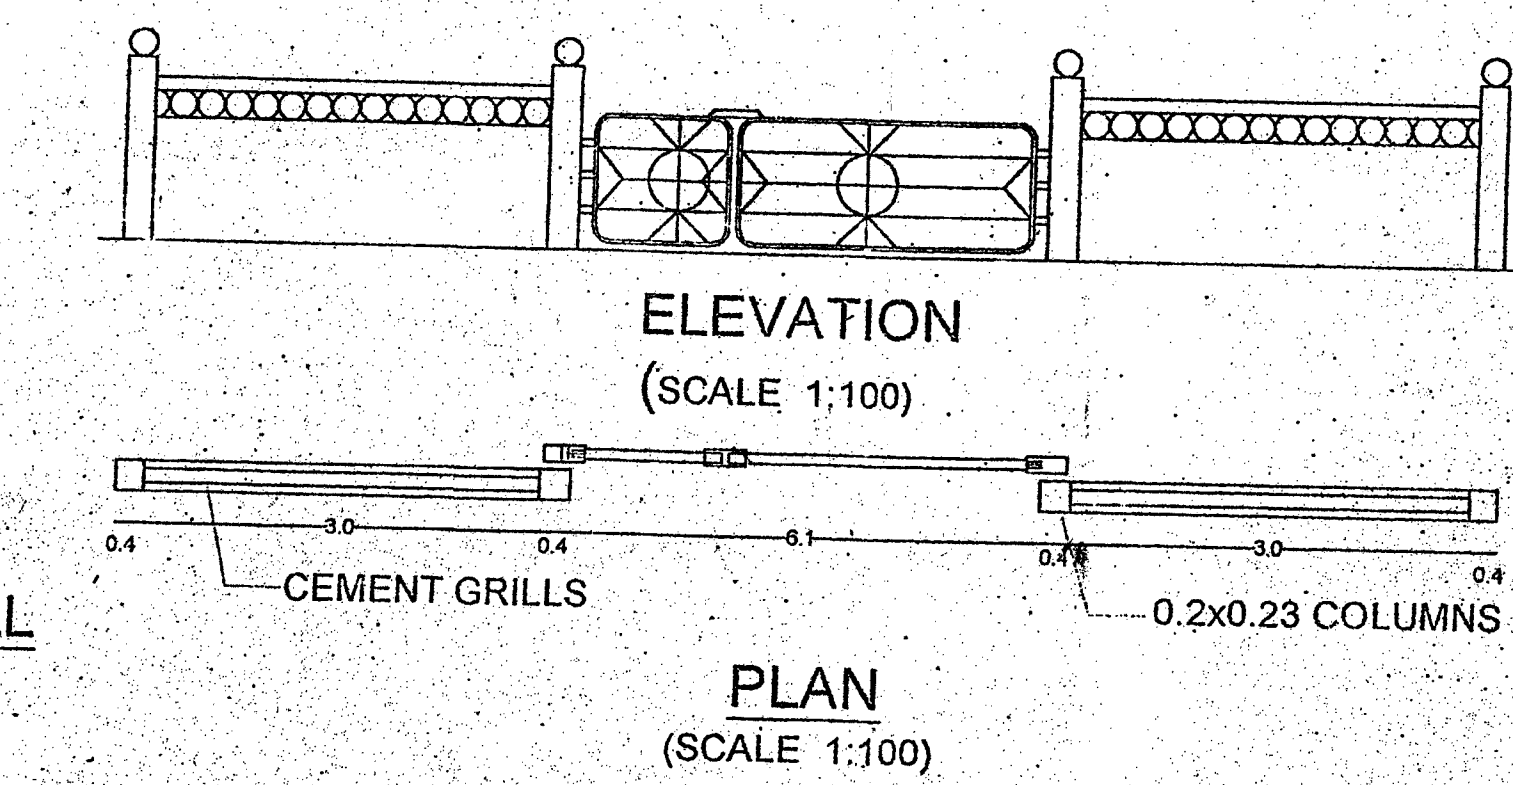
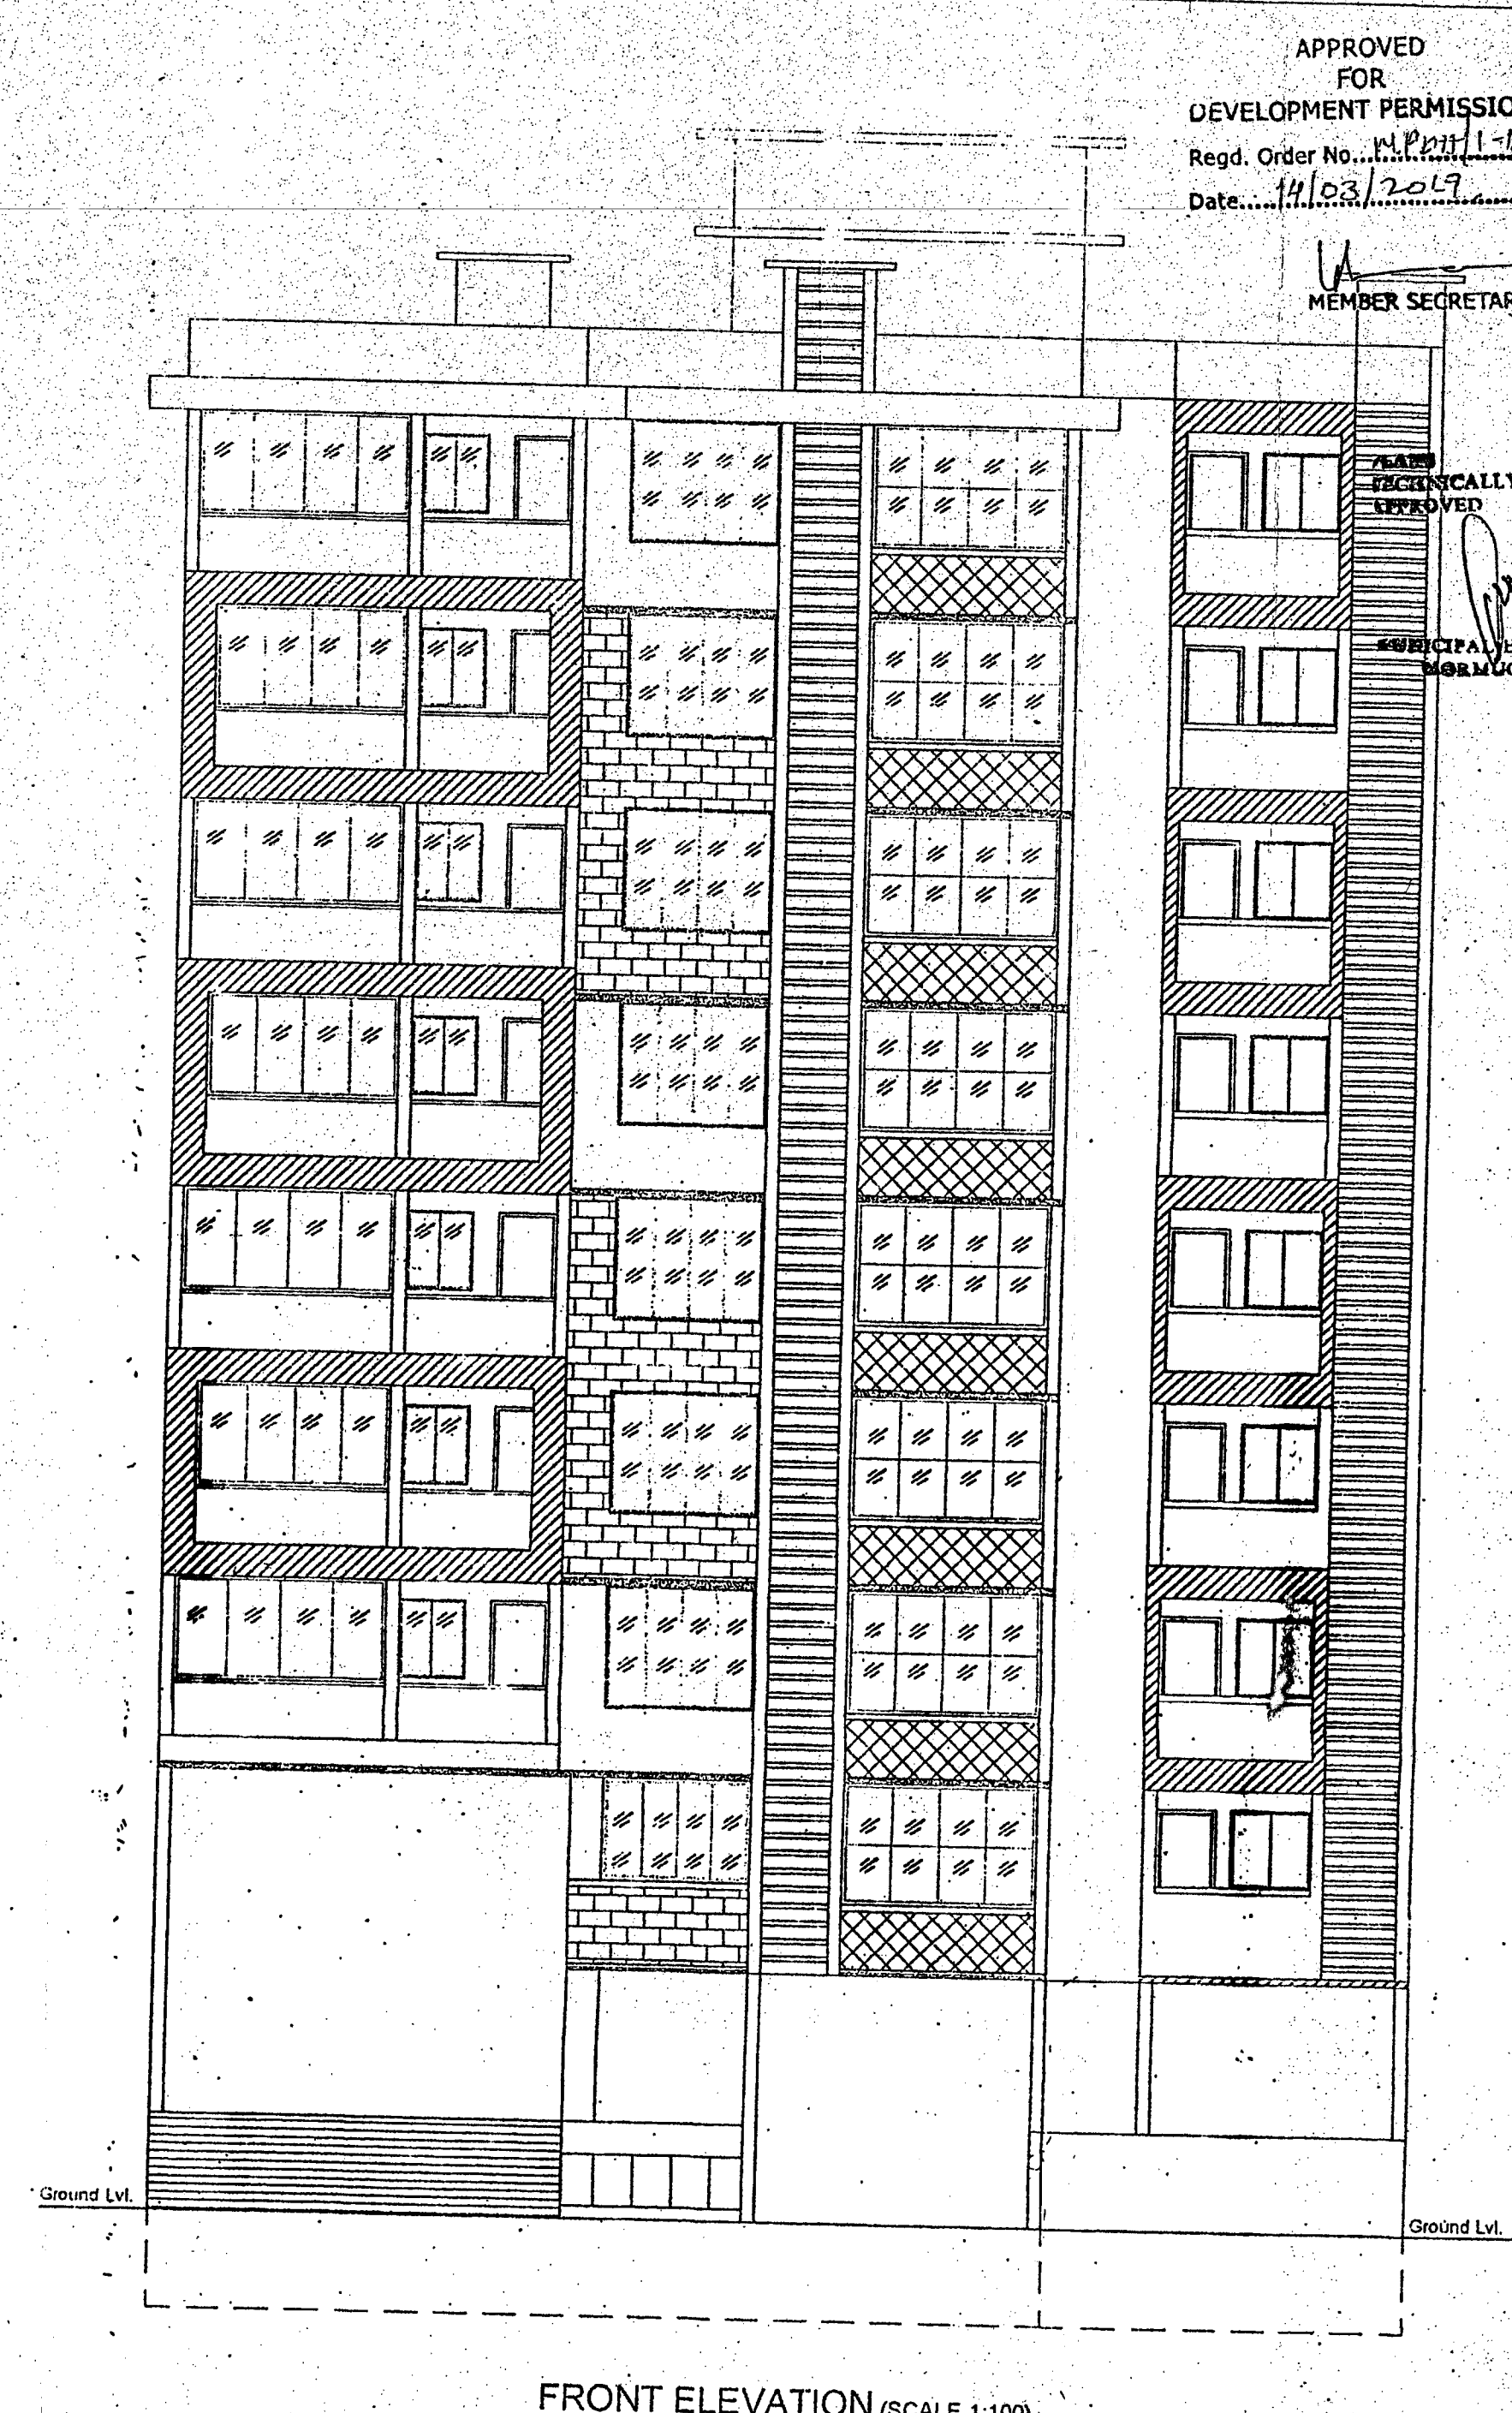


APPROVED FOR
DEVELOPMENT PERMISSION
Regd. Order No. 118-203/2018-19/1896
Date: 11/03/2019

MEMBER SECRETARY

FEES PAID UNDER REGD. ORDER NO. A2314 DATED 07/11/19
FINCE No. 26/2019
07/10/19

MURUGA MUNICIPAL COUNCIL

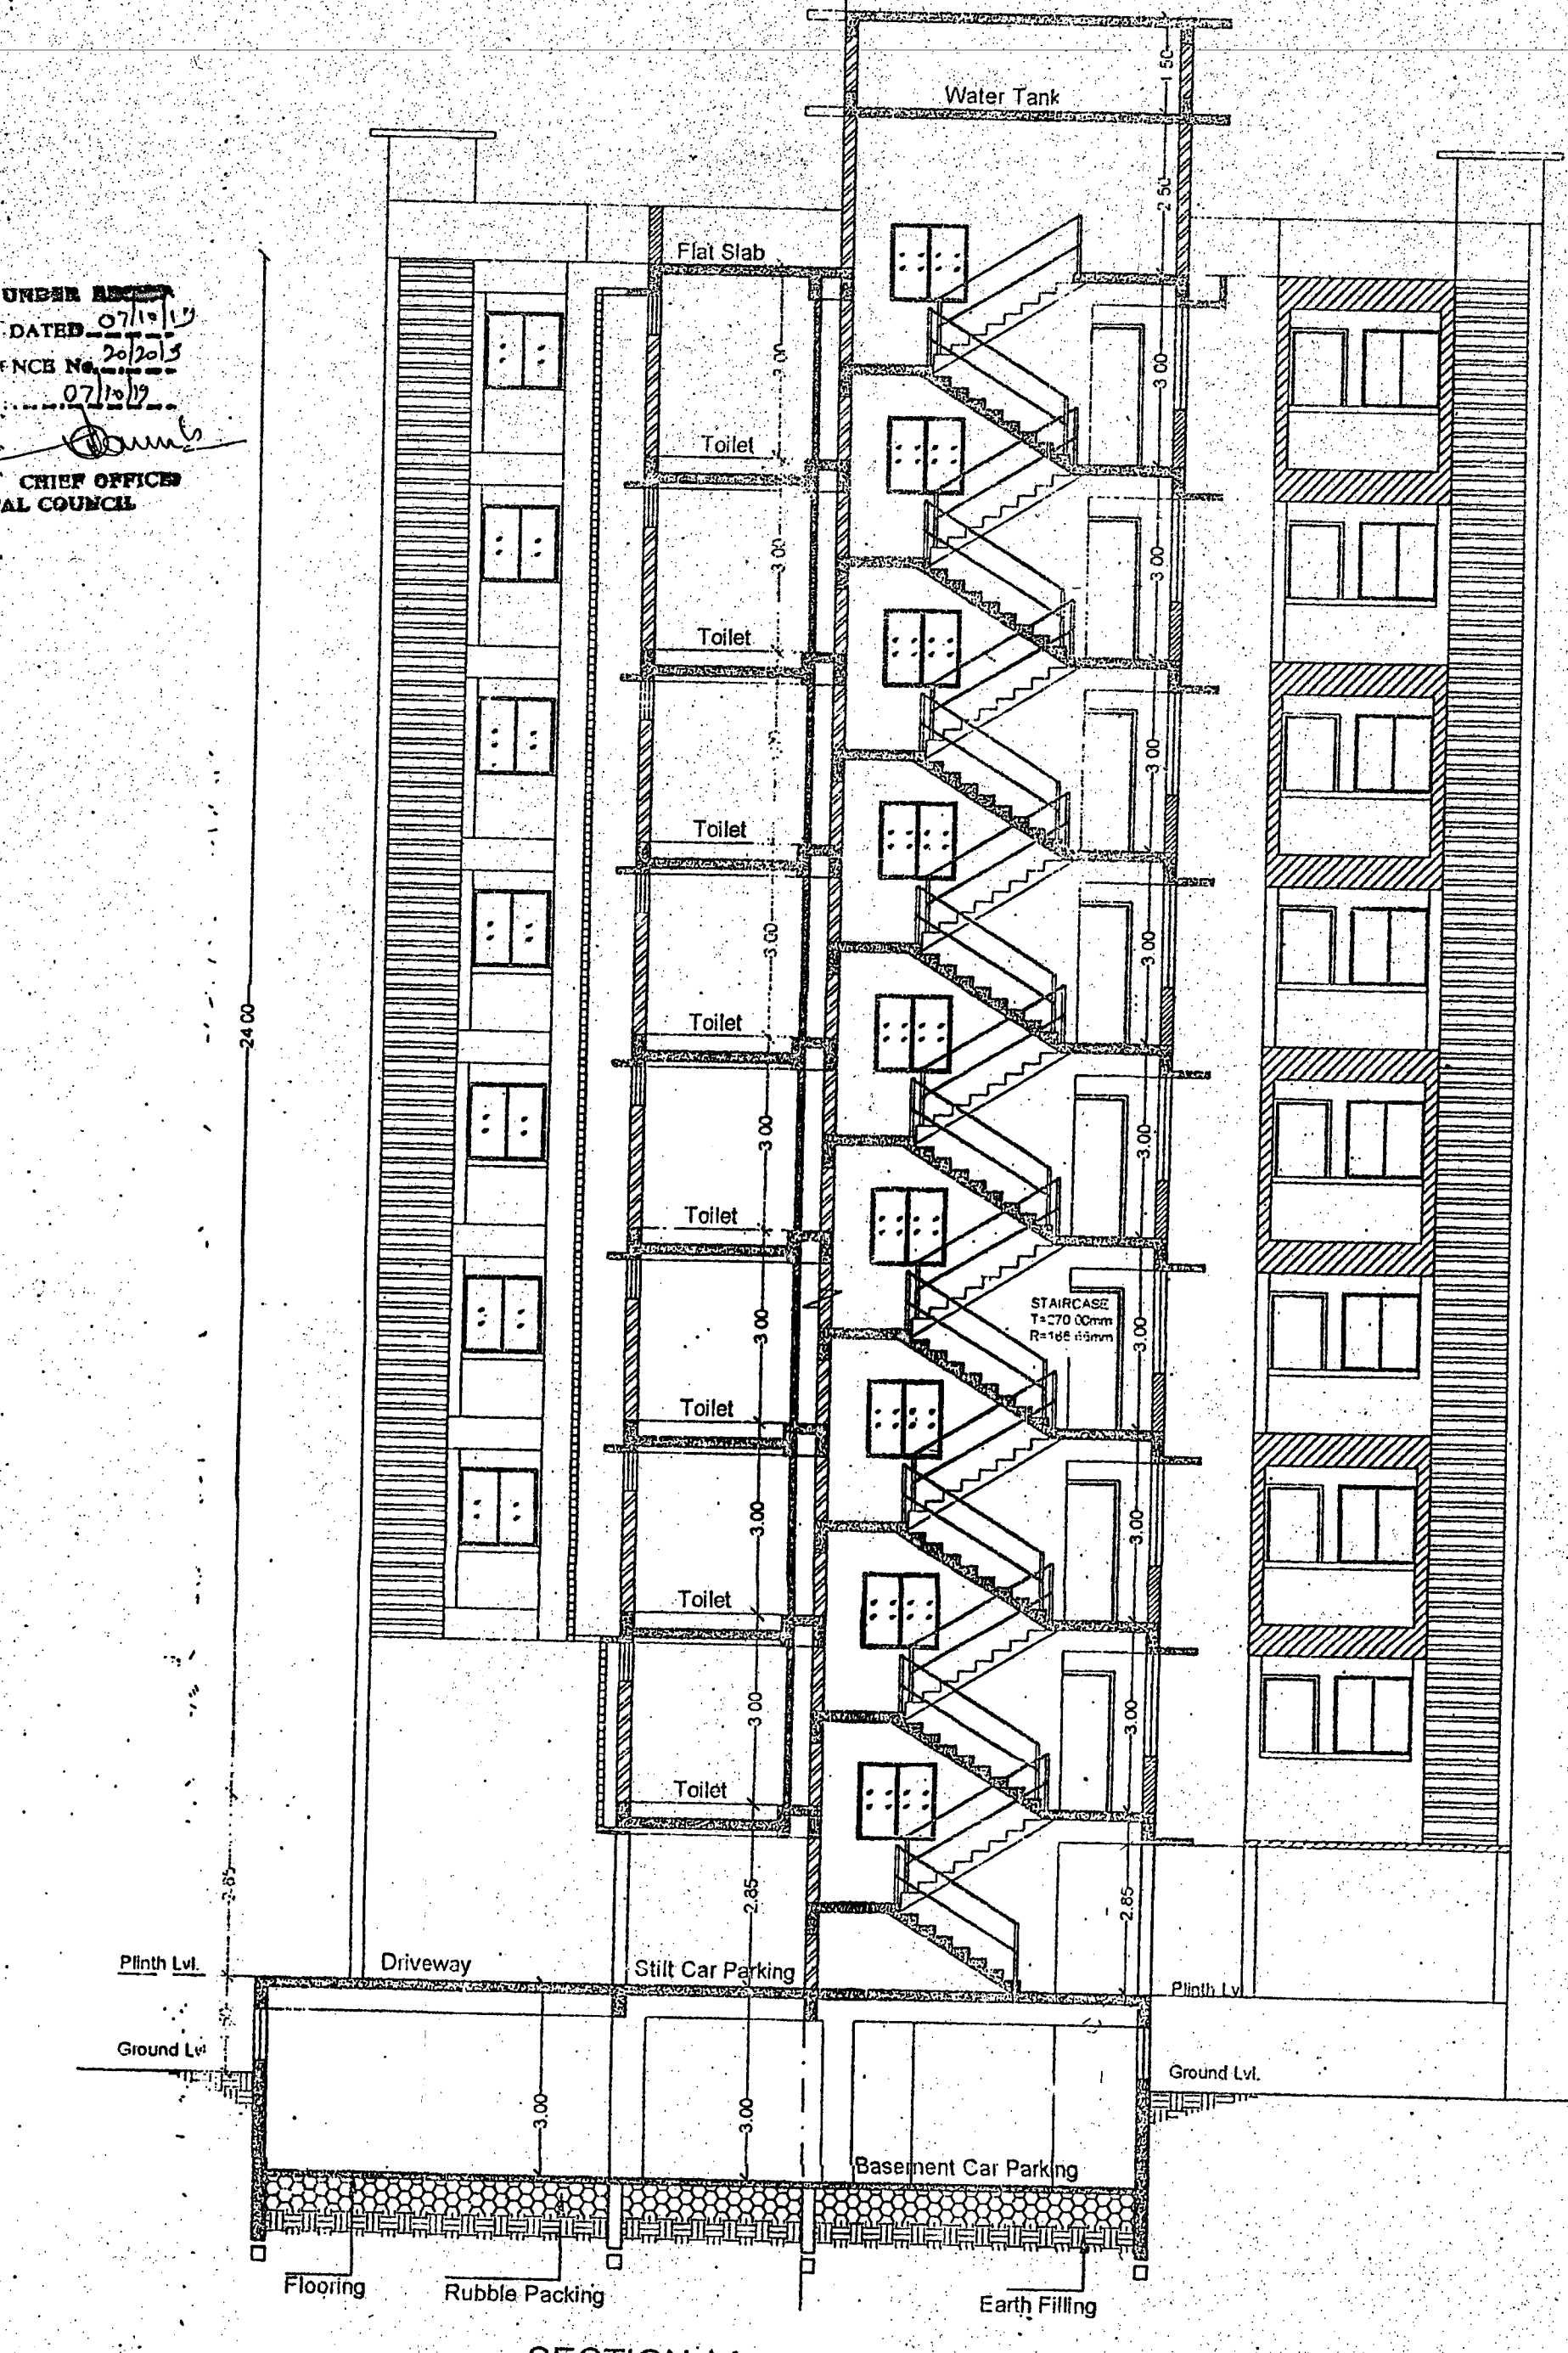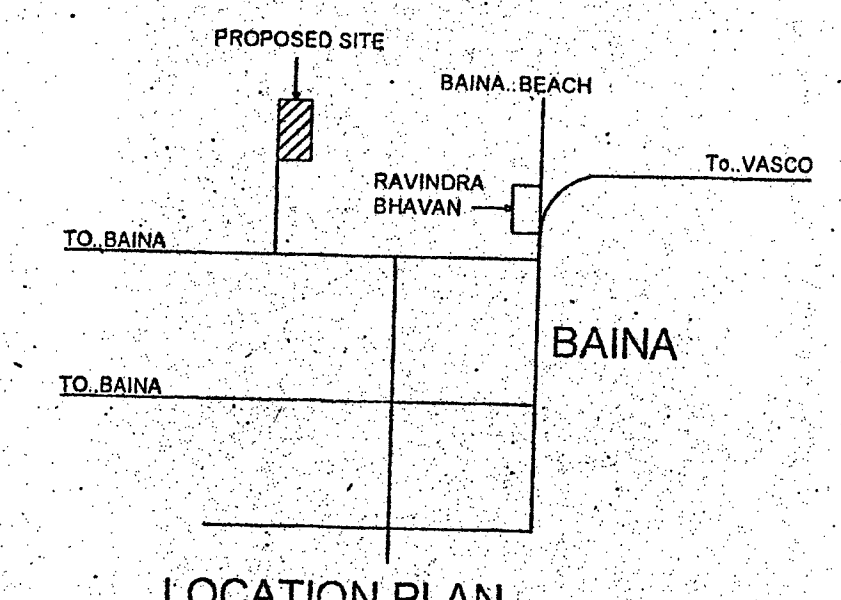

SCHEDULE OF OPENINGS			
DOOR		WINDOW	
1) D	= 0.90 x 2.50	1) W	= 1.20 x 1.30
2) D1	= 0.90 x 2.20	2) W3	= 1.50 x 1.60
3) D2	= 0.90 x 2.20	3) V	= 0.60 x 0.70
4) D3	= 0.80 x 2.20		
5) DW	= 1.50 x 2.50		
6) DW1	= 2.40 x 2.50		
7) DW2	= 3.00 x 2.50		

1) all the dimensions are to be made in meters unless specified.
2) all external walls are 200mm thick & internal walls are 100mm thick.

PROJECT:-
PROPOSED RESIDENTIAL BUILDING & COMPOUND WALL AND GATE IN PLOT BEARING CHALTA, NO.38 OF P.T. SHEET NO.153, OF VASCO CITY OF MORMUGAO TALUKA

DATE - 26-11-2018
DWG NO -
Sheet No - 2/2

Scale: 1:100 & 1:500
DWG BY: K.M.Gaonkar

ARCHITECT
Mr. VIRAJ DESAI
AR0026/011
VIRAJ DESAI
AR0026/011

OWNER
VASCO CGA
Contact: 9025363993