




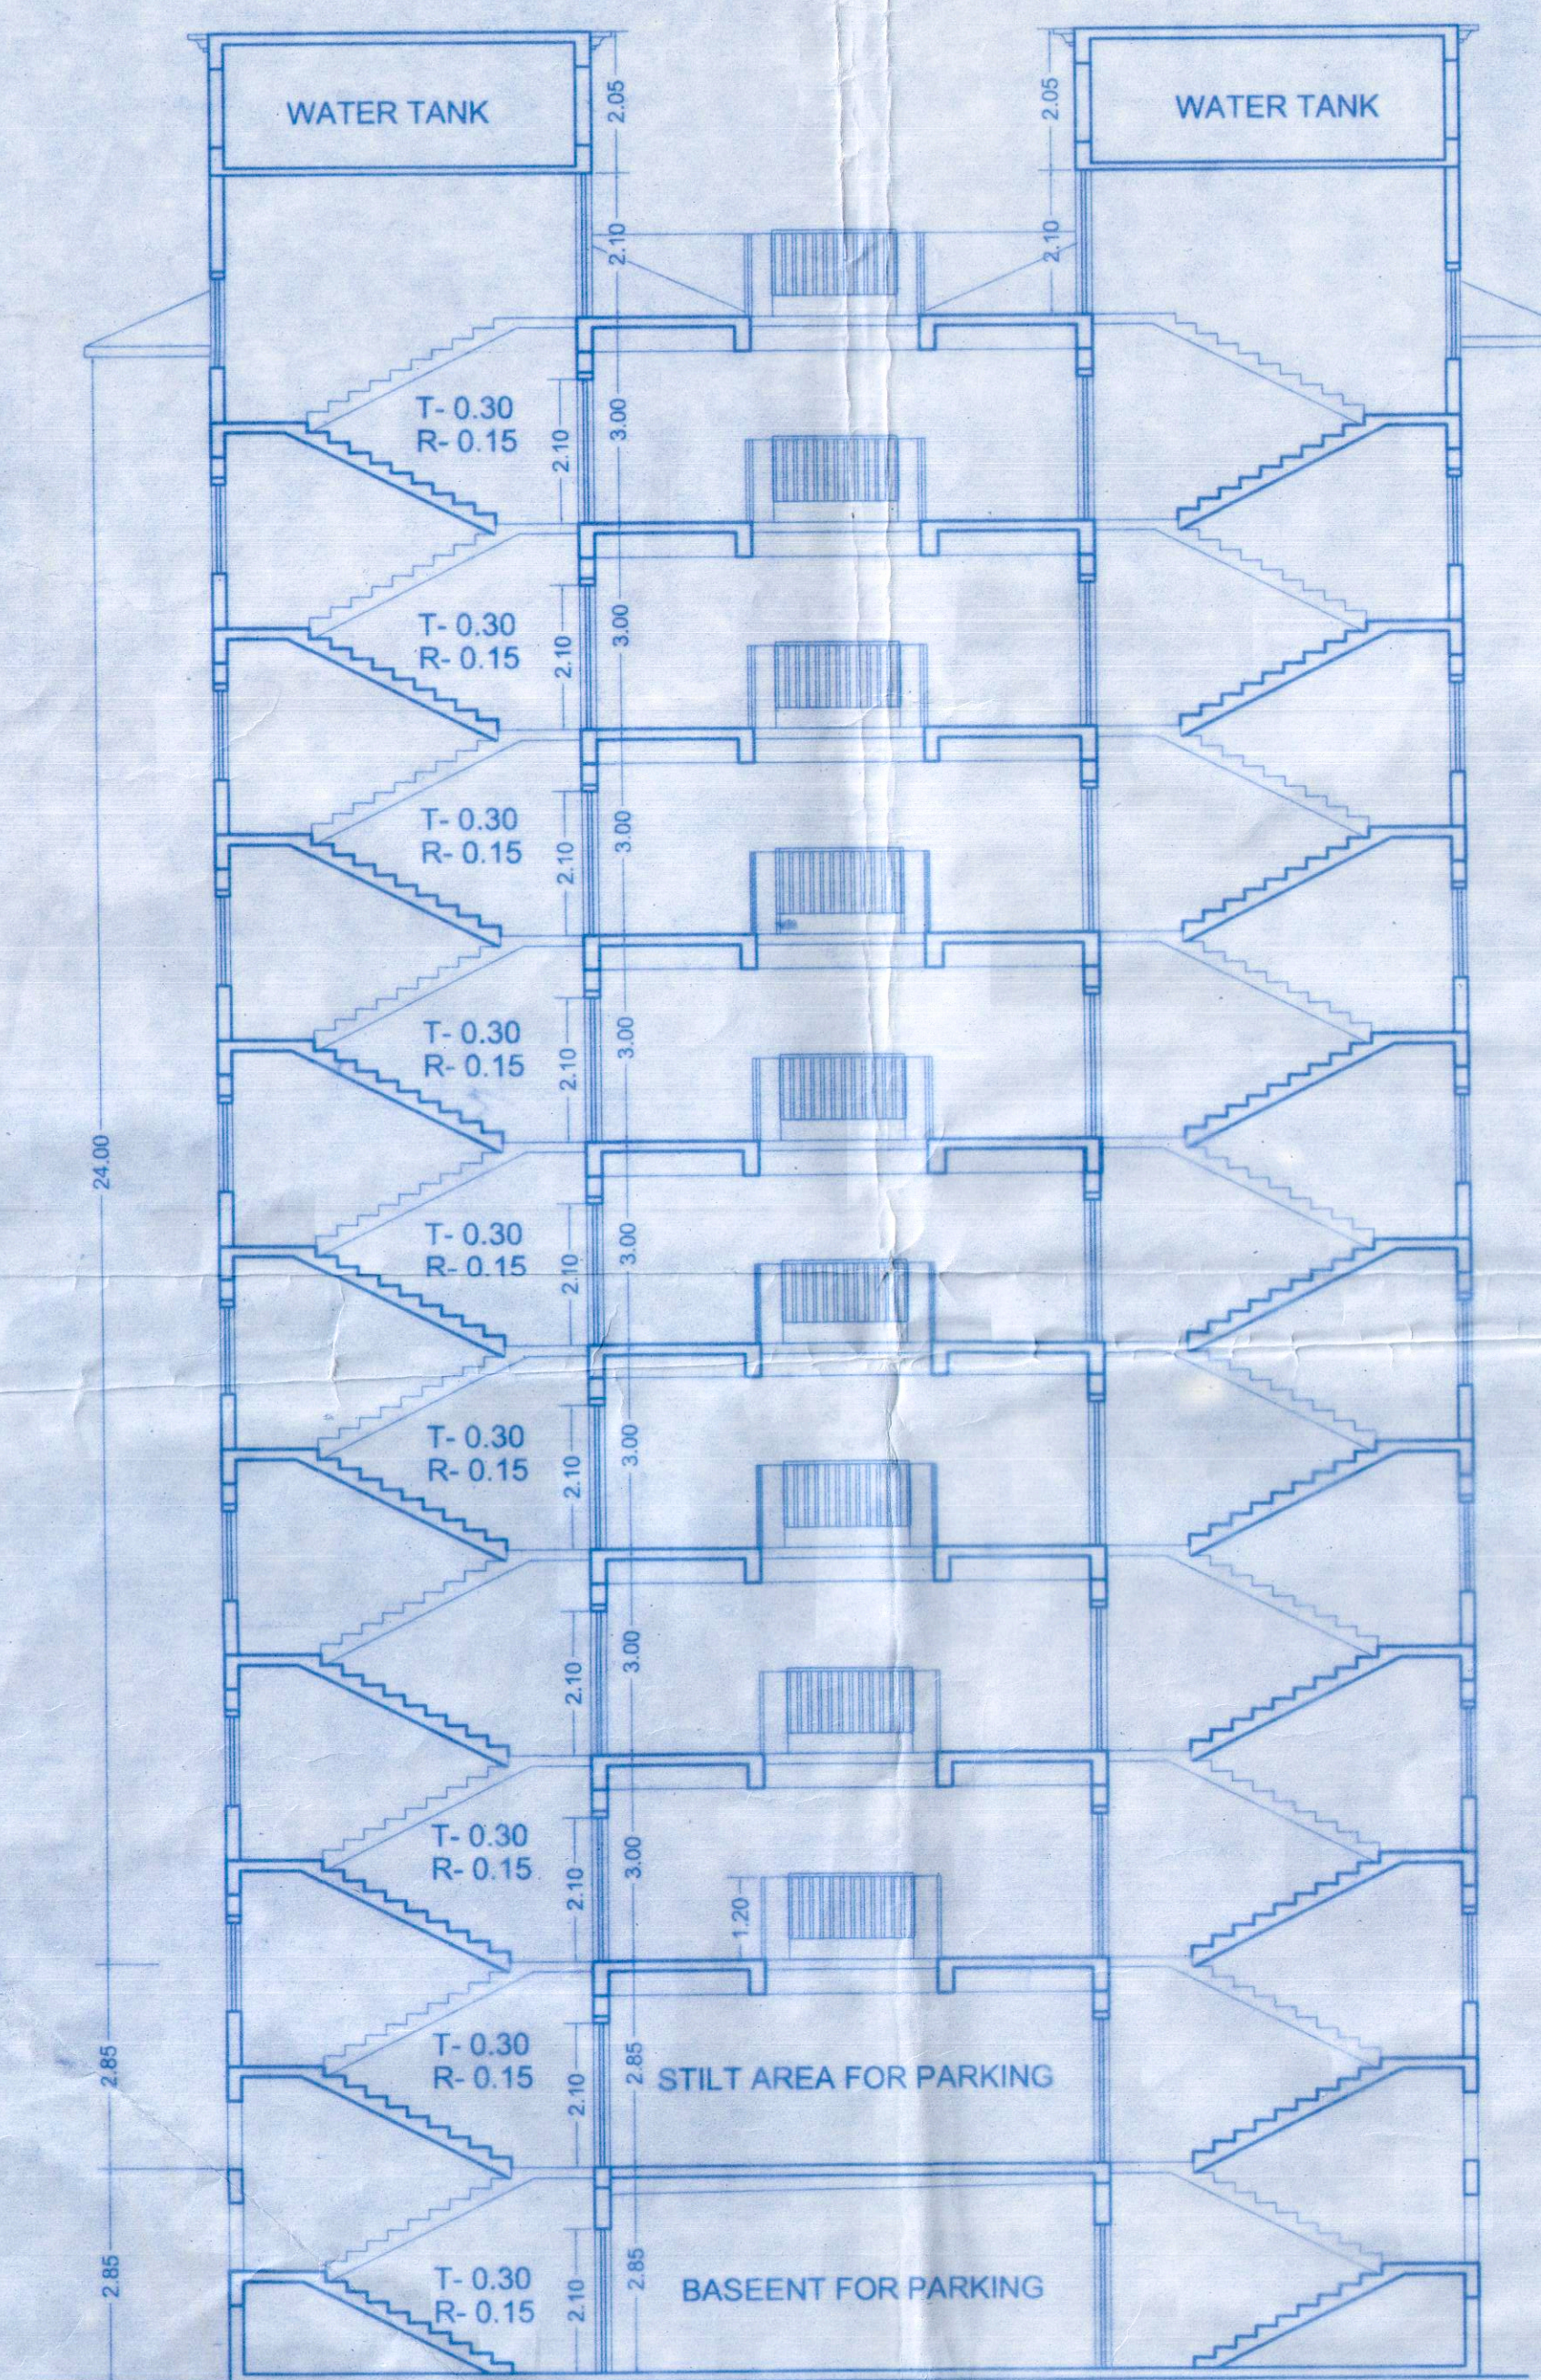

SECTION Aa'
Scale-1:100

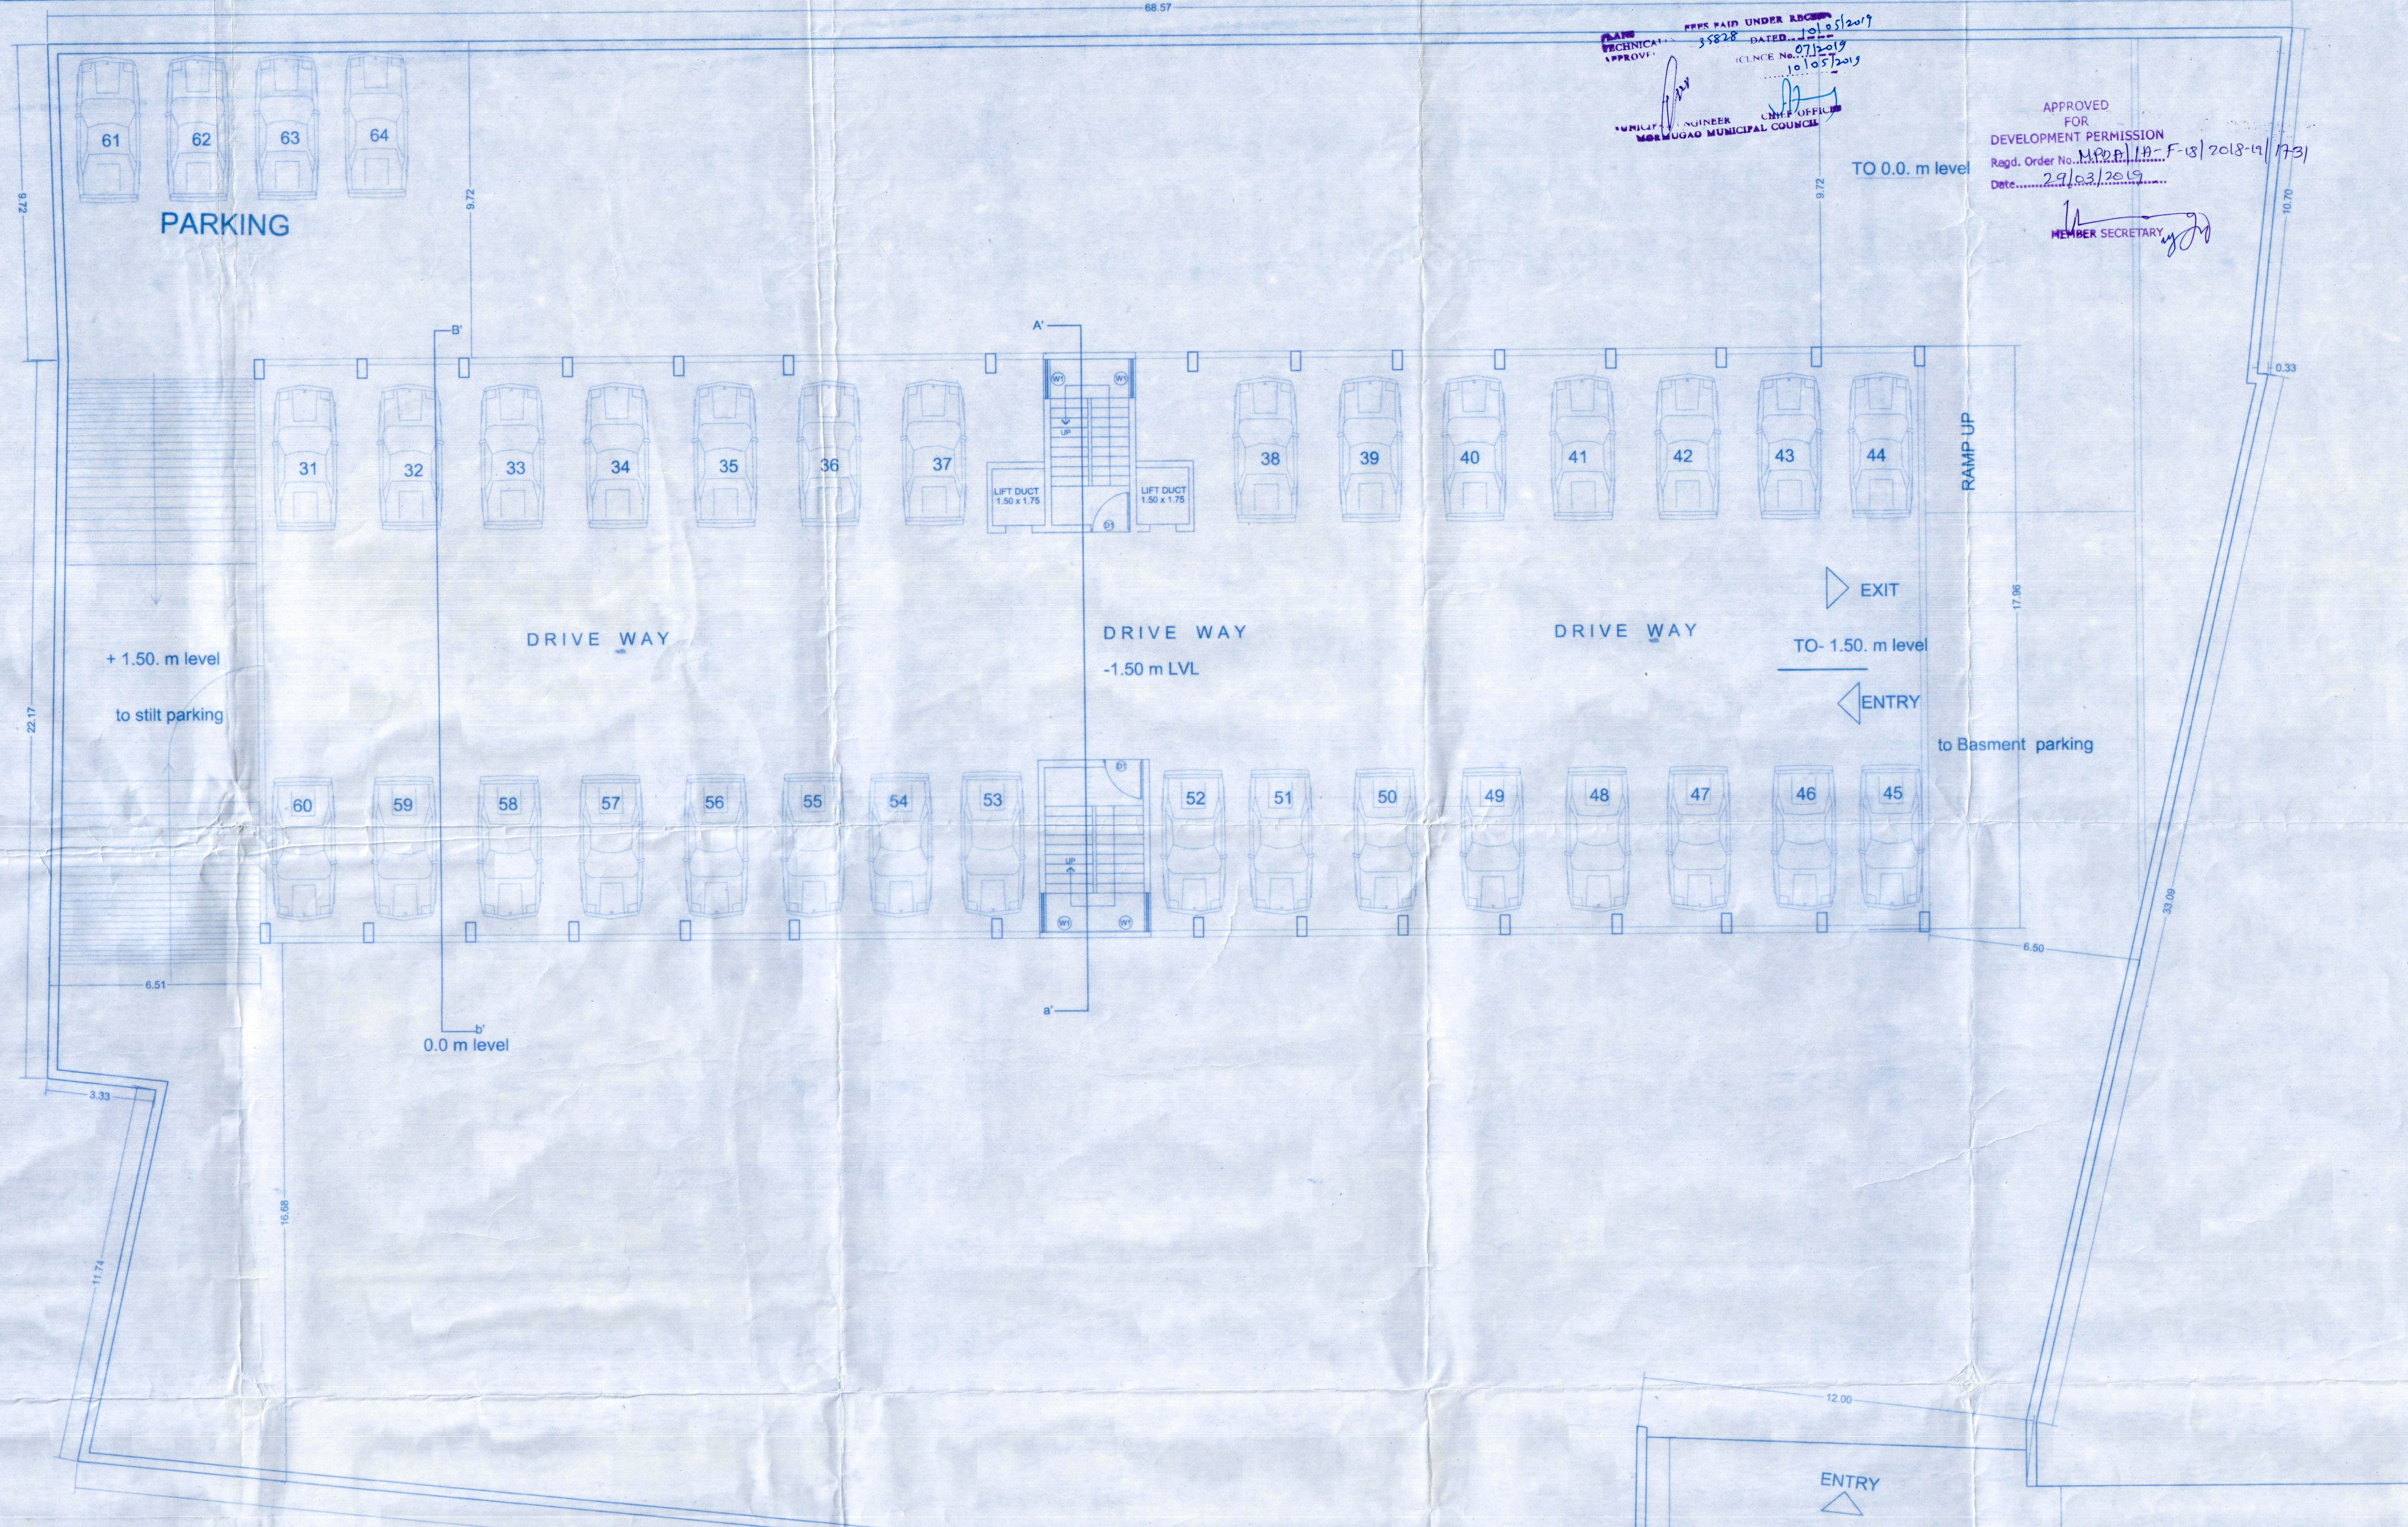


BASEMENT PARKING PLAN
Scale-1:100

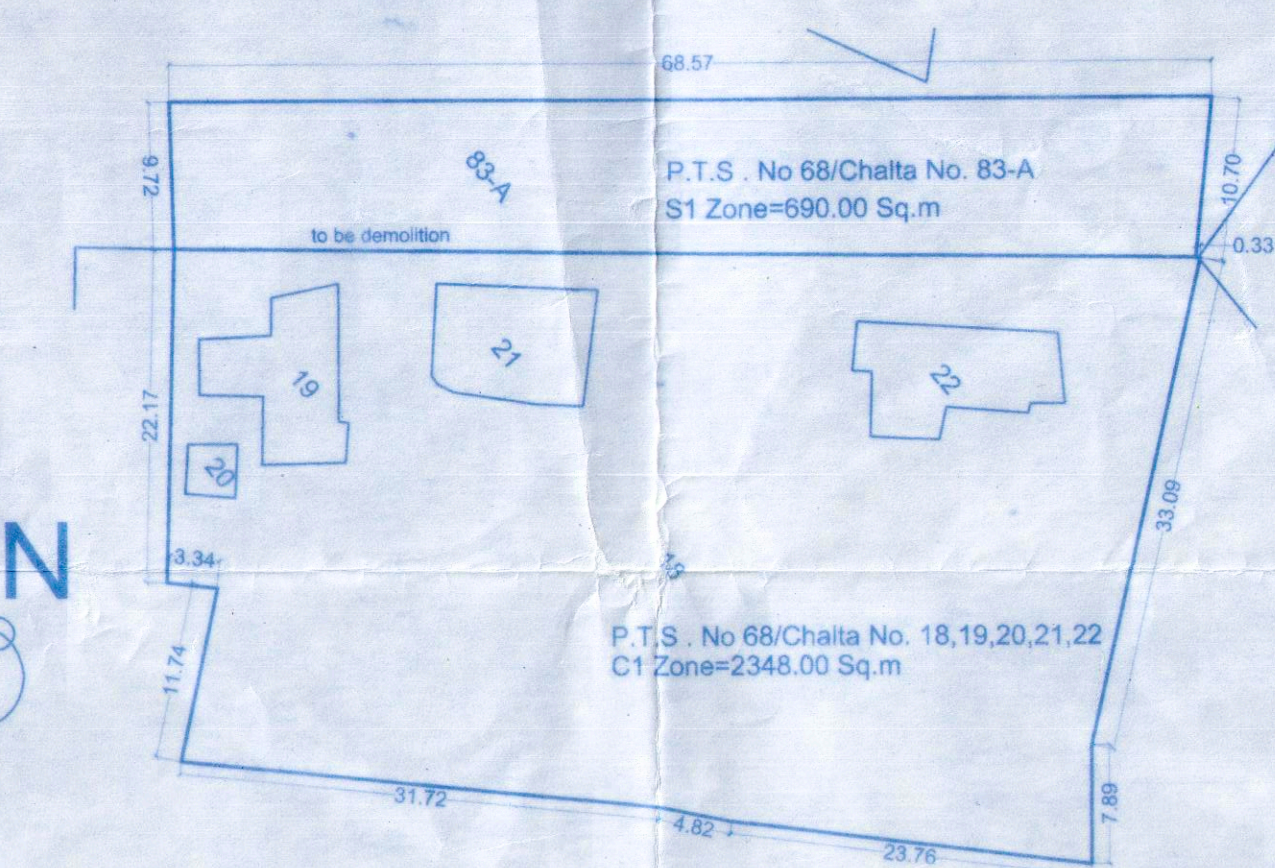

PLAN BEFORE AMALGAMATION
Scale-1:250


AREA STATEMENT OF PLOT BEARING P.T. SHEET NO. 68 BEARING CHALTA NOS. 18,19,20,21,22 EXISTING BUILDING

1	AREA OF Chalta No. 18,19,20,21,22	2111.00 SQM
2	PLOT AREA OF EXISTING STRUCTURES	237.00 SQM
3	COVERAGE	237.00 SQM
4	TOTAL TOTAL NET AREA	2348.00 SQM

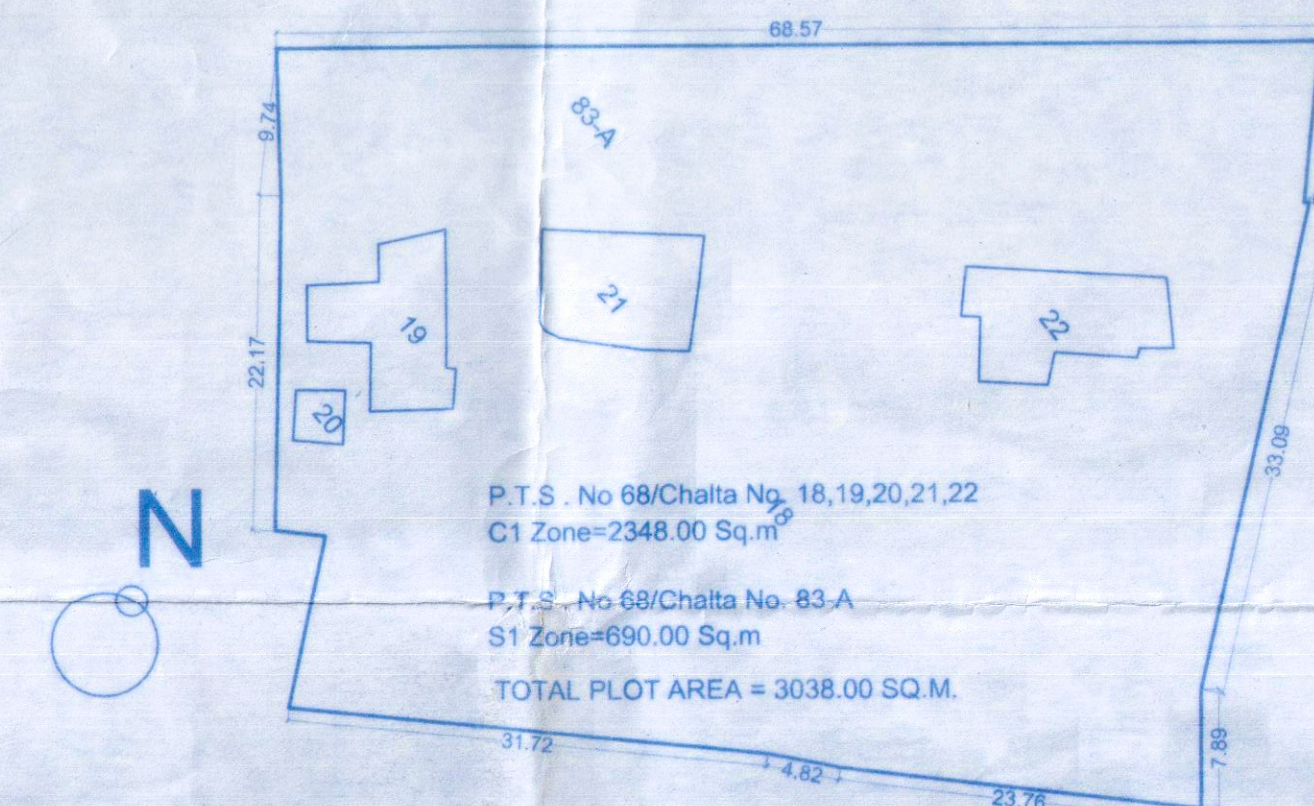

PLAN BEFORE AMALGAMATION
Scale-1:250

SR NO	PLOT	AREA
1	Chalta No. 18,19,20,21,22	2348.00 SQM
2	Chalta No.83-A	690.00 SQM
3	Chalta No. 18,19,20,21,22, 83-A	3038.00 SQM

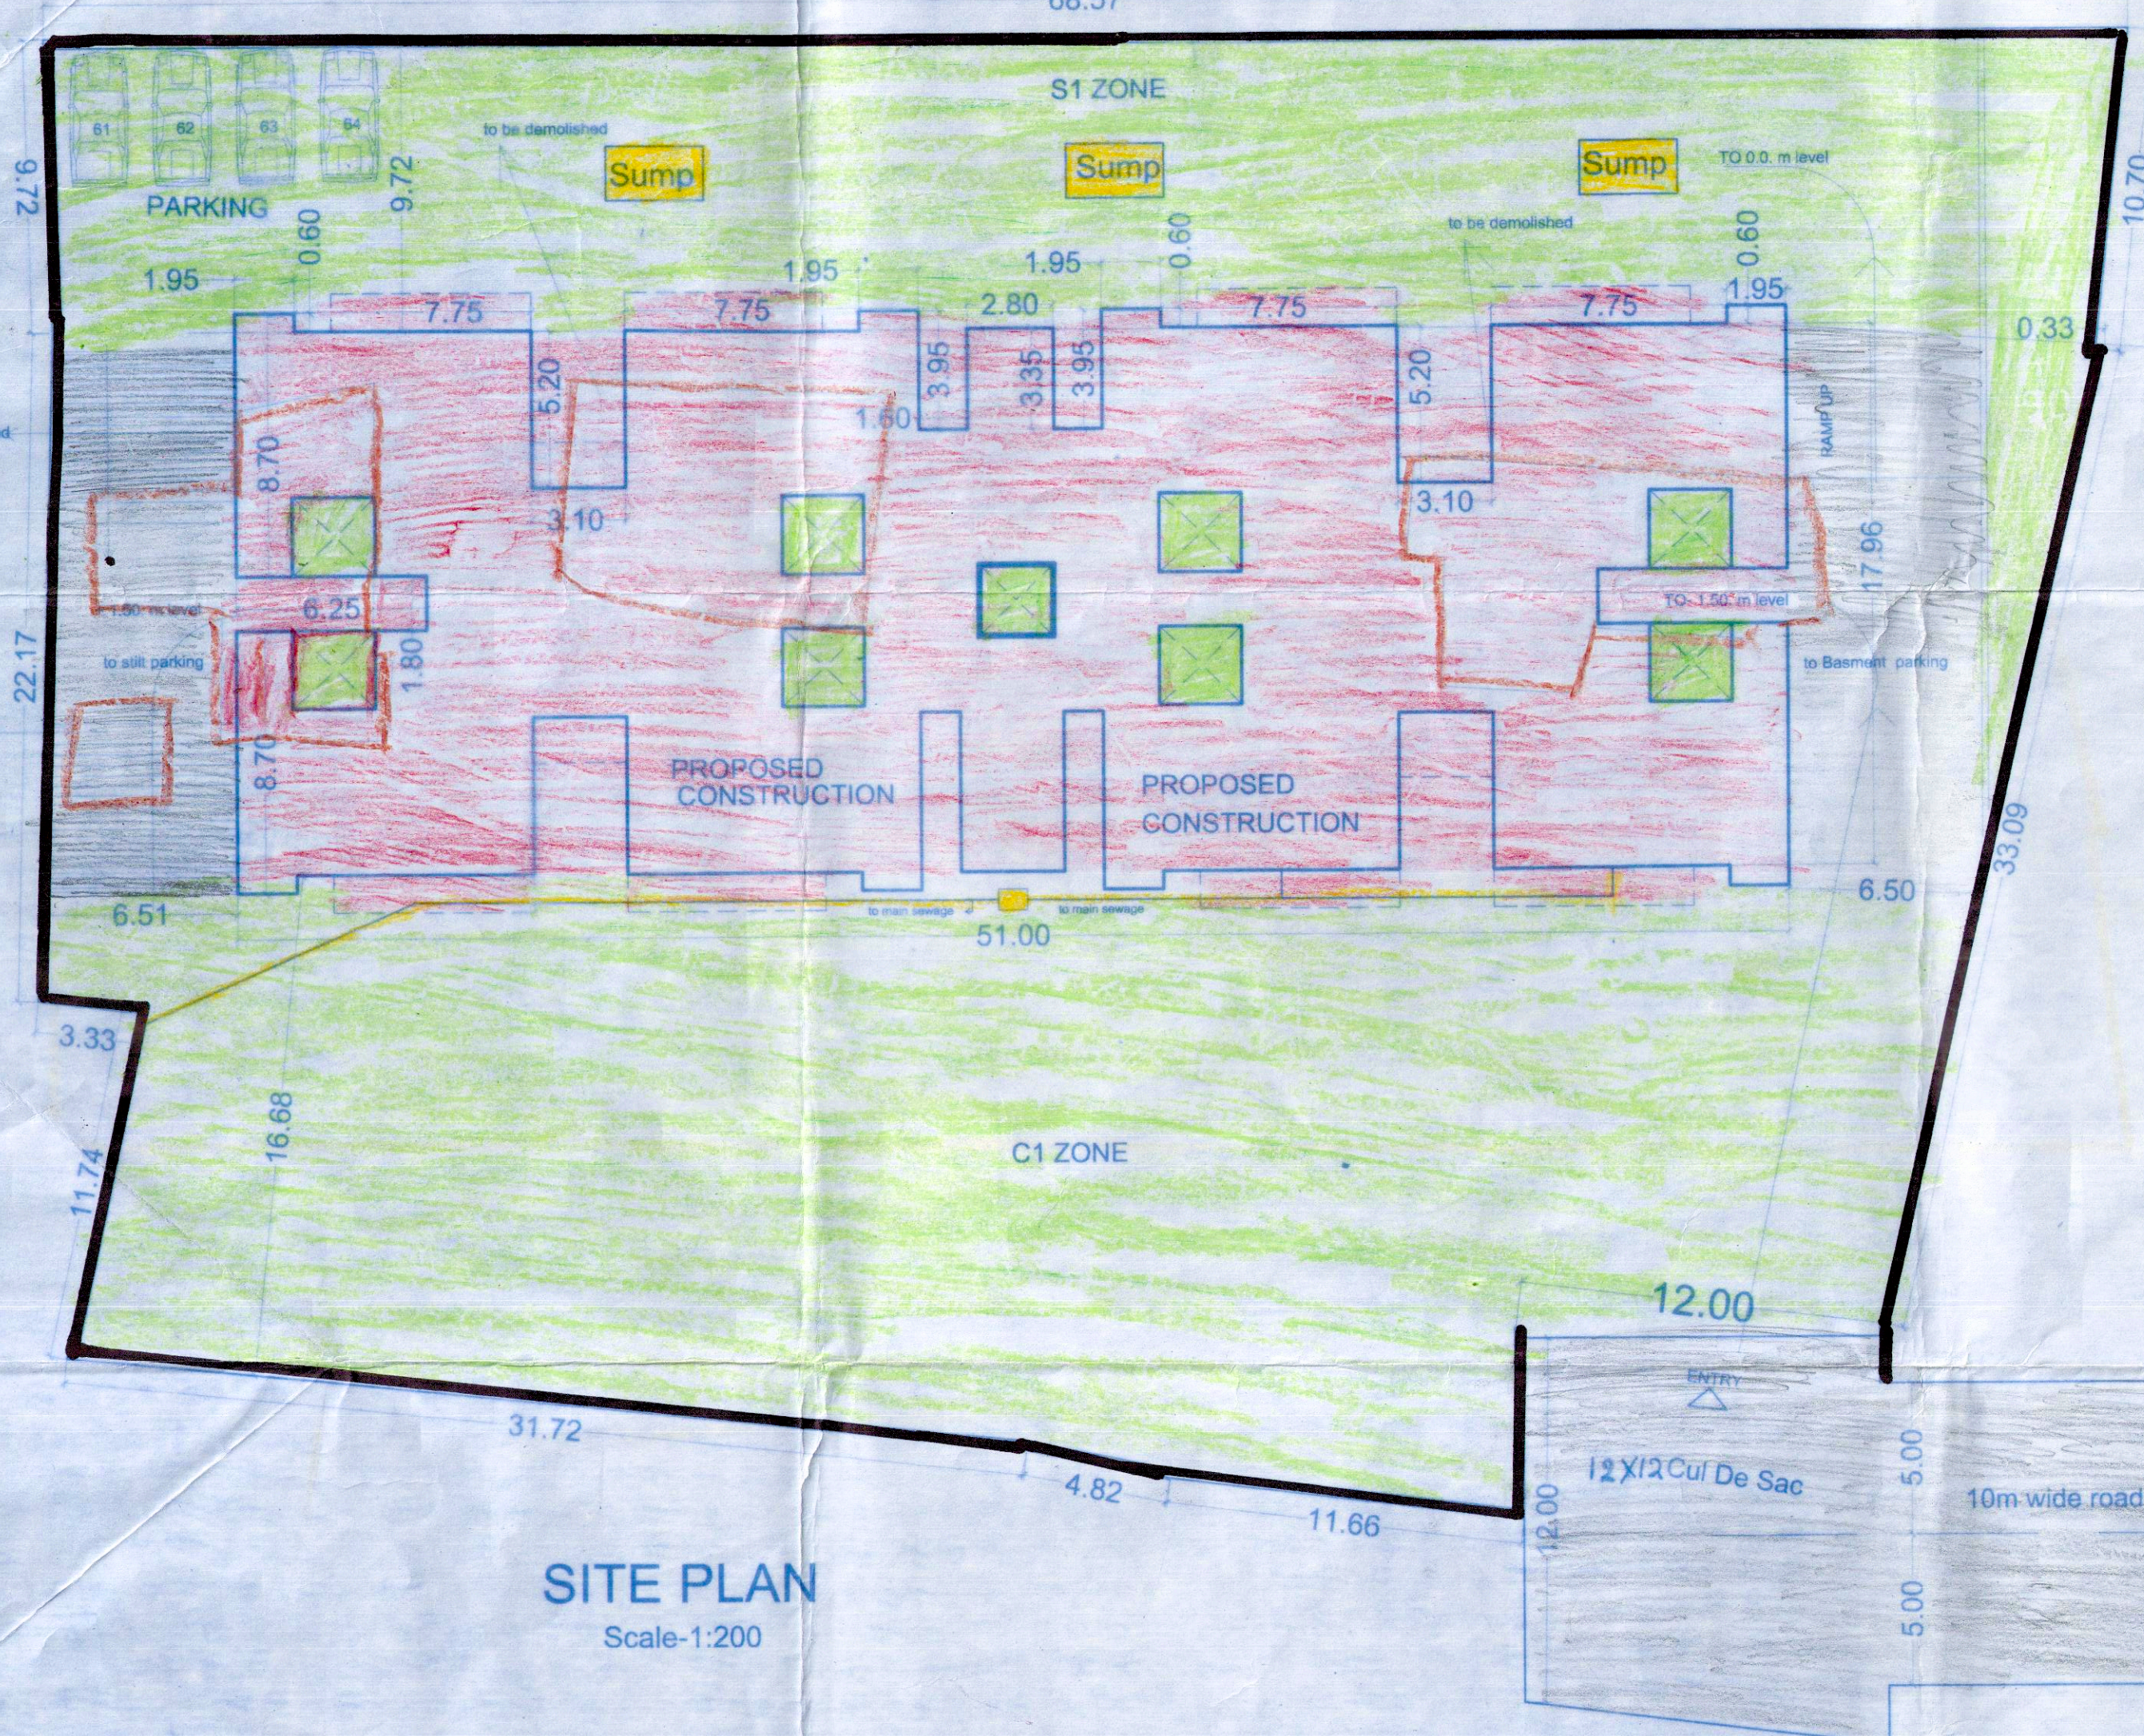

SITE PLAN
Scale-1:200

Proposed Amalgamation, Residential Building and Compound wall for "FABRICA DE GREJA DE" of VASCO-DA-GAMA on plot bearing Chalta Nos. 18, 19, 20, 21, 22 & 83-A of P.T. Sheet No.68 of Vasco city, Taluka Mormugao, Goa.

ARCHITECT'S SIGN: VARSHA WATANE
C.A. 2002/2/23/22
V.D.A. 559/1/314
R2/0664/2010

OWNER'S SIGN: [Signature]

DATE: 21-01-19
SCALE: 1:100
DRAWN BY: DM
SHEET NO 2
ARCHITECT: Deja Vu