
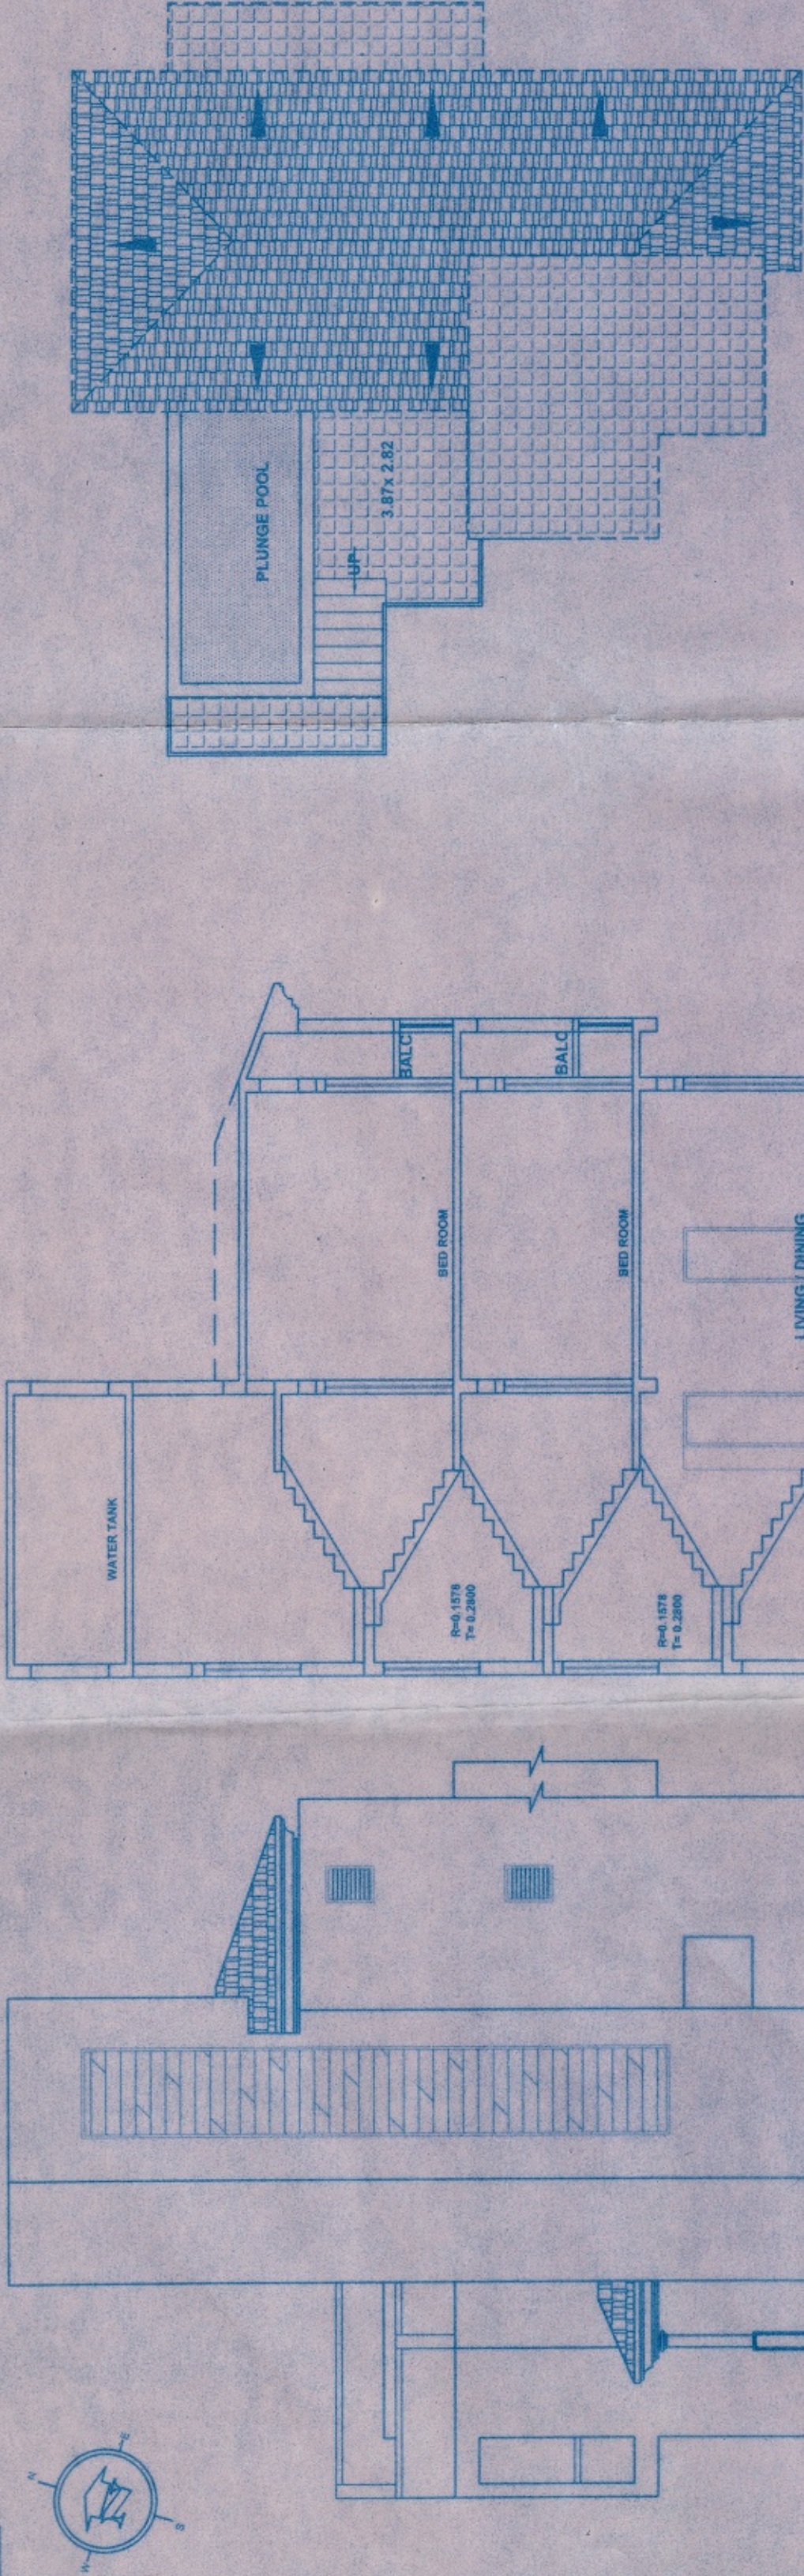
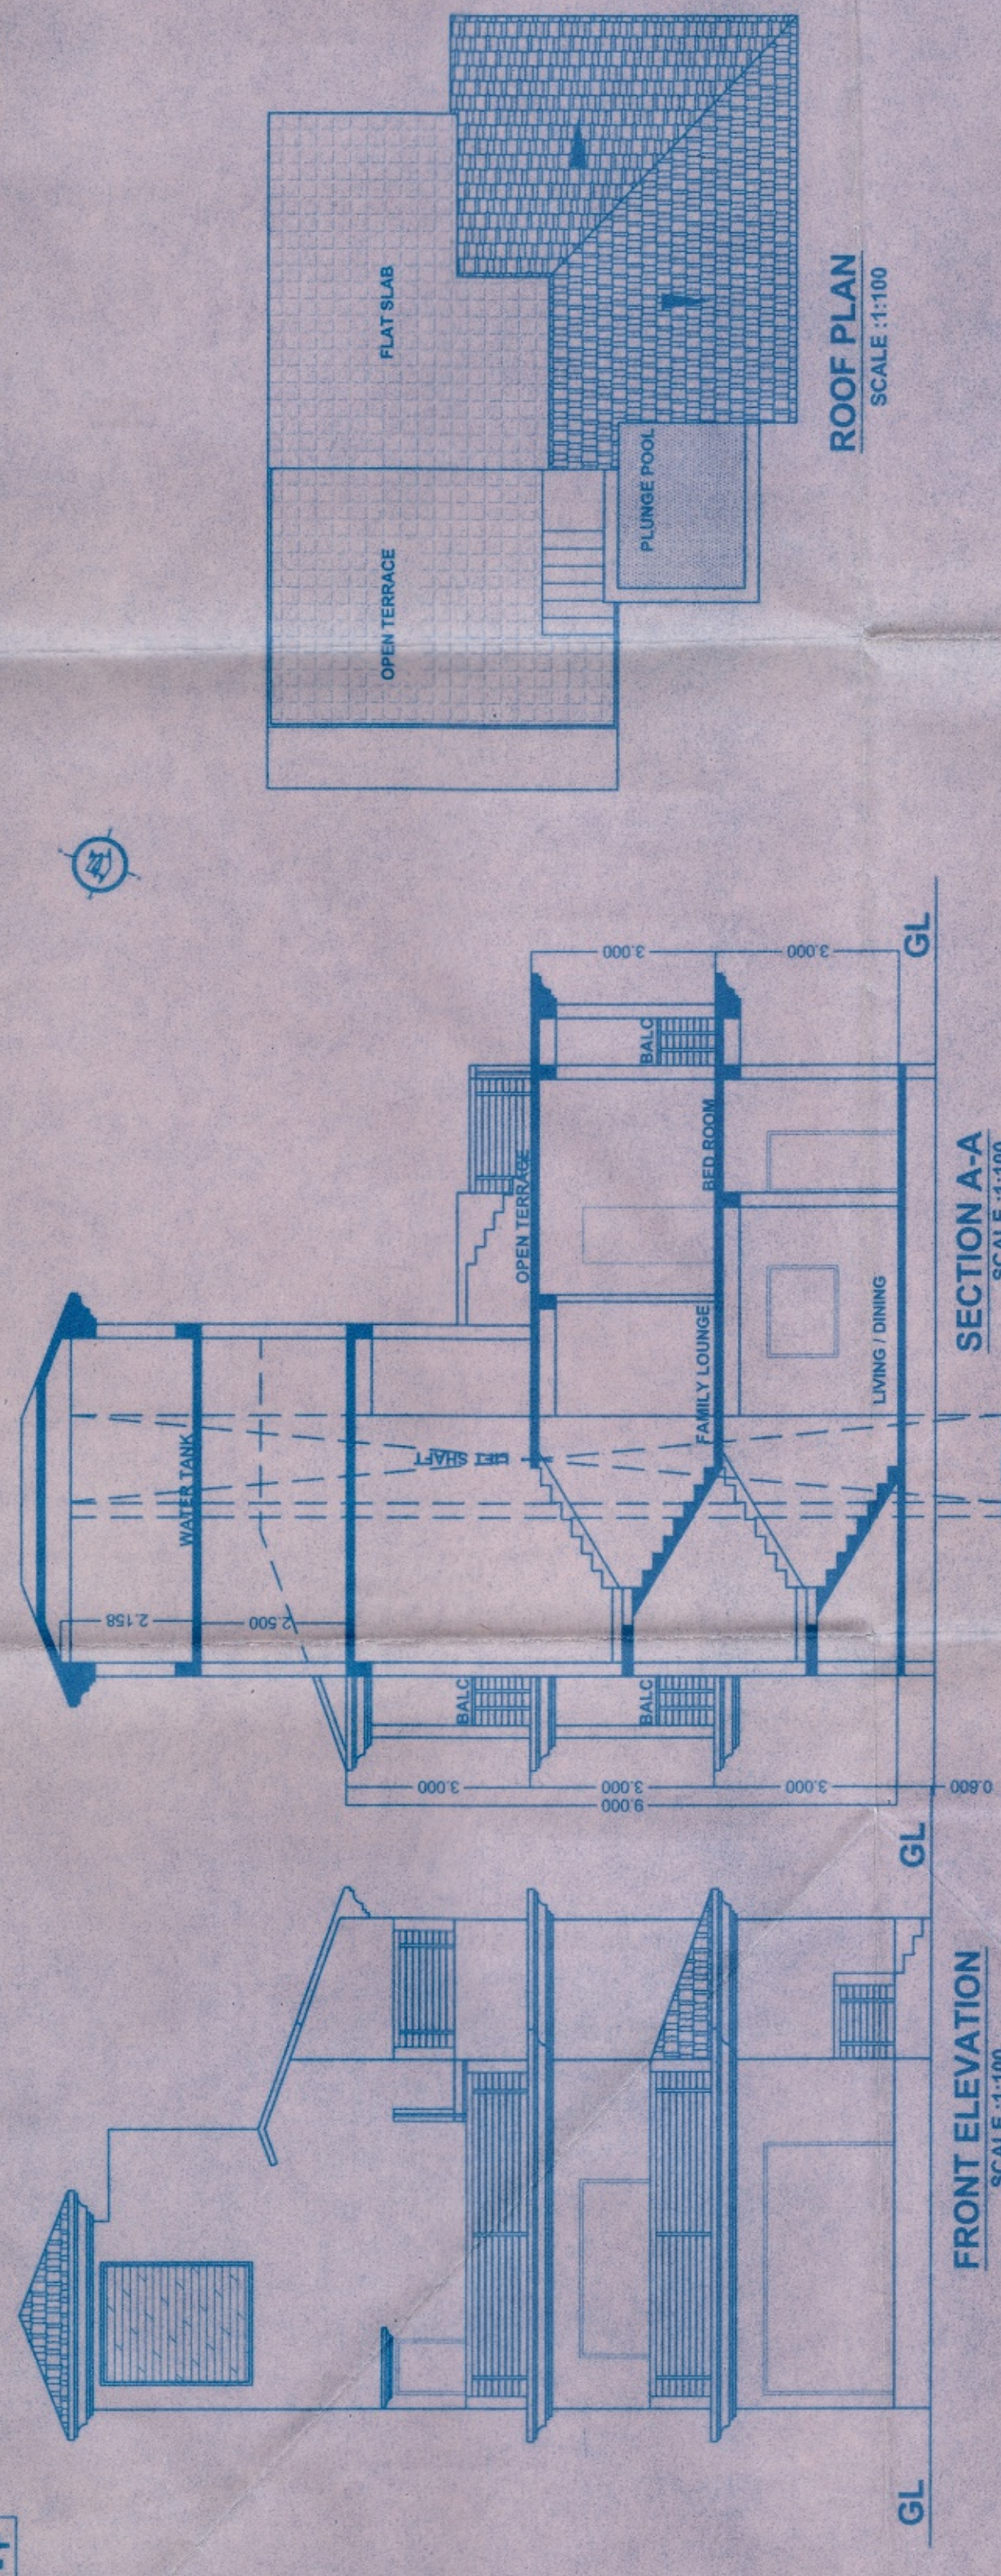
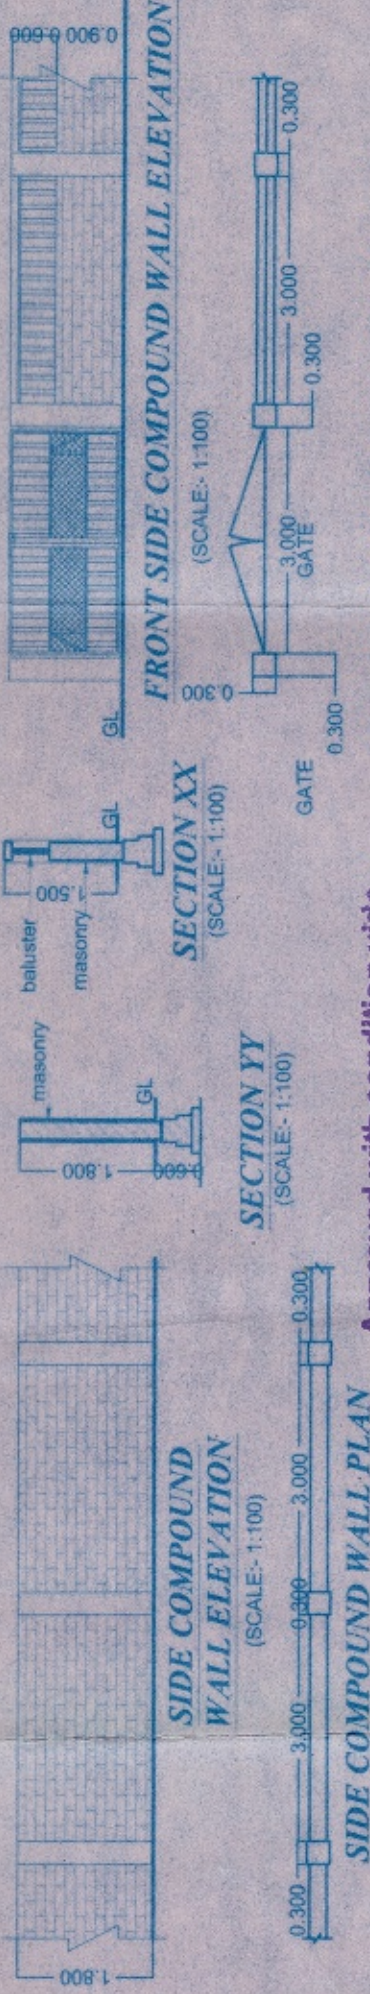


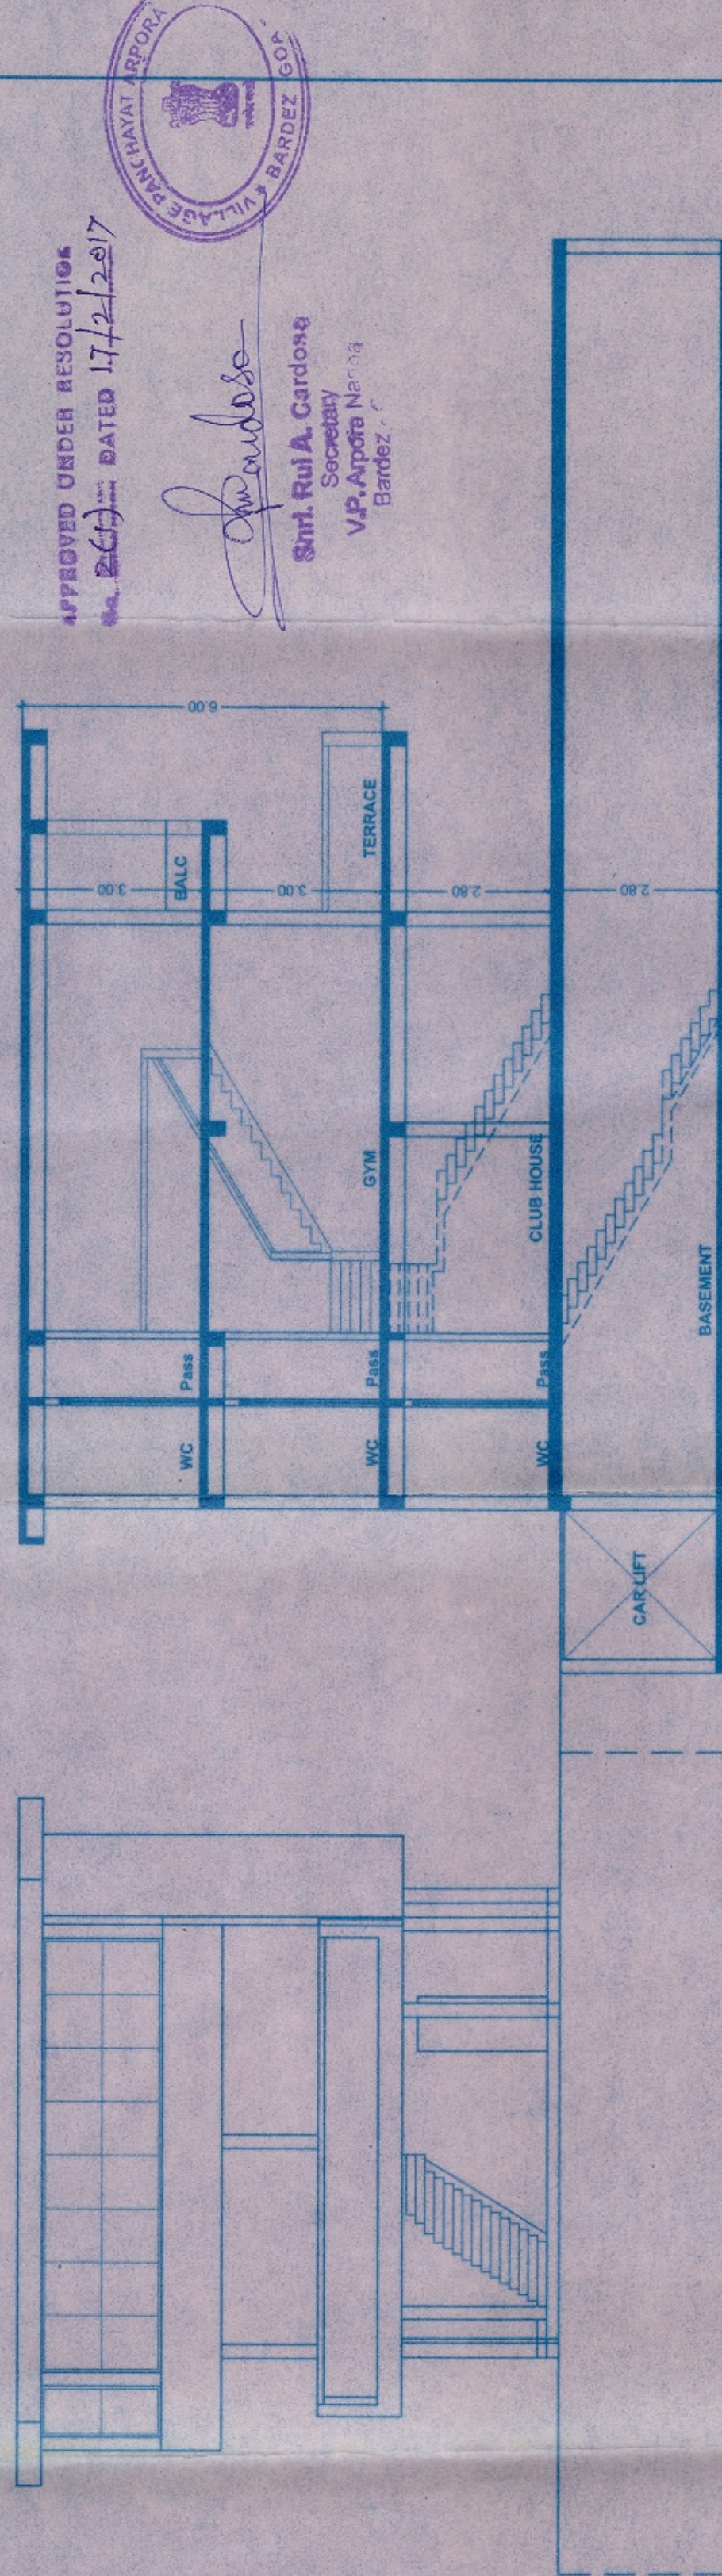

SOUTH SIDE ELEVATION  
SCALE 1:100SECTION A-A  
SCALE 1:100GROUND FLOOR PLAN  
SCALE 1:100FIRST FLOOR PLAN  
SCALE 1:100SECOND FLOOR PLAN  
SCALE 1:100FRONT ELEVATION  
SCALE 1:100SECTION A-A  
SCALE 1:100GROUND FLOOR PLAN  
SCALE 1:100FIRST FLOOR PLAN  
SCALE 1:100SECOND FLOOR PLAN  
SCALE 1:100Longitudinal Section through swimming pool  
SWIMMING POOL AREA FOR INFRASTRUCTURE TAX=76.00M2Approved with condition vide  
L No.: 1782848/16606/10-14/253  
TOTAL LENGTH OF COMPOUND WALL = 277.87MDy. Town Planner  
Govt. of Goa, Mapusa

CLUB HOUSE

FRONT ELEVATION  
SCALE 1:100SECTION A-A  
SCALE 1:100

SCHEDULE OF OPENINGS


| NOMEN | SIZE        | NOMEN | SIZE        |
|-------|-------------|-------|-------------|
| FD    | 2.00 X 2.15 | W     | 1.50 X 1.15 |
| FD1   | 1.50 X 2.15 | W1    | 1.00 X 1.15 |
| D     | 1.00 X 2.15 | W2    | 0.80 X 1.15 |
| D1    | 0.90 X 2.15 | V     | 0.60 X 0.90 |
| D2    | 0.80 X 2.15 |       |             |

NOTE:  
1. ALL DRAWING ARE AT 1:100 SCALE UNLESS MENTIONED OTHERWISE  
2. ALL DIMENSIONS ARE IN METERS

SIGNATURE OF OWNER

SIGNATURE OF ARCHITECT

| PROJ. NO.         | DRG. NO.   | REV. NO.  |
|-------------------|---|-----------|
| SA-AR-378/16      | SD - 01   | —         |
| DATE              | DRAWN BY   | CKD. BY   |
| 28-11-2016        | Krishna   | ashwin. P |
| TITLE             | PROPOSED CONSTRUCTION OF RESIDENTIAL VILLAS<br>A.C.D.E.F CLUB HOUSE SWIMMING POOL & COMPOUND<br>WALL ON PLOT BEARING SURVEY NO.3314/D AT<br>NAGDA, BARDEZ - GOA<br>FOR M/s. CASADEL SOGNO DEVELOPMENT COMPANY |           |
| PROJECT ARCHITECT | ASHWINIKUMAR PRABHU   |           |

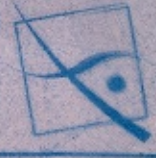studio Arche'type  
architecture + interiors

C-3, 3rd Floor, Trionera Apts. Near Municipal Market, Panaji - Goa-INDIA  
B-209, 2nd floor, Saldanha Business Towers, At Court Circa Mapusa, Goa-INDIA  
Ph. 091-4242-6516507 Purnim dr. 6511330 e-mail: studioarchetp@gmail.com

