


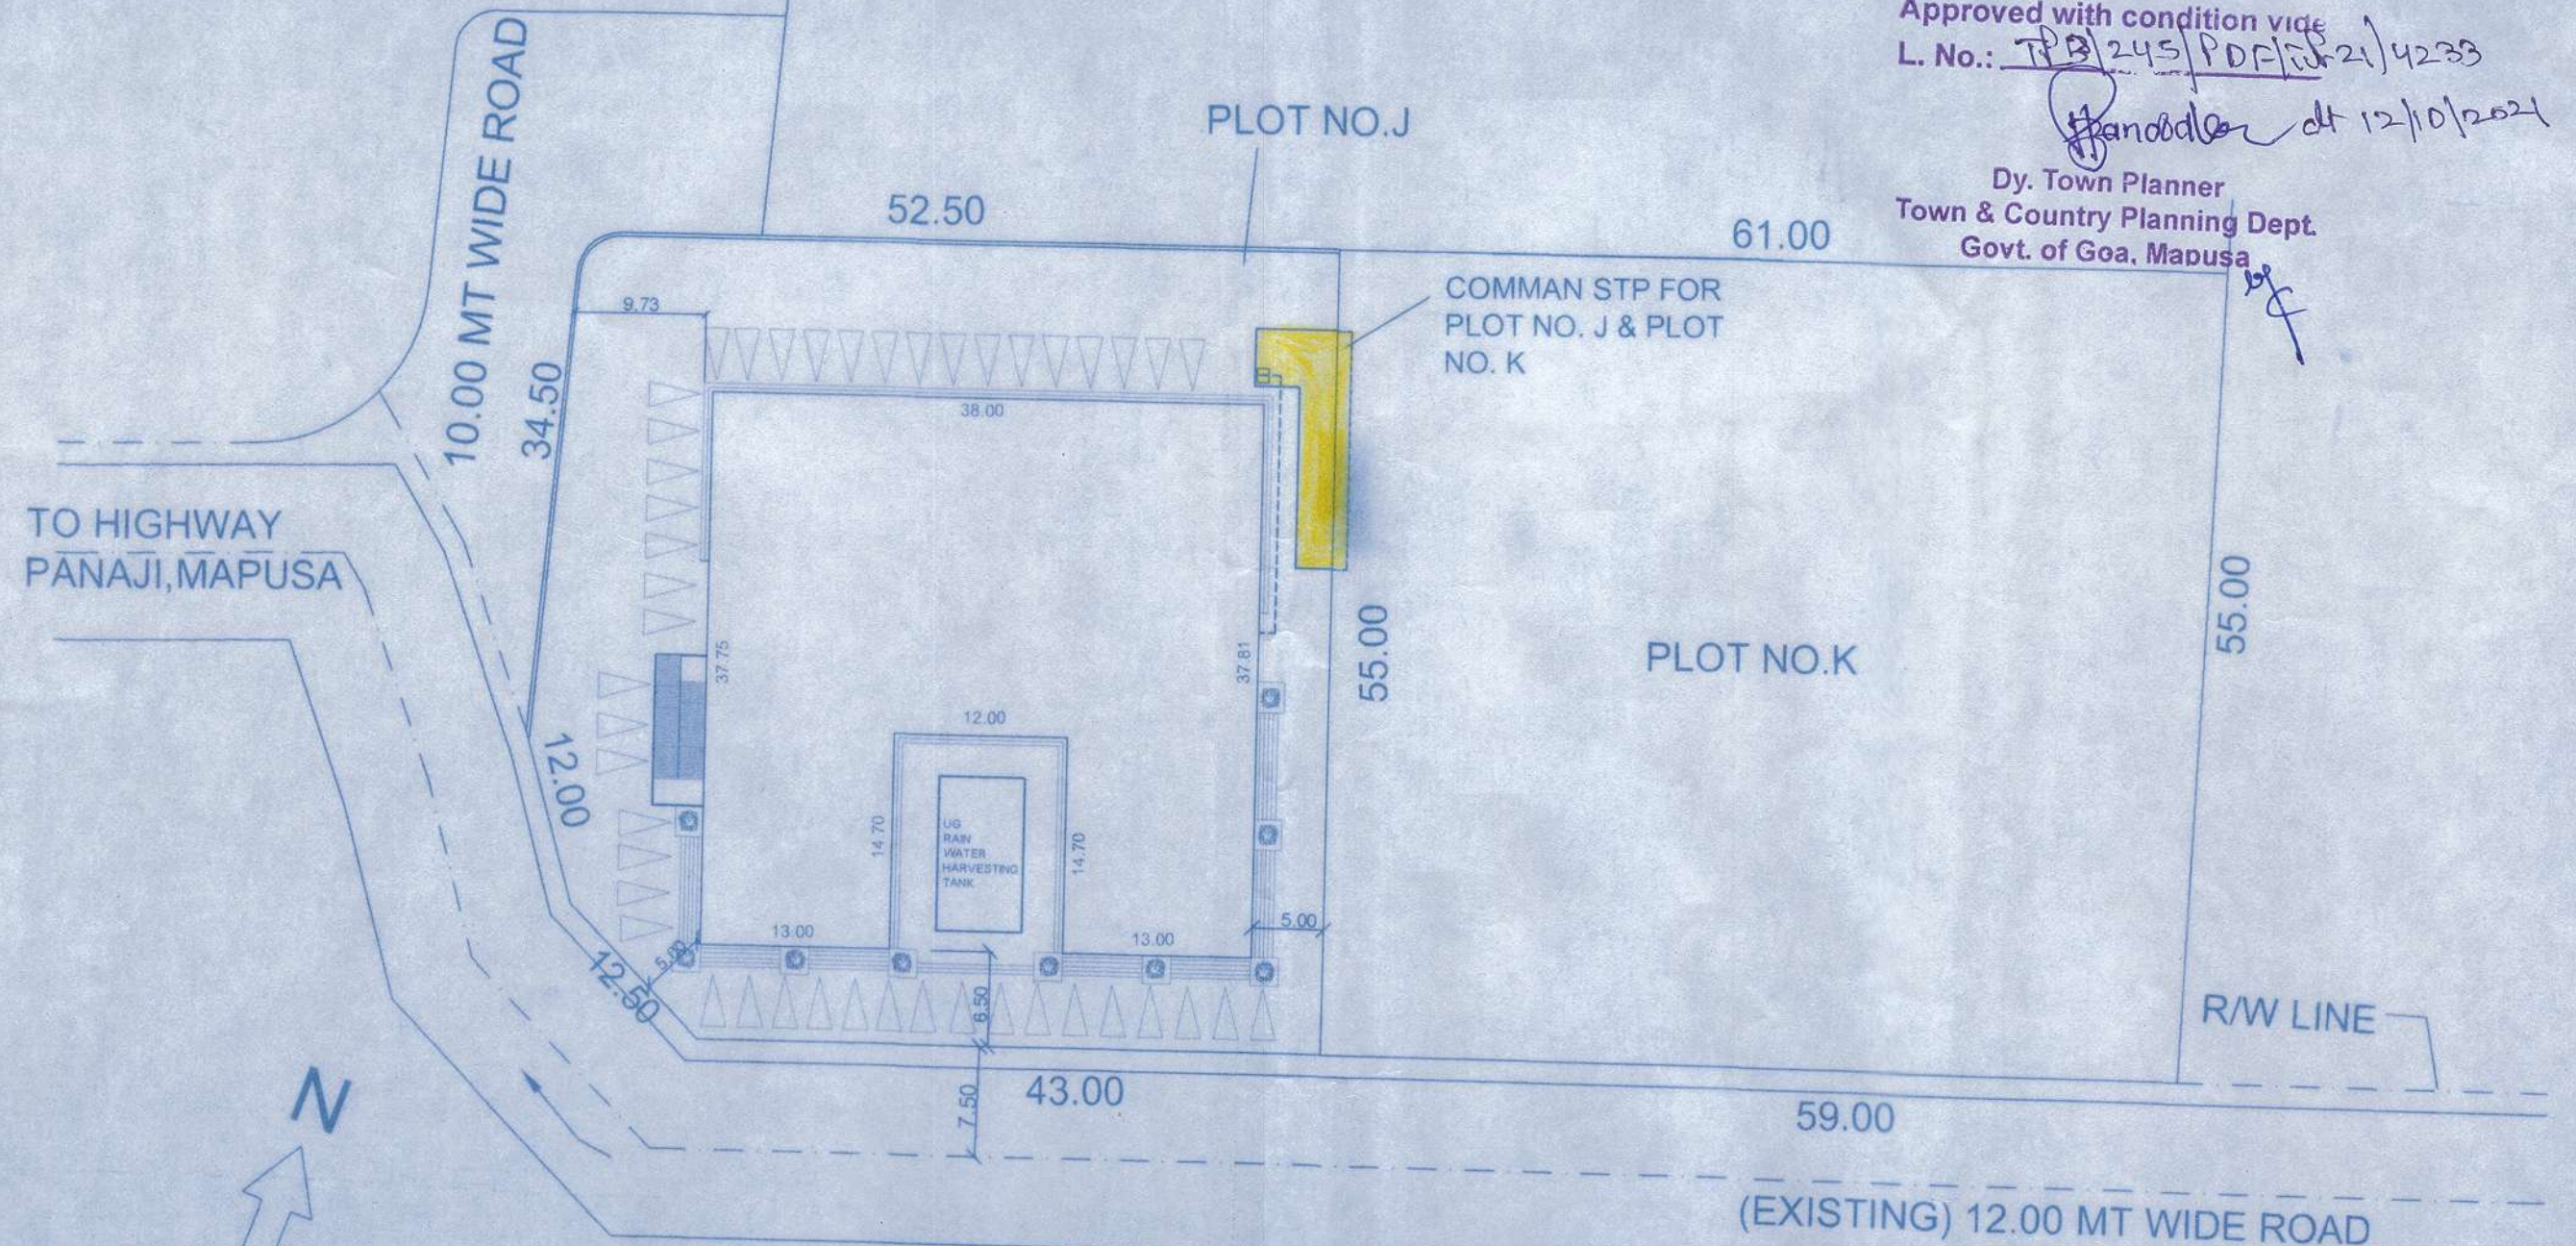

SITE PLAN
SCALE 1:500

Managing Director
Goa Housing Board
Alto - Porvorim

Architect:
SUNIL S. BHOBE
B. Arch., A.I.I.A., F.I.V.
Council Reg. No. CA/94/17116
TCP Reg. No. AR/0012/2011

CONSULTING ENGINEERS:
TPF Engineering Pvt. Ltd.
4th Floor, Puchari Bhavan, Sector 30A,
Near Sanpada Railway Station, Vashi,
Navi Mumbai - 400 705, INDIA
Tel: +91-22-4127 3303/04/05 Fax: +91-22-41273306
Email: info@tpfepl.com Website: www.tpfepl.com - www.tpf.eu



GOA HOUSING BOARD
ALTO PORVORIM
BARDEZ, GOA

DRAWN BY : M.M.	DATE : 29-09-2021	WORK: PROPOSED MARKET COMPLEX , AT PORVORIM, GOA
CHECKED BY : A.D.B.	DESIGNED BY : S.S.B.	
SCALE : 1:500	DRG. No : 129	DETAIL OF: DEVIATED PLAN SHOWING COMMON STP FOR MARKET COMPLEX IN PLOT NO. J UNDER SURVEY NO 128/1-A AND 130/1-A OF VILLAGE PENHA DE FRANCA, TAL- BARDEZ, GOA