



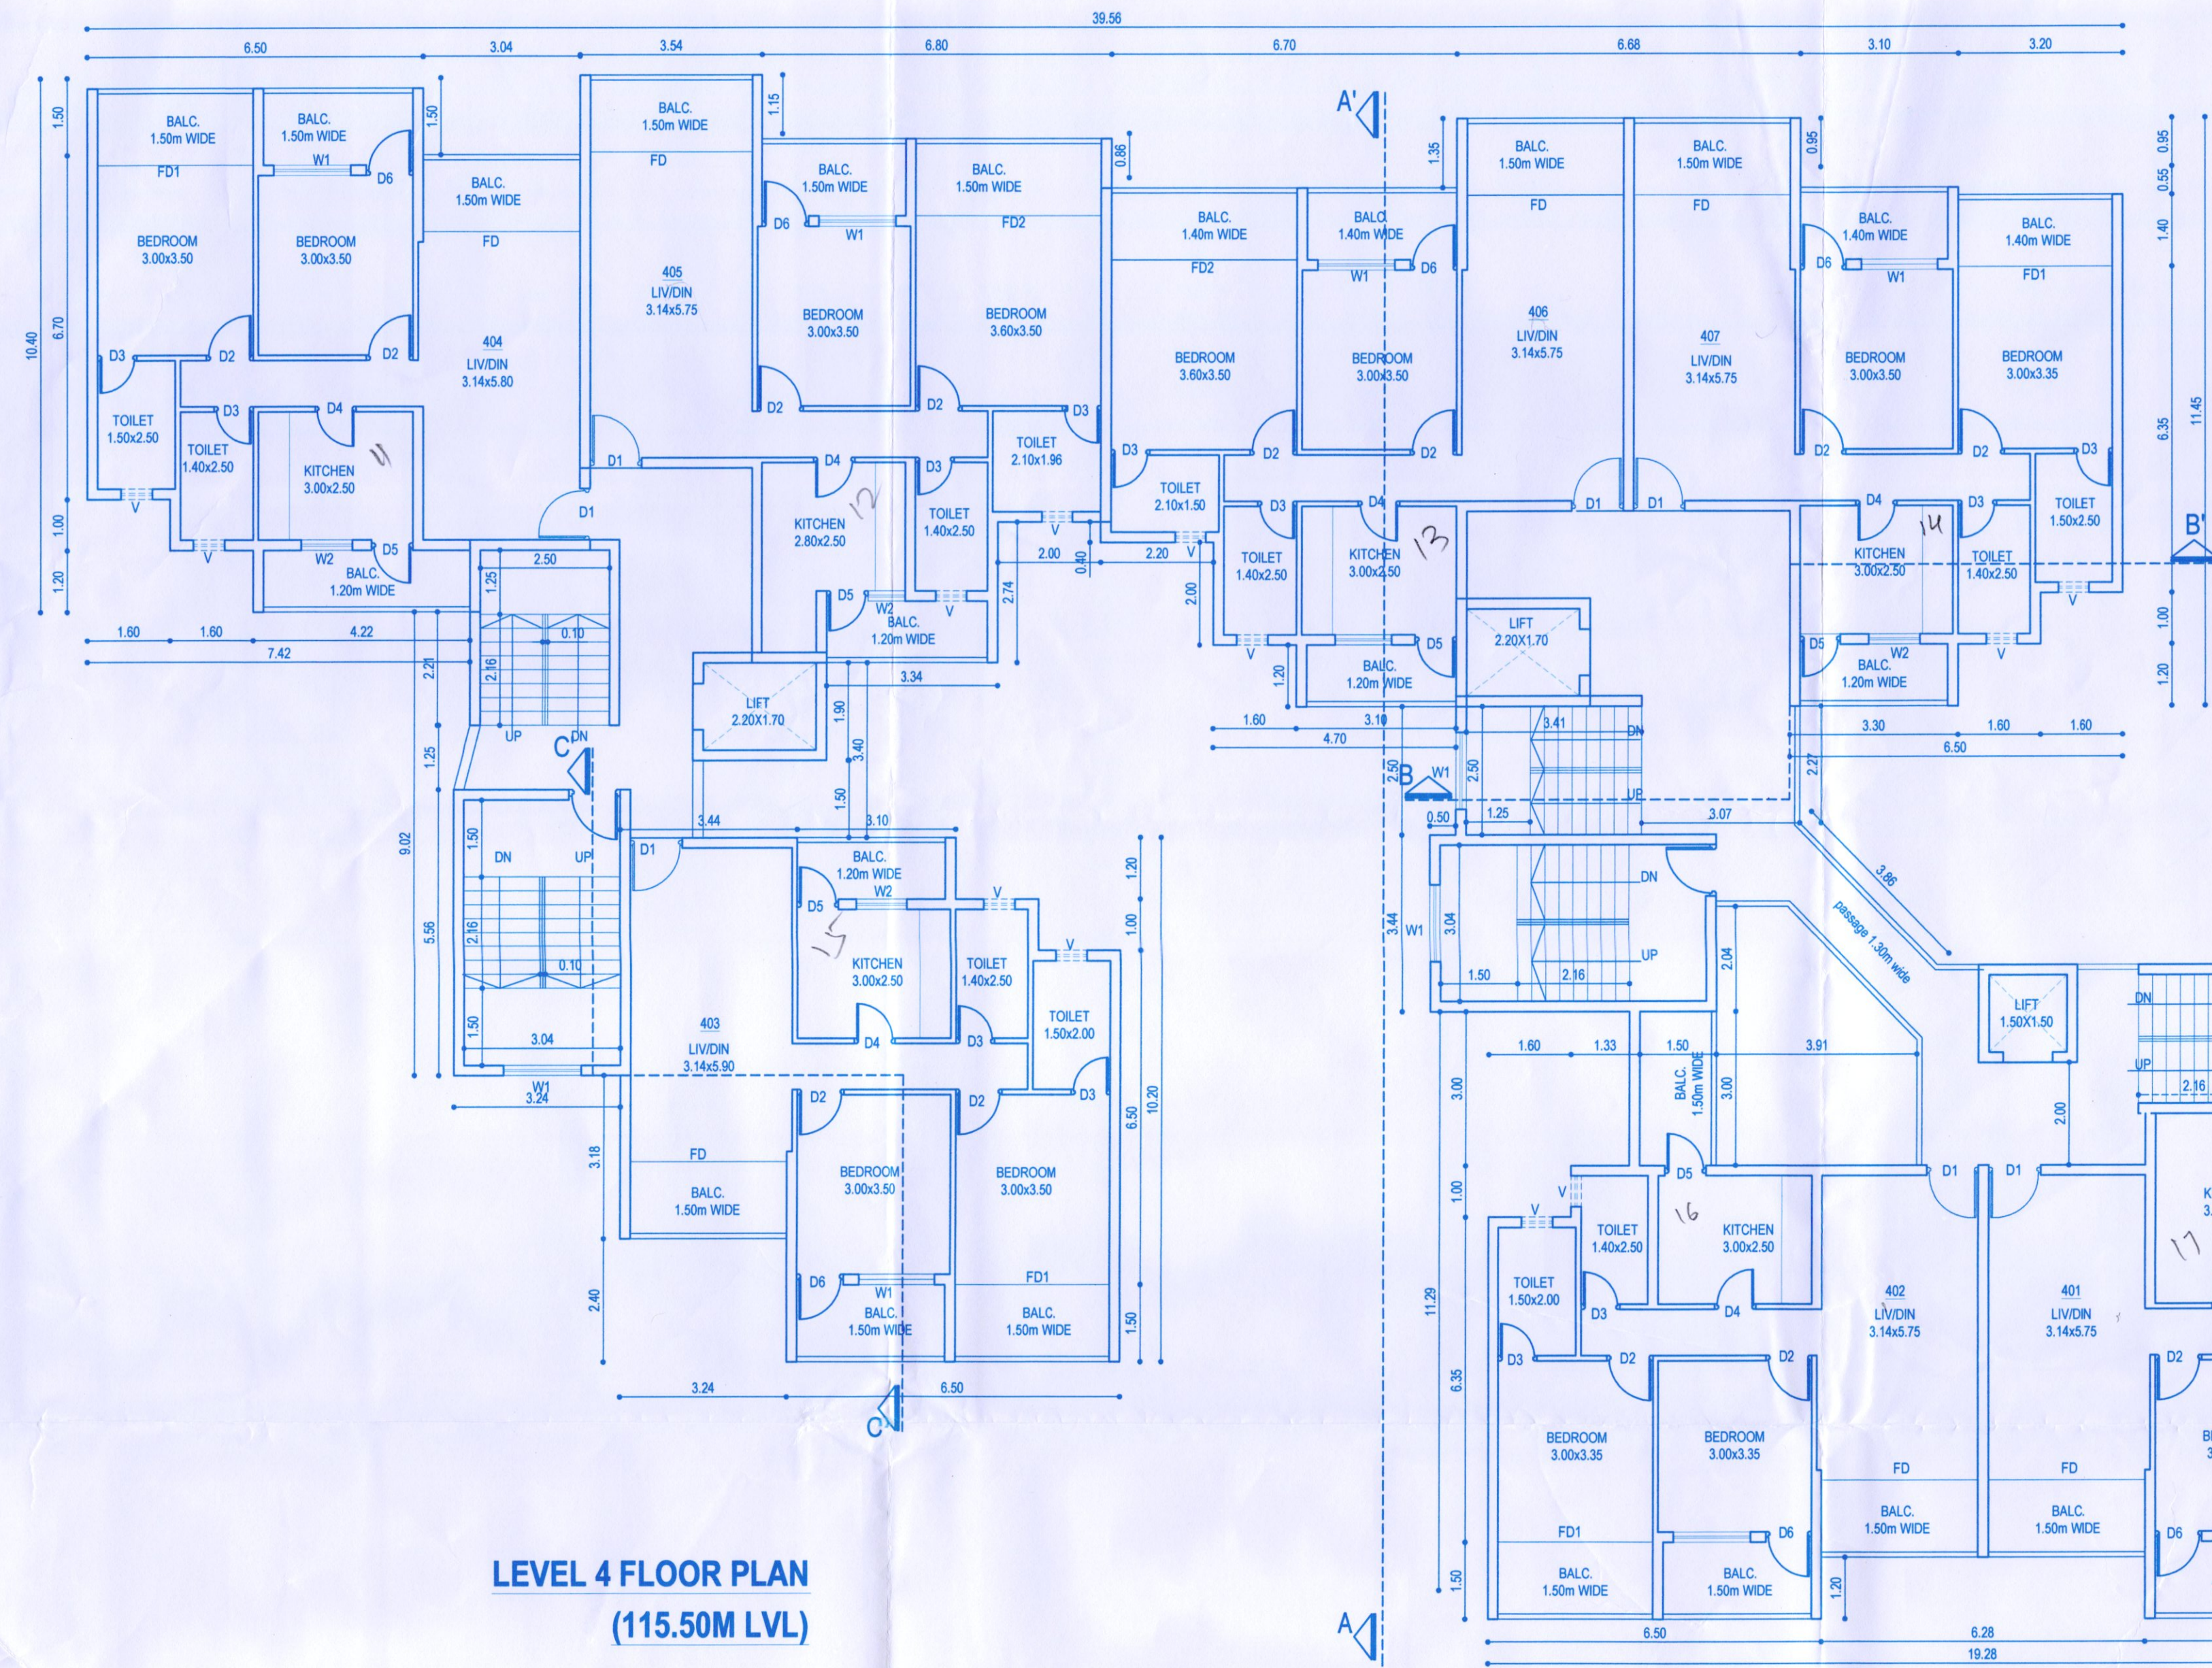


LEVEL 4 FLOOR PLAN
(115.50M LVL)

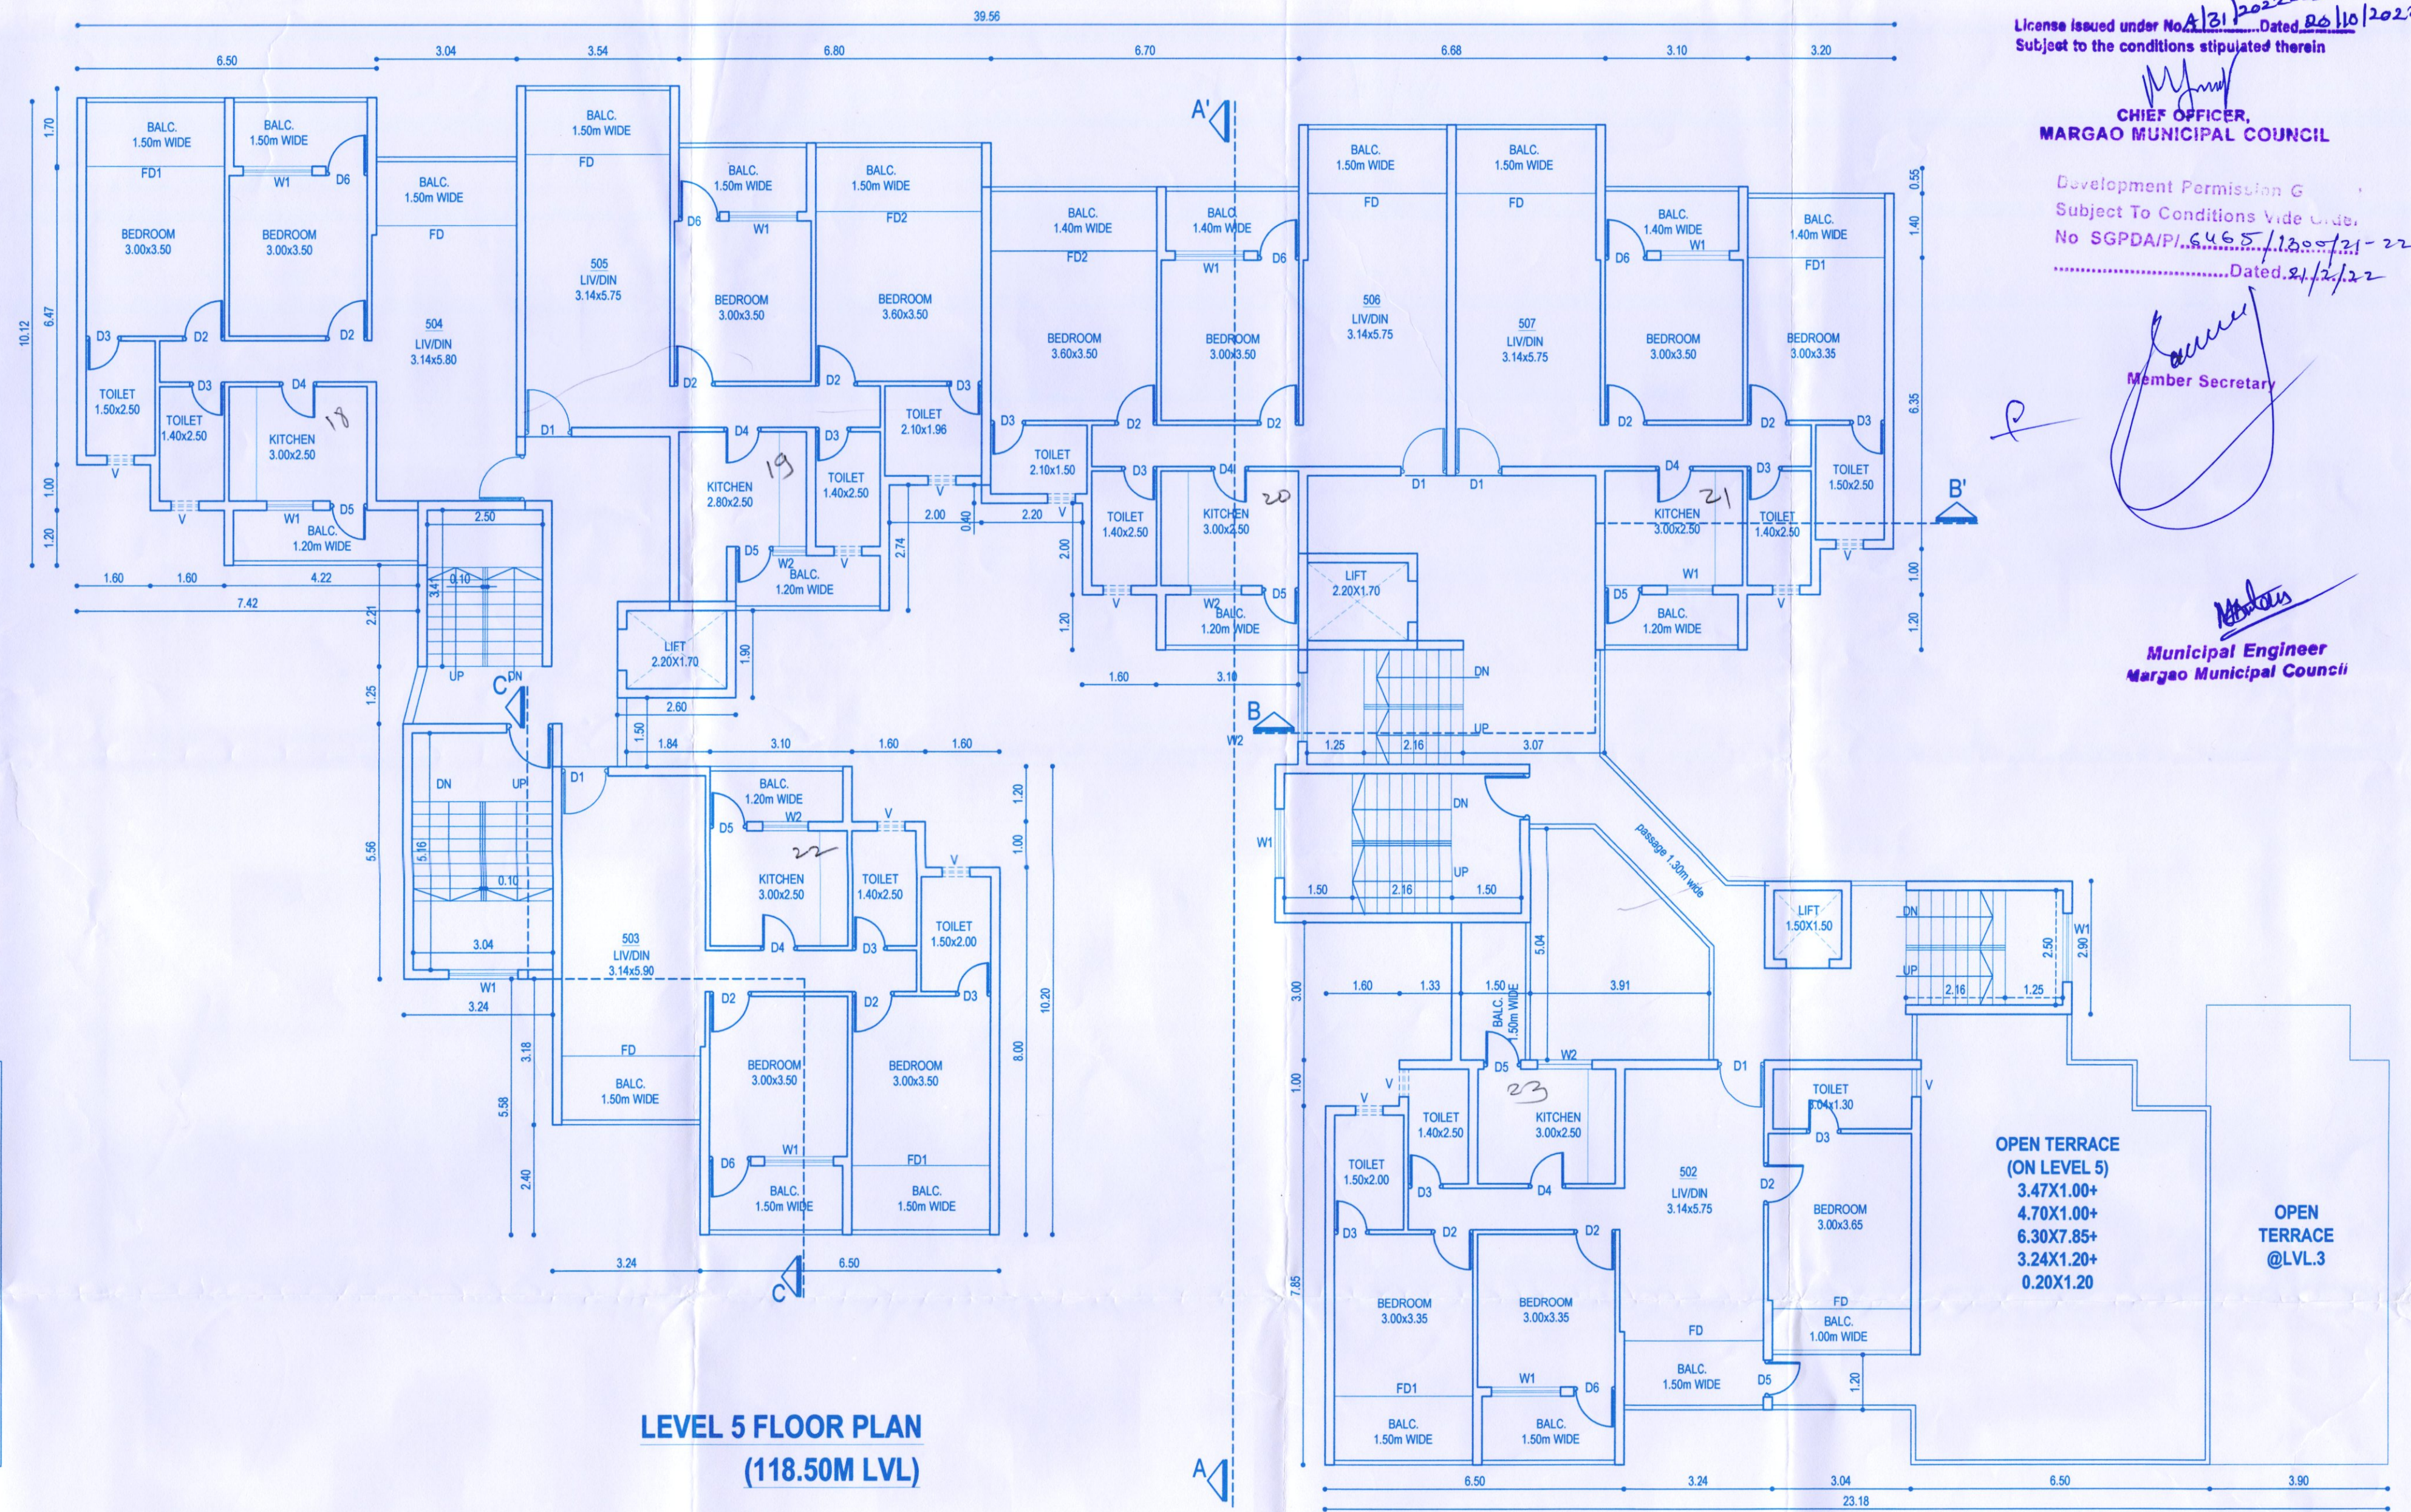


LEVEL 5 FLOOR PLAN
(118.50M LVL)

AREA DIAGRAMS SCALE:1:200

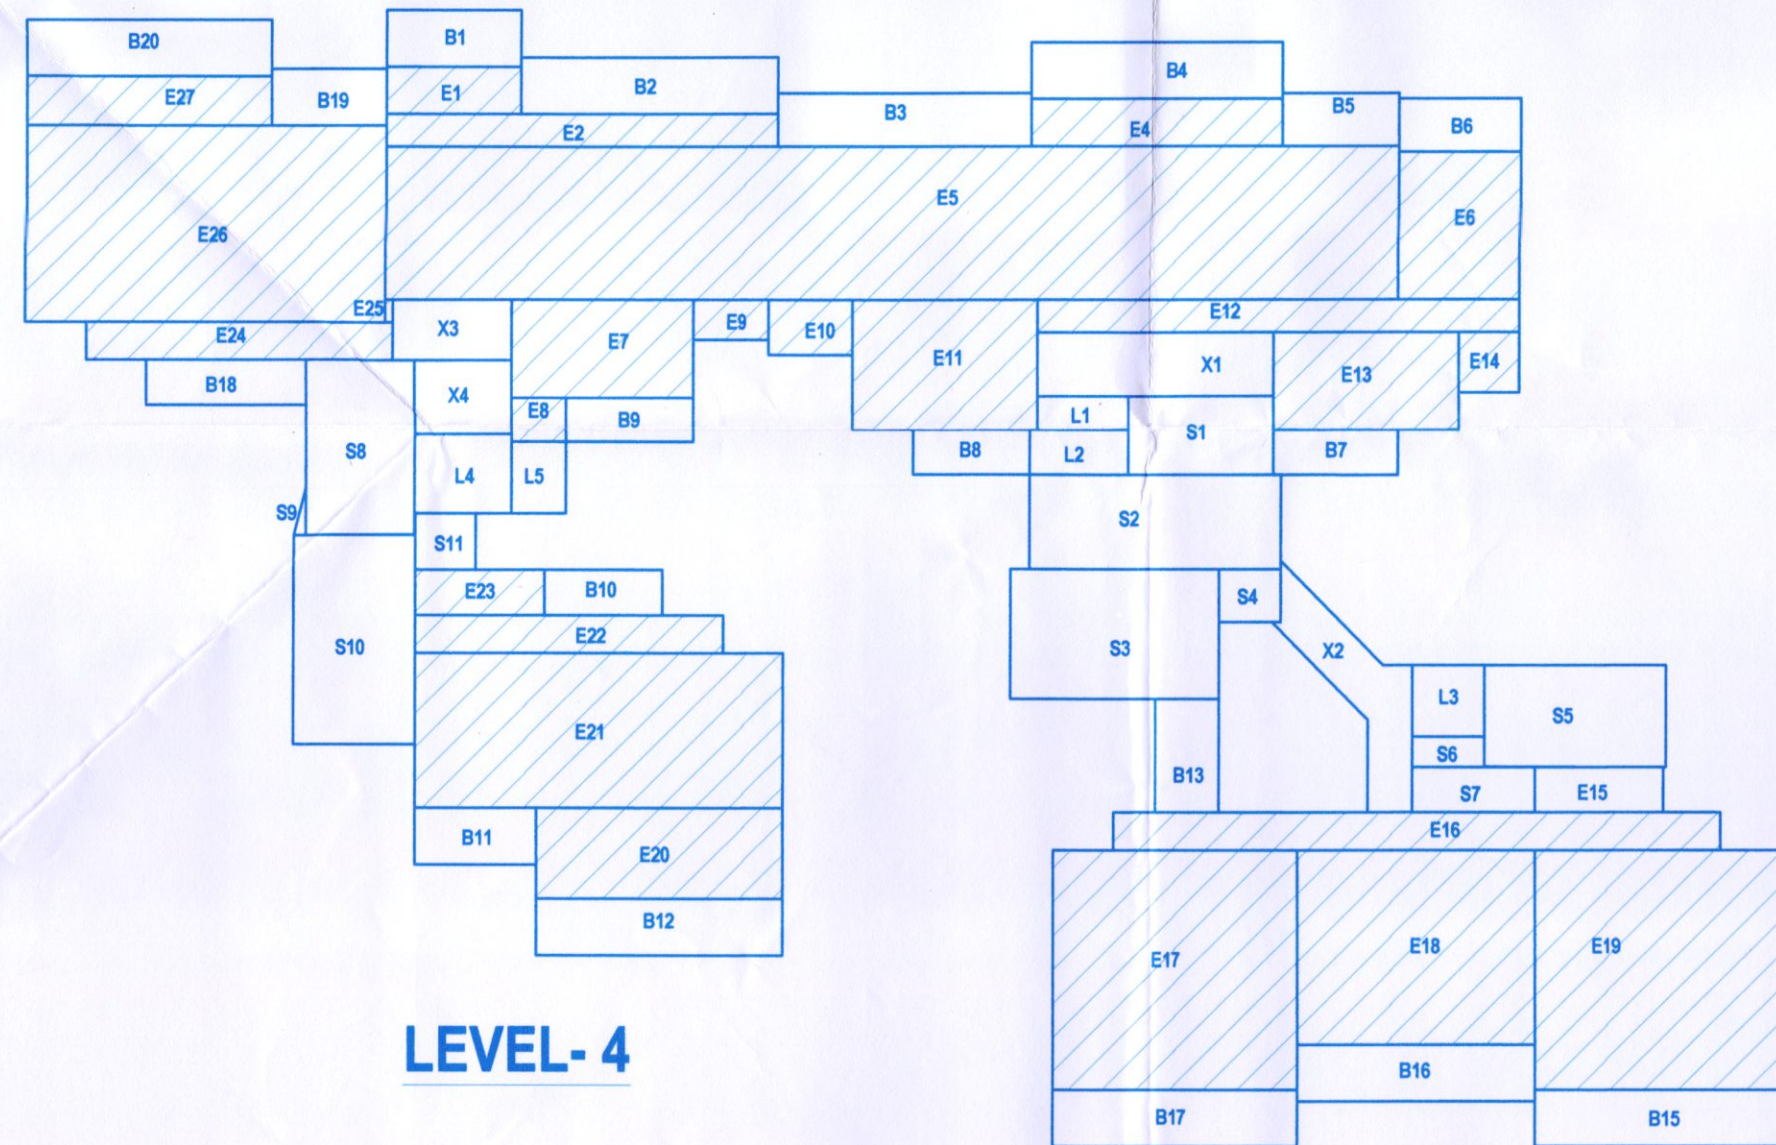

LEVEL-4

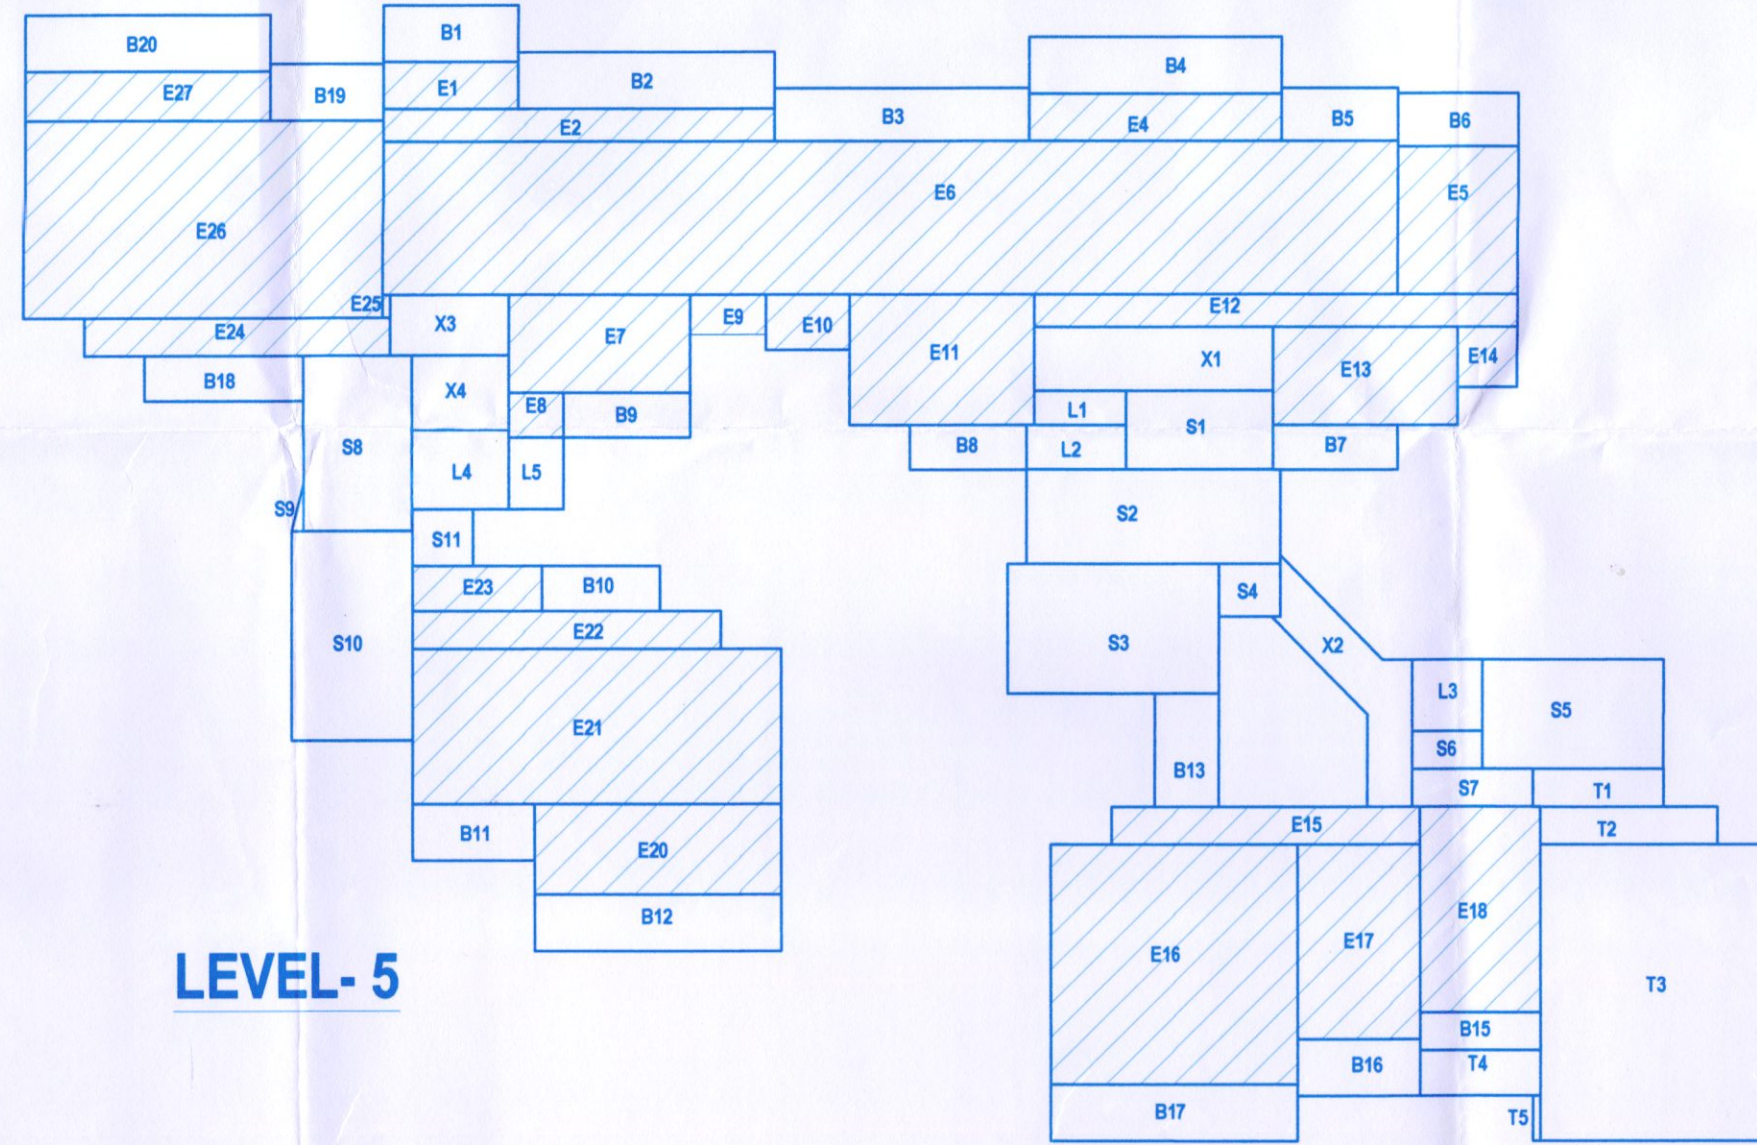

LEVEL-5

LEVEL 4		BALCONY		STAIRCASE	
FAR		B1	3.54X1.50	S1	3.88X2.10
E1	3.54X1.25	B2	6.80X1.50	S2	6.88X2.50
E2	10.34X0.86	B3	6.70X1.40	S3	5.56X3.44
E4	6.68X1.25	B4	6.68X1.50	S4	1.62X1.40
E5	26.82X4.04	B5	3.10X1.40	S5	4.61X2.70
E6	3.20X3.89	B6	3.20X1.40	S6	1.90X0.80
E7	4.80X2.50	B7	3.30X1.20	S7	3.24X1.20
E8	1.46X1.20	B8	3.10X1.20	S8	2.90X4.66
E9	2.00X1.06	B9	3.34X1.20	S9	0.50X0.32X1.25
E10	2.20X1.46	B10	3.10X1.20	S10	3.24X3.56
E11	4.90X3.46	B11	3.24X1.50	S11	1.60X1.50
E12	12.78X0.86	B12	6.50X1.50	S12	TOTAL OF STAIRCASE
E13	4.90X2.50	B13	1.70X3.00	S13	LIFT
E14	1.60X1.60	B14	6.50X1.50	S14	L1
E15	3.40X1.20	B15	6.28X1.50	S15	L2
E16	16.08X1.00	B16	6.50X1.50	S16	L3
E17	6.50X3.35	B17	4.22X1.20	S17	L4
E18	6.28X3.15	B18	3.04X1.50	S18	L5
E19	6.50X3.35	B19	4.12X1.20	S19	TOTAL OF LIFT
E20	6.50X2.40	B20	6.50X1.50	S20	ENTRANCE FOYER
E21	9.74X4.10	B21	39.93 M²	S21	ENTRANCE FOYER
E22	8.14X1.00	B22	8.14 M²	S22	ENTRANCE FOYER
E23	3.44X1.20	B23	4.13 M²	S23	ENTRANCE FOYER
E24	8.14X1.00	B24	8.14 M²	S24	ENTRANCE FOYER
E25	0.20X0.60	B25	0.12 M²	S25	ENTRANCE FOYER
E26	9.54X3.20	B26	49.61 M²	S26	ENTRANCE FOYER
E27	6.50X1.30	B27	8.45 M²	S27	ENTRANCE FOYER
TOTAL OF FAR	474.41 M²	TOTAL OF BALCONY	127.14 M²	TOTAL OF STAIRCASE	98.77 M²

LEVEL 5		BALCONY		STAIRCASE	
FAR		B1	3.54X1.50	S1	3.88X2.10
E1	3.54X1.25	B2	6.80X1.50	S2	6.88X2.50
E2	10.34X0.86	B3	6.70X1.40	S3	5.56X3.44
E4	6.68X1.25	B4	6.68X1.50	S4	1.62X1.40
E5	26.82X4.04	B5	3.10X1.40	S5	4.61X2.70
E6	3.20X3.89	B6	3.20X1.40	S6	1.90X0.80
E7	4.80X2.50	B7	3.30X1.20	S7	3.24X1.20
E8	1.46X1.20	B8	3.10X1.20	S8	2.90X4.66
E9	2.00X1.06	B9	3.34X1.20	S9	0.50X0.32X1.25
E10	2.20X1.46	B10	3.10X1.20	S10	3.24X3.56
E11	4.90X3.46	B11	3.24X1.50	S11	1.60X1.50
E12	12.78X0.86	B12	6.50X1.50	S12	TOTAL OF STAIRCASE
E13	4.90X2.50	B13	1.70X3.00	S13	LIFT
E14	1.60X1.60	B14	6.50X1.50	S14	L1
E15	3.40X1.20	B15	6.28X1.50	S15	L2
E16	16.08X1.00	B16	6.50X1.50	S16	L3
E17	6.50X3.35	B17	4.22X1.20	S17	L4
E18	6.28X3.15	B18	3.04X1.50	S18	L5
E19	6.50X3.35	B19	4.12X1.20	S19	TOTAL OF LIFT
E20	6.50X2.40	B20	6.50X1.50	S20	ENTRANCE FOYER
E21	9.74X4.10	B21	39.93 M²	S21	ENTRANCE FOYER
E22	8.14X1.00	B22	8.14 M²	S22	ENTRANCE FOYER
E23	3.44X1.20	B23	4.13 M²	S23	ENTRANCE FOYER
E24	8.14X1.00	B24	8.14 M²	S24	ENTRANCE FOYER
E25	0.20X0.60	B25	0.12 M²	S25	ENTRANCE FOYER
E26	9.54X3.20	B26	49.61 M²	S26	ENTRANCE FOYER
E27	6.50X1.30	B27	8.45 M²	S27	ENTRANCE FOYER
TOTAL OF FAR	474.41 M²	TOTAL OF BALCONY	127.14 M²	TOTAL OF STAIRCASE	98.77 M²

SCHEDULE OF OPENINGS - DOORS		OWNER : R.N. TALAK & DEVELOPERS	
TYPE	SIZE	PROJECT : PROPOSED COMMERCIAL AND RESIDENTIAL BUILDING AND COMPOUND WALL AT AQUM, MARGAO	
W	HT.		
D1	1.00 x 2.50		
D2	0.90 x 2.20		
D3	0.75 x 2.20		
D4	0.80 x 2.20		
D5	0.80 x 2.50		
D6	0.90 x 2.50		
FD	3.04 x 2.50		
FD1	3.00 x 2.50		
FD2	3.60 x 2.50		
RS	3.00 x 4.50		
SCHEDULE OF OPENINGS-WINDOWS		OWNER'S SIGNATURE :	
TYPE	SIZE		
W	HT.		
W1	1.50 x 1.60		
WK	1.00 x 1.35		
SCHEDULE OF OPENINGS-VENTILATOR			
TYPE	SIZE		
W	HT.		
V	0.60 x 1.00		

NOTE: ALL BALCONIES TO BE ENCLOSED WITH GLASS AT PARAPET LEVEL

License issued under No. A/21/2022-23
Subject to the conditions stipulated therein

CHIEF OFFICER,
MARGAO MUNICIPAL COUNCIL

Development Permission G
Subject To Conditions vide vide,
No SGPDA/P/1.54.6.5/11289/21-22
Dated 21/12/22

Member Secretary

Municipal Engineer
Margao Municipal Council

OPEN TERRACE
(ON LEVEL 5)
3.47X1.00+
4.70X1.00+
6.30X7.85+
3.24X1.20+
0.20X1.20

OPEN
TERRACE
@LVL.3

OWNER : R.N. TALAK & DEVELOPERS

PROJECT : PROPOSED COMMERCIAL AND RESIDENTIAL BUILDING AND COMPOUND WALL AT AQUM, MARGAO

DRG. NO-735 / 04 JOB NO- 2399

SCALE: 1:100, 1:500. LOTE NO 29 CHALTA NO.100, P.T. SHEET NO.201

DATE- 30-08-2021 ENGINEER'S SIGNATURE :

DEALT- TASKEEN

OWNER'S SIGNATURE :

UDAY SAWANT
B.E.(CIVIL)
Reg. No. ER/0022/2010

SAWANT & ASSOCIATES
ARCHITECTS, ENGINEERS
INTERIOR DESIGNERS
BAPINA, ARCADE, 1ST FLOOR
HALHAT, BDA, HALHAT
PHONE NO:011 9736693