




BUILDING "D"

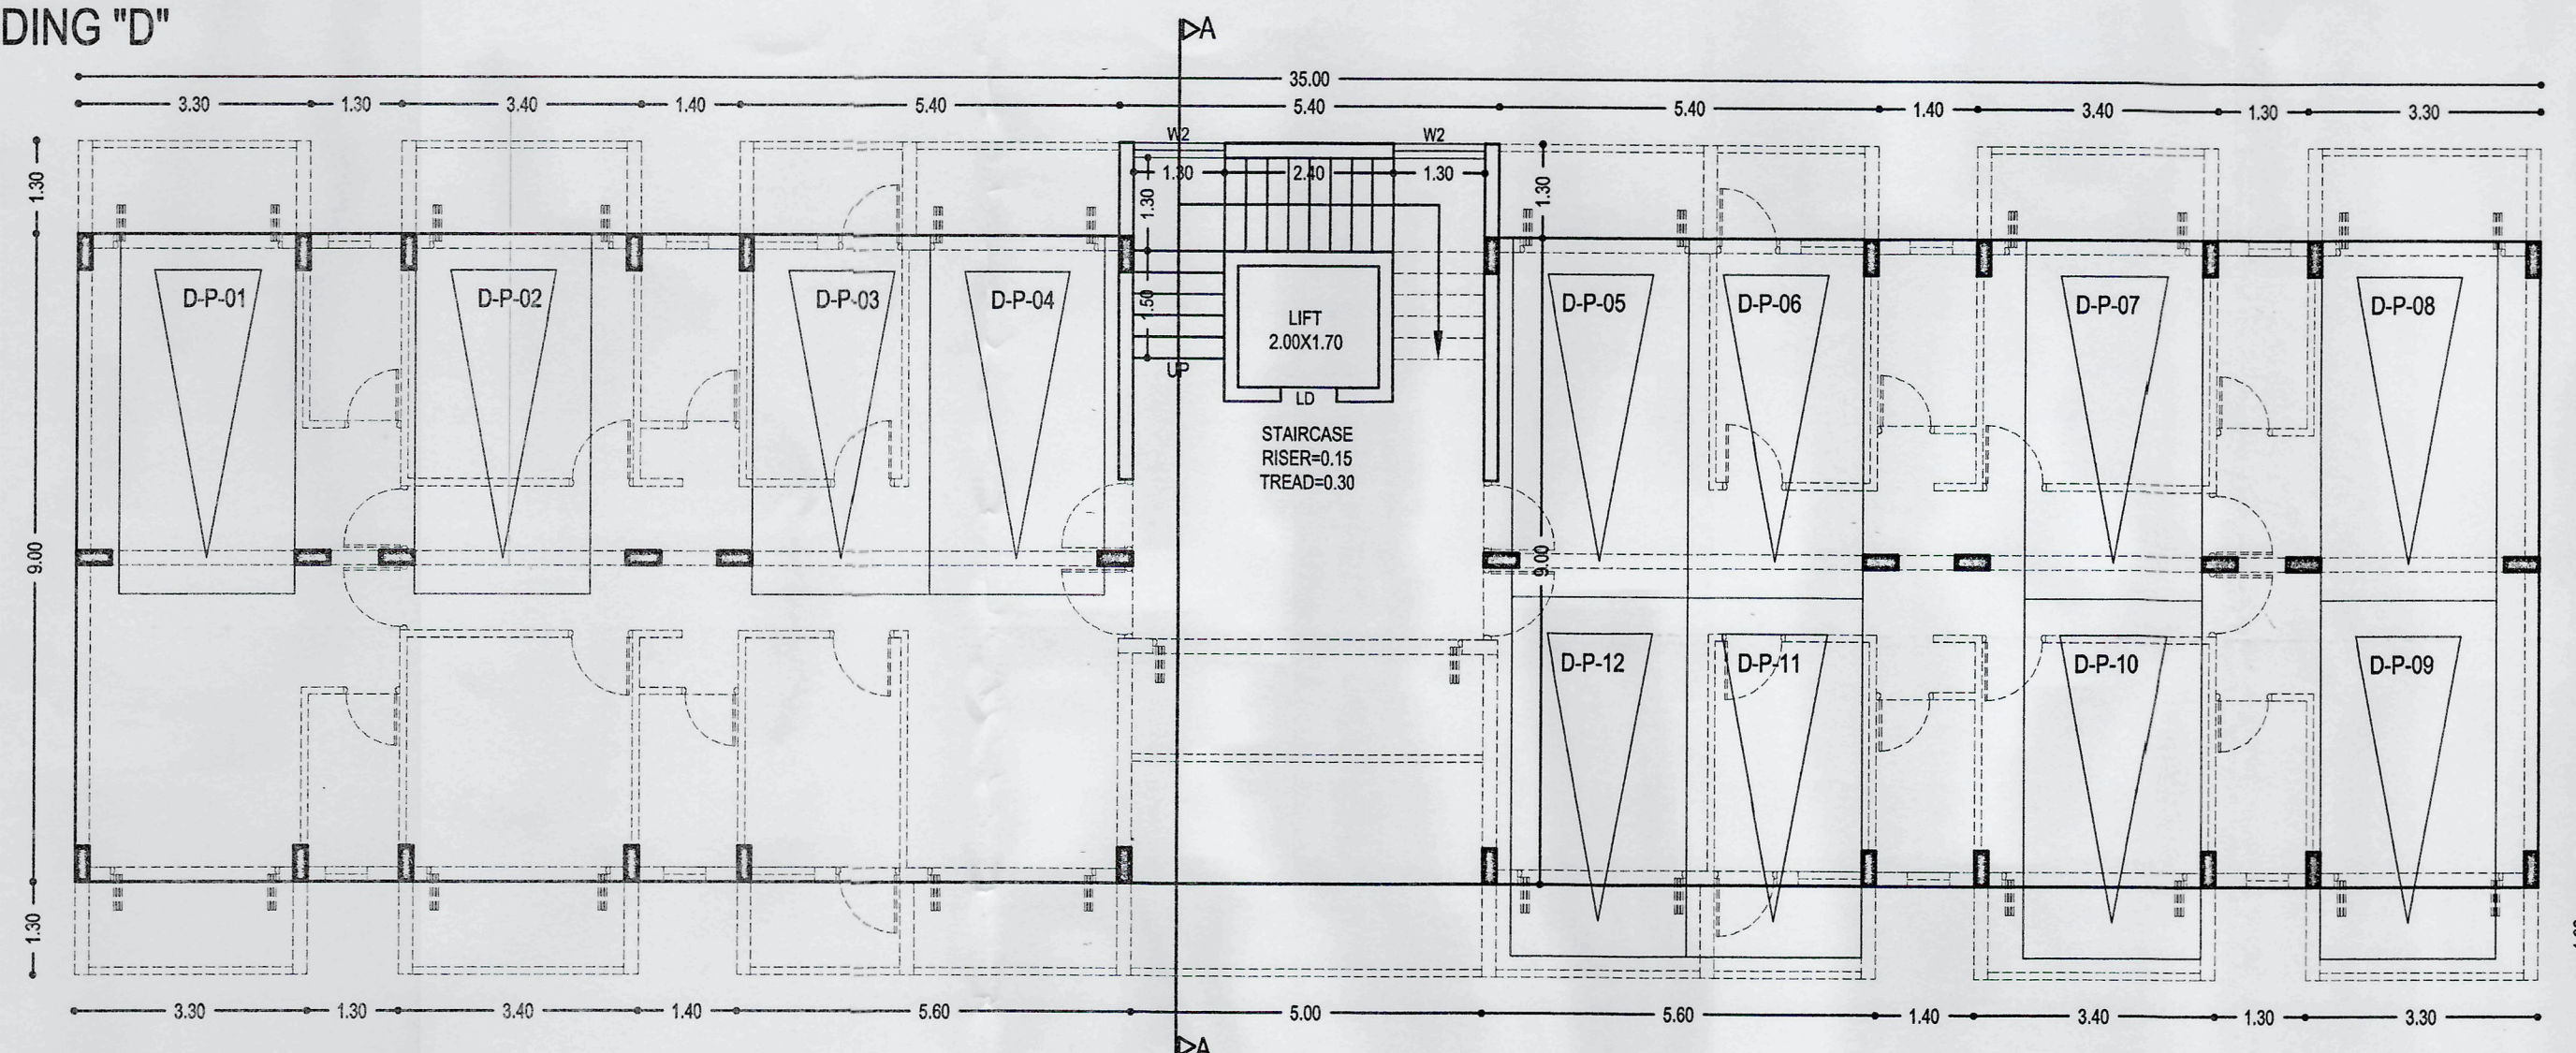

GROUND FLOOR PLAN
SCALE 1:100

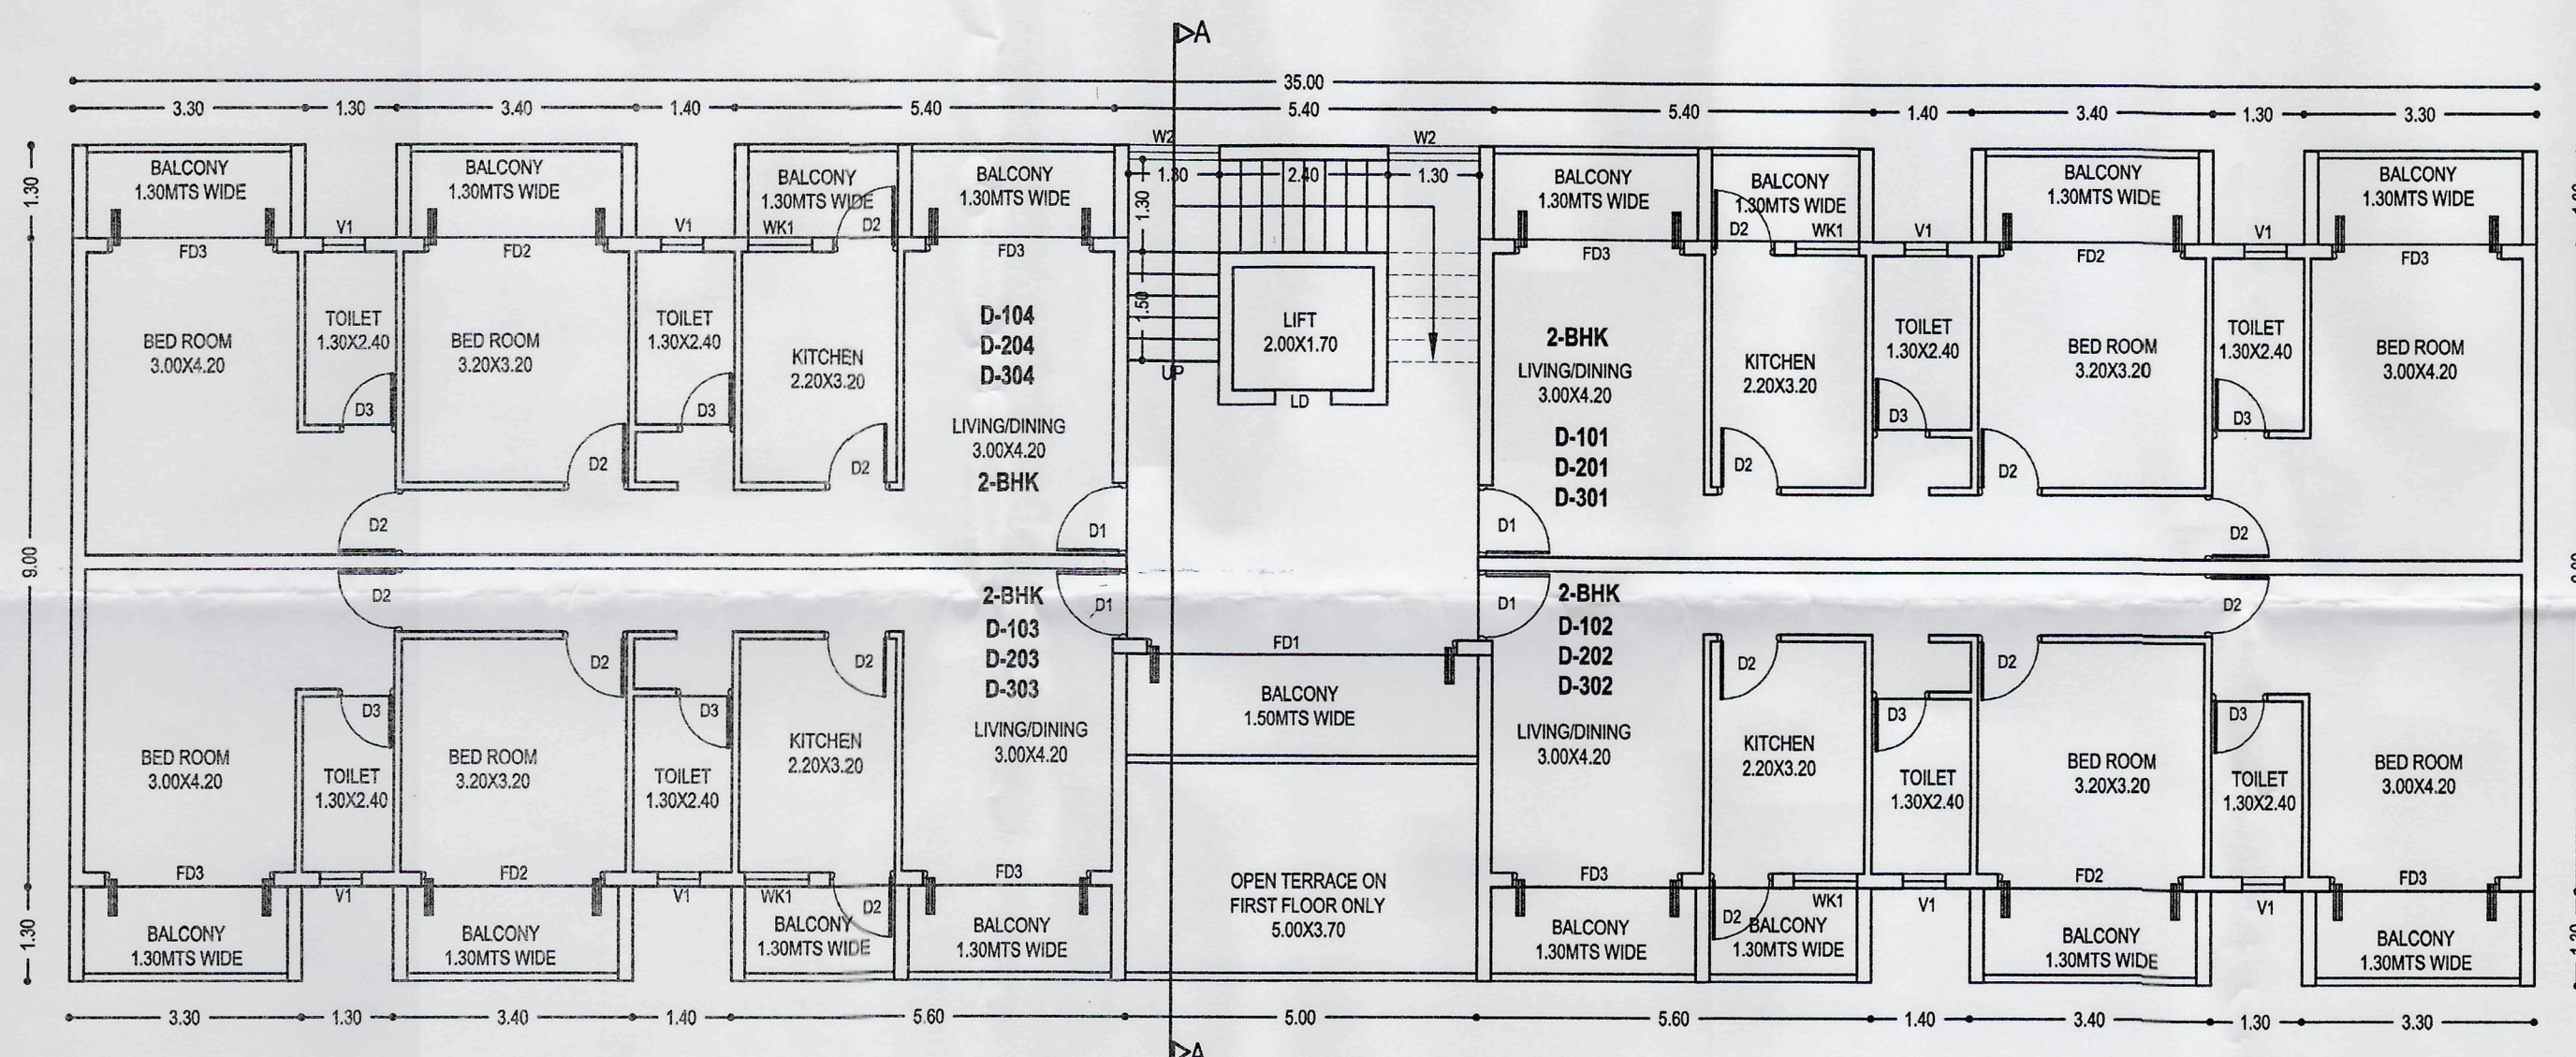

TYPICAL FIRST, SECOND & THIRD FLOOR PLAN
SCALE 1:100

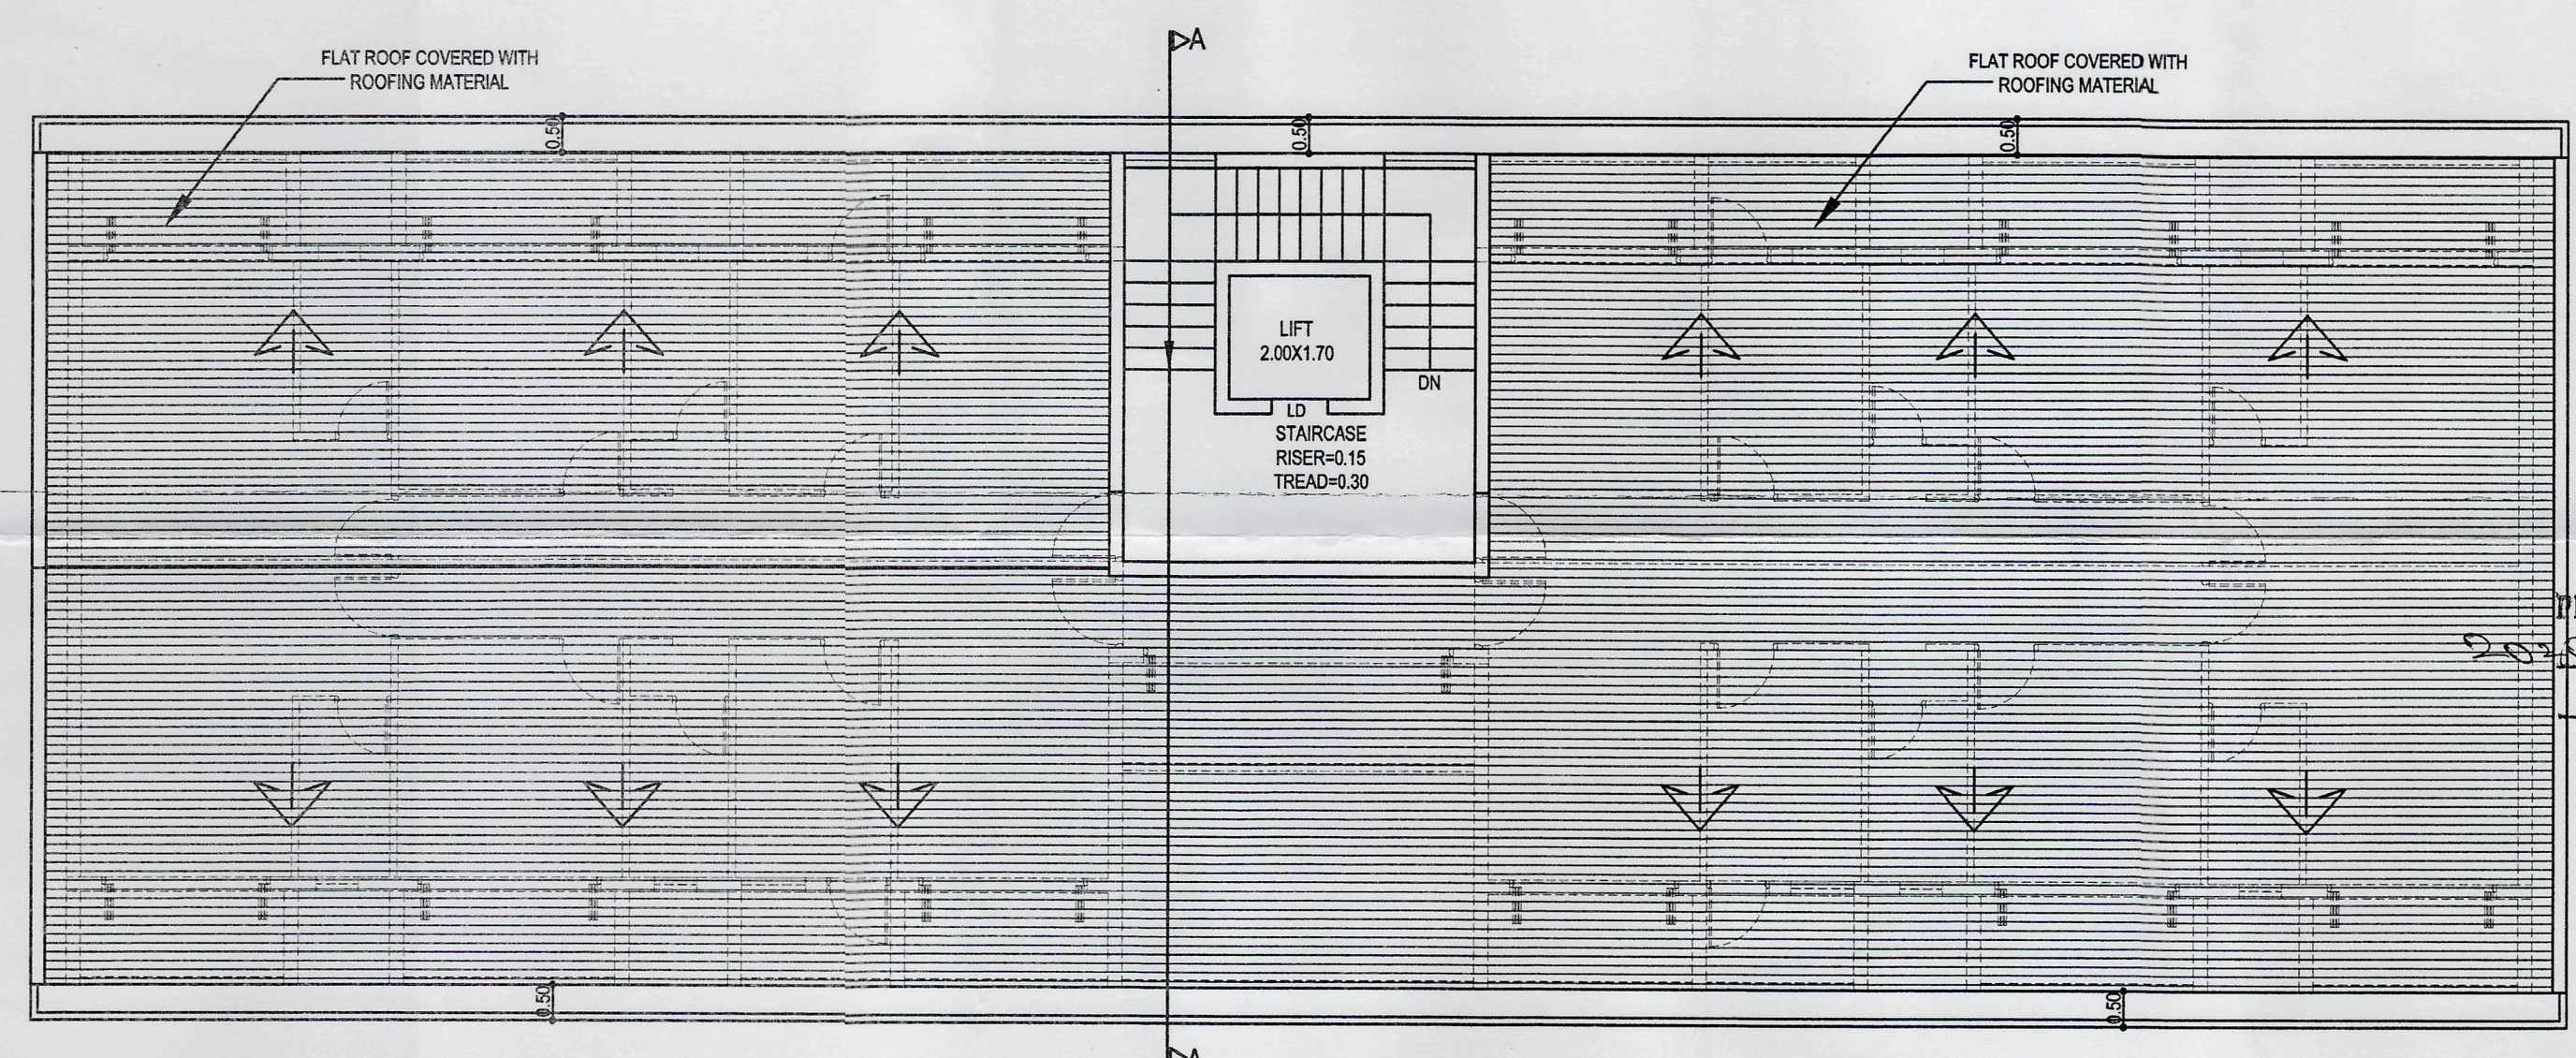


ROOF PLAN
SCALE 1:100



FRONT ELEVATION
SCALE 1:100

AREA CALCULATION

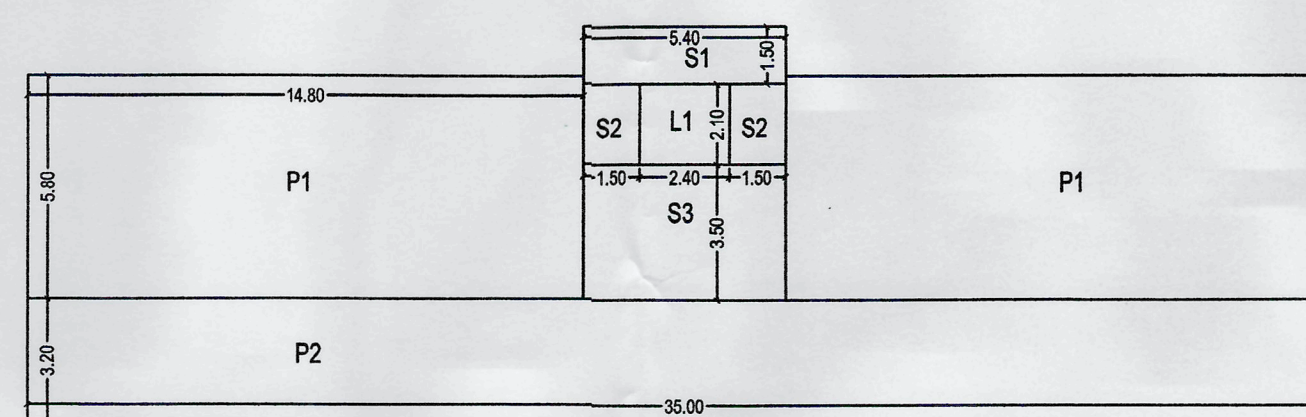

GROUND FLOOR PLAN
SCALE 1:200


PARKING
P1 = 2X14.80X5.80 = 171.68 SQ. MTS.
P2 = 35.00X3.20 = 112.00 SQ. MTS.
TOTAL = 283.68 SQ. MTS.

LIFT
L1 = 2.40X2.10 = 5.04 SQ. MTS.
TOTAL = 5.04 SQ. MTS.

STAIRCASE
S1 = 5.40X1.50 = 8.10 SQ. MTS.
S2 = 2X1.50X2.10 = 6.30 SQ. MTS.
S3 = 5.40X3.50 = 18.90 SQ. MTS.
TOTAL = 33.30 SQ. MTS.

COVERAGE
= PARKING + LIFT + STAIRCASE
= 283.68 + 5.04 + 33.30
= 322.02 SQ. MTS.

TOTAL BUILT UP AREA = PARKING + LIFT + STAIRCASE
= 283.68 + 5.04 + 33.30
= 322.02 SQ. MTS.

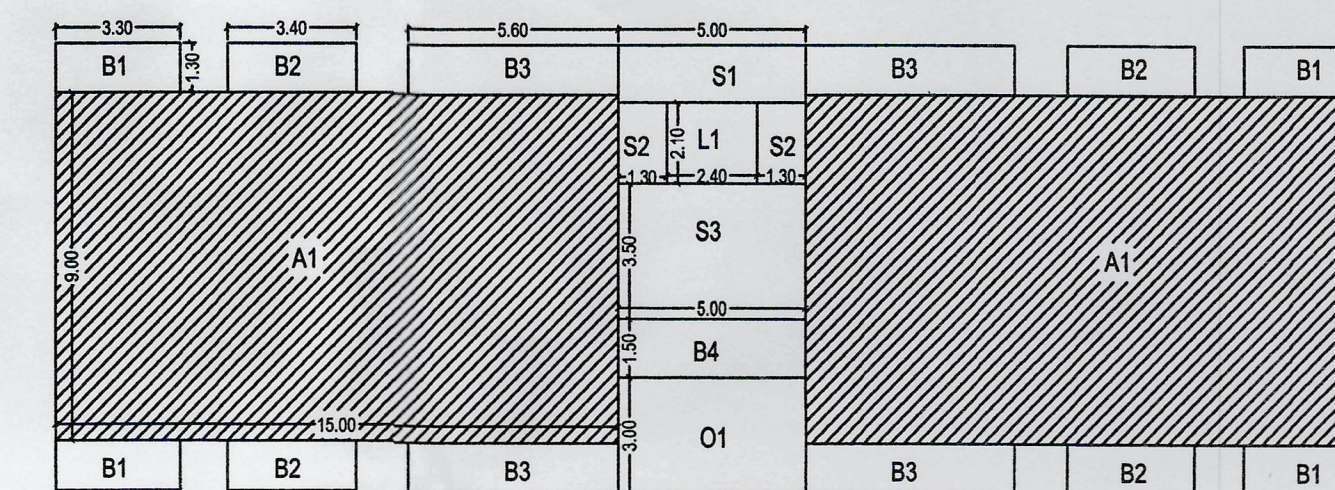

TYPICAL FIRST, SECOND & THIRD FLOOR PLAN
SCALE 1:200

FAR
2A1 = 2X15.00X9.00 = 270.00 SQ. MTS.
TOTAL = 270.00 SQ. MTS.


LIFT
L1 = 2.40X2.10 = 5.04 SQ. MTS.
TOTAL = 5.04 SQ. MTS.

STAIRCASE
S1 = 5.00X1.50 = 7.50 SQ. MTS.
S2 = 2X1.30X2.10 = 5.46 SQ. MTS.
S3 = 5.00X3.50 = 17.50 SQ. MTS.
TOTAL = 30.46 SQ. MTS.

BALCONY
B1 = 4X3.30X1.30 = 17.16 SQ. MTS.
B2 = 4X3.40X1.30 = 17.68 SQ. MTS.
B3 = 4X5.60X1.30 = 29.12 SQ. MTS.
B4 = 5.00X1.50 = 7.50 SQ. MTS.
TOTAL = 71.46 SQ. MTS.

OPEN TERRACE
O1 = 5.00X3.00 = 15.00 SQ. MTS.
TOTAL = 15.00 SQ. MTS.

TOTAL BUILT UP AREA = FAR + LIFT + STAIRCASE + BALCONY
= 270.00 + 5.04 + 30.46 + 71.46
= 106.96 SQ. MTS.

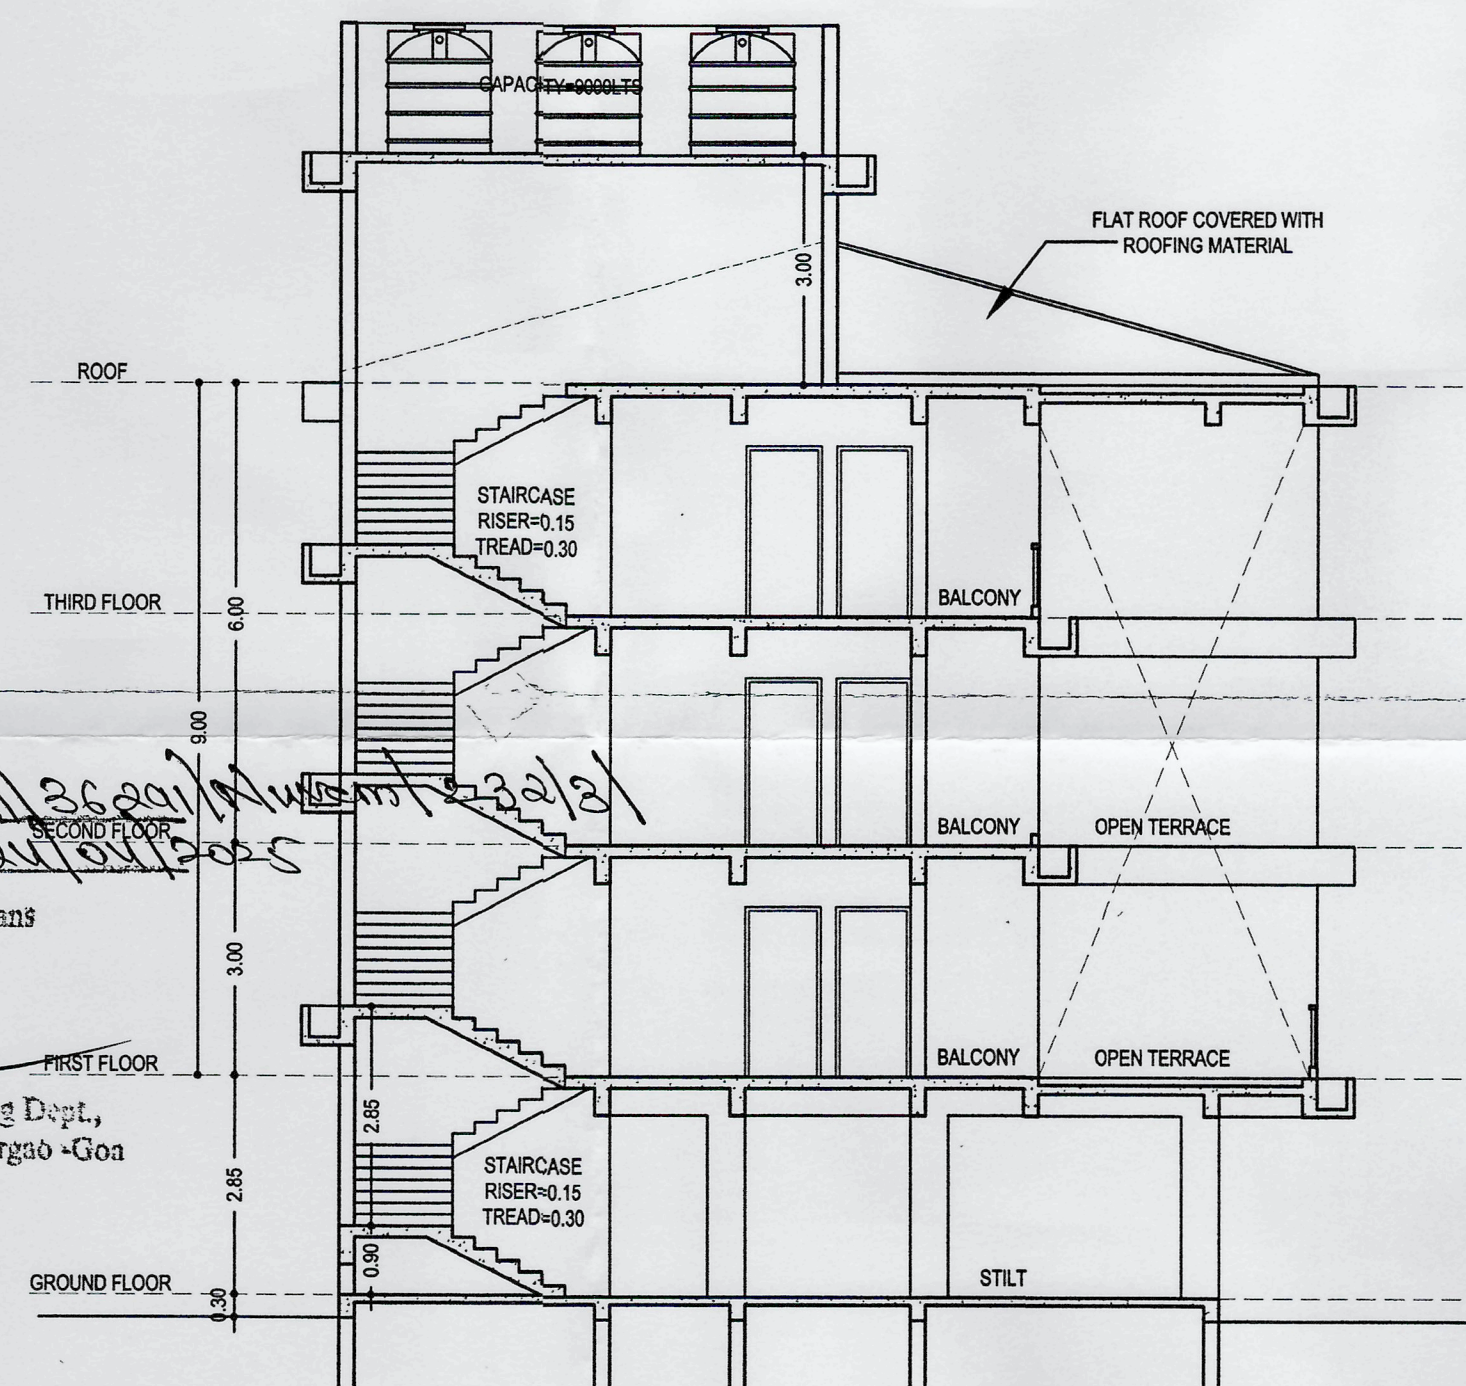

SECTION A-A
SCALE 1:100

Please check order No. 20/12/2017 dated 24/01/2018 regarding the plans

Town & Country Planning Dept.,
South Goa Dist. Office Margao - Goa

SCHEDULE OF OPENINGS				ALL BALCONIES TO BE ENCLOSED WITH SLIDING GLASS PANEL SHUTTER WITH PARAPET	
TYPE	SIZE	TYPE	SIZE	OWNER : SJ CONSTRUCTION	
D1	1.00 X 2.20	FD1	4.40 X 2.50	PROJECT : PROPOSED RESIDENTIAL BUILDINGS AND COMPOUND WALL, CTI ROOM & SWIMMING POOL AT NUVEM, SALCETE- GOA.	
D2	0.90 X 2.20	FD2	2.60 X 2.50	DATE: 03.03.25	
D3	0.75 X 2.20	FD3	2.40 X 2.50	SCALE - 1:100, 1:200 & 1:500	
LD	0.80 X 2.20	FD4	2.30 X 2.50	JOB NO: 2015	
W1	2.00 X 1.50			OWNER:	
W2	1.30 X 1.50			ENGINEER:	
WK1	1.00 X 1.05			UDAY SAWANT	
V1	0.60 X 1.00			Reg. No. ER/0022/2010	

SAWANT & ASSOCIATES
ARCHITECTS, ENGINEERS
INTERIOR DESIGNERS
BANGALORE, KARNATAKA
PUNE, MAHARASHTRA
PHONE NO: 020-2766993