




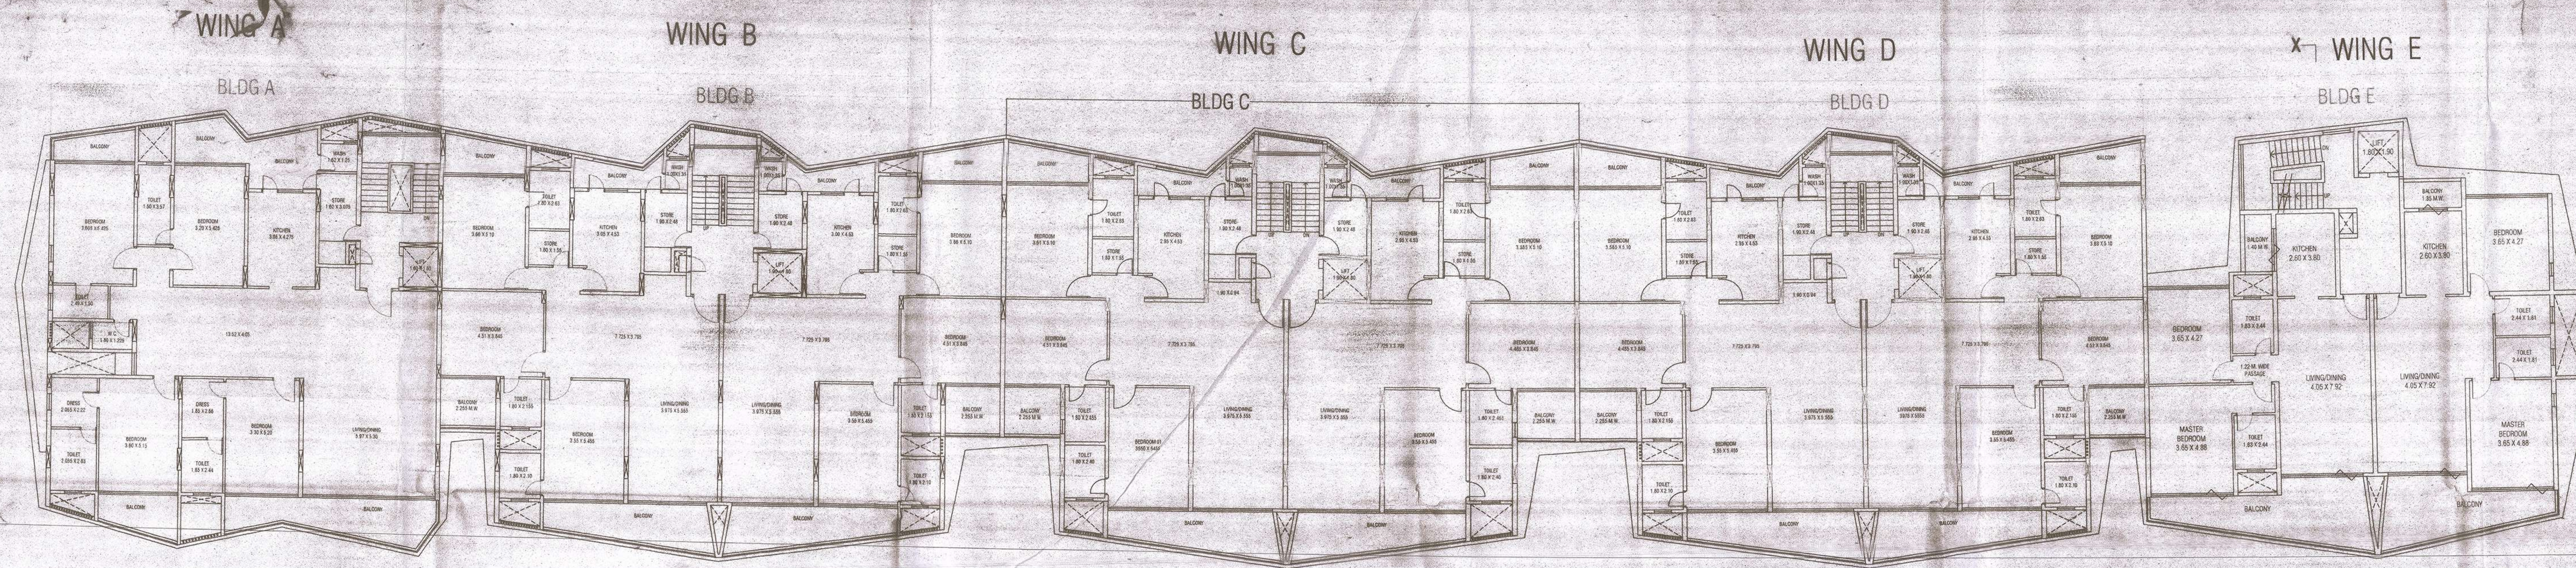


TYPICAL FLOOR PLAN
SCALE 1:100

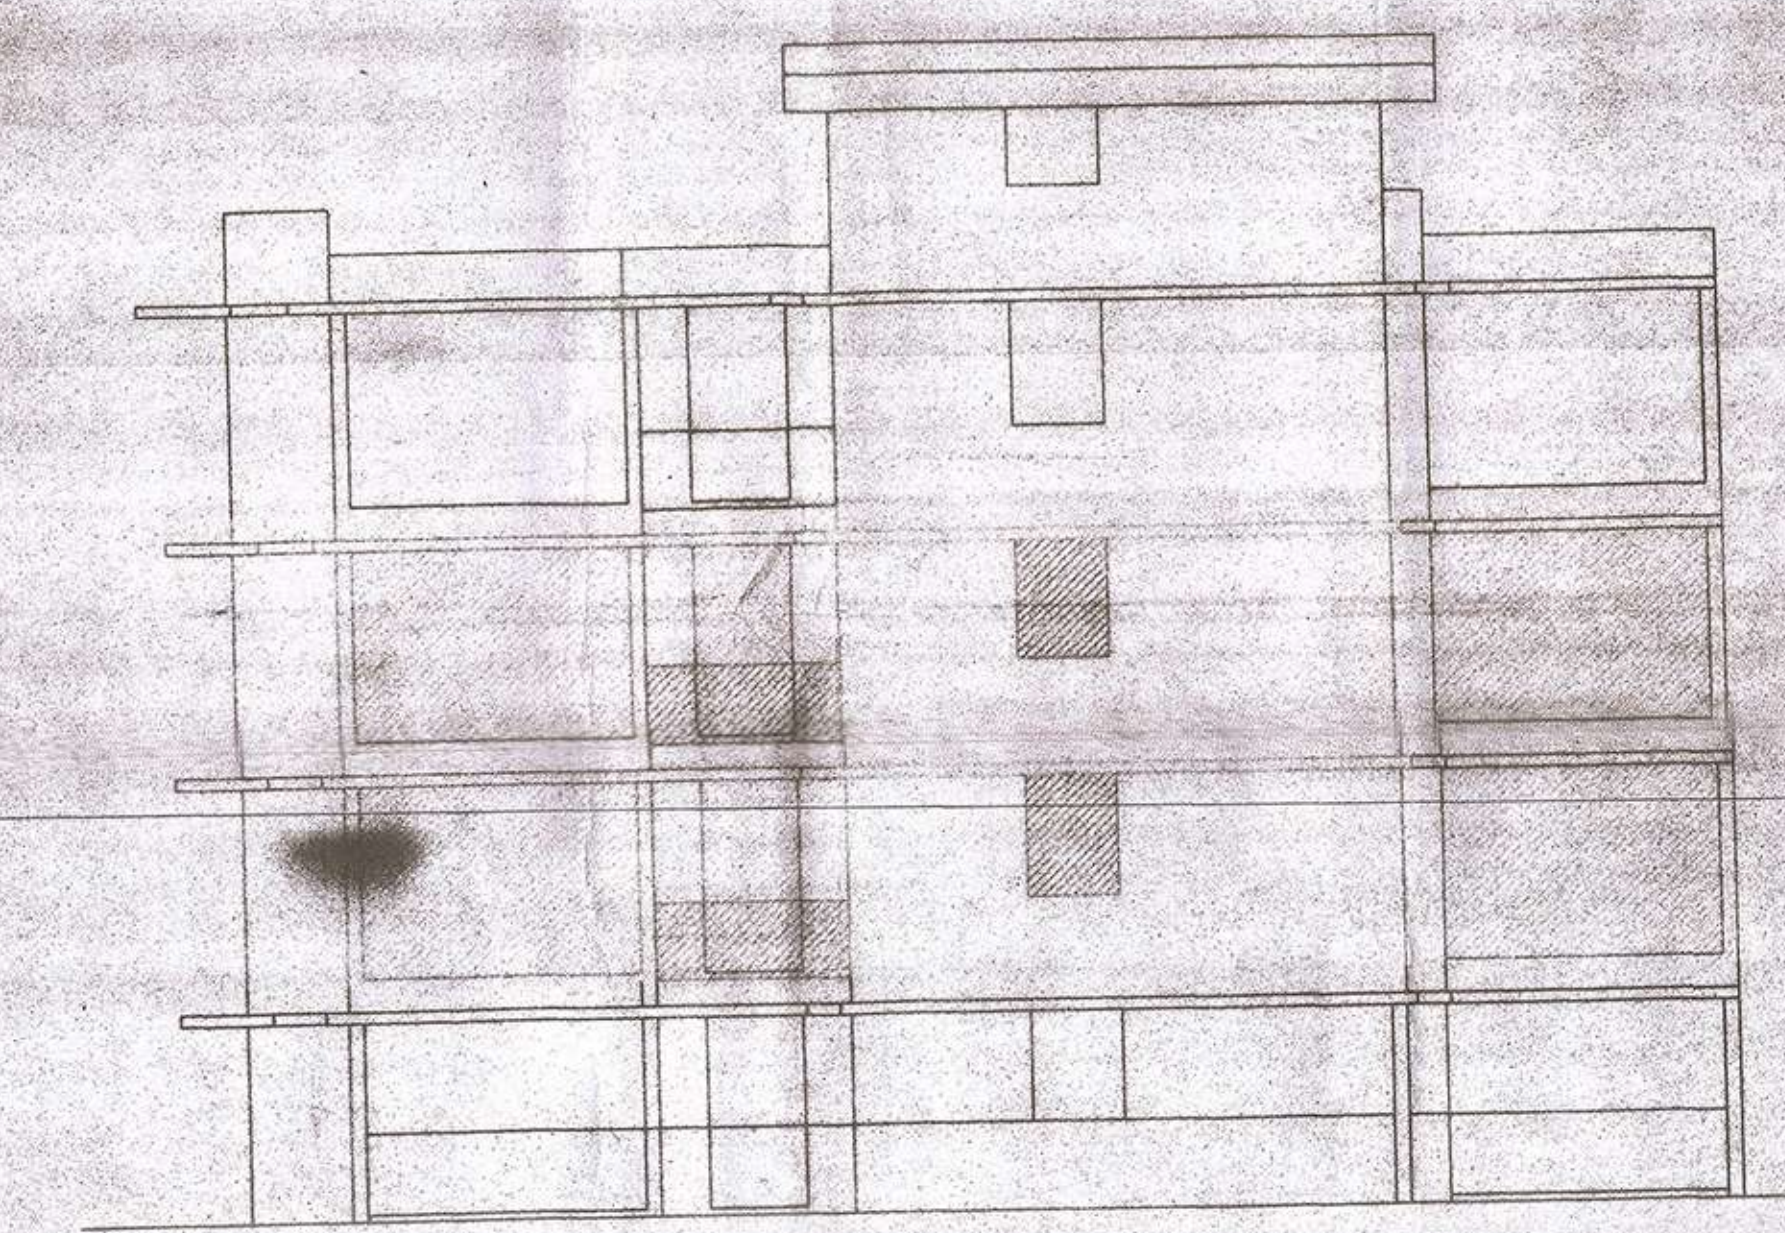


ELEVATION
SCALE 1:100

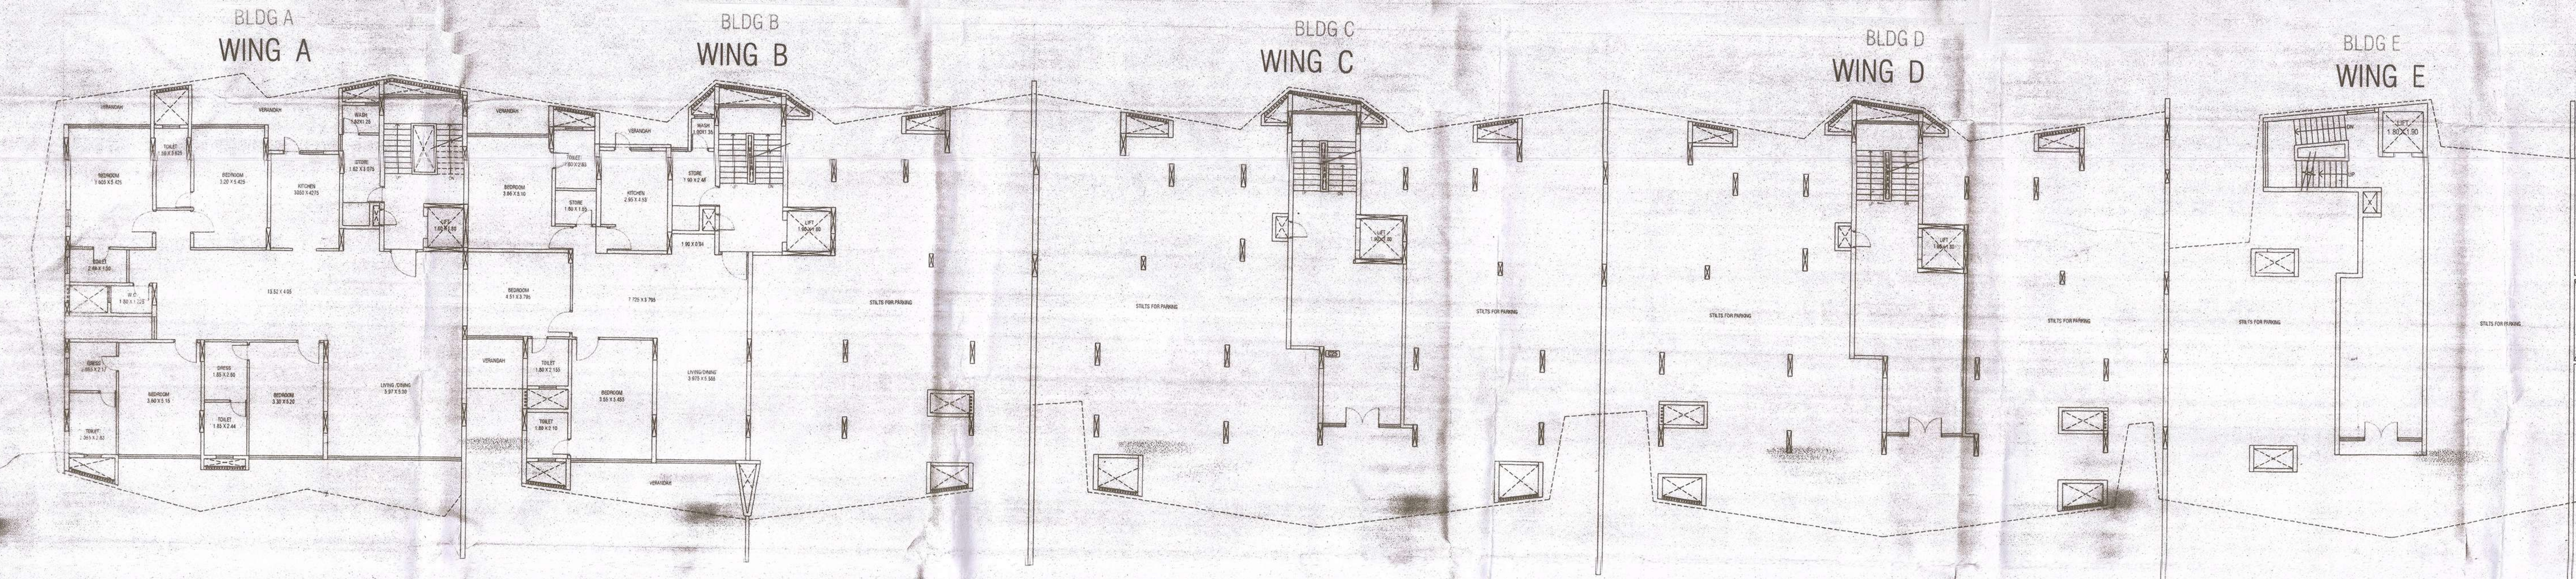

GROUND /STILT FLOOR PLAN
SCALE 1:100

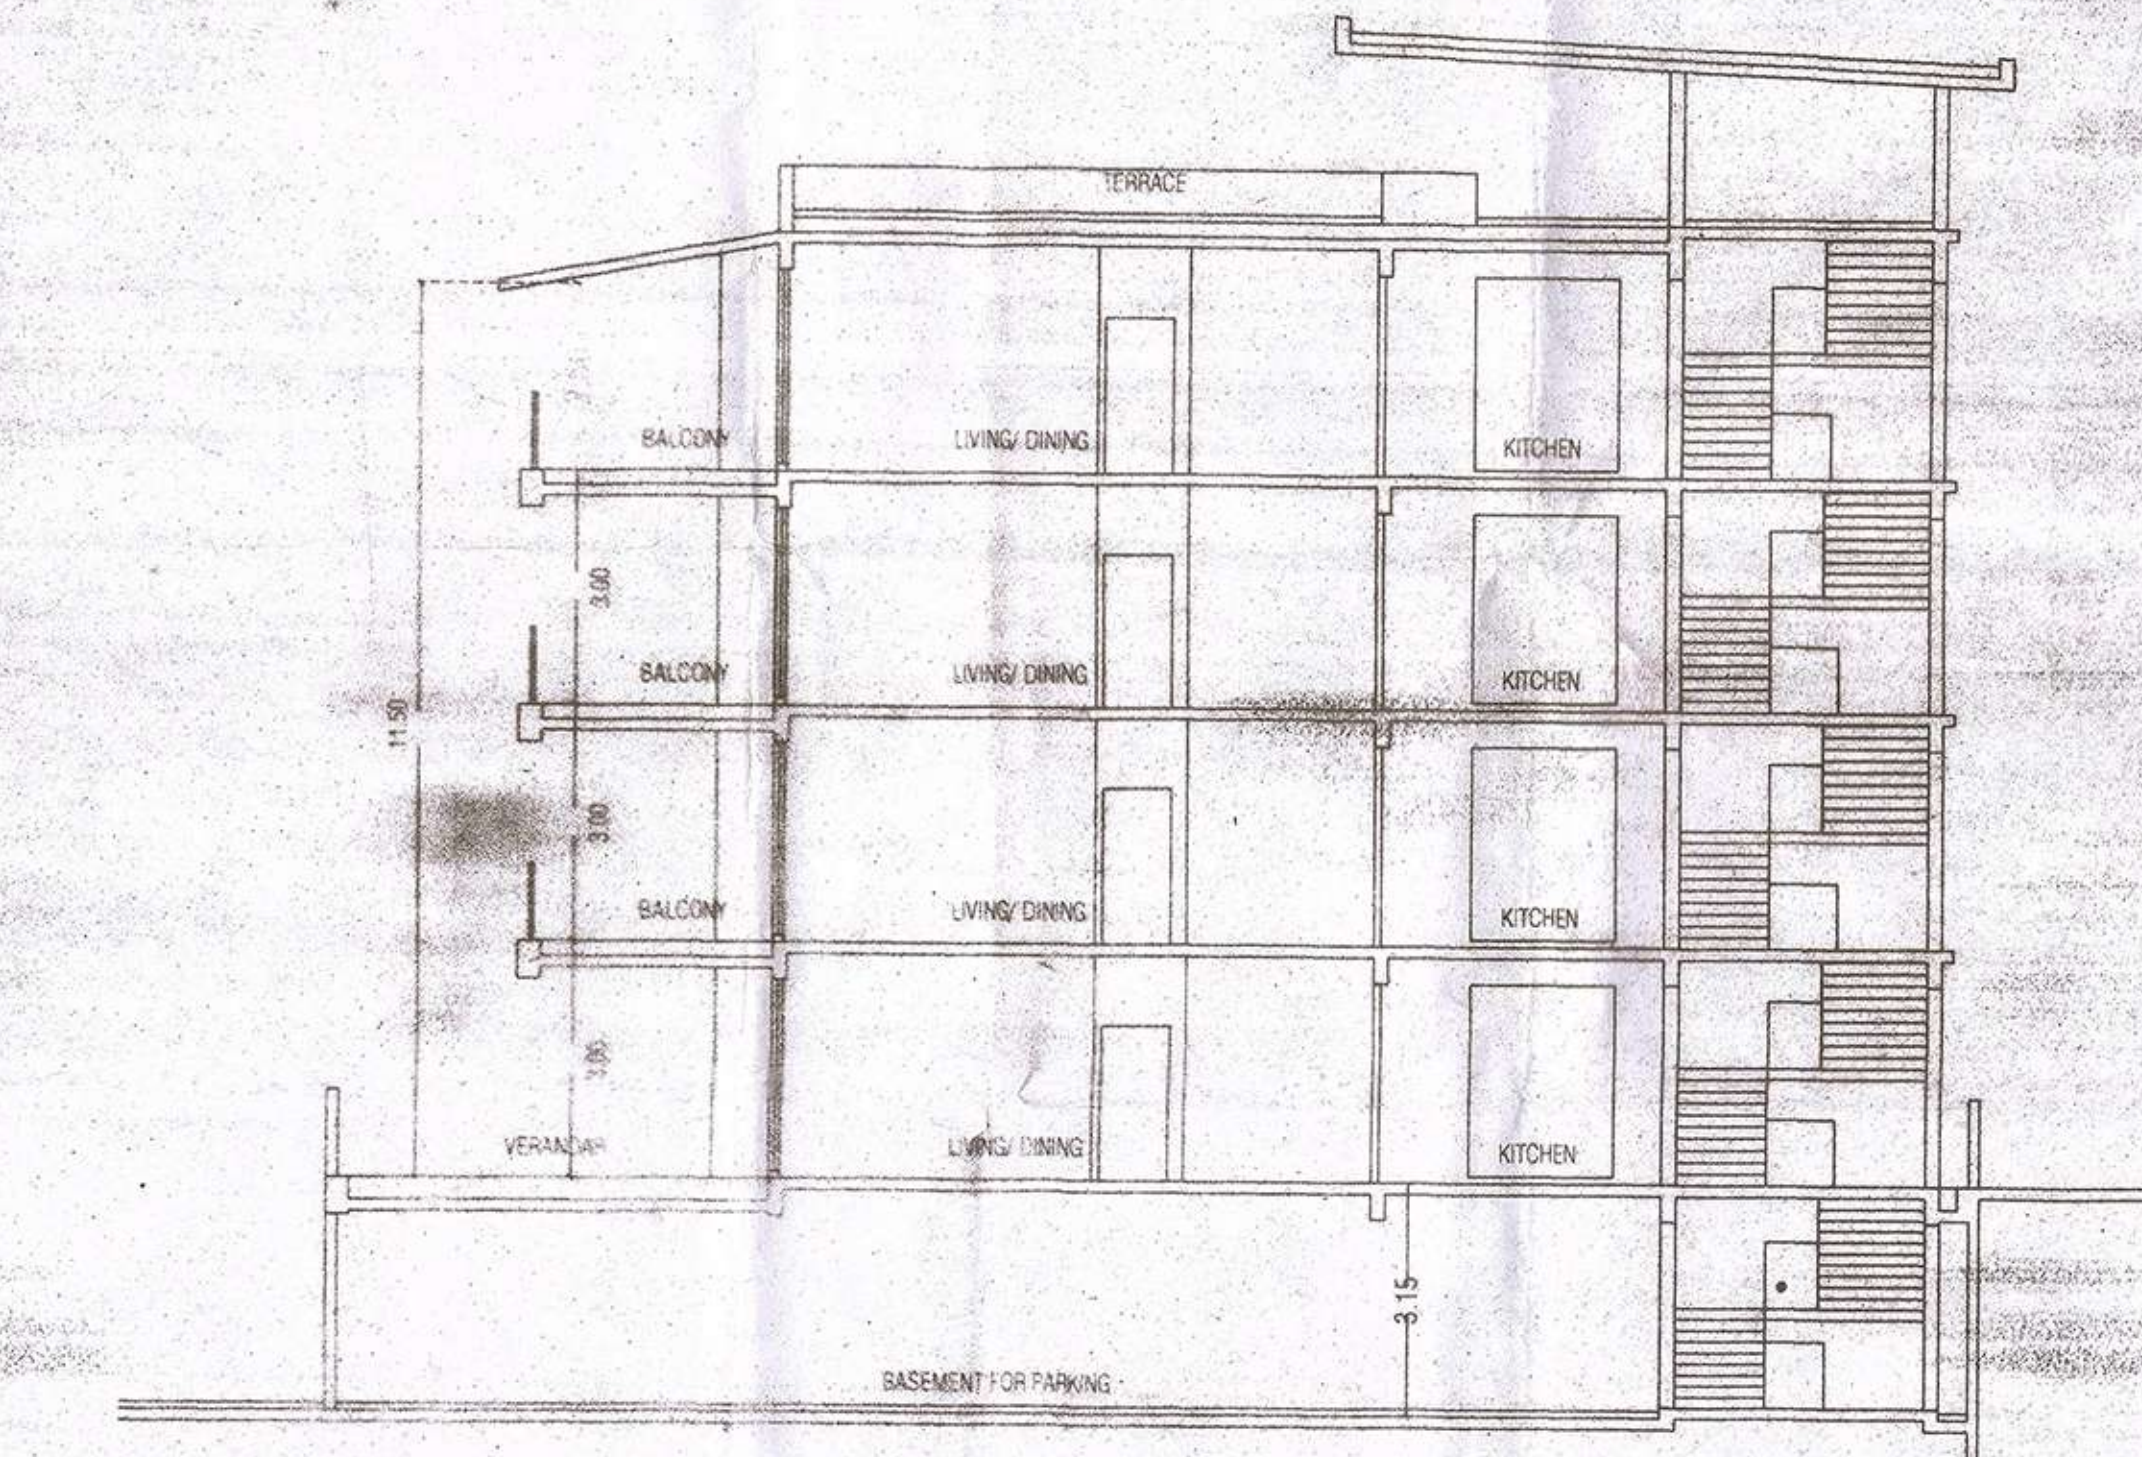

SECTION XX
SCALE 1:100

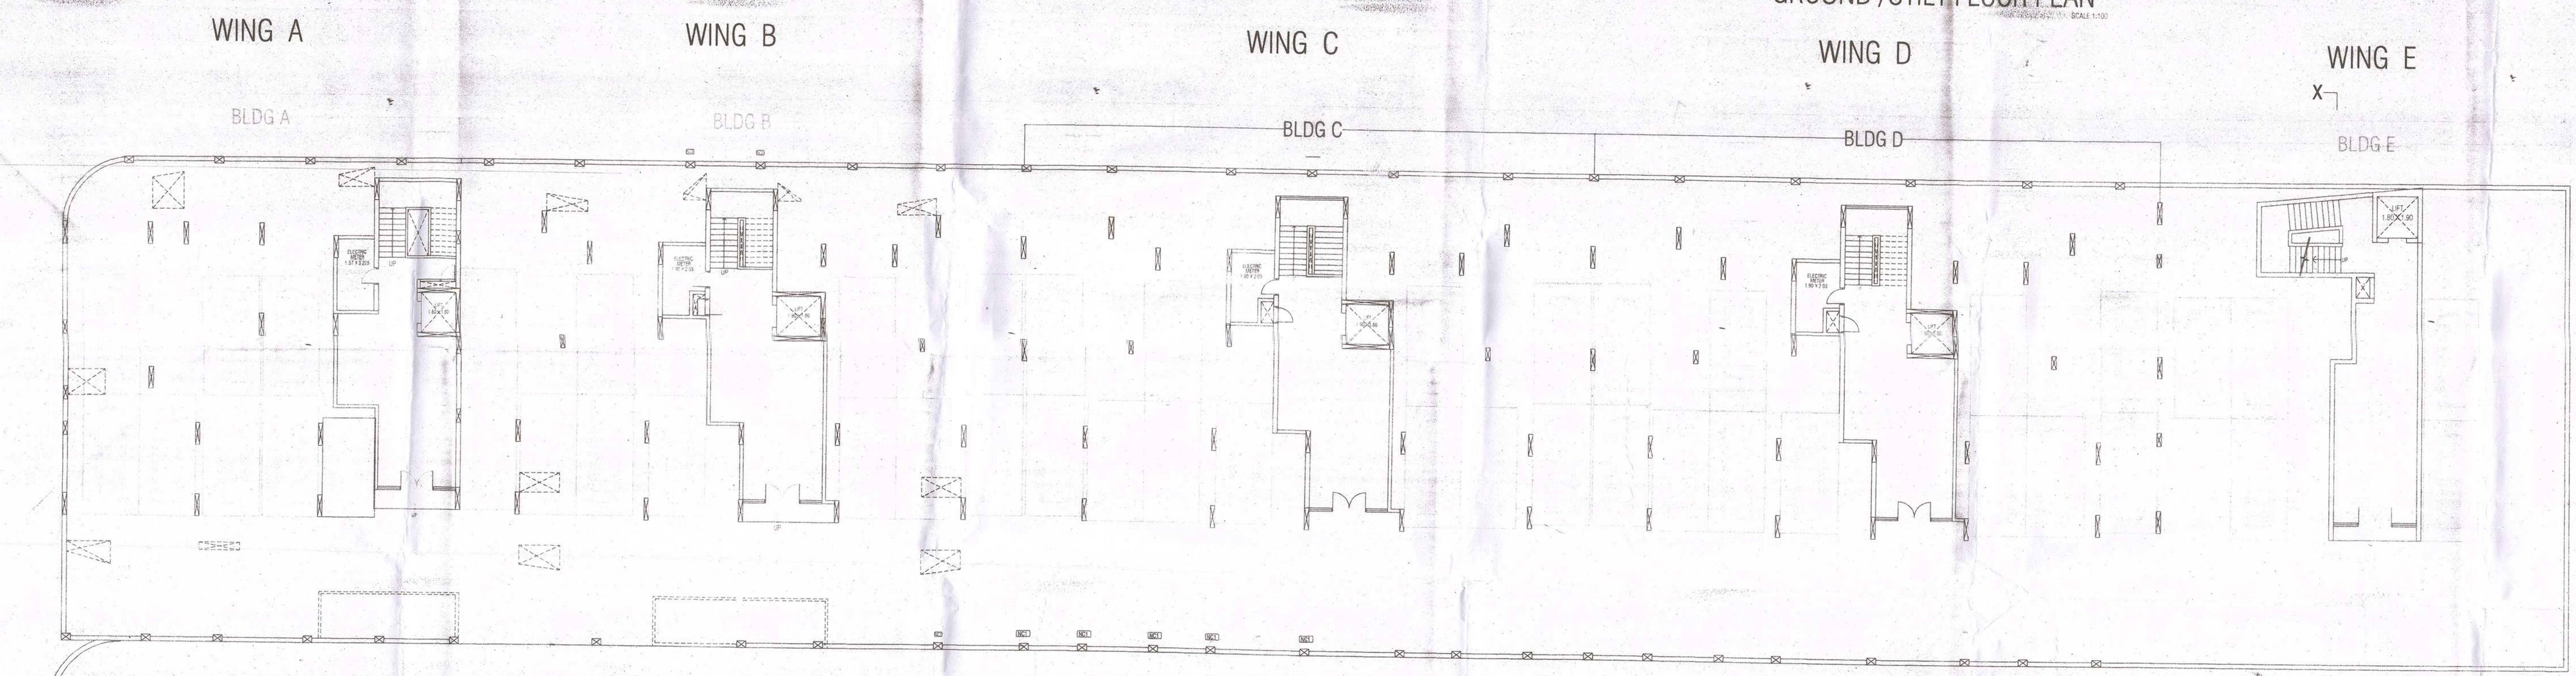

BASEMENT FLOOR PLAN
SCALE 1:100

SCHEDULE OF OPENINGS		
Type	Clear Size in Mts	Description
D	2.00 x 2.15	AS PER SPECIFICATION
D ₁	1.00 x 2.15	
D ₂	0.90 x 2.15	
D ₃	0.75 x 2.15	
W	2.00 x 1.65	
W ₁	1.50 x 1.65	
V ₁	0.80 x 0.80	

checked and approved in T.P.
meeting held on 22-04-2022 at
under resolution No. 22/2022
dated 26/04/2022
ROHIDAS K. PEREIRA
Secretary
Village Panchayat of Taleigao



Revised Plans of Residential cum Commercial Scheme
proposed by Mr. Sadik Shaikh in the Survey Nos.
225/184, 227 and 234/2 at Daxel, Taleigao, Ilhas, Goa.
NEVILLE MONTEIRO,
Architect,
Near G.P.O.,
St. Thomas Street,
Panaji - Goa.