



Robert Fernandes

**OFFICE OF DEPUTY COLLECTOR & SUB-DIVISIONAL OFFICER,
SUB DIVISION TISWADI, PANAJI - GOA**

Collectorate Bldg., Panaji-Goa- 403001 Phone Nos :- 2225511
Fax Nos :- 2225511 Email :- sdm-panaji.goa@nic.in

No.16/CNV/TIS/43/2021 /5309

Dated:- 02-Jun-2022

Read: 1. Application dated 02-Aug-2021 from Robert Augustus Fernandes , Ponderosa Patto Panaji Goa , Panaji , Tiswadi - Goa
2)Circular issued by the Office of the Secretary(Revenue) vide No.34/Secy(Rev)/Conversion/2021 dated 08/03/2021,with regards to the Conversion application received u/s 32 of Land Revenue Code, 1968.

SANAD

SCHEDULE - II

(See Rule 7 of the Goa,Daman and Diu Land Revenue (Conversion of use of land and non - agricultural Assessment) Rules, 1969)

Whereas an application has been made to the DEPUTY COLLECTOR & SDO, Tiswadi, Panaji - Goa (hereinafter referred to as "the Deputy Collector" which expression shall include any officer whom the Collector shall appoint to exercise and perform his powers and duties under this grant) under Section 32 of the Goa,Daman And Diu Land Revenue Code, 1968 (hereinafter referred to as 'the said Code' which expression shall, where the context so admits include the rules and orders thereunder), by Shri/Smt. **Robert Augustus Fernandes** inhabitant of being the occupant/tenant of **PT Sheet No.4/101** in the village of **Panaji**, in the **Tiswadi Taluka** (hereinafter referred to as "the applicant", which expression shall, where the context so admits include his/her heirs, executors, administrators and assigns) for the permission to use for the plot of land (hereinafter referred to as the "said plot") described in the Appendix I hereto, and indicated by the letters on the site plan annexed hereto, forming a part of **PT Sheet No. 4/101 and measuring 500 Square Metres** be the same a little more or less.

Now, this is to certify that the permission to use for the said plots is hereby granted, subject to the provisions of the said Code, and rules thereunder, and on the following conditions, namely:-

1. Levelling and clearing of the land - The applicant shall be bound to level and clear the land sufficiently to render suitable for the particular non - agriculture purpose for which the permission is granted and to prevent insanitary conditions.

2. Assessment - The Applicant shall pay the non-agricultural assessment when fixed by the Collector under the said Code and rules thereunder with effect from the date of this Sanad.

3. Use - The Applicant shall not use the said land and building erected or to be erected thereon for any purpose other than **Residential** without the previous sanction of the Collector.

4. Liability for rates - The applicant shall pay all taxes, rates and cesses leviable on the said land

5. Penalty clause - (a) If the applicant contravene any of the foregoing conditions the Collector may, without prejudice to any other penalty to which the applicant may be liable under the provisions of the said Code continue the said plot in the occupation of the applicant on payment of such fine, and assessment as he may direct.

(b) Notwithstanding anything contained in sub-clause (a) it shall be lawful for the Collector to direct the removal or alteration of any building or structure erected or used contrary to the provisions of this grant within such time as is specified in that behalf by the Collector, and on such removal or alteration not being carried out within the specified time, he may cause the same to be carried out, and recover the cost of carrying out the same from the applicant as an arrears of land revenue.

6. a) If any information furnished by the applicant for obtaining the Sanad is found to be false at a later stage, the Sanad issued shall be liable to be withdrawn without prejudice to the legal action that may be taken against the application.

b) If any dispute arises with respect to the ownership of the land, the Sanad granted shall stand revoked and the construction / development carried out shall be at the cost and risk of the applicant.

c) The necessary road widening set-back is to be maintained before any development in the land.

d) Traditional access passing through the plot, if any, shall be maintained.


e) No tree shall be cut except with prior permission of the competent authority.


7. Code provisions applicable - Save as herein provided, the grant shall be subject to the provisions of the said Code and rules thereunder.

Remarks :-

1. The applicant has paid conversion fees of Rs.60,000.00 /-(RUPEES SIXTY THOUSAND ONLY) vide challan No.319/2022 dated 21-Feb-2022.
2. The Conversion has been approved by the Dy Town Planner, The Town & Country Planning Department, Panaji Goa vide his report No.- dated 09-Aug-2021.
3. The Dy Conservator of Forest, Office of the Dy. Conservator of Forest ,North Goa Division Ponda Goa has given NOC for conversion vide report No. No.5/CNV/TIS-312/dcfn/tech/2021=22/861 dated 07-Feb-2022.
4. The Mamlatdar, Office of Mamlatdar, Tiswadi , Panaji - Goa has submitted his report for conversion vide report No.MAM/TIS/CI-I/Online-CNV/390/2021 dated 14-Oct-2021
5. The development / construction in the plot shall be governed as per laws / rules in force.
6. conversion of land

In witness whereof the DEPUTY COLLECTOR & SDO OF Tiswadi, Panaji - Goa, NORTH GOA district, has hereunto set his/her hand and the seal of his/her office on behalf of the Governor of Goa, Daman and Diu; and Robert Augustus Fernandes has also hereunto set his/her hand this day 2nd of June ,2022.

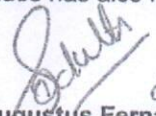
(Robert Augustus Fernandes)

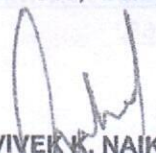
(VIVEK K. NAIK)
DEPUTY COLLECTOR & SDO
NORTH GOA

APPLICANT POA for Applicant

Signature and Designature of witnessess :

Complete address of Witness

1.Jeronima Fernandes

1. Hno 652, Tonca Comfirm Bhat Caranzalim
Panaji

2.Aparna A Naik

2. Hno 380, Dhaktem Bhat Mandur Tiswadi Goa

We declare that Robert Augustus Fernandes who has signed this Sanad is, to our personal knowledge, the person he/She represents themselves to be, and that he/she has affixed his/her signature hereto in our presence.

1. Jeronima Fernandes

2. Aparna A Naik

To,

1. The Dy Town Planner, The Town & Country Planning Department, Panaji Goa
2. The Mamlatdar, Office of Mamlatdar, Tiswadi , Panaji - Goa
3. The Sarpanch, Village Panchayat / Municipal Council Panaji, Tiswadi-Goa
4. The Talathi of Panaji
5. Robert Augustus Fernandes, Ponderosa Patto Panaji Goa , Panaji , Tiswadi - Goa







3610


GOVERNMENT OF GOA
Directorate of Settlement and Land Records
Office of Inspector of Survey and Land Records
PANAJI-GOA




Plan Showing plots situated at
City : PANAJI
Taluka : TISWADI
P.T Sheet No./Chalta No. : 4 /101
Scale : 1:500

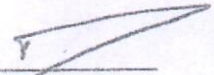
Inspector of Survey & Land Records
City Survey, Panaji

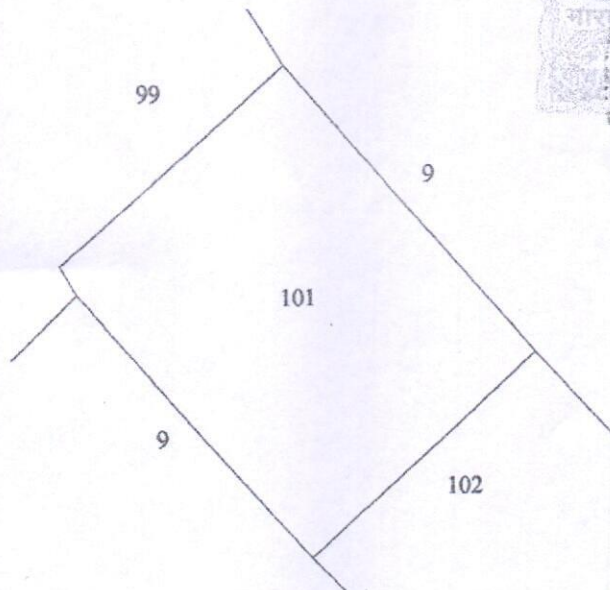

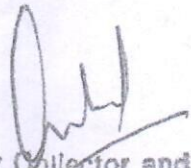
Deputy Collector and
Sub-Divisional Officer
Panaji Sub-Division
Panaji - Goa.

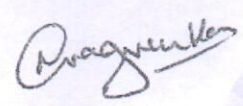

CERTIFIED COPY

Copy made for as on

Copy ready on 27-07-2024

Copy delivered on 30-07-2024

Advance fees received Rs. _____


Stampes _____

Rpt. No. 258 Dated _____ Vide _____

Fees Rs. 360/- Rupees _____ Total _____

Copied by [Signature]

Compared by [Signature]

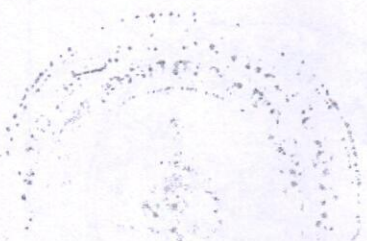



Certified Photo Copy
of the Original



OFFICE OF DEPUTY COLLECTOR & SUB-DIVISIONAL OFFICER,
SUB DIVISION TISWADI, PANAJI - GOA

Collectorate Bldg., Panaji-Goa- 403001 Phone Nos :- 2225511
Fax Nos :- 2225511 Email :- sdm-panaji.goa@nic.in

No.16/CNV/TIS/44/2021/6389

Dated:- 21-Oct-2022

Read: Application dated 02-Aug-2021 from Robert Augustus Fernandes , Ponderosa , Panaji ,
Tiswadi - Goa

SANAD

SCHEDULE - II

(See Rule 7 of the Goa, Daman and Diu Land Revenue (Conversion of use of land and non - agricultural Assessment) Rules, 1969)

Whereas an application has been made to the DEPUTY COLLECTOR & SDO, Tiswadi, Panaji - Goa (hereinafter referred to as "the Deputy Collector" which expression shall include any officer whom the Collector shall appoint to exercise and perform his powers and duties under this grant) under Section 32 of the Goa, Daman And Diu Land Revenue Code, 1968 (hereinafter referred to as 'the said Code' which expression shall, where the context so admits include the rules and orders thereunder), by Shri/Smt. Robert Augustus Fernandes inhabitant of being the occupant/tenant of PT Sheet No.4/102 in the village of Panaji, in the Tiswadi Taluka (hereinafter referred to as "the applicant", which expression shall, where the context so admits include his/her heirs, executors, administrators and assigns) for the permission to use for the plot of land (hereinafter referred to as the "said plot") described in the Appendix I hereto, and indicated by the letters on the site plan annexed hereto, forming a part of PT Sheet No. 4/102 and measuring 500 Square Metres be the same a little more or less.

Now, this is to certify that the permission to use for the said plots is hereby granted, subject to the provisions of the said Code, and rules thereunder, and on the following conditions, namely:-

1. Levelling and clearing of the land - The applicant shall be bound to level and clear the land sufficiently to render suitable for the particular non - agriculture purpose for which the permission is granted and to prevent insanitary conditions.

2. Assessment - The Applicant shall pay the non-agricultural assessment when fixed by the Collector under the said Code and rules thereunder with effect from the date of this Sanad.

3. Use - The Applicant shall not use the said land and building erected or to be erected thereon for any purpose other than Residential without the previous sanction of the Collector.

4. Liability for rates - The applicant shall pay all taxes, rates and cesses leviable on the said land

5. Penalty Clause - (a) If the applicant contravene any of the foregoing conditions the Collector may, without prejudice to any other penalty to which the applicant may be liable under the provisions of the said Code continue the said plot in the occupation of the applicant on payment of such fine, and assessment as he may direct.

(b) Notwithstanding anything contained in sub-clause (a) it shall be lawful for the Collector to direct the removal or alteration of any building or structure erected or used contrary to the provisions of this grant within such time as is specified in that behalf by the Collector, and on such removal or alteration not being carried out within the specified time, he may cause the same to be carried out, and recover the cost of carrying out the same from the applicant as an arrears of land revenue.

6. a) If any information furnished by the applicant for obtaining the Sanad is found to be false at a later stage, the Sanad issued shall be liable to be withdrawn without prejudice to the legal action that may be taken against the application.

b) If any dispute arises with respect to the ownership of the land, the Sanad granted shall stand revoked and the construction / development carried out shall be at the cost and risk of the applicant.

c) The necessary road widening set-back is to be maintained before any development in the land.

d) Traditional access passing through the plot, if any, shall be maintained.

e) No tree shall be cut except with prior permission of the competent authority.

7. Code provisions applicable - Save as herein provided, the grant shall be subject to the provisions of the said Code and rules thereunder.

Appendix - i

Length and Breadth		Total superficial area	Forming (Part of) PT Sheet No. / Sub Div No	Boundaries				Remarks
North to south	East to west							
1	2	3	4	5				6
				North	South	East	West	
23.90	21.50	500	PT Sheet No.	sy.no.	sy.no.	sy.no.	sy.no.	The area proposed for conversion admeasures 500 Sq mts. The survey is carried out as per the site plan and same tallies with the survey plan at loco
mts.	mts.	sq.mts	NA	Chalta	Chalta	Chalta	Chalta	
			Sub Div No.	No.10	No.	No 9	No 9	
			NA	1 of P	102 & 9 of P	of P T	of P T	
				Sheet	T	No 4	No 4	
				No 4	Sheet			
					No 4			

Village : Panaji

Taluka : Tiswadi

Remarks :-

1. The applicant has paid conversion fees of Rs.60,000.00 /-(RUPEES SIXTY THOUSAND ONLY) vide challan No.474/2022 dated 04-Oct-2022.
2. The Conversion has been approved by the Dy Town Planner, The Town & Country Planning Department, Panaji Goa vide his report No.GPPDA/ZON-Inf/Pnj/305/2021 dated 07-Jul-2021.
3. The Dy Conservator of Forest, Office of the Dy. Conservator of Forest, North Goa Division Ponda Goa has given NOC for conversion vide report No. dated .
4. The Mamlatdar, Office of Mamlatdar, Tiswadi, Panaji - Goa has submitted his report for conversion vide report No.MAM/TIS/CI-I/Online-CNV/389/2021 dated 14-Oct-2021
5. The Inspector of Survey and Land Records, Tiswadi, Panaji-Goa has submitted his report for conversion vide report No. ISLR-CTS-PNJ-CNV-07-22 dated .
6. The development / construction in the plot shall be governed as per laws / rules in force.

In witness whereof the DEPUTY COLLECTOR & SDO OF Tiswadi, Panaji - Goa, NORTH GOA district, has hereunto set his/her hand and the seal of his/her office on behalf of the Governor of Goa, Daman and Diu; and Robert Augustus Fernandes has also hereunto set his/her hand this day 21st of October, 2022.

(Robert Augustus Fernandes)

Oduth Jay ed POA for Applicant

APPLICANT

(RAJESH S. AJGAONKAR)
DEPUTY COLLECTOR & SDO
NORTH GOA

Signature and Designature of witnessess :

1. Jeronima Fernandes

[Signature]

2. Aparna Tukaram Volvoicar

[Signature]

Complete address of Witness

1. Hno 652, Tonca Comfrim Bhat Caranzalim
Panaji

2. Hno 917, Carbhat Near Katyani Temple Chorao

We declare that Robert Augustus Fernandes who has signed this Sanad is, to our personal knowledge, the person he/she represents themselves to be, and that he/she has affixed his/her signature hereto in our presence.

1. Jeronima Fernandes

2. Aparna Tukaram Volvoicar

To,

1. The Dy Town Planner, The Town & Country Planning Department, Panaji Goa
2. The Mamlatdar, Office of Mamlatdar, Tiswadi, Panaji - Goa
3. The Inspector of Survey and Land Records, Tiswadi, Panaji-Goa
4. The Sarpanch, Village Panchayat / Municipal Council Panaji, Tiswadi-Goa
5. The Talathi of Panaji
6. Robert Augustus Fernandes, Ponderosa, Panaji, Tiswadi - Goa



COPY OF THE ORIGINAL

Date

Reg No.

1000

GOVERNMENT OF GOA
Directorate of Settlement and Land Records
Office of Inspector of Survey and Land Records
PANAJI-GOA




PLAN

OF THE LAND BEARING CHALTA No. 102(Part) OF P.T. SHEET No. 4 SITUATED AT PANAJI CITY OF TISWADI TALUKA APPLIED BY ROBERT AUGUSTUS FERNANDES FOR CONVERSION OF USE OF LAND FROM AGRICULTURAL TO NON-AGRICULTURAL PURPOSE VIDE CASE No. 16/CNV/TIS/44/2021/3874, DATED 24/03/2022, FROM THE OFFICE OF THE DY. COLLECTOR & S.D.O, PANAJI -GOA.



AREA FOR CONVERSION AS PER SITE 500.00 Sq. Mts.

garcia
16/9/22
MANGESH K. KHOLKAR
Inspector of Survey & Land Records
City Survey, Panaji

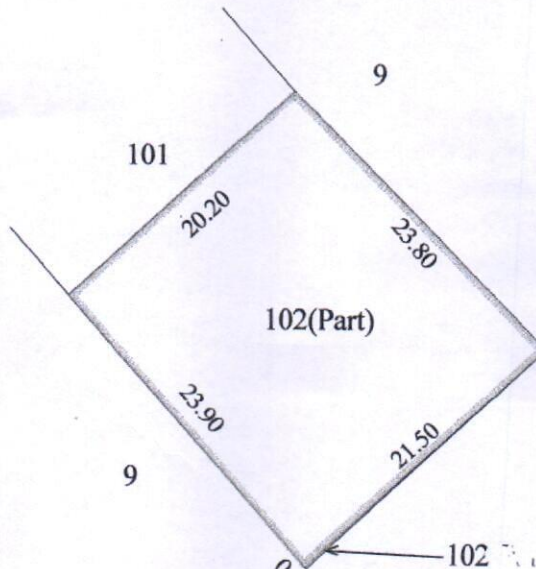

PREPARED BY:-

Paresh P. Vengurlekar
PARESH P. VENGURLEKAR (F.S.)

P. Vengurlekar
Deputy Collector and
Sub-Divisional Officer
Panaji Sub-Division
Panaji - Goa,

VERIFIED BY:-

Yogesh B. Mashelkar
YOGESH B. MASHELKAR (H.S.)

TARY
Ashvina U.
ladares
No. 309
Taluka
26/2/2029
GOA (INDIA)

CERTIFIED TRUE COPY OF THE ORIGINAL

Reg No. 380/2025 Date 27/1/2025



Ms. Ashvina U. Valadares

Notary

Bardez - Goa

INDIA

