


REFERANCE	USE	TOTAL BUILT UP AREA IN SQ MTS	AREAS FREE OF FAR							AREA IN MTS SQ	P %
			VER / BAL	STAIR	STILT	LIFT	LOBBY	OT	TOTAL		
LOWER GR FLOOR	PARKING	507.82	0.00	47.76	452.70	7.36	0.00	0.00	507.82	0.00	
UPPER GR FLOOR	RESIDENTIAL	840.01	80.60	47.76	0.00	7.36	133.13	0.00	268.85	571.16	17.30 %
FIRST FLOOR	RESIDENTIAL	840.01	80.60	47.76	0.00	7.36	133.13	0.00	268.85	571.16	17.30 %
SECOND FLOOR	RESIDENTIAL	840.01	80.60	47.76	0.00	7.36	133.13	0.00	268.85	571.16	17.30 %
THIRD FLOOR	RESIDENTIAL	840.01	80.60	47.76	0.00	7.36	133.13	0.00	268.85	571.16	17.30 %
TOTAL		3867.86	322.40	238.70	452.70	36.80	532.52	0.00	1583.22	2284.64	69.23%

PARKING REQUIREMENTS			
NOTATION	FLOOR	NOS	
FLATS	UGF	07	
FLATS	FIRST	07	
FLATS	SECOND	07	
FLATS	THIRD	07	
TOTAL		28	


TOTAL PARKING PROVIDED ARE 28

SCHEDULE OF OPENINGS


D	1.00 X 2.15
D1	0.90 X 2.15
D2	0.80 X 2.15
FD	2.00 X 2.15
W	1.50 X 1.20
W1	1.14 X 1.20
V	0.60 X 0.90

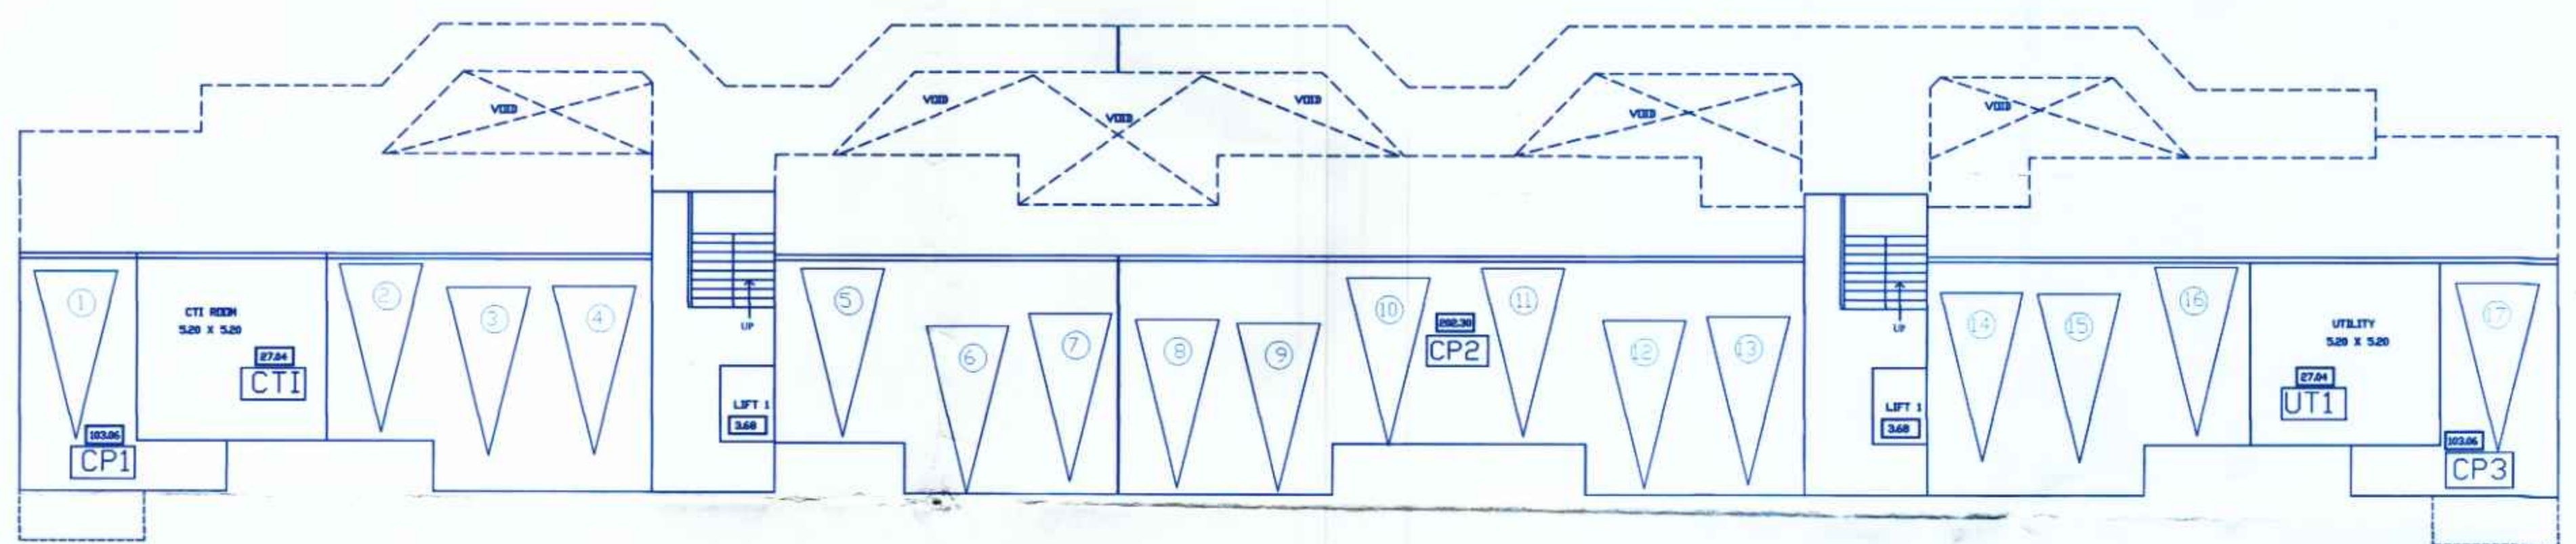

LOWER GROUND FLOOR STILT PARKING

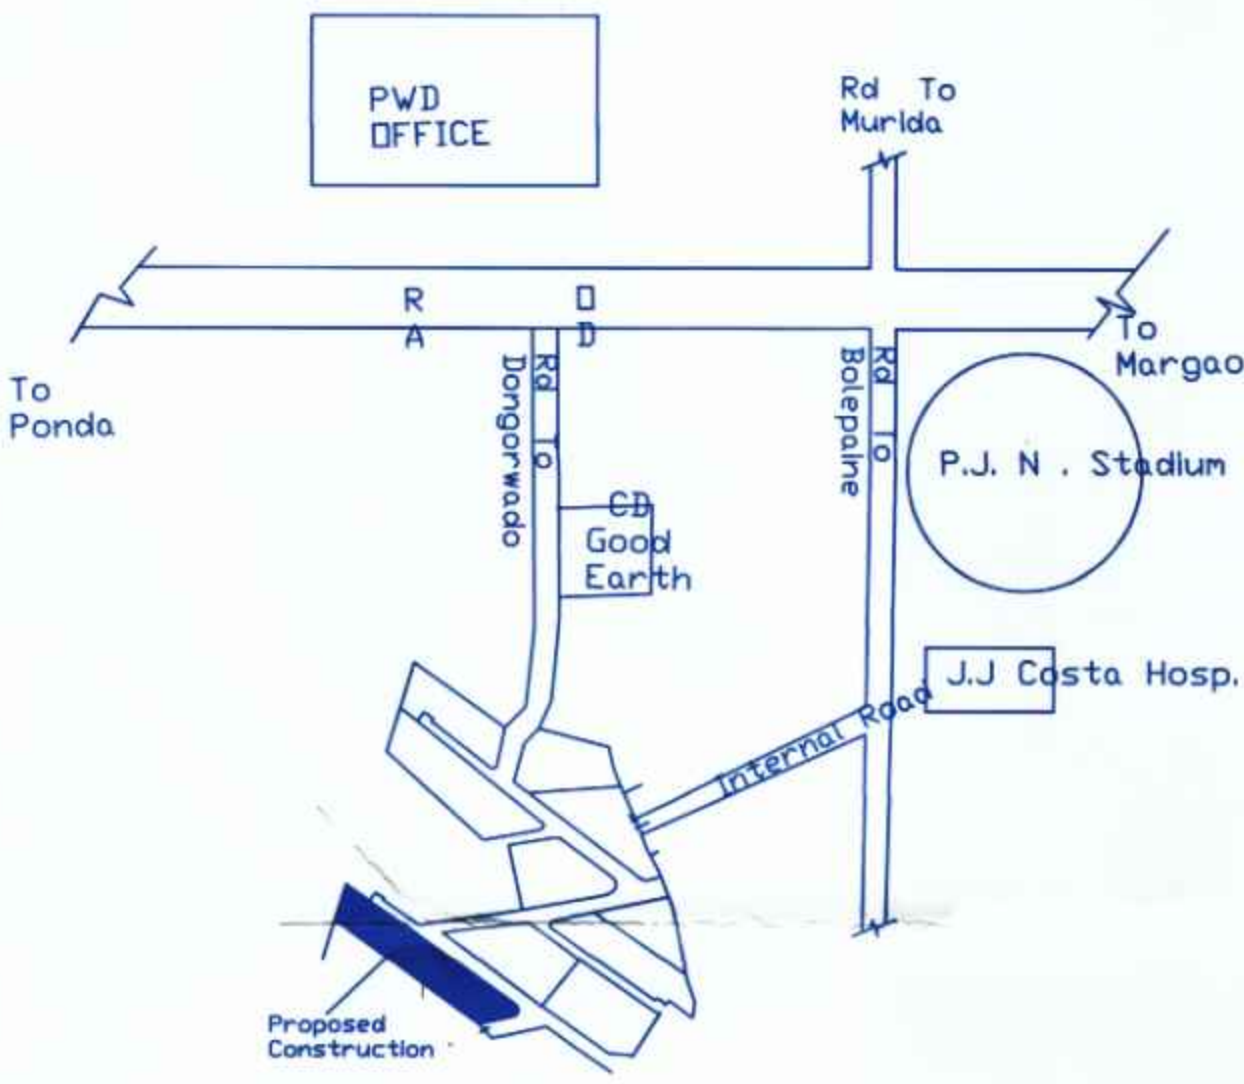

LOCATION PLAN
Not to Scale

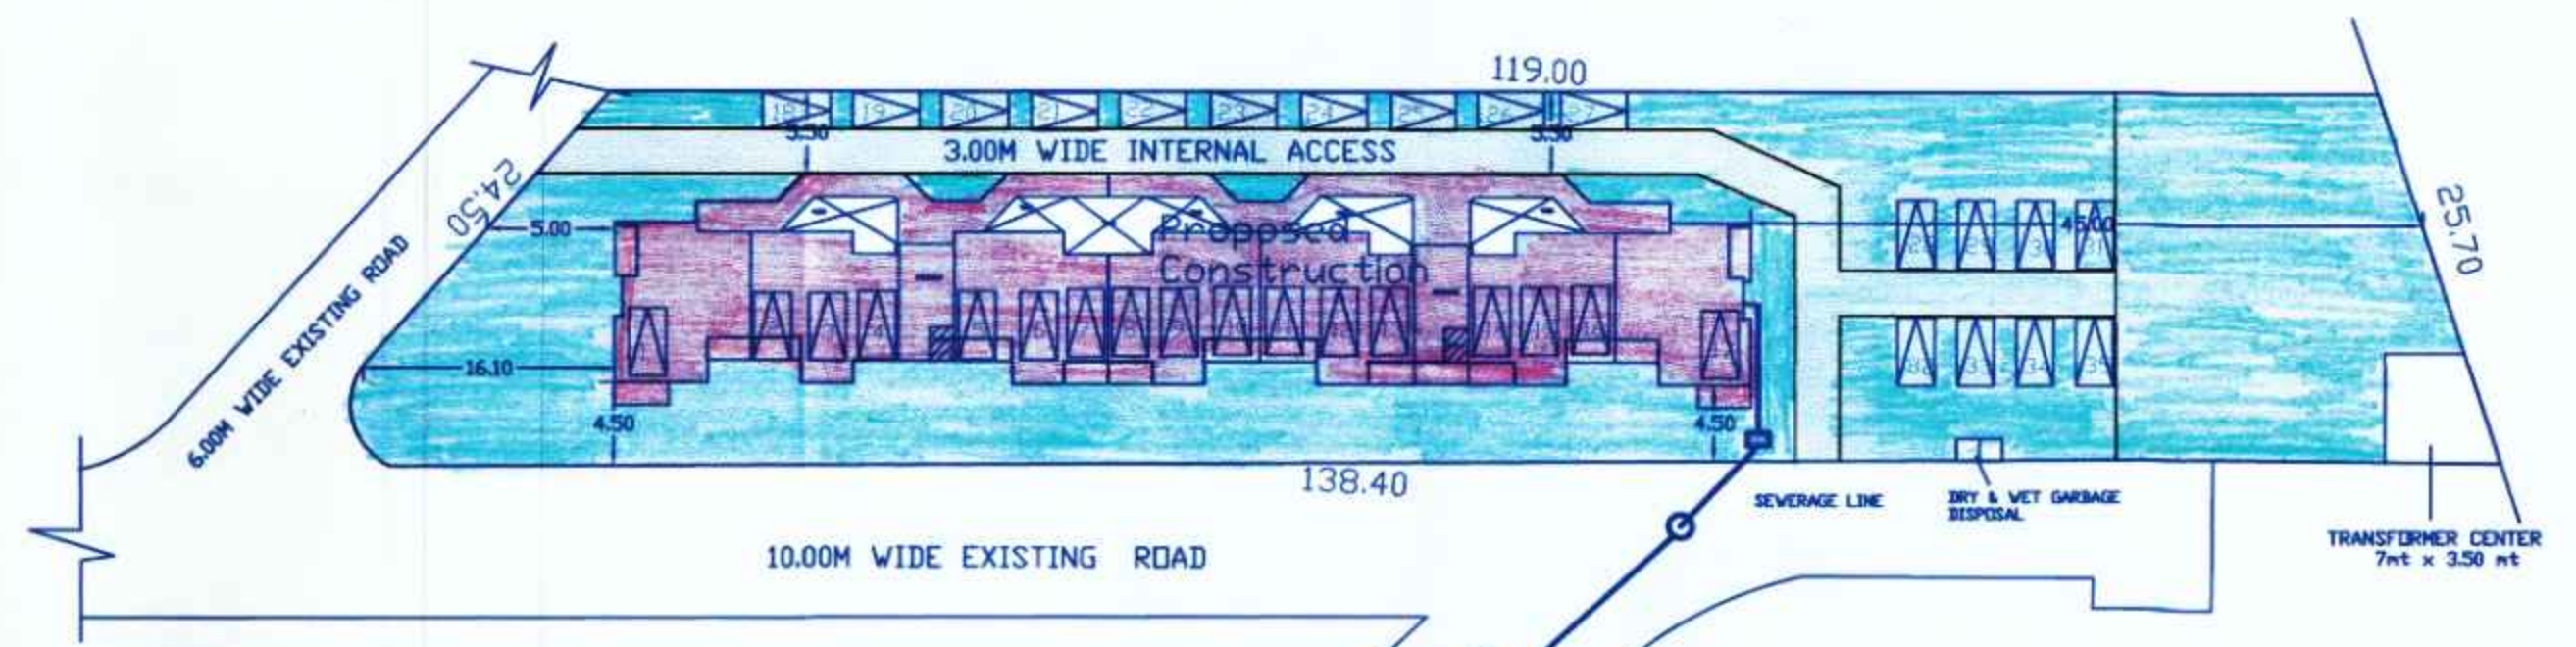

SITE PLAN

Scale 1 : 500

Development Permission Granted
Subject To Conditions Vide Order
No SGPDA/P/6316/514/25-26
Dated 02.12.2015

Member Secretary
S.G.P.D.A.
MARGAO-CITY

AREA STATEMENT

License issued under No. 10/2014/2015/2016/4042/4043