



AREA STATEMENT			
SR.NO.			UNITS
1	AREA OF PLOT (264/1-C)	19850.00	SQ.M
2	AREA FOR INTERNAL ROAD	5494.38	SQ.M
3	AREA REQUIRED FOR OPEN SPACE	2977.50	SQ.M
4	OPEN SPACE 1	500.00	SQ.M
5	OPEN SPACE 2	993.00	SQ.M
6	OPEN SPACE 3	1488.50	SQ.M
7	TOTAL OPEN SPACE AREA PROVIDED	2981.50	SQ.M
8	PLOT NO		
10	1	736.52	SQ.M
11	2	525.57	SQ.M
12	3	717.51	SQ.M
13	4	552.18	SQ.M
14	5	471.05	SQ.M
15	6	636.69	SQ.M
16	7	518.42	SQ.M
17	8	495.93	SQ.M
18	9	500.00	SQ.M
19	10	612.77	SQ.M
20	11	548.57	SQ.M
21	12	614.25	SQ.M
22	13	400.00	SQ.M
23	14	578.05	SQ.M
24	15	346.37	SQ.M
25	16	708.25	SQ.M
26	17	375.37	SQ.M
26	18	500.00	SQ.M
27	19	425.50	SQ.M
28	20	887.75	SQ.M
29	TOTAL	11150.75	SQ.M
0	REMAINING AREA	223.37	SQ.M

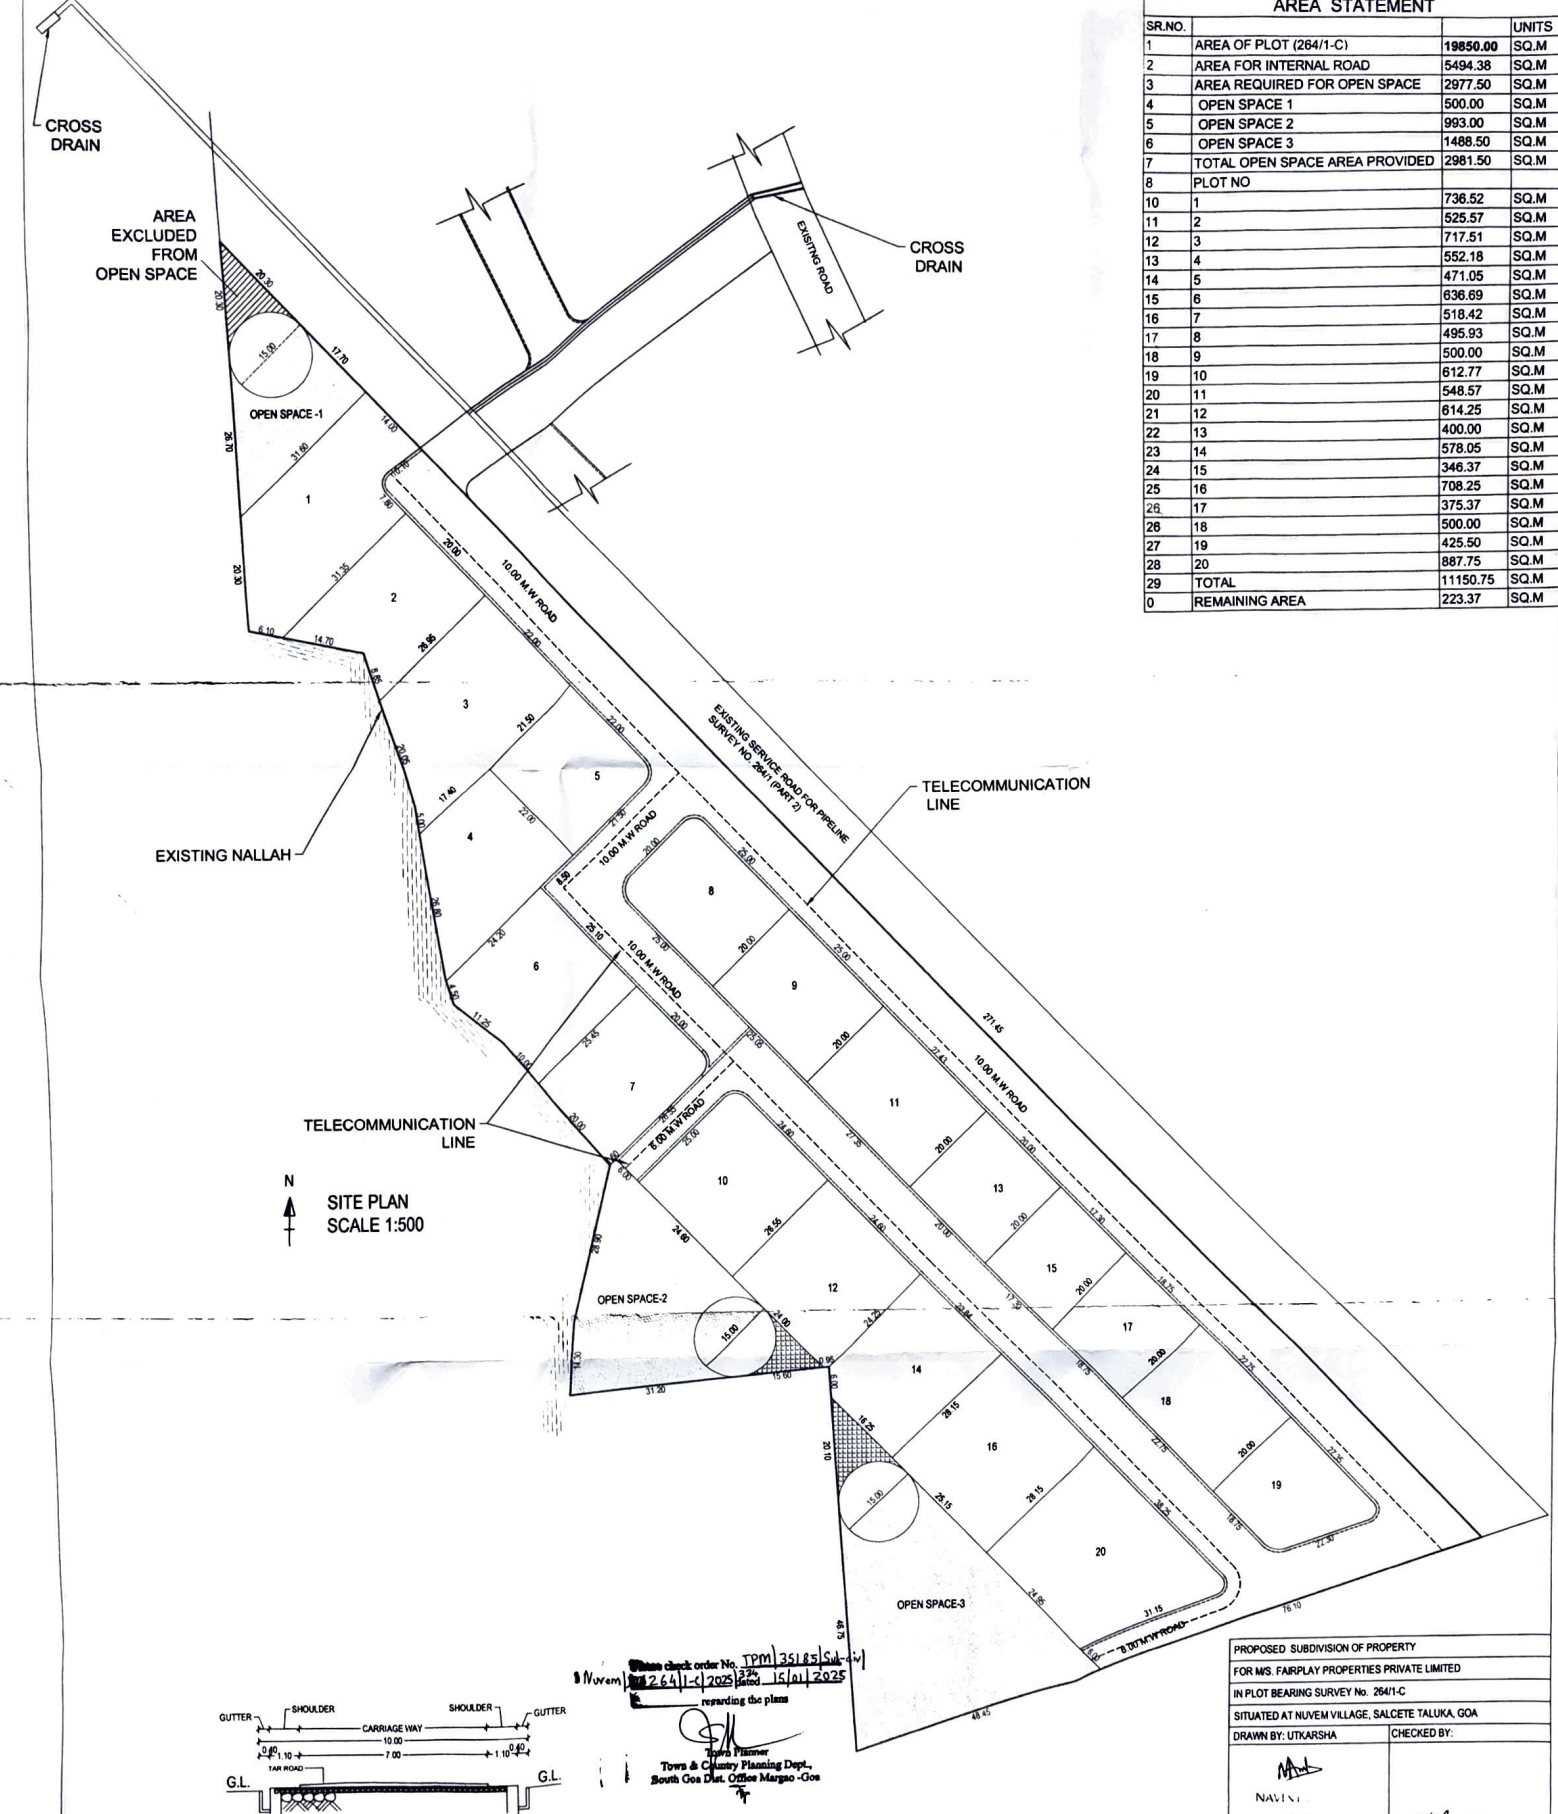

N
↑
SITE PLAN
SCALE 1:500

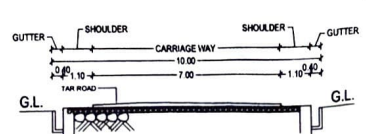

ROAD SECTION & GUTTER
SCALE 1:100

Check order No. TPM/35185/SW
264/1-C/2025 15/11/2025
 regarding the plans
 Town Planner
 Towns & Country Planning Dept.
 South Goa Dist. Office Margao - Goa

PROPOSED SUBDIVISION OF PROPERTY	
FOR M/S. FAIRPLAY PROPERTIES PRIVATE LIMITED	
IN PLOT BEARING SURVEY No. 264/1-C	
SITUATED AT NUVEM VILLAGE, SALCETE TALUKA, GOA	
DRAWN BY: UTKARSHA	CHECKED BY:
 NAVIN ENG Reg. No. E1	 OWNER