Approved with Condition Vide T.C.O No: TPD/7821/CAN/Trop/24/10818 dt: 9/12/2024

Dy. Town Planner
Town & Country Planning Dept
Govt. of. Goa. Mapusa

Approved as per letter no V P [illegible] dt: 24-10-2024

Secretary
VILLAGE PANCHAYAT CANDOLIM
BARDEZ - GOA




BASEMENT FLOOR PLAN




GROUND FLOOR PLAN

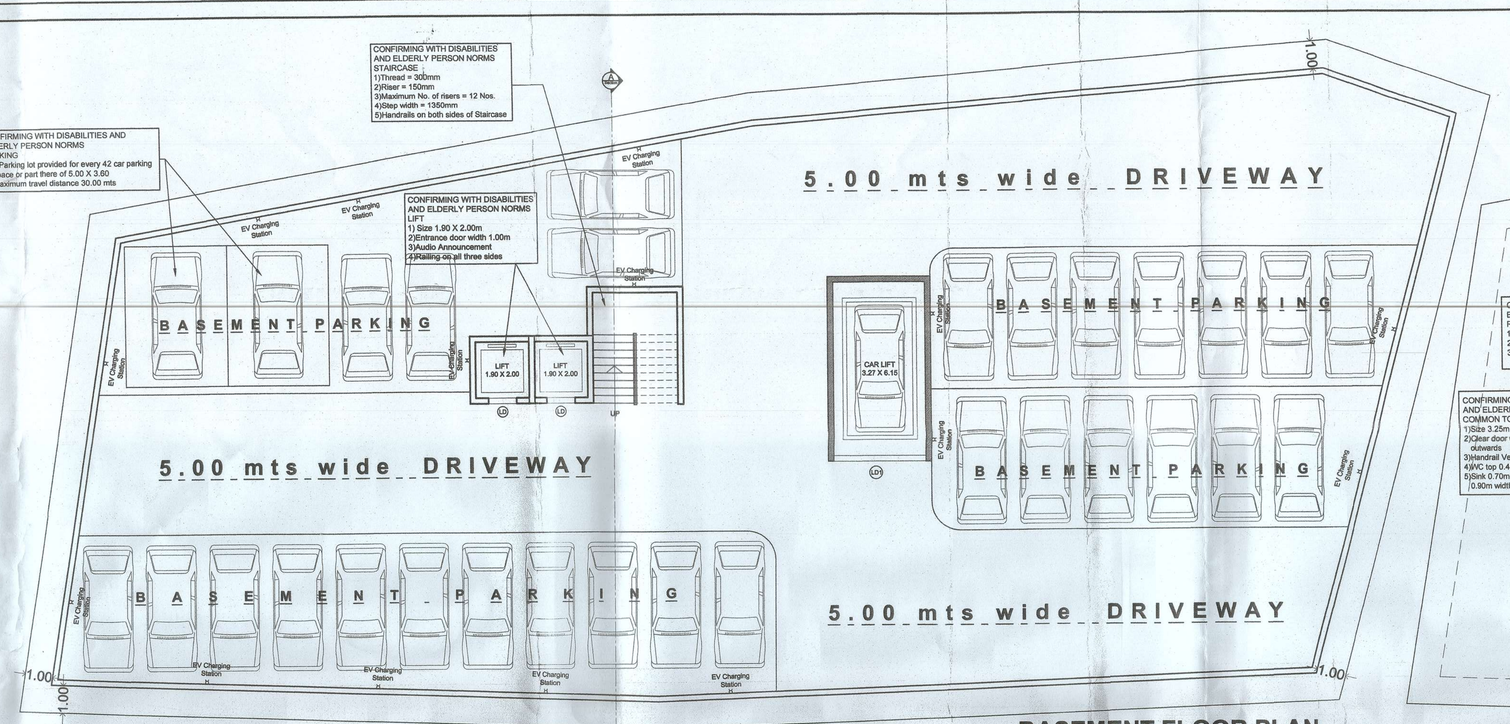


UPPERGROUND/ STILT FLOOR PLAN

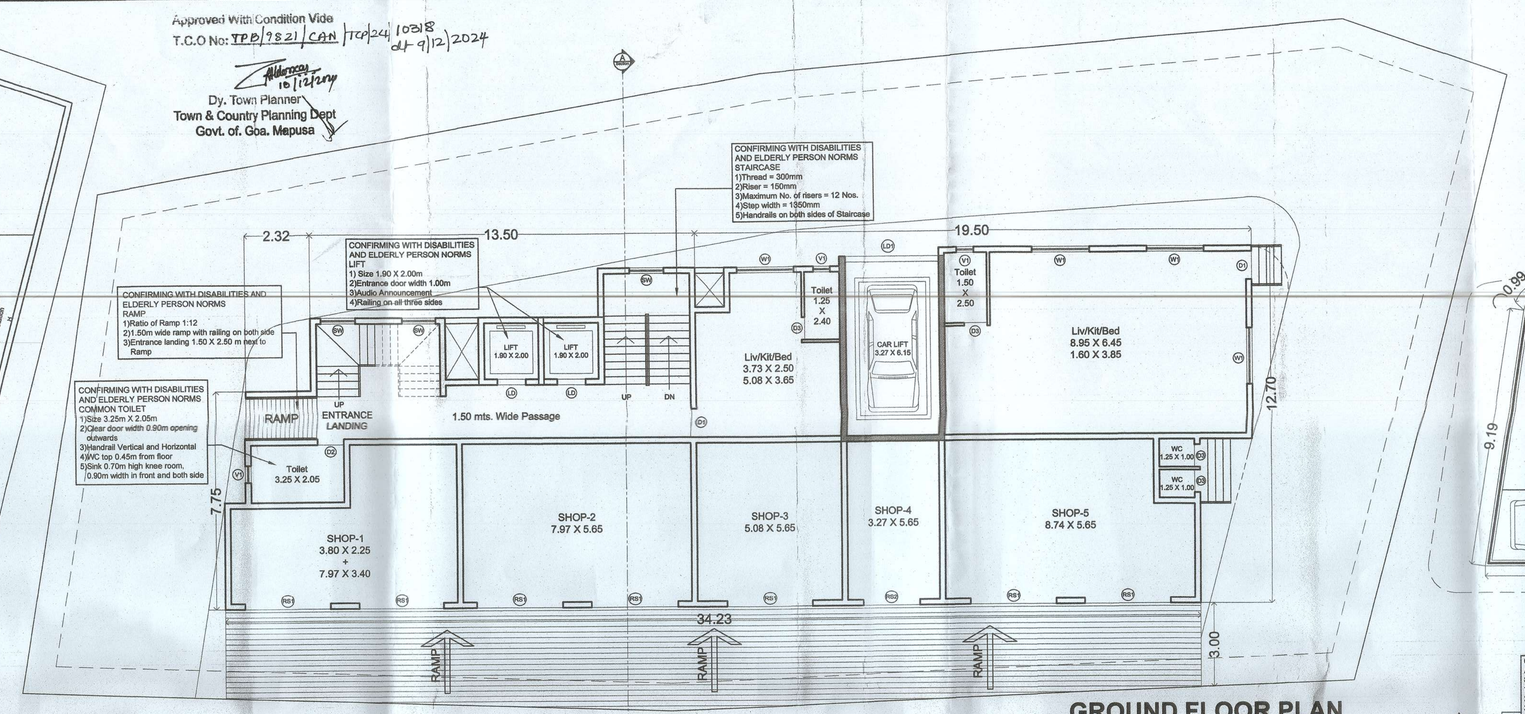


TYPICAL FLOOR PLAN (FIRST, THIRD & FIFTH FLOOR)

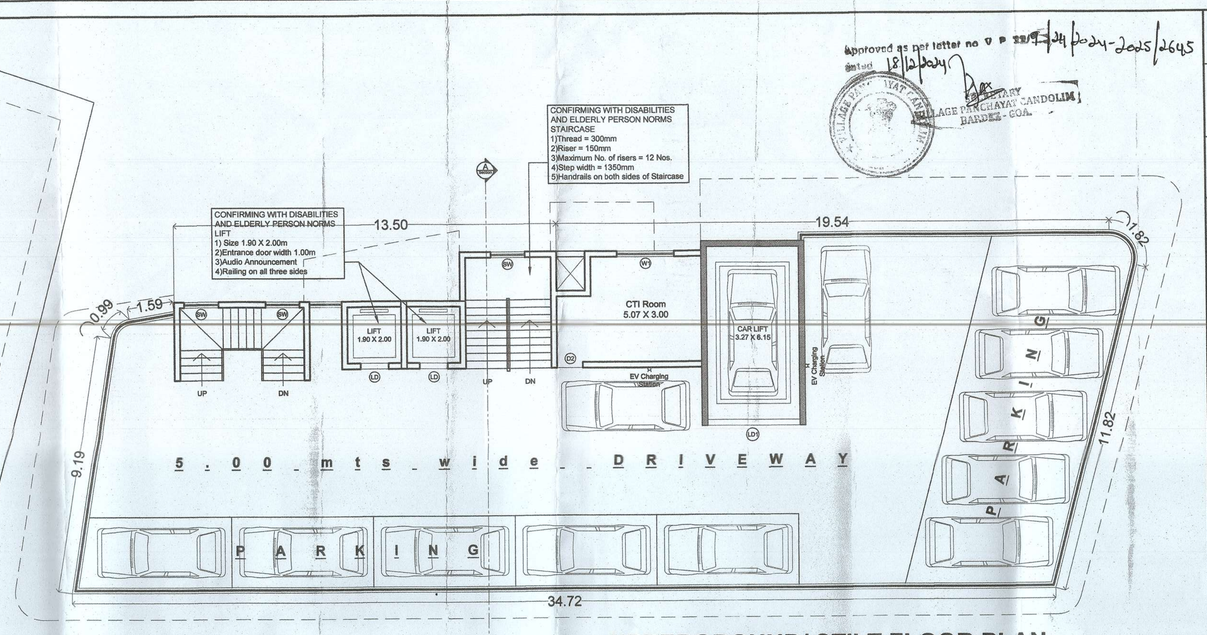


TYPICAL FLOOR PLAN (SECOND & FOURTH FLOOR)

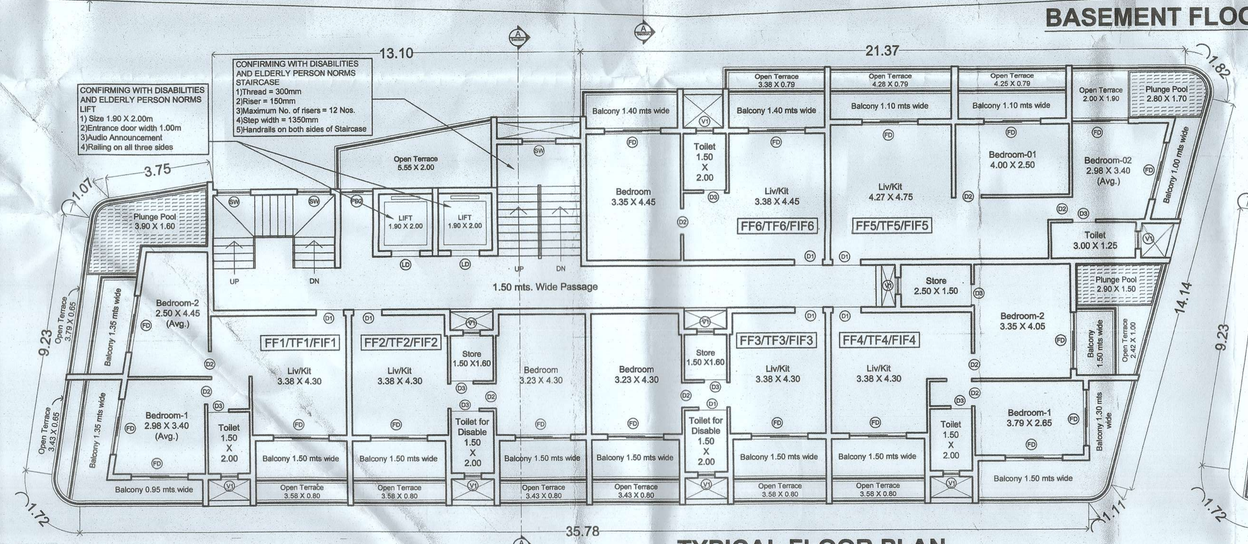


ATTIC FLOOR PLAN

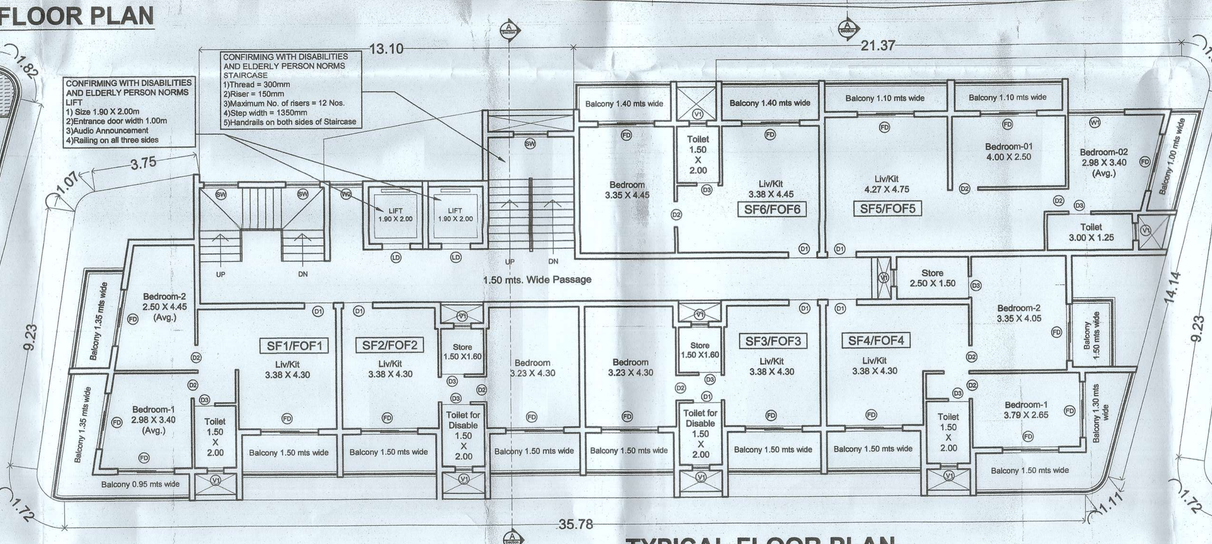


SITE PLAN
Scale 1:200

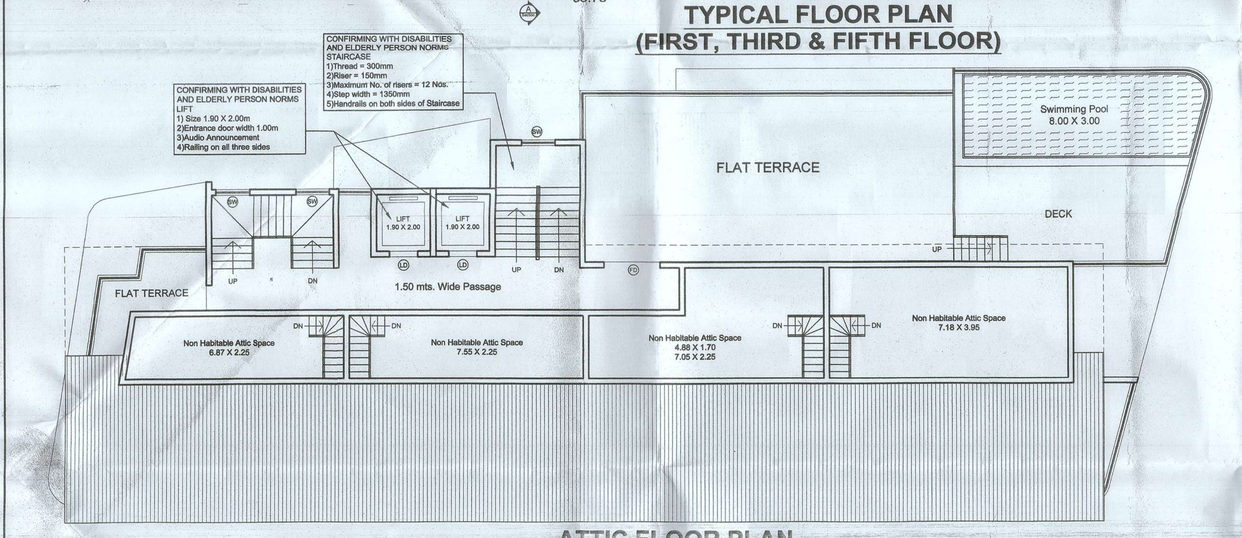


ROOF PLAN
Scale 1:200

| DOOR & WINDOW SCHEDULE | | | |
|---|---|---|---|
| DOORS | | WINDOWS | |
| TYPE | SIZE | TYPE | SIZE |
| FD1 | 2400 X 2200 | W1 | 1800 X 1300 |
| FD | 2900 X 2200 | SW | 2000 X 1300 |
| D1 | 1000 X 2200 | V1 | 600 X 900 |
| D2 | 900 X 2200 | LD | 900 X 2200 |
| D3 | 800 X 2200 | LD1 | 2500 X 2200 |
| RS | 3000 X 2500 | RS1 | 2000 X 2500 |

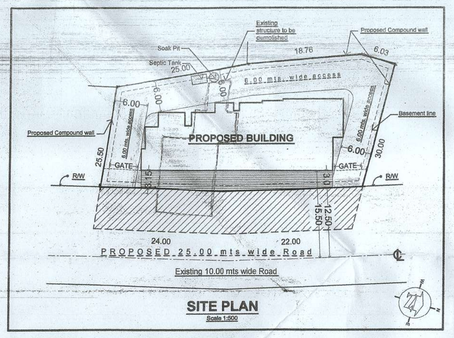


SECTION Q-Q

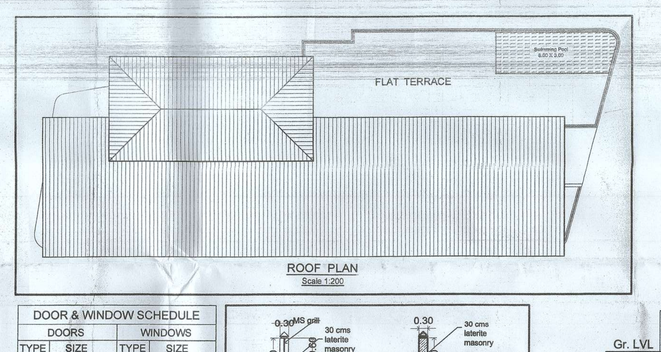SECTION P-P




SECTION A-A

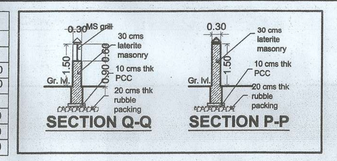


FRONT ELEVATION

**NOTE:**
**Facilities for the Persons with Disabilities & elderly Persons will be provided as per regulations.**

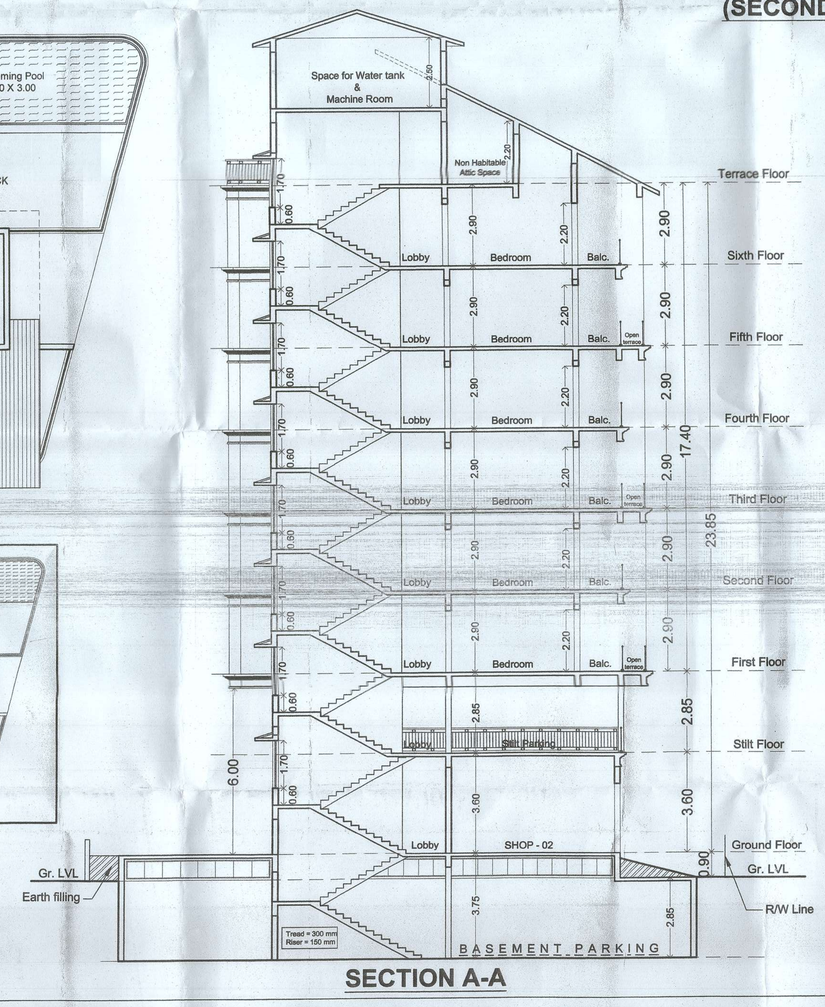


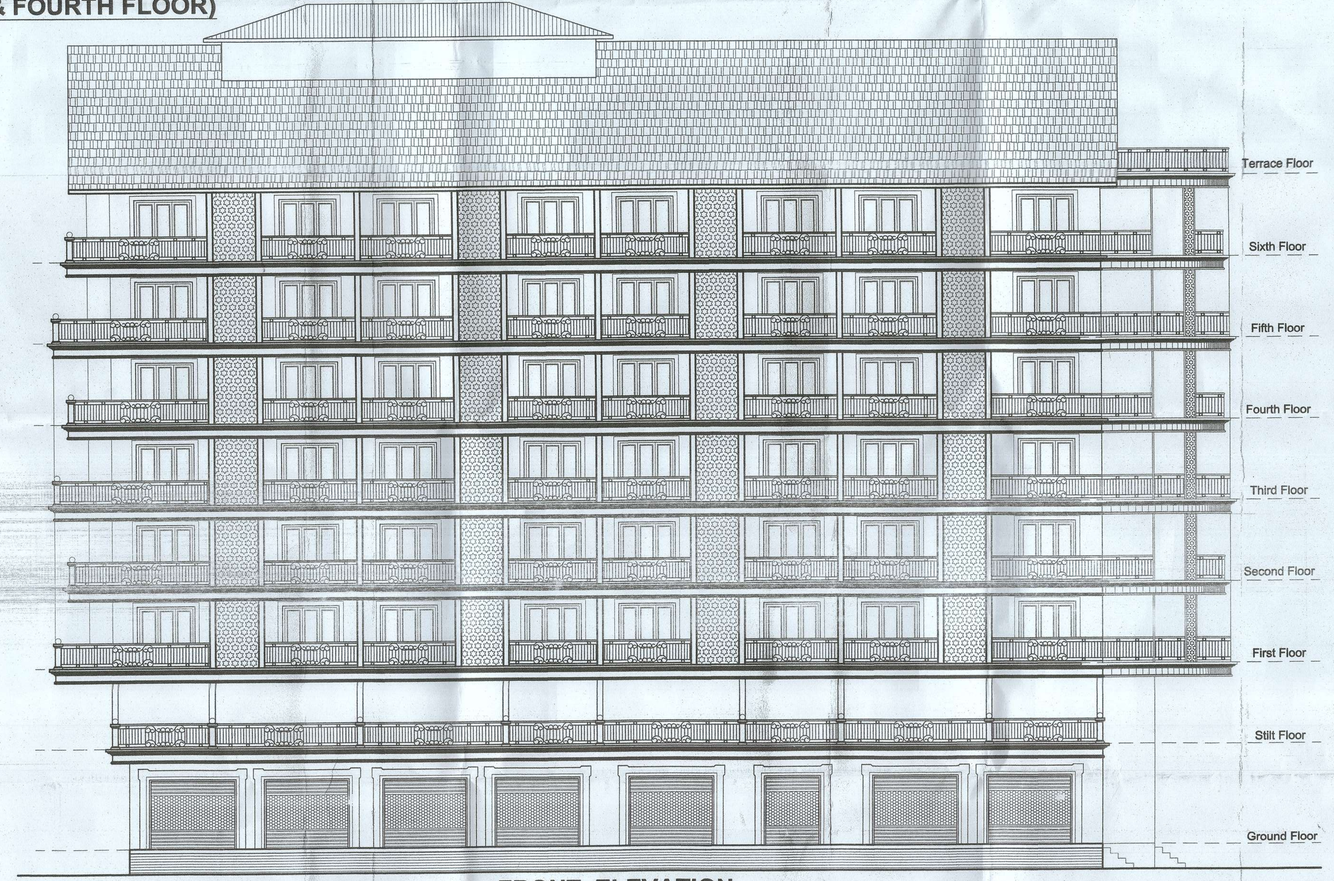


Owners signature

PRASHANT SAONKAR, ARCHITECT
COA-RBNE NO. GA/RT/21/582
TCP REG. NO. ARC/00042/2010

Architects signature
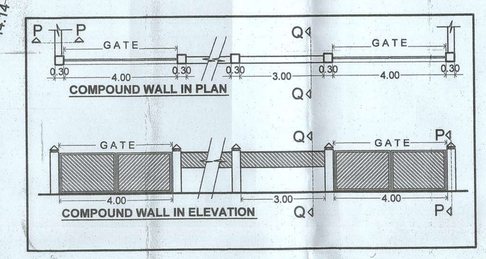
## AREA STATEMENT
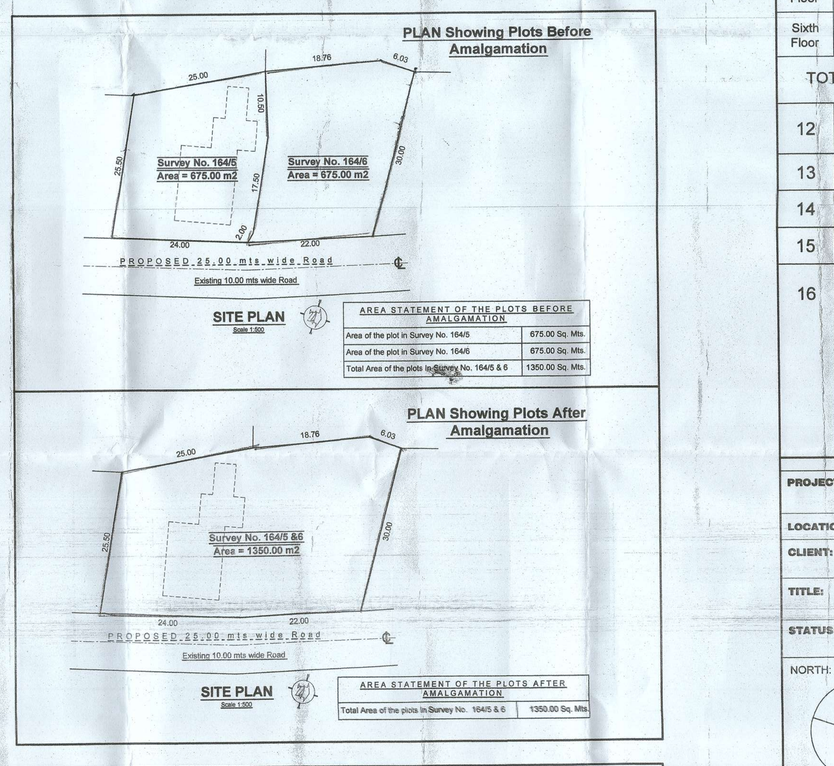
| | | |
|---|---|---|
| 1 | AREA OF THE PLOT Candolim Village Sy, No. 164/5 & 6 | 1350.00 M2 ( 675.00 + 675.00 ) |
| 1A | AREA OF THE PLOT UNDER DEVELOPMENT | 1350.00 M2 |
| 2 | DEDUCTION FOR: | |
| a) | AREA WITHIN ROAD WIDENING / PROPOSED | 350.00 M2 |
| b) | AREA RESERVED FOR ANY OTHER USE | Nil |
| 3 | EFFECTIVE AREA OF PLOT | 1000.00 M2 |
| 4 | OPEN SPACE REQUIRED 15% OF THE PLOT AREA | Nil |
| 5 | TOTAL OPEN SPACE PROVIDED | NIL |
| 6 | PERMISSIBLE COVERAGE | 40% = 400.00 M2 |
| 7 | PROPOSED COVERAGE | 394.72 M2 = 39.47 % |
| 8 | EXISTING BUILDINGS TO BE DEMOLISHED | 225.00 M2 |
| 9 | PERMISSIBLE FLOOR AREA FAR = 150 | 2025.00 M2 |
| 10 | Area of the swimming pool | 78.08 |
| 11 | Length of the compound wall | 151.29 Rn. Mts. |

| FLOOR | USE | TOTAL BUILT-UP AREA M2 | AREA FREE FROM FAR M2 Staircase | Balcony | Terrace | Stilt/ Basement area | Lift & Lobby | NET FLOOR AREA M2 | FAR |
|---|---|---|---|---|---|---|---|---|---|
| Basement Floor | Parking | 903.96 | 14.04 | NIL | NIL | 855.80 | 34.12 | 00.00 | 149.07 |
| Ground Floor | Commercial | 198.76 | NIL | NIL | NIL | NIL | NIL | 198.76 | |
| | Residental | 195.96 | 42.46 | NIL | NIL | NIL | 49.70 | 103.80 | |
| Stilt Floor | Residental | 408.53 | 27.24 | NIL | NIL | 347.17 | 34.12 | NIL | |
| First Floor | Residental | 502.02 | 42.36 | 82.76 | 48.54 | NIL | 43.38 | 284.98 | |
| Second Floor | Residental | 453.48 | 42.36 | 82.76 | NIL | NIL | 43.38 | 284.98 | |
| Third Floor | Residental | 502.02 | 42.36 | 82.76 | 48.54 | NIL | 43.38 | 284.98 | |
| Fourth Floor | Residental | 453.48 | 42.36 | 82.76 | NIL | NIL | 43.38 | 284.98 | |
| Fifth Floor | Residental | 502.02 | 42.36 | 82.76 | 48.54 | NIL | 43.38 | 284.98 | |
| Sixth Floor | Residental | 453.48 | 42.36 | 82.76 | NIL | NIL | 43.38 | 284.98 | |
| TOTAL | | 4573.71 | 337.90 | 496.56 | 145.62 | 1202.97 | 378.22 | 2012.44 | |

| | | | |
|---|---|---|---|
| 12 | TOTAL FLOOR AREA | | 2012.44 M2 |
| 13 | PROPOSED FAR | | 149.07 |
| 14 | CAR PARKING REQUIRED | | 42 nos. |
| 15 | CAR PARKING PROVIDED | | 42 nos. |
| 16 | Total area calculation for Infrastructure Tax | Commercial | 198.76 M2 |
| | | Residential | 3171.98 M2 |
| | | Swimming pool | 78.08 M2 |
| | | Ramp | 115.96 M2 |
| | | TOTAL | 3564.78 M2 |

| | |
|---|---|
| PROJECT: | Proposed Amalgamation of plots, Constructions of Commercial Cum Residential Building, Swimming Pool & Compound Wall |
| LOCATION: | Candolim, Bardez - Goa |
| CLIENT: | Keshava Kiyaan Reality LLP & others |
| TITLE: | PLANS, ELEVATION, SECTION & SITE PLAN |
| STATUS: | SUBMISSION DRAWINGS (For approval only) |
| NORTH: | DRAWN: Santoshi; SCALE: 1:100, 1:200 & 1:500 |
| | CHECKED: Prashant; DRAWING NUMBER: 01 |
| | DATE: 25th October 2024 |

THIS DRAWING IS THE PROPERTY OF Prashant Gaonkar AND THEIR CONSULTANTS AND NOT TO BE USED OR COPIED WITHOUT THEIR PERMISSION.

prashant gaonkar
Architects & Interior Designers
A-308,3rd Floor, Dwrakanath Centre,Above Hotel Navtara, Opp. Shree Bodgeshwar Temple,Mapusa- Goa. Tel.9822488590.

# Proposed Amalgamation of plots, Constructions of Commercial Cum Residential Building, Swimming Pool & Compound Wall for Keshava Kiyaan Reality LLP & Others of Plot Bearing Sy. No. 164/5 & 6 at Candolim, Bardez Goa