CERTIFIED TRUE COPY

(7)

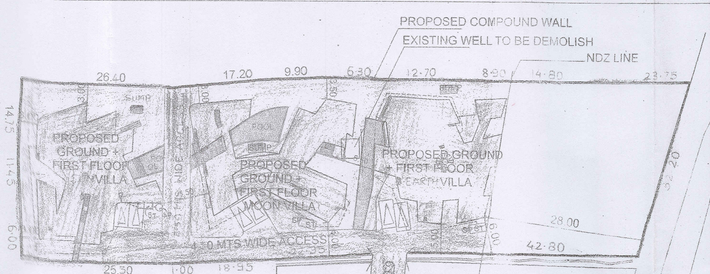

SITE PLAN

SCALE 1:500

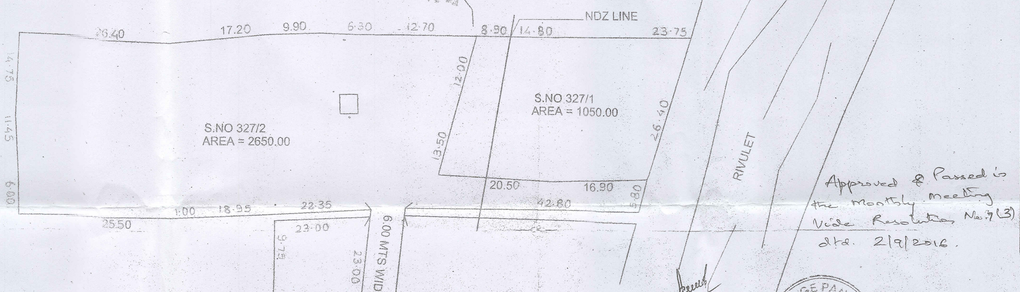

SITE PLAN BEFORE AMALGAMATION

SCALE 1:500

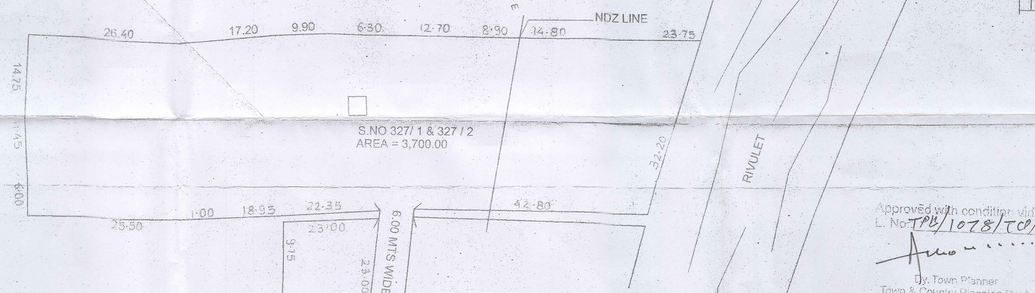

SITE PLAN AFTER AMALGAMATION

SCALE 1:500

Approved & Passed in the Monthly Meeting Vide Resolution No. 7(3) dtd. 2/9/2016.

Barbanch V. P. SIOLIM MARG

Secretary V.P. Siolim Marg

Approved with condition vide L. No. TPB/1078/TCP/2015/850 dtd. 5/12/2015

Dy. Town Planner Town & Country Planning Dept. Govt. of Goa, Mapusa

31/3/16

HEALTH OFFICER PRIMARY HEALTH CENTRE, SIOLIM

AREA STATEMENT

1. AREA OF THE PLOT ..... 3700.00 sq.m

02. DEDUCTION FOR
a. ROAD/ROAD WIDENING ..... 0.00 sq.m

03. EFFECTIVE AREA OF THE PLOT ..... 3700.00 sq.m

a. AREA OF ROAD WIDENING ..... 0.00 sq.m
b. WHETHER THE LAND HAS BEEN GIFTED TO THE LOCAL BODY ..... NO

04. AREA OCCUPIED BY THE EXISTING BUILDING IN THE PLOT ..... 0.00 sq.m

05. AREA OF THE BUILDING TO BE DEMOLISHED ..... 0.00 sq.m
06. COVERED AREA OF THE PROPOSED BUILDING .... 1033.52 sq.m
07. TOTAL COVERED AREA ..... 1033.52 sq.m

08. TOTAL COVERAGE 27.79%
09. DETAIL OF AREA AND USE FLOORWISE

FLOOR (%) REFERENCE A	USE	TOTAL BUILT UP AREA(m)2	AREA FREE OF F.A.R. BAL/OT /DECK	STAIRS	LIFT	TOTAL	PROPOSED NET FLOOR AREA (m)2	PROPOSED F.A.R.
SUN VILLA								
GROUND FLOOR	RES	358.75					358.75	
FIRST FLOOR	RES.	166.37					166.37	
MOON VILLA								
GROUND FLOOR	RES	335.38					335.38	43.46
FIRST FLOOR	RES.	176.21					176.21	
EARTH VILLA								
GROUND FLOOR	RES	339.39					339.39	
FIRST FLOOR	RES.	224.03					224.03	
TOTAL		1600.13					1600.13	

NO. OF PARKING PROVIDED = 6 NOS
NO. OF PARKING REQUIRED = 6 NOS
AREA FOR INFRASTRUCTURE TAX = 1600.13 +45.22 +45.00 = 1690.35

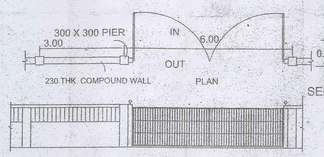

FRONT COMPOUND WALL

SCALE 1:100

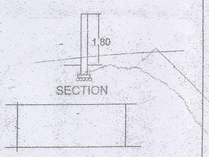

SIDE COMPOUND WALL

SCALE 1:100

PROJECT:
PROPOSED RESIDENTIAL VILLAS IN AMALGAMATED PLOT BEARING SY NO 327 / 1 & 327 /2 IN SIOLIM VILLAGE, BARDEZ GOA.

CLIENT: M /S KRISS REAL ESTATE
REPRESENTED BY : MR MADHAV SATTANATHAN

DRG. NO: SD-04 | SCALE: AS INDICATED

TITLE: SUBMISSION DRAWING

KUNDAN V. PRABHU
ARCHITECT AND INTERIOR DESIGNER
783, PRABHU HOUSE
ALTO - BETIM , PORVORIM , BARDEZ - GOA.

ARCHITECT SIGNATURE
KUNDAN V. PRABHU
B. Arch., LA
ARCHITECT & INTERIOR DESIGNER
Reg. No. CA/94/17386
Date 5/12/2015

OWNER SIGNATURE
For KRISS REAL ESTATE LLP
Authorized Signatory

CERTIFIED TRUE COPY
PSBhate
MRS. PRACHI BHATE
Advocate & Notary
House No. 1358,
Housing Board Colony,
Alto Porvorim, Bardez – Goa.

Reg. No. 1452/2016
dated. 09/09/2016