PLAN SHOWING SUB-DIVISION IN SURVEY NO. 3/7, AT BORIM VILLAGE OF PONDA TALUKA, FOR SIDDHADURGA DEVELOPERS.

Approved vide Noc No. VPB/52/2001-2002, dtd. 10/04/2001.

Village Panchayat, Borim Ponda-Goa

Please check letter No. TPP/Sub-Div/Bor/3/2001/185 dated 8-3-2001 regarding the plans.

S. T. Town Planner
Town and Country Planning Dept.
Govt. of Goa,
Ponda - Goa.

•AREA STATEMENT

-TOTAL PLOT AREA	= 22,725.00	M^2
-ROAD-WIDENING	= 40.00	M^2
-NET EFFECTIVE PLOT AREA	= 22,685.00	M^2
-OPEN SPACE (15%)	= 3,403.00	M^2
-AREA FOR INTERNAL ROADS	= 3,593.00	M^2
-AREA OF SUB-DIVIDED PLOTS	= 15,687.50	M^2
-SPACE FOR SECURITY	= 1.50	M^2

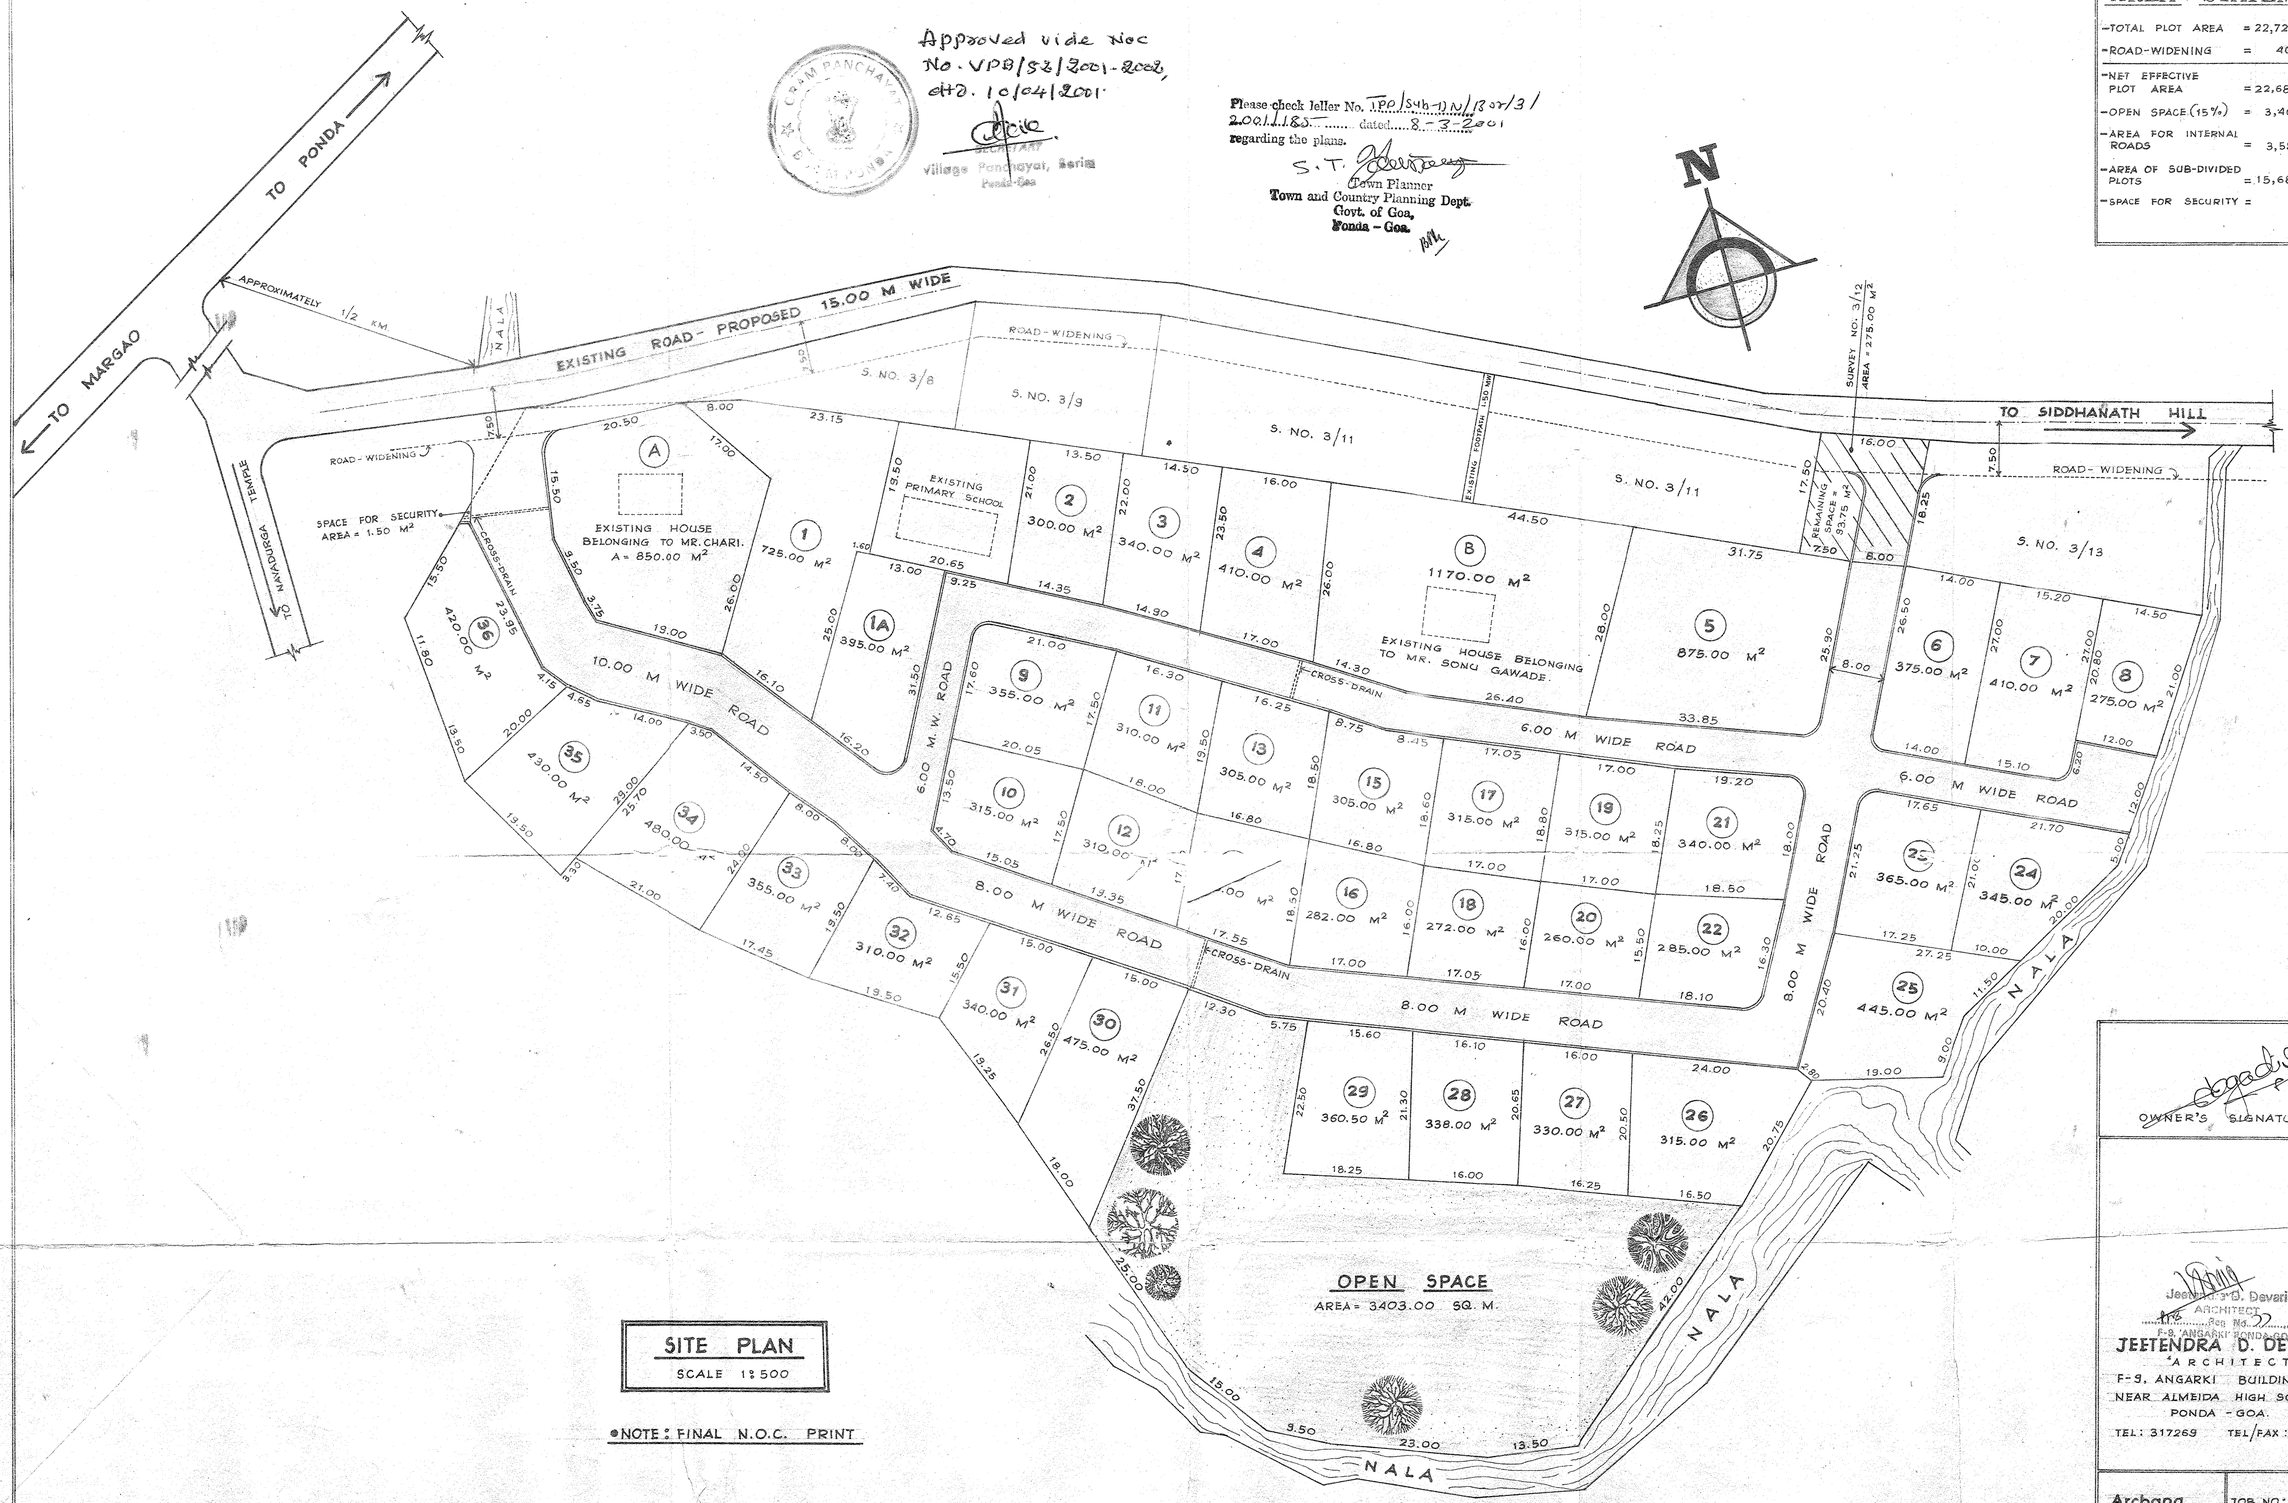

SITE PLAN
SCALE 1:500

•NOTE: FINAL N.O.C. PRINT

OWNER'S SIGNATURE

Jeetendra D. Devari
ARCHITECT
Reg No. 22
F-9, 'ANGARKI' PONDA-GOA

JEETENDRA D. DEVARI.
'ARCHITECT'
F-9, ANGARKI BUILDING,
NEAR ALMEIDA HIGH SCHOOL,
PONDA - GOA.
TEL: 317269 TEL/FAX: 314566

Archana. assistant architect	JOB NO: 224/99
DATED: 29/01/01	DRG. NO: 03 (R)

73 x 51